INFORMATION HANDOUT

For Contract No. 01-262064
At 01-Men-101-48

Identified by
Project ID 0115000012

MATERIALS INFORMATION

Wetland Inundation Boundaries

ADDED PER ADDENDUM NO. 3 DATED April 15, 2015

Dist	COUNTY	ROUTE	POST MILES TOTAL PROJECT	SHEET No.	TOTAL SHEETS
01	Men	101	45.0/50.8		

LICENSED LANDSCAPE ARCHITECT

PLANS APPROVAL DATE

LICENSED LANDSCAPE ARCHITECT — Signature — Renewal Date — Date — STATE OF CALIFORNIA

THE STATE OF CALIFORNIA OR ITS OFFICERS OR AGENTS SHALL NOT BE RESPONSIBLE FOR THE ACCURACY OR COMPLETENESS OF SCANNED COPIES OF THIS PLAN SHEET.

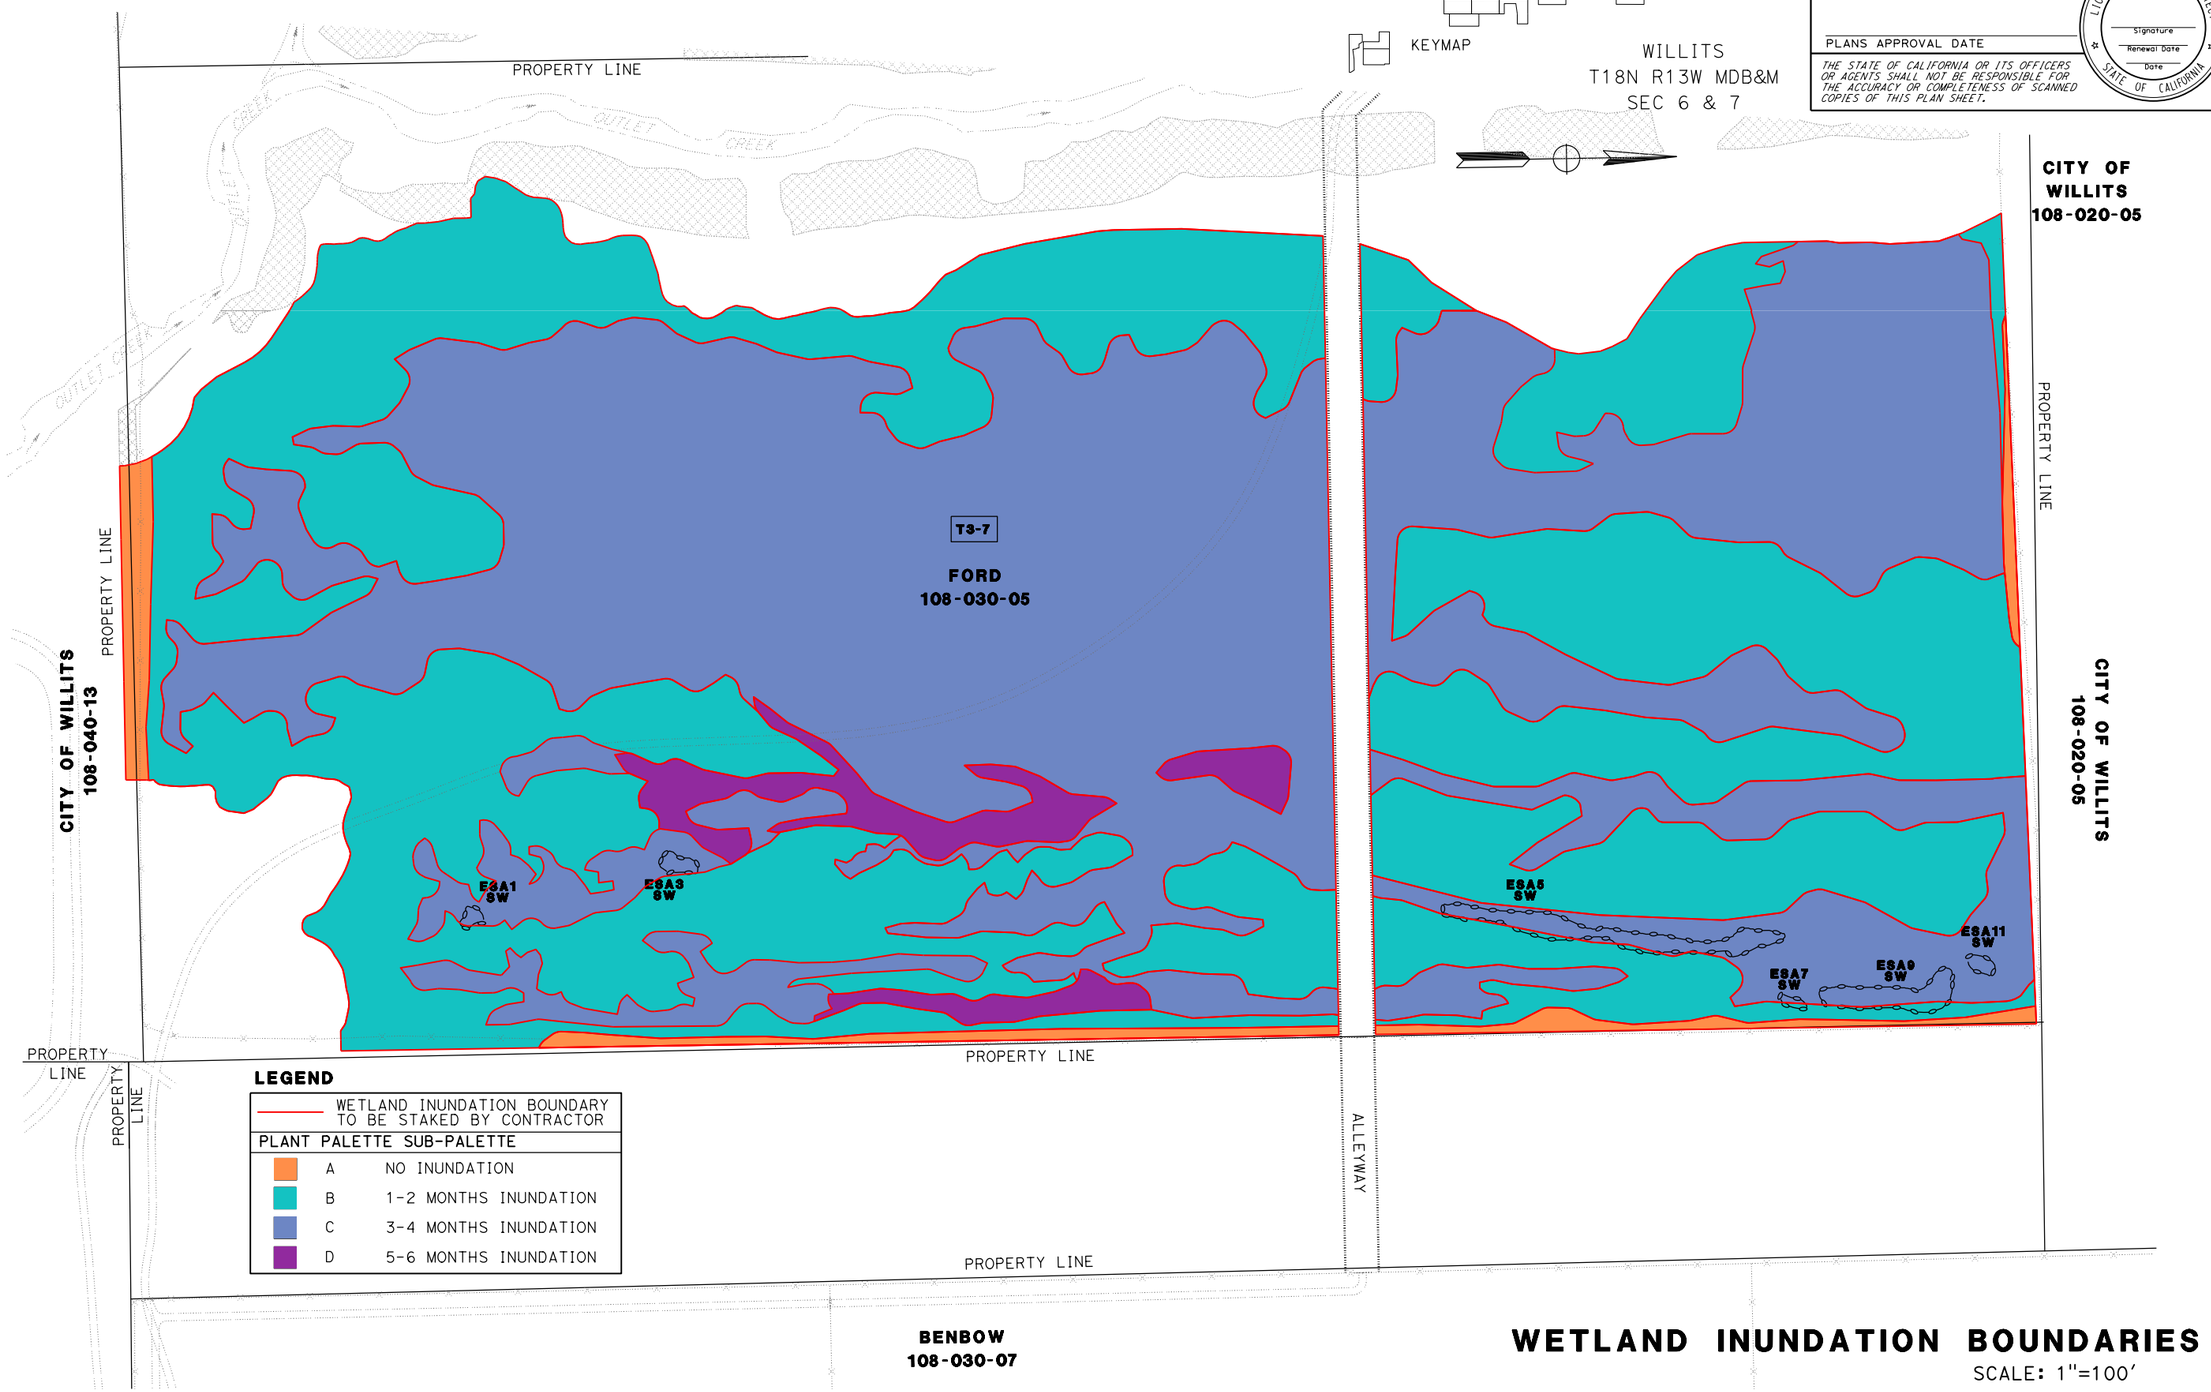

WETLAND INUNDATION BOUNDARIES

SCALE: 1"=100'

NOTE: EXISTING UTILITY FACILITIES HAVE NOT BEEN PLOTTED ON THESE PLANS

REVISED BY	DATE REVISED

CALCULATED-DESIGNED BY	J. PIETRZAK
CHECKED BY	D. BREWER
SENIOR LANDSCAPE ARCHITECT	T. CHRIS JOHNSON

STATE OF CALIFORNIA - DEPARTMENT OF TRANSPORTATION
Caltrans®
03-LANDSCAPE ARCHITECTURE

LAST REVISION 00-00-00
DATE PLOTTED => 15-APR-2015
TIME PLOTTED => 12:33