Dist	COUNTY	ROUTE	POST MILES TOTAL PROJECT	SHEET No.	TOTAL SHEETS
01	Men	101	48.0	9	20

LICENSED LANDSCAPE ARCHITECT

1-20-15
PLANS APPROVAL DATE

LICENSED LANDSCAPE ARCHITECT JEFFREY L. PIETRZAK No. 4457 Signature 12-31-15 Renewal Date 1-20-15 Date STATE OF CALIFORNIA

THE STATE OF CALIFORNIA OR ITS OFFICERS OR AGENTS SHALL NOT BE RESPONSIBLE FOR THE ACCURACY OR COMPLETENESS OF SCANNED COPIES OF THIS PLAN SHEET.

3

LEGEND

PROPOSED ACCESS

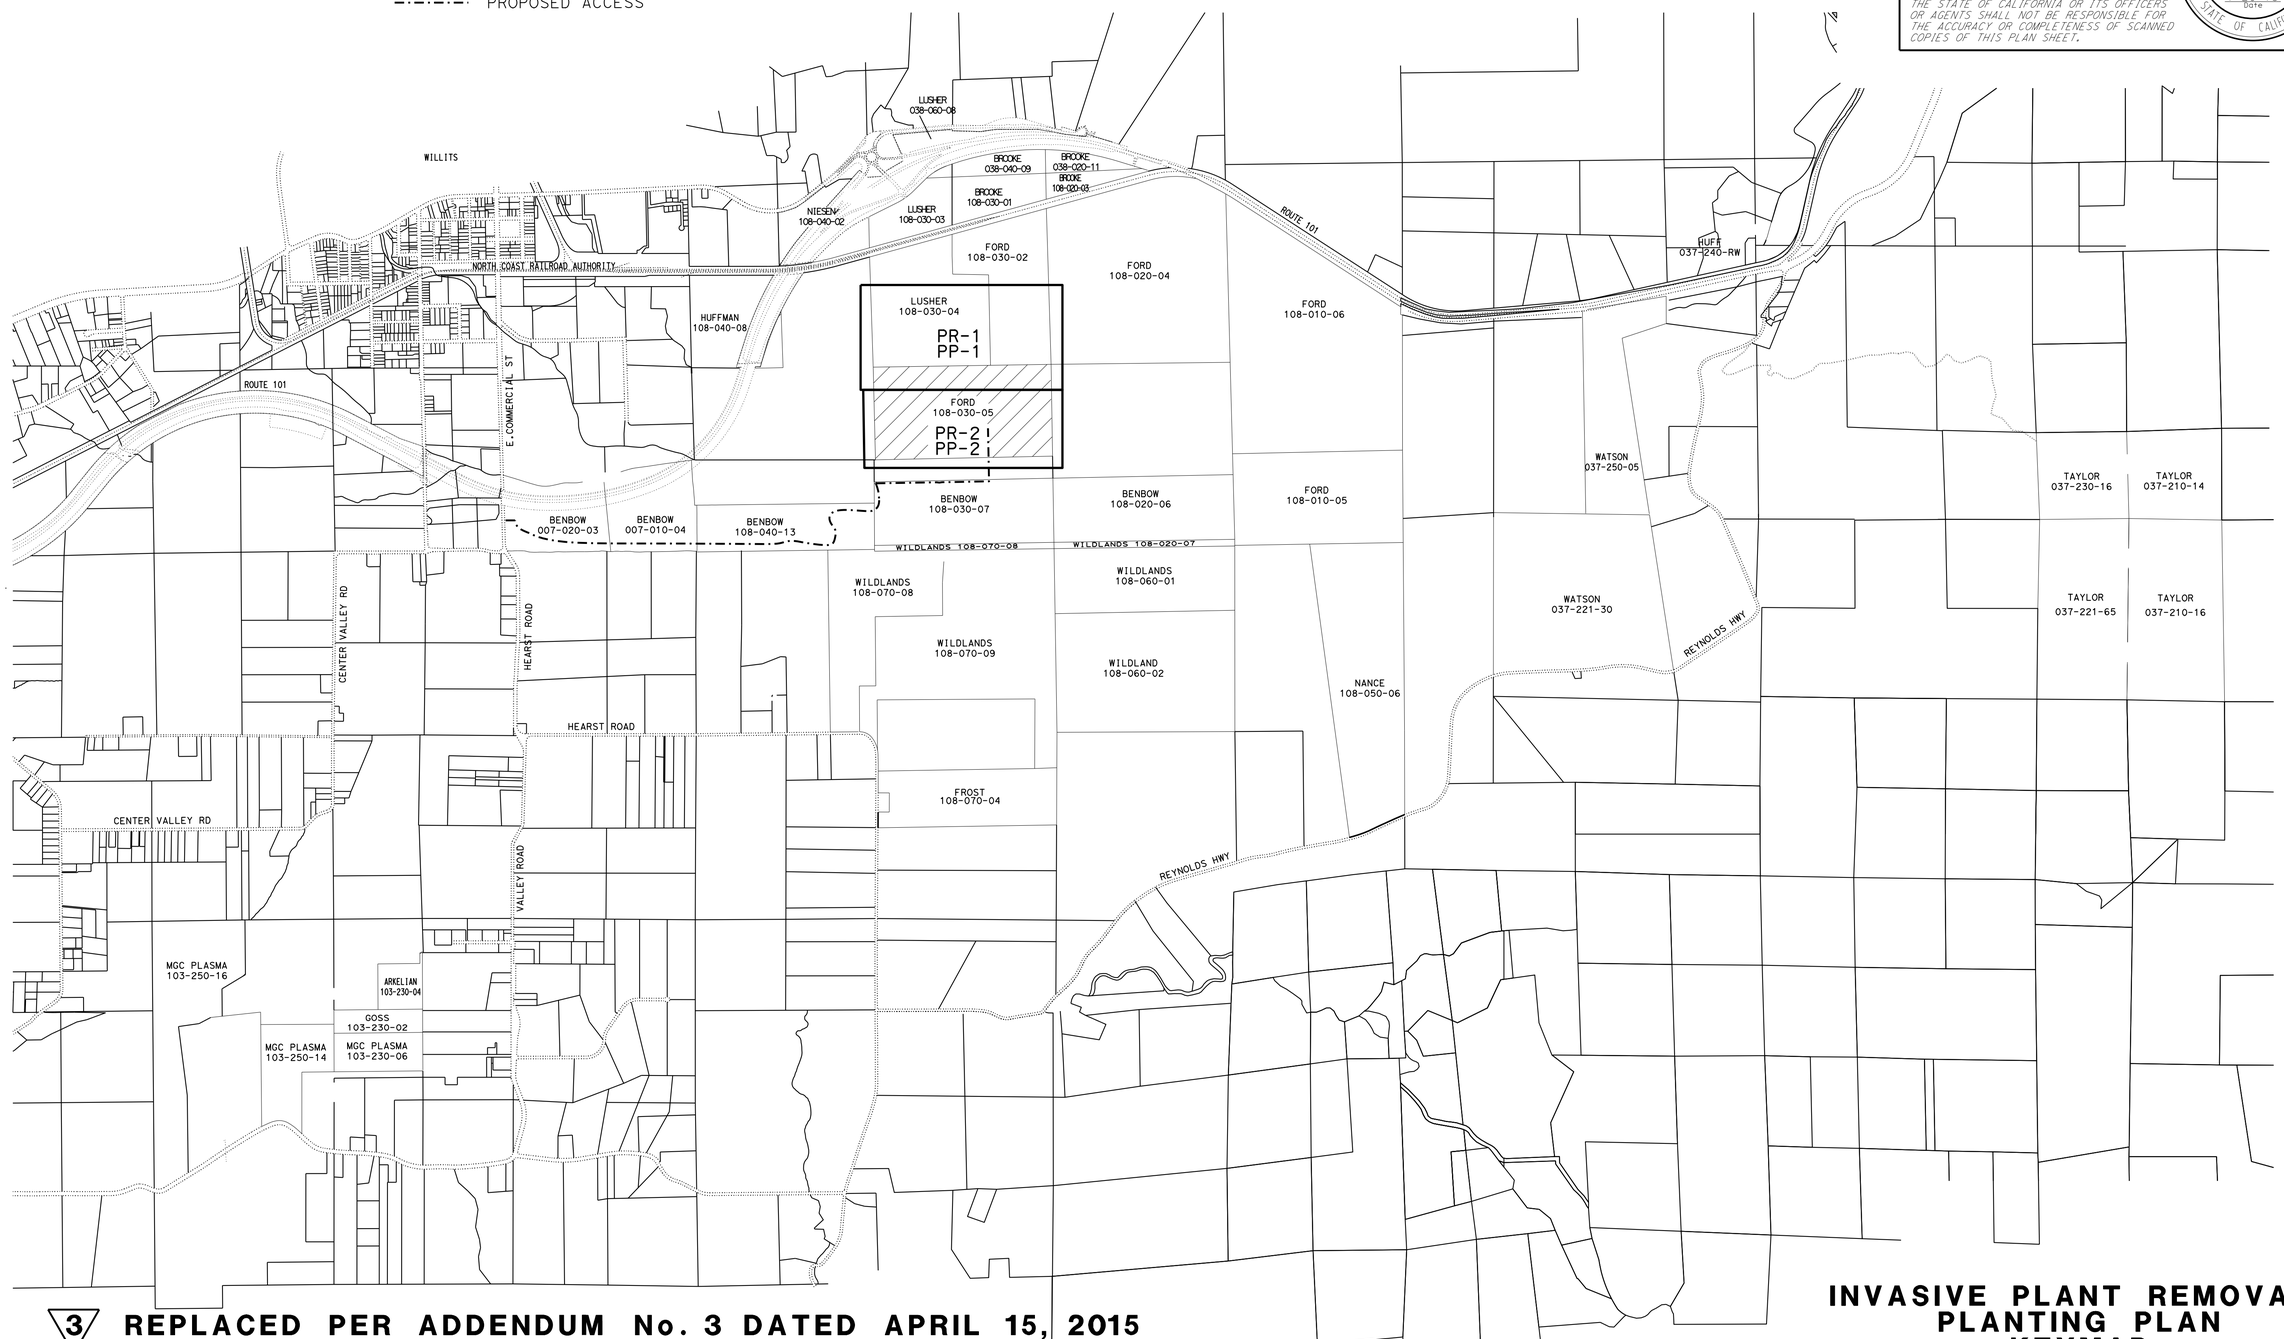

3 **REPLACED PER ADDENDUM No. 3 DATED APRIL 15, 2015**

NOTE: EXISTING UTILITY FACILITIES HAVE NOT BEEN PLOTTED ON THESE PLANS

INVASIVE PLANT REMOVAL/ PLANTING PLAN KEYMAP

NO SCALE

PK-1

STATE OF CALIFORNIA - DEPARTMENT OF TRANSPORTATION
Caltrans
03-LANDSCAPE ARCHITECTURE

SENIOR LANDSCAPE ARCHITECT: T. CHRIS JOHNSON

CALCULATED-DESIGNED BY: J. PIETRZAK
CHECKED BY: D. BREWER

REVISED BY
DATE REVISED

LAST REVISION 00-00-00
DATE PLOTTED => 13-APR-2015
TIME PLOTTED => 15:54