FOR EARTHWORK DEVELOPMENT ONLY

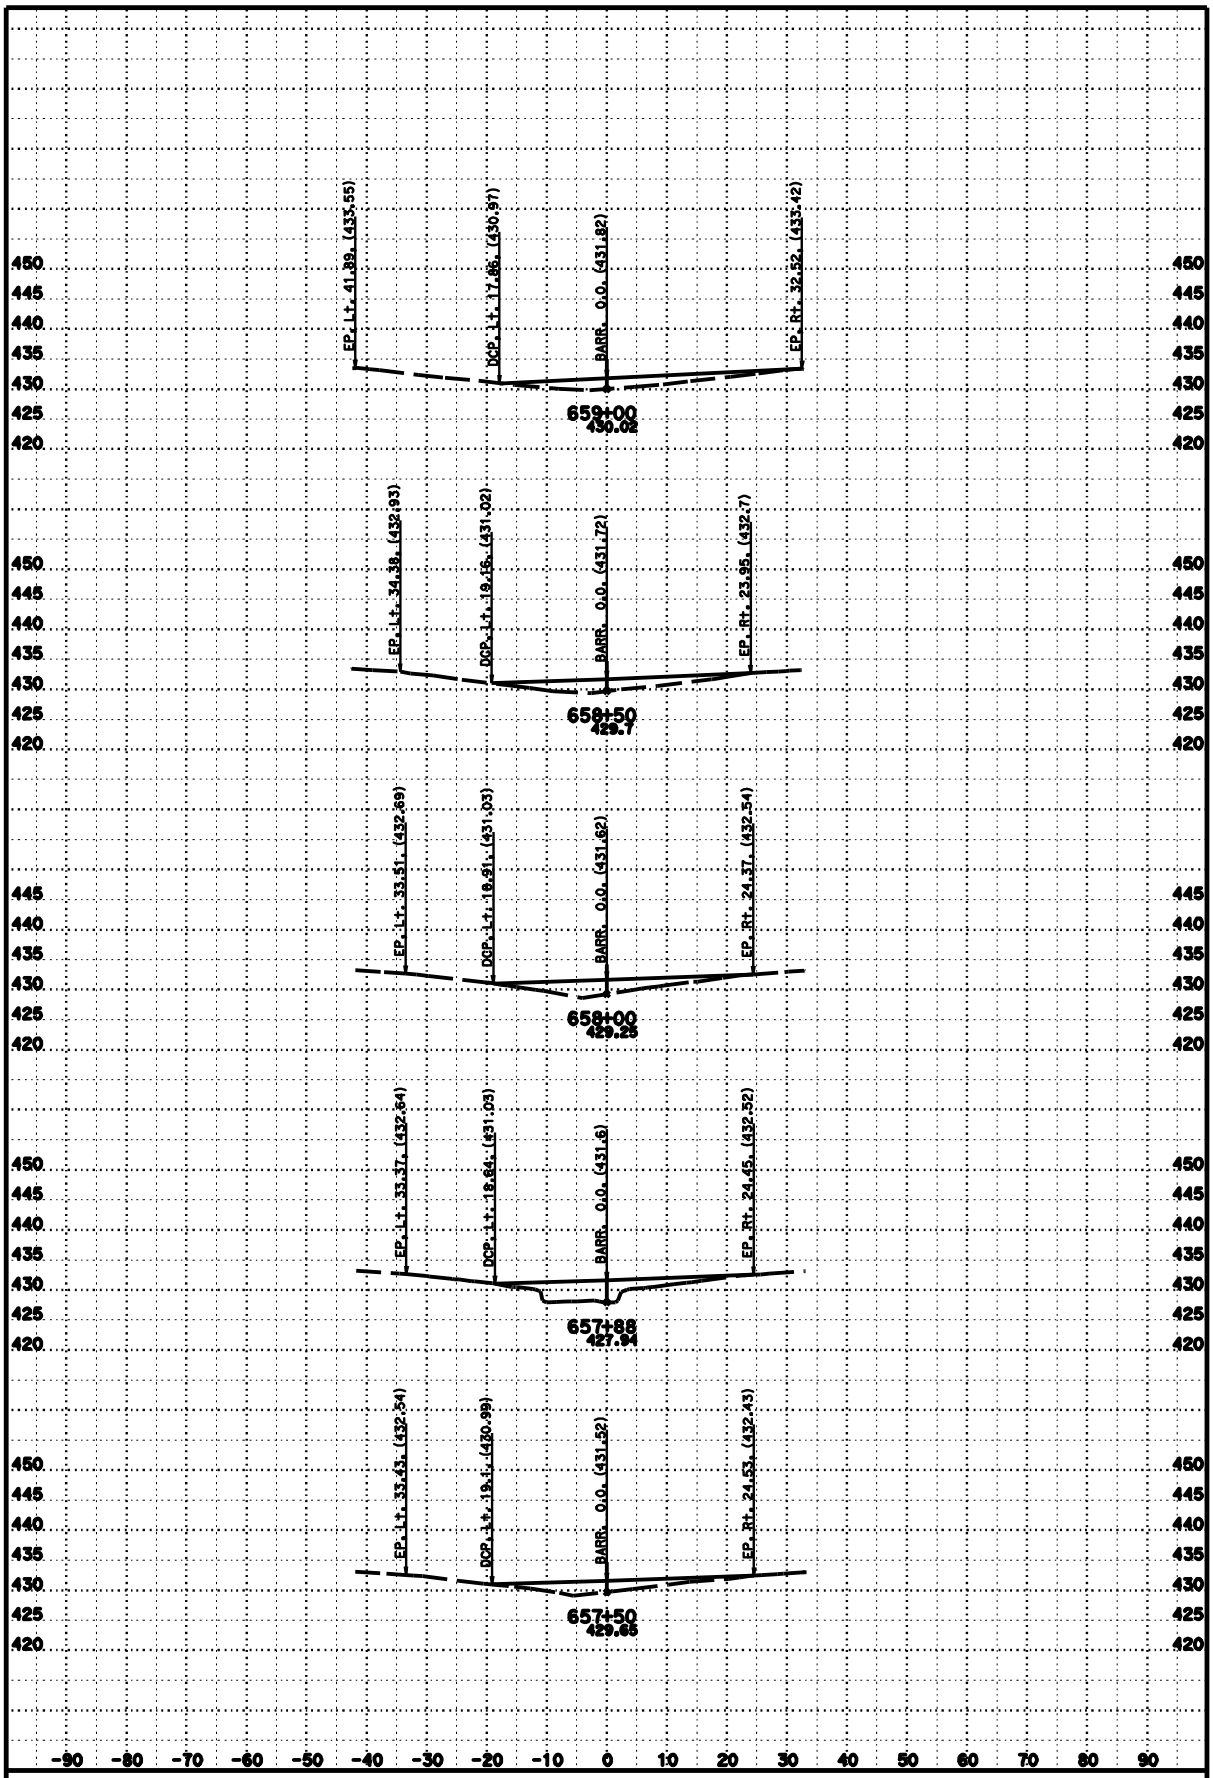

DATE: 7/21/2010

SCALE: 1" = 10' Horiz.
1" = 10' Vert.

PROJECT ID: 4 Mile Barrier

CONTRACT: 02-2E2401

DIST/CO/RTE/PM: 02/SHA/5/PM 8.5-11.3

CREATED BY: William C. Lehman

CAB1

CROSS SECTIONS

SHEET 1 OF 43

FOR EARTHWORK DEVELOPMENT ONLY

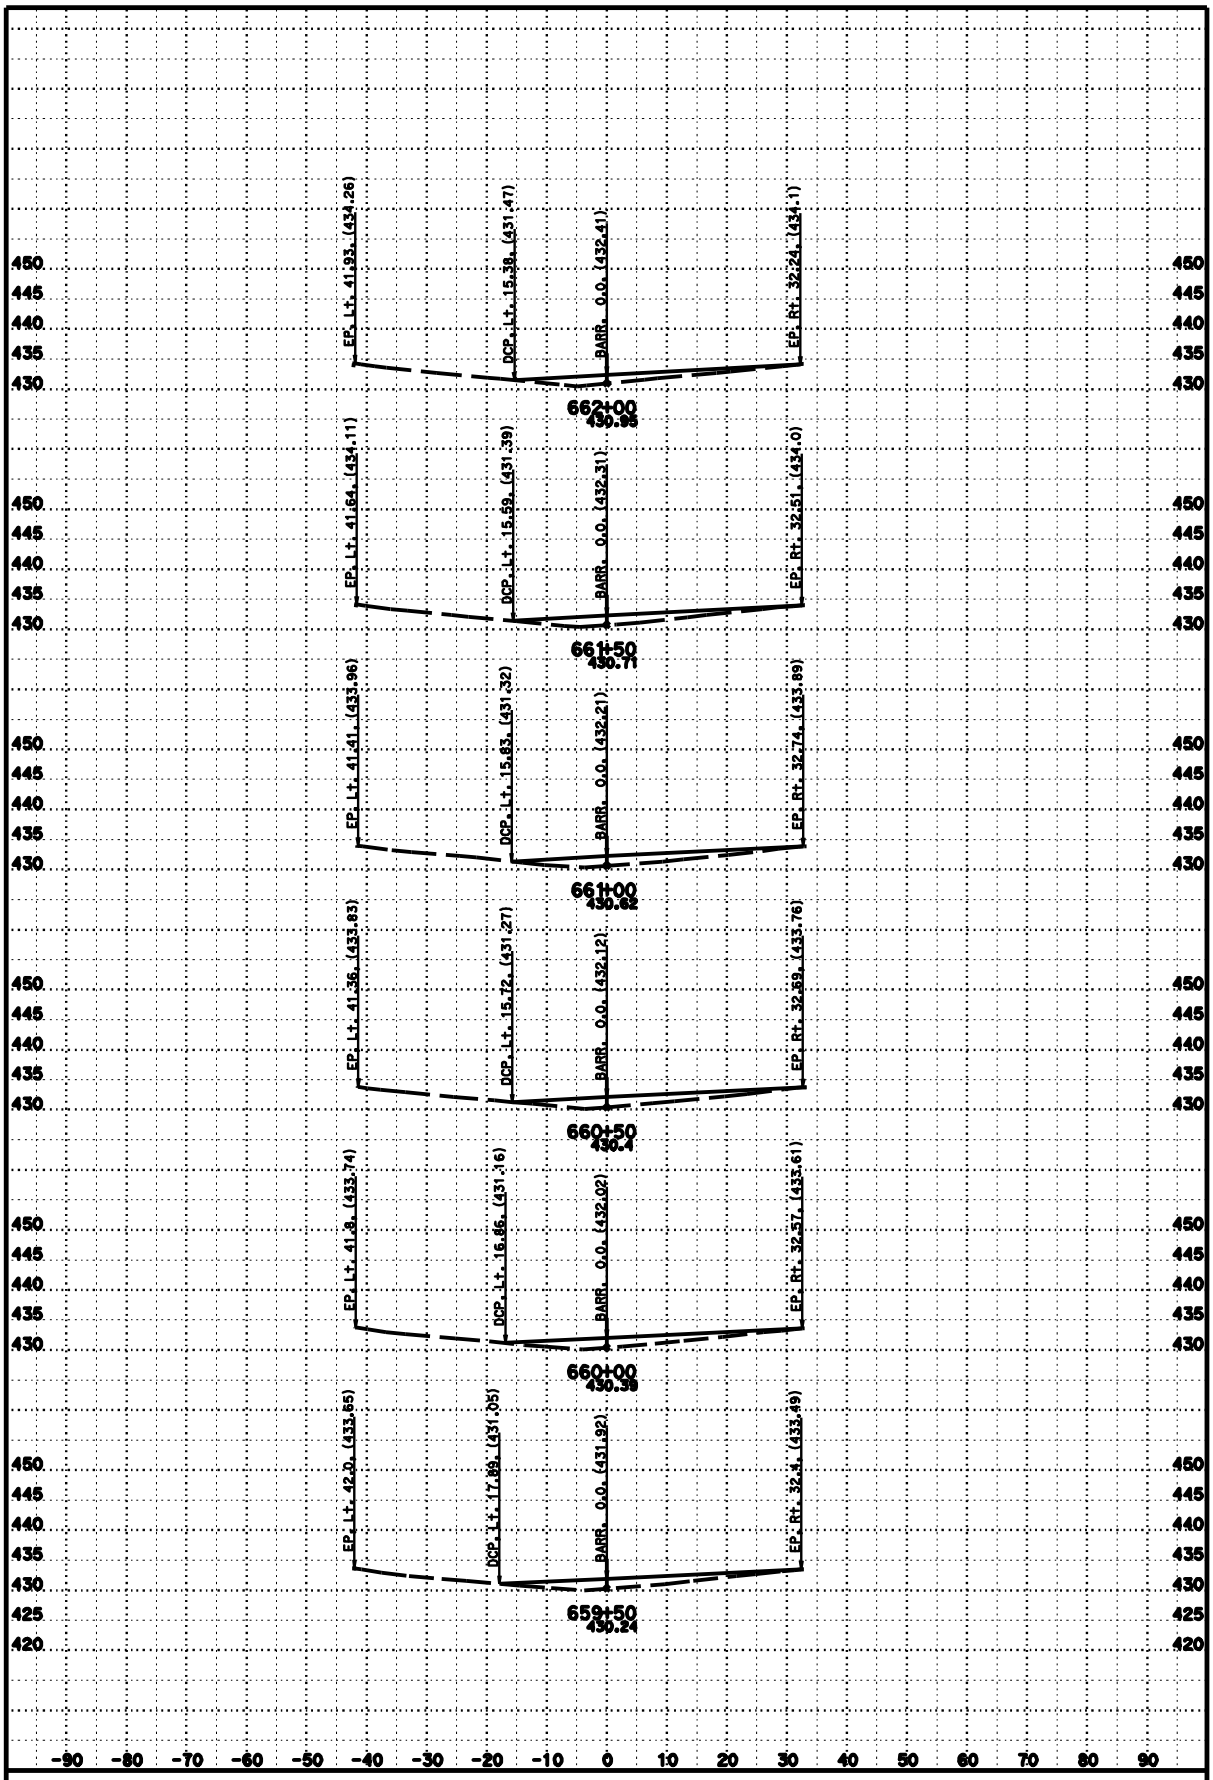

DATE: 7/21/2010

SCALE: 1" = 10' Horiz.
1" = 10' Vert.

PROJECT ID: 4 Mile Barrier

CONTRACT: 02-2E2401

DIST/CO/RTE/PM: 02/SHA/5/PM 8.5-11.3

CREATED BY: William C. Lehman

CAB1

CROSS SECTIONS

SHEET 2 OF 43

FOR EARTHWORK DEVELOPMENT ONLY

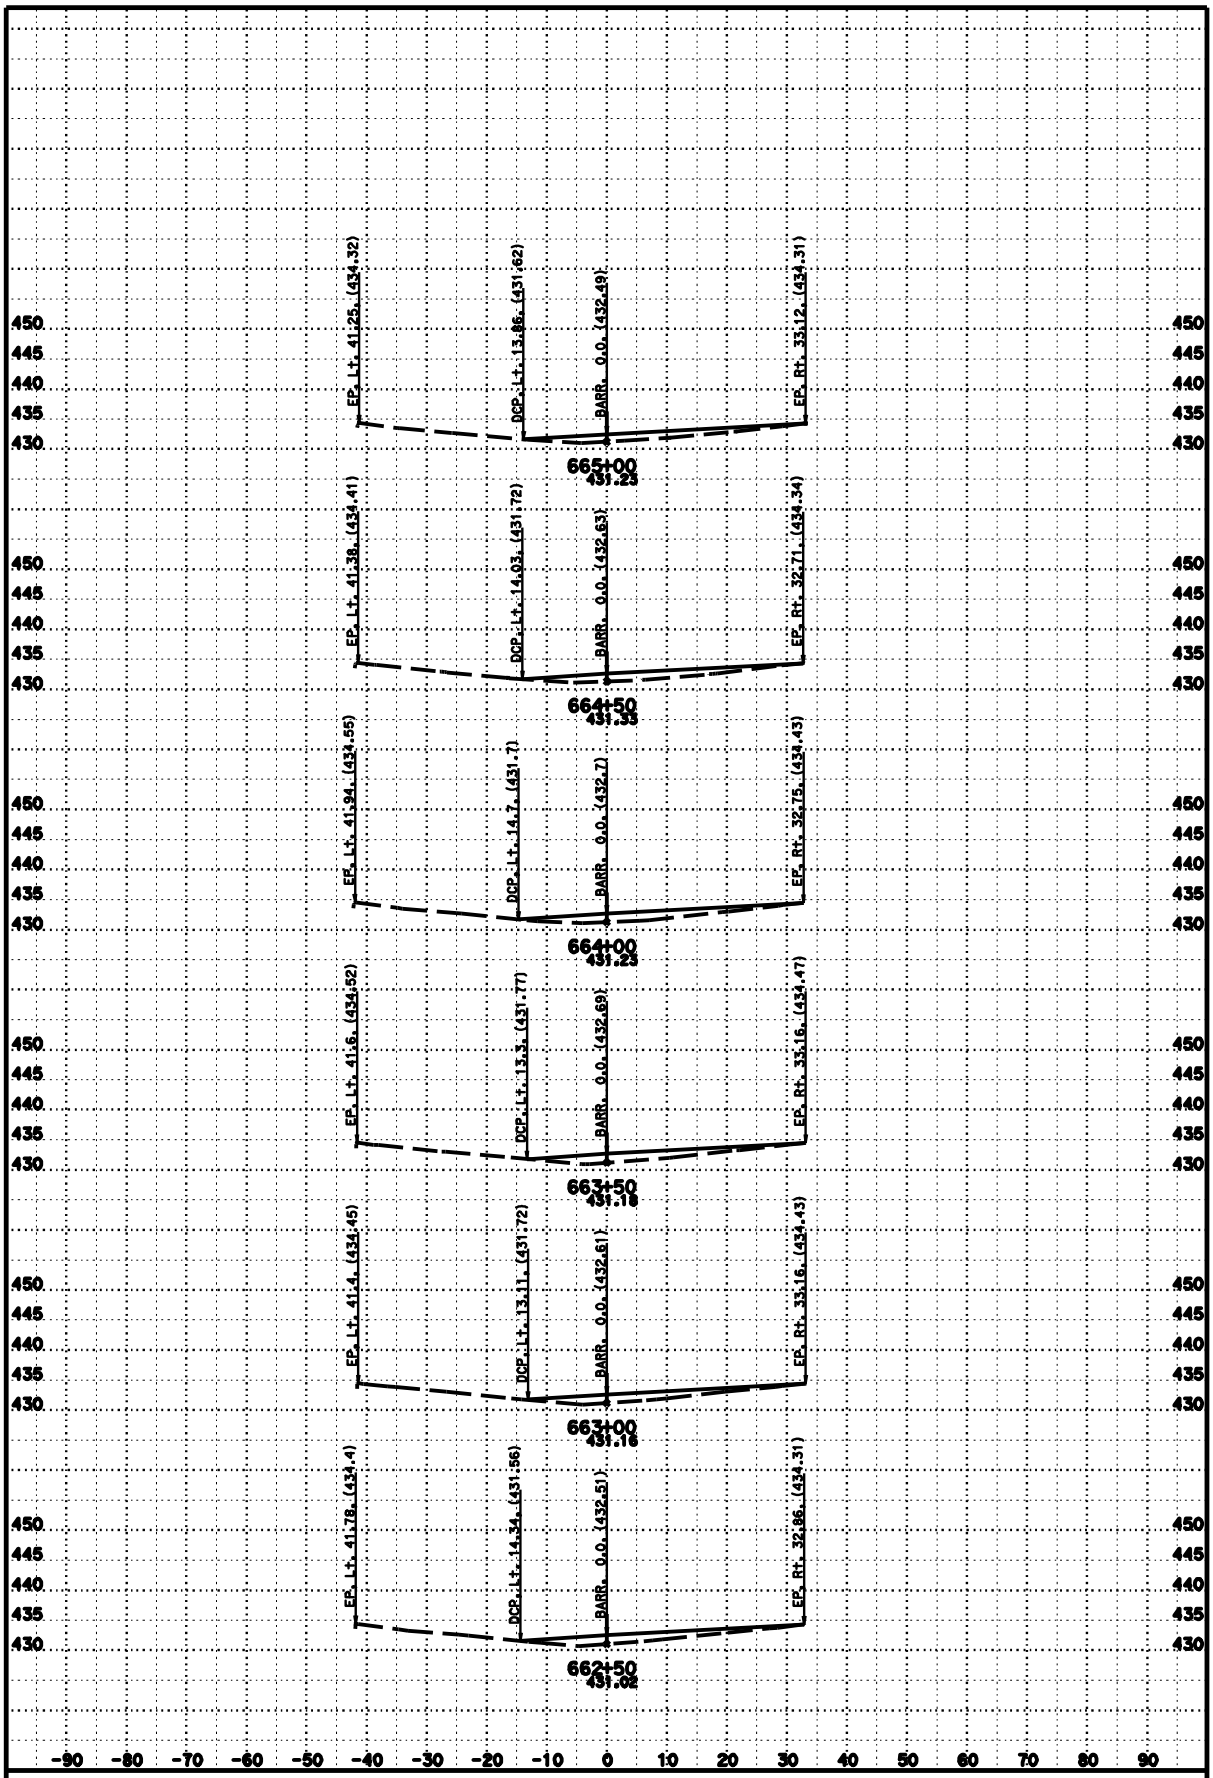

DATE: 7/21/2010

SCALE: 1" = 10' Horiz.
1" = 10' Vert.

PROJECT ID: 4 Mile Barrier

CONTRACT: 02-2E2401

DIST/CO/RTE/PM: 02/SHA/5/PM 8.5-11.3

CREATED BY: William C. Lehman

CAB1

CROSS SECTIONS

SHEET 3 OF 43

FOR EARTHWORK DEVELOPMENT ONLY

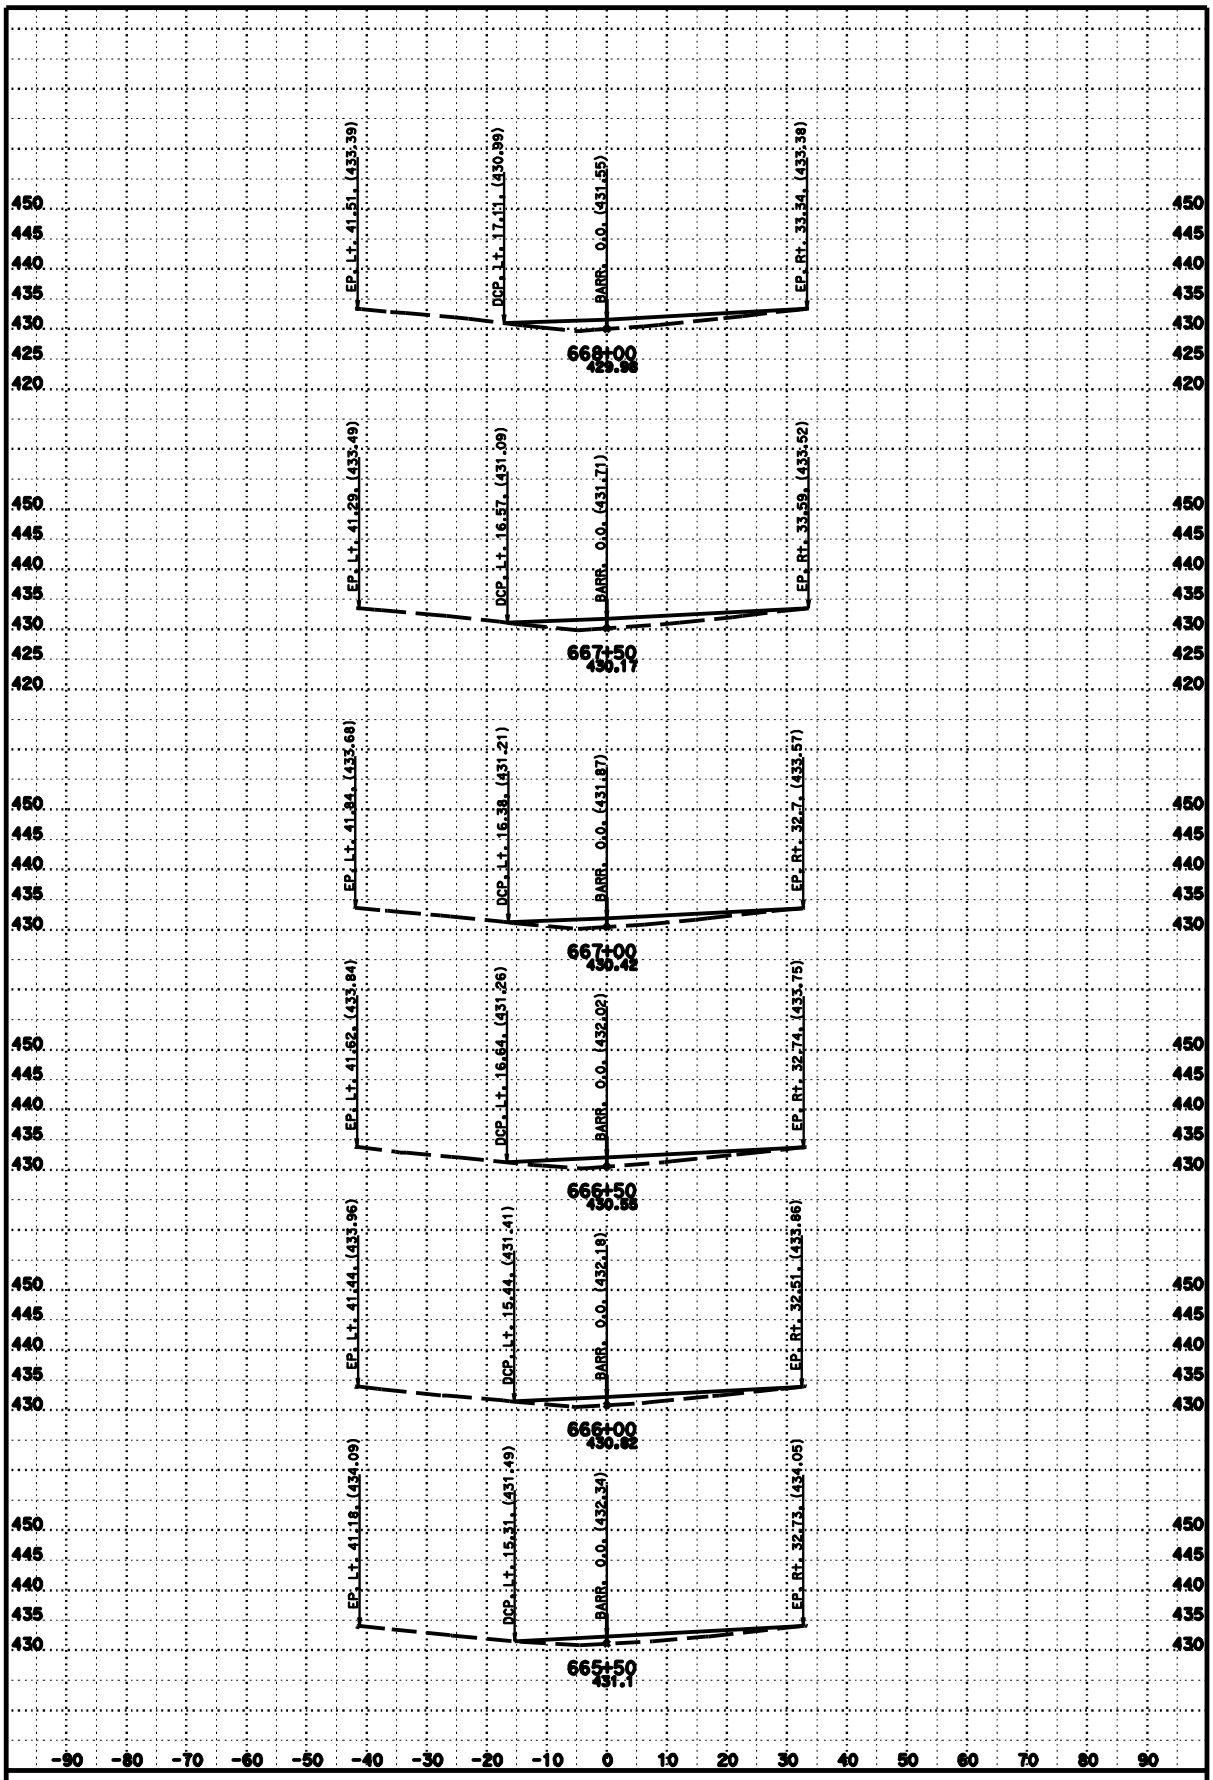

DATE: 7/21/2010

SCALE: 1" = 10' Horiz.
1" = 10' Vert.

PROJECT ID: 4 Mile Barrier

CONTRACT: 02-2E2401

DIST/CO/RTE/PM: 02/SHA/5/PM 8.5-11.3

CREATED BY: William C. Lehman

CAB1

CROSS SECTIONS

SHEET 4 OF 43

FOR EARTHWORK DEVELOPMENT ONLY

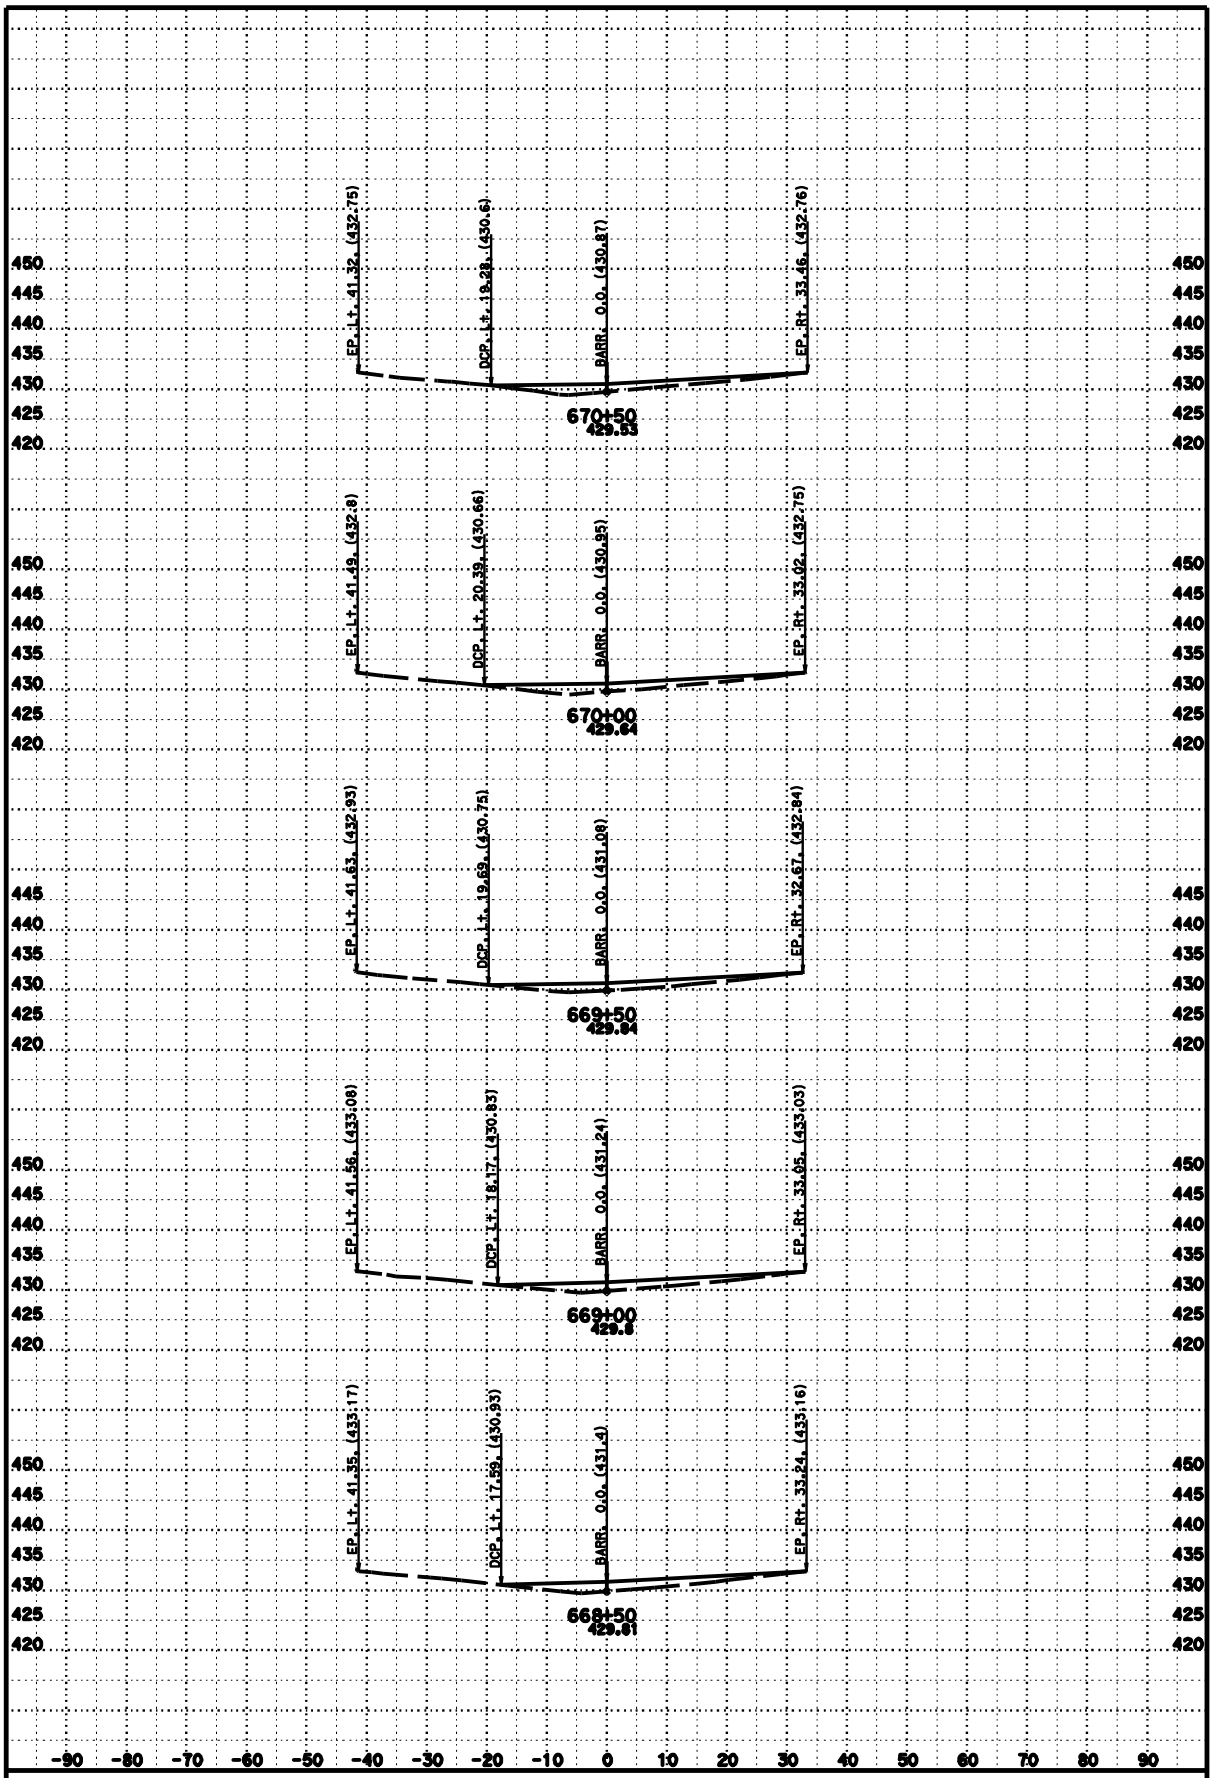

DATE: 7/21/2010

SCALE: 1" = 10' Horiz.
1" = 10' Vert.

PROJECT ID: 4 Mile Barrier

CONTRACT: 02-2E2401

DIST/CO/RTE/PM: 02/SHA/5/PM 8.5-11.3

CREATED BY: William C. Lehman

CAB1

CROSS SECTIONS

SHEET 5 OF 43

FOR EARTHWORK DEVELOPMENT ONLY

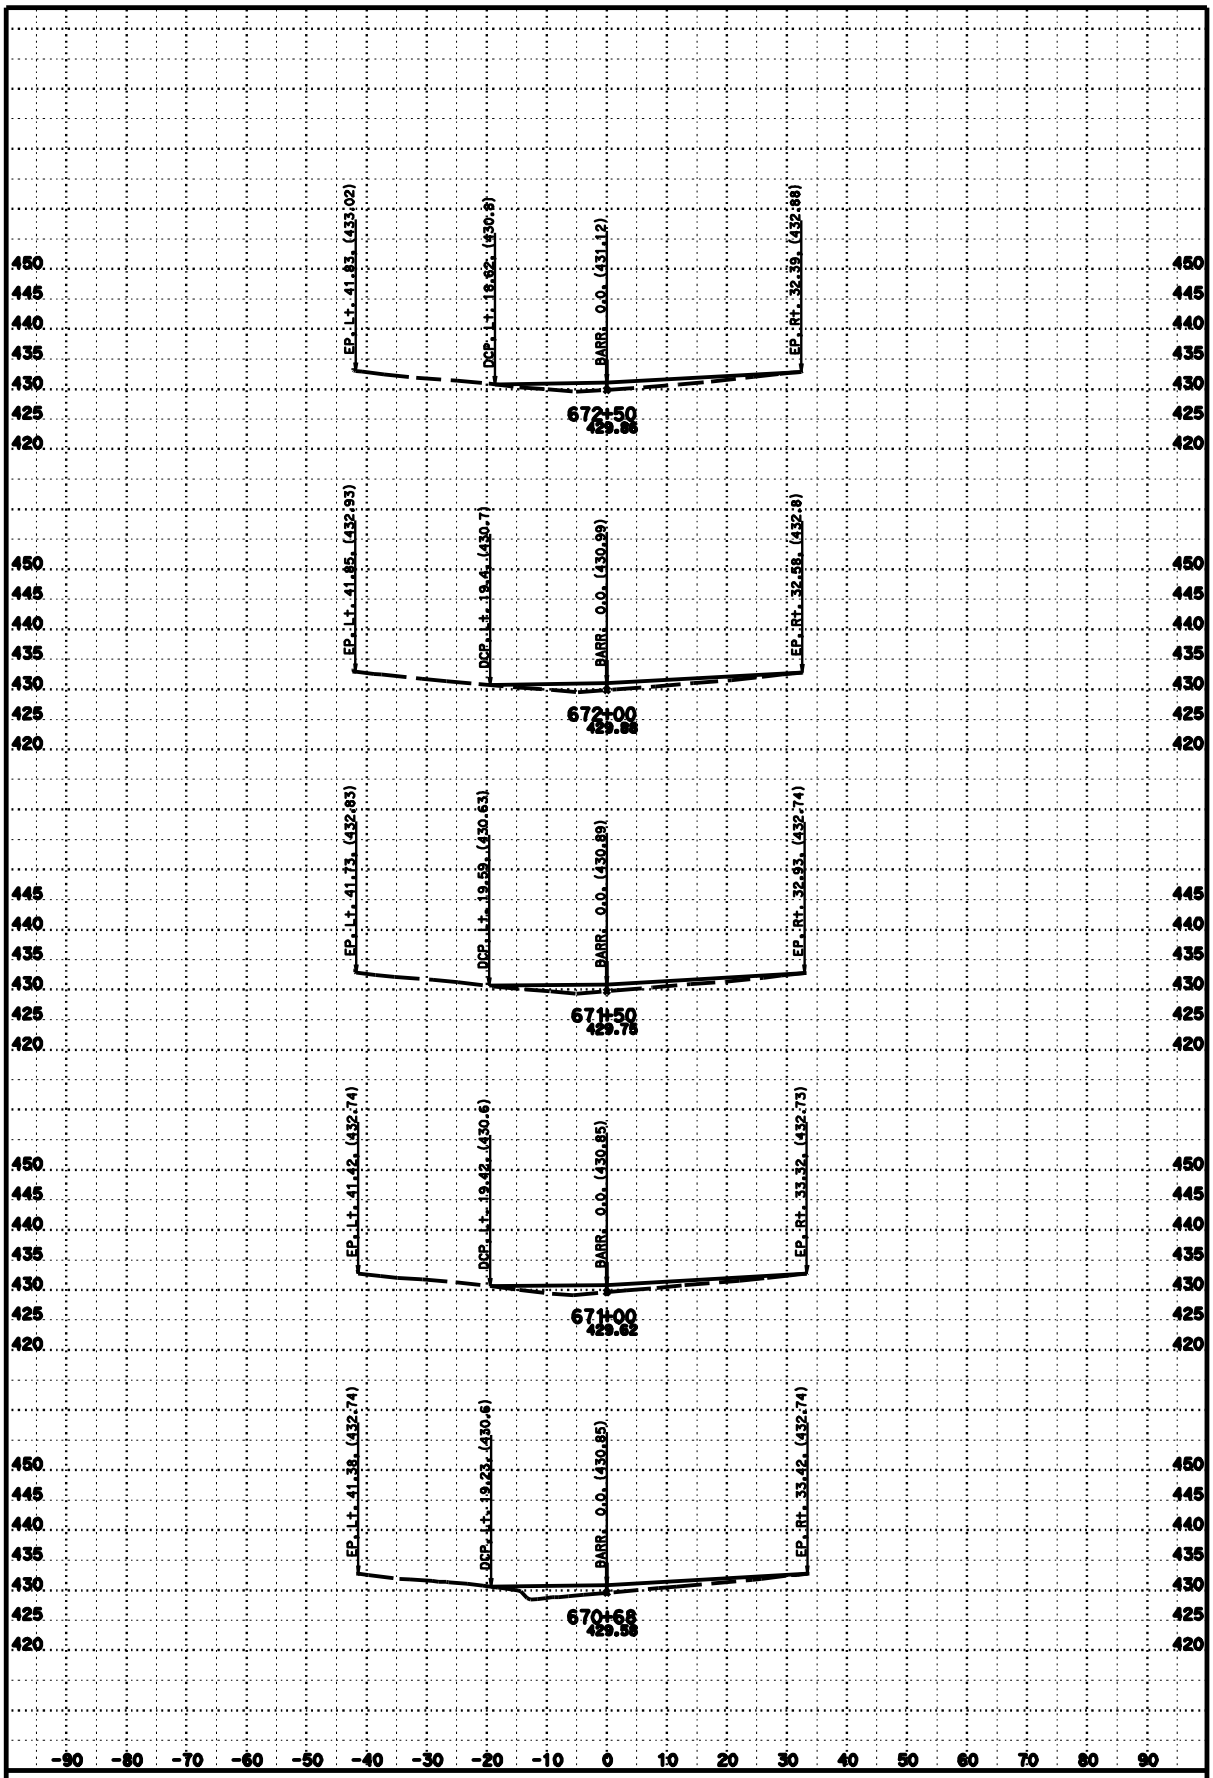

DATE: 7/21/2010

SCALE: 1" = 10' Horiz.
1" = 10' Vert.

PROJECT ID: 4 Mile Barrier

CONTRACT: 02-2E2401

DIST/CO/RTE/PM: 02/SHA/5/PM 8.5-11.3

CREATED BY: William C. Lehman

CAB1

CROSS SECTIONS

SHEET 6 OF 43

FOR EARTHWORK DEVELOPMENT ONLY

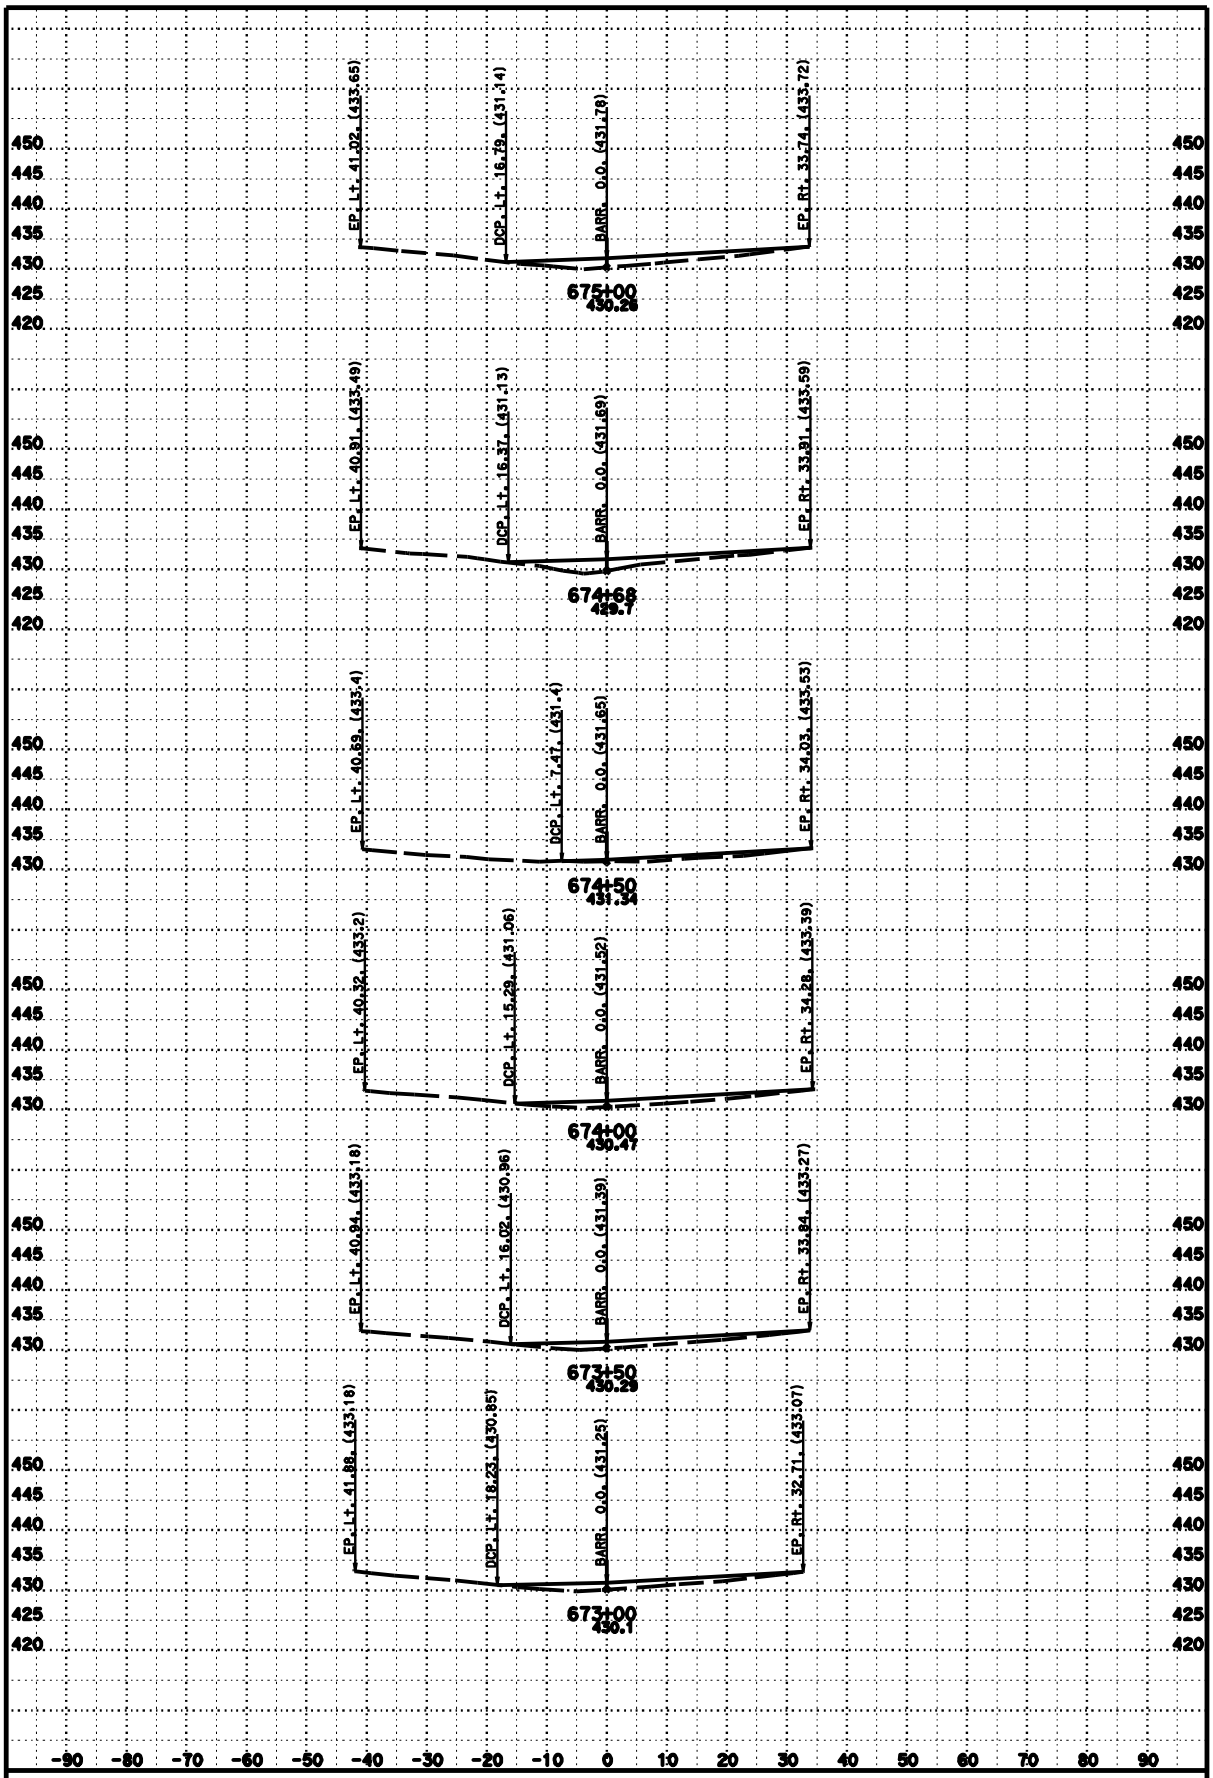

DATE: 7/21/2010

SCALE: 1" = 10' Horiz.
1" = 10' Vert.

PROJECT ID: 4 Mile Barrier

CONTRACT: 02-2E2401

DIST/CO/RTE/PM: 02/SHA/5/PM 8.5-11.3

CREATED BY: William C. Lehman

CAB1

CROSS SECTIONS

SHEET 7 OF 43

FOR EARTHWORK DEVELOPMENT ONLY

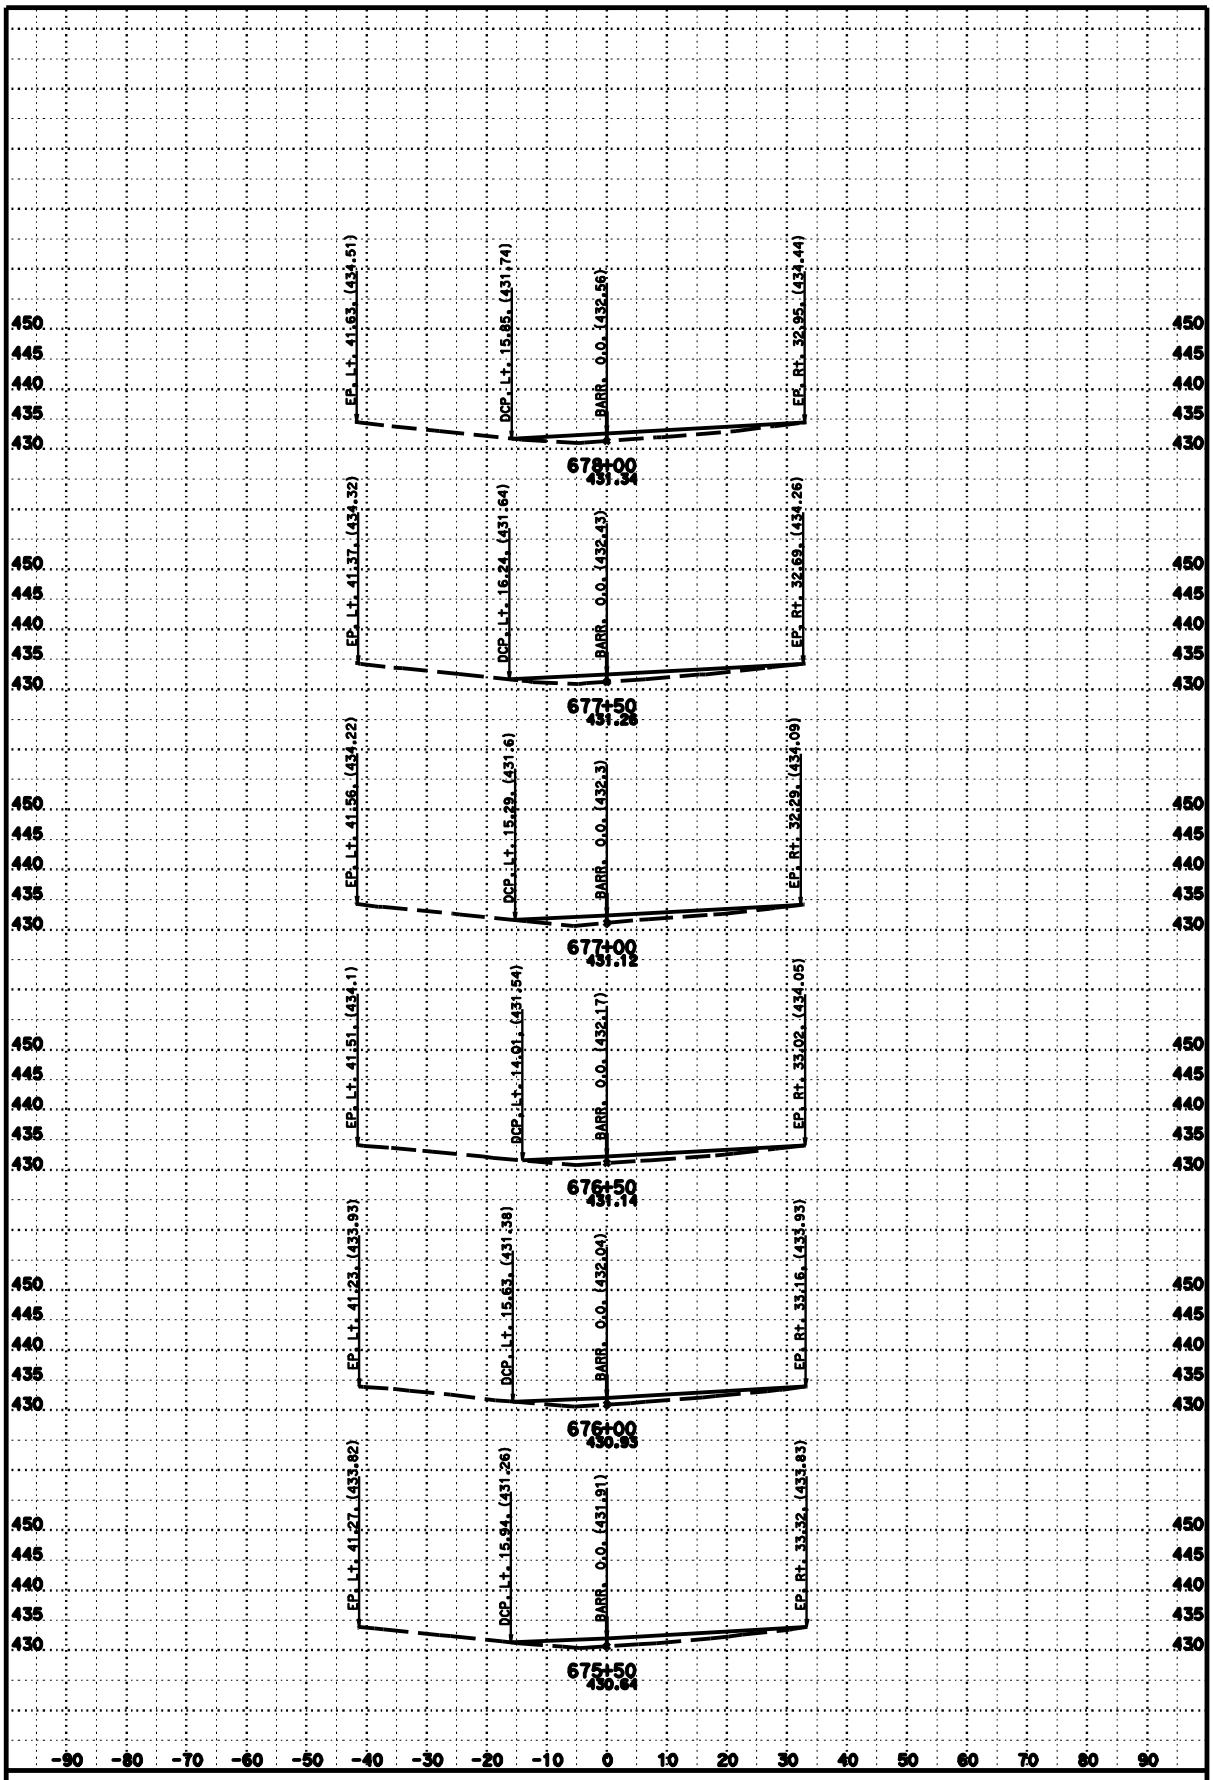

DATE: 7/21/2010

SCALE: 1" = 10' Horiz.
1" = 10' Vert.

PROJECT ID: 4 Mile Barrier

CONTRACT: 02-2E2401

DIST/CO/RTE/PM: 02/SHA/5/PM 8.5-11.3

CREATED BY: William C. Lehman

CAB1

CROSS SECTIONS

SHEET 8 OF 43

FOR EARTHWORK DEVELOPMENT ONLY

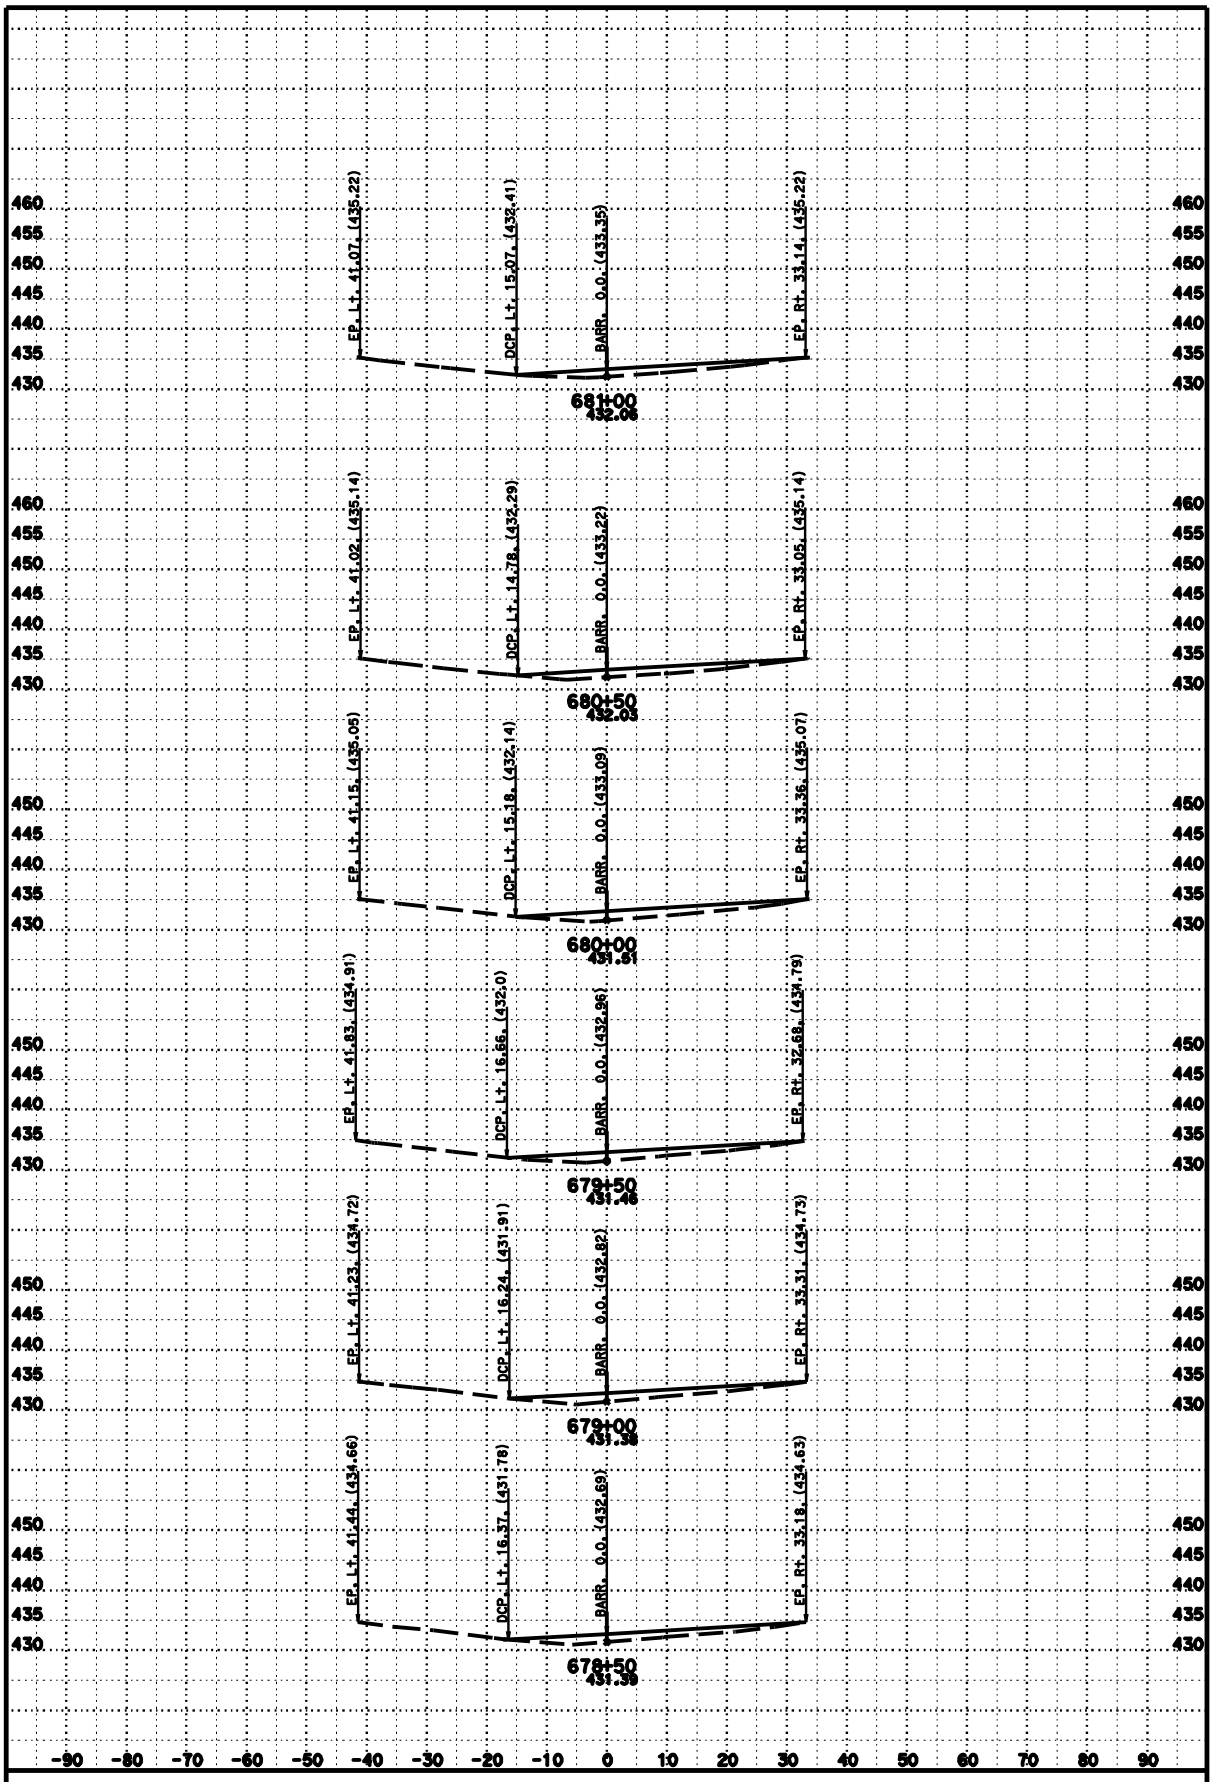

DATE: 7/21/2010

SCALE: 1" = 10' Horiz.
1" = 10' Vert.

PROJECT ID: 4 Mile Barrier

CONTRACT: 02-2E2401

DIST/CO/RTE/PM: 02/SHA/5/PM 8.5-11.3

CREATED BY: William C. Lehman

CAB1

CROSS SECTIONS

SHEET 9 OF 43

FOR EARTHWORK DEVELOPMENT ONLY

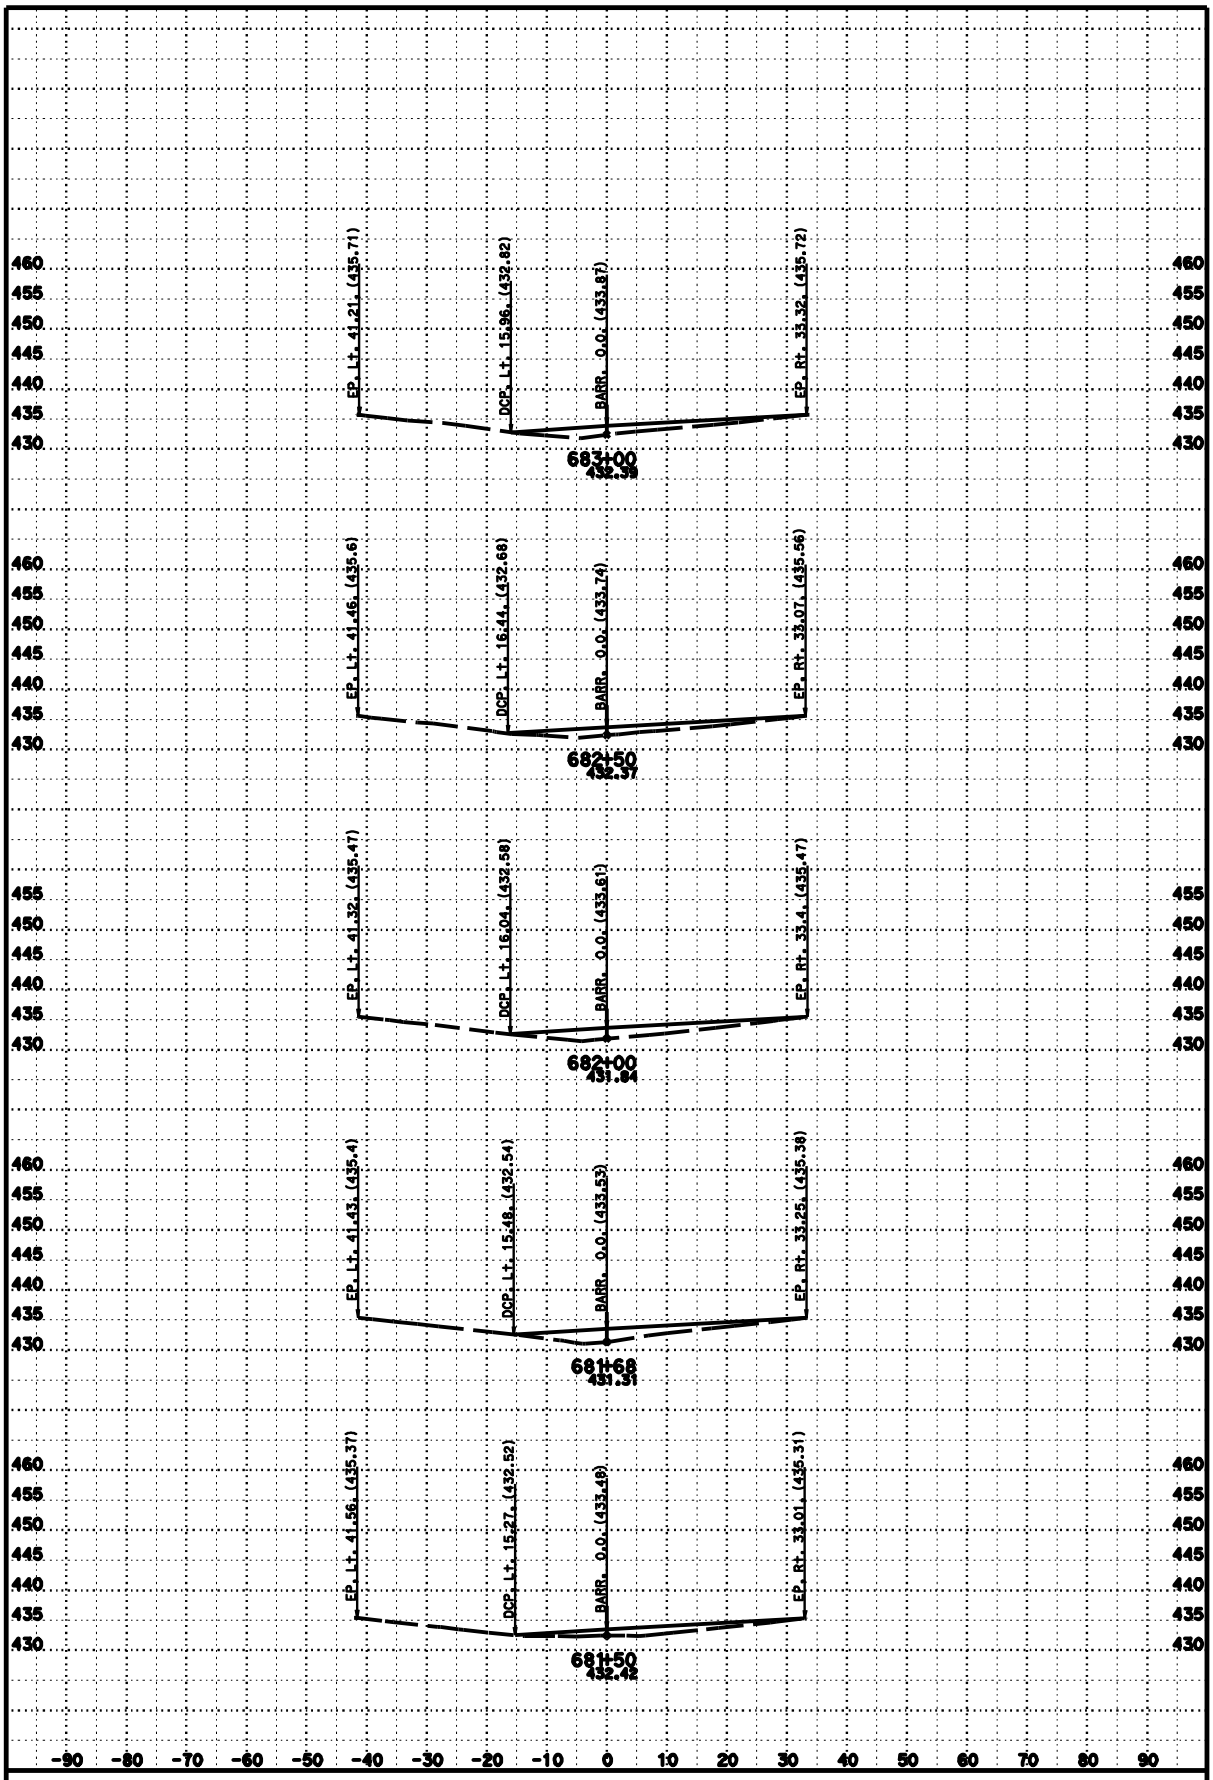

DATE: 7/21/2010

SCALE: 1" = 10' Horiz.
1" = 10' Vert.

PROJECT ID: 4 Mile Barrier

CONTRACT: 02-2E2401

DIST/CO/RTE/PM: 02/SHA/5/PM 8.5-11.3

CREATED BY: William C. Lehman

CAB1

CROSS SECTIONS

SHEET 10 OF 43

FOR EARTHWORK DEVELOPMENT ONLY

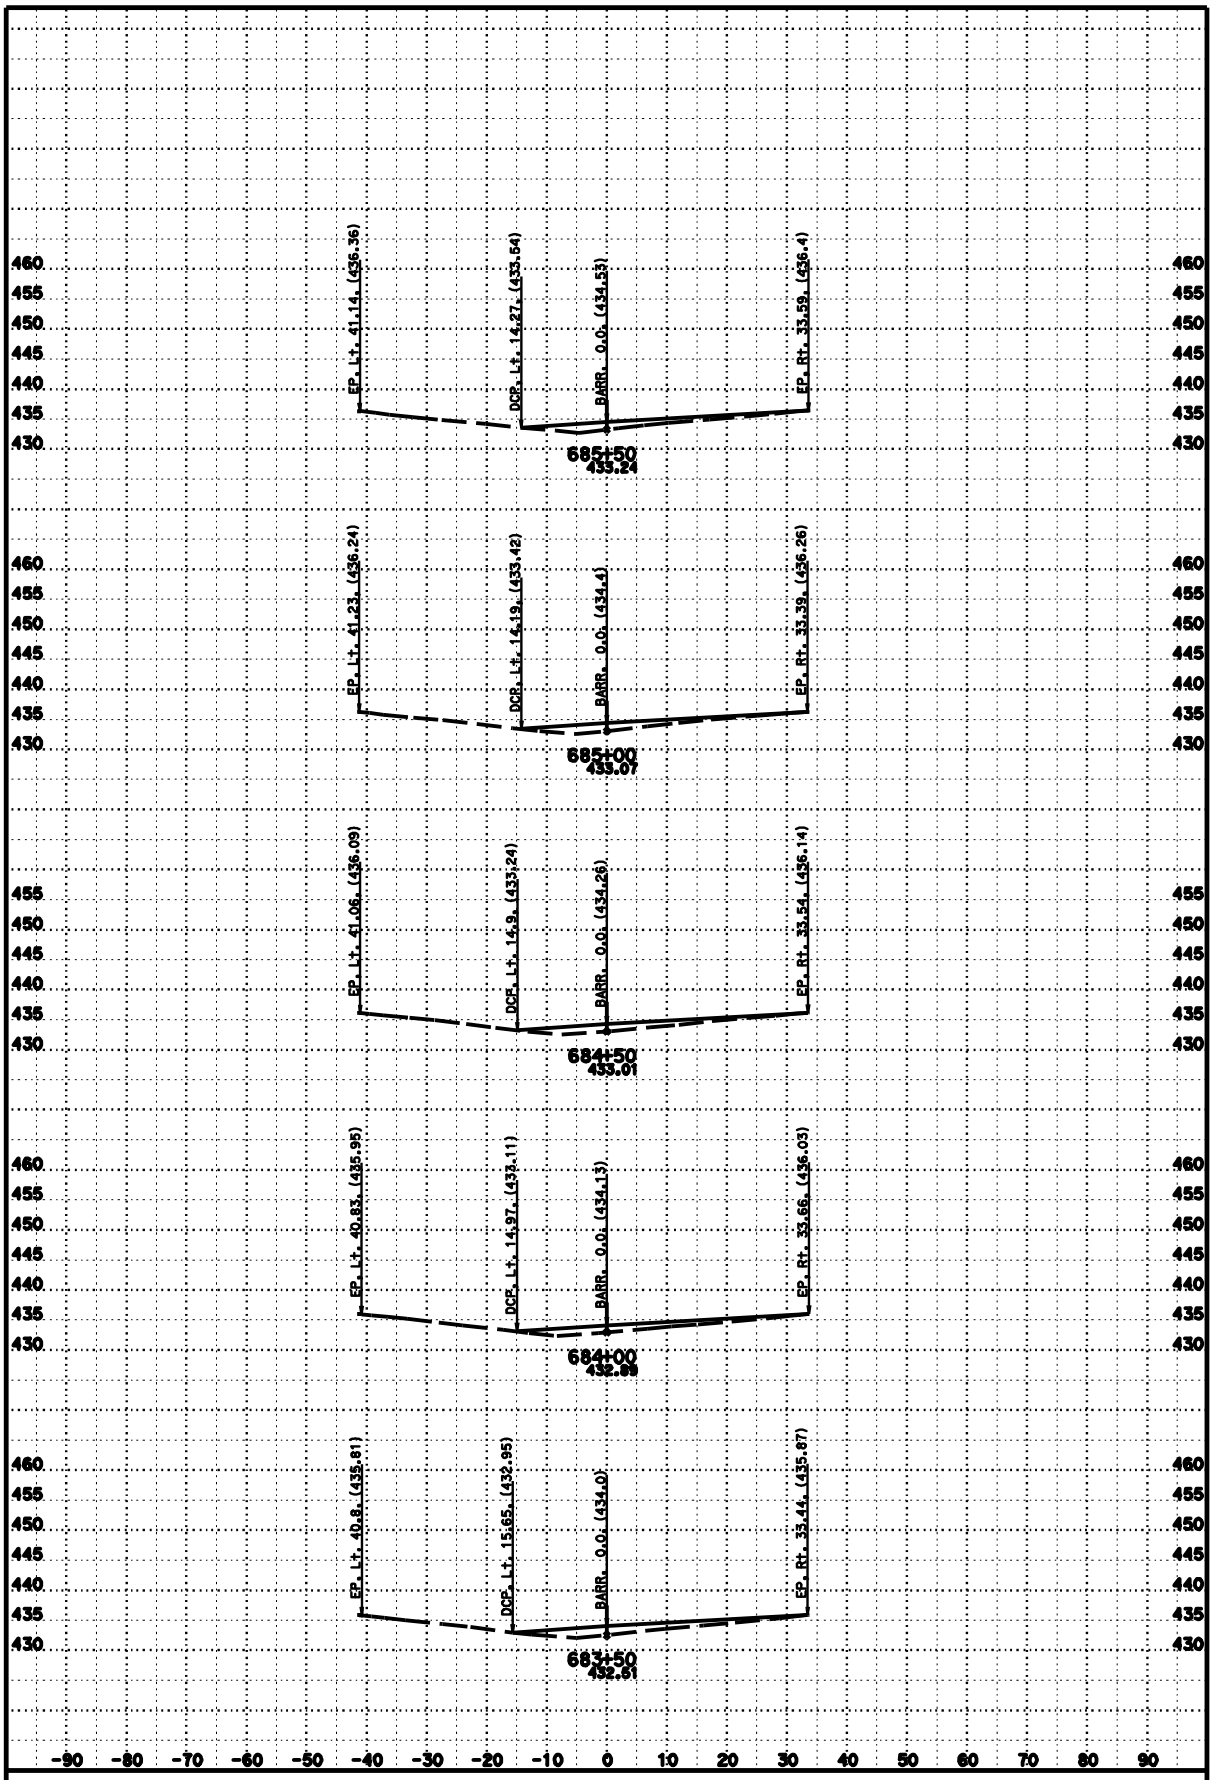

DATE: 7/21/2010

SCALE: 1" = 10' Horiz.
1" = 10' Vert.

PROJECT ID: 4 Mile Barrier

CONTRACT: 02-2E2401

DIST/CO/RTE/PM: 02/SHA/5/PM 8.5-11.3

CREATED BY: William C. Lehman

CAB1

CROSS SECTIONS

SHEET 11 OF 43

FOR EARTHWORK DEVELOPMENT ONLY

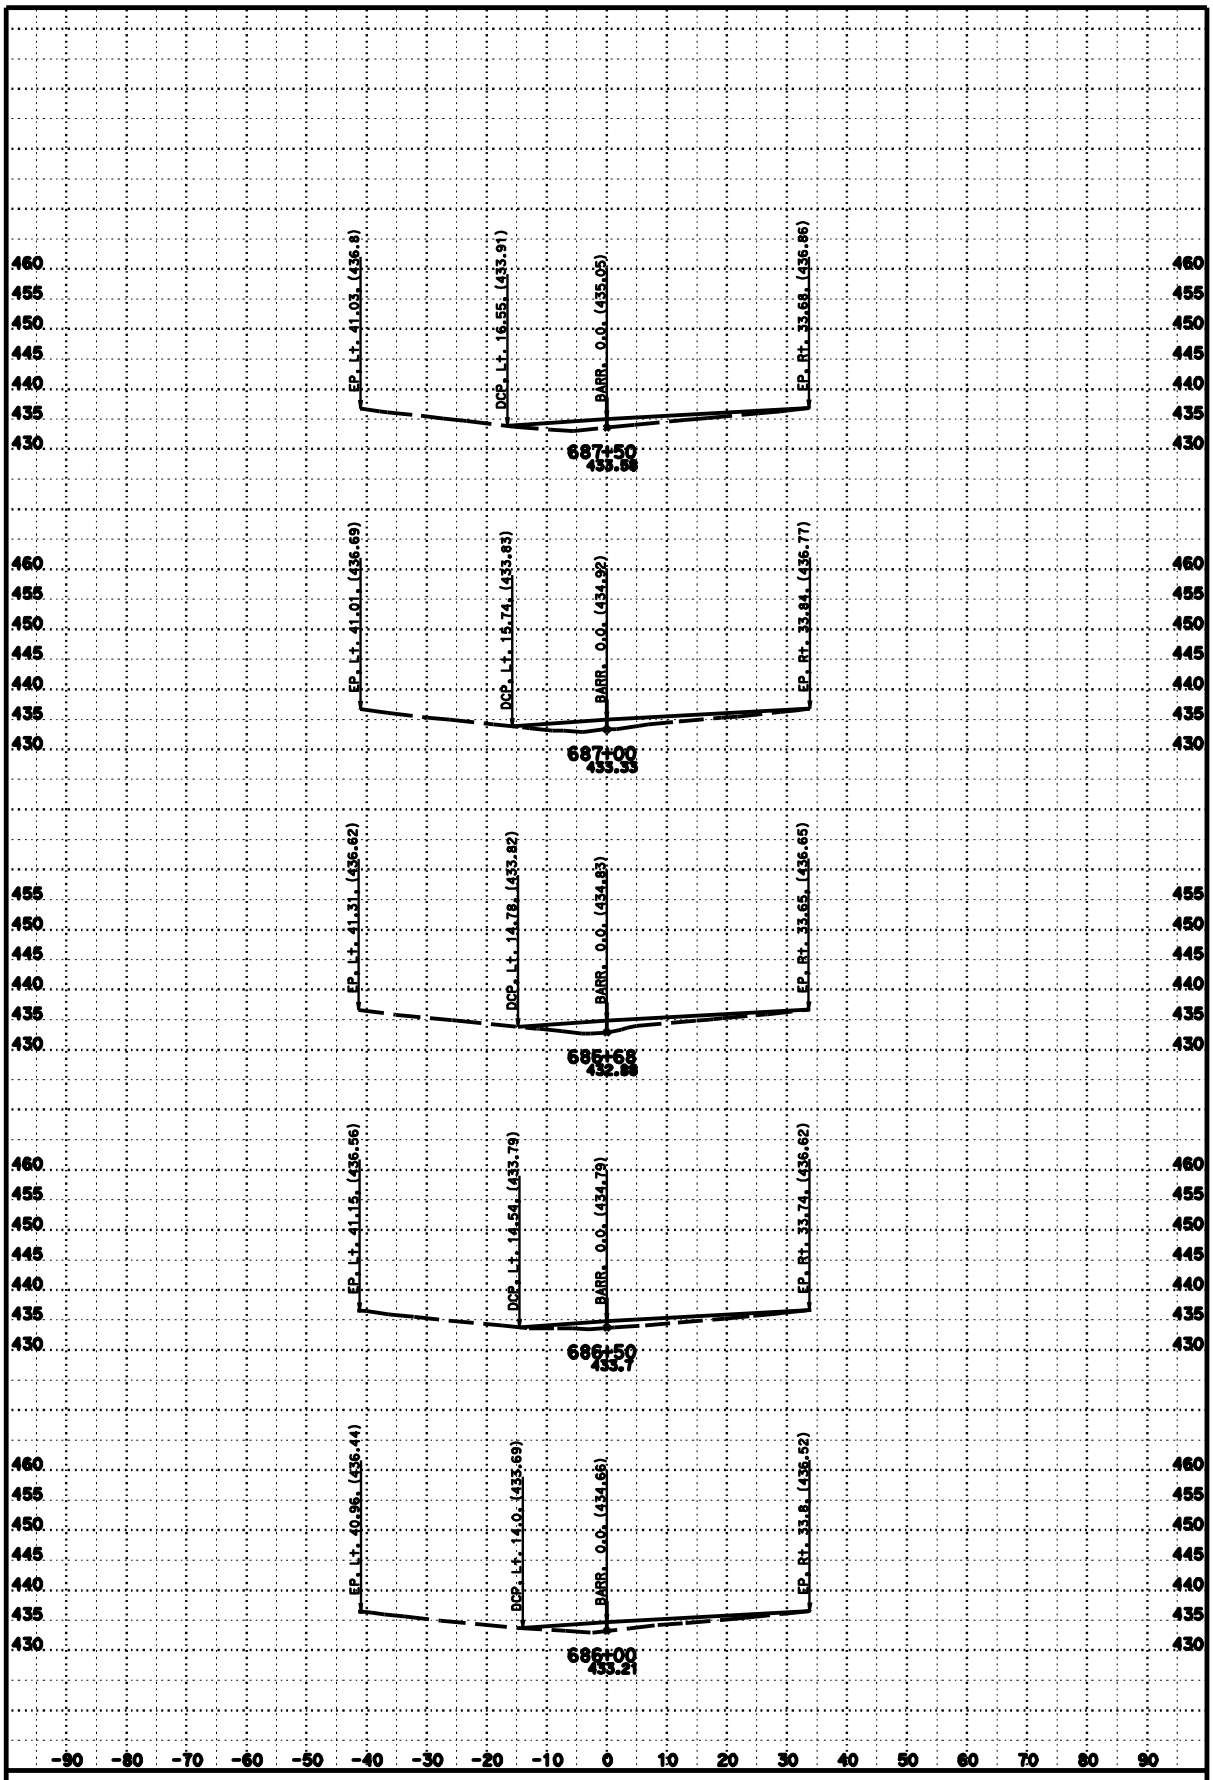

DATE: 7/21/2010

SCALE: 1" = 10' Horiz.
1" = 10' Vert.

PROJECT ID: 4 Mile Barrier

CONTRACT: 02-2E2401

DIST/CO/RTE/PM: 02/SHA/5/PM 8.5-11.3

CREATED BY: William C. Lehman

CAB1

CROSS SECTIONS

SHEET 12 OF 43

FOR EARTHWORK DEVELOPMENT ONLY

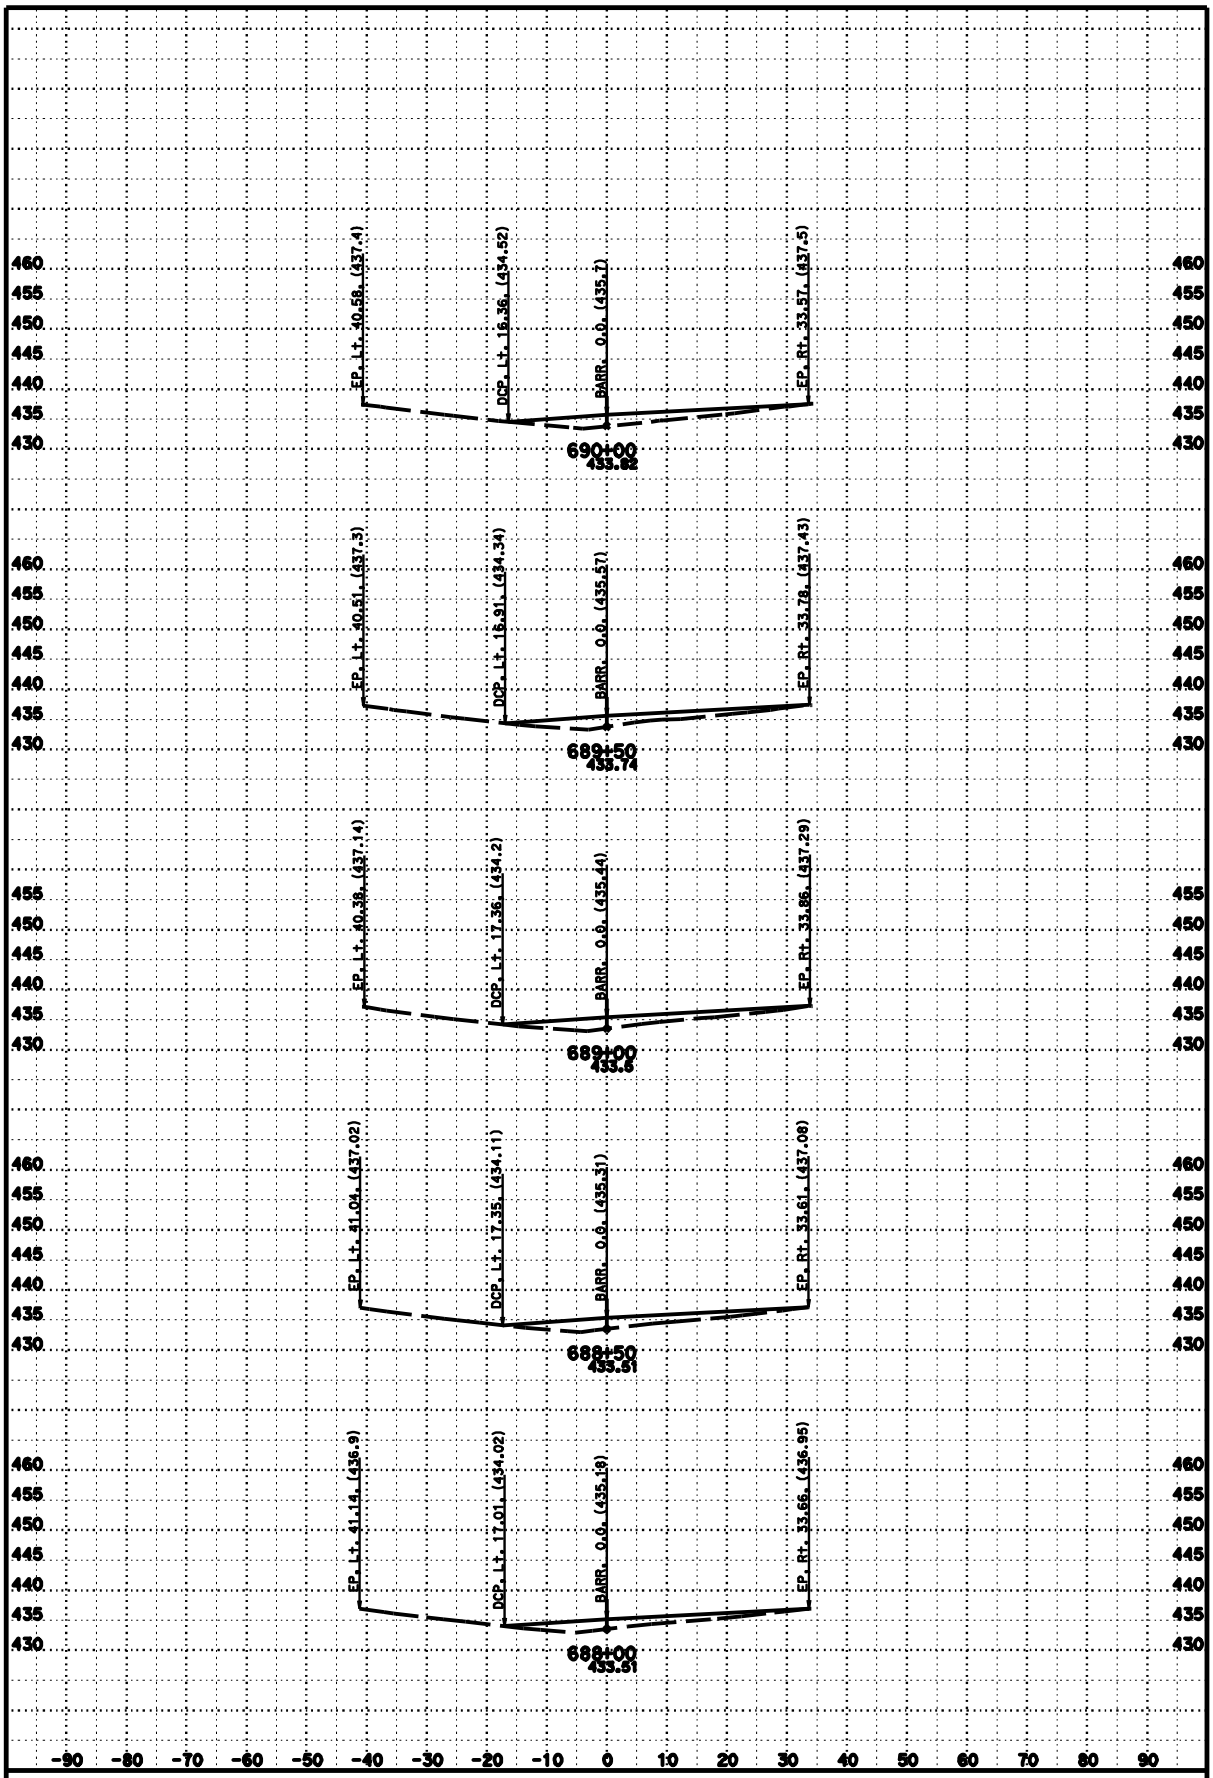

DATE: 7/21/2010

SCALE: 1" = 10' Horiz.
1" = 10' Vert.

PROJECT ID: 4 Mile Barrier

CONTRACT: 02-2E2401

DIST/CO/RTE/PM: 02/SHA/5/PM 8.5-11.3

CREATED BY: William C. Lehman

CAB1

CROSS SECTIONS

SHEET 13 OF 43

FOR EARTHWORK DEVELOPMENT ONLY

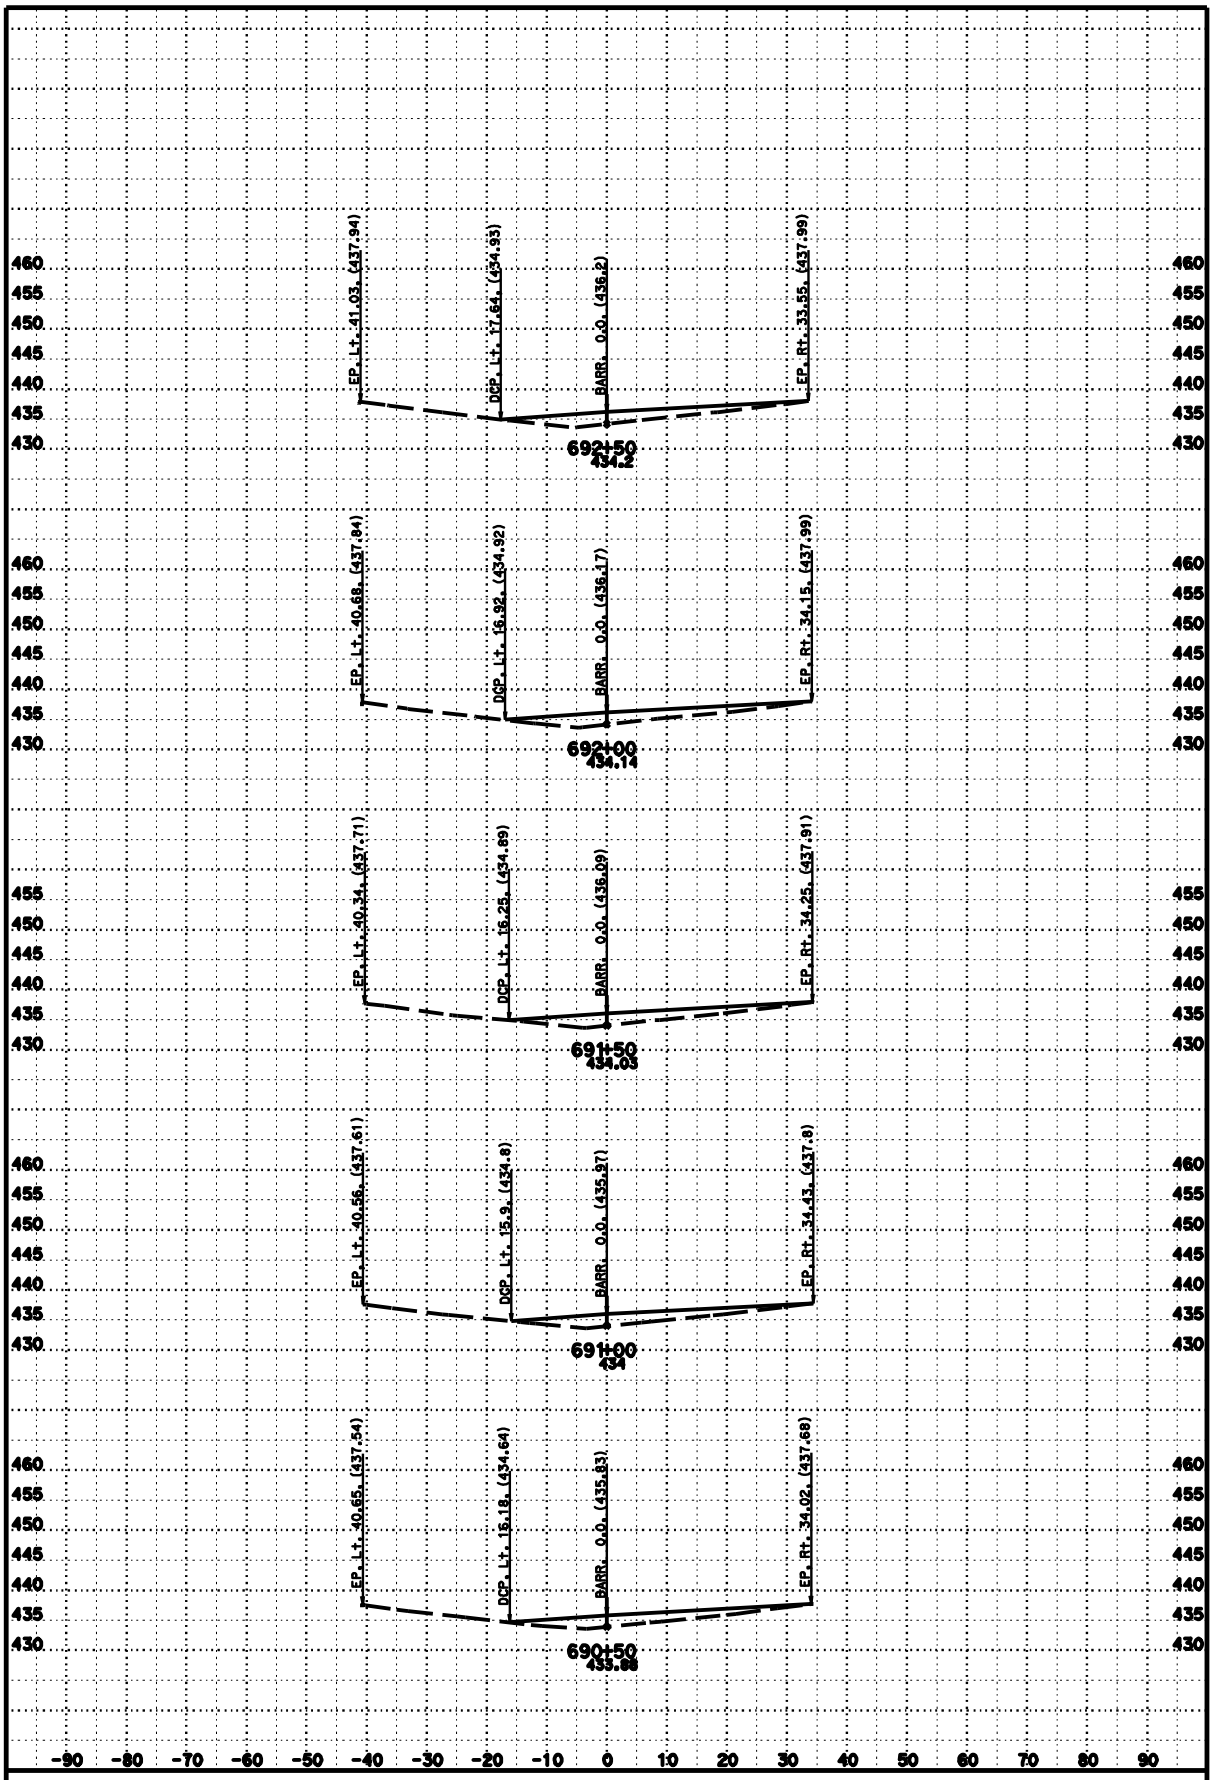

DATE: 7/21/2010

SCALE: 1" = 10' Horiz.
1" = 10' Vert.

PROJECT ID: 4 Mile Barrier

CONTRACT: 02-2E2401

DIST/CO/RTE/PM: 02/SHA/5/PM 8.5-11.3

CREATED BY: William C. Lehman

CAB1

CROSS SECTIONS

SHEET 14 OF 43

FOR EARTHWORK DEVELOPMENT ONLY

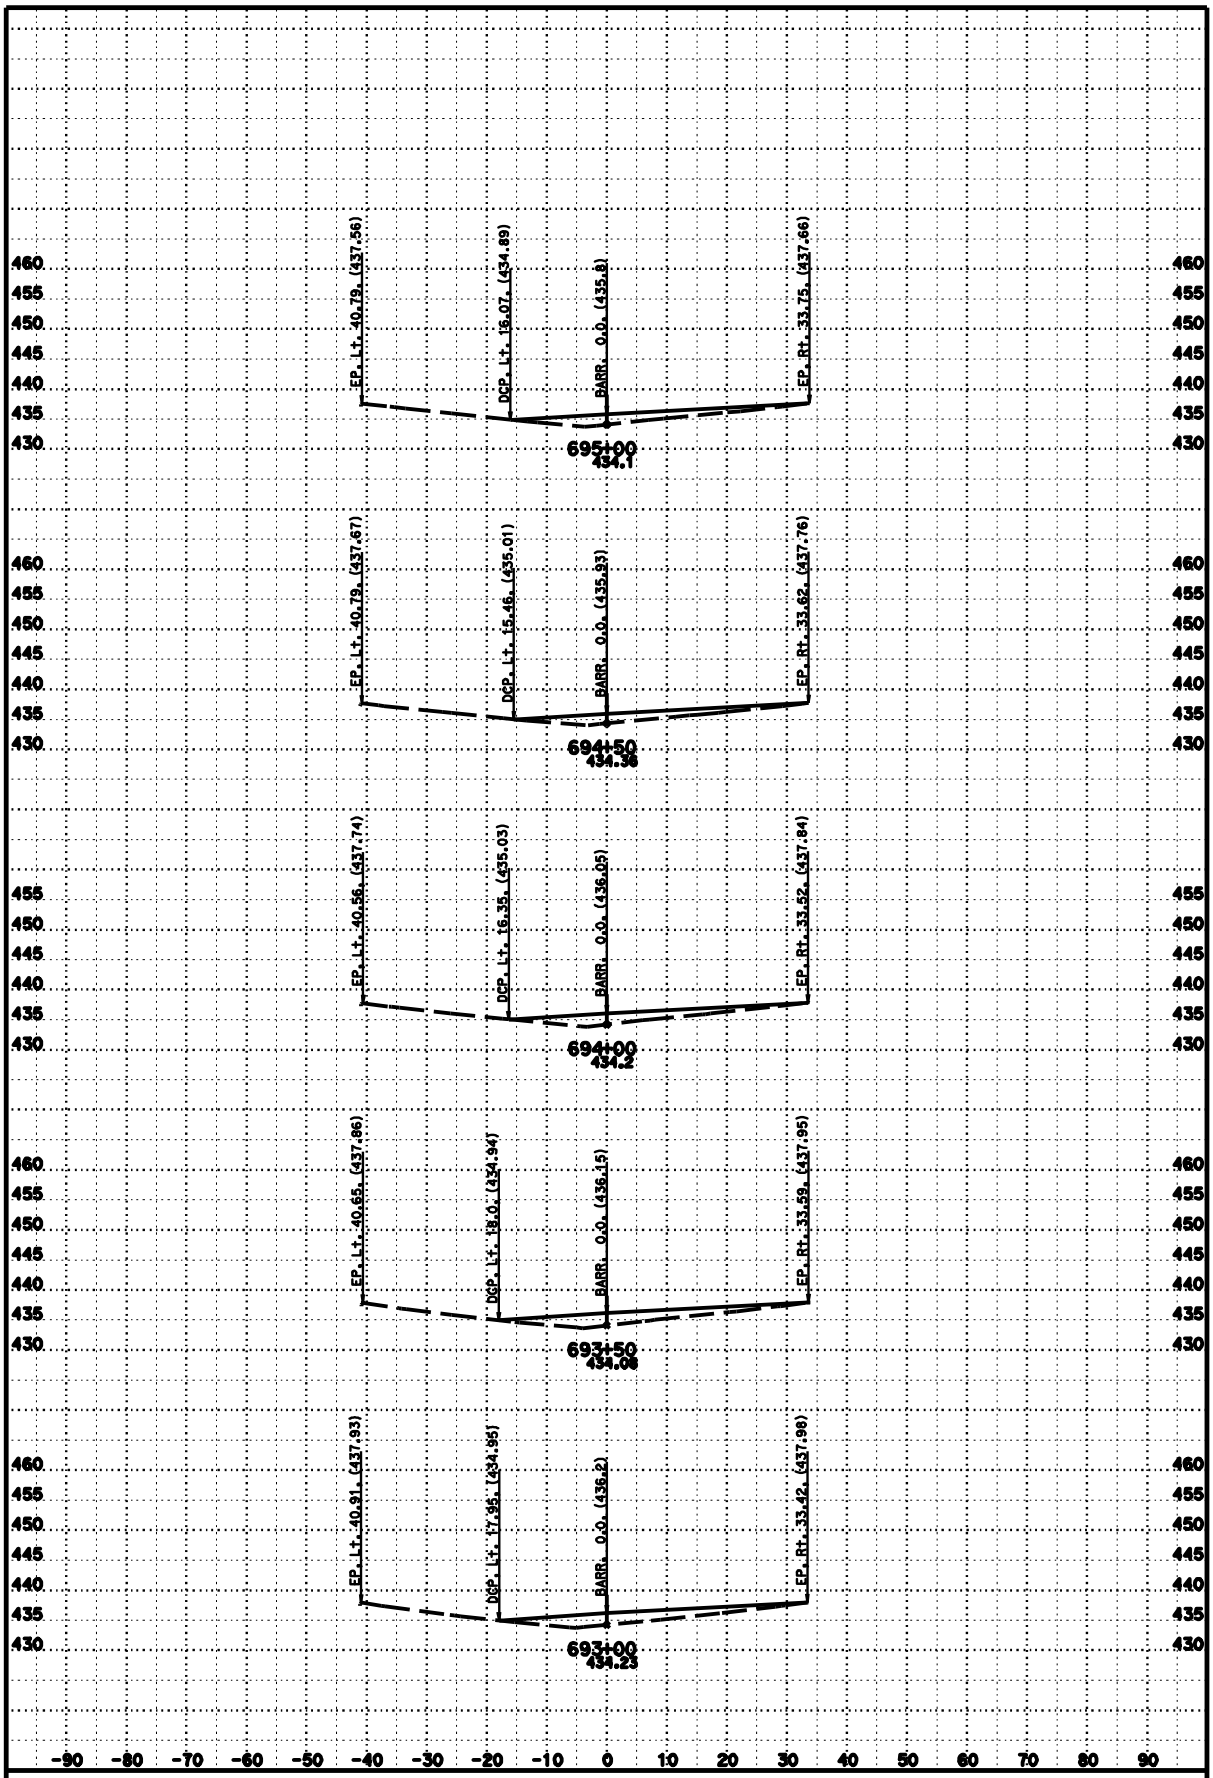

DATE: 7/21/2010

SCALE: 1" = 10' Horiz.
1" = 10' Vert.

PROJECT ID: 4 Mile Barrier

CONTRACT: 02-2E2401

DIST/CO/RTE/PM: 02/SHA/5/PM 8.5-11.3

CREATED BY: William C. Lehman

CAB1

CROSS SECTIONS

SHEET 15 OF 43

FOR EARTHWORK DEVELOPMENT ONLY

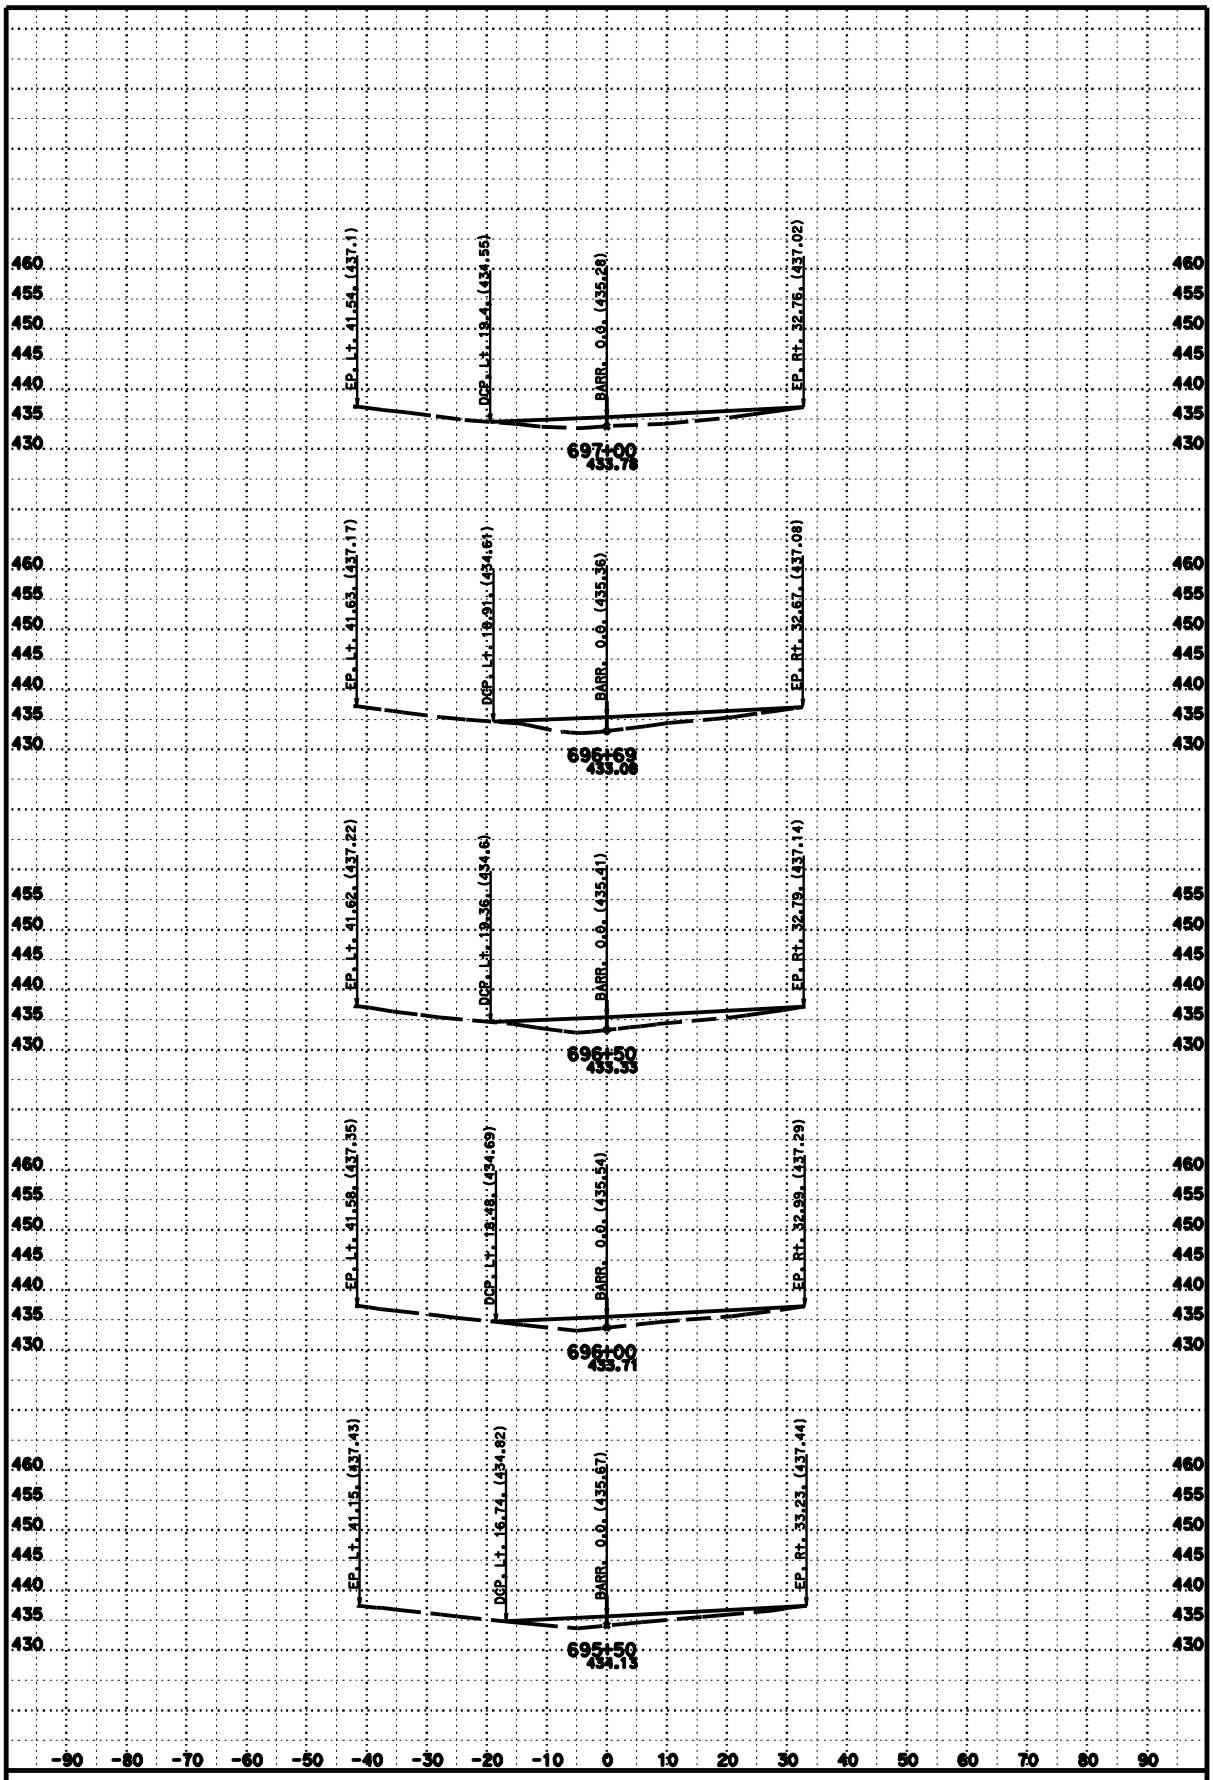

DATE: 7/21/2010

SCALE: 1" = 10' Horiz.
1" = 10' Vert.

PROJECT ID: 4 Mile Barrier

CONTRACT: 02-2E2401

DIST/CO/RTE/PM: 02/SHA/5/PM 8.5-11.3

CREATED BY: William C. Lehman

CAB1

CROSS SECTIONS

SHEET 16 OF 43

FOR EARTHWORK DEVELOPMENT ONLY

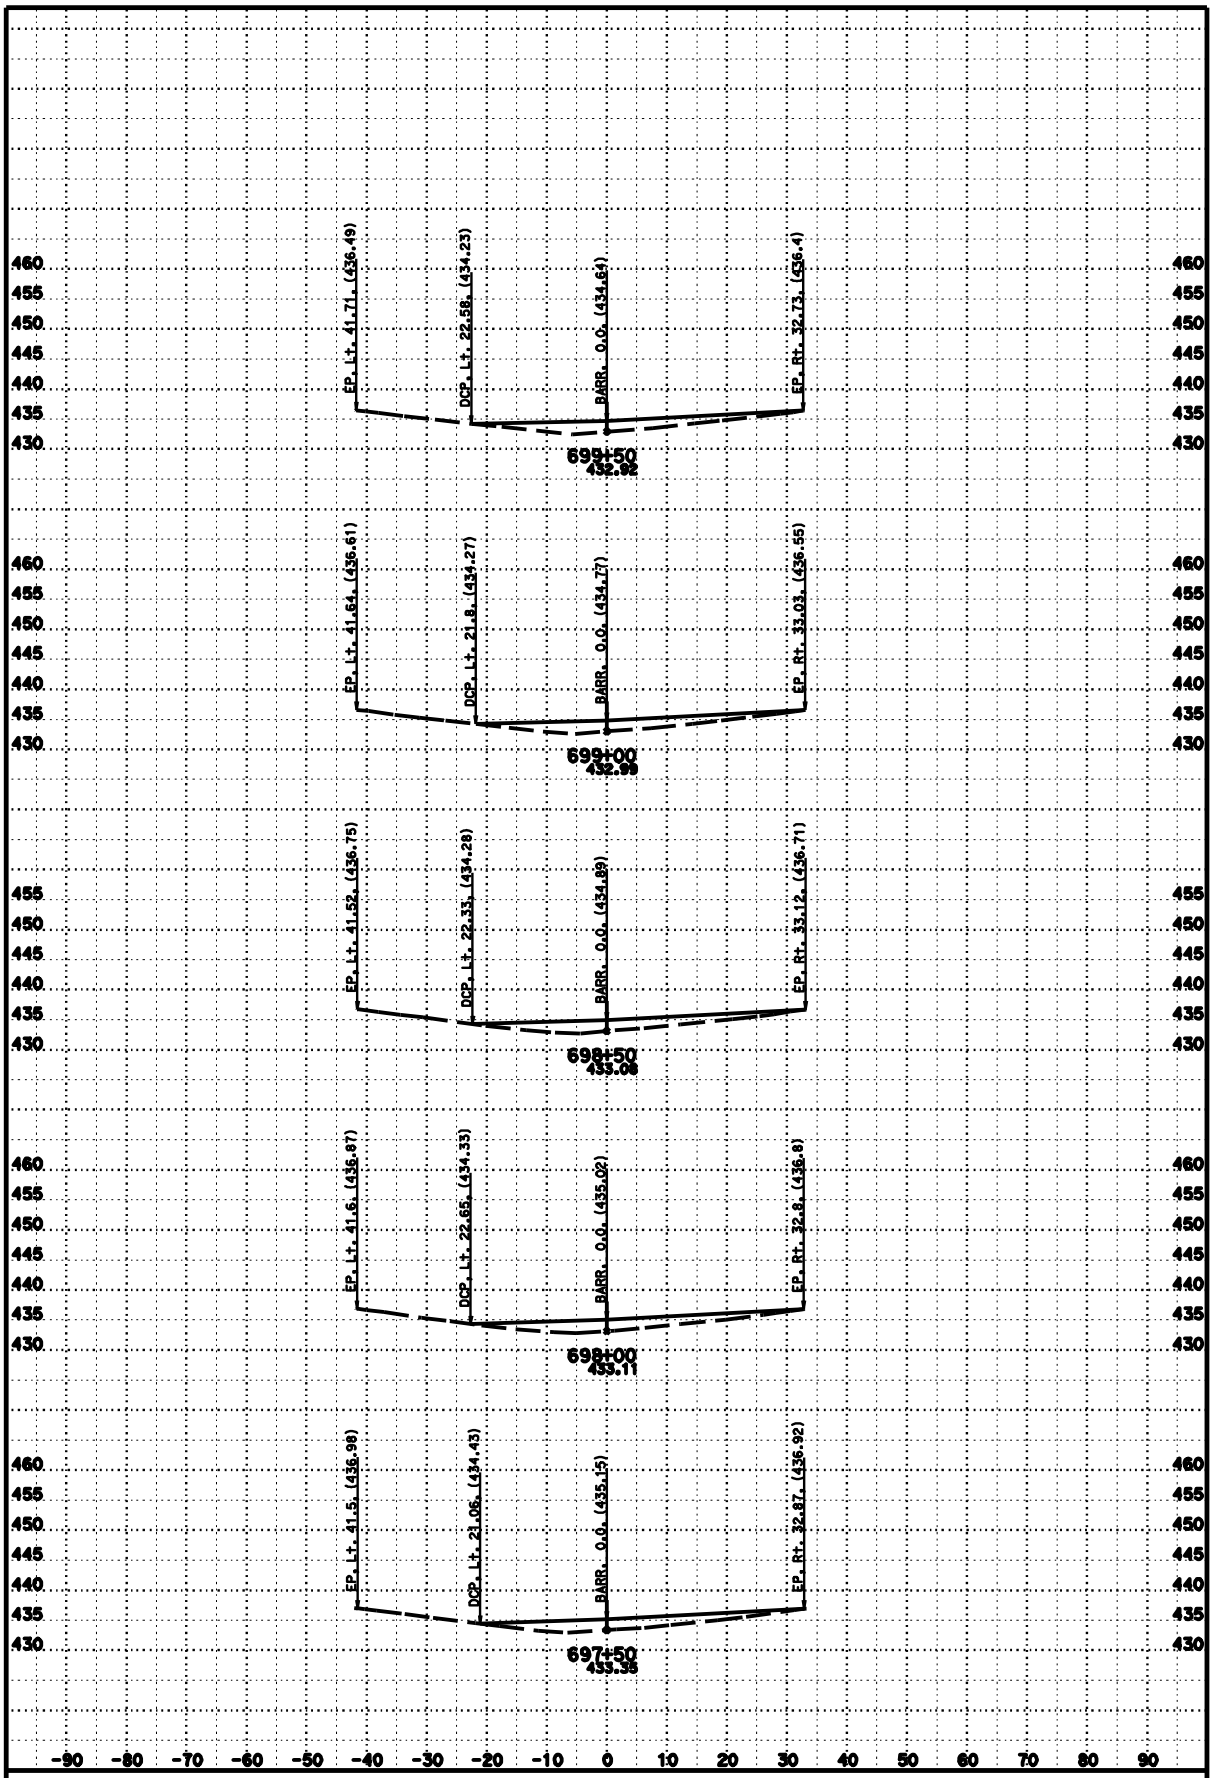

DATE: 7/21/2010

SCALE: 1" = 10' Horiz.
1" = 10' Vert.

PROJECT ID: 4 Mile Barrier

CONTRACT: 02-2E2401

DIST/CO/RTE/PM: 02/SHA/5/PM 8.5-11.3

CREATED BY: William C. Lehman

CAB1

CROSS SECTIONS

SHEET 17 OF 43

FOR EARTHWORK DEVELOPMENT ONLY

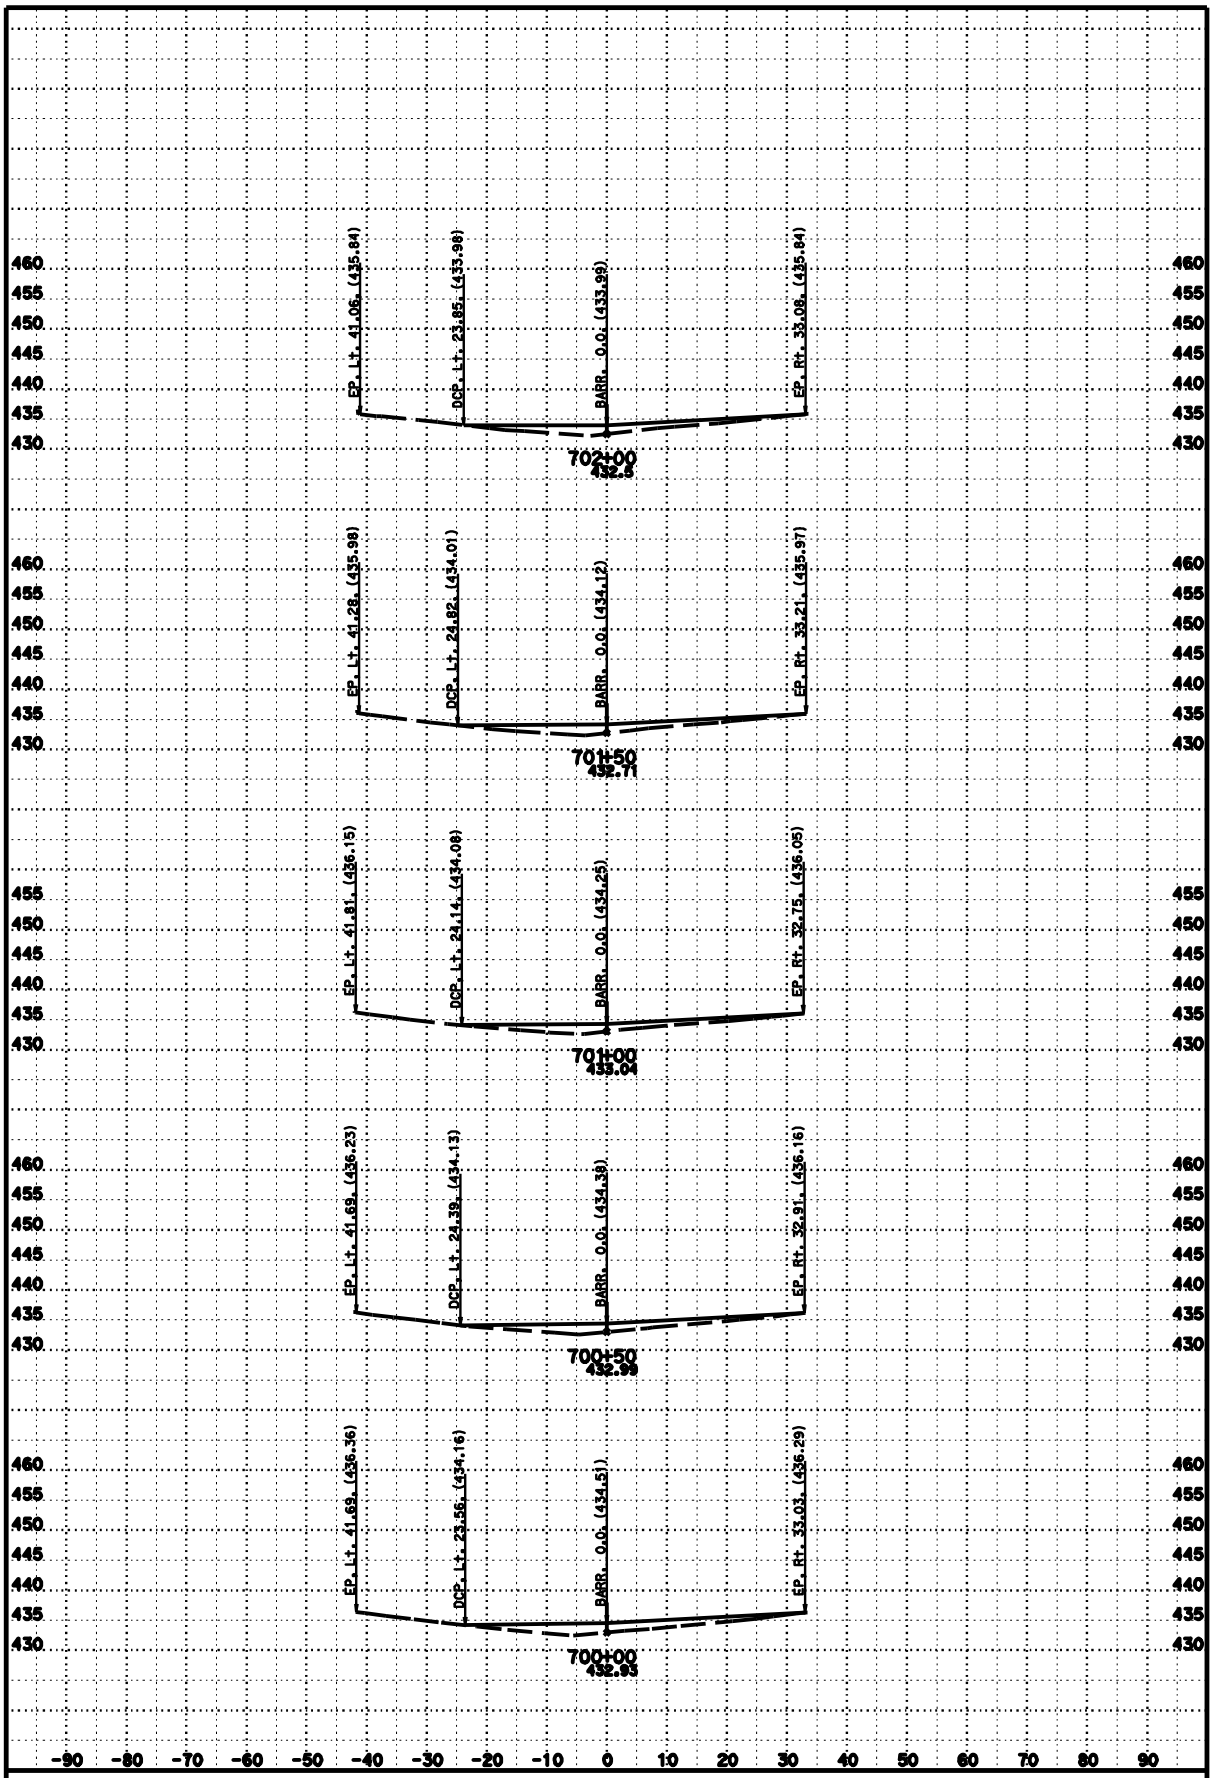

DATE: 7/21/2010

SCALE: 1" = 10' Horiz.
1" = 10' Vert.

PROJECT ID: 4 Mile Barrier

CONTRACT: 02-2E2401

DIST/CO/RTE/PM: 02/SHA/5/PM 8.5-11.3

CREATED BY: William C. Lehman

CAB1

CROSS SECTIONS

SHEET 18 OF 43

FOR EARTHWORK DEVELOPMENT ONLY

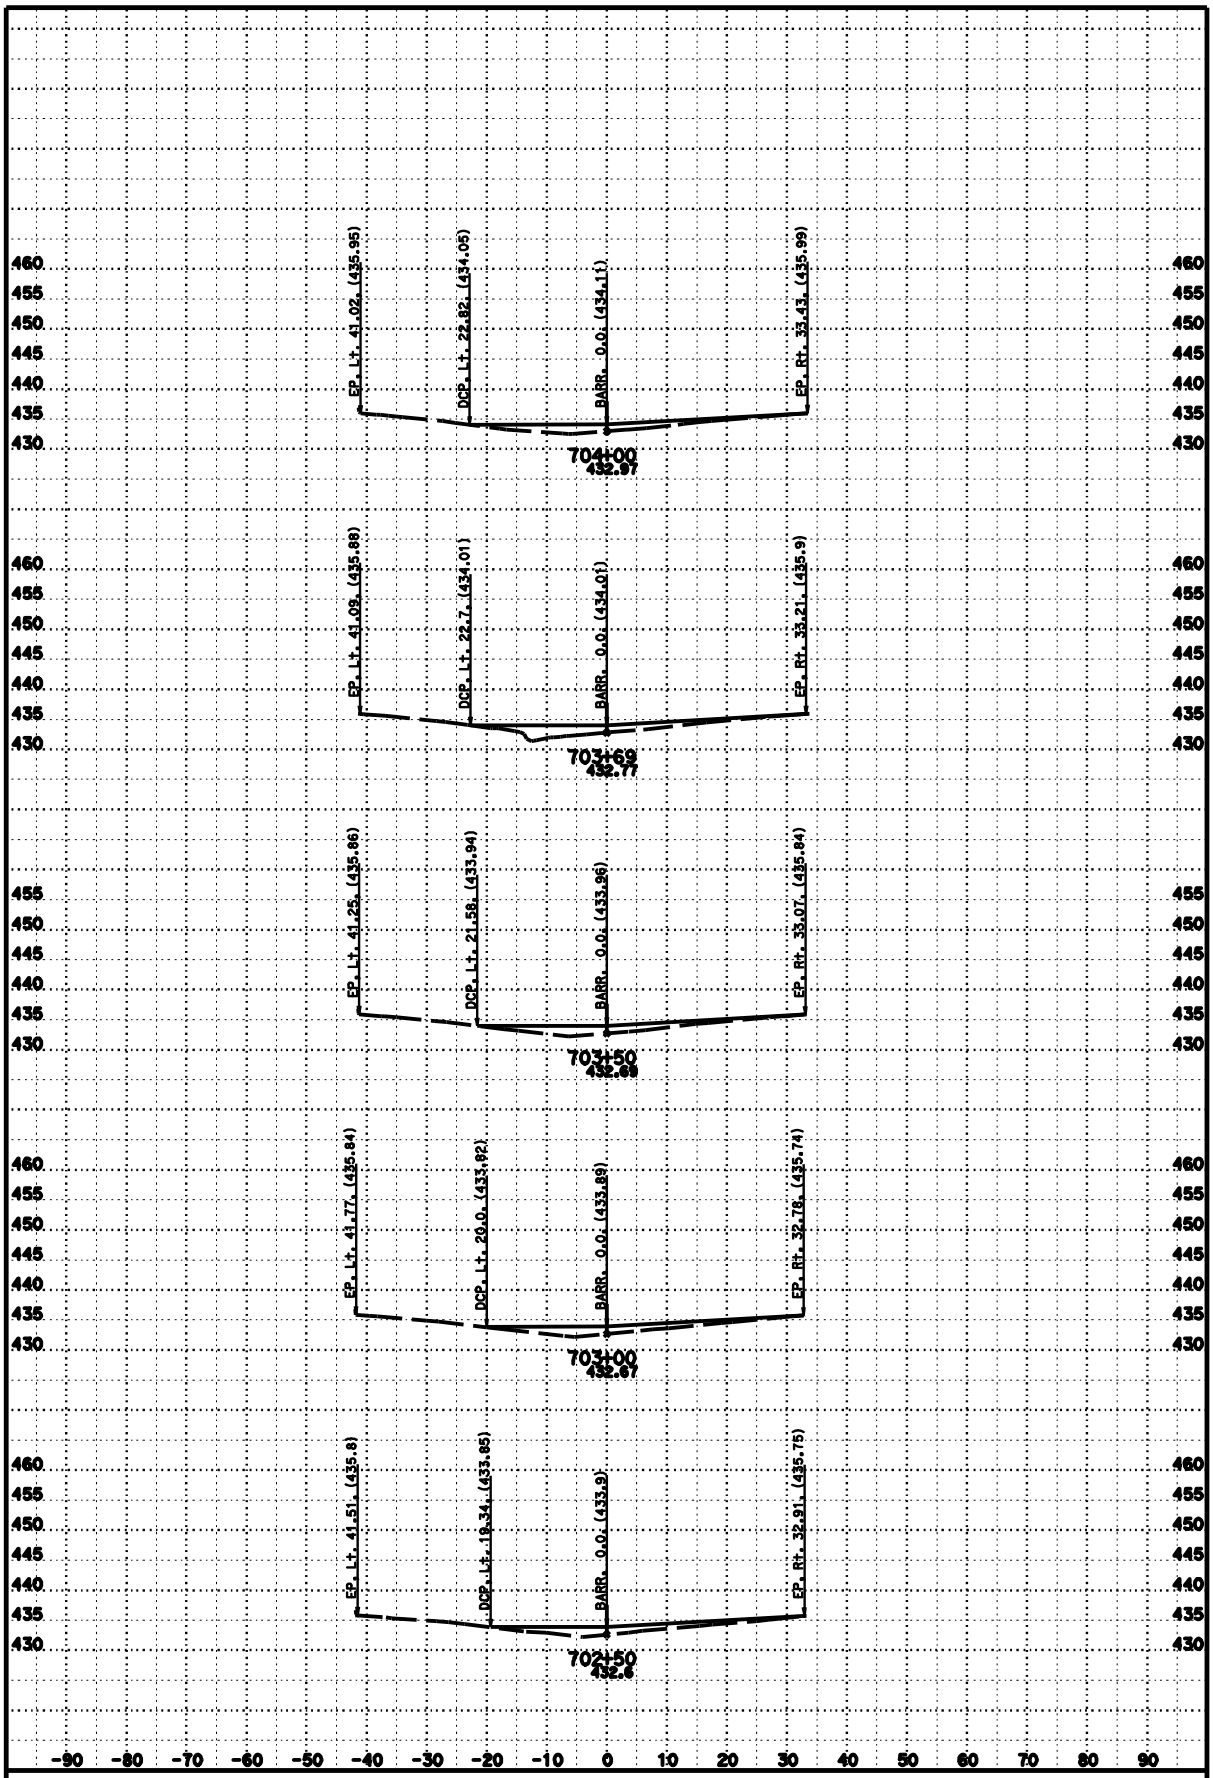

DATE: 7/21/2010

SCALE: 1" = 10' Horiz.
1" = 10' Vert.

PROJECT ID: 4 Mile Barrier

CONTRACT: 02-2E2401

DIST/CO/RTE/PM: 02/SHA/5/PM 8.5-11.3

CREATED BY: William C. Lehman

CAB1

CROSS SECTIONS

SHEET 19 OF 43

FOR EARTHWORK DEVELOPMENT ONLY

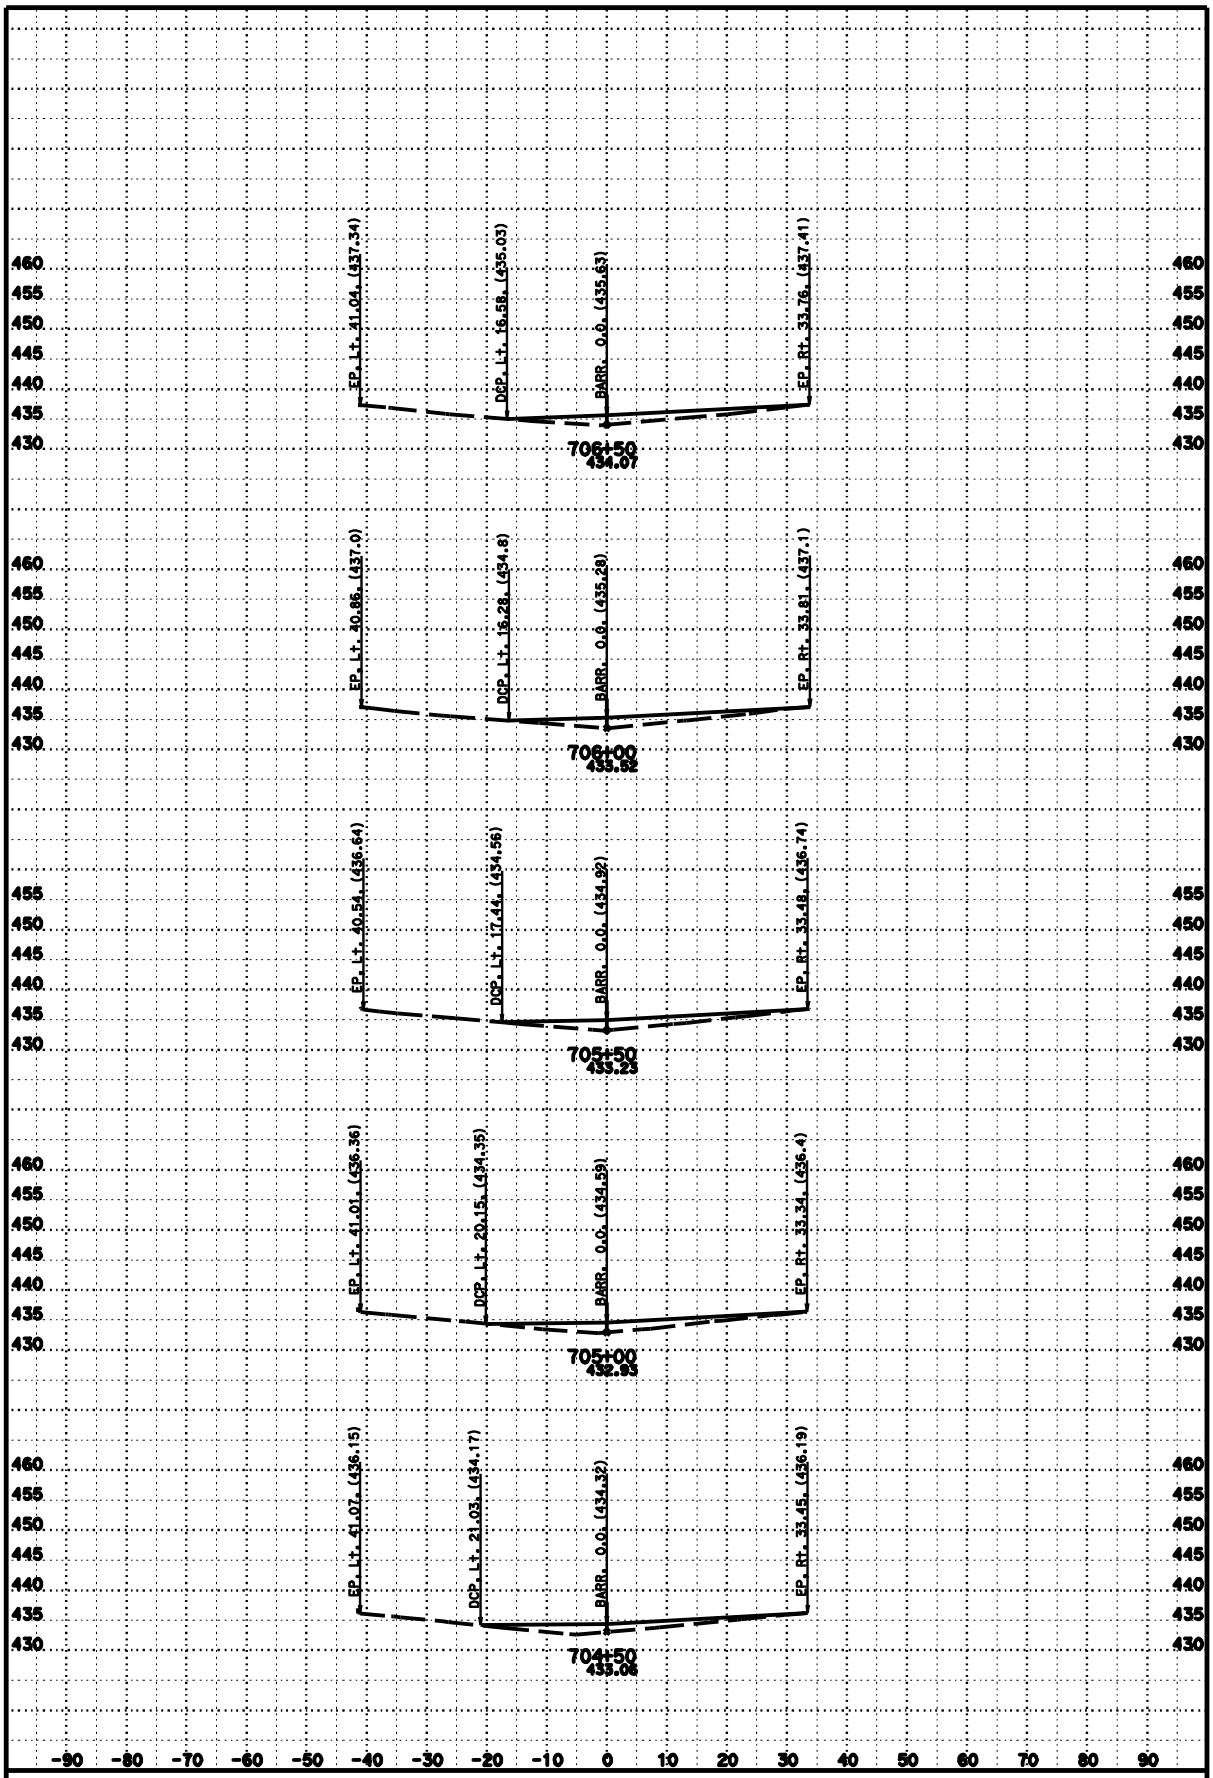

DATE: 7/21/2010

SCALE: 1" = 10' Horiz.
1" = 10' Vert.

PROJECT ID: 4 Mile Barrier

CONTRACT: 02-2E2401

DIST/CO/RTE/PM: 02/SHA/5/PM 8.5-11.3

CREATED BY: William C. Lehman

CAB1

CROSS SECTIONS

SHEET 20 OF 43

FOR EARTHWORK DEVELOPMENT ONLY

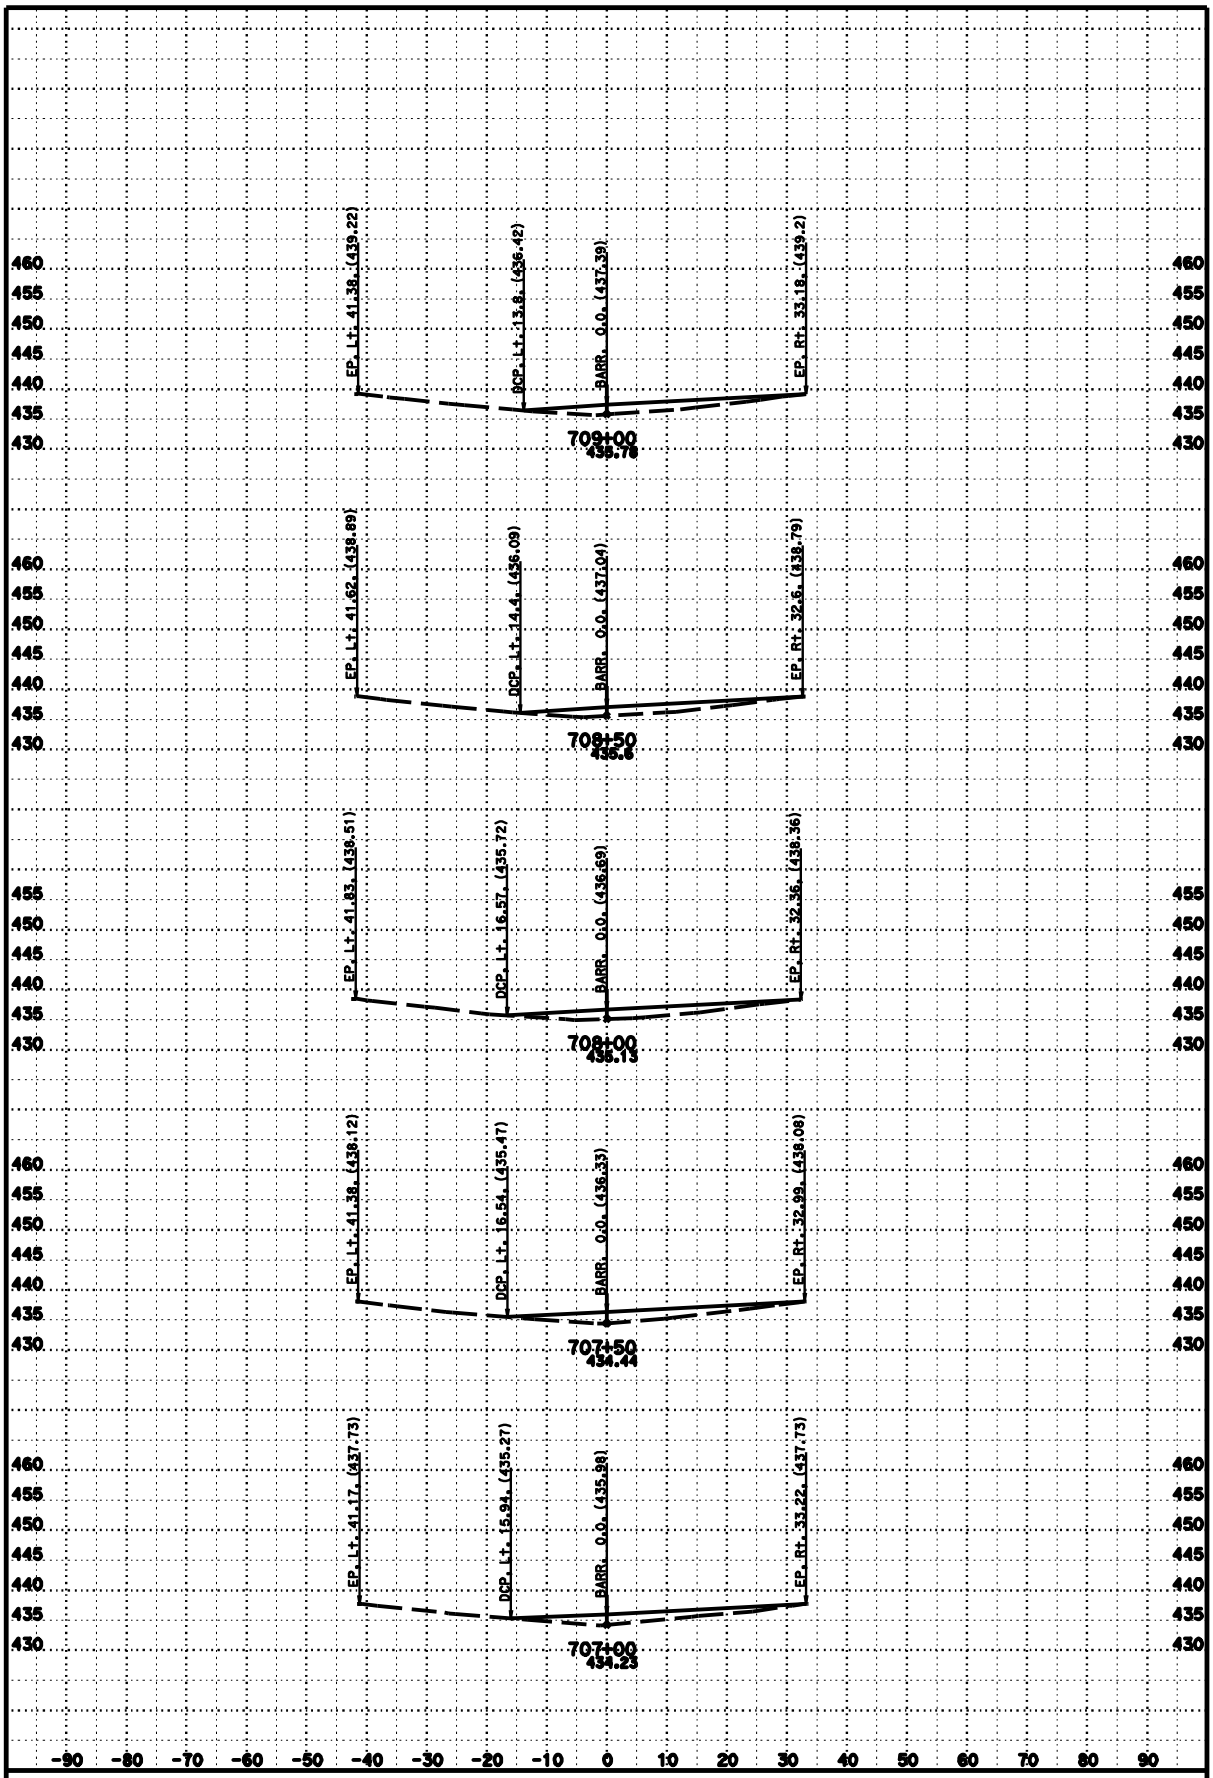

DATE: 7/21/2010

SCALE: 1" = 10' Horiz.
1" = 10' Vert.

PROJECT ID: 4 Mile Barrier

CONTRACT: 02-2E2401

DIST/CO/RTE/PM: 02/SHA/5/PM 8.5-11.3

CREATED BY: William C. Lehman

CAB1

CROSS SECTIONS

SHEET 21 OF 43

FOR EARTHWORK DEVELOPMENT ONLY

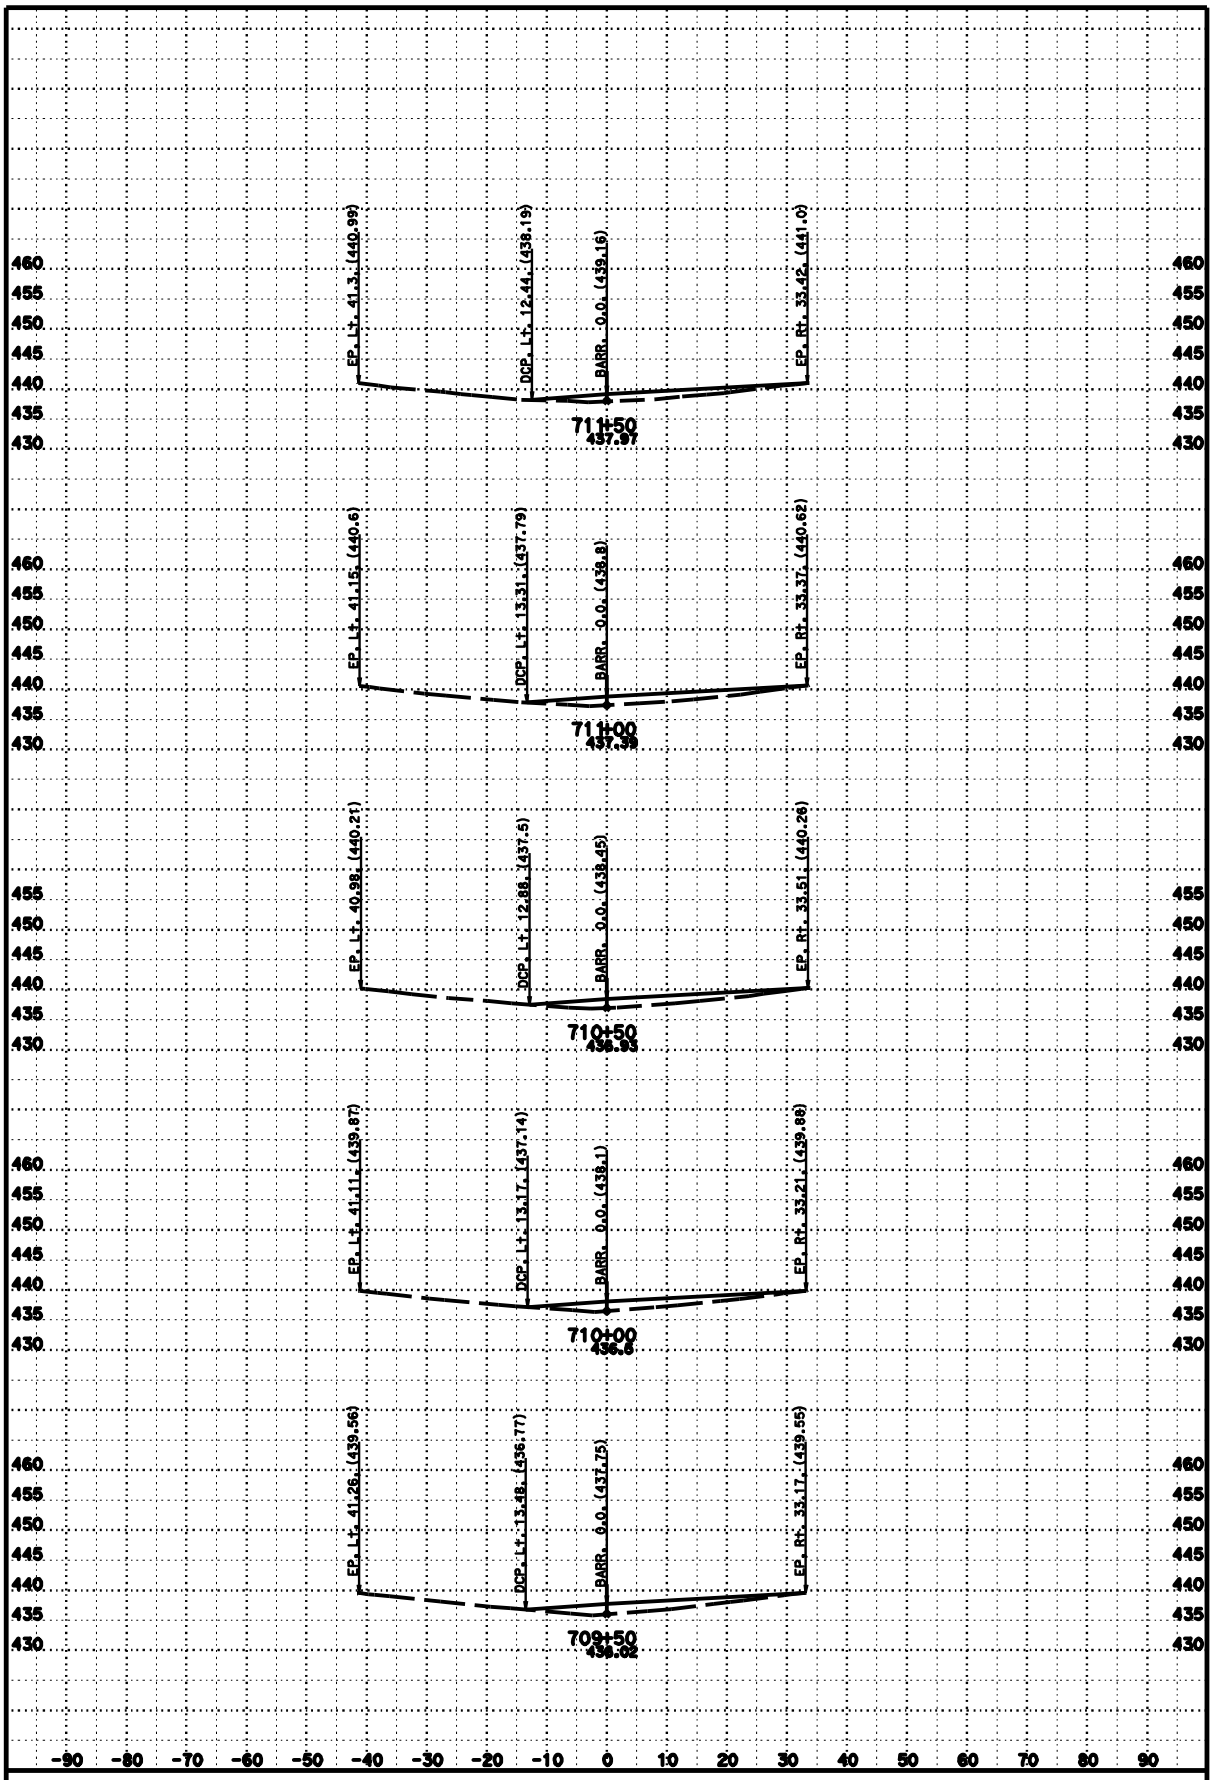

DATE: 7/21/2010

SCALE: 1" = 10' Horiz.
1" = 10' Vert.

PROJECT ID: 4 Mile Barrier

CONTRACT: 02-2E2401

DIST/CO/RTE/PM: 02/SHA/5/PM 8.5-11.3

CREATED BY: William C. Lehman

CAB1

CROSS SECTIONS

SHEET 22 OF 43

FOR EARTHWORK DEVELOPMENT ONLY

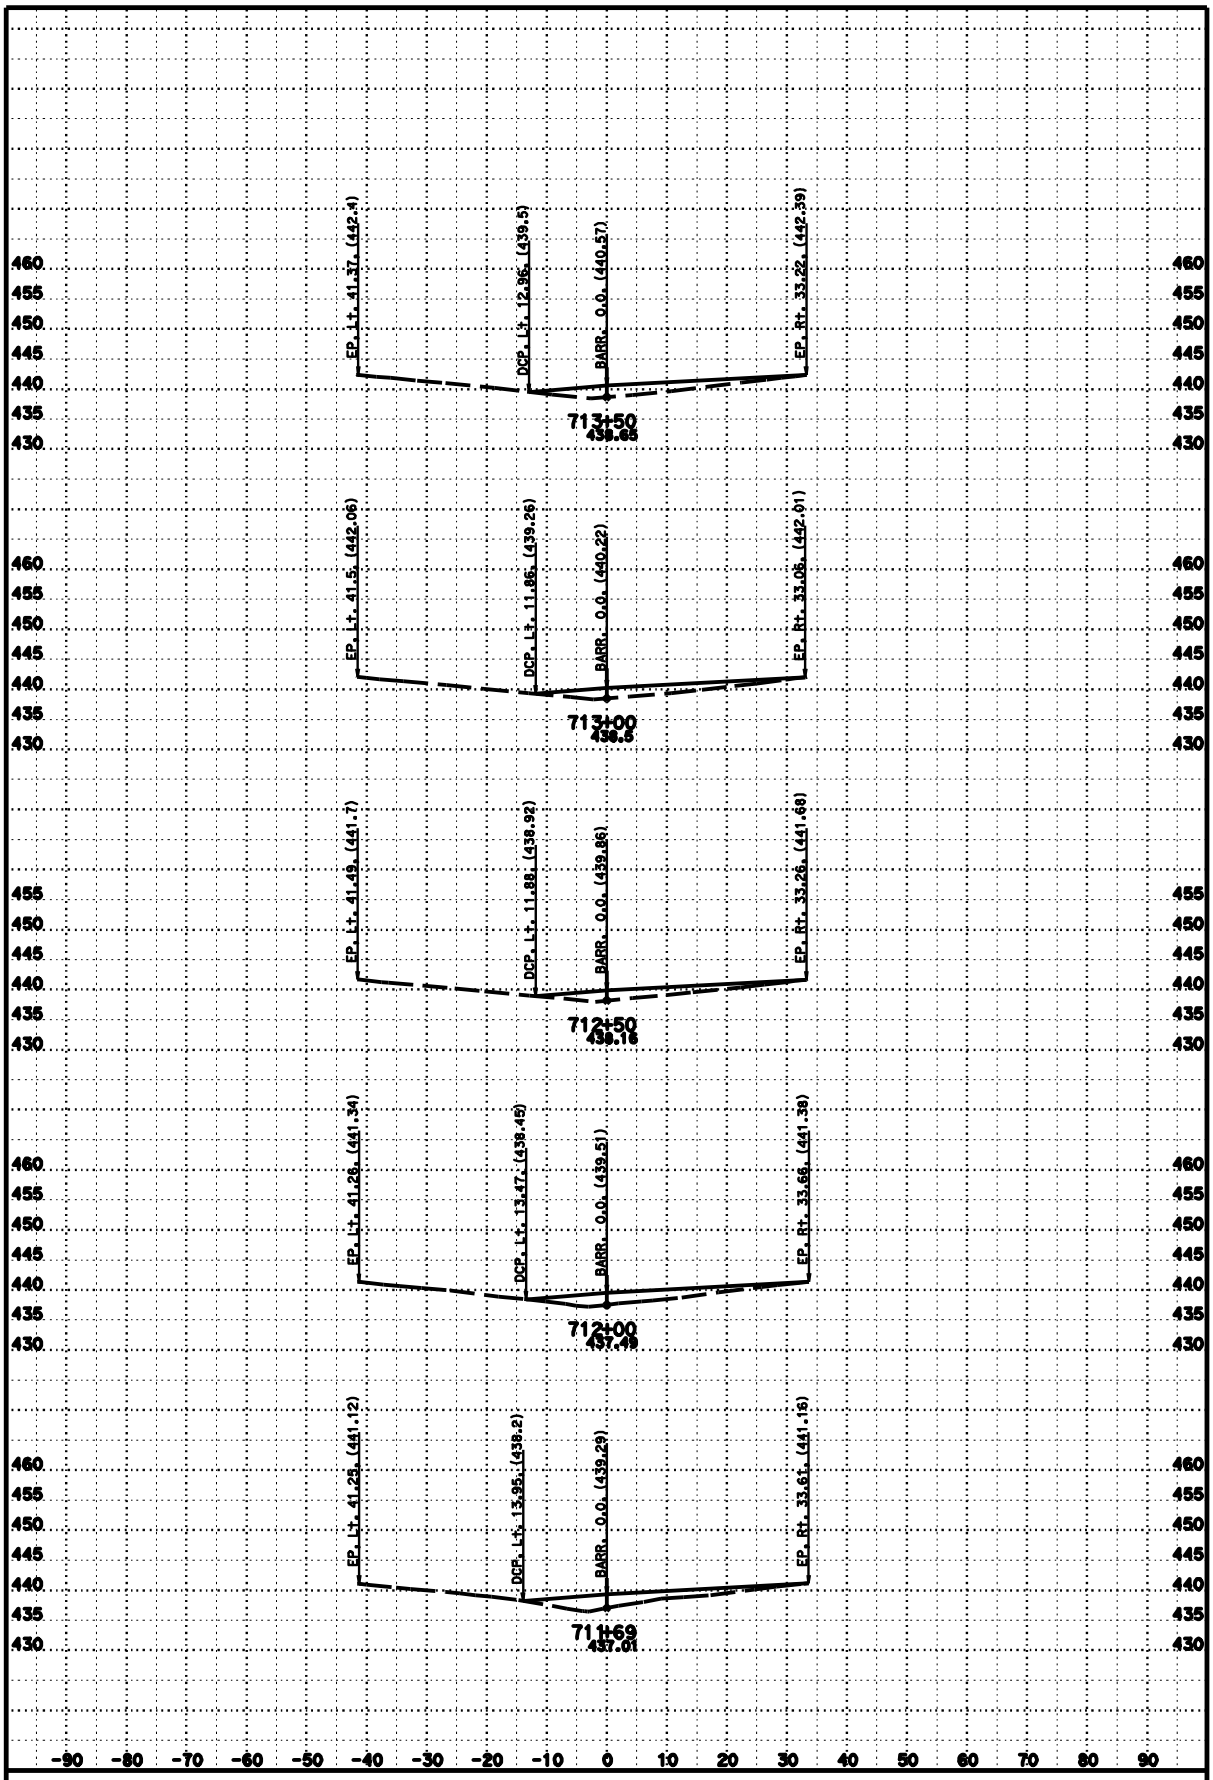

DATE: 7/21/2010

SCALE: 1" = 10' Horiz.
1" = 10' Vert.

PROJECT ID: 4 Mile Barrier

CONTRACT: 02-2E2401

DIST/CO/RTE/PM: 02/SHA/5/PM 8.5-11.3

CREATED BY: William C. Lehman

CAB1

CROSS SECTIONS

SHEET 23 OF 43

FOR EARTHWORK DEVELOPMENT ONLY

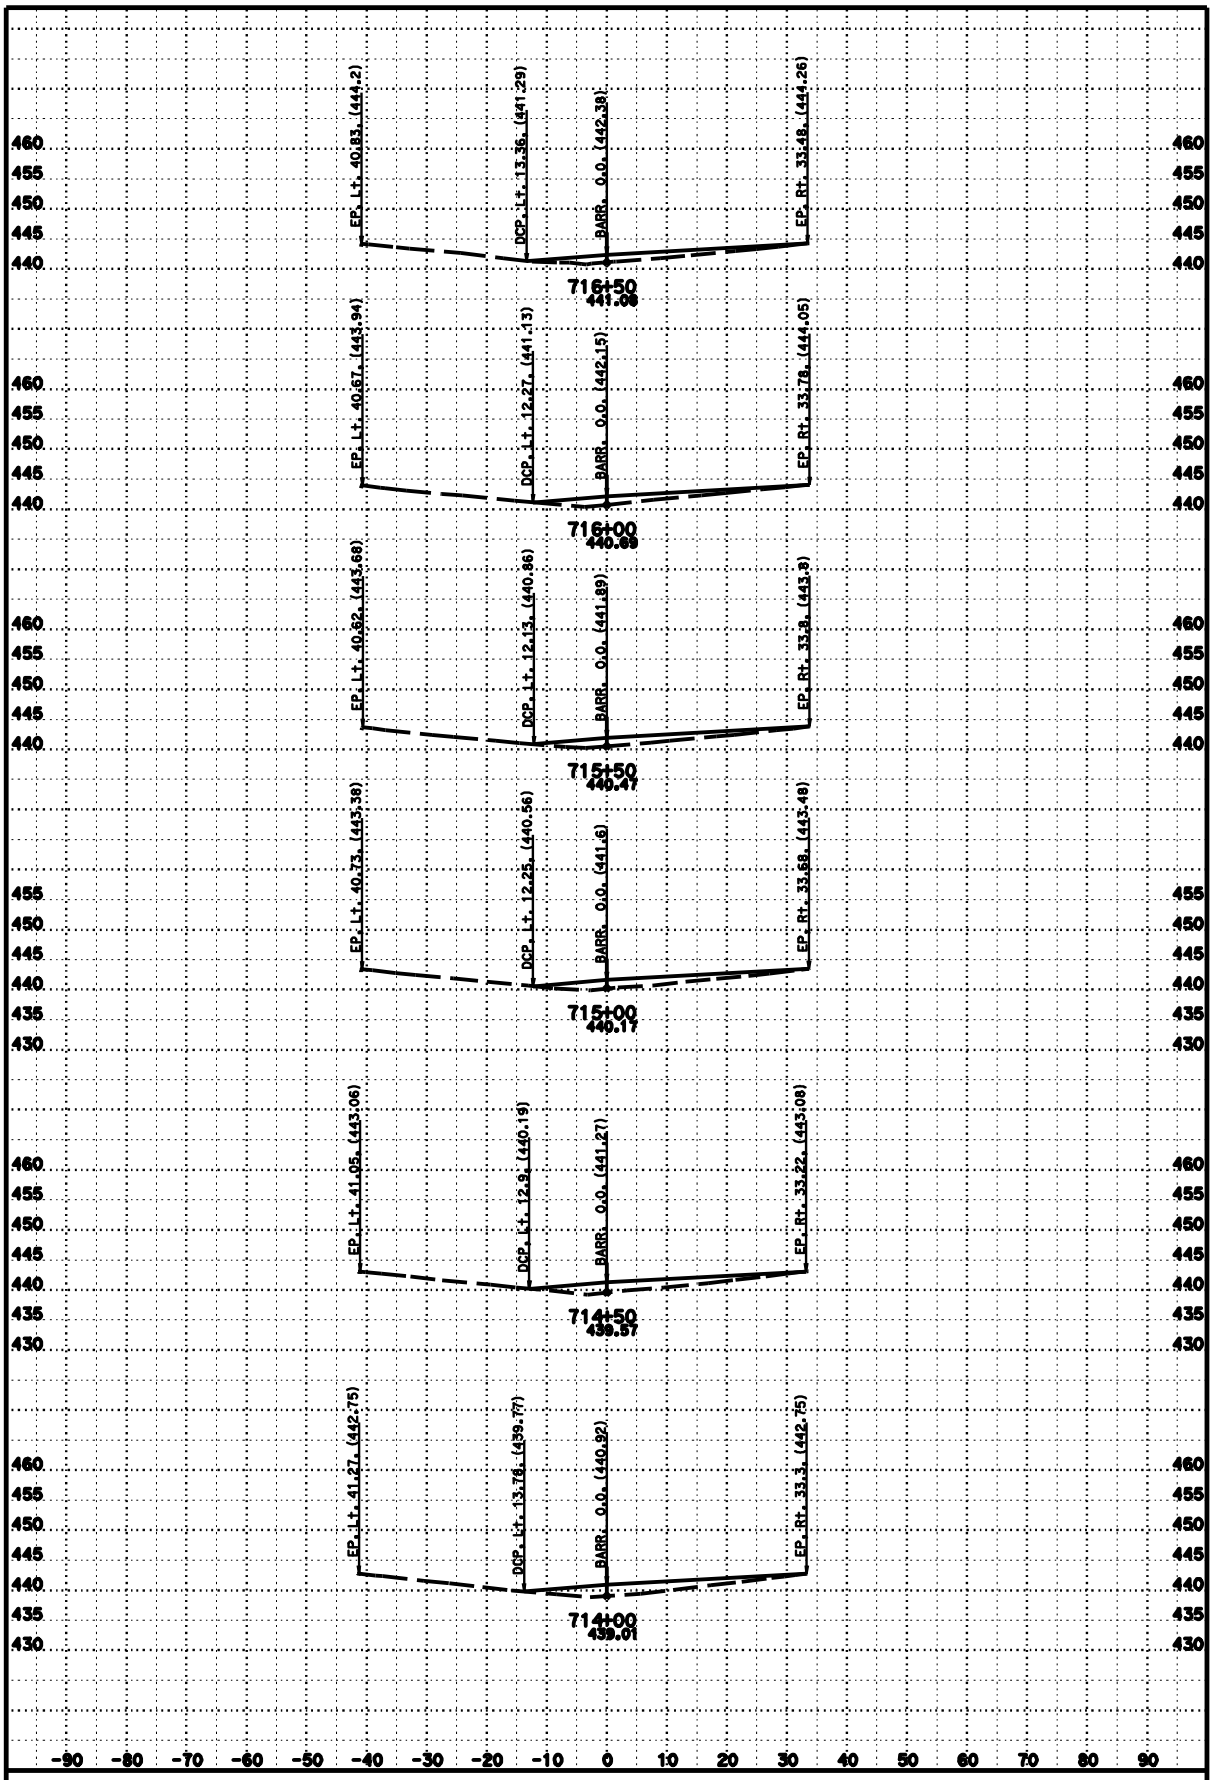

DATE: 7/21/2010

SCALE: 1" = 10' Horiz.
1" = 10' Vert.

PROJECT ID: 4 Mile Barrier

CONTRACT: 02-2E2401

DIST/CO/RTE/PM: 02/SHA/5/PM 8.5-11.3

CREATED BY: William C. Lehman

CAB1

CROSS SECTIONS

SHEET 24 OF 43

FOR EARTHWORK DEVELOPMENT ONLY

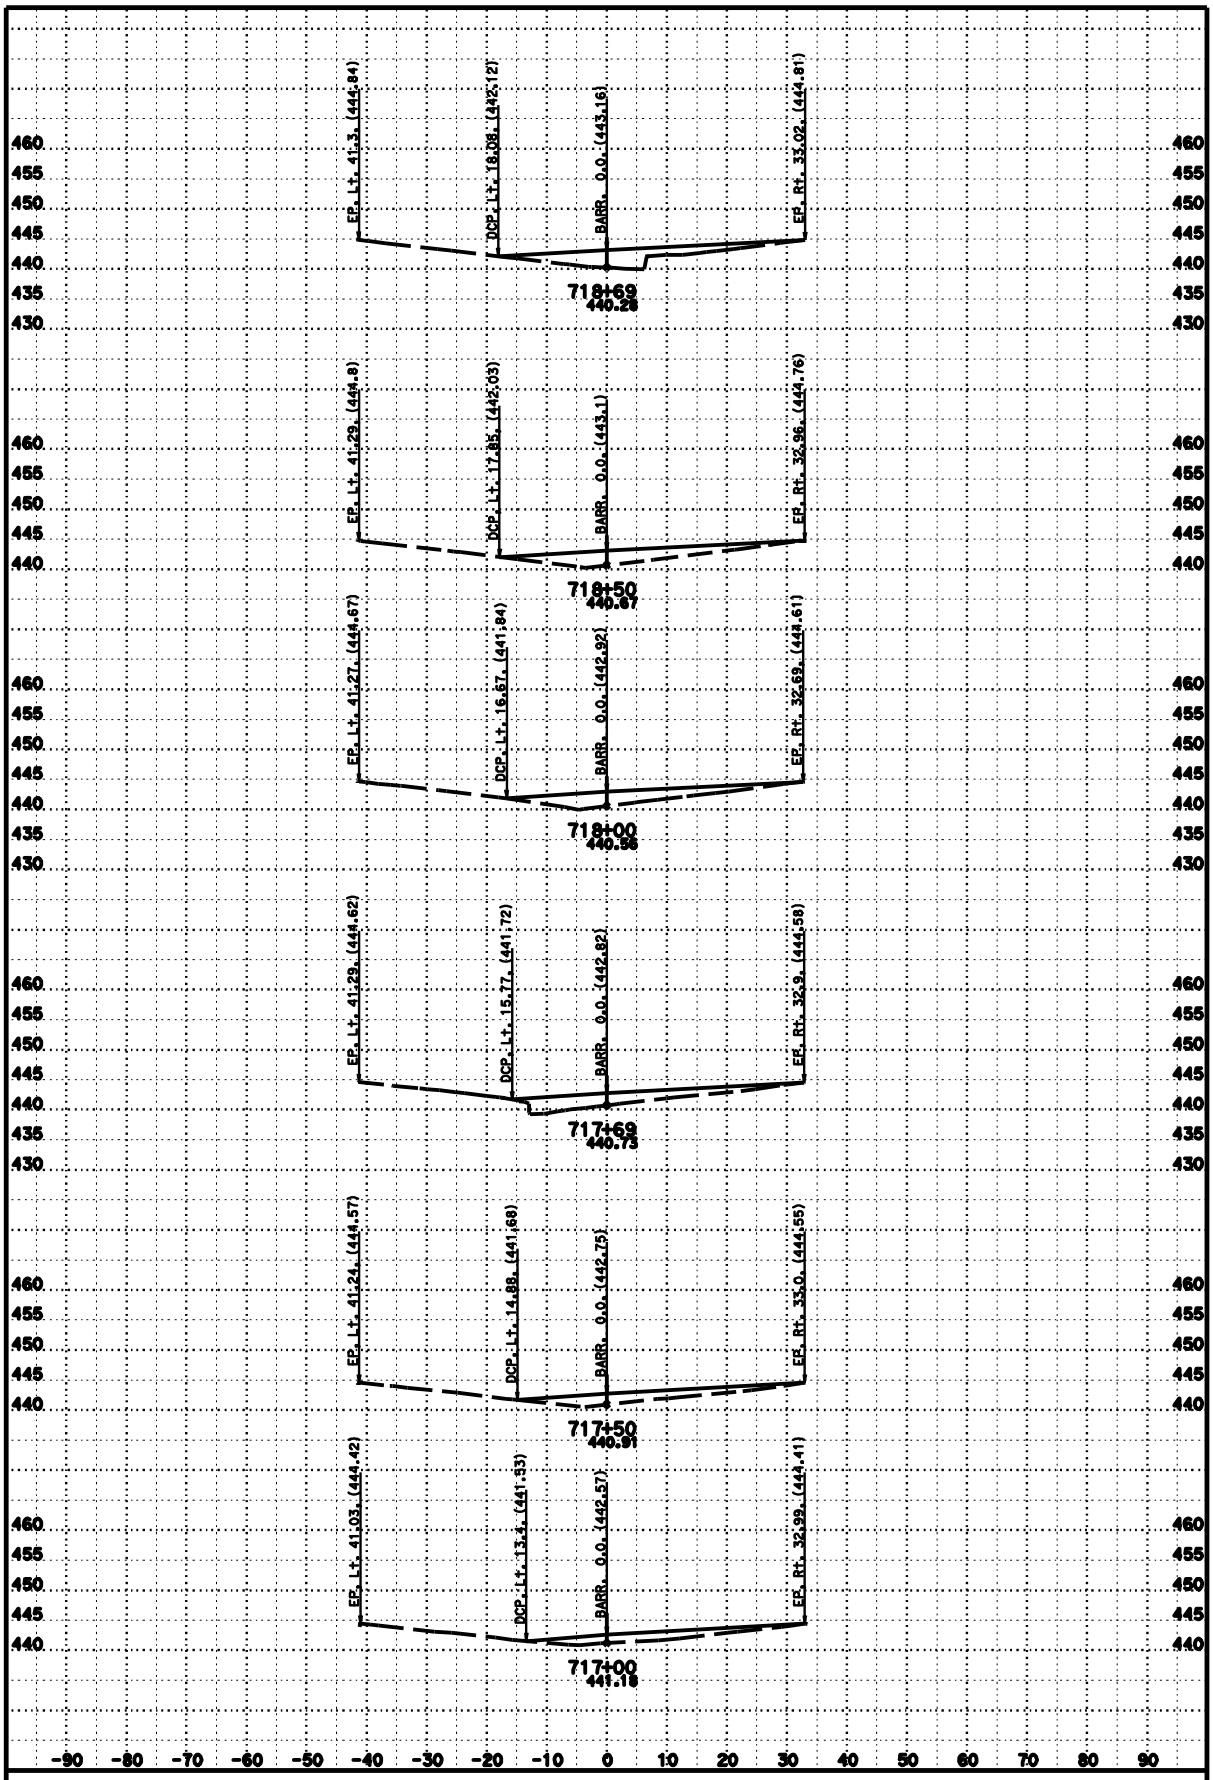

DATE: 7/21/2010

SCALE: 1" = 10' Horiz.
1" = 10' Vert.

PROJECT ID: 4 Mile Barrier

CONTRACT: 02-2E2401

DIST/CO/RTE/PM: 02/SHA/5/PM 8.5-11.3

CREATED BY: William C. Lehman

CAB1

CROSS SECTIONS

SHEET 25 OF 43

FOR EARTHWORK DEVELOPMENT ONLY

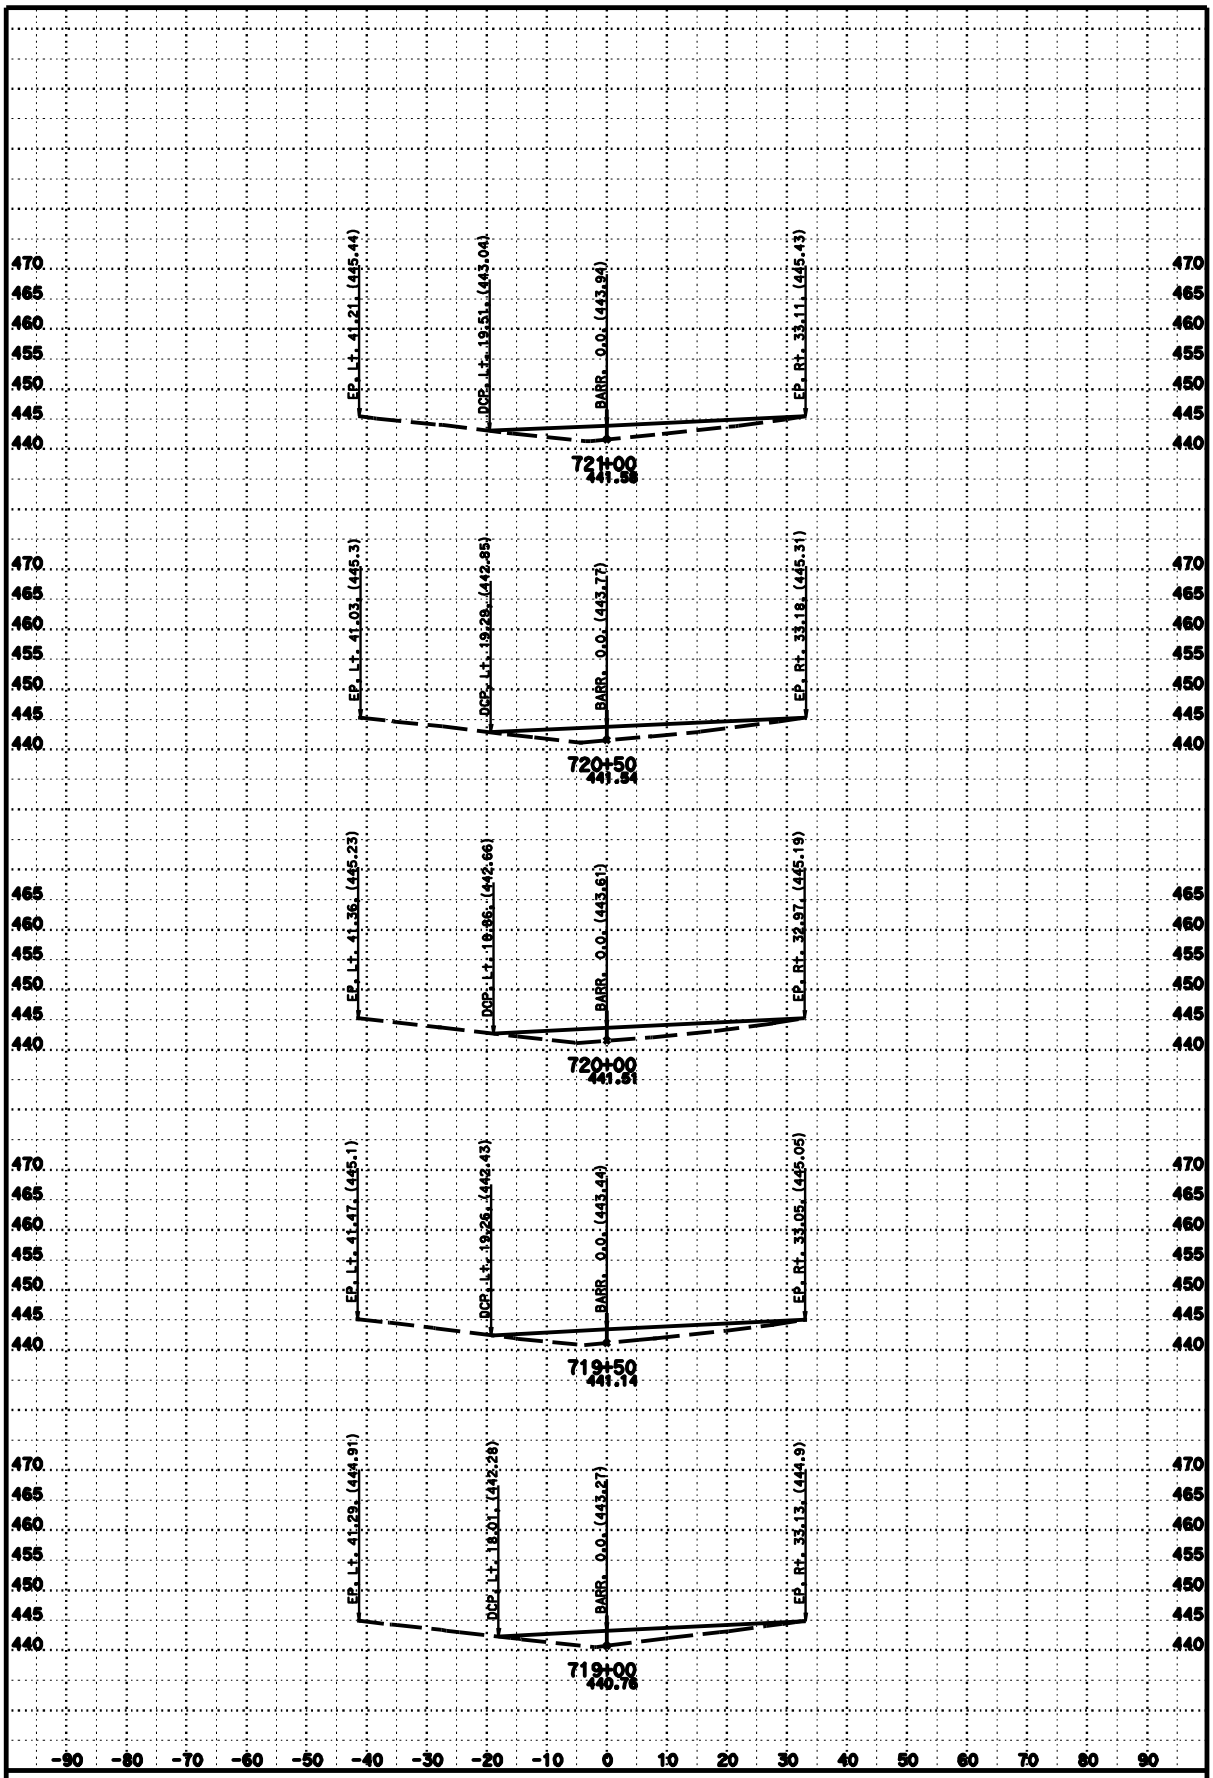

DATE: 7/21/2010

SCALE: 1" = 10' Horiz.
1" = 10' Vert.

PROJECT ID: 4 Mile Barrier

CONTRACT: 02-2E2401

DIST/CO/RTE/PM: 02/SHA/5/PM 8.5-11.3

CREATED BY: William C. Lehman

CAB1

CROSS SECTIONS

SHEET 26 OF 43

FOR EARTHWORK DEVELOPMENT ONLY

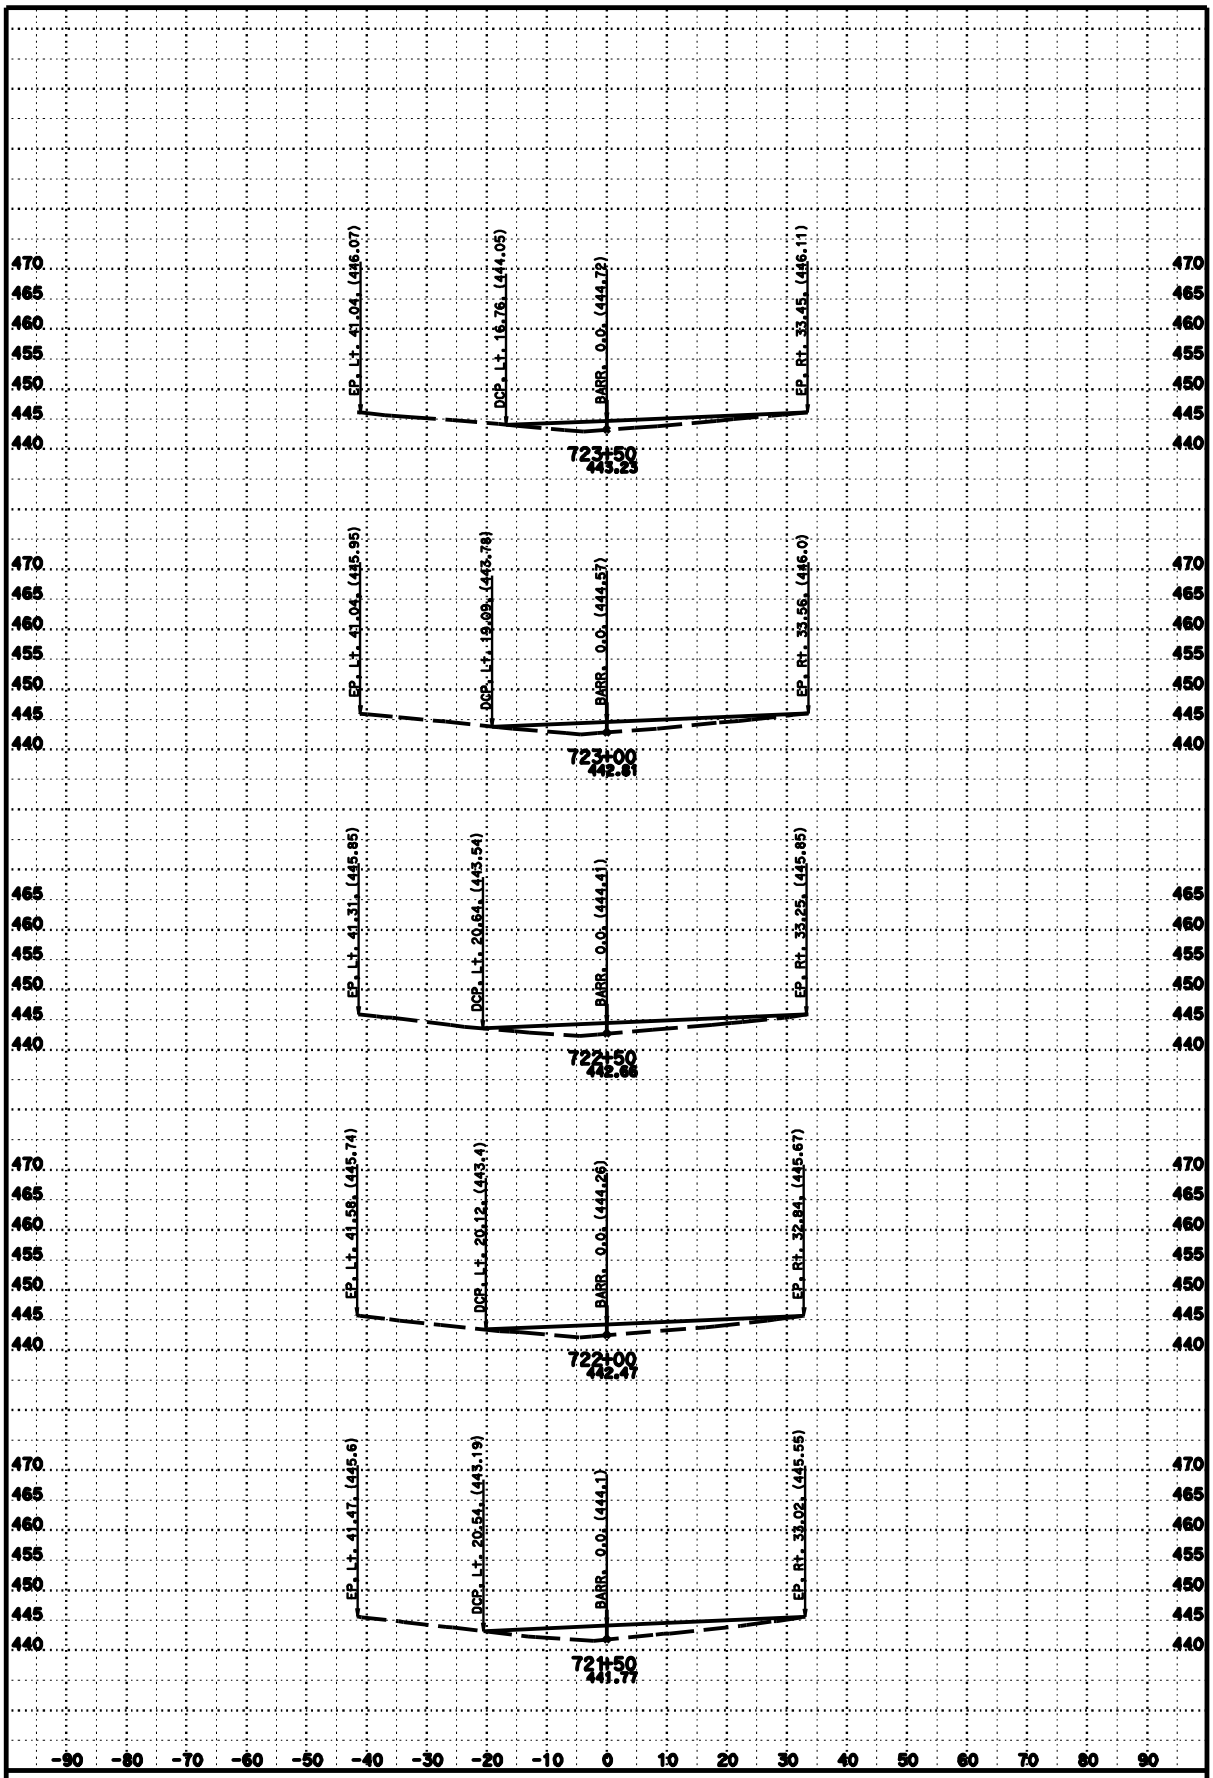

DATE: 7/21/2010

SCALE: 1" = 10' Horiz.
1" = 10' Vert.

PROJECT ID: 4 Mile Barrier

CONTRACT: 02-2E2401

DIST/CO/RTE/PM: 02/SHA/5/PM 8.5-11.3

CREATED BY: William C. Lehman

CAB1

CROSS SECTIONS

SHEET 27 OF 43

FOR EARTHWORK DEVELOPMENT ONLY

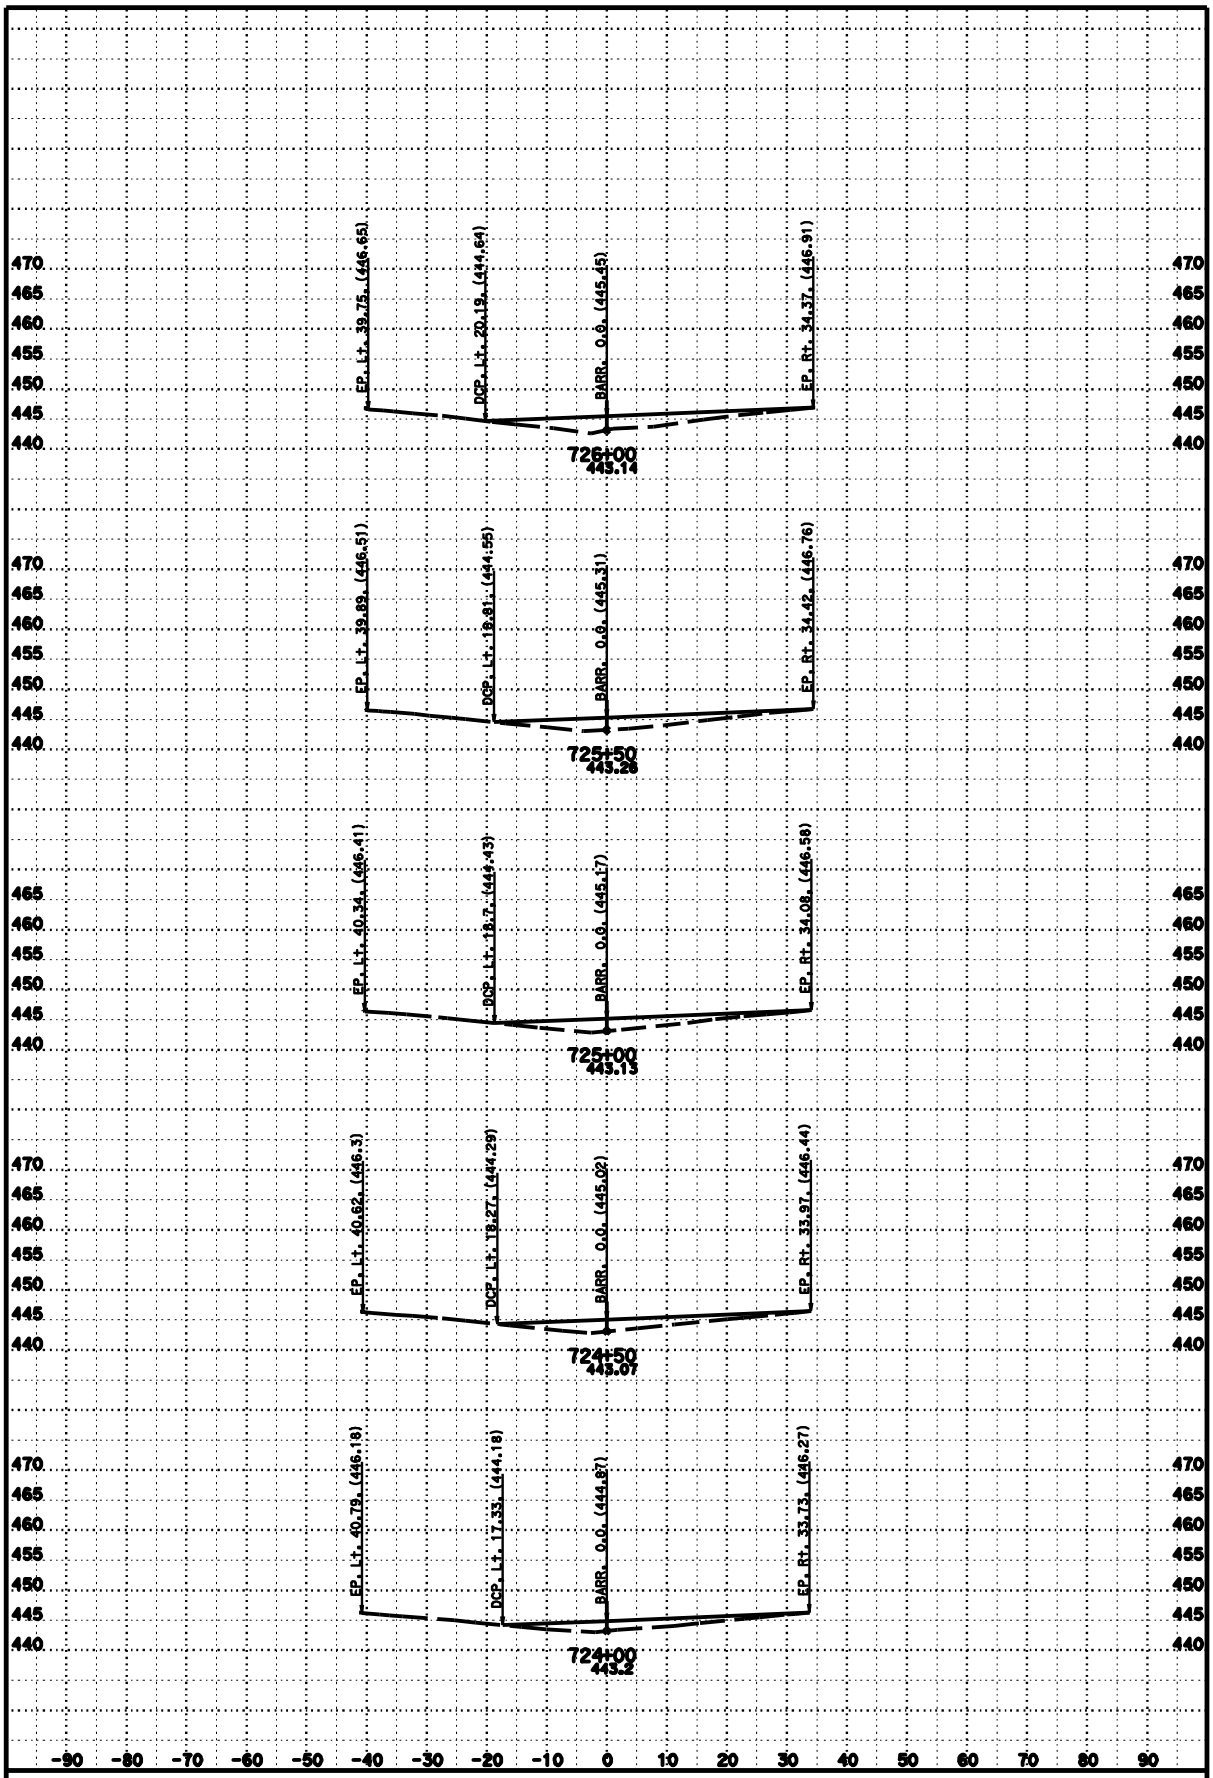

DATE: 7/21/2010

SCALE: 1" = 10' Horiz.
1" = 10' Vert.

PROJECT ID: 4 Mile Barrier

CONTRACT: 02-2E2401

DIST/CO/RTE/PM: 02/SHA/5/PM 8.5-11.3

CREATED BY: William C. Lehman

CAB1

CROSS SECTIONS

SHEET 28 OF 43

FOR EARTHWORK DEVELOPMENT ONLY

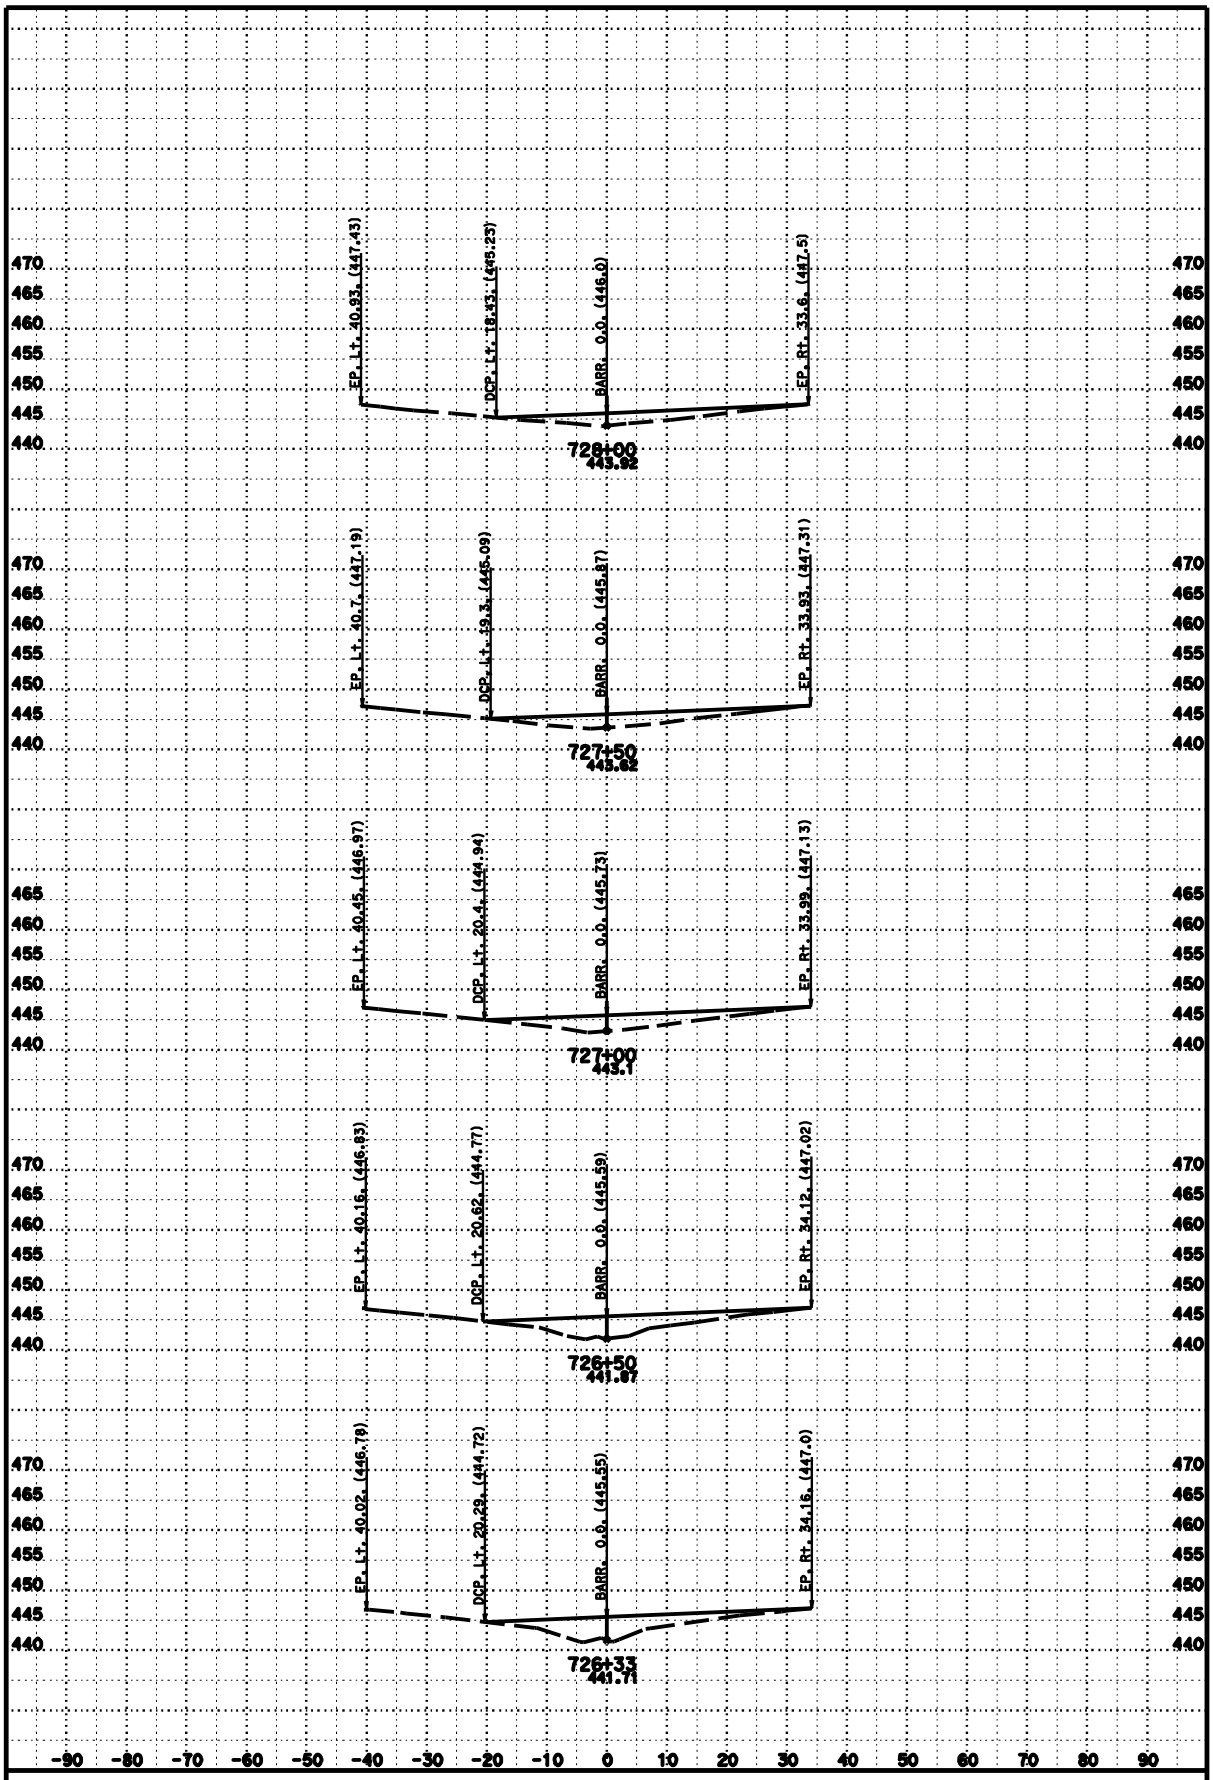

DATE: 7/21/2010

SCALE: 1" = 10' Horiz.
1" = 10' Vert.

PROJECT ID: 4 Mile Barrier

CONTRACT: 02-2E2401

DIST/CO/RTE/PM: 02/SHA/5/PM 8.5-11.3

CREATED BY: William C. Lehman

CAB1

CROSS SECTIONS

SHEET 29 OF 43

FOR EARTHWORK DEVELOPMENT ONLY

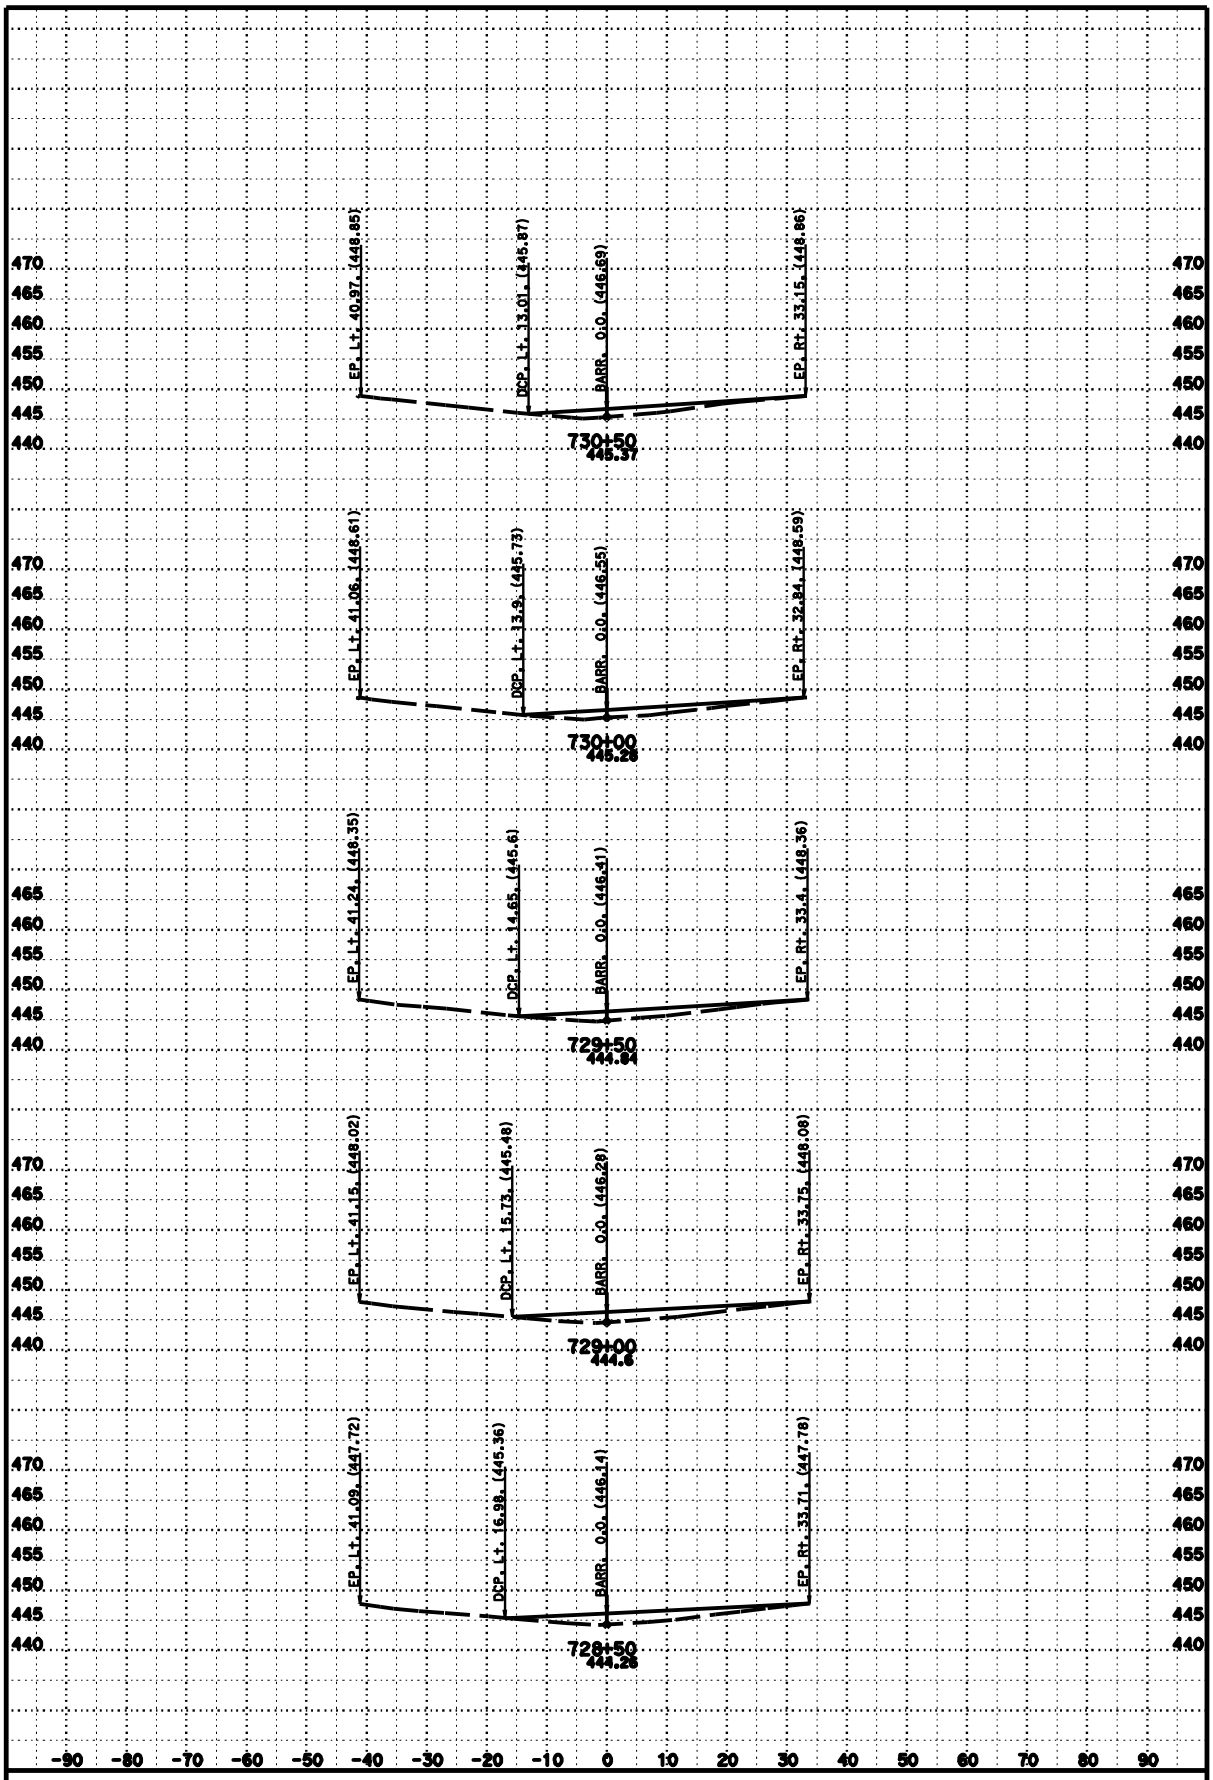

DATE: 7/21/2010

SCALE: 1" = 10' Horiz.
1" = 10' Vert.

PROJECT ID: 4 Mile Barrier

CONTRACT: 02-2E2401

DIST/CO/RTE/PM: 02/SHA/5/PM 8.5-11.3

CREATED BY: William C. Lehman

CAB1

CROSS SECTIONS

SHEET 30 OF 43

FOR EARTHWORK DEVELOPMENT ONLY

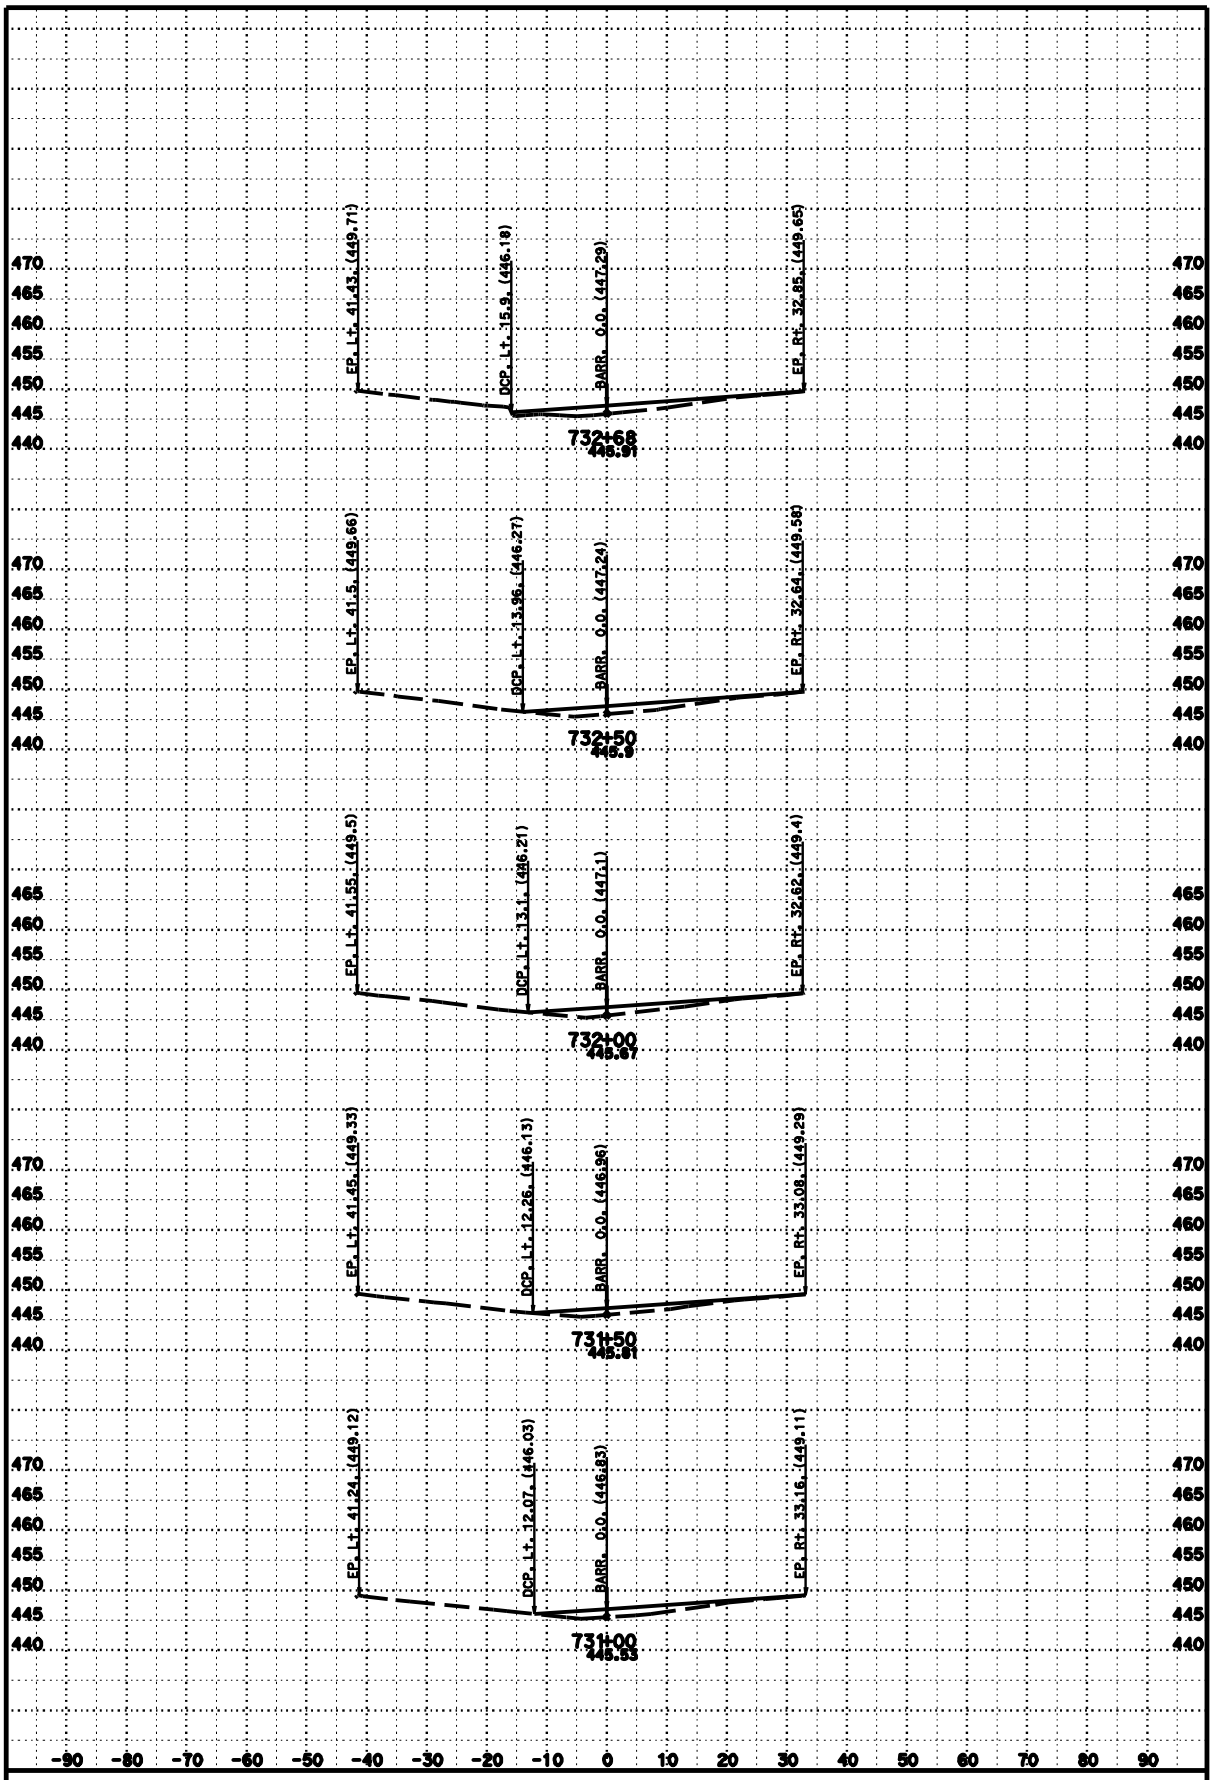

DATE: 7/21/2010

SCALE: 1" = 10' Horiz.
1" = 10' Vert.

PROJECT ID: 4 Mile Barrier

CONTRACT: 02-2E2401

DIST/CO/RTE/PM: 02/SHA/5/PM 8.5-11.3

CREATED BY: William C. Lehman

CAB1

CROSS SECTIONS

SHEET 31 OF 43

FOR EARTHWORK DEVELOPMENT ONLY

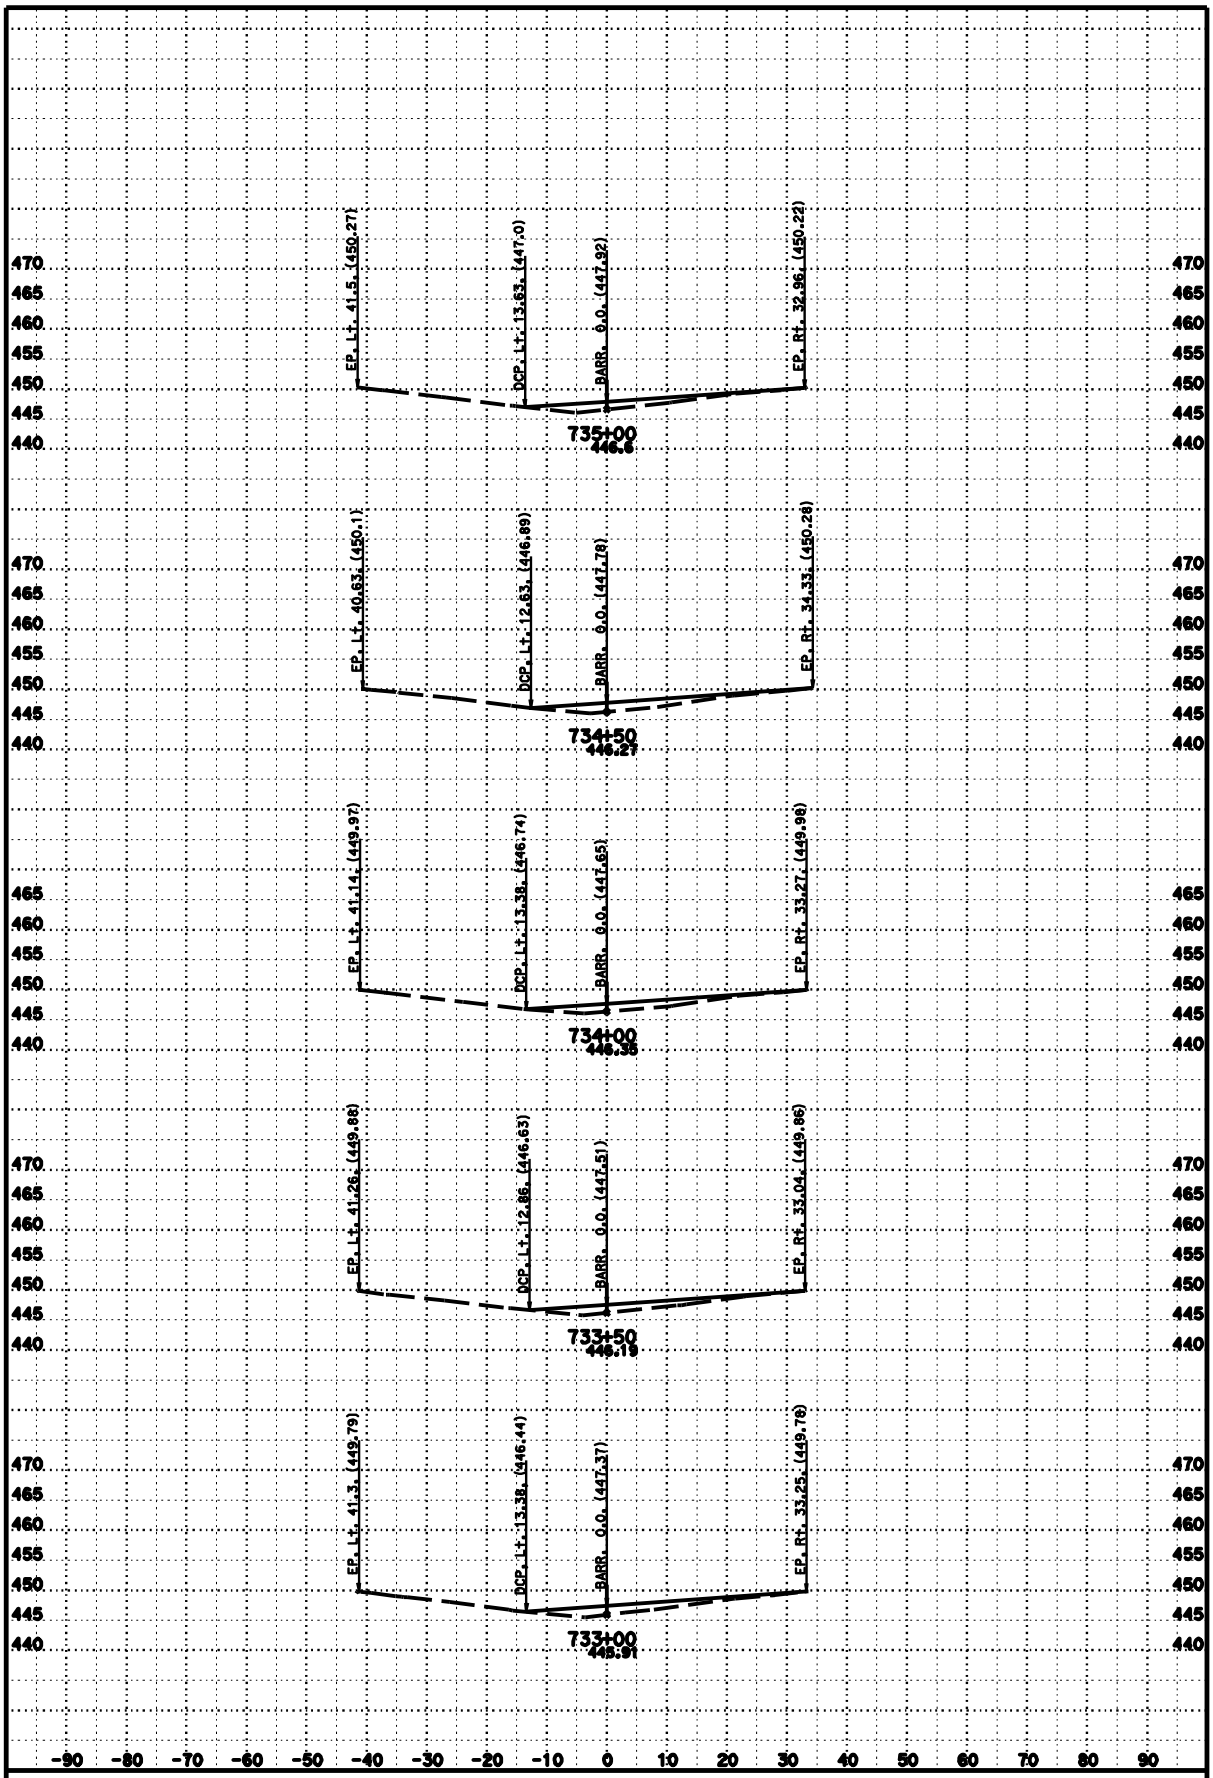

DATE: 7/21/2010

SCALE: 1" = 10' Horiz.
1" = 10' Vert.

PROJECT ID: 4 Mile Barrier

CONTRACT: 02-2E2401

DIST/CO/RTE/PM: 02/SHA/5/PM 8.5-11.3

CREATED BY: William C. Lehman

CAB1

CROSS SECTIONS

SHEET 32 OF 43

FOR EARTHWORK DEVELOPMENT ONLY

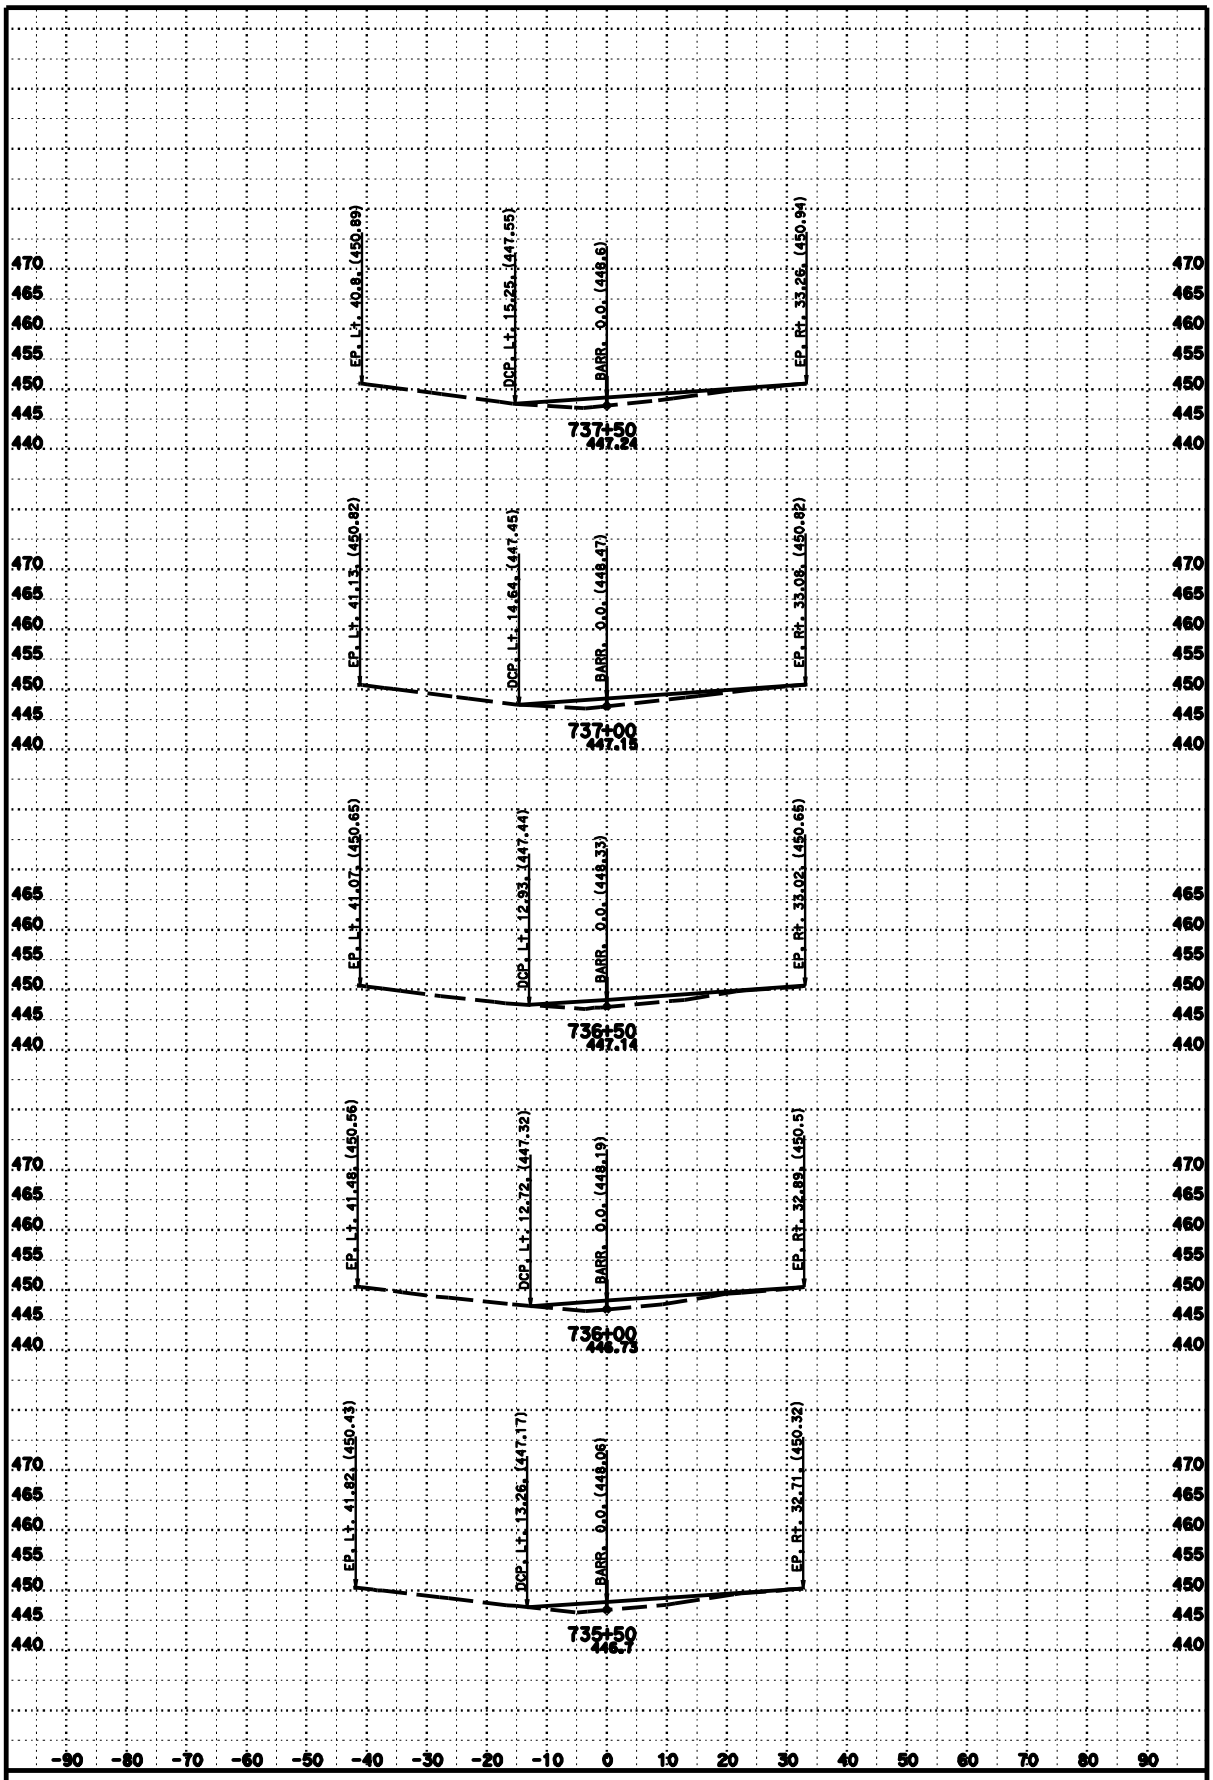

DATE: 7/21/2010

SCALE: 1" = 10' Horiz.
1" = 10' Vert.

PROJECT ID: 4 Mile Barrier

CONTRACT: 02-2E2401

DIST/CO/RTE/PM: 02/SHA/5/PM 8.5-11.3

CREATED BY: William C. Lehman

CAB1

CROSS SECTIONS

SHEET 33 OF 43

FOR EARTHWORK DEVELOPMENT ONLY

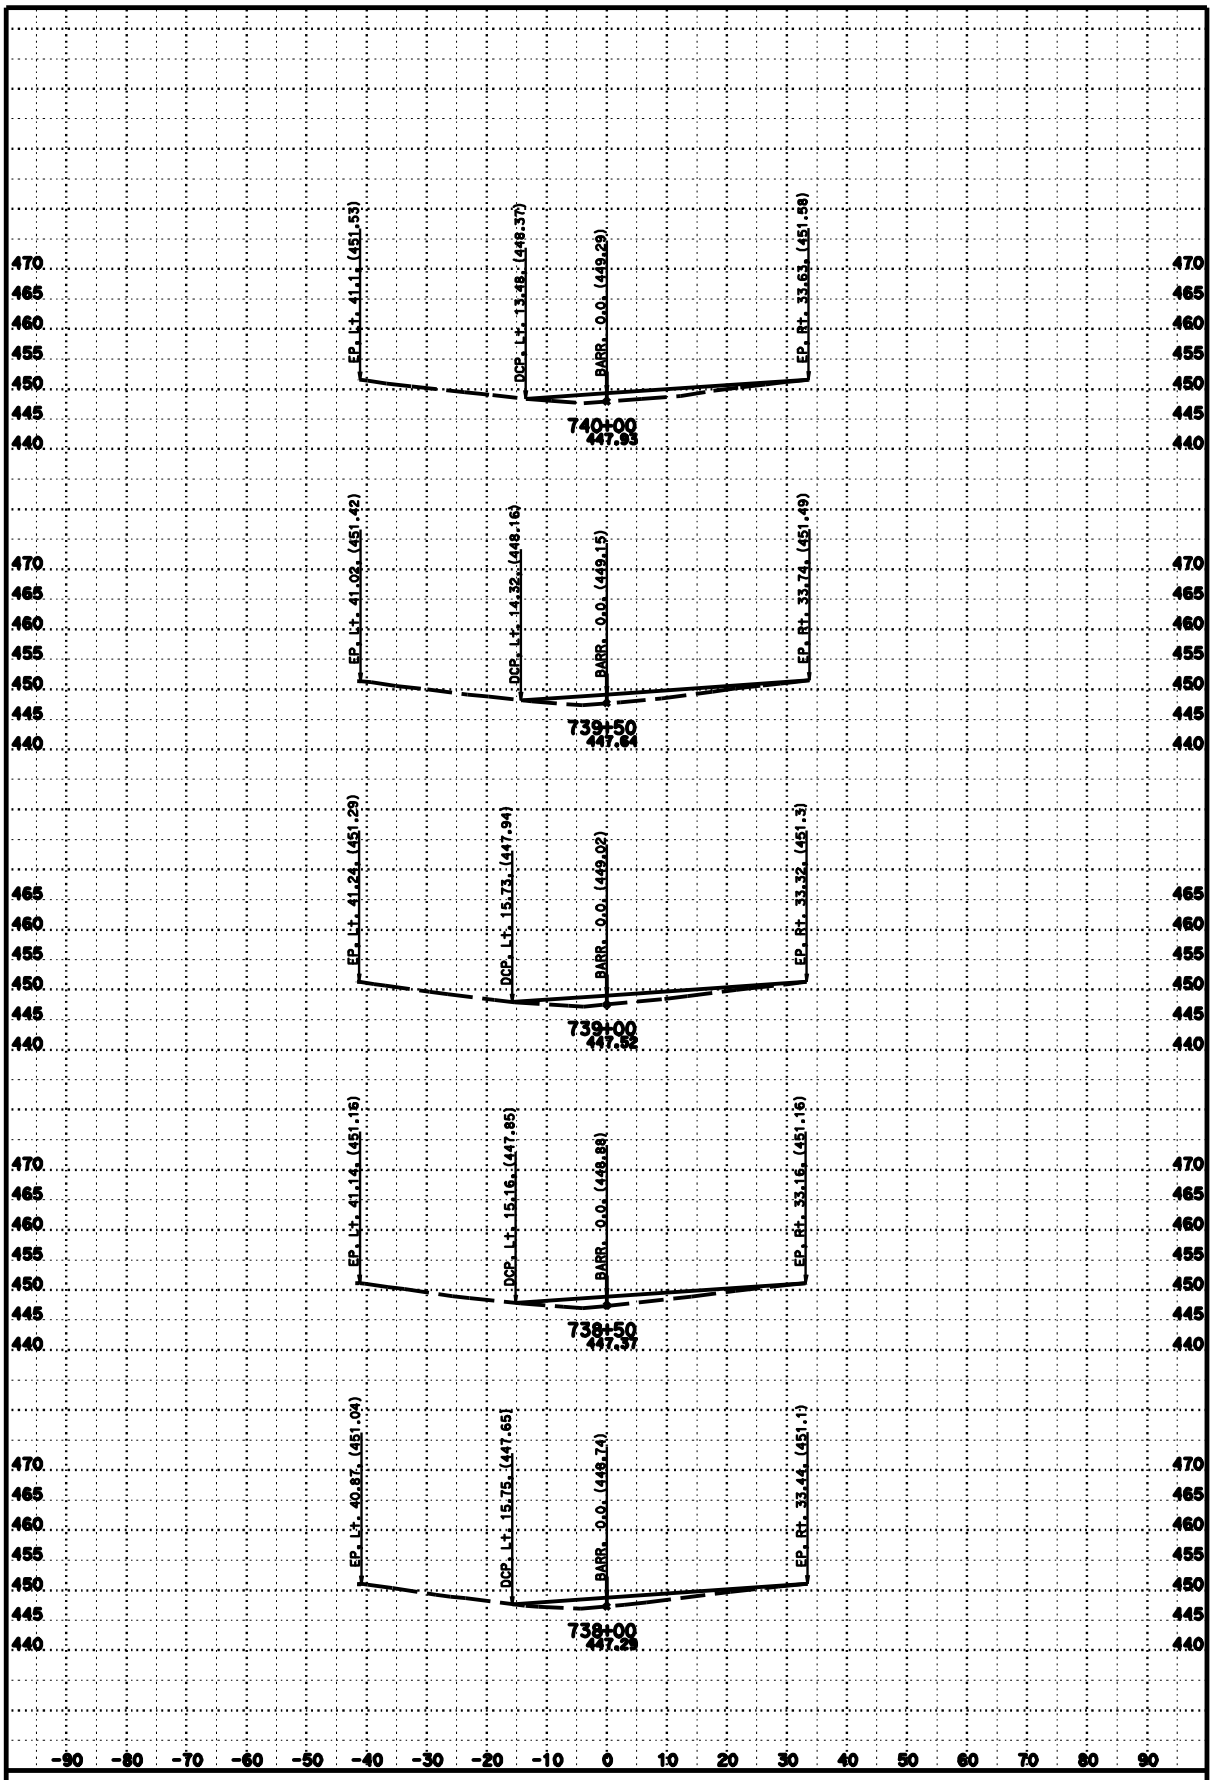

DATE: 7/21/2010

SCALE: 1" = 10' Horiz.
1" = 10' Vert.

PROJECT ID: 4 Mile Barrier

CONTRACT: 02-2E2401

DIST/CO/RTE/PM: 02/SHA/5/PM 8.5-11.3

CREATED BY: William C. Lehman

CAB1

CROSS SECTIONS

SHEET 34 OF 43

FOR EARTHWORK DEVELOPMENT ONLY

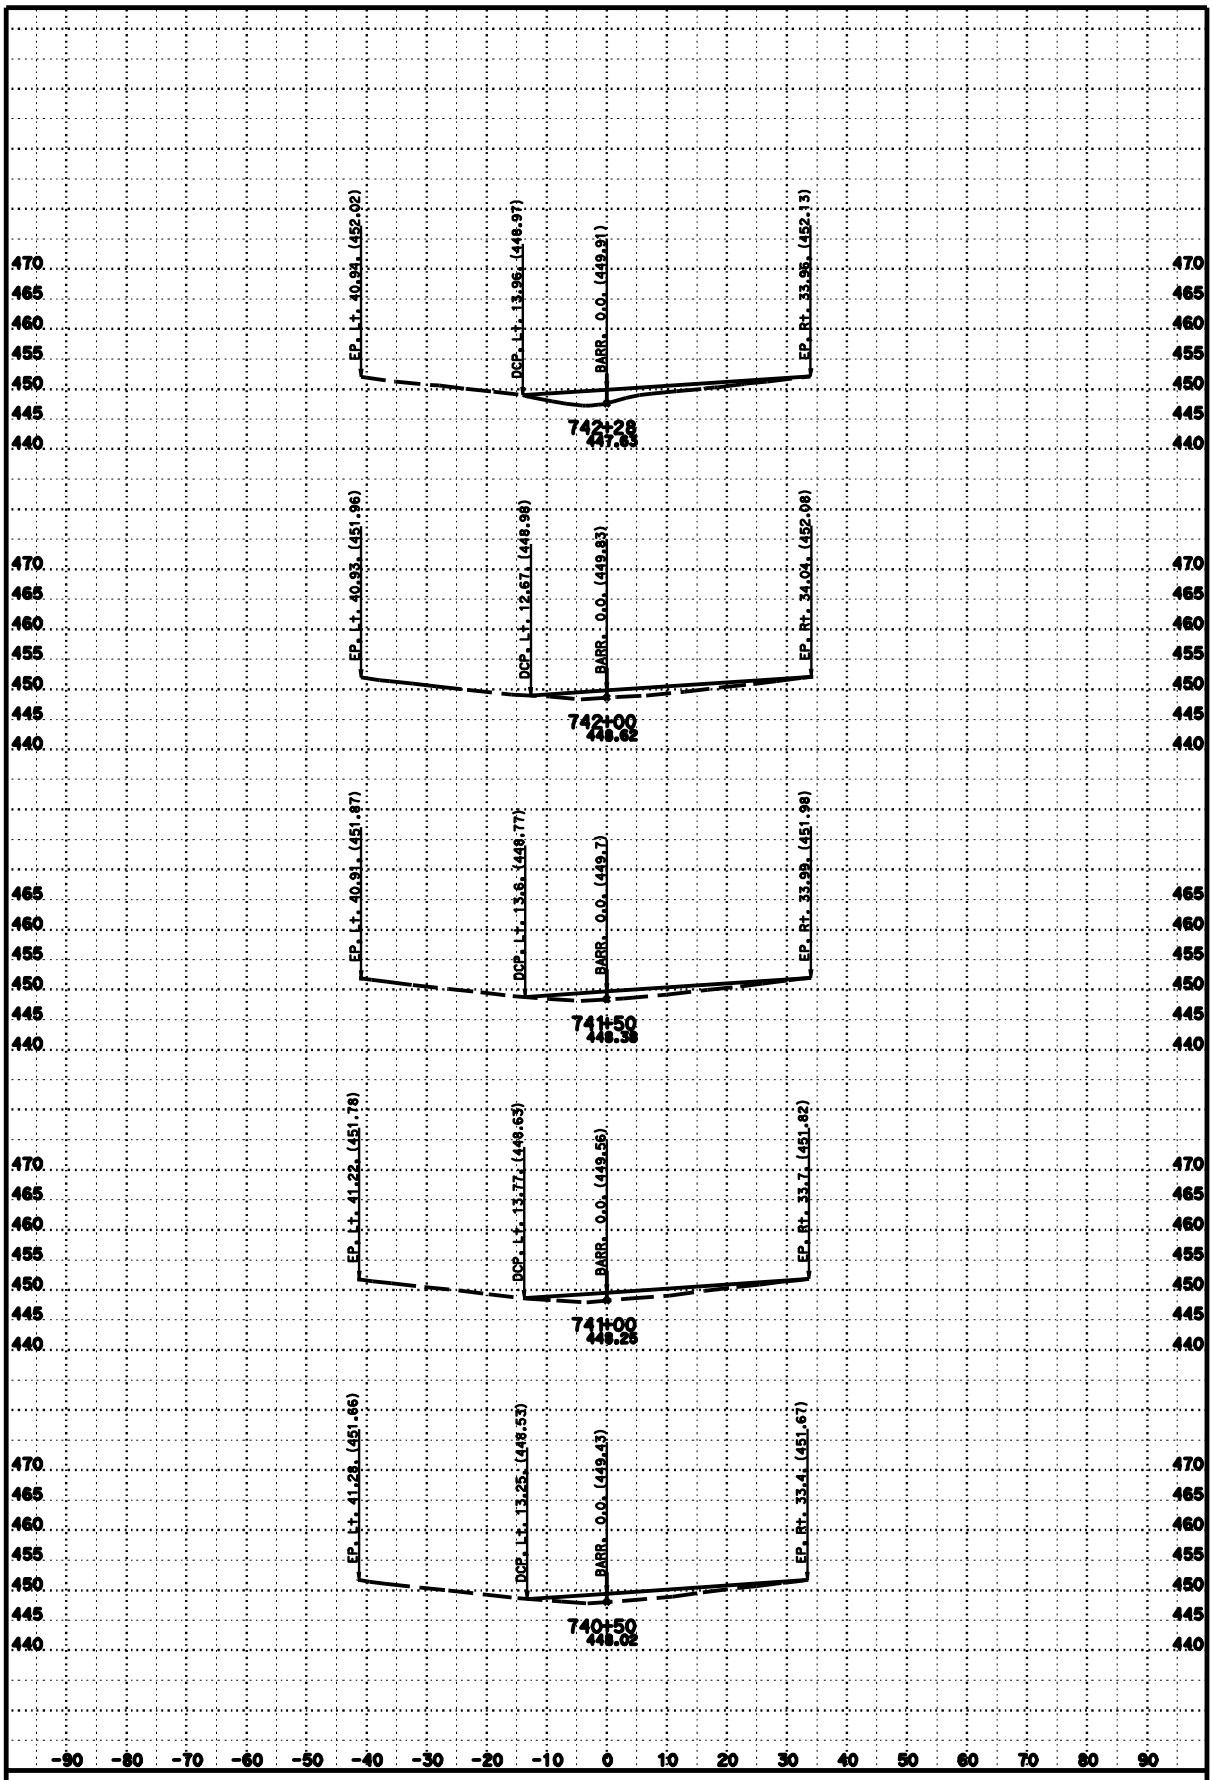

DATE: 7/21/2010

SCALE: 1" = 10' Horiz.
1" = 10' Vert.

PROJECT ID: 4 Mile Barrier

CONTRACT: 02-2E2401

DIST/CO/RTE/PM: 02/SHA/5/PM 8.5-11.3

CREATED BY: William C. Lehman

CAB1

CROSS SECTIONS

SHEET 35 OF 43

FOR EARTHWORK DEVELOPMENT ONLY

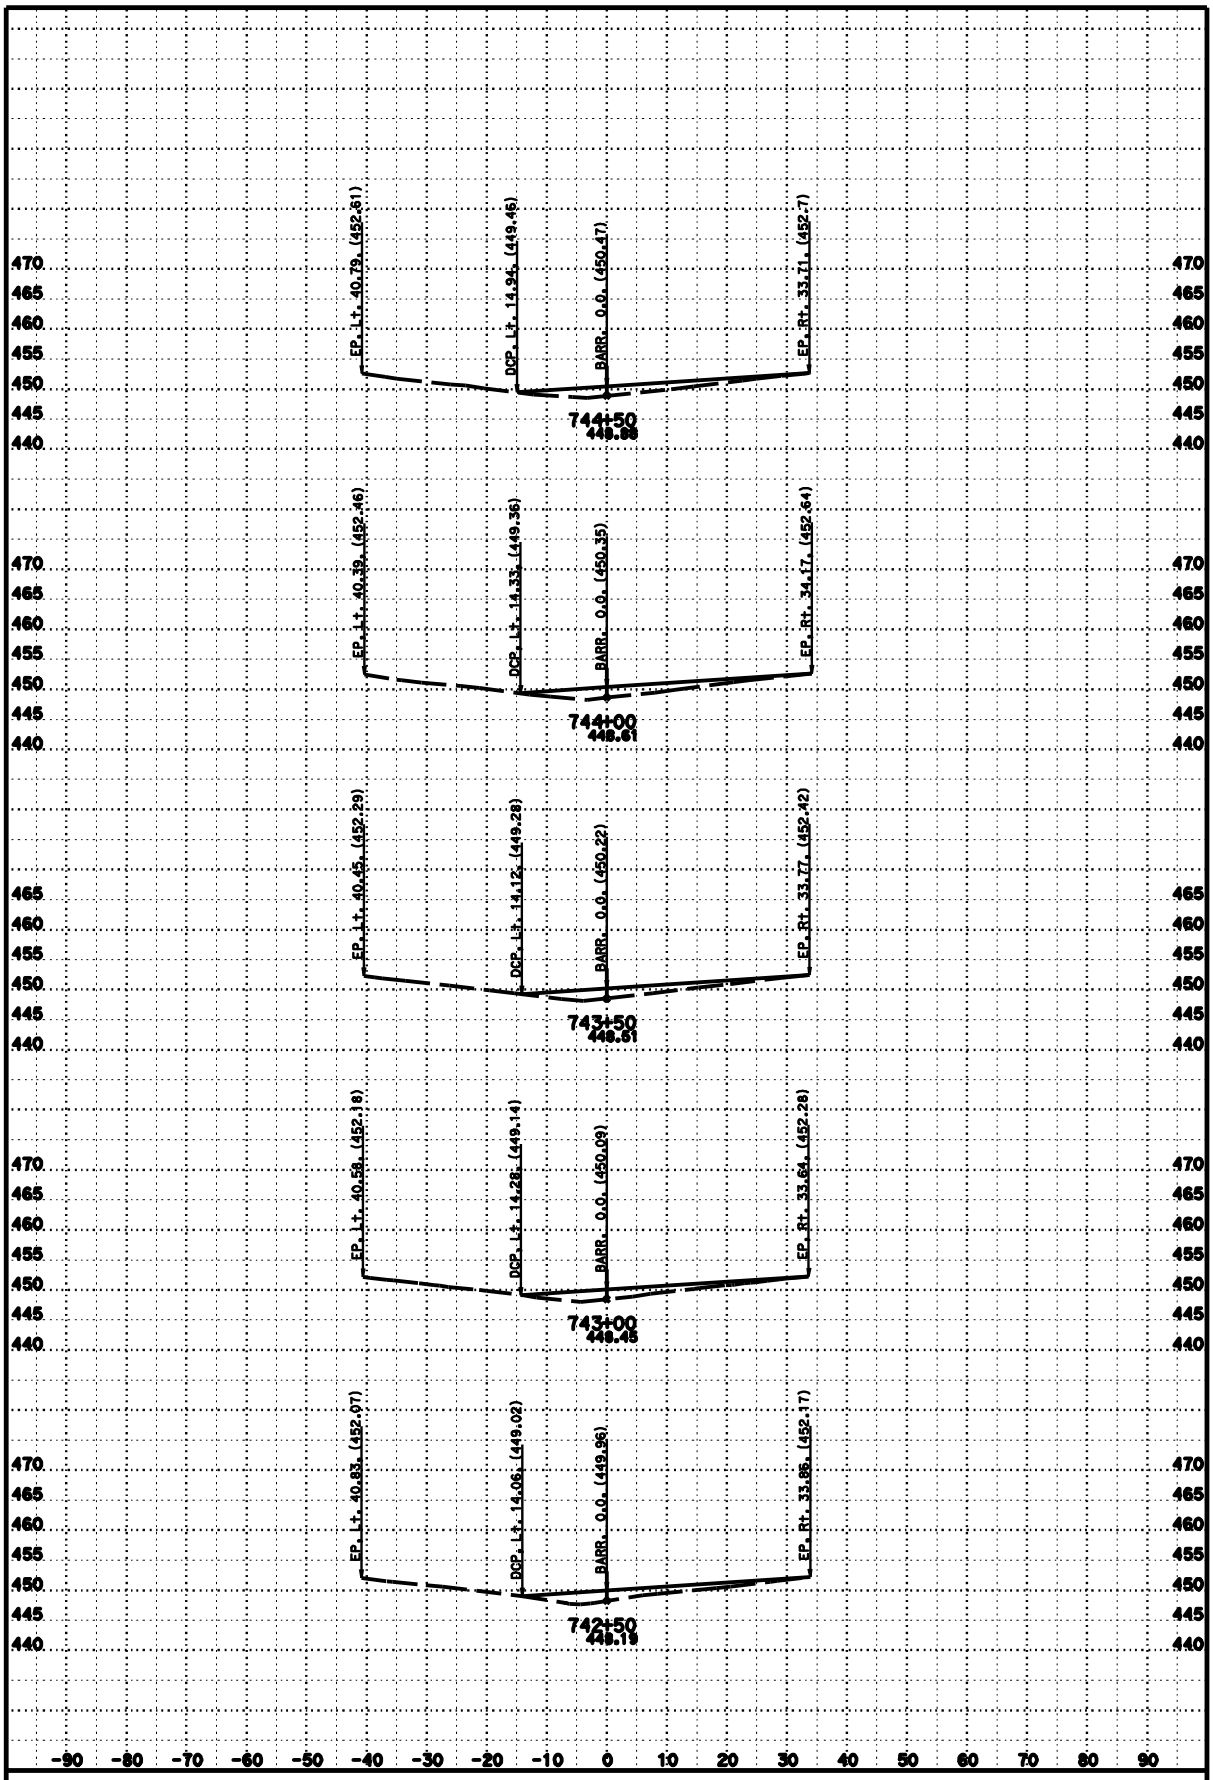

DATE: 7/21/2010

SCALE: 1" = 10' Horiz.
1" = 10' Vert.

PROJECT ID: 4 Mile Barrier

CONTRACT: 02-2E2401

DIST/CO/RTE/PM: 02/SHA/5/PM 8.5-11.3

CREATED BY: William C. Lehman

CAB1

CROSS SECTIONS

SHEET 36 OF 43

FOR EARTHWORK DEVELOPMENT ONLY

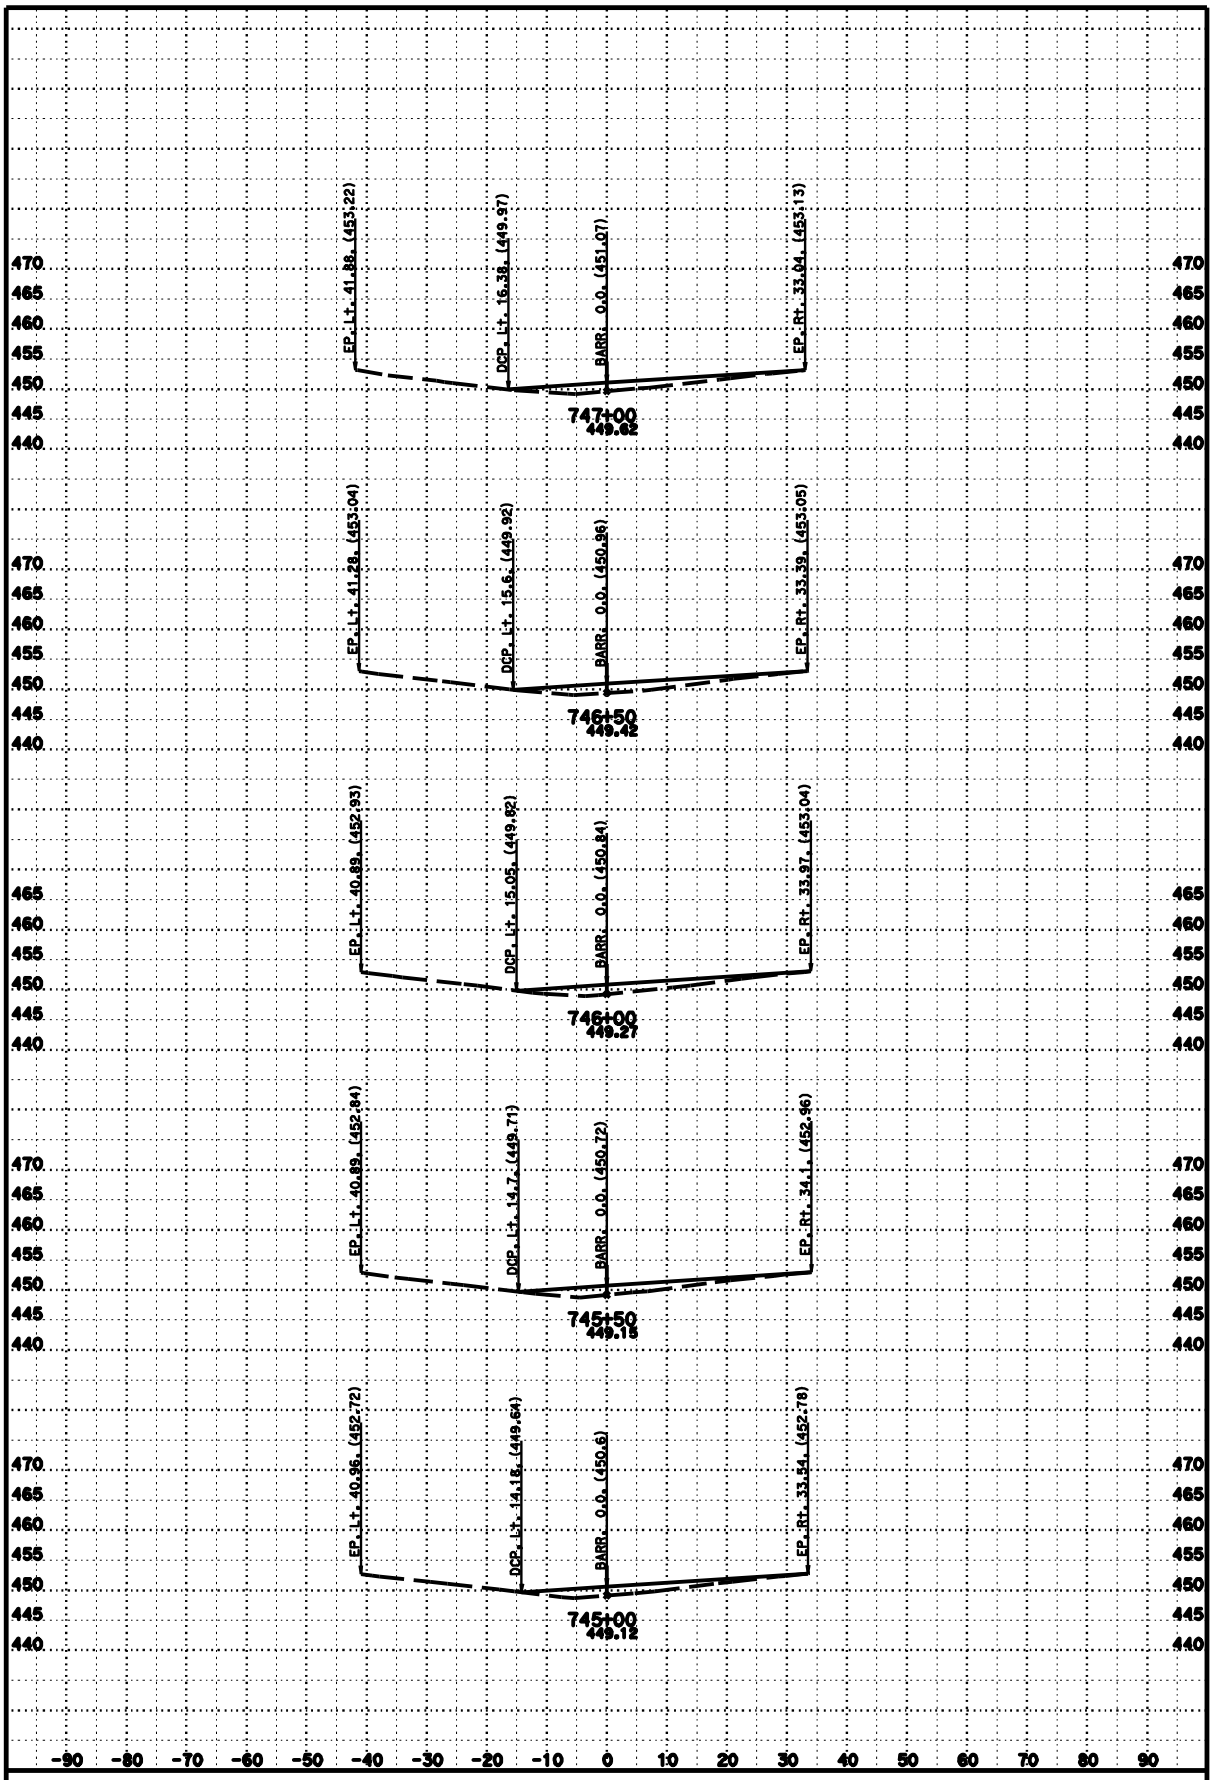

DATE: 7/21/2010

SCALE: 1" = 10' Horiz.
1" = 10' Vert.

PROJECT ID: 4 Mile Barrier

CONTRACT: 02-2E2401

DIST/CO/RTE/PM: 02/SHA/5/PM 8.5-11.3

CREATED BY: William C. Lehman

CAB1

CROSS SECTIONS

SHEET 37 OF 43

FOR EARTHWORK DEVELOPMENT ONLY

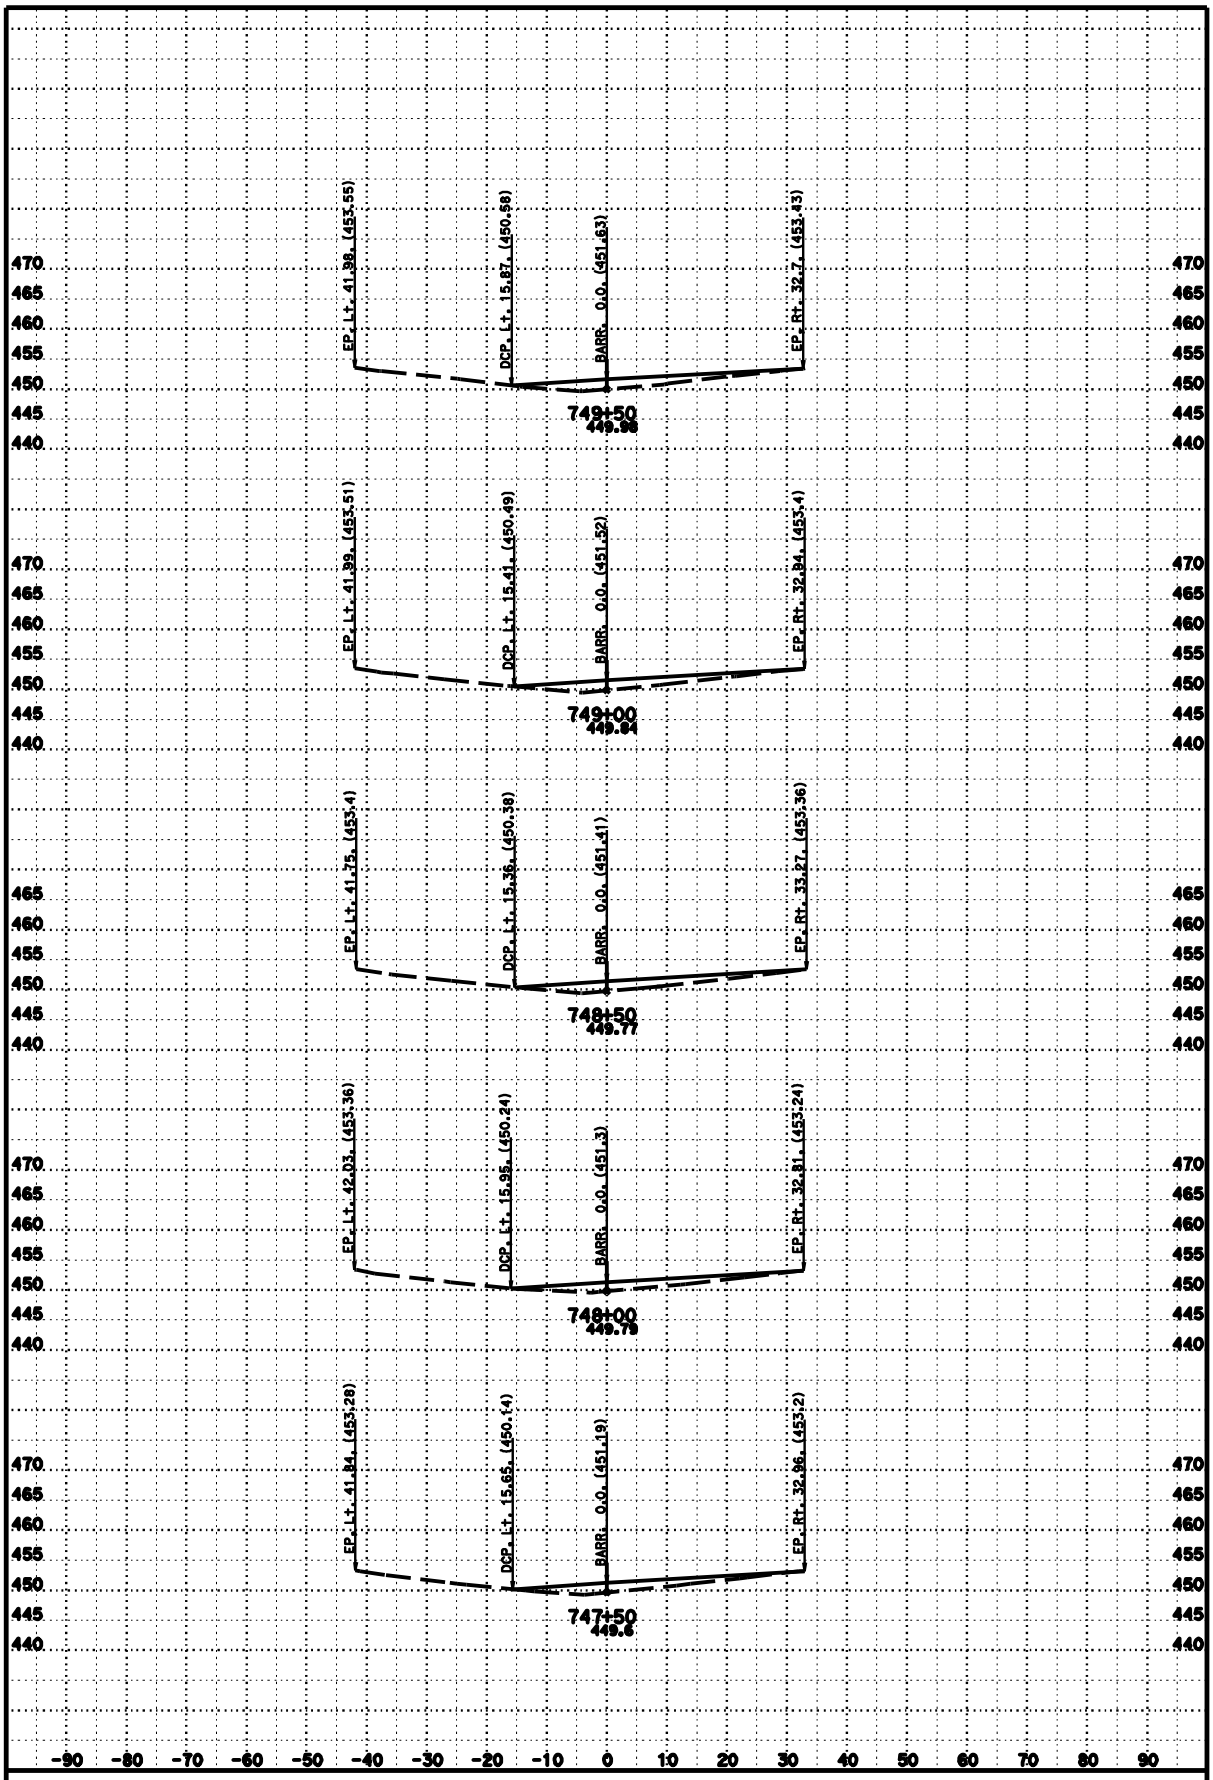

DATE: 7/21/2010

SCALE: 1" = 10' Horiz.
1" = 10' Vert.

PROJECT ID: 4 Mile Barrier

CONTRACT: 02-2E2401

DIST/CO/RTE/PM: 02/SHA/5/PM 8.5-11.3

CREATED BY: William C. Lehman

CAB1

CROSS SECTIONS

SHEET 38 OF 43

FOR EARTHWORK DEVELOPMENT ONLY

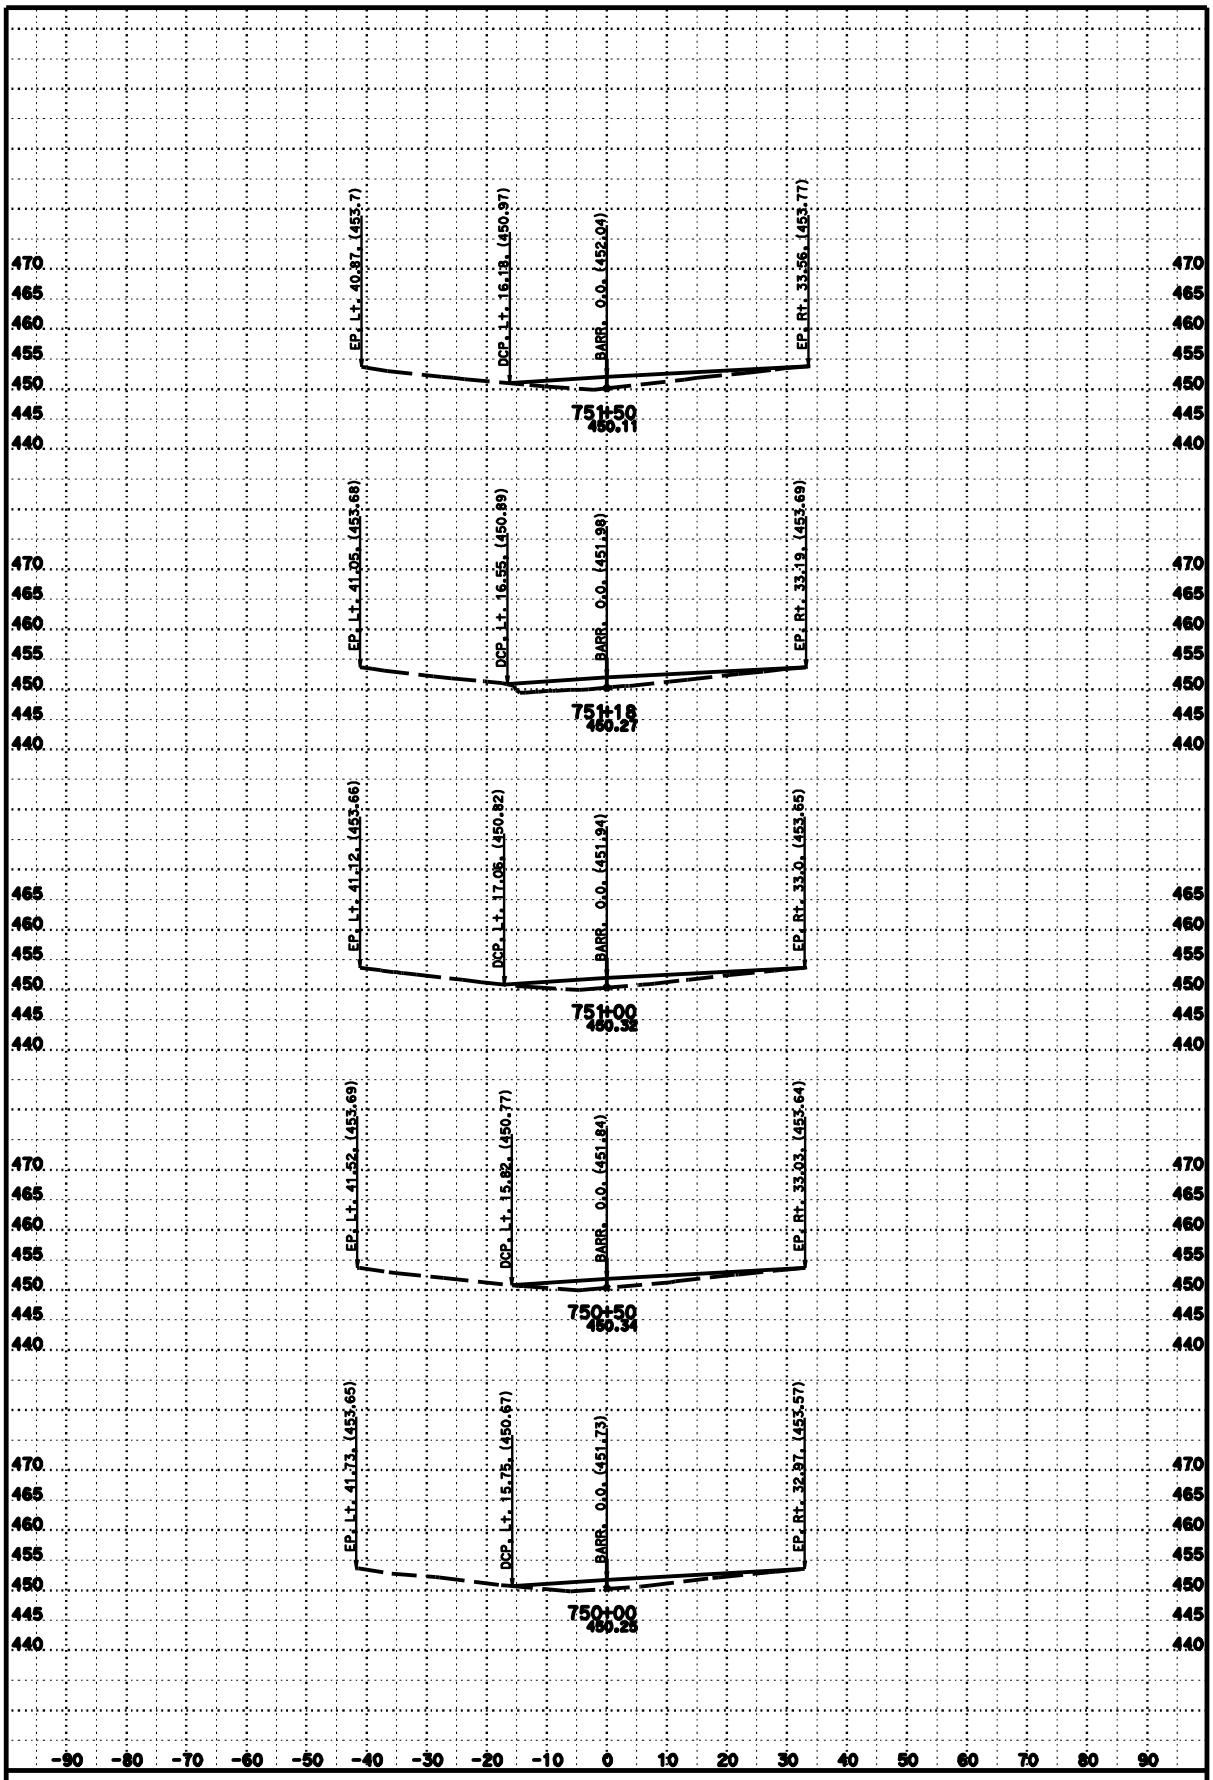

DATE: 7/21/2010

SCALE: 1" = 10' Horiz.
1" = 10' Vert.

PROJECT ID: 4 Mile Barrier

CONTRACT: 02-2E2401

DIST/CO/RTE/PM: 02/SHA/5/PM 8.5-11.3

CREATED BY: William C. Lehman

CAB1

CROSS SECTIONS

SHEET 39 OF 43

FOR EARTHWORK DEVELOPMENT ONLY

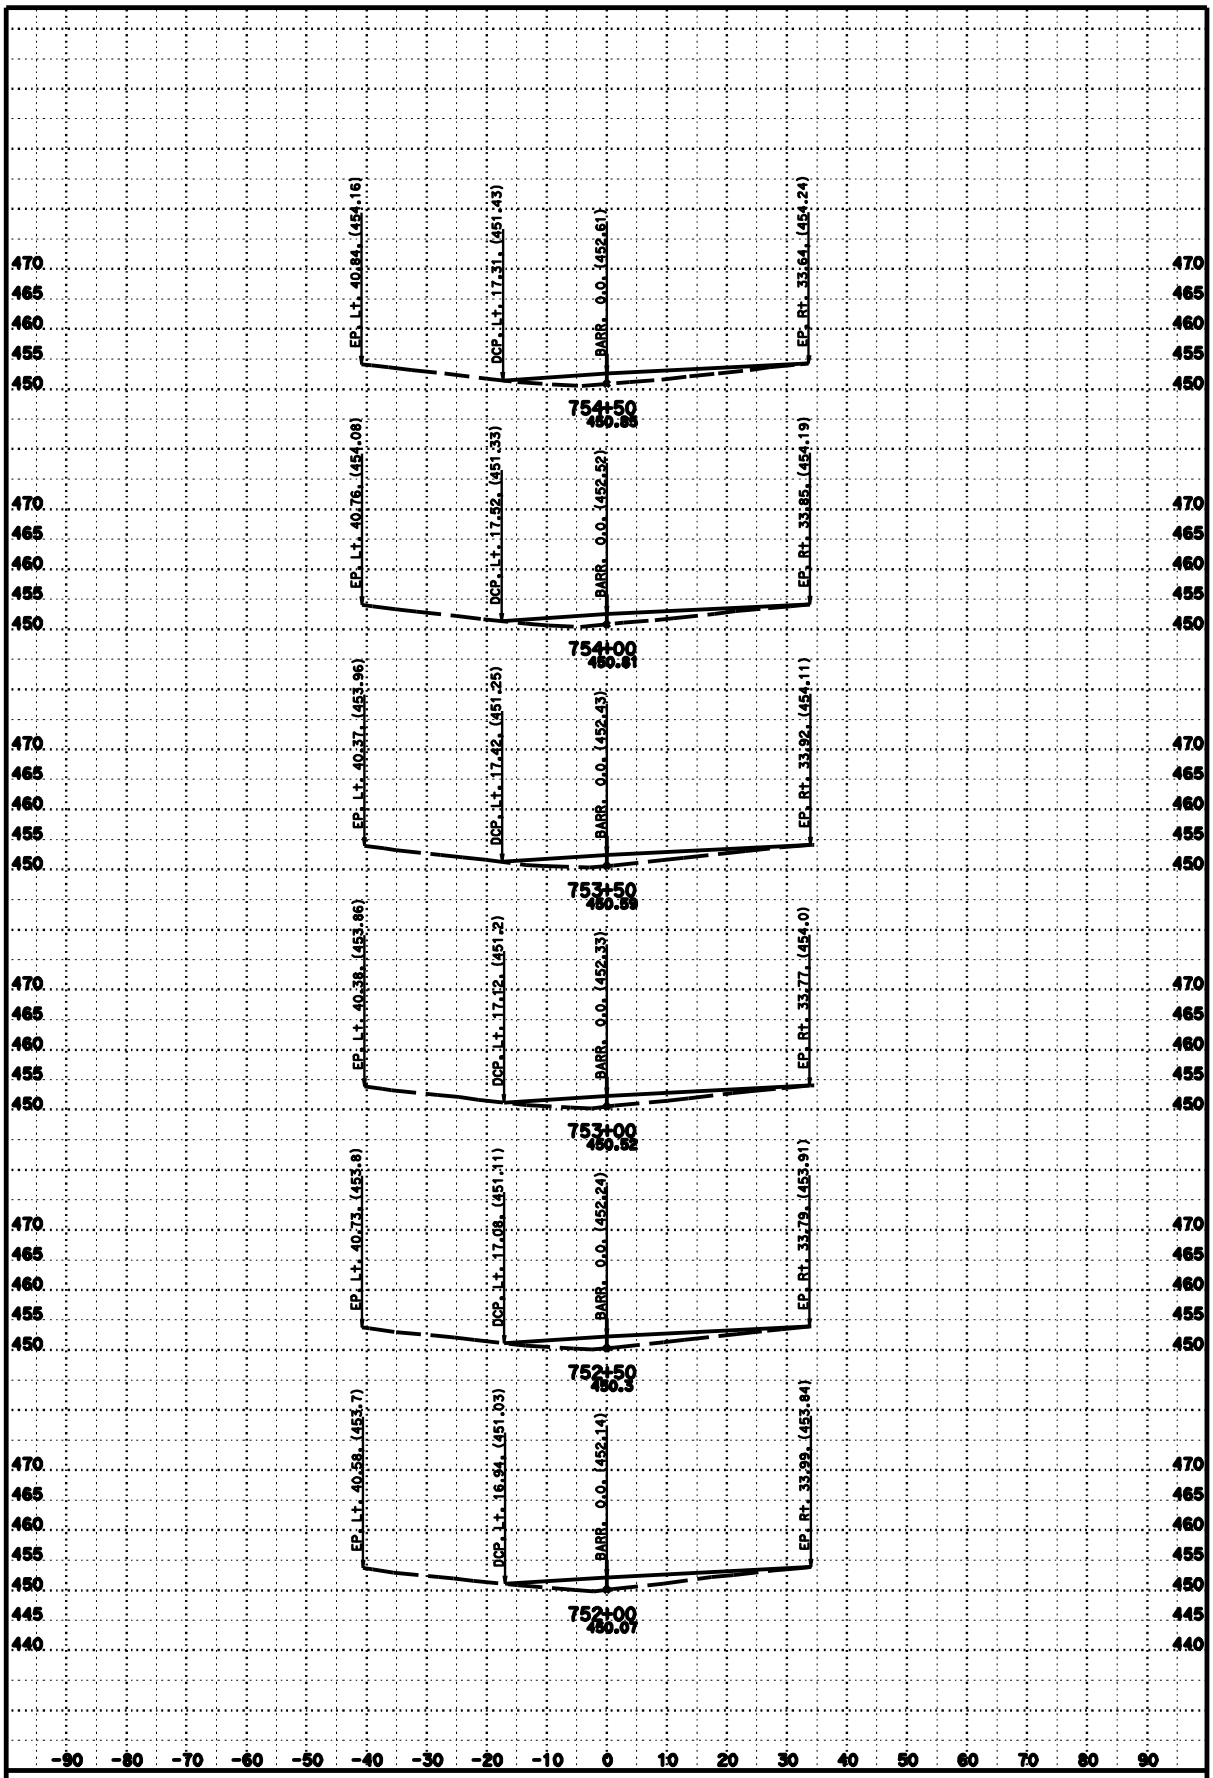

DATE: 7/21/2010

SCALE: 1" = 10' Horiz.
1" = 10' Vert.

PROJECT ID: 4 Mile Barrier

CONTRACT: 02-2E2401

DIST/CO/RTE/PM: 02/SHA/5/PM 8.5-11.3

CREATED BY: William C. Lehman

CAB1

CROSS SECTIONS

SHEET 40 OF 43

FOR EARTHWORK DEVELOPMENT ONLY

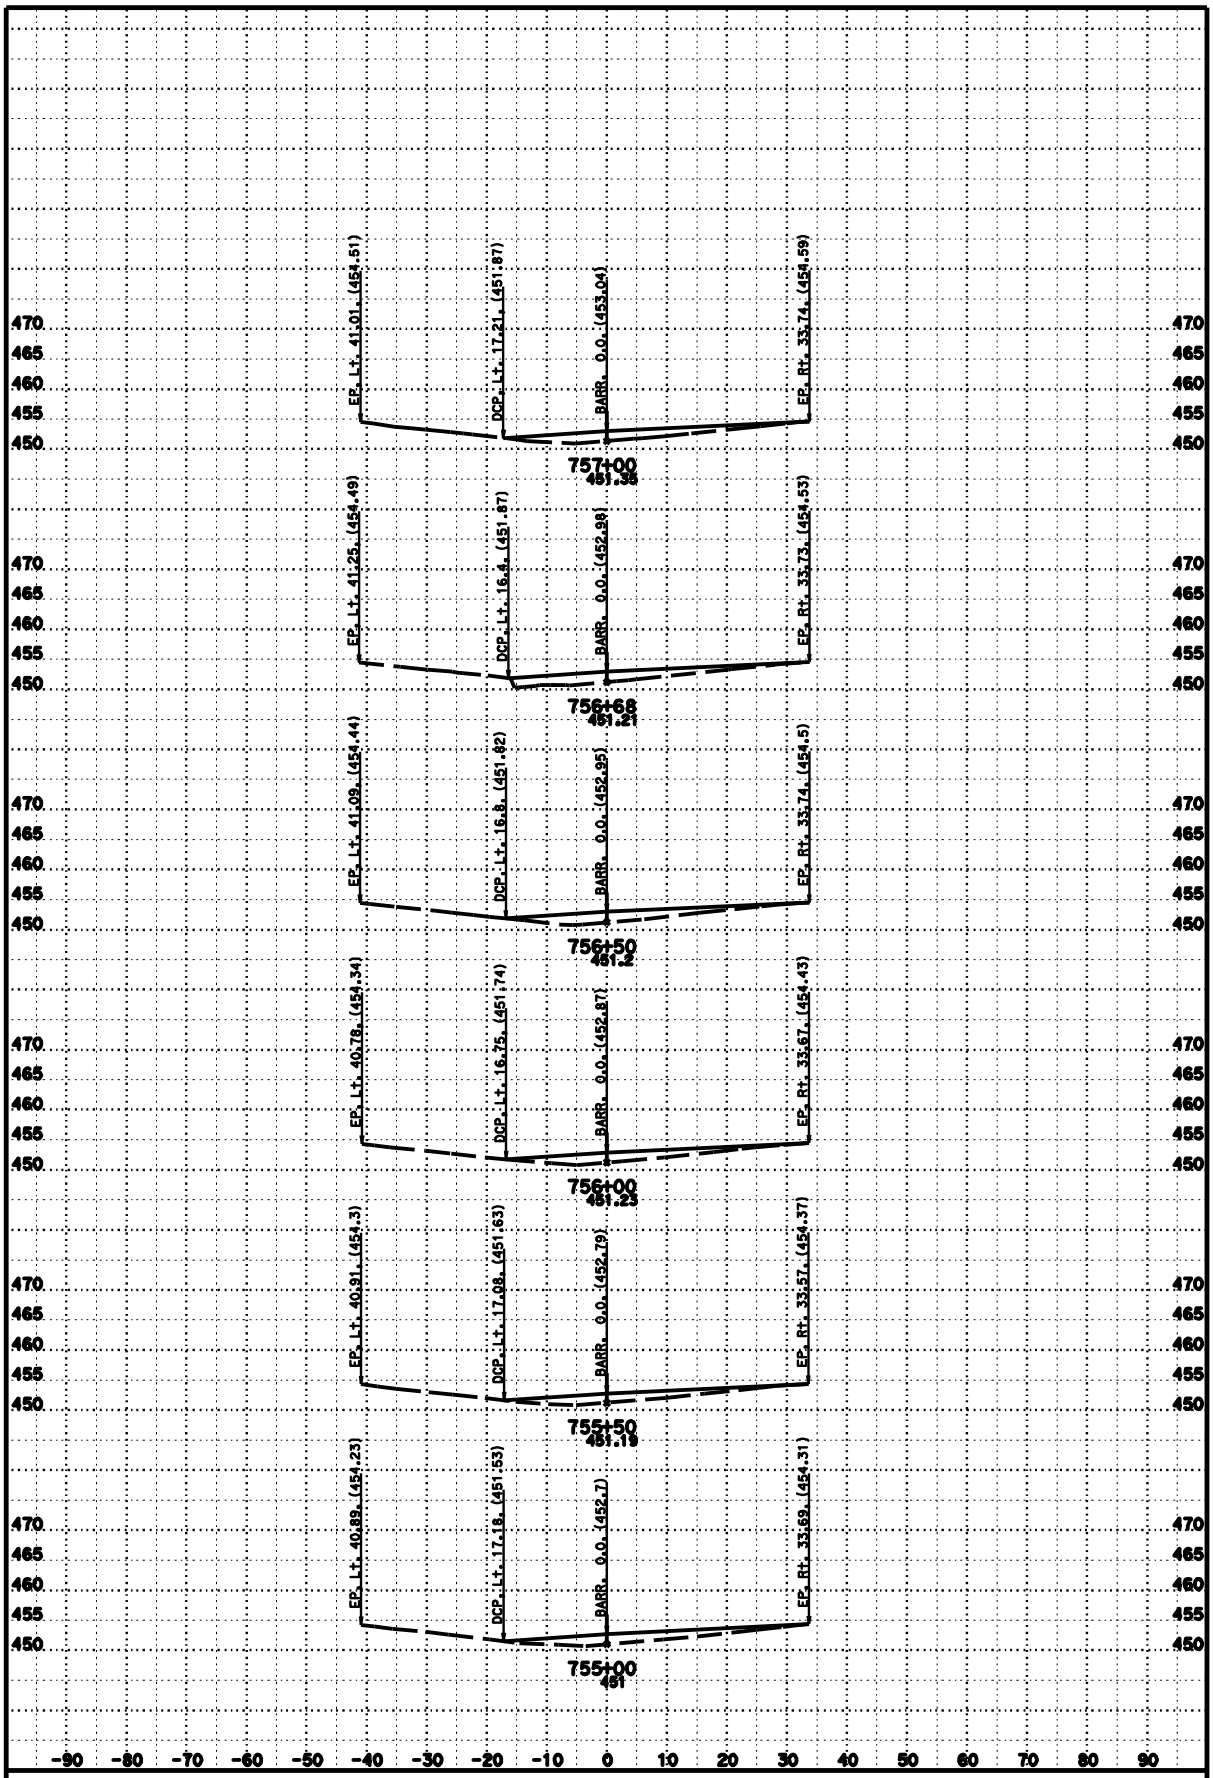

DATE: 7/21/2010

SCALE: 1" = 10' Horiz.
1" = 10' Vert.

PROJECT ID: 4 Mile Barrier

CONTRACT: 02-2E2401

DIST/CO/RTE/PM: 02/SHA/5/PM 8.5-11.3

CREATED BY: William C. Lehman

CAB1

CROSS SECTIONS

SHEET 41 OF 43

FOR EARTHWORK DEVELOPMENT ONLY

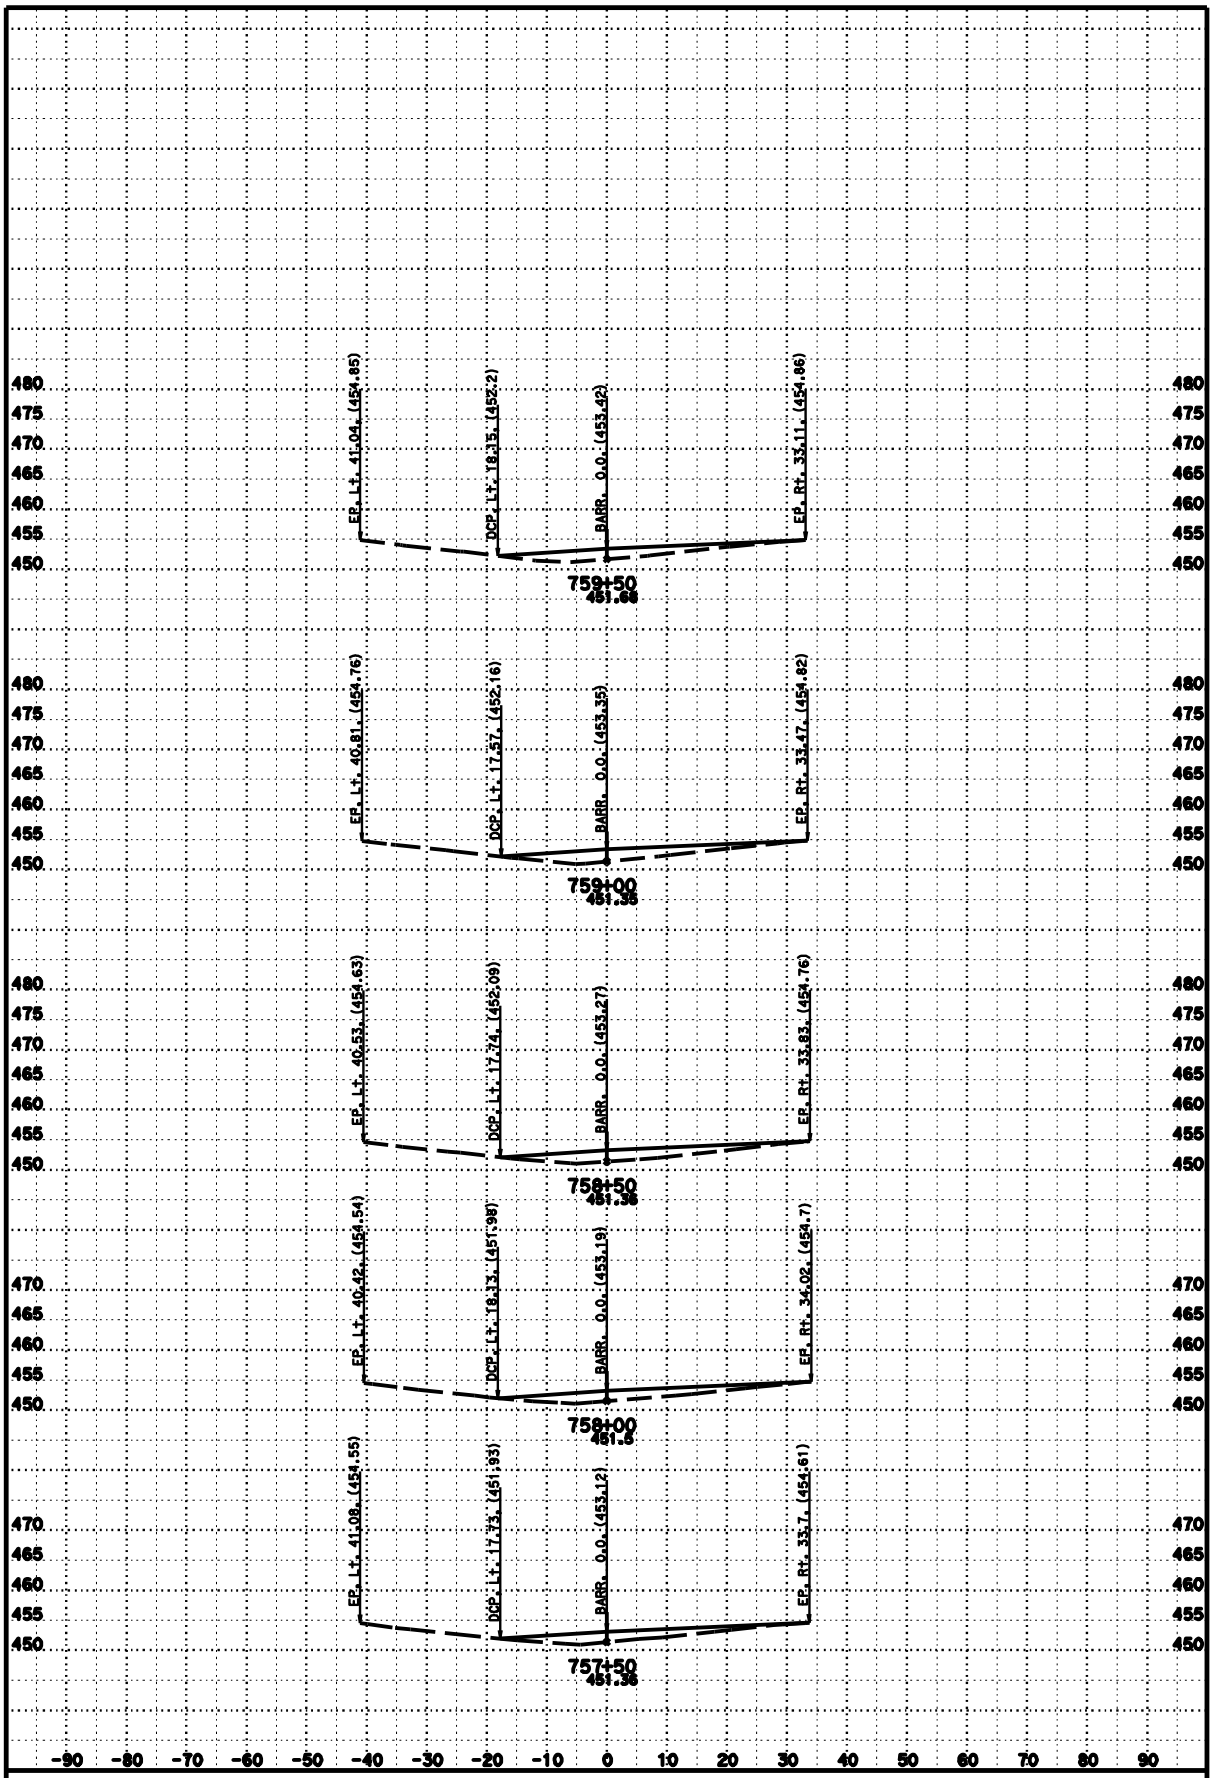

DATE: 7/21/2010

SCALE: 1" = 10' Horiz.
1" = 10' Vert.

PROJECT ID: 4 Mile Barrier

CONTRACT: 02-2E2401

DIST/CO/RTE/PM: 02/SHA/5/PM 8.5-11.3

CREATED BY: William C. Lehman

CAB1

CROSS SECTIONS

SHEET 42 OF 43

FOR EARTHWORK DEVELOPMENT ONLY

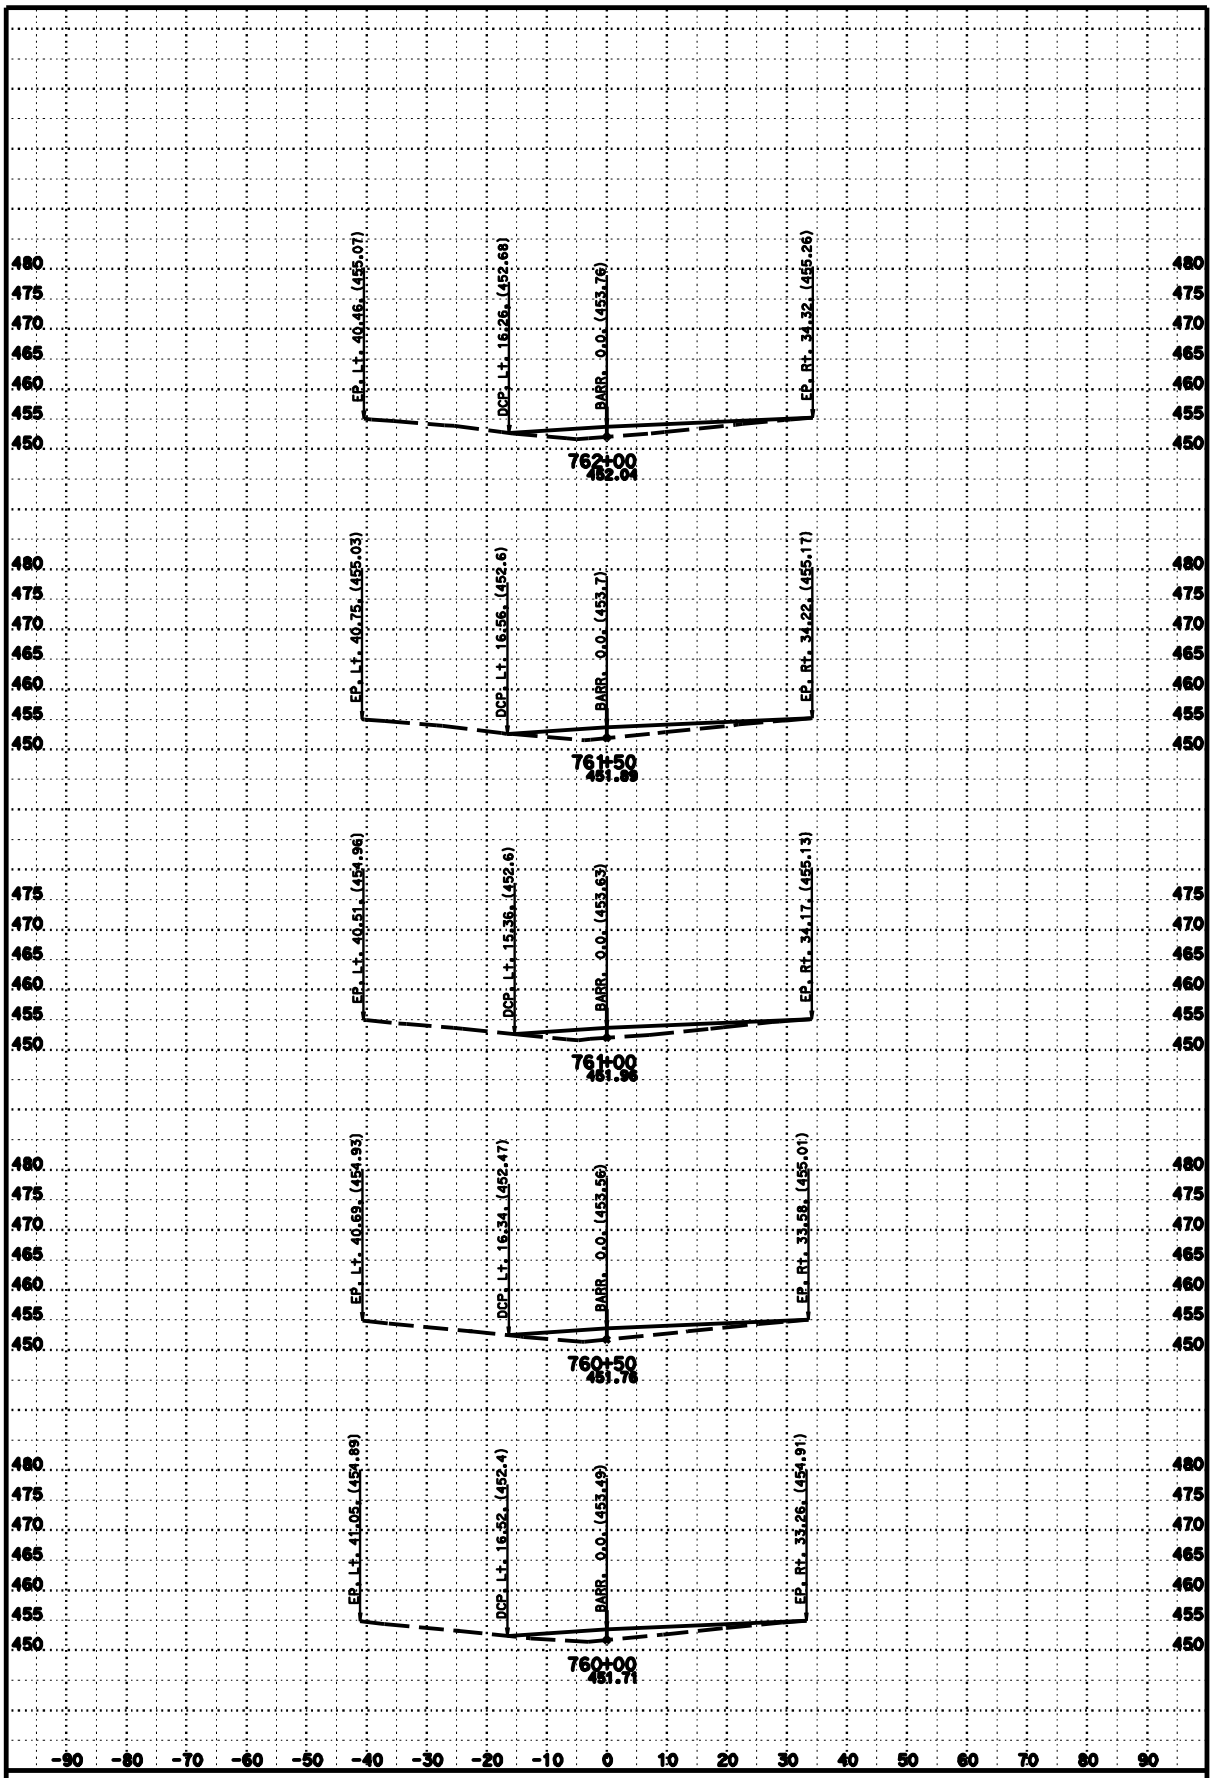

DATE: 7/21/2010

SCALE: 1" = 10' Horiz.
1" = 10' Vert.

PROJECT ID: 4 Mile Barrier

CONTRACT: 02-2E2401

DIST/CO/RTE/PM: 02/SHA/5/PM 8.5-11.3

CREATED BY: William C. Lehman

CAB1

CROSS SECTIONS

SHEET 43 OF 43