FOR EARTHWORK DEVELOPMENT ONLY

All Dimensions are U.S. Survey Feet

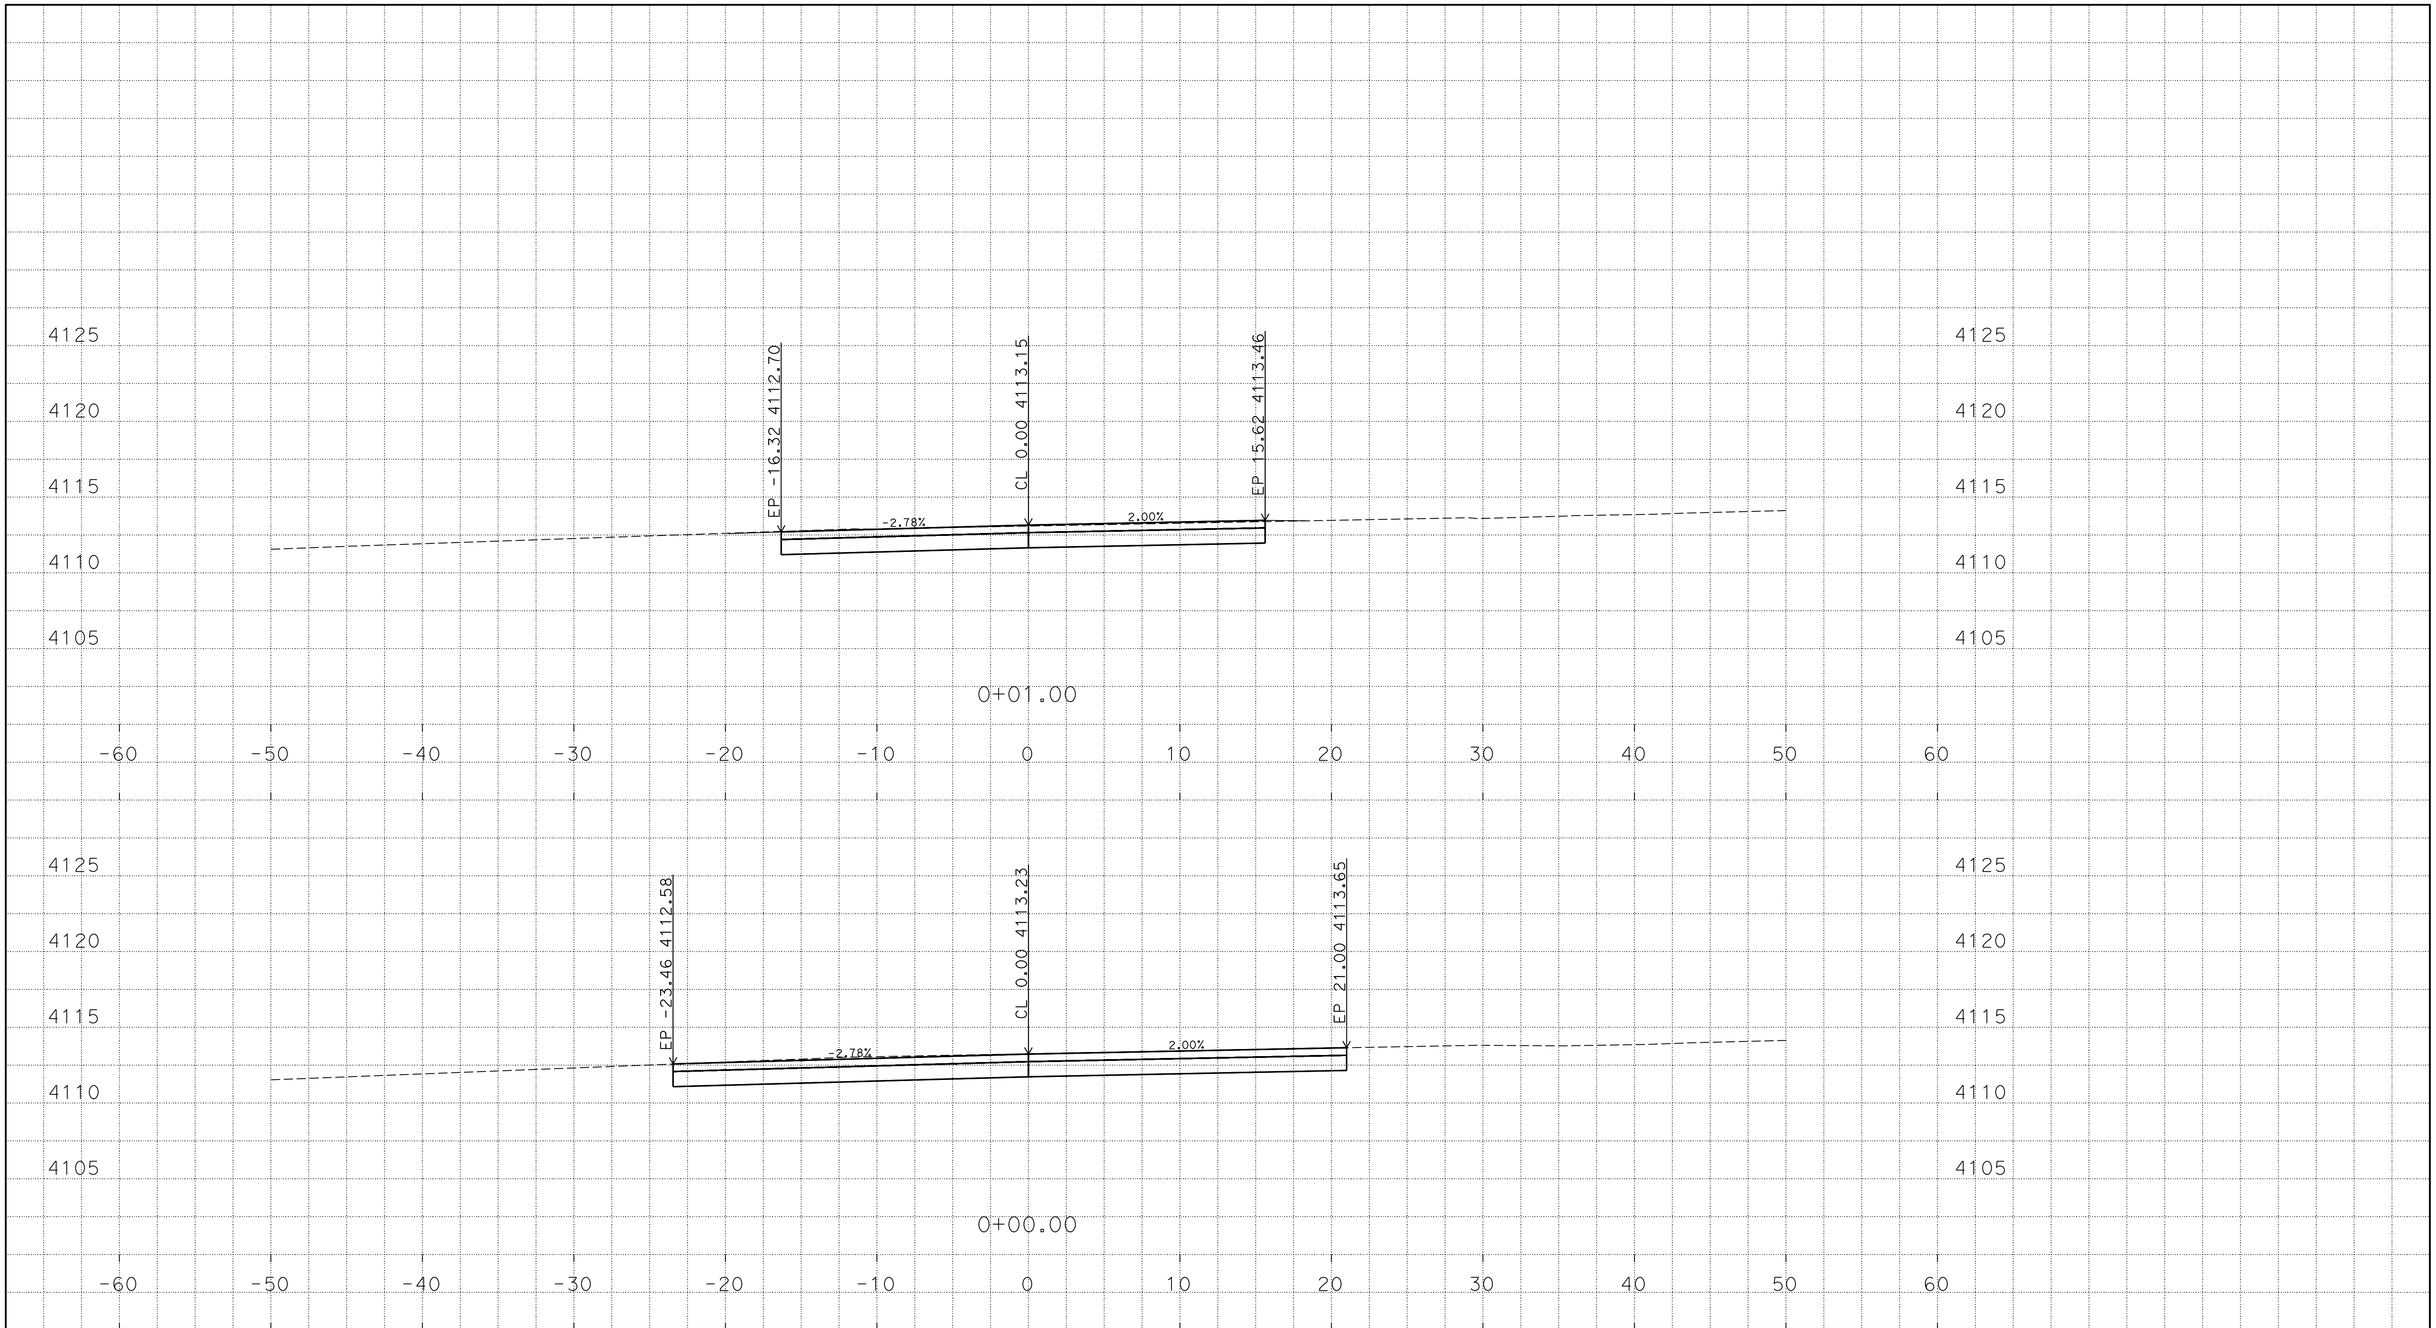

P:\proj1\02\4E690\design\C3D\Corridors
24e690_Corr_M2a_TEMP_X_C3D_DWG.dwg - 4-Jun-15 3:48 PM

PLOTTED DATE: 12-JUN-2015

SCALE: 1"=5' Horiz.
1"=5' Vert.

CREATED BY: S117566

CONTRACT: 02-4E6904

DIST/CO/RTE/PM: 02/Las/395/49.6

PROJECT ID: 0212000033

"M2" LINE
CROSS SECTIONS
1 OF 25

FOR EARTHWORK DEVELOPMENT ONLY

All Dimensions are U.S. Survey Feet

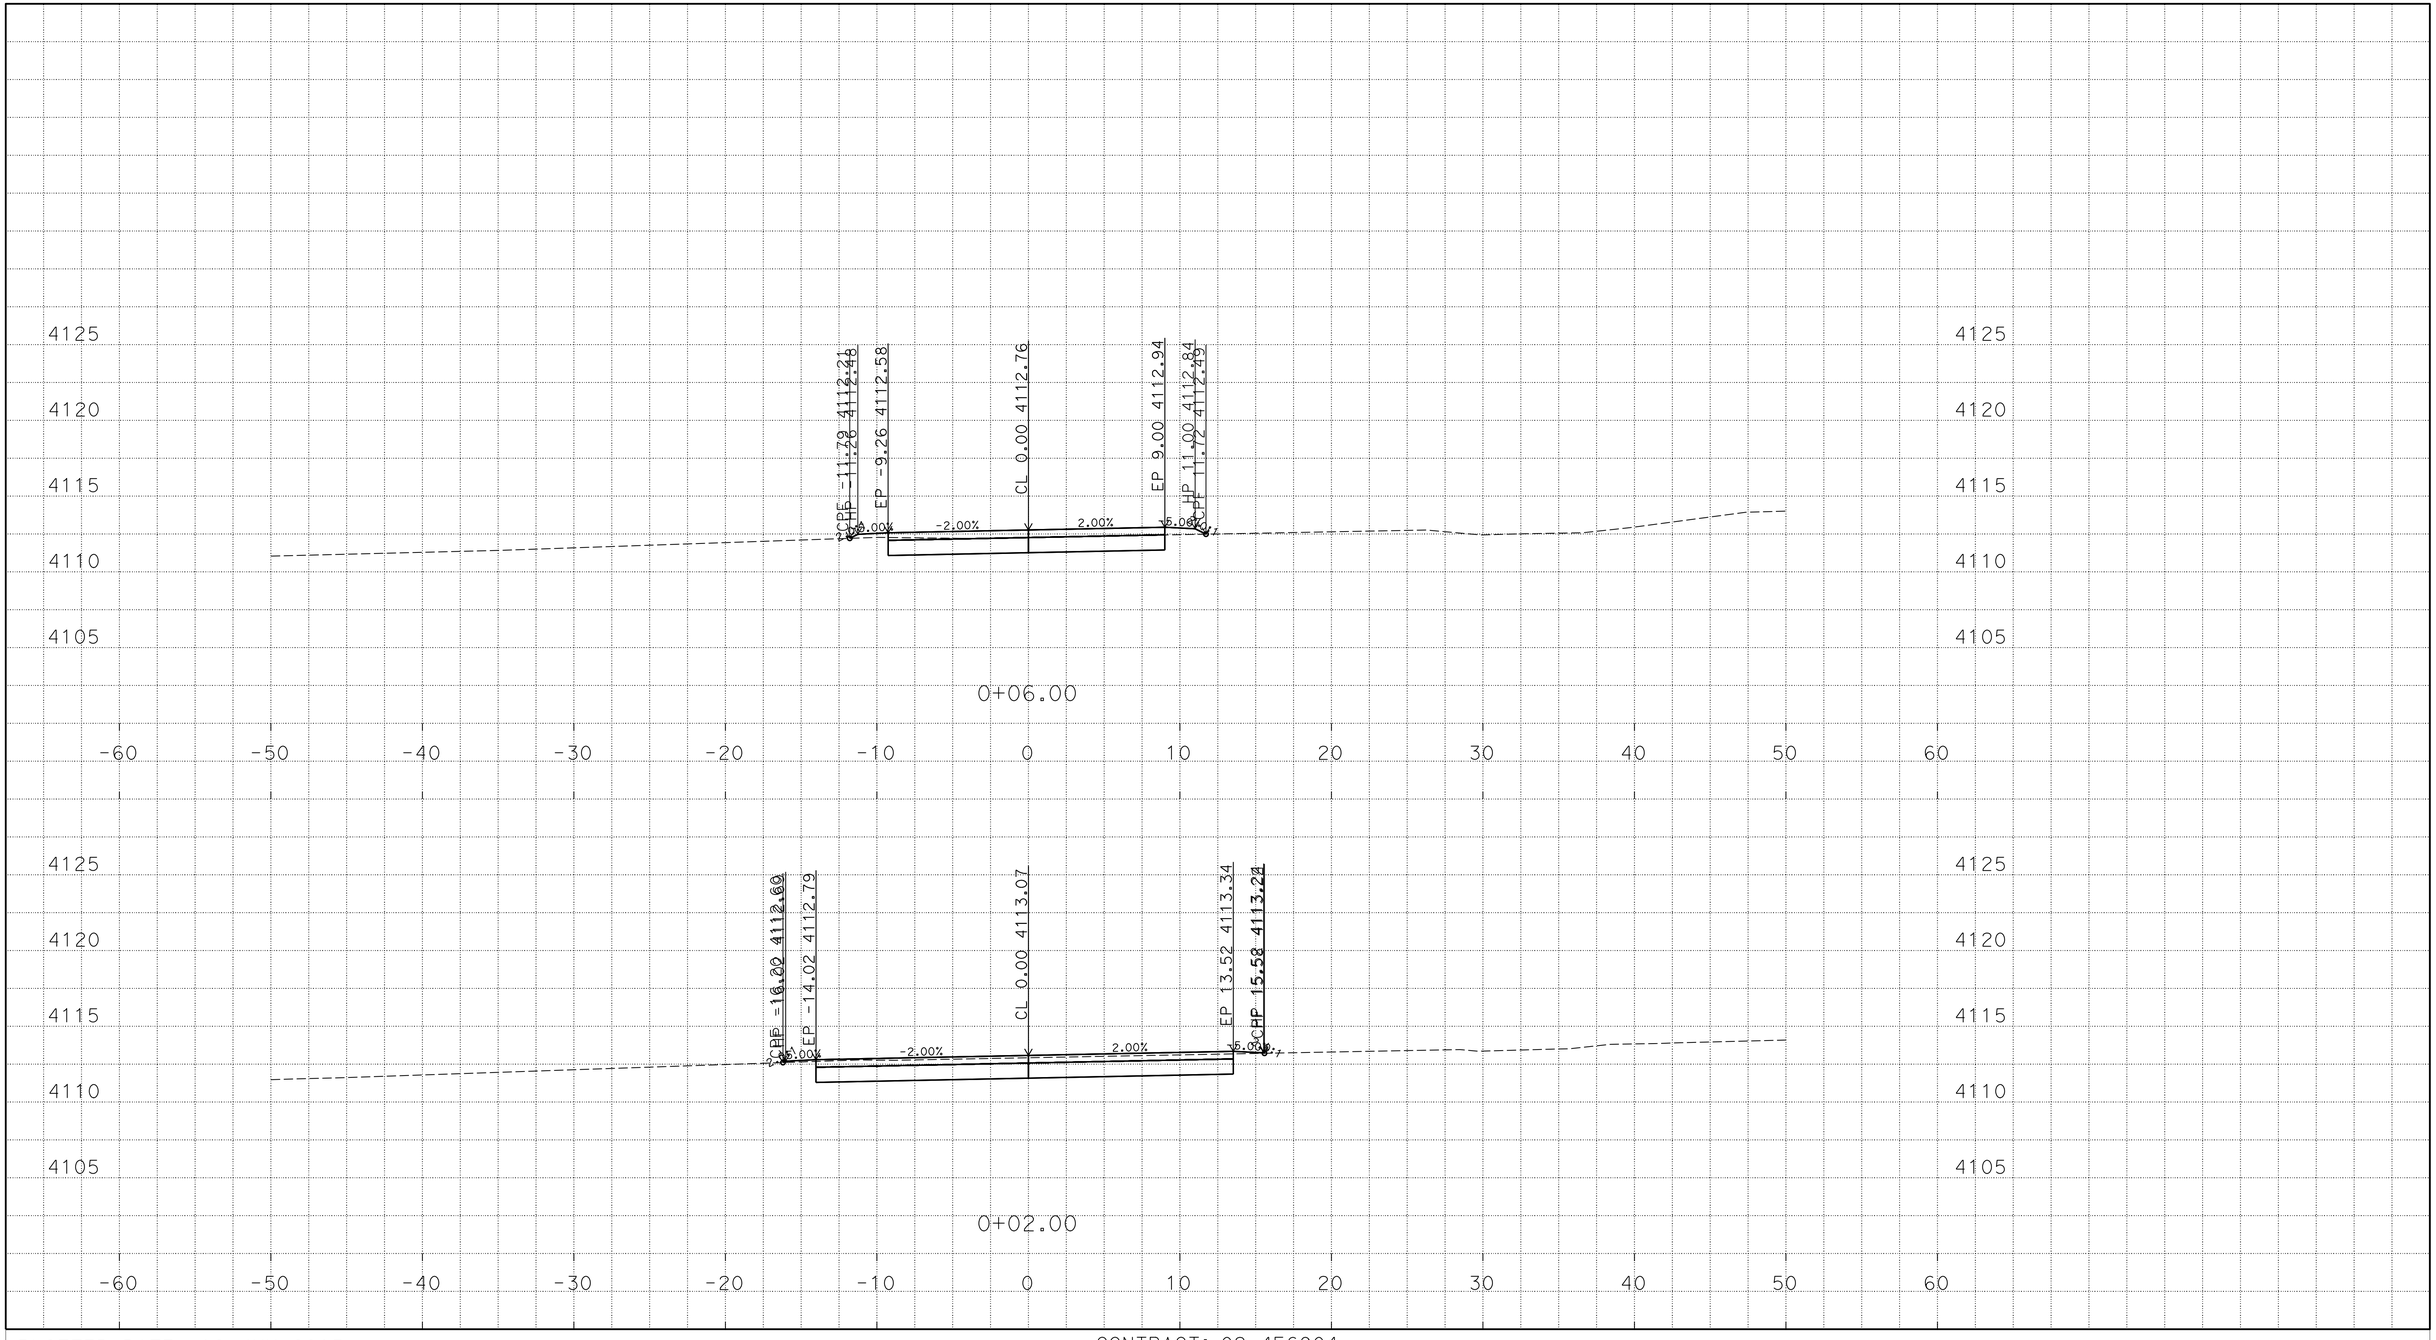

P:\proj1\02\4E690\design\C3D\Corridors
24e690_Corr_M2a_TEMP_X_C3D_DWG.dwg - 4-Jun-15 3:48 PM

PLOTTED DATE: 12-JUN-2015

SCALE: 1"=5' Horiz.
1"=5' Vert.

CREATED BY: S117566

CONTRACT: 02-4E6904

DIST/CO/RTE/PM: 02/Las/395/49.6

PROJECT ID: 0212000033

"M2" LINE
CROSS SECTIONS
2 OF 25

FOR EARTHWORK DEVELOPMENT ONLY

All Dimensions are U.S. Survey Feet

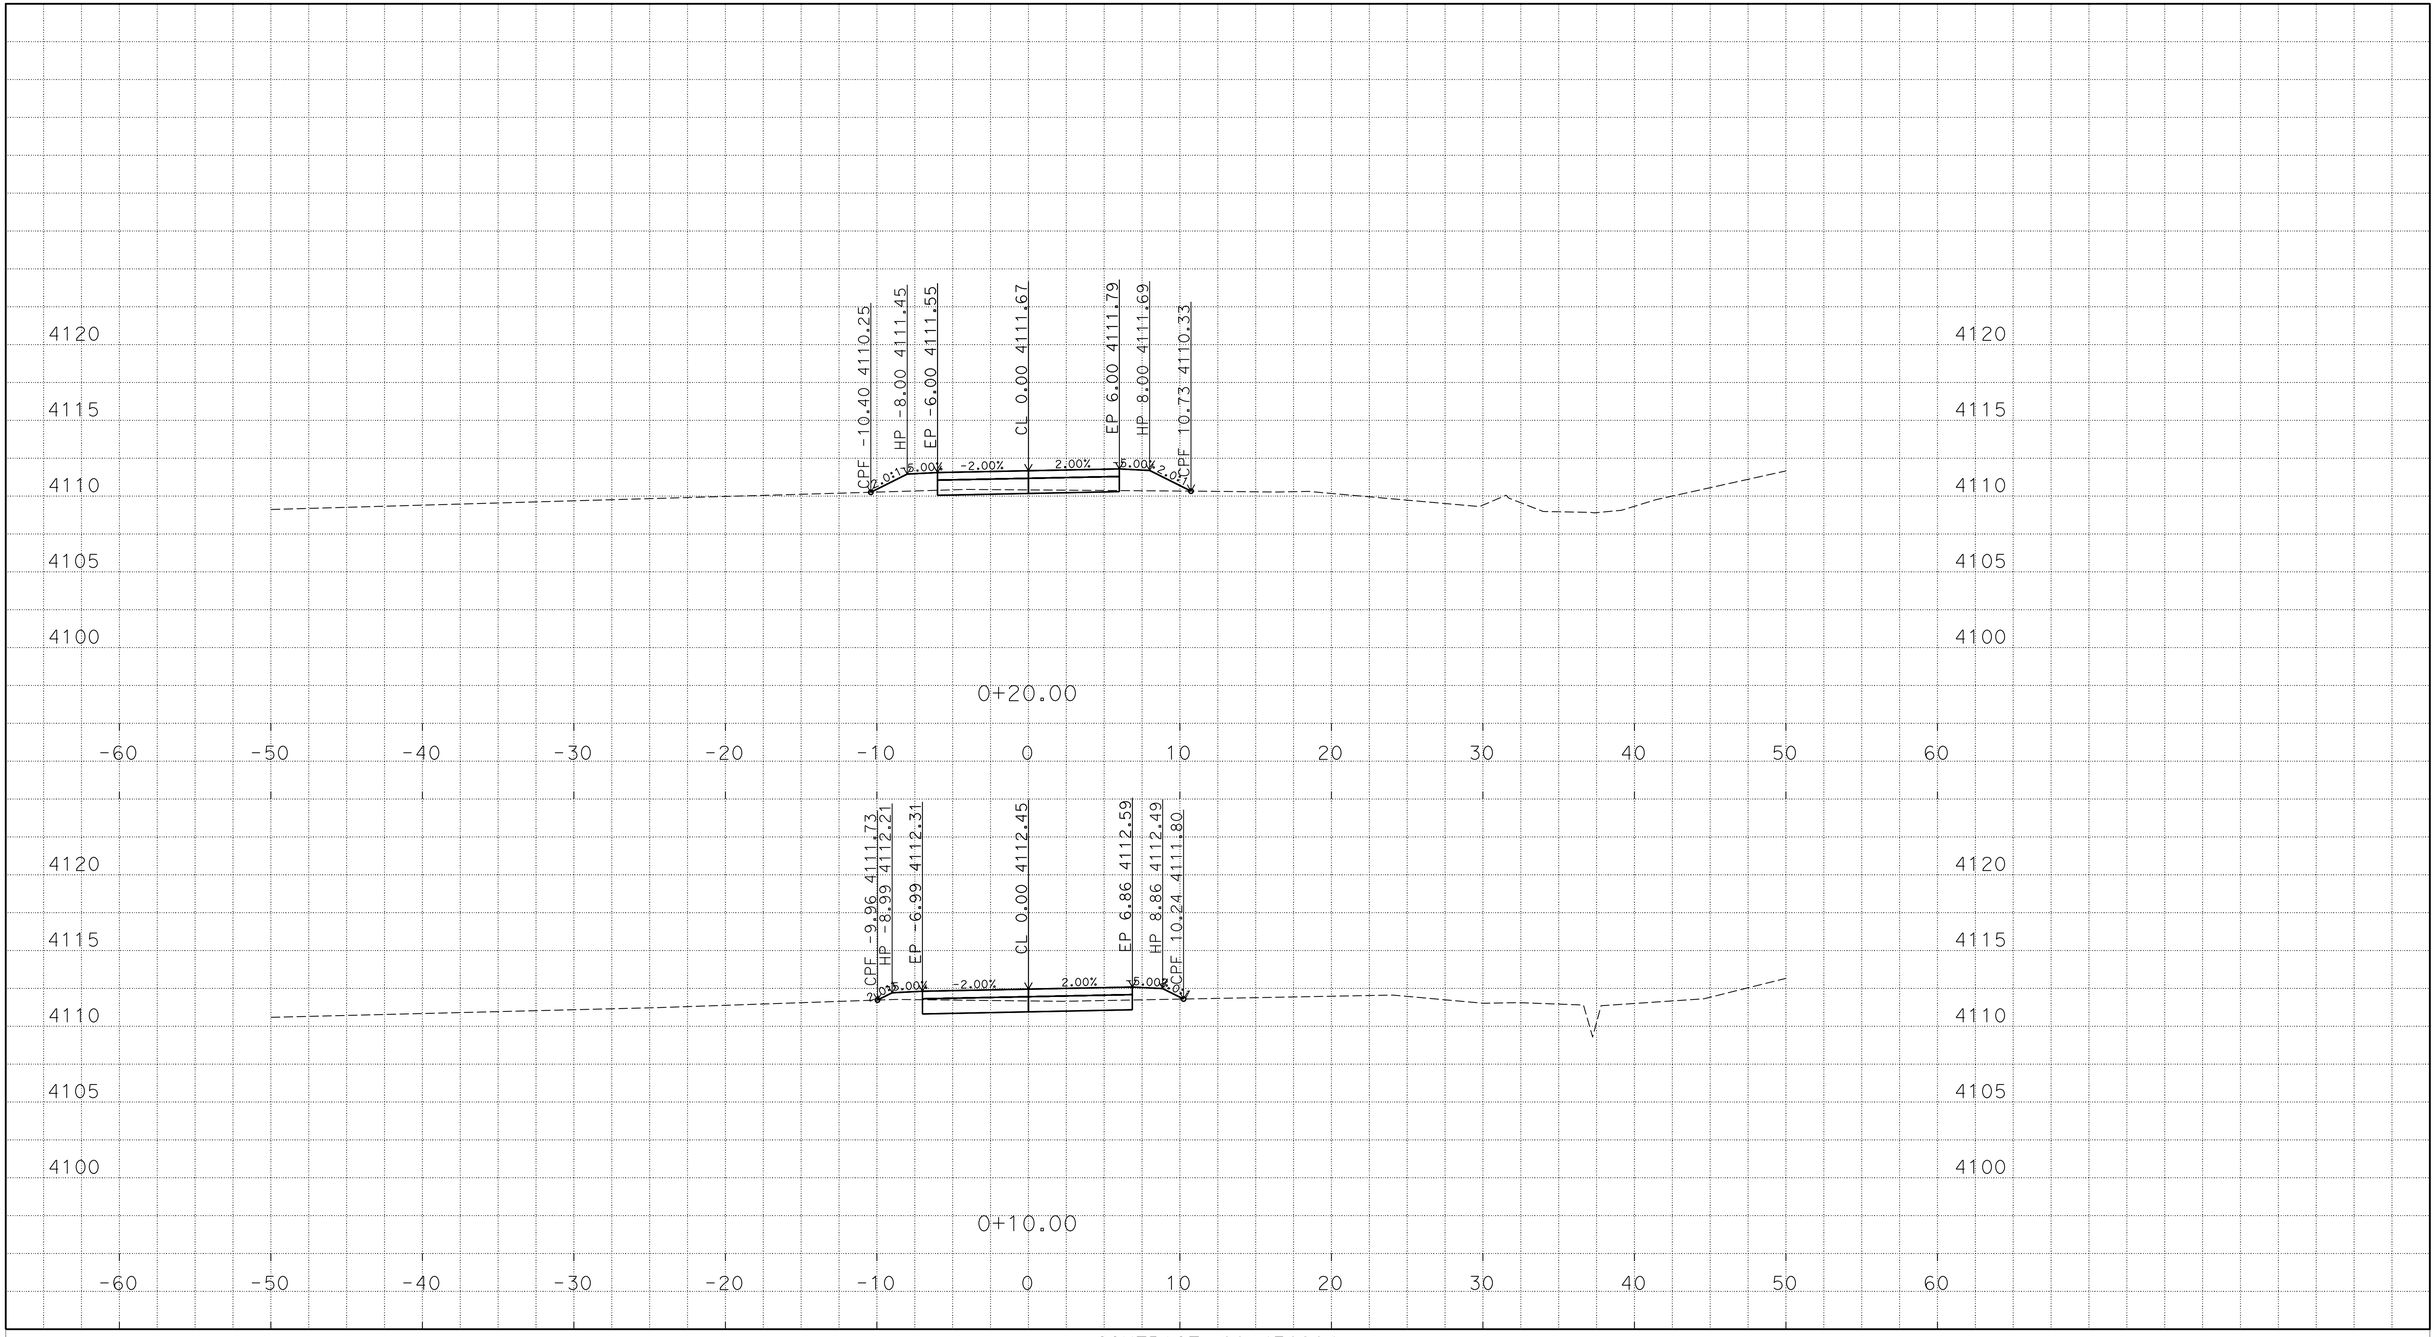

P:\proj1\02\4E690\design\C3D\Corridors
24e690_Corr_M2a_TEMP_X_C3D_DWG.dwg - 4-Jun-15 3:48 PM

PLOTTED DATE: 12-JUN-2015

SCALE: 1"=5' Horiz.
1"=5' Vert.

CREATED BY: S117566

CONTRACT: 02-4E6904

DIST/CO/RTE/PM: 02/Las/395/49.6

PROJECT ID: 0212000033

"M2" LINE
CROSS SECTIONS
3 OF 25

FOR EARTHWORK DEVELOPMENT ONLY

All Dimensions are U.S. Survey Feet

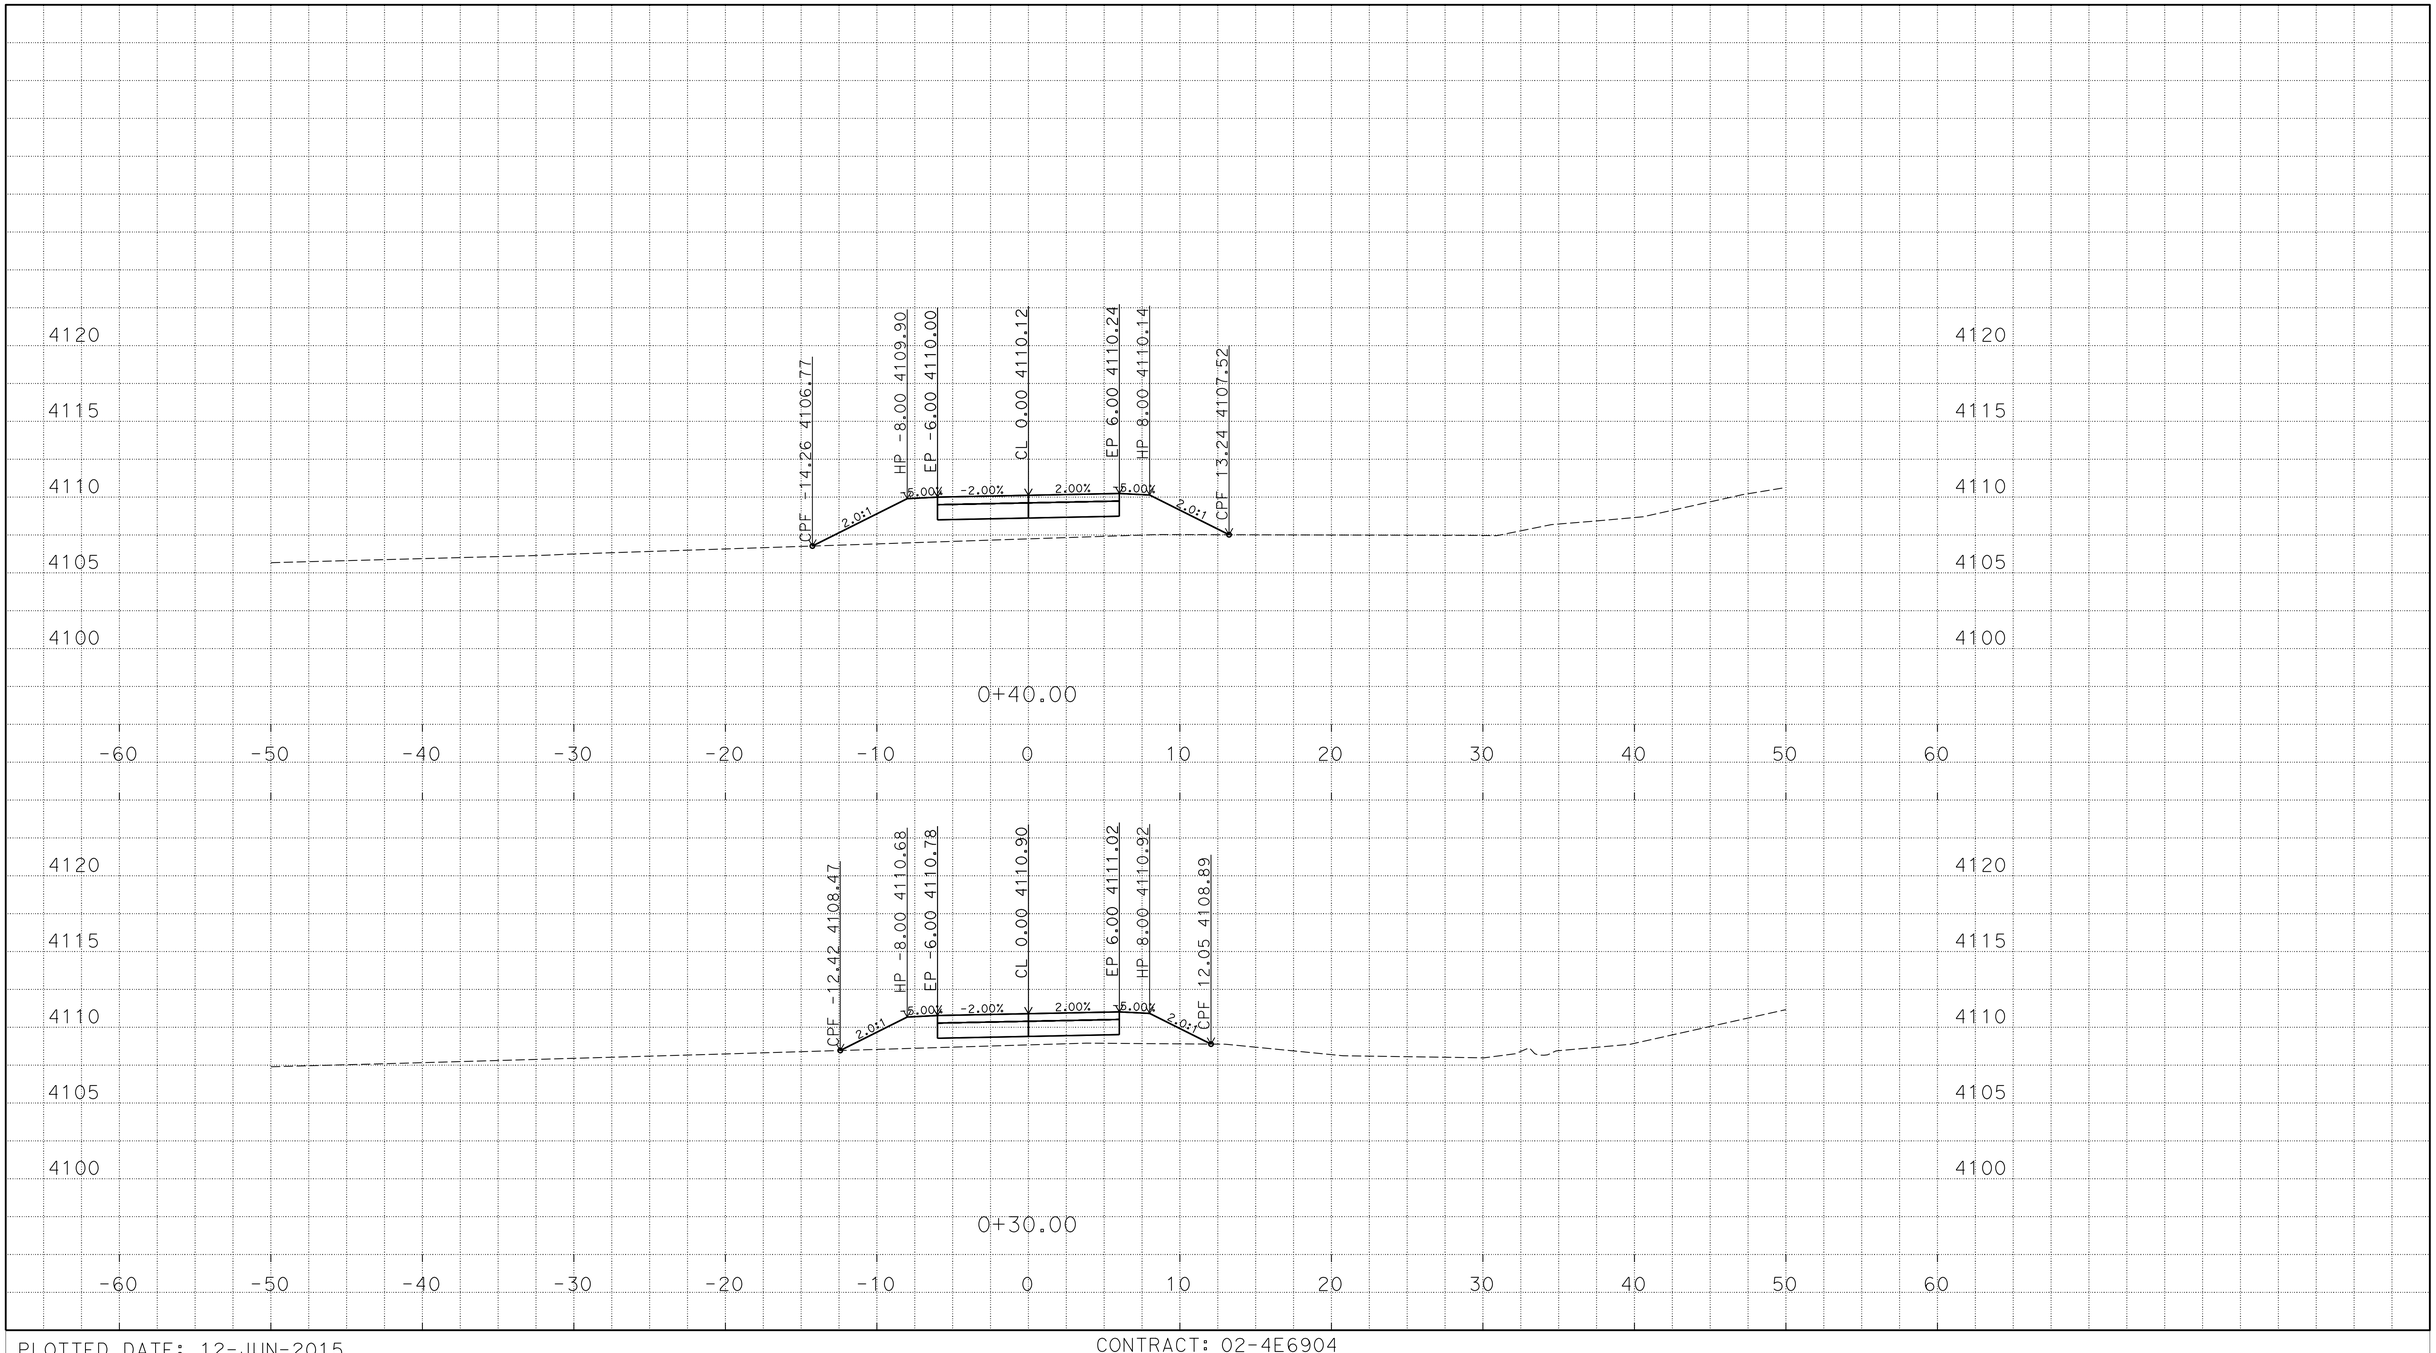

P:\proj1\02\4E690\design\C3D\Corridors
24e690_Corr_M2a_TEMP_X_C3D_DWG.dwg - 4-Jun-15 3:48 PM

PLOTTED DATE: 12-JUN-2015

SCALE: 1"=5' Horiz.
1"=5' Vert.

CREATED BY: S117566

CONTRACT: 02-4E6904

DIST/CO/RTE/PM: 02/Las/395/49.6

PROJECT ID: 0212000033

"M2" LINE
CROSS SECTIONS

FOR EARTHWORK DEVELOPMENT ONLY

All Dimensions are U.S. Survey Feet

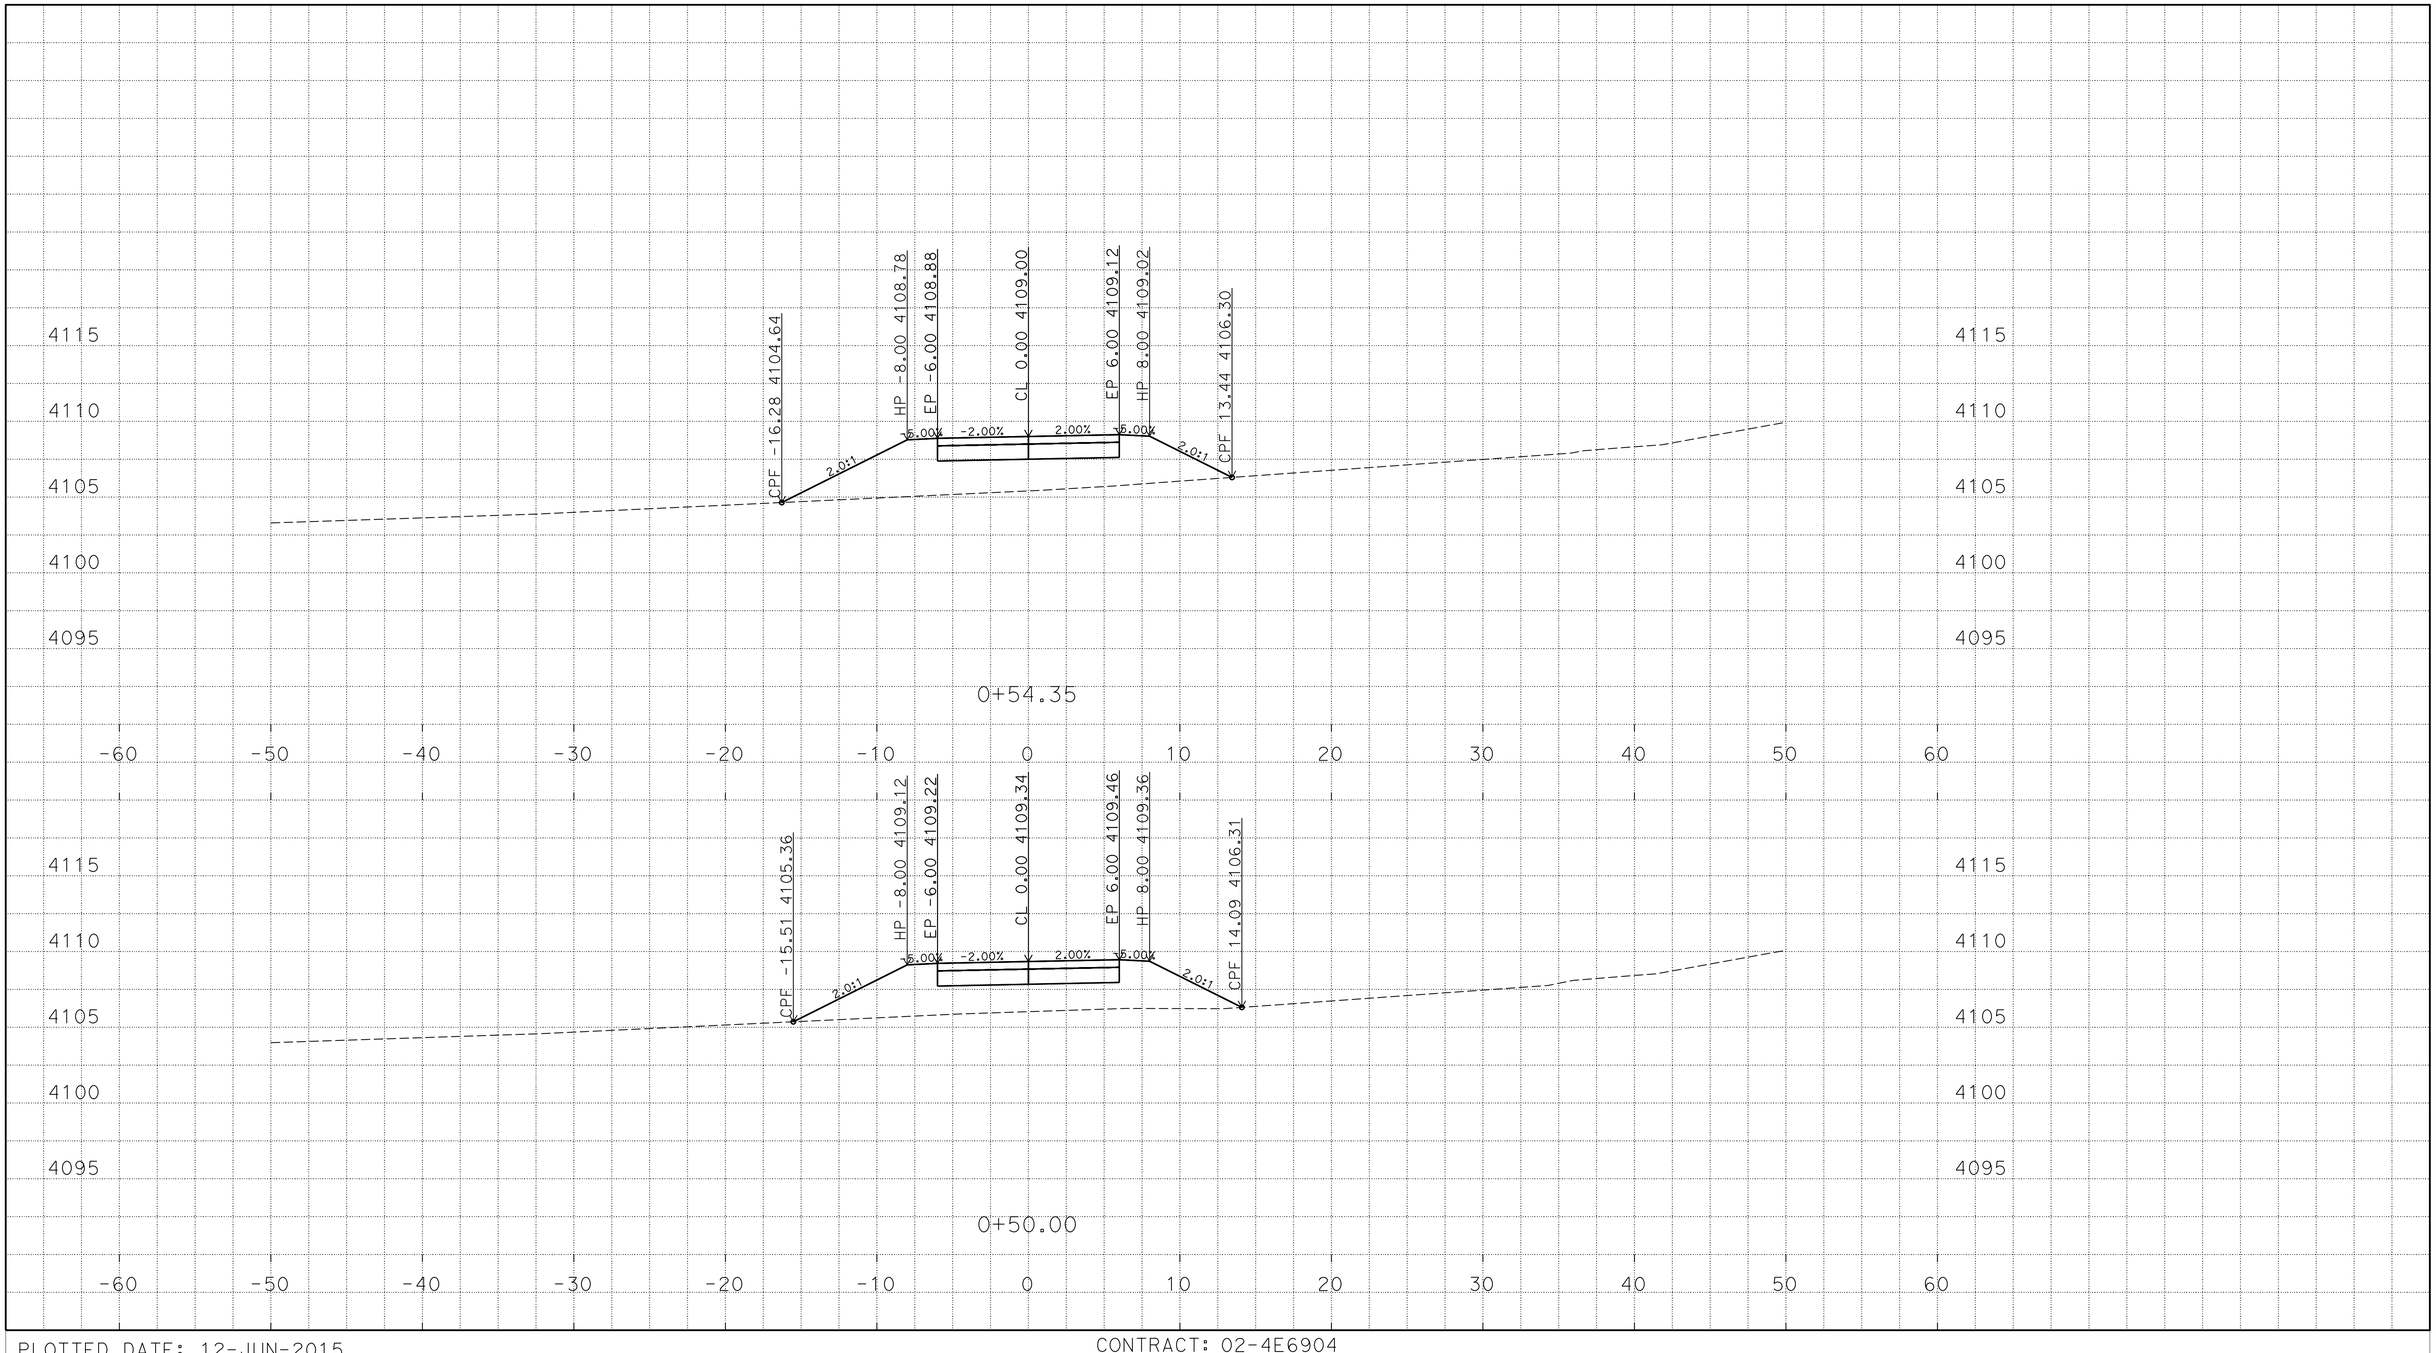

P:\proj1\02\4E690\design\C3D\Corridors
24e690_Corr_M2a_TEMP_X_C3D_DWG.dwg - 4-Jun-15 3:48 PM

PLOTTED DATE: 12-JUN-2015

SCALE: 1"=5' Horiz.
1"=5' Vert.

CREATED BY: S117566

CONTRACT: 02-4E6904

DIST/CO/RTE/PM: 02/Las/395/49.6

PROJECT ID: 0212000033

"M2" LINE
CROSS SECTIONS
5 OF 25

FOR EARTHWORK DEVELOPMENT ONLY

All Dimensions are U.S. Survey Feet

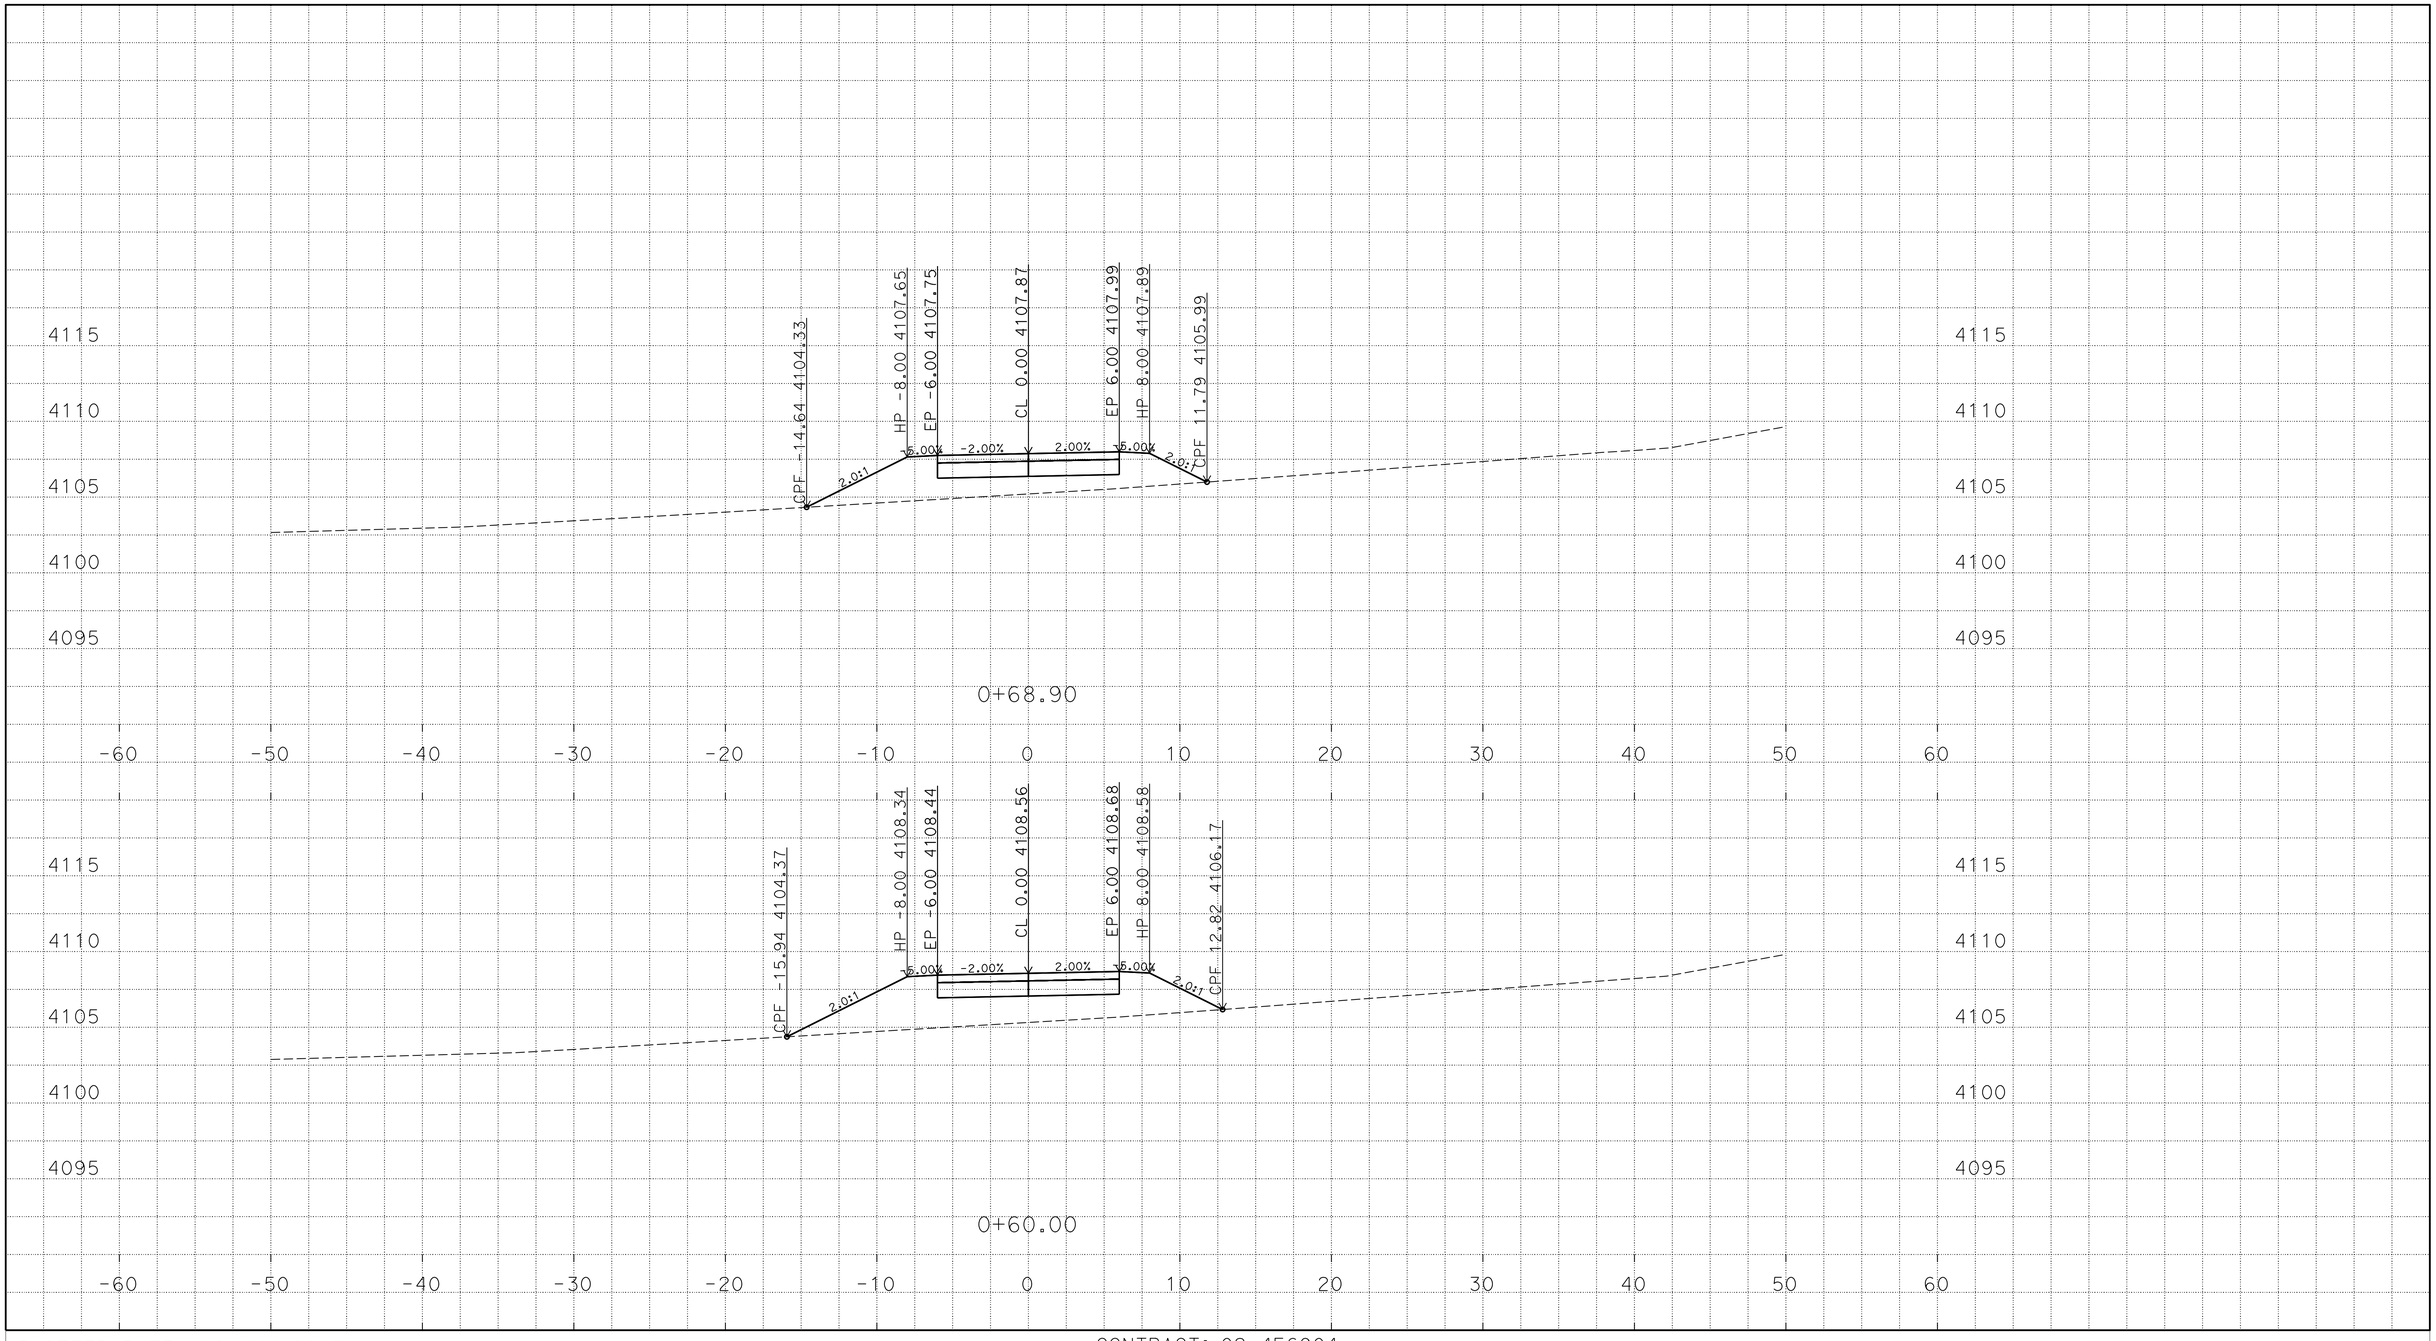

P:\proj1\02\4E690\design\C3D\Corridors
24e690_Corr_M2a_TEMP_X_C3D_DWG.dwg - 4-Jun-15 3:48 PM

PLOTTED DATE: 12-JUN-2015

SCALE: 1"=5' Horiz.
1"=5' Vert.

CREATED BY: S117566

CONTRACT: 02-4E6904

DIST/CO/RTE/PM: 02/Las/395/49.6

PROJECT ID: 0212000033

"M2" LINE
CROSS SECTIONS
6 OF 25

FOR EARTHWORK DEVELOPMENT ONLY

All Dimensions are U.S. Survey Feet

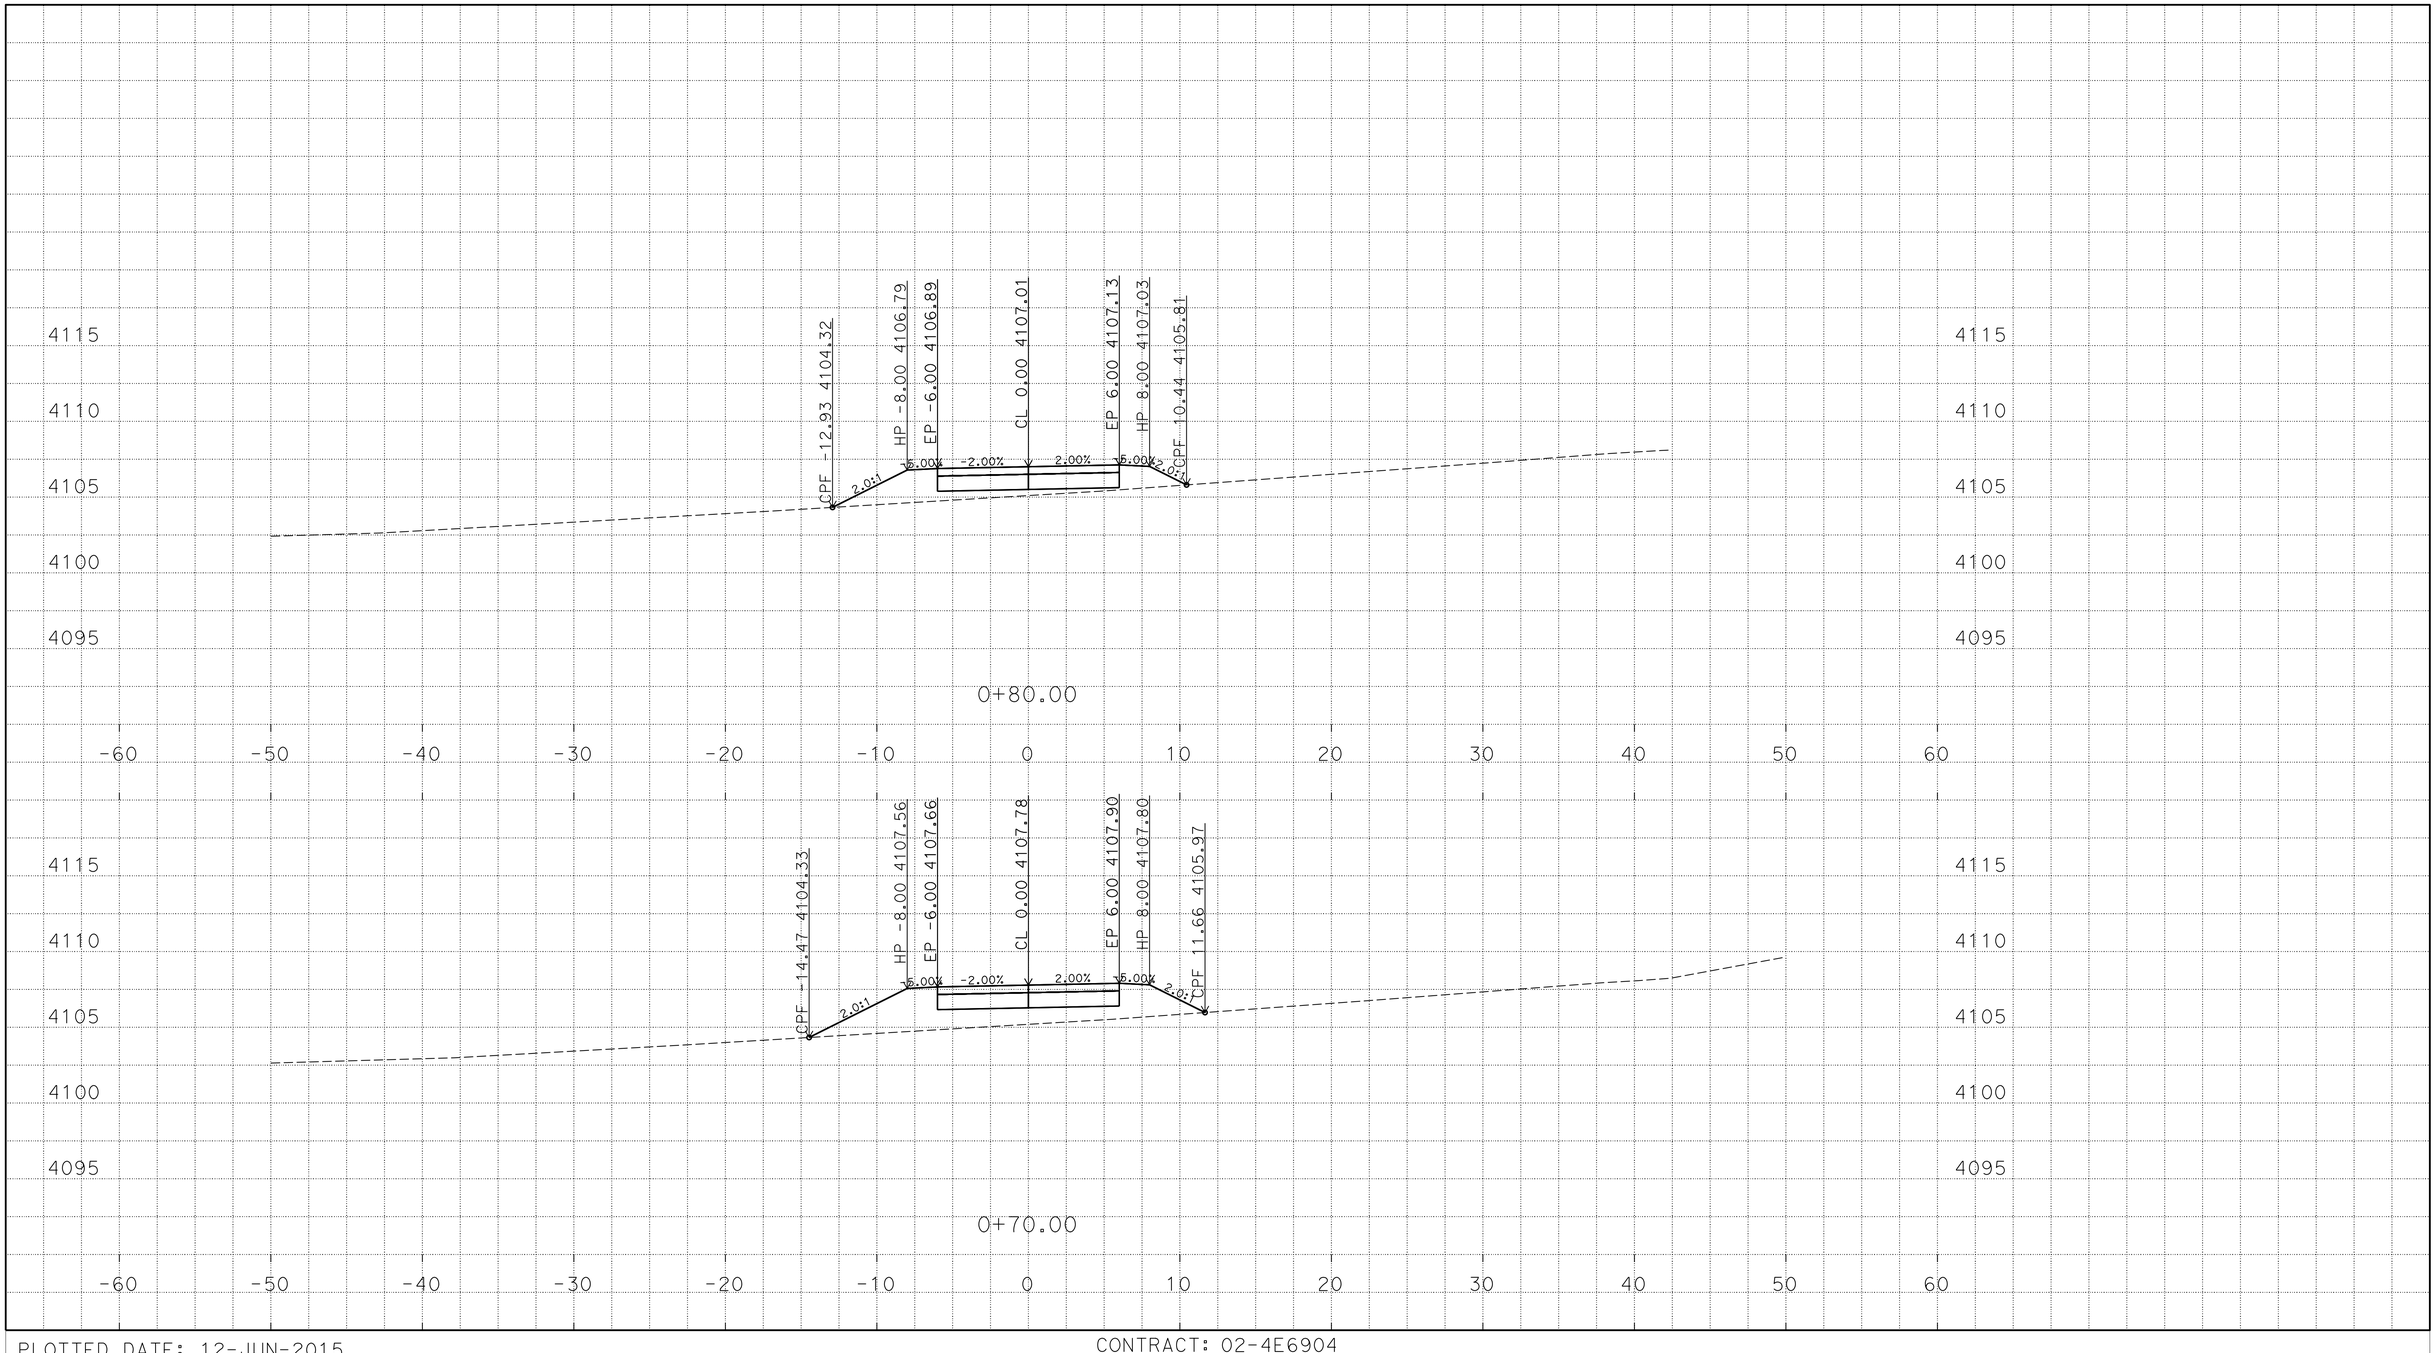

P:\proj1\02\4E690\design\C3D\Corridors
24e690_Corr_M2a_TEMP_X_C3D_DWG.dwg - 4-Jun-15 3:48 PM

PLOTTED DATE: 12-JUN-2015

SCALE: 1"=5' Horiz.
1"=5' Vert.

CREATED BY: S117566

CONTRACT: 02-4E6904

DIST/CO/RTE/PM: 02/Las/395/49.6

PROJECT ID: 0212000033

"M2" LINE
CROSS SECTIONS
7 OF 25

FOR EARTHWORK DEVELOPMENT ONLY

All Dimensions are U.S. Survey Feet

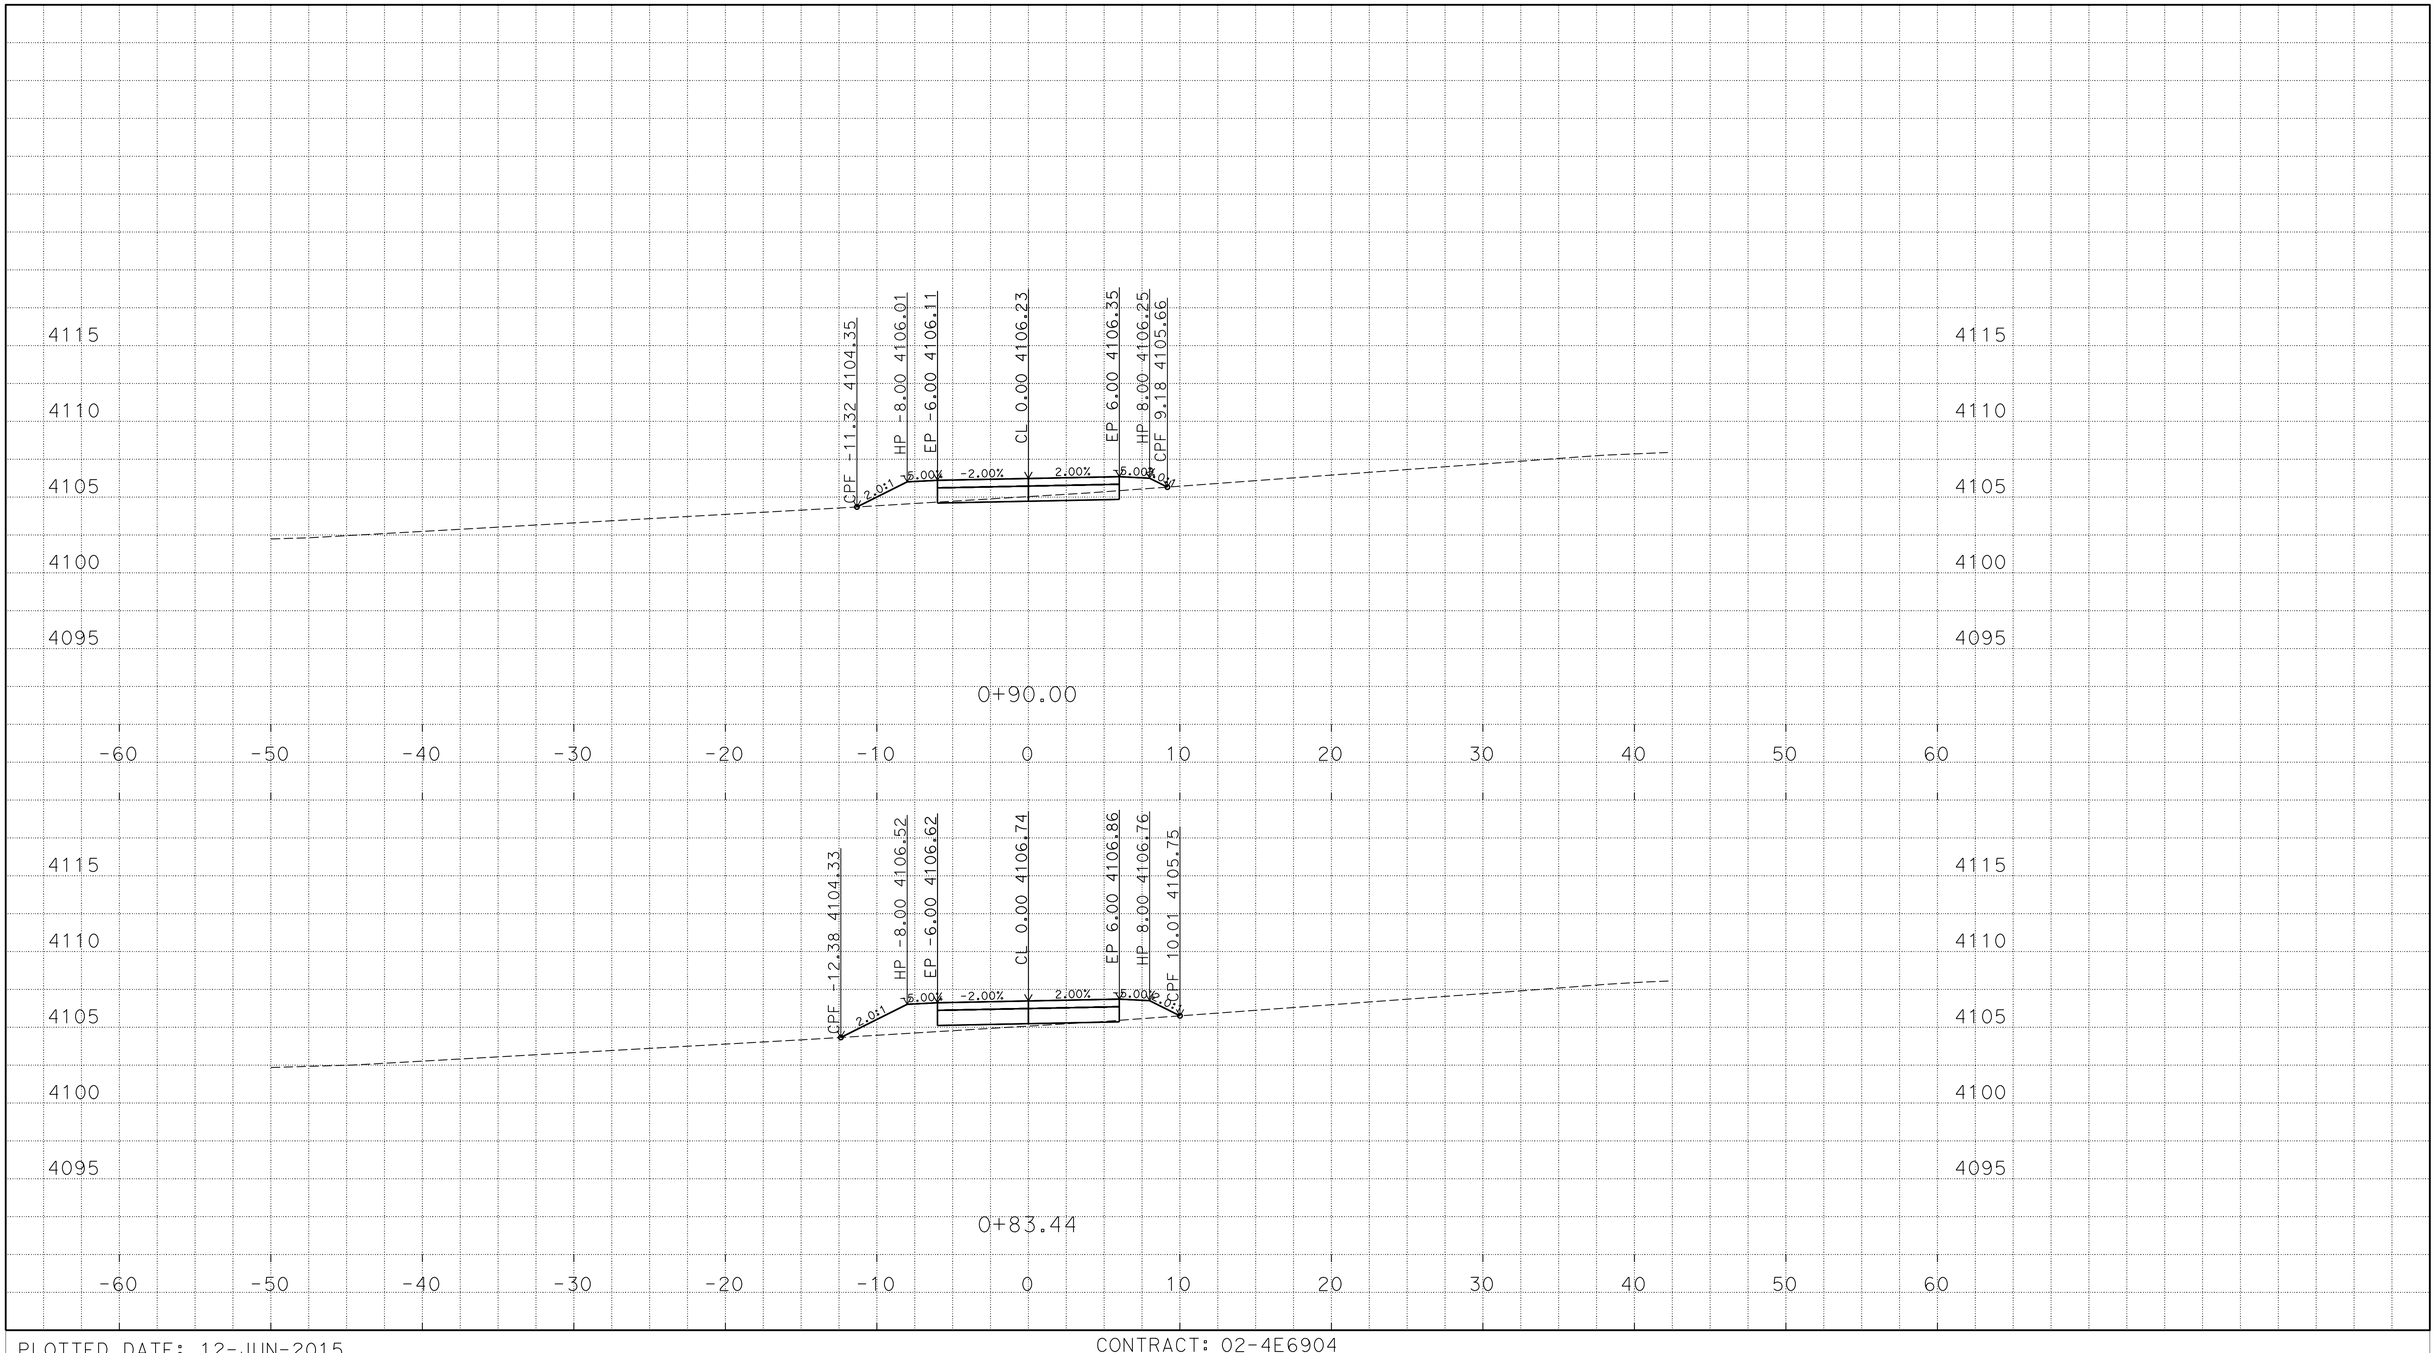

P:\proj1\02\4E690\design\C3D\Corridors
24e690_Corr_M2a_TEMP_X_C3D_DWG.dwg - 4-Jun-15 3:48 PM

PLOTTED DATE: 12-JUN-2015

SCALE: 1"=5' Horiz.
1"=5' Vert.

CREATED BY: S117566

CONTRACT: 02-4E6904

DIST/CO/RTE/PM: 02/Las/395/49.6

PROJECT ID: 0212000033

"M2" LINE
CROSS SECTIONS
8 OF 25

FOR EARTHWORK DEVELOPMENT ONLY

All Dimensions are U.S. Survey Feet

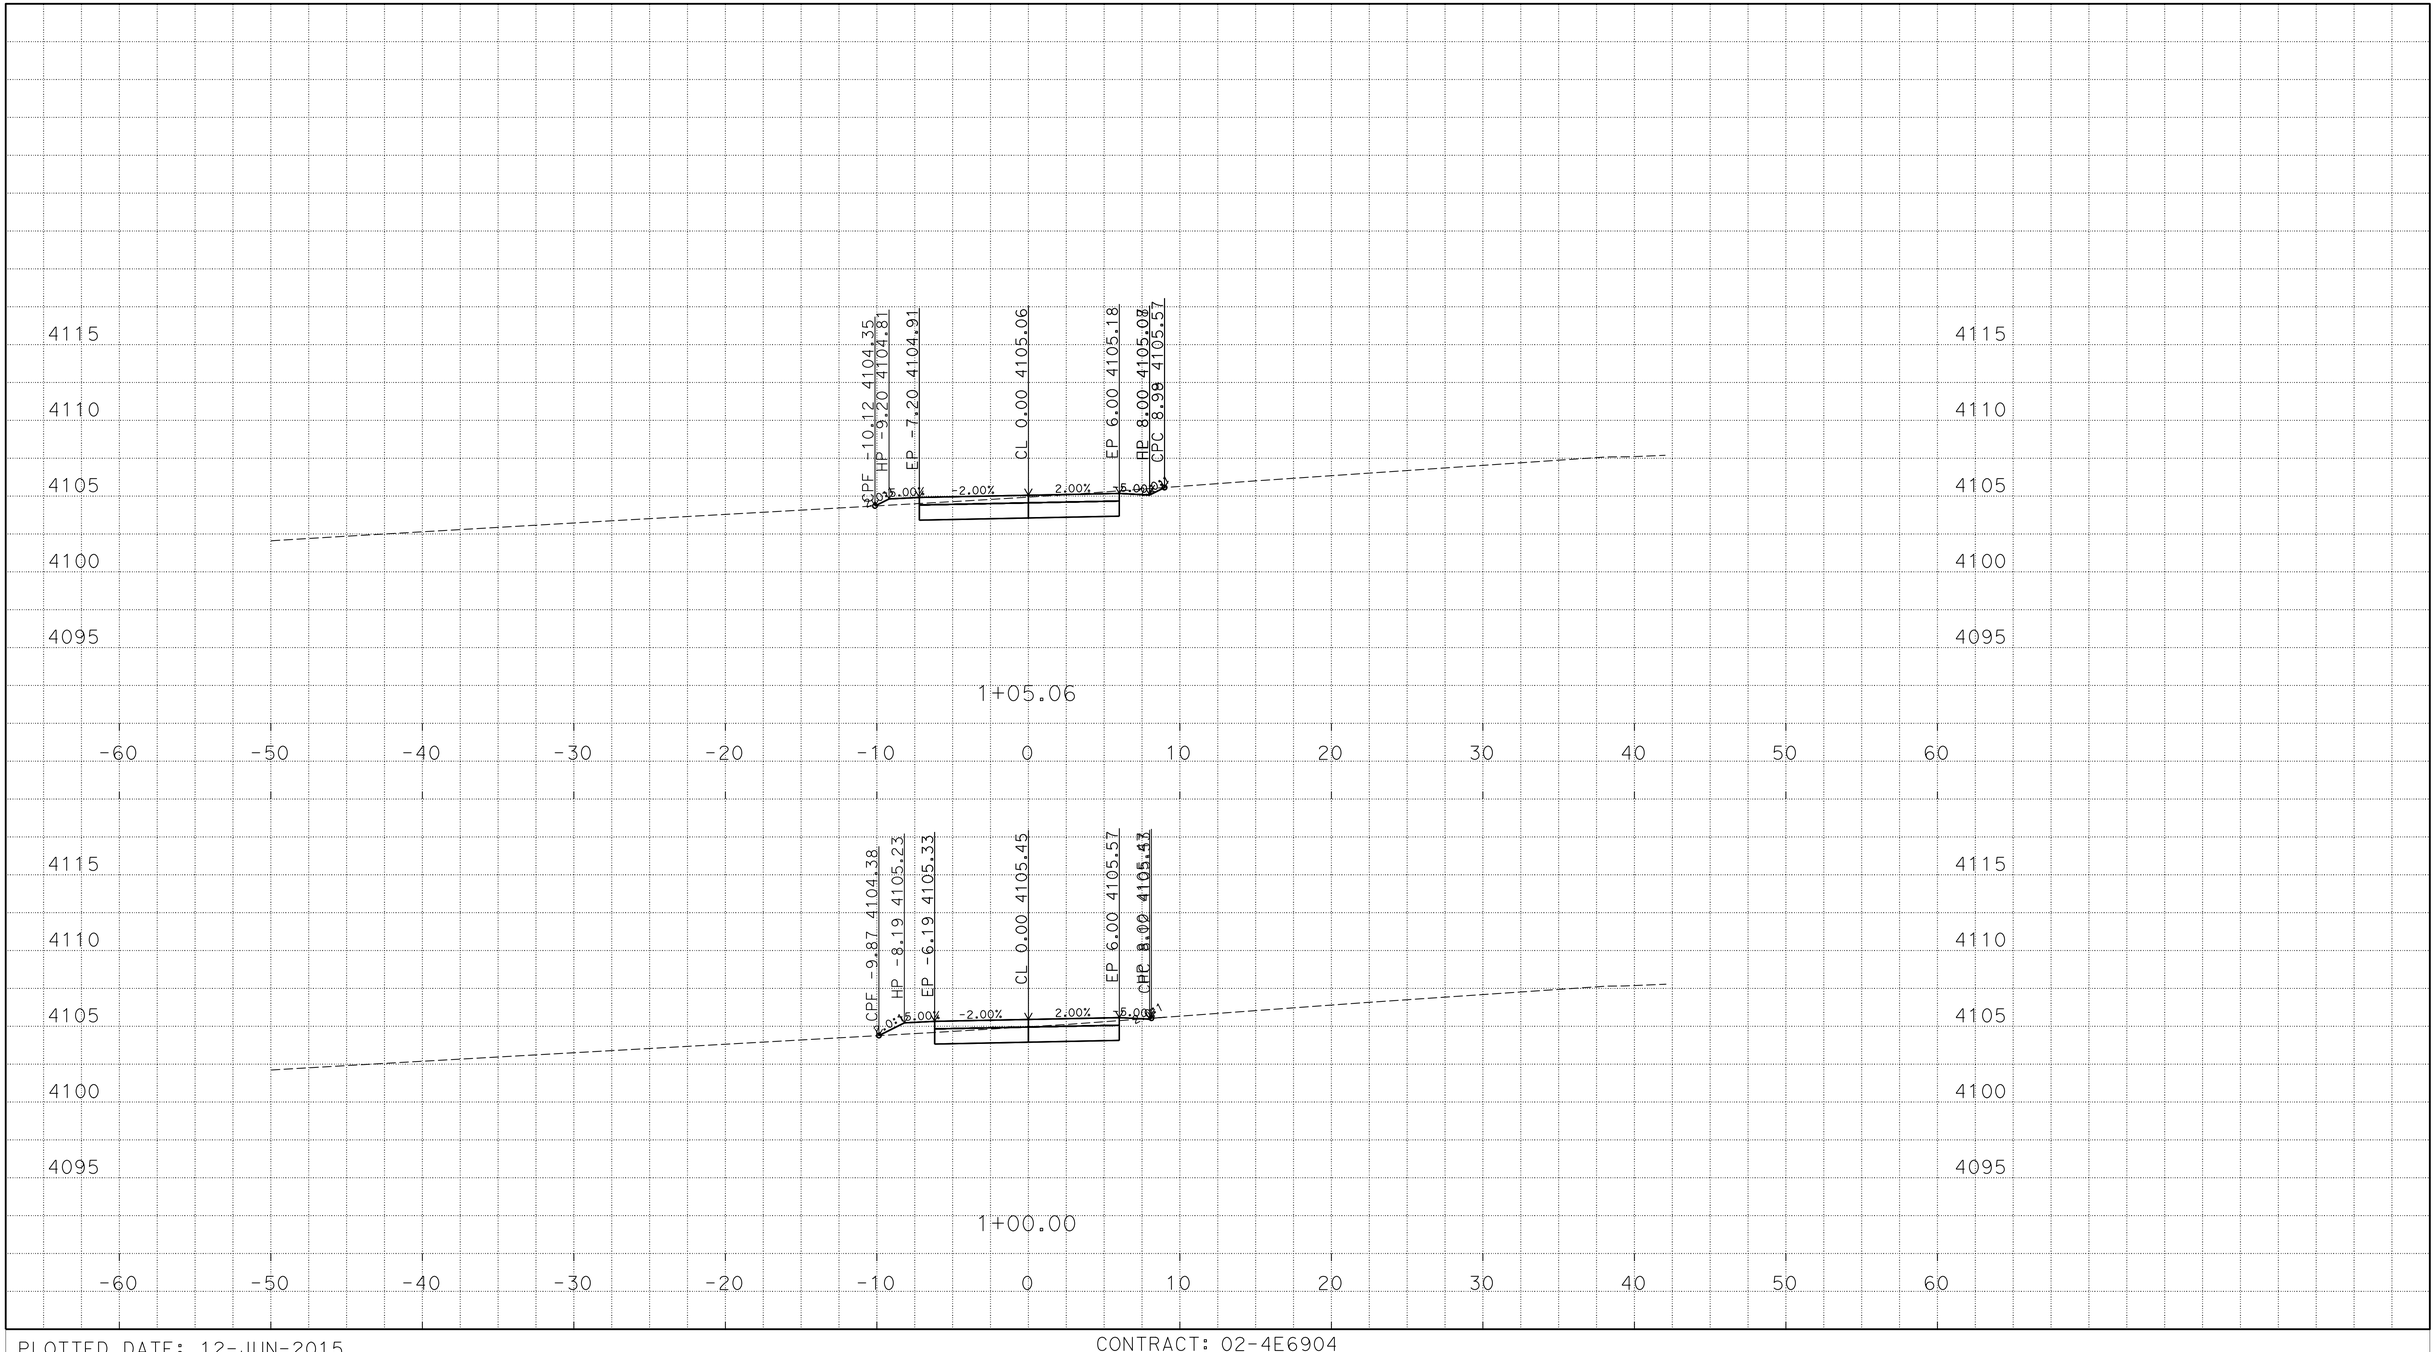

P:\proj1\02\4E690\design\C3D\Corridors
24e690_Corr_M2a_TEMP_X_C3D_DWG.dwg - 4-Jun-15 3:48 PM

PLOTTED DATE: 12-JUN-2015

SCALE: 1"=5' Horiz.
1"=5' Vert.

CREATED BY: S117566

CONTRACT: 02-4E6904

DIST/CO/RTE/PM: 02/Las/395/49.6

PROJECT ID: 0212000033

"M2" LINE
CROSS SECTIONS
9 OF 25

FOR EARTHWORK DEVELOPMENT ONLY

All Dimensions are U.S. Survey Feet

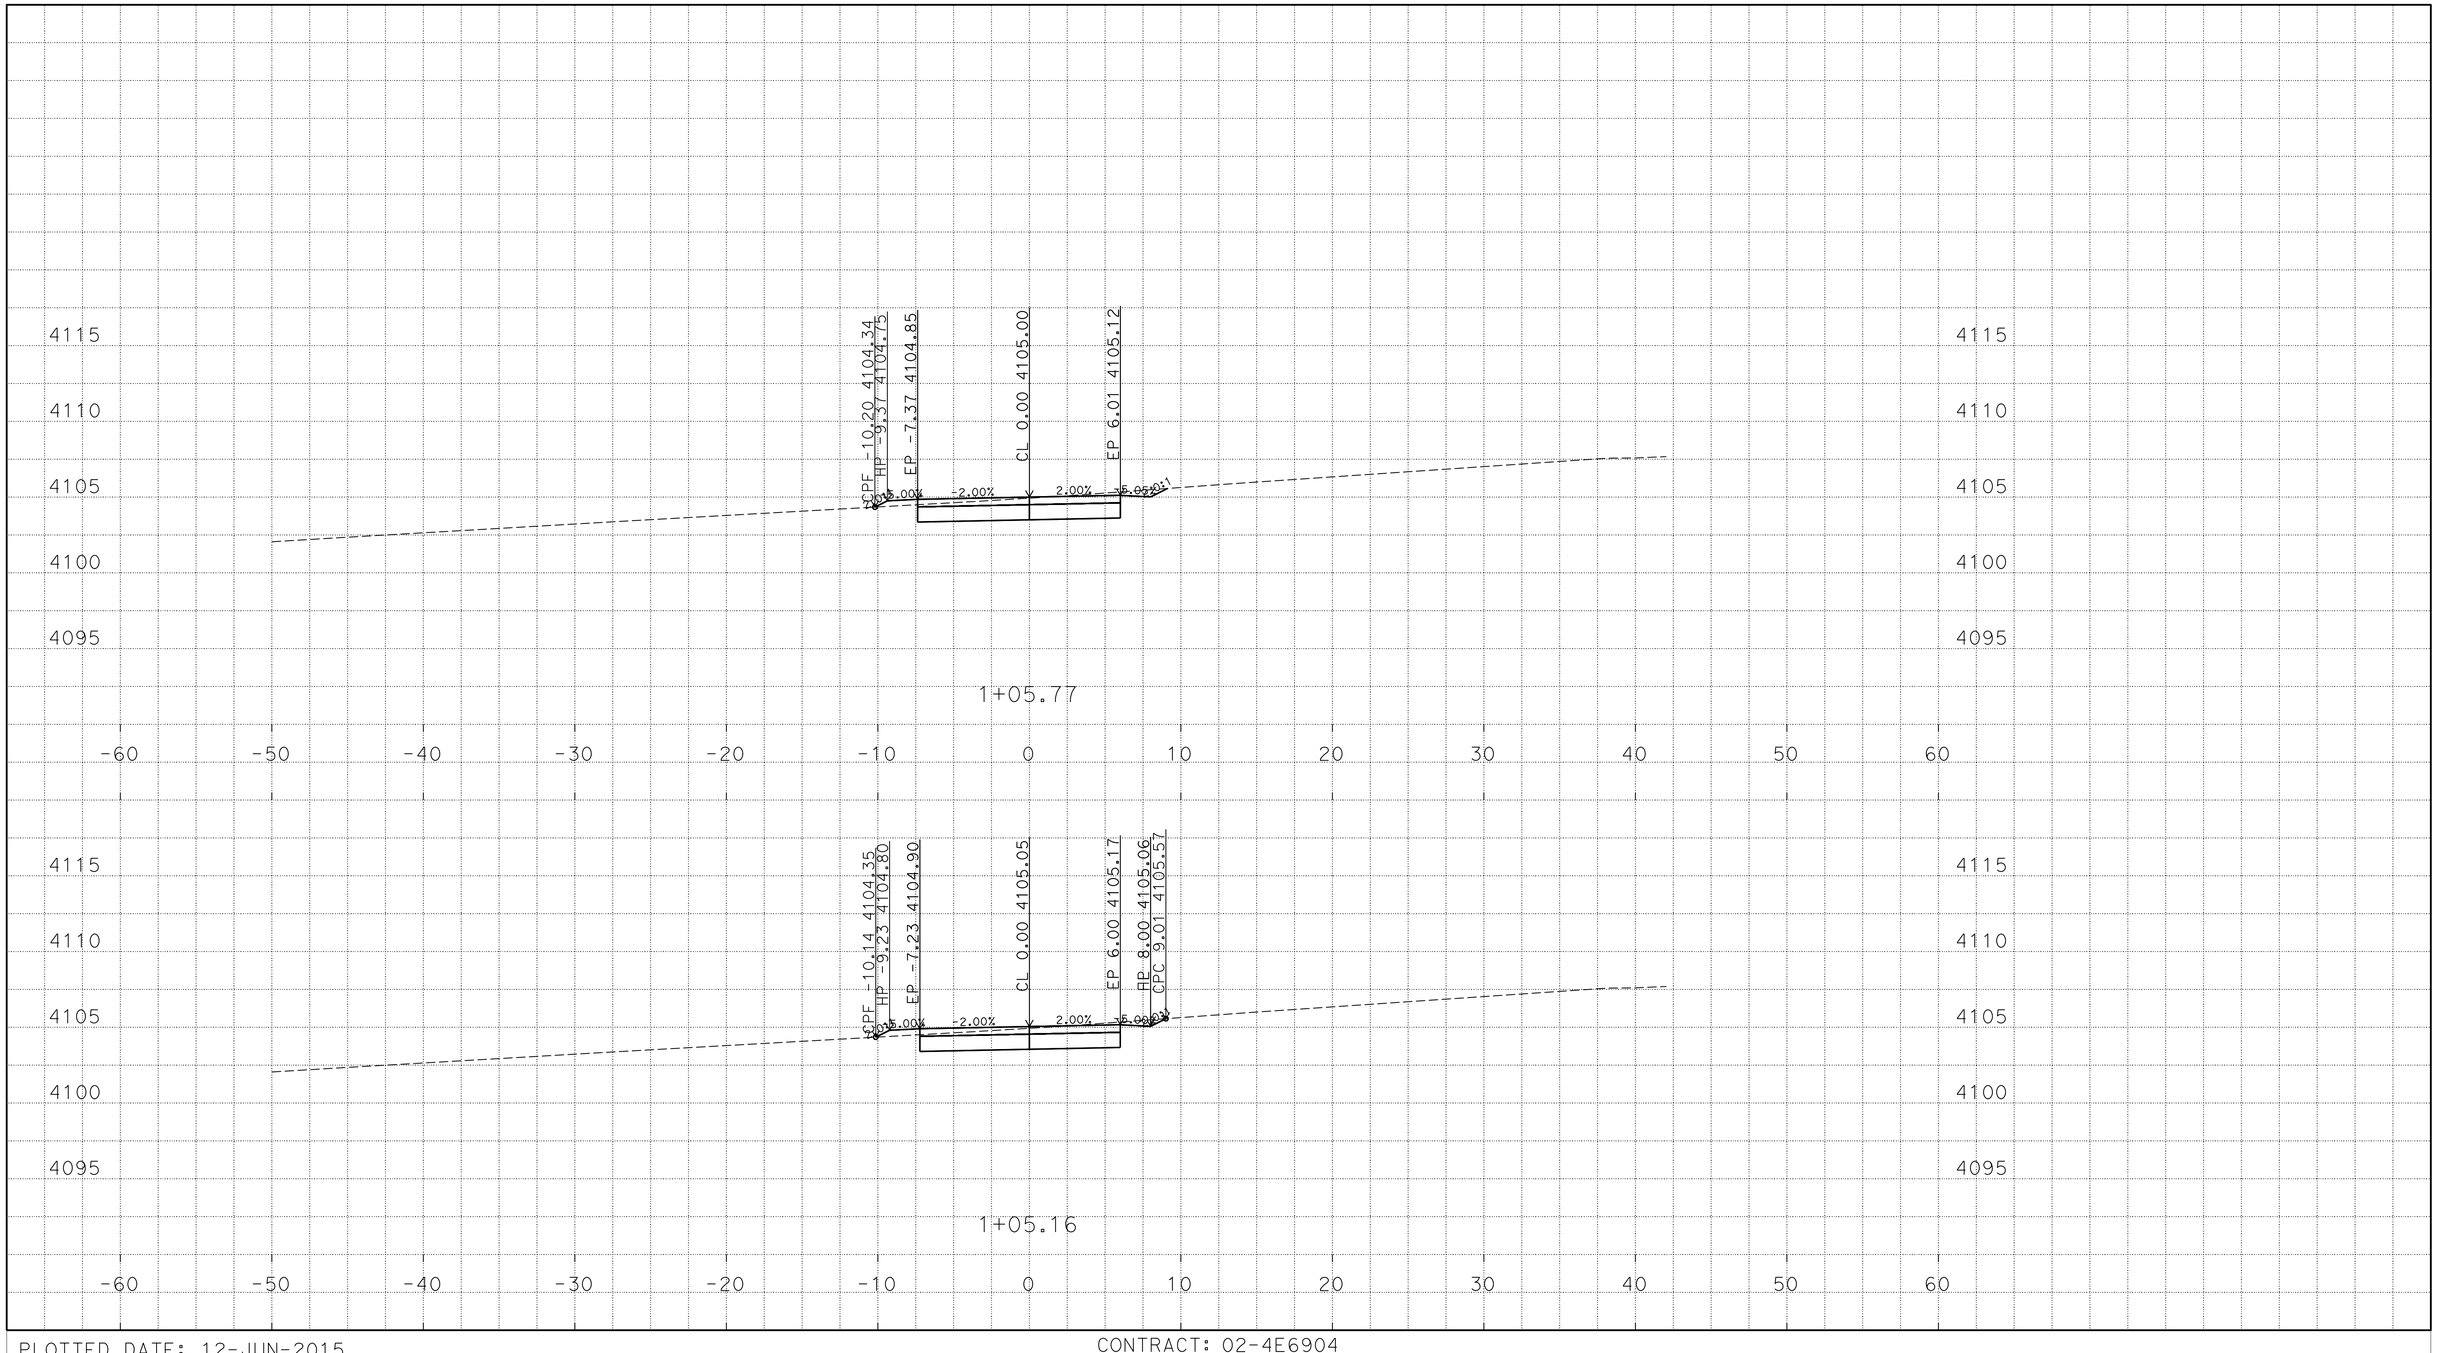

P:\proj1\02\4E690\design\C3D\Corridors
24e690_Corr_M2a_TEMP_X_C3D_DWG.dwg - 4-Jun-15 3:48 PM

PLOTTED DATE: 12-JUN-2015

SCALE: 1"=5' Horiz.
1"=5' Vert.

CREATED BY: S117566

CONTRACT: 02-4E6904

DIST/CO/RTE/PM: 02/Las/395/49.6

PROJECT ID: 0212000033

"M2" LINE
CROSS SECTIONS
10 OF 25

FOR EARTHWORK DEVELOPMENT ONLY

All Dimensions are U.S. Survey Feet

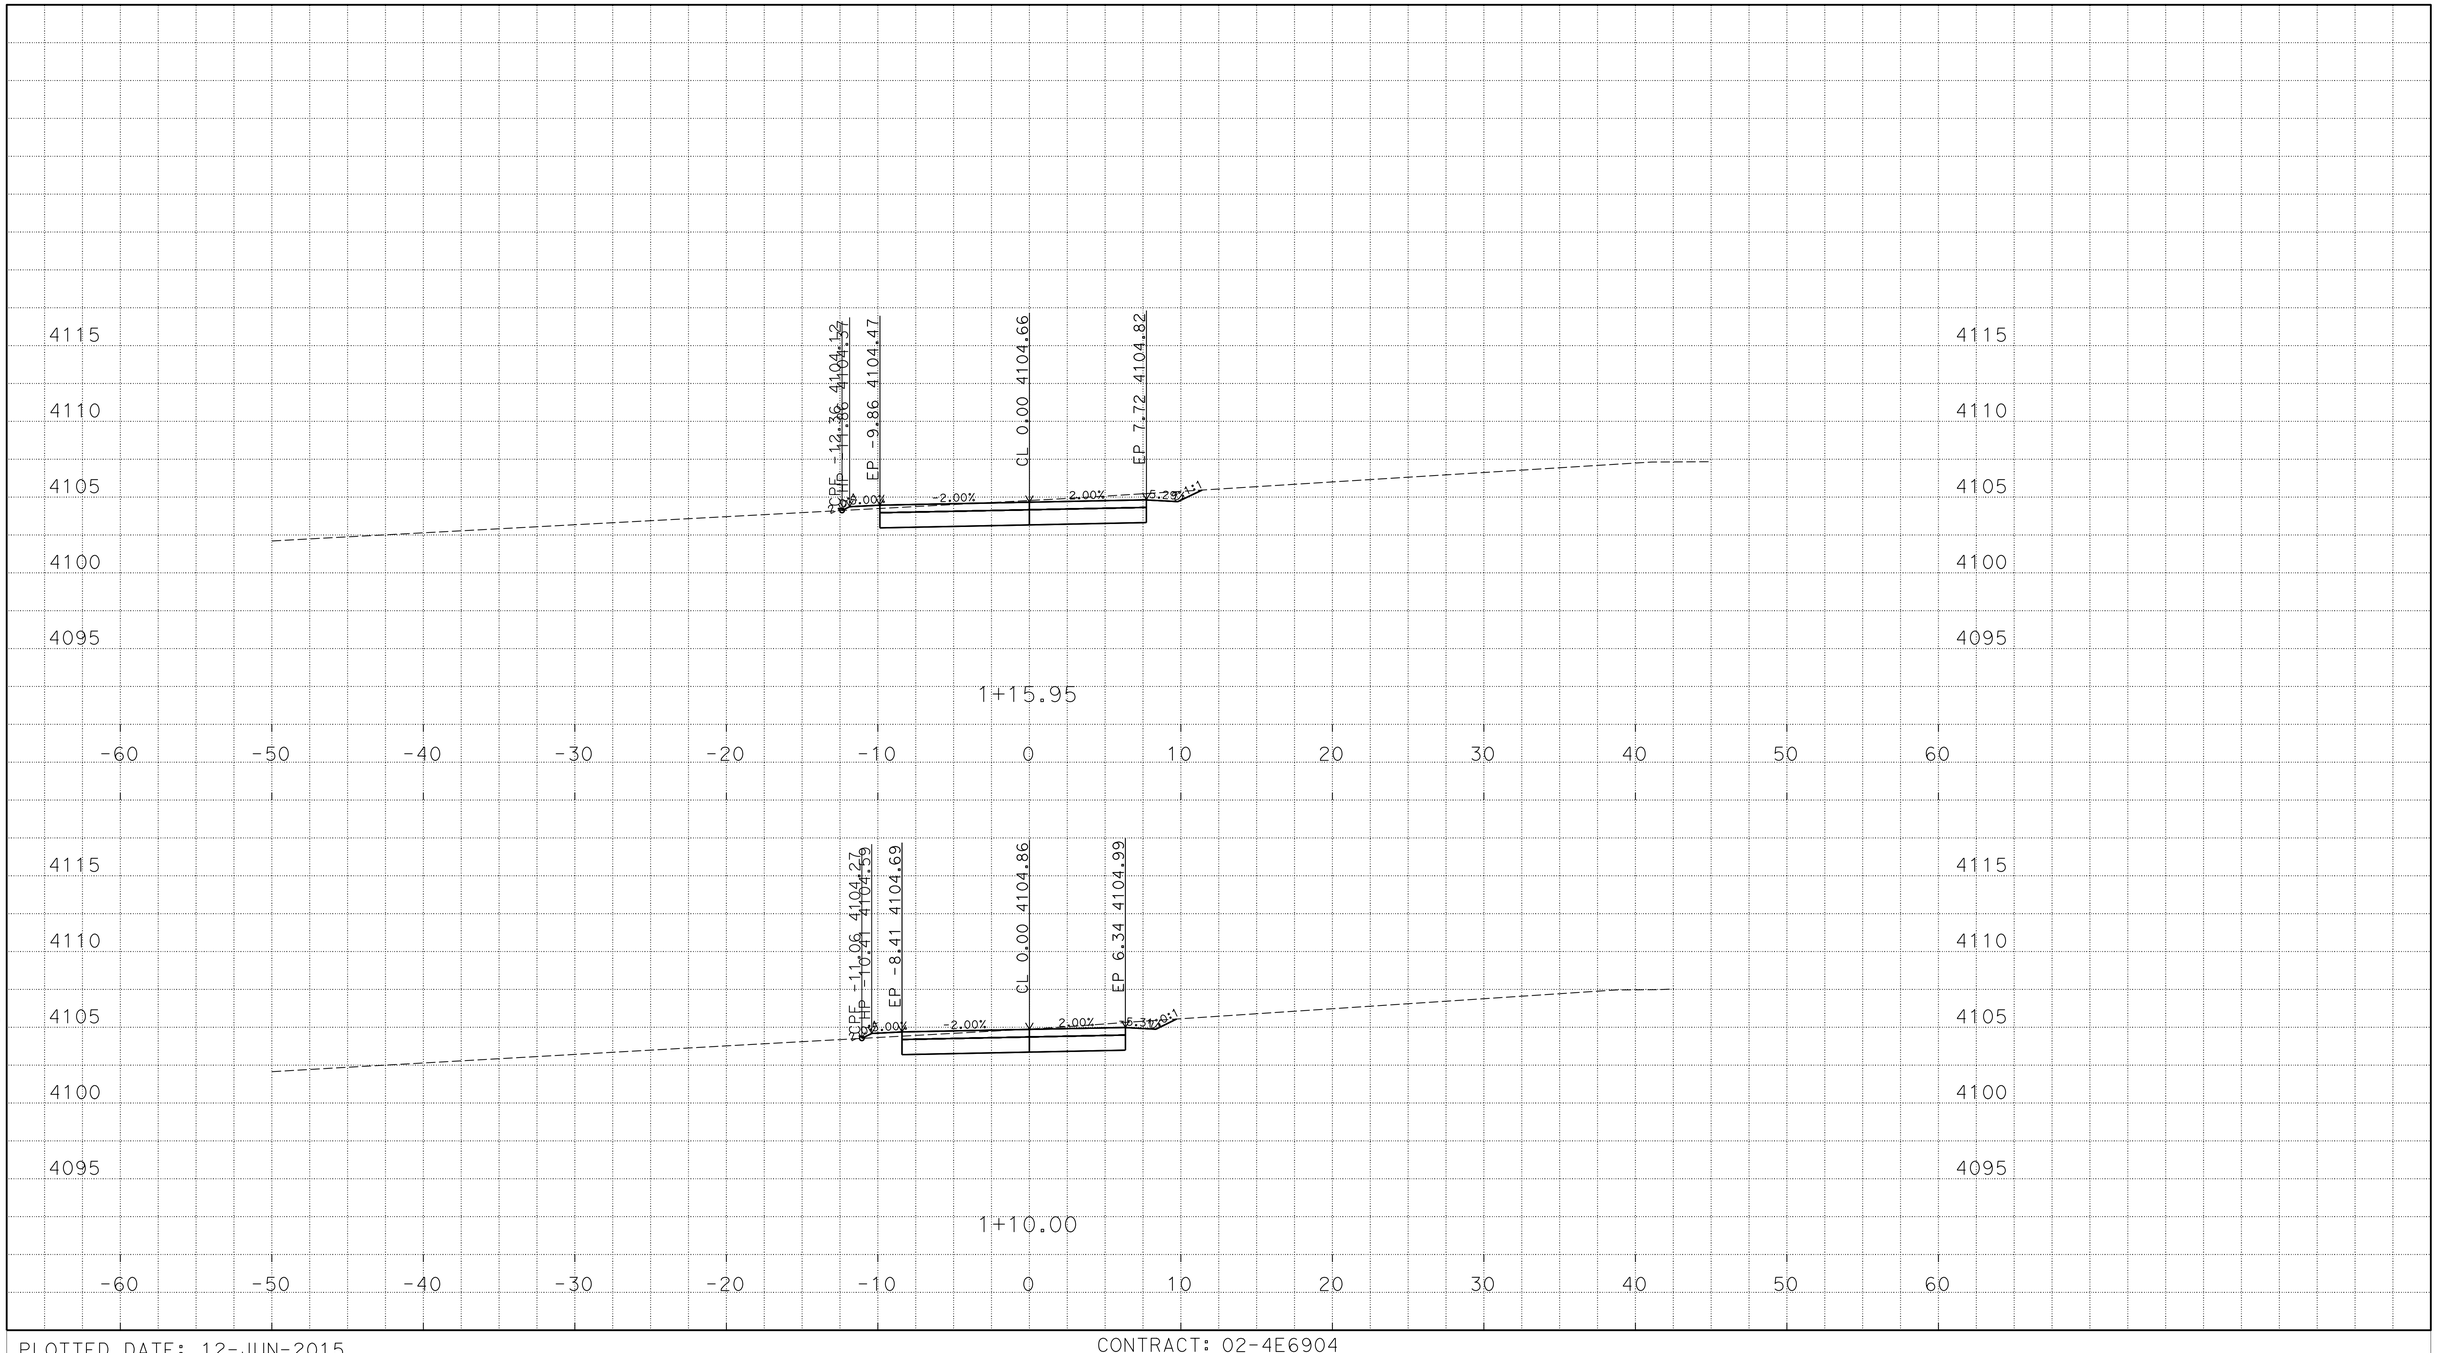

P:\proj1\02\4E690\design\C3D\Corridors
24e690_Corr_M2a_TEMP_X_C3D_DWG.dwg - 4-Jun-15 3:48 PM

PLOTTED DATE: 12-JUN-2015

SCALE: 1"=5' Horiz.
1"=5' Vert.

CREATED BY: S117566

CONTRACT: 02-4E6904

DIST/CO/RTE/PM: 02/Las/395/49.6

PROJECT ID: 0212000033

"M2" LINE
CROSS SECTIONS

FOR EARTHWORK DEVELOPMENT ONLY

All Dimensions are U.S. Survey Feet

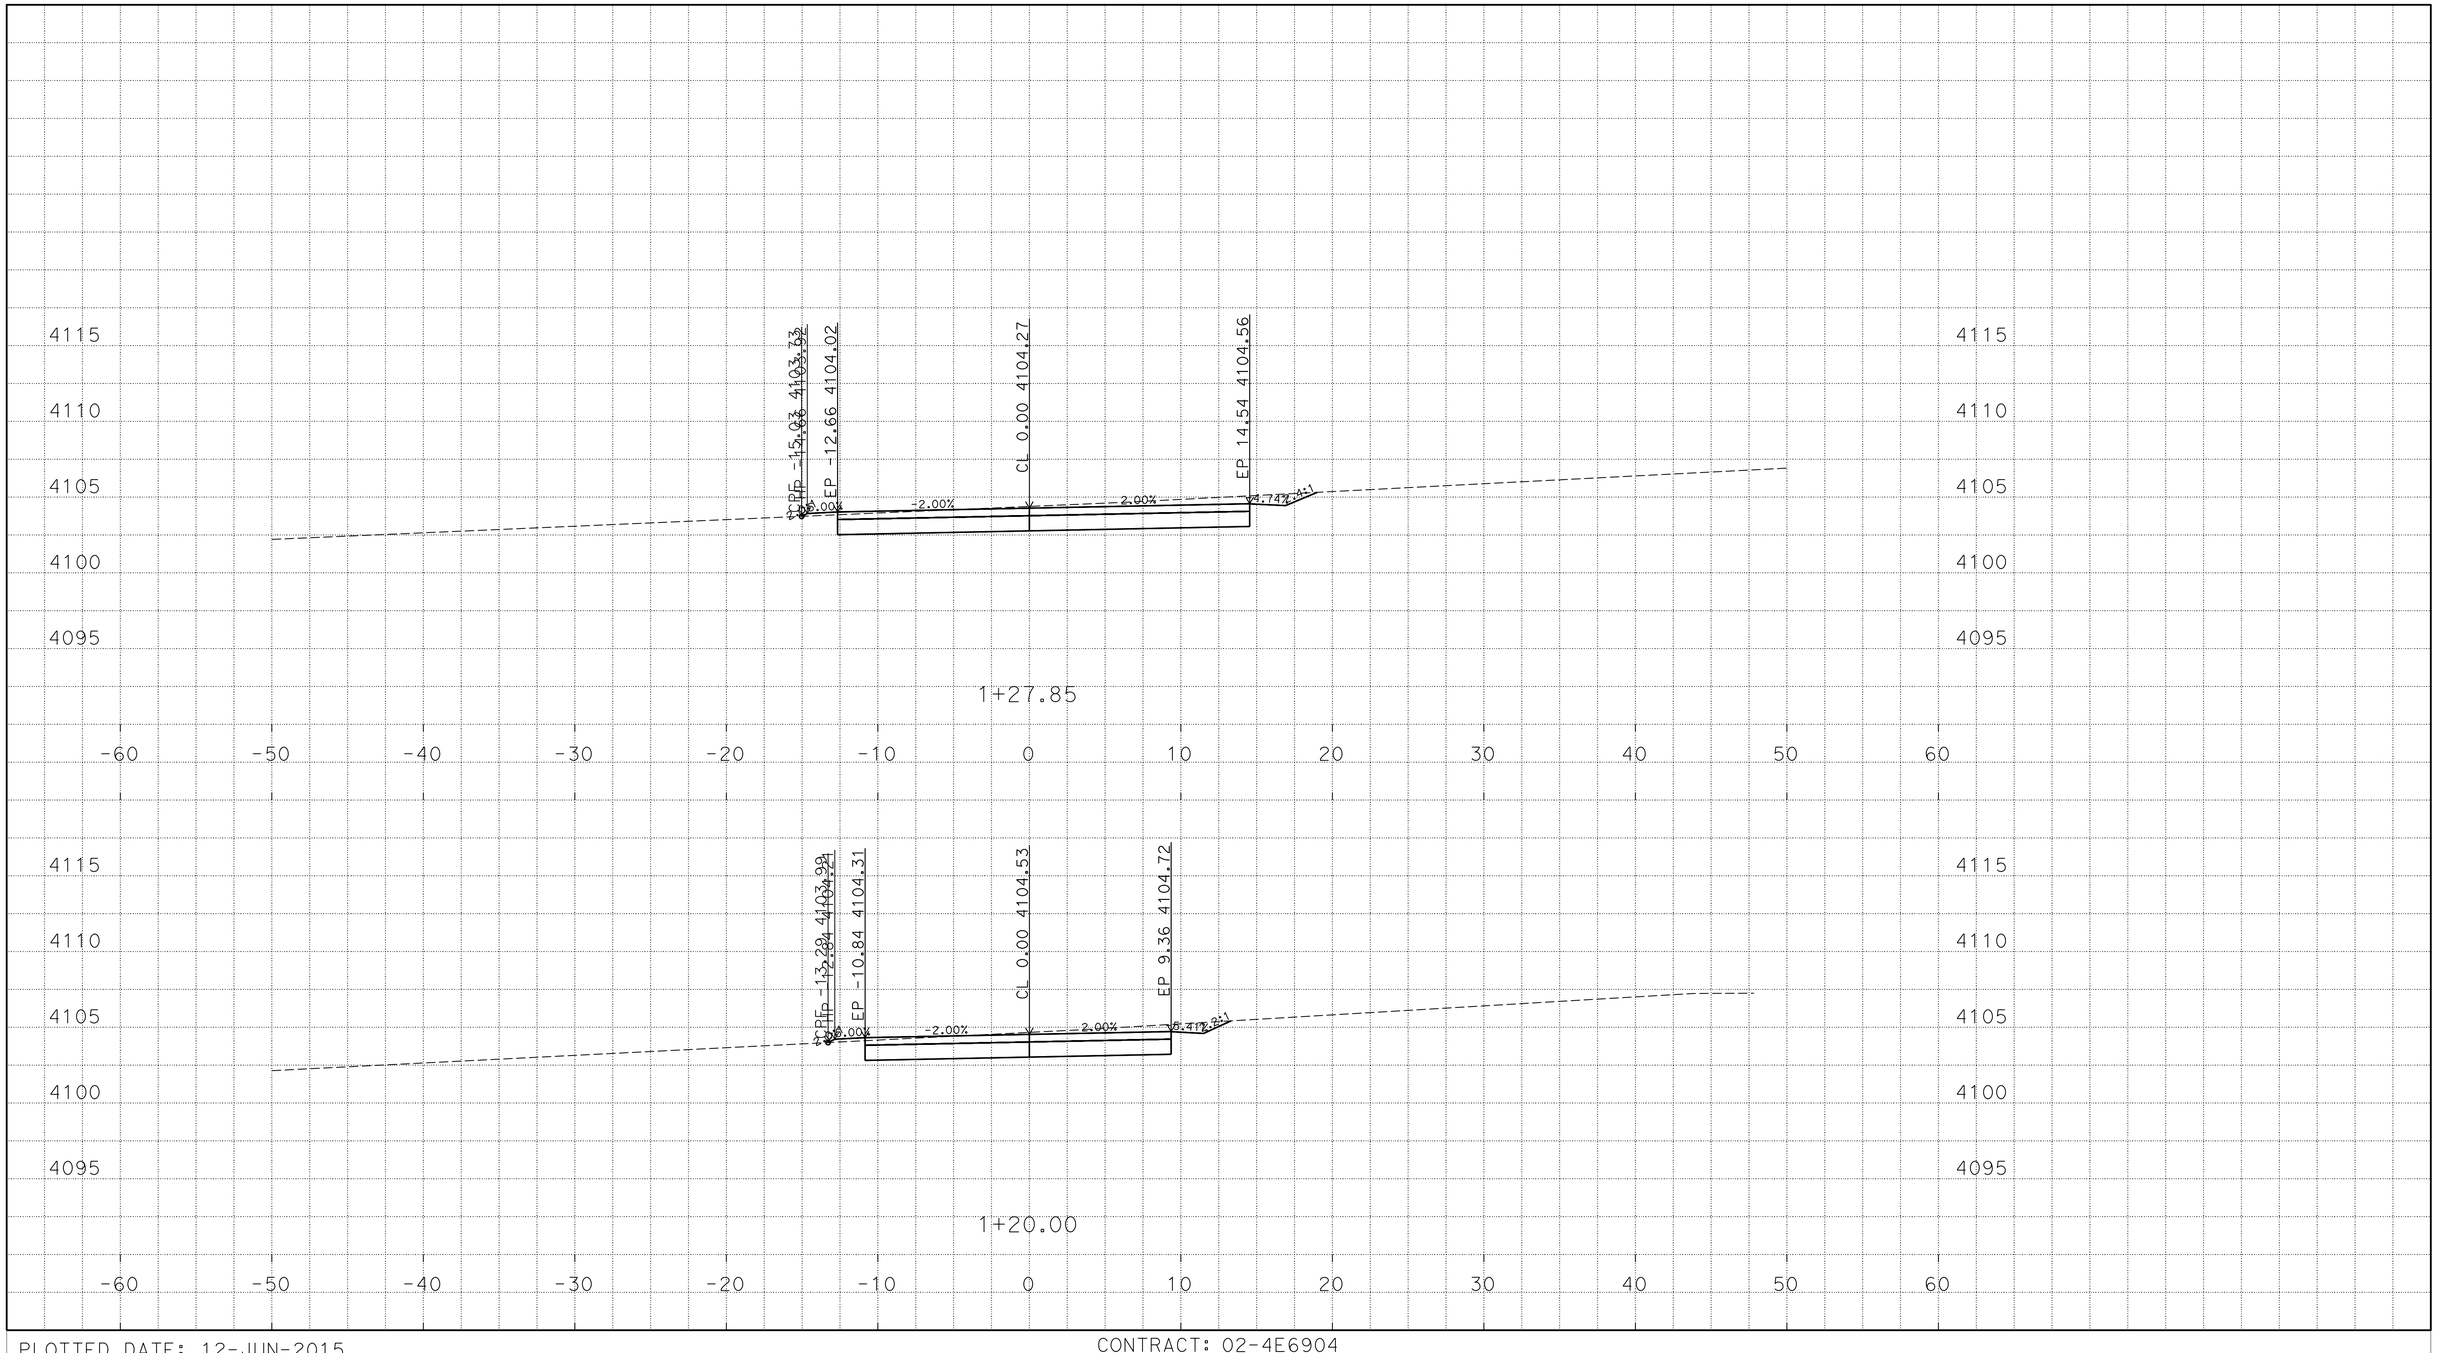

P:\proj1\02\4E690\design\C3D\Corridors
24e690_Corr_M2a_TEMP_X_C3D_DWG.dwg - 4-Jun-15 3:48 PM

PLOTTED DATE: 12-JUN-2015

SCALE: 1"=5' Horiz.
1"=5' Vert.

CREATED BY: S117566

CONTRACT: 02-4E6904

DIST/CO/RTE/PM: 02/Las/395/49.6

PROJECT ID: 0212000033

"M2" LINE
CROSS SECTIONS

FOR EARTHWORK DEVELOPMENT ONLY

All Dimensions are U.S. Survey Feet

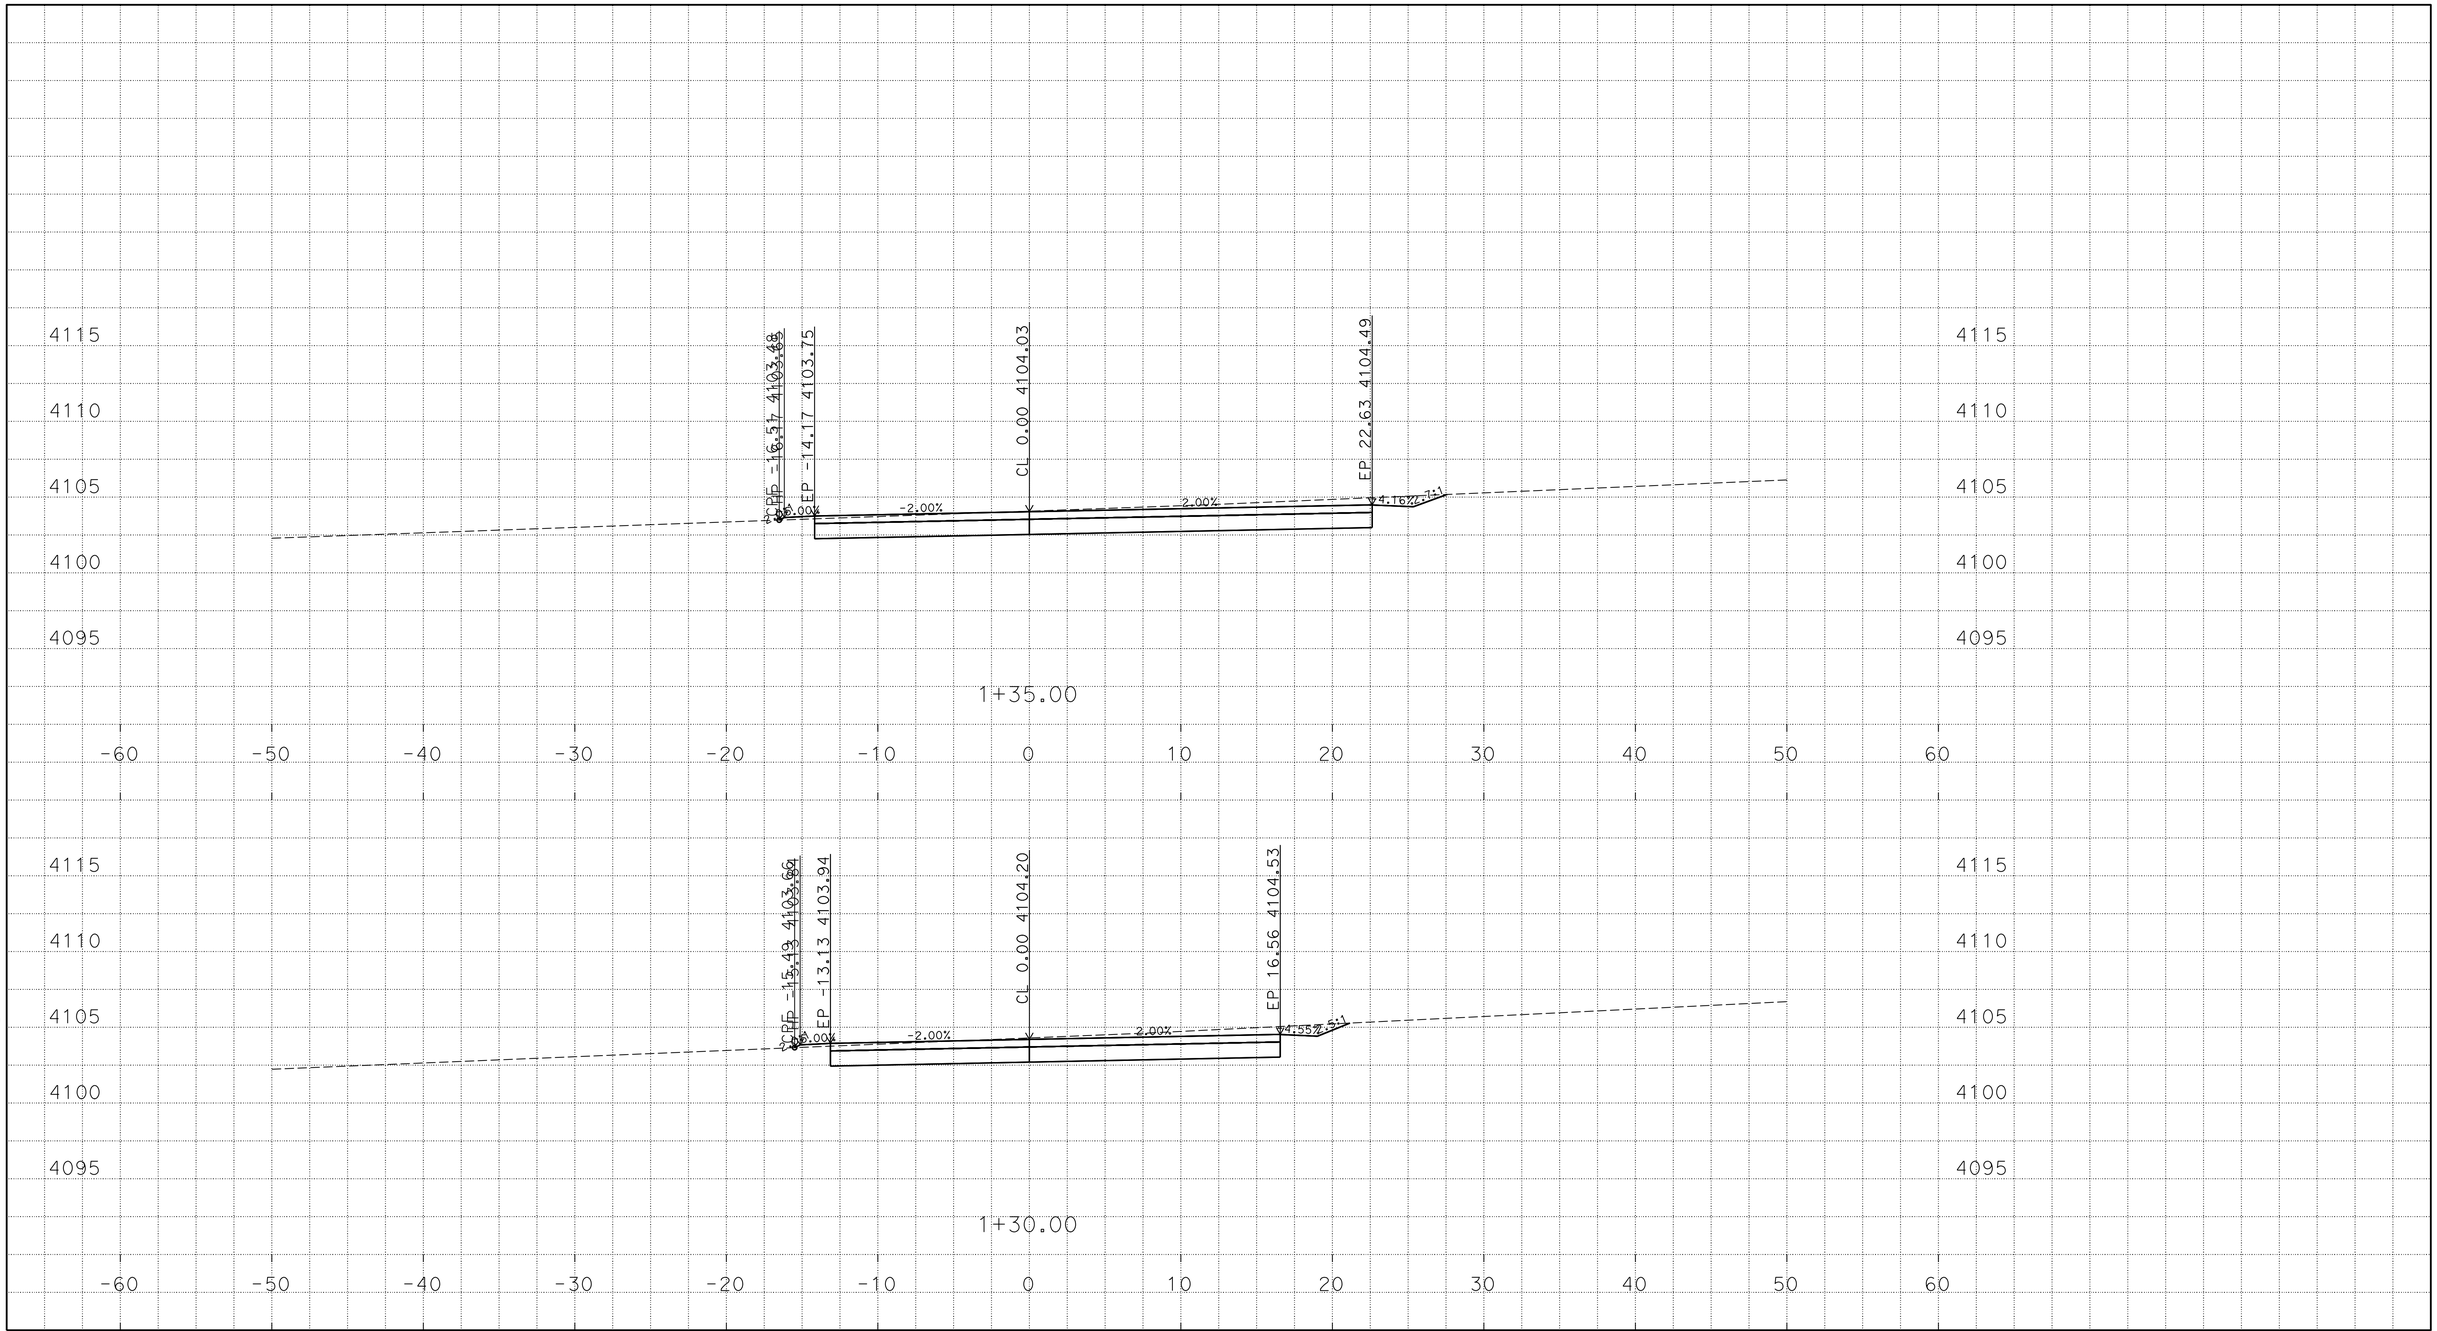

P:\proj1\02\4E690\design\C3D\Corridors
24e690_Corr_M2a_TEMP_X_C3D_DWG.dwg - 4-Jun-15 3:48 PM

PLOTTED DATE: 12-JUN-2015

SCALE: 1"=5' Horiz.
1"=5' Vert.

CREATED BY: S117566

CONTRACT: 02-4E6904

DIST/CO/RTE/PM: 02/Las/395/49.6

PROJECT ID: 0212000033

"M2" LINE
CROSS SECTIONS
13 OF 25

FOR EARTHWORK DEVELOPMENT ONLY

All Dimensions are U.S. Survey Feet

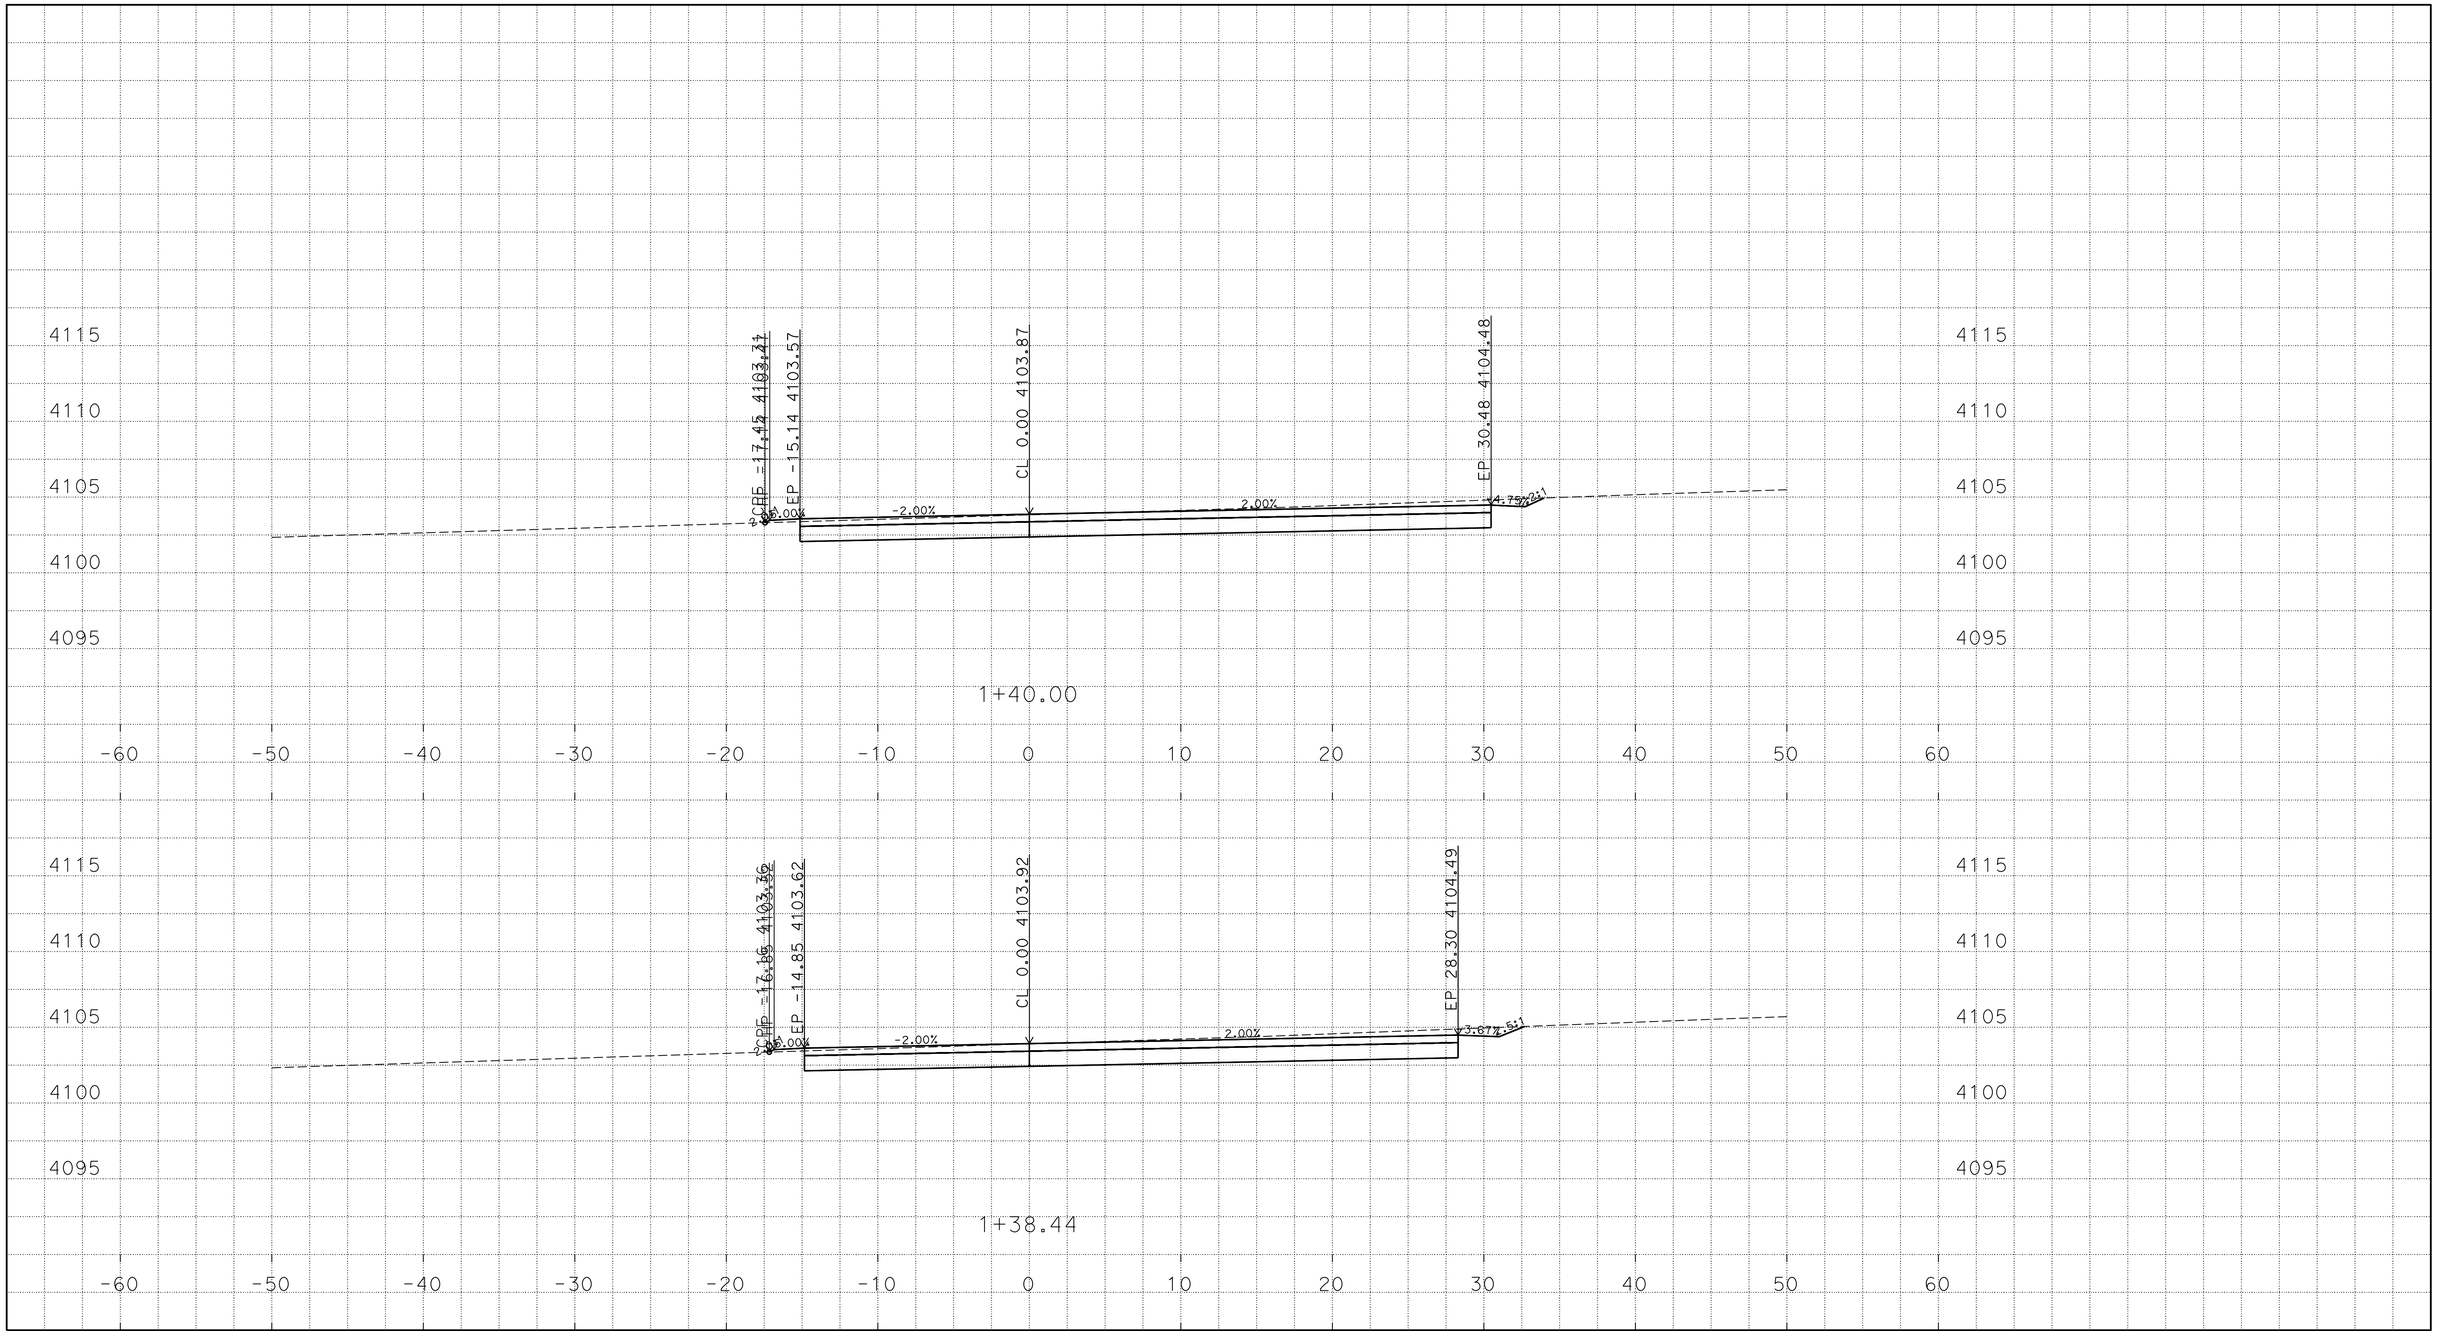

P:\proj1\02\4E690\design\C3D\Corridors
24e690_Corr_M2a_TEMP_X_C3D_DWG.dwg - 4-Jun-15 3:48 PM

PLOTTED DATE: 12-JUN-2015

SCALE: 1"=5' Horiz.
1"=5' Vert.

CREATED BY: S117566

CONTRACT: 02-4E6904

DIST/CO/RTE/PM: 02/Las/395/49.6

PROJECT ID: 0212000033

"M2" LINE
CROSS SECTIONS
14 OF 25

FOR EARTHWORK DEVELOPMENT ONLY

All Dimensions are U.S. Survey Feet

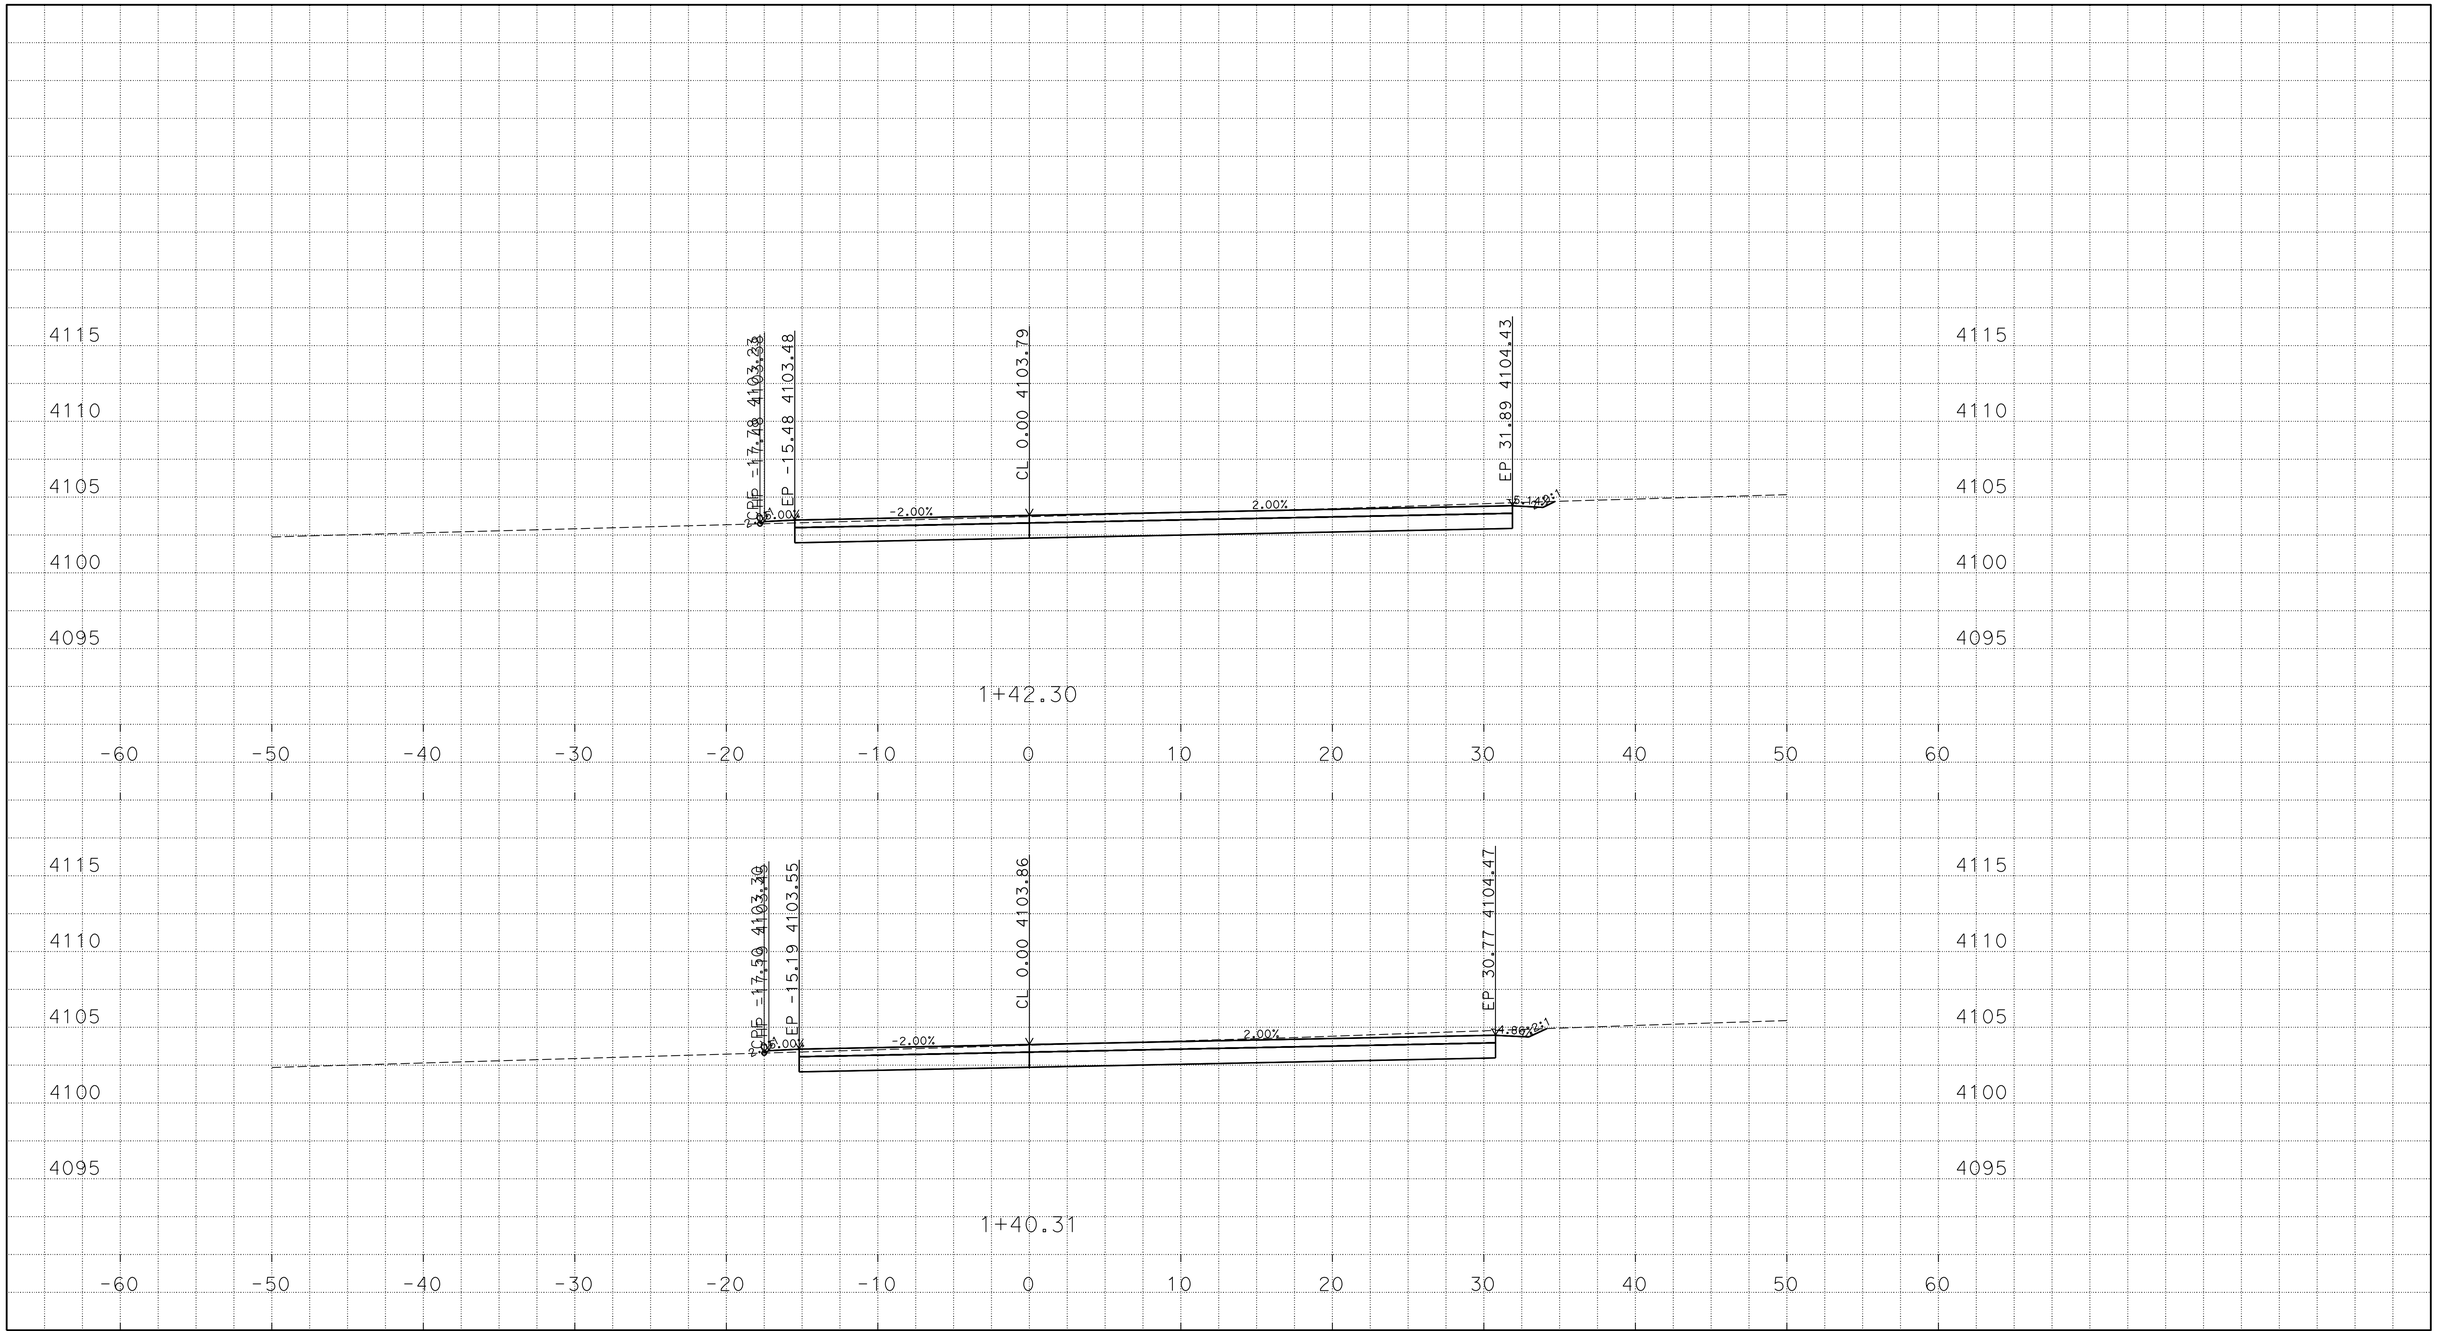

P:\proj1\02\4E690\design\C3D\Corridors
24e690_Corr_M2a_TEMP_X_C3D_DWG.dwg - 4-Jun-15 3:48 PM

PLOTTED DATE: 12-JUN-2015

SCALE: 1"=5' Horiz.
1"=5' Vert.

CREATED BY: S117566

CONTRACT: 02-4E6904

DIST/CO/RTE/PM: 02/Las/395/49.6

PROJECT ID: 0212000033

"M2" LINE
CROSS SECTIONS
15 OF 25

FOR EARTHWORK DEVELOPMENT ONLY

All Dimensions are U.S. Survey Feet

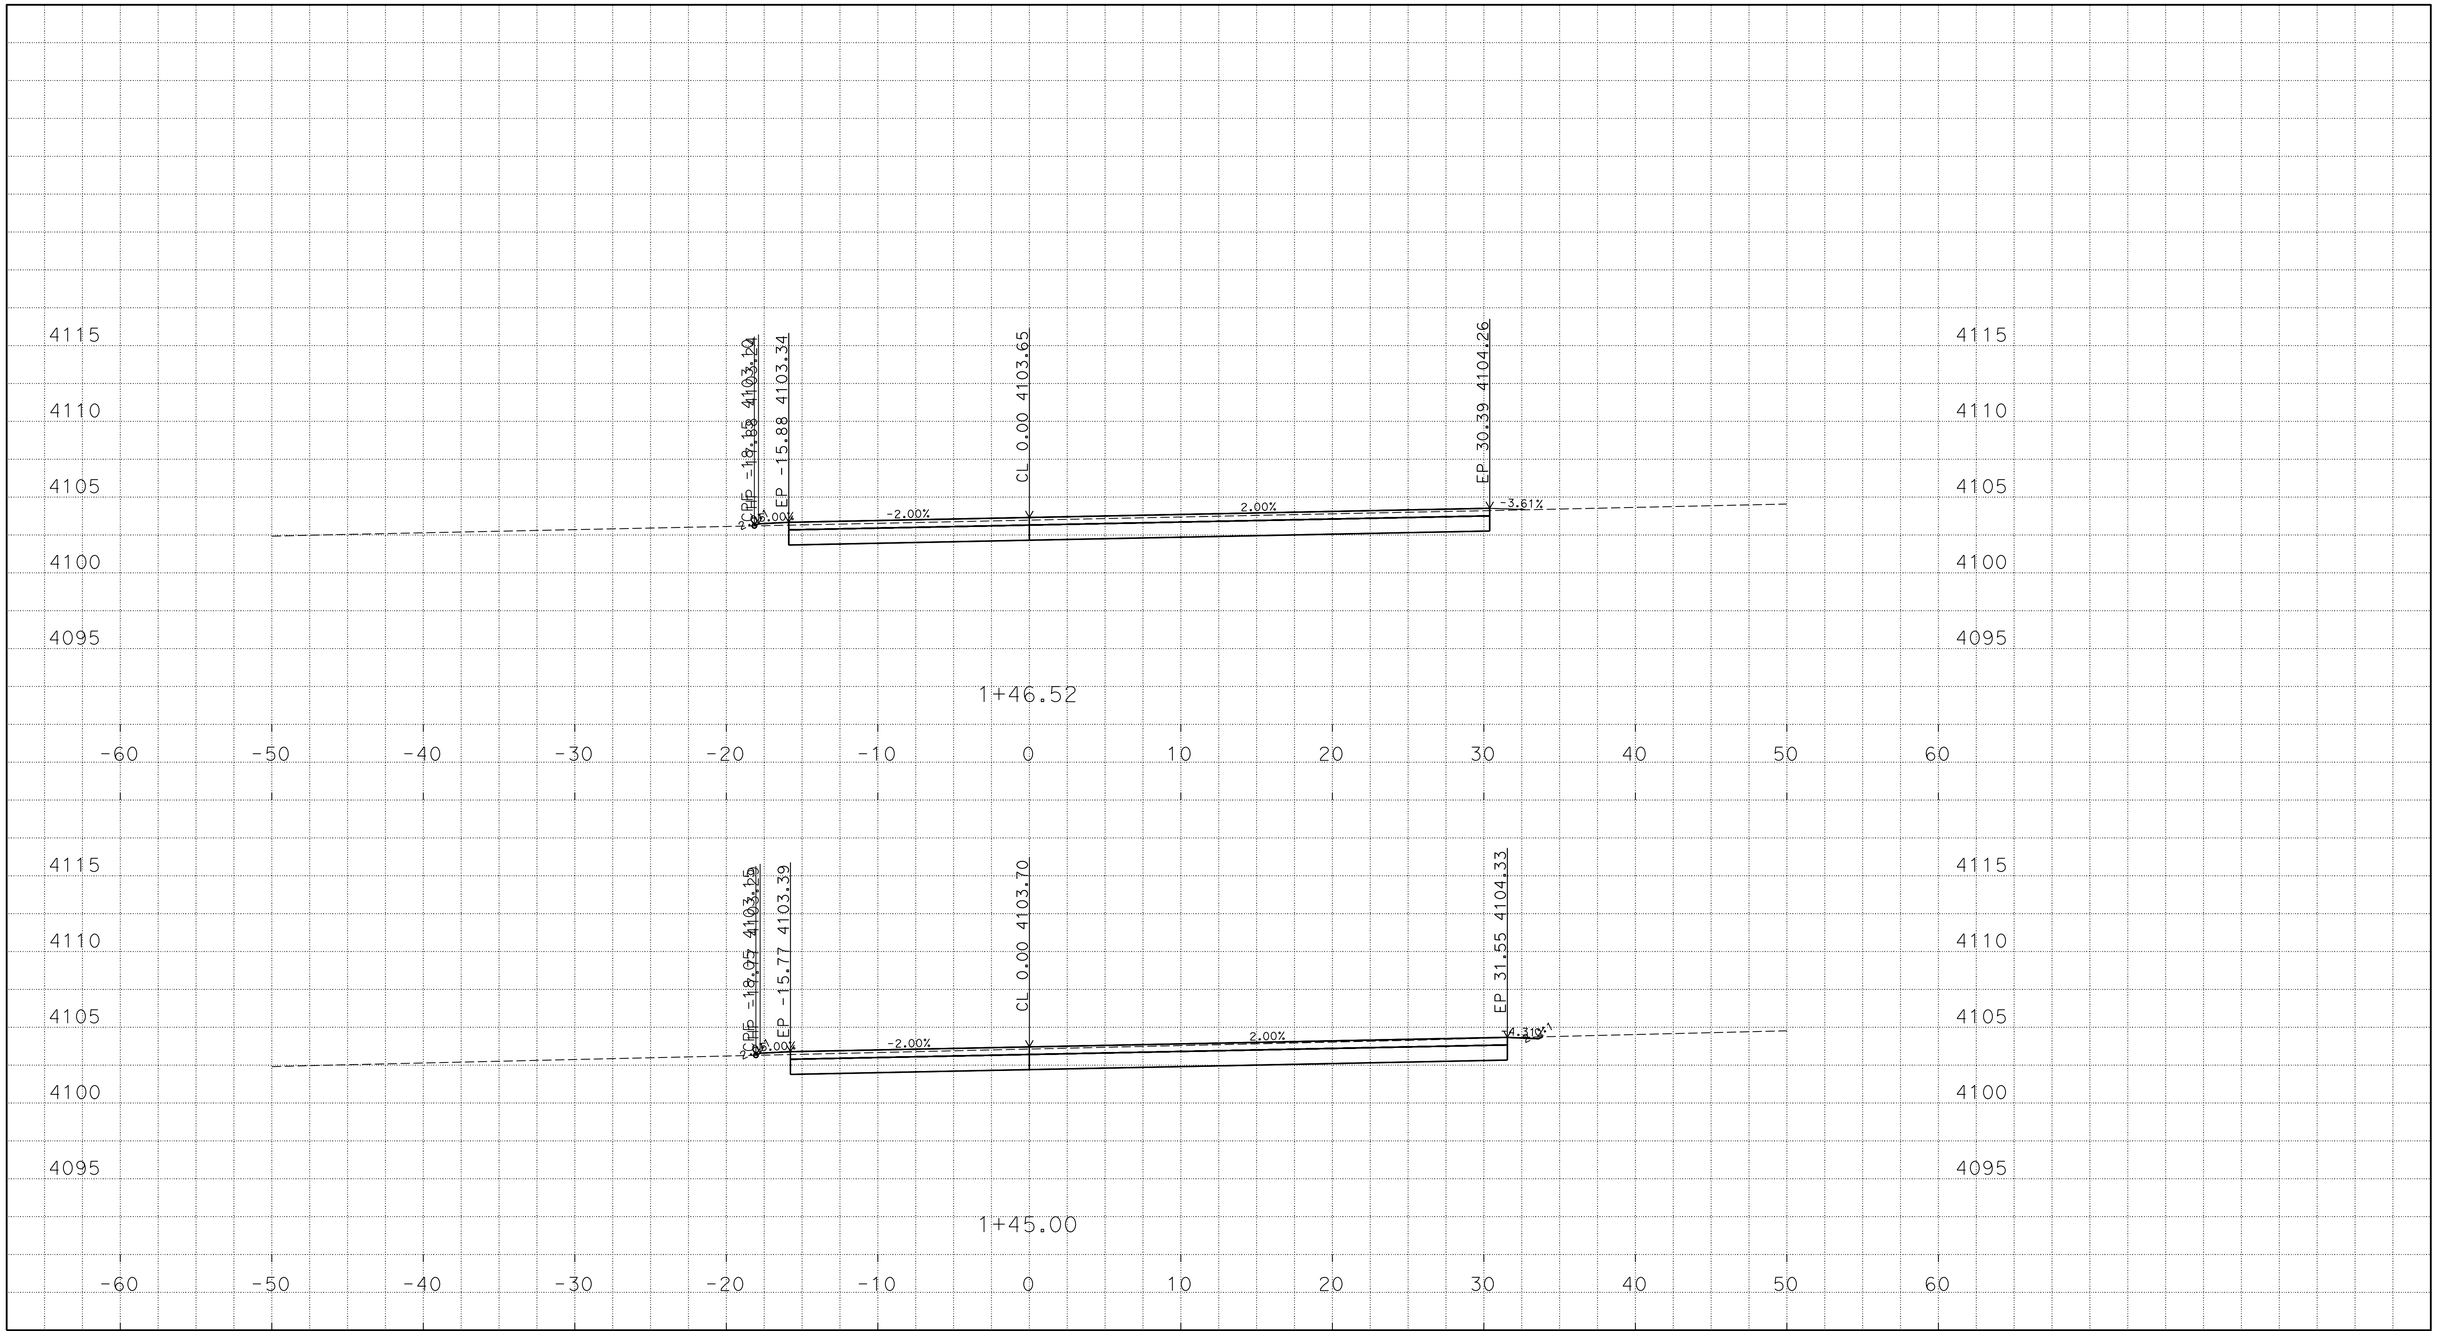

P:\proj1\02\4E690\design\C3D\Corridors
24e690_Corr_M2a_TEMP_X_C3D_DWG.dwg - 4-Jun-15 3:48 PM

PLOTTED DATE: 12-JUN-2015

SCALE: 1"=5' Horiz.
1"=5' Vert.

CREATED BY: S117566

CONTRACT: 02-4E6904

DIST/CO/RTE/PM: 02/Las/395/49.6

PROJECT ID: 0212000033

"M2" LINE
CROSS SECTIONS
16 OF 25

FOR EARTHWORK DEVELOPMENT ONLY

All Dimensions are U.S. Survey Feet

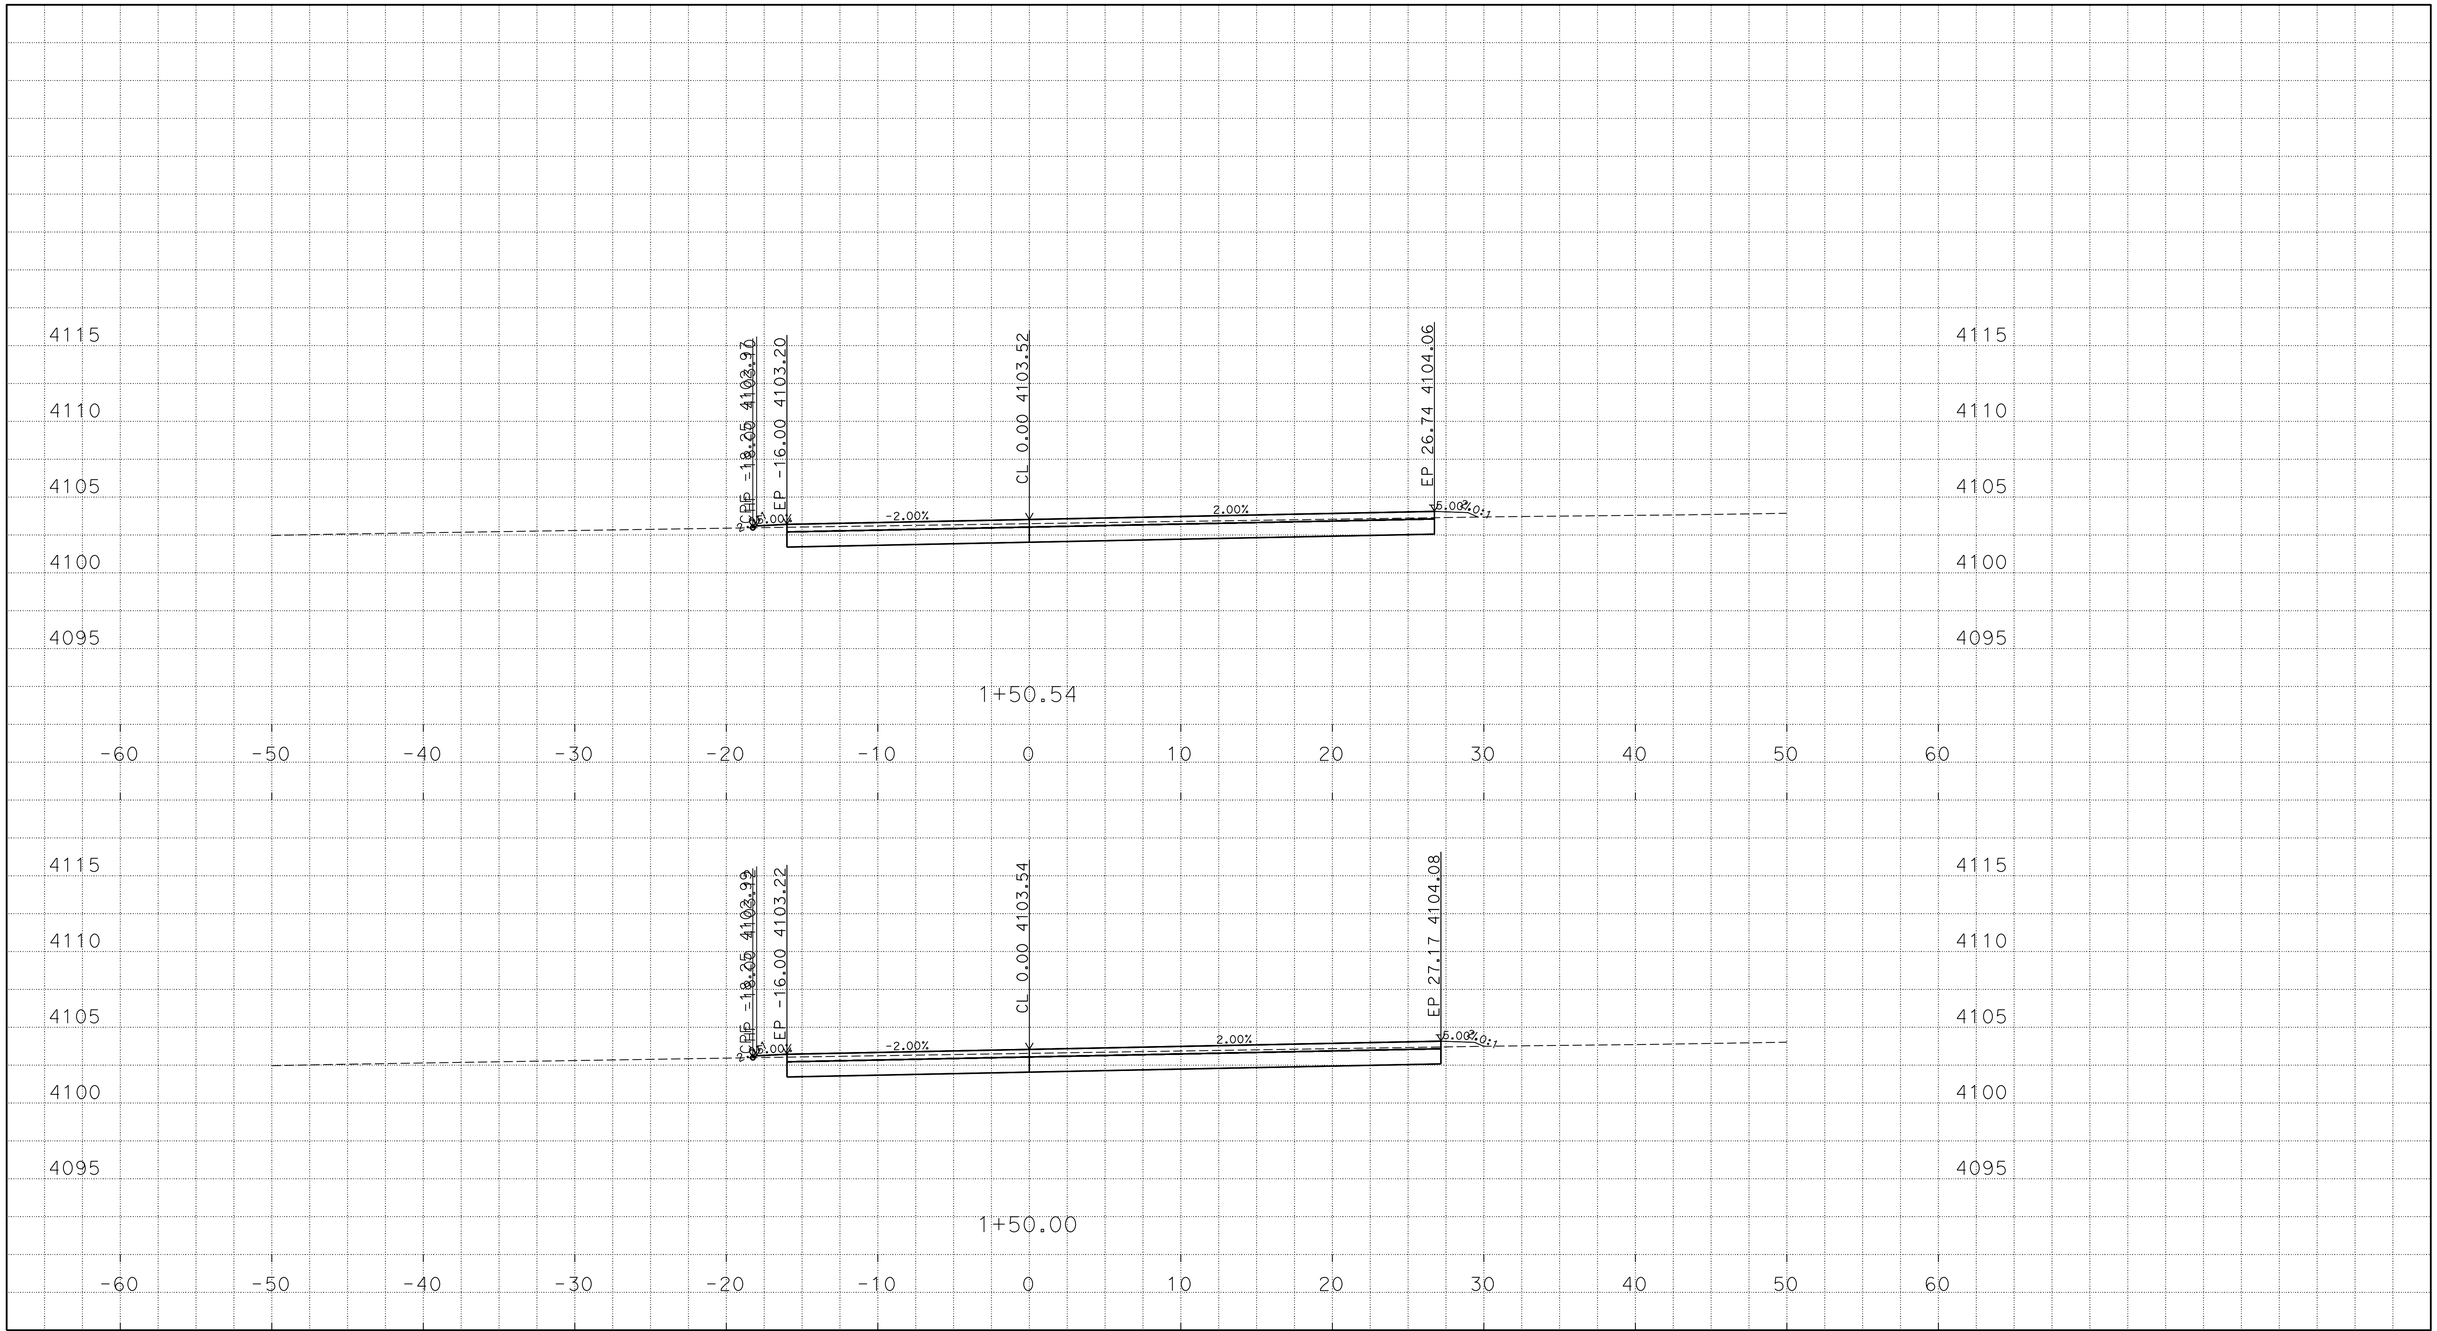

P:\proj1\02\4E690\design\C3D\Corridors
24e690_Corr_M2a_TEMP_X_C3D_DWG.dwg - 4-Jun-15 3:48 PM

PLOTTED DATE: 12-JUN-2015

SCALE: 1"=5' Horiz.
1"=5' Vert.

CREATED BY: S117566

CONTRACT: 02-4E6904

DIST/CO/RTE/PM: 02/Las/395/49.6

PROJECT ID: 0212000033

"M2" LINE
CROSS SECTIONS
17 OF 25

FOR EARTHWORK DEVELOPMENT ONLY

All Dimensions are U.S. Survey Feet

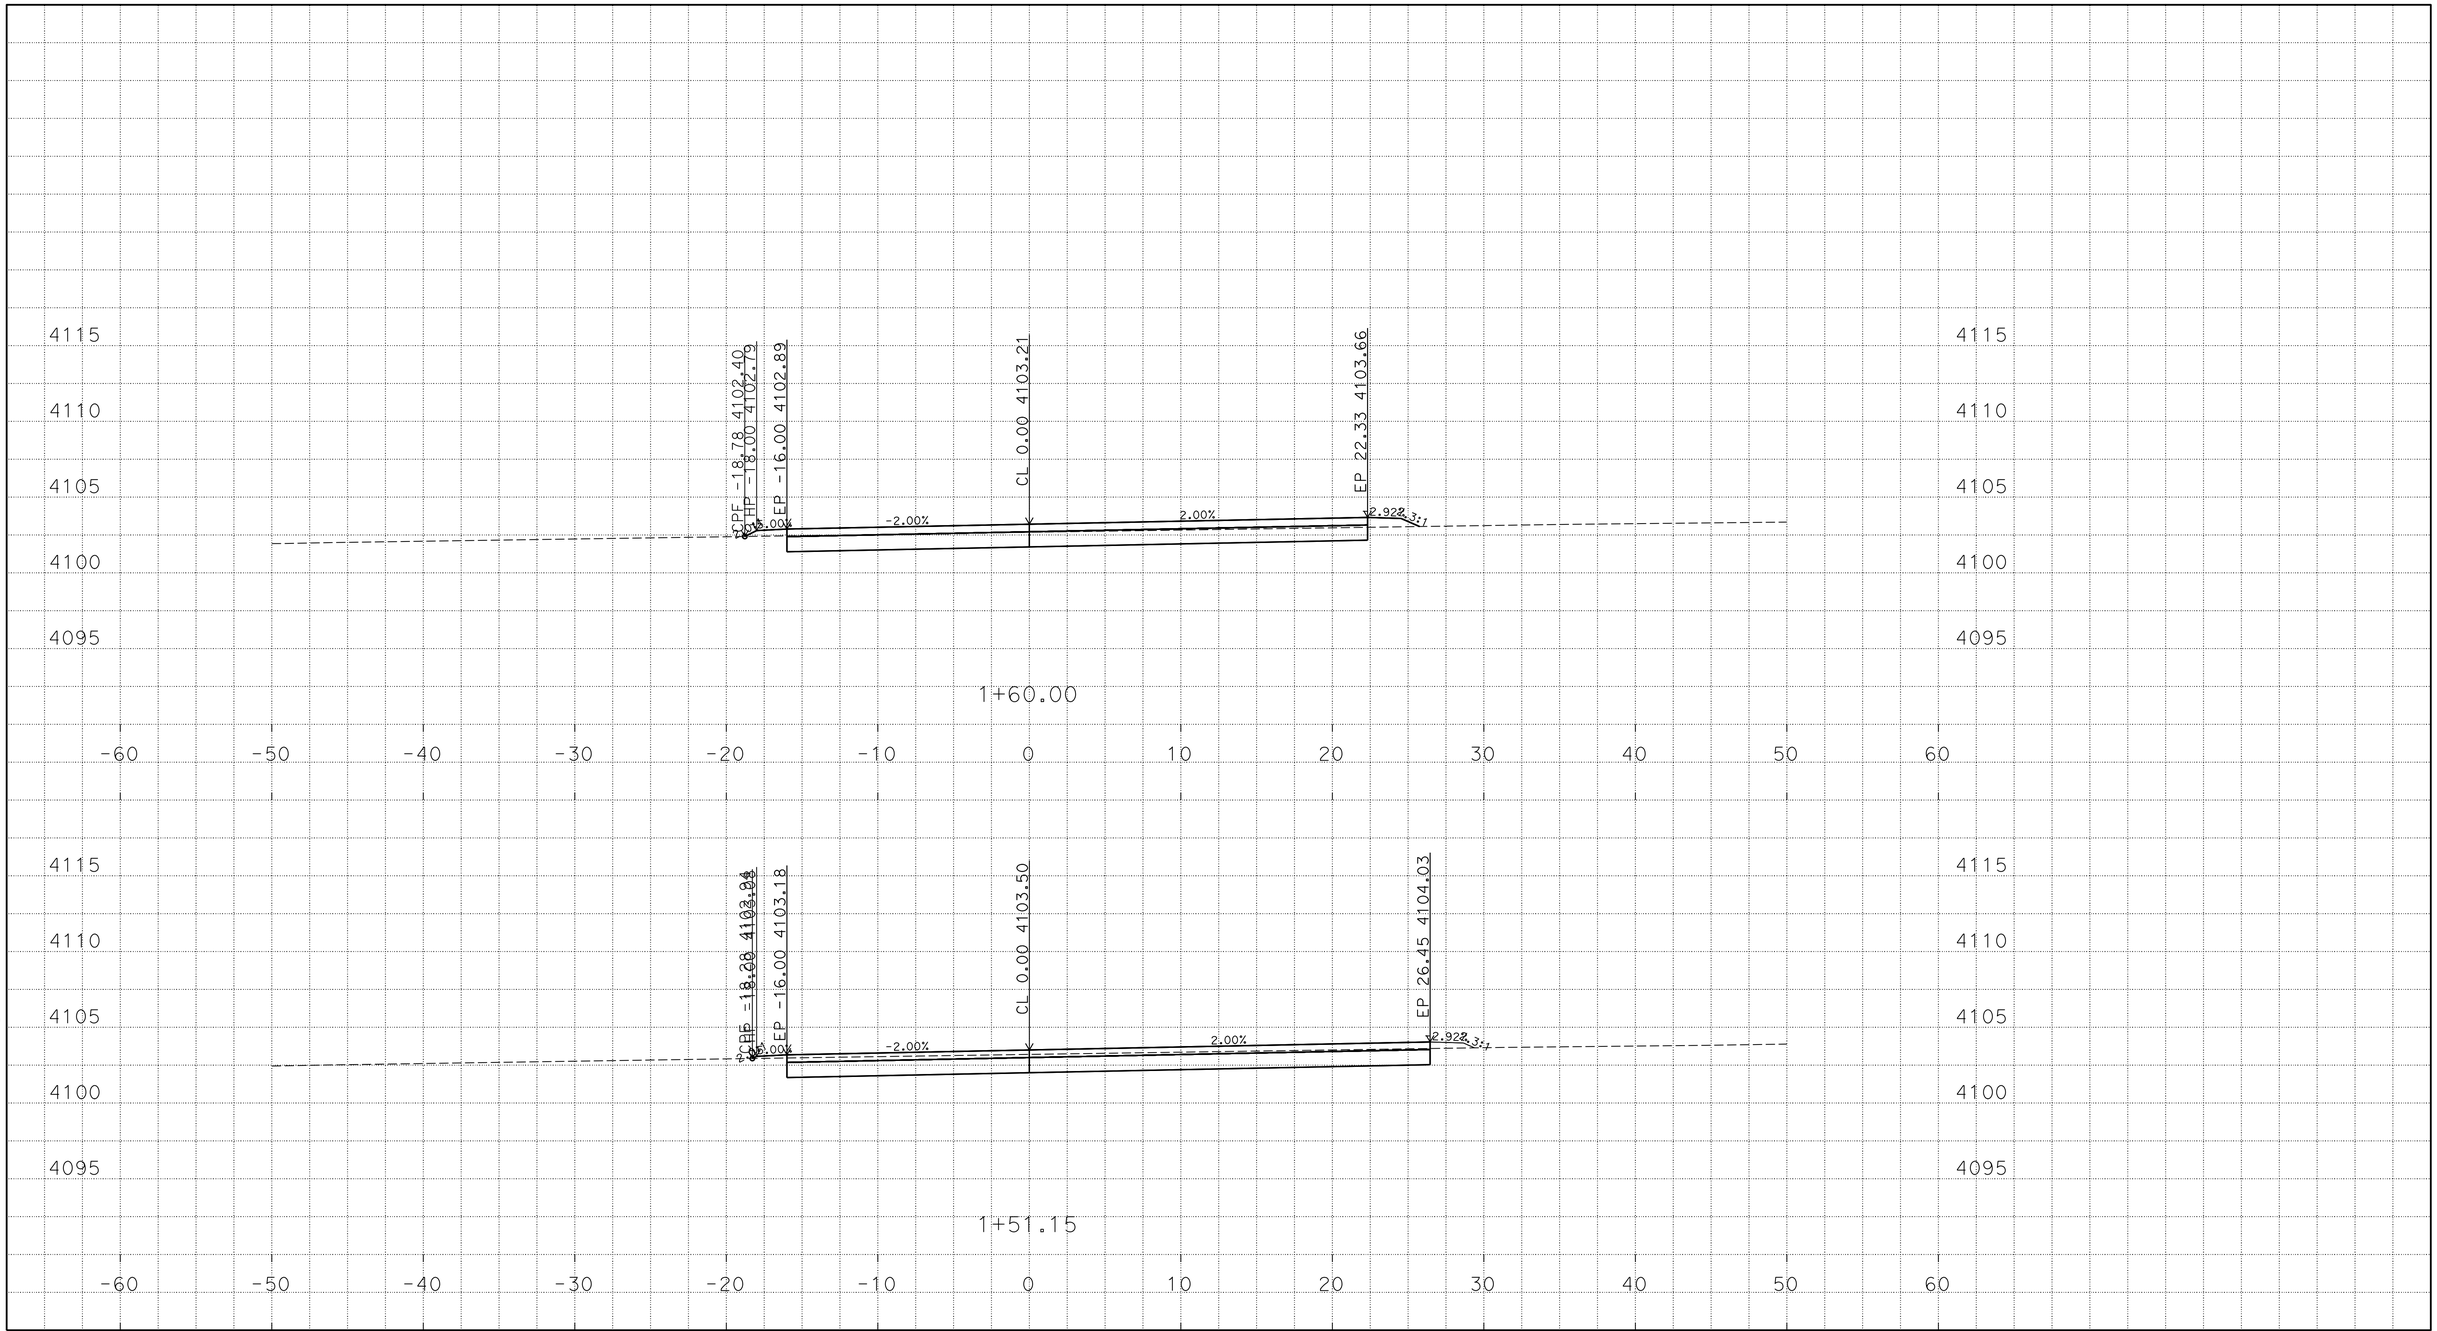

P:\proj1\02\4E690\design\C3D\Corridors
24e690_Corr_M2a_TEMP_X_C3D_DWG.dwg - 4-Jun-15 3:48 PM

PLOTTED DATE: 12-JUN-2015

SCALE: 1"=5' Horiz.
1"=5' Vert.

CREATED BY: S117566

CONTRACT: 02-4E6904

DIST/CO/RTE/PM: 02/Las/395/49.6

PROJECT ID: 0212000033

"M2" LINE
CROSS SECTIONS
18 OF 25

FOR EARTHWORK DEVELOPMENT ONLY

All Dimensions are U.S. Survey Feet

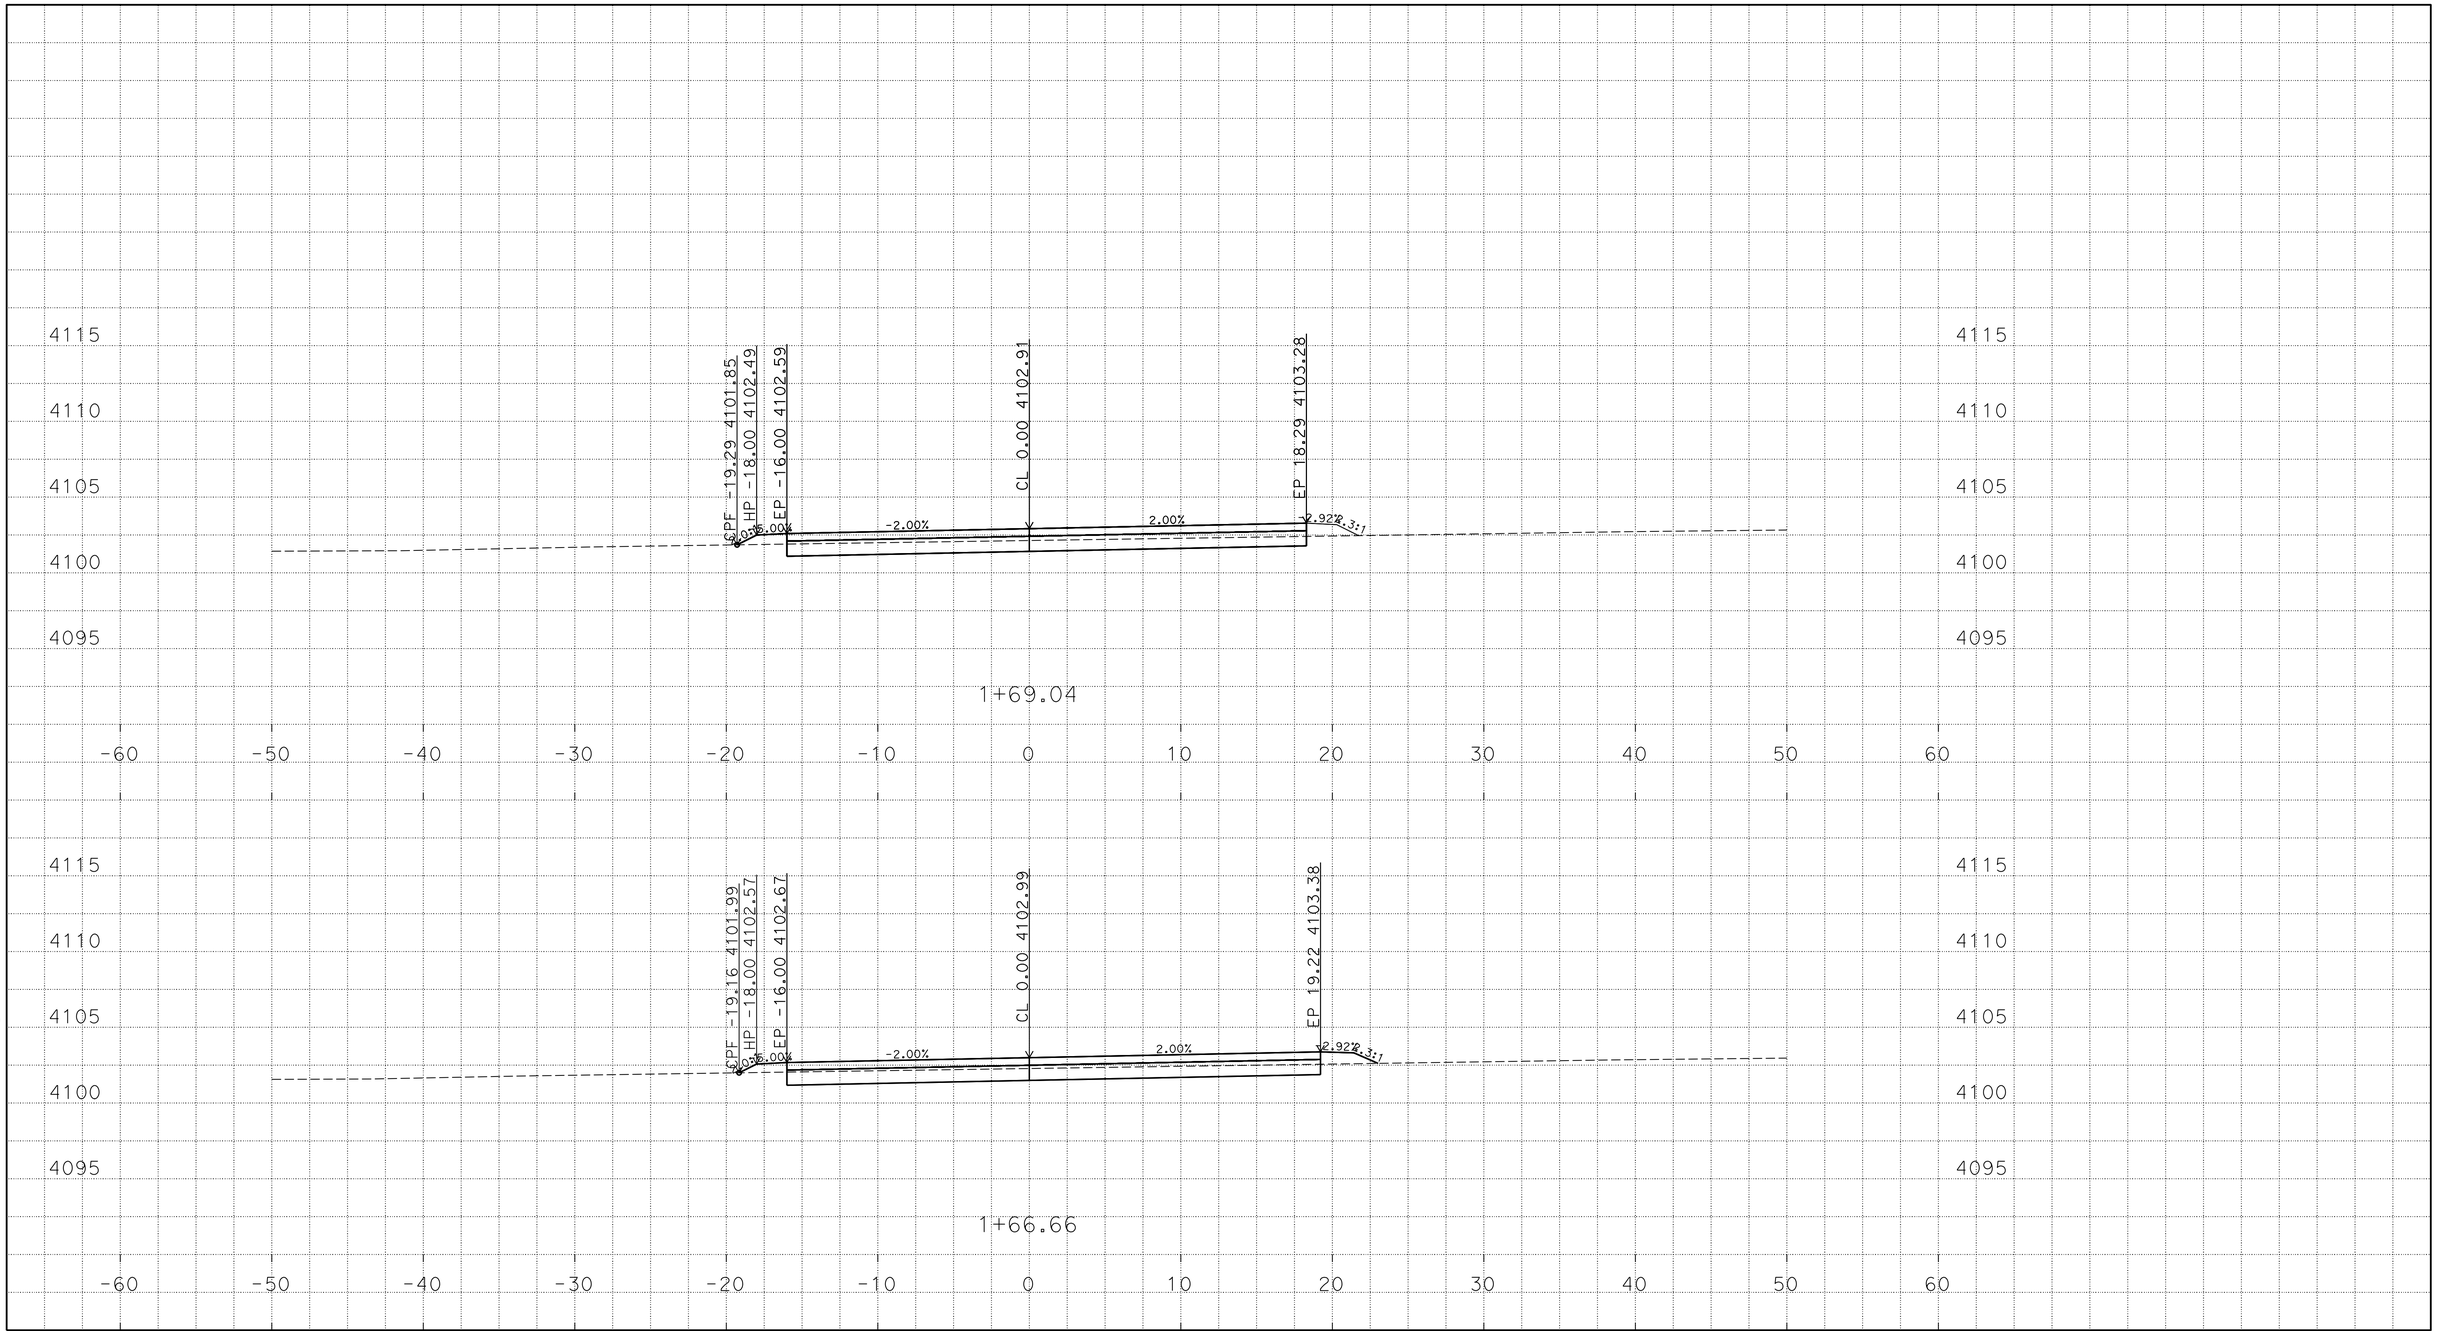

P:\proj1\02\4E690\design\C3D\Corridors
24e690_Corr_M2a_TEMP_X_C3D_DWG.dwg - 4-Jun-15 3:48 PM

PLOTTED DATE: 12-JUN-2015

SCALE: 1"=5' Horiz.
1"=5' Vert.

CREATED BY: S117566

CONTRACT: 02-4E6904

DIST/CO/RTE/PM: 02/Las/395/49.6

PROJECT ID: 0212000033

"M2" LINE
CROSS SECTIONS
19 OF 25

FOR EARTHWORK DEVELOPMENT ONLY

All Dimensions are U.S. Survey Feet

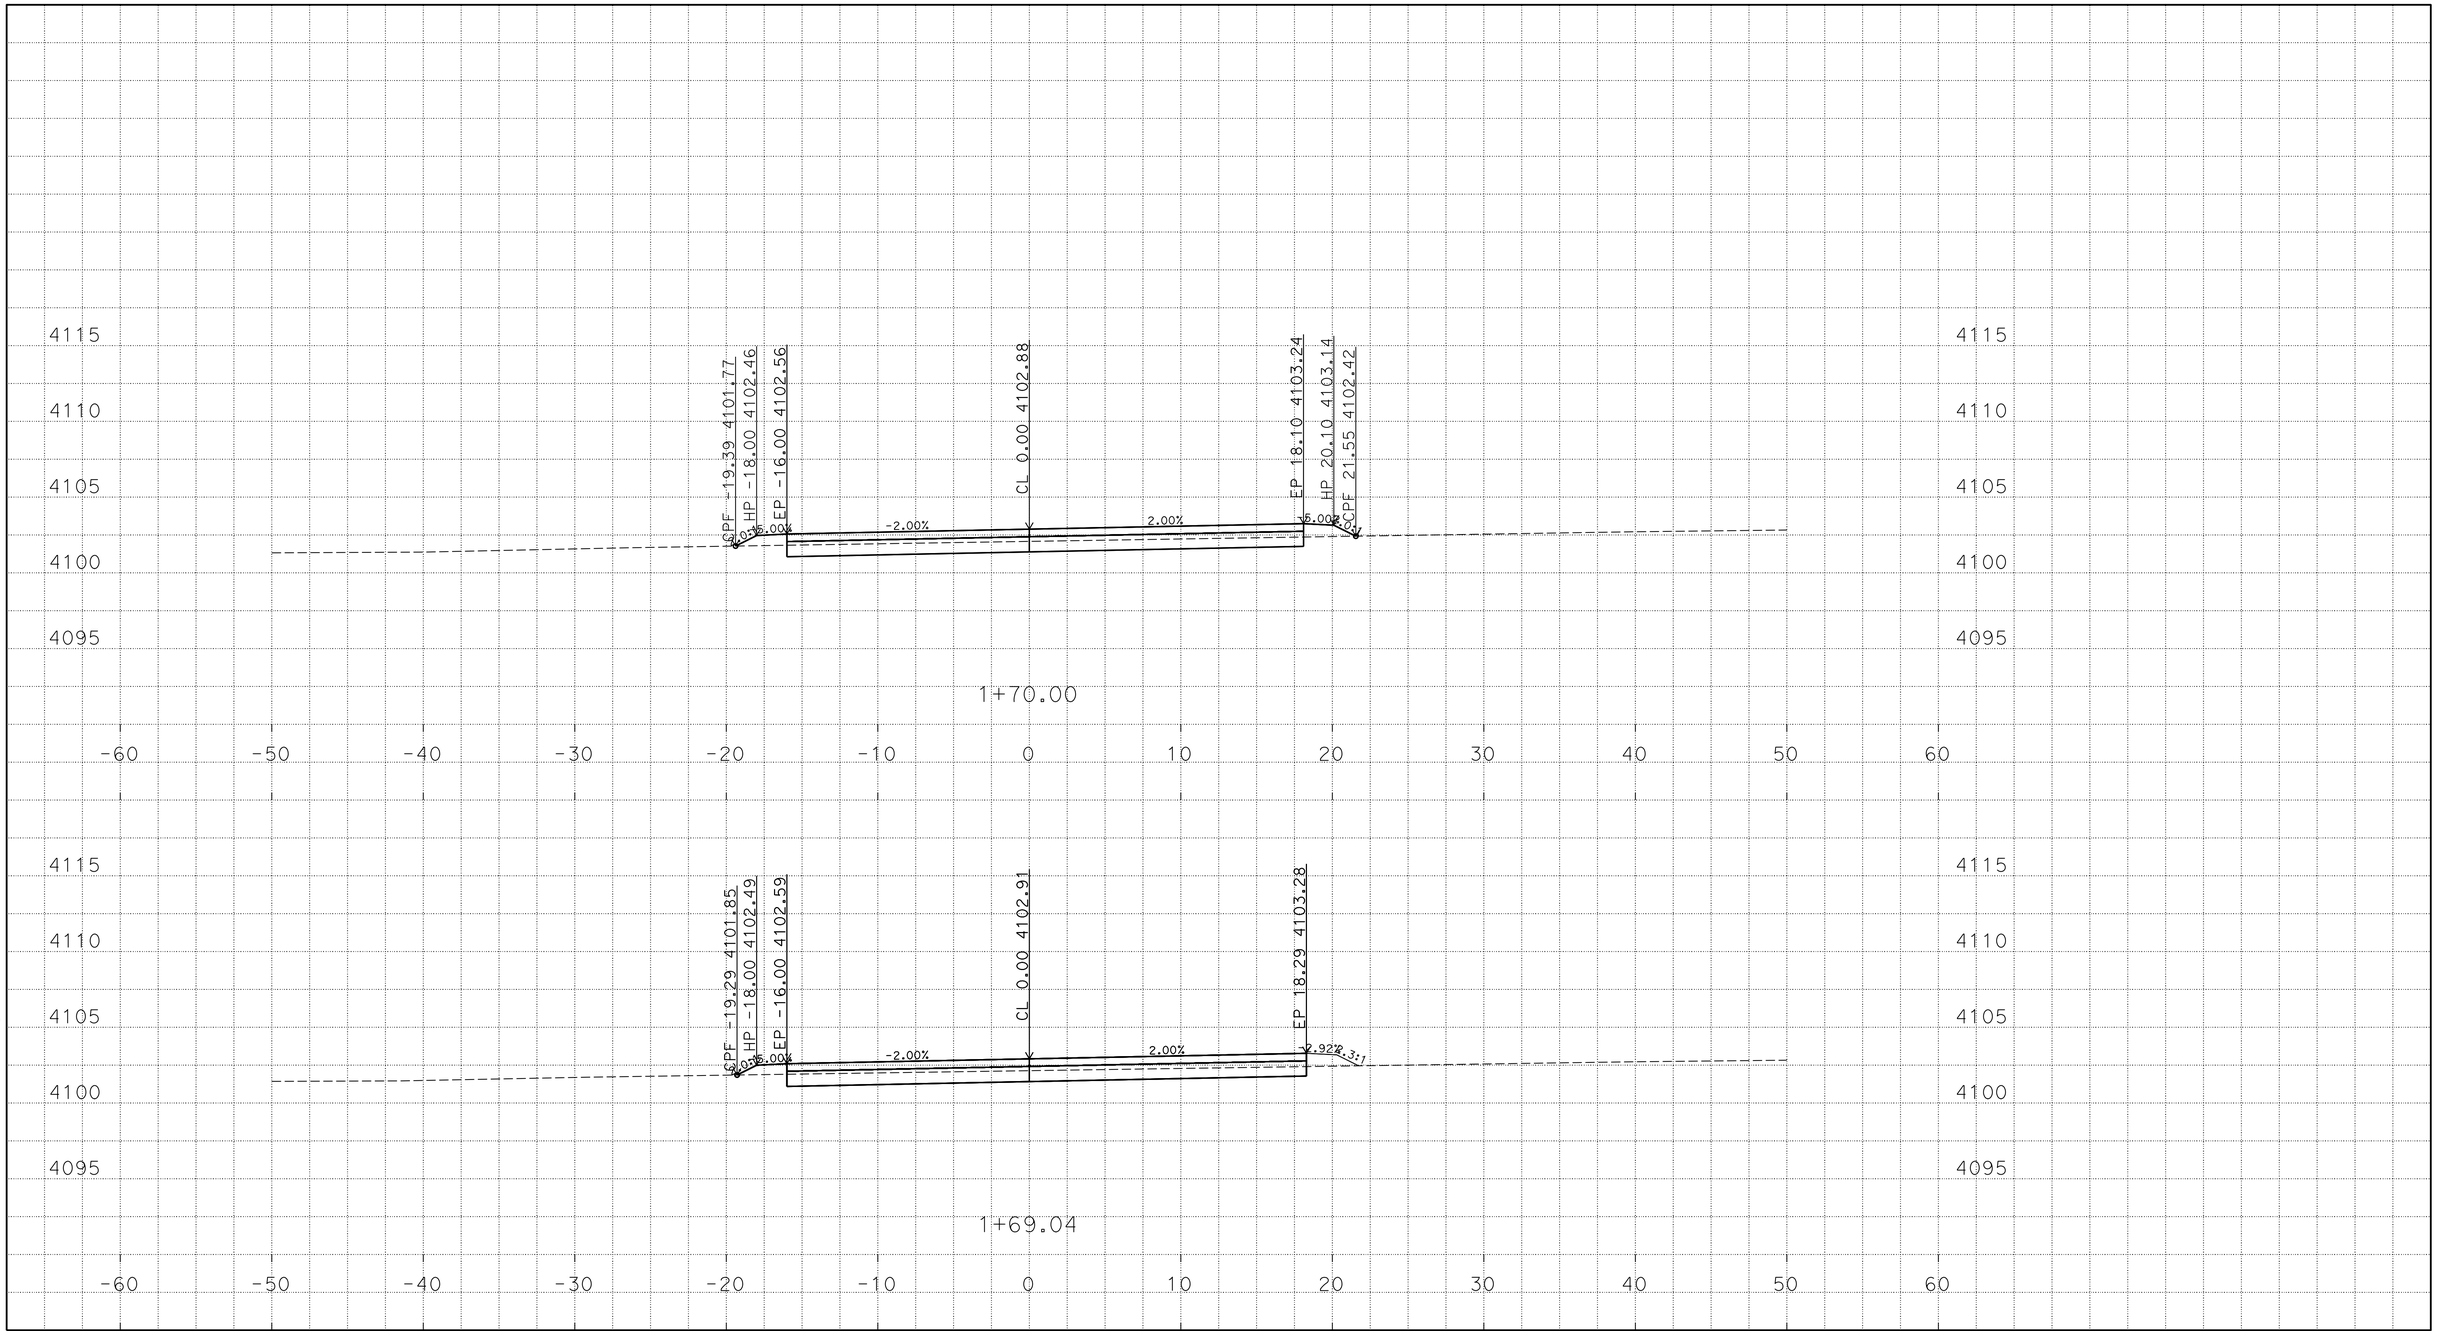

P:\proj1\02\4E690\design\C3D\Corridors
24e690_Corr_M2a_TEMP_X_C3D_DWG.dwg - 4-Jun-15 3:48 PM

PLOTTED DATE: 12-JUN-2015

SCALE: 1"=5' Horiz.
1"=5' Vert.

CREATED BY: S117566

CONTRACT: 02-4E6904

DIST/CO/RTE/PM: 02/Las/395/49.6

PROJECT ID: 0212000033

"M2" LINE
CROSS SECTIONS
20 OF 25

FOR EARTHWORK DEVELOPMENT ONLY

All Dimensions are U.S. Survey Feet

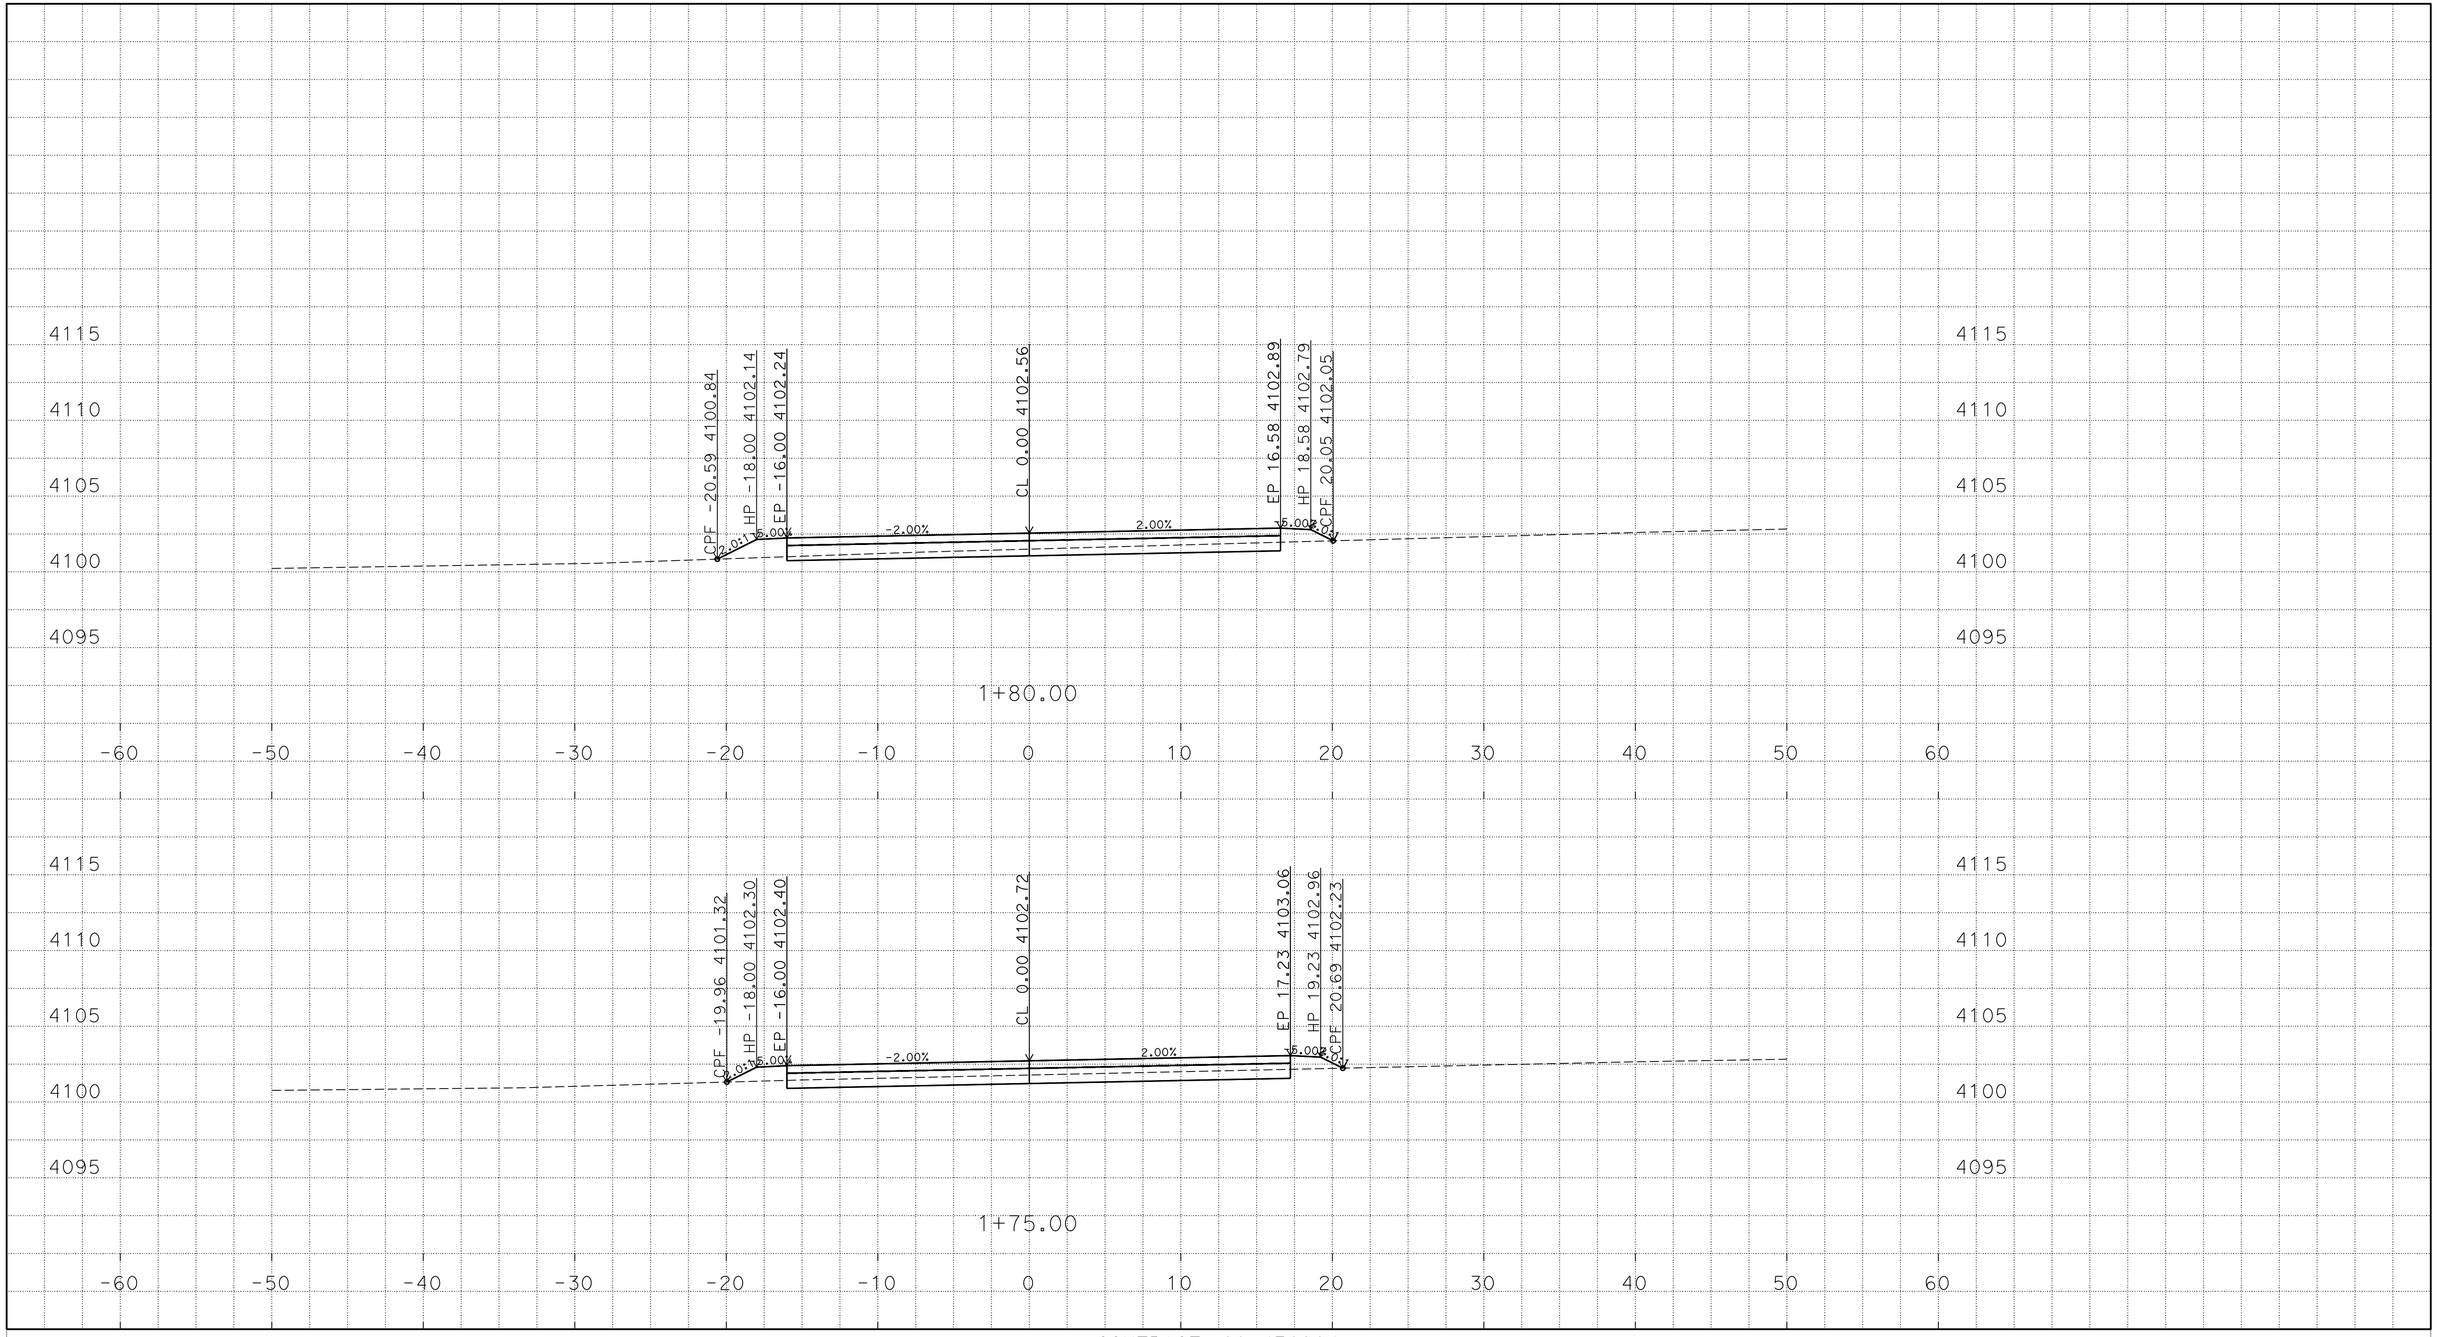

P:\proj1\02\4E690\design\C3D\Corridors
24e690_Corr_M2a_TEMP_X_C3D_DWG.dwg - 4-Jun-15 3:48 PM

PLOTTED DATE: 12-JUN-2015

SCALE: 1"=5' Horiz.
1"=5' Vert.

CREATED BY: S117566

CONTRACT: 02-4E6904

DIST/CO/RTE/PM: 02/Las/395/49.6

PROJECT ID: 0212000033

"M2" LINE
CROSS SECTIONS
21 OF 25

FOR EARTHWORK DEVELOPMENT ONLY

All Dimensions are U.S. Survey Feet

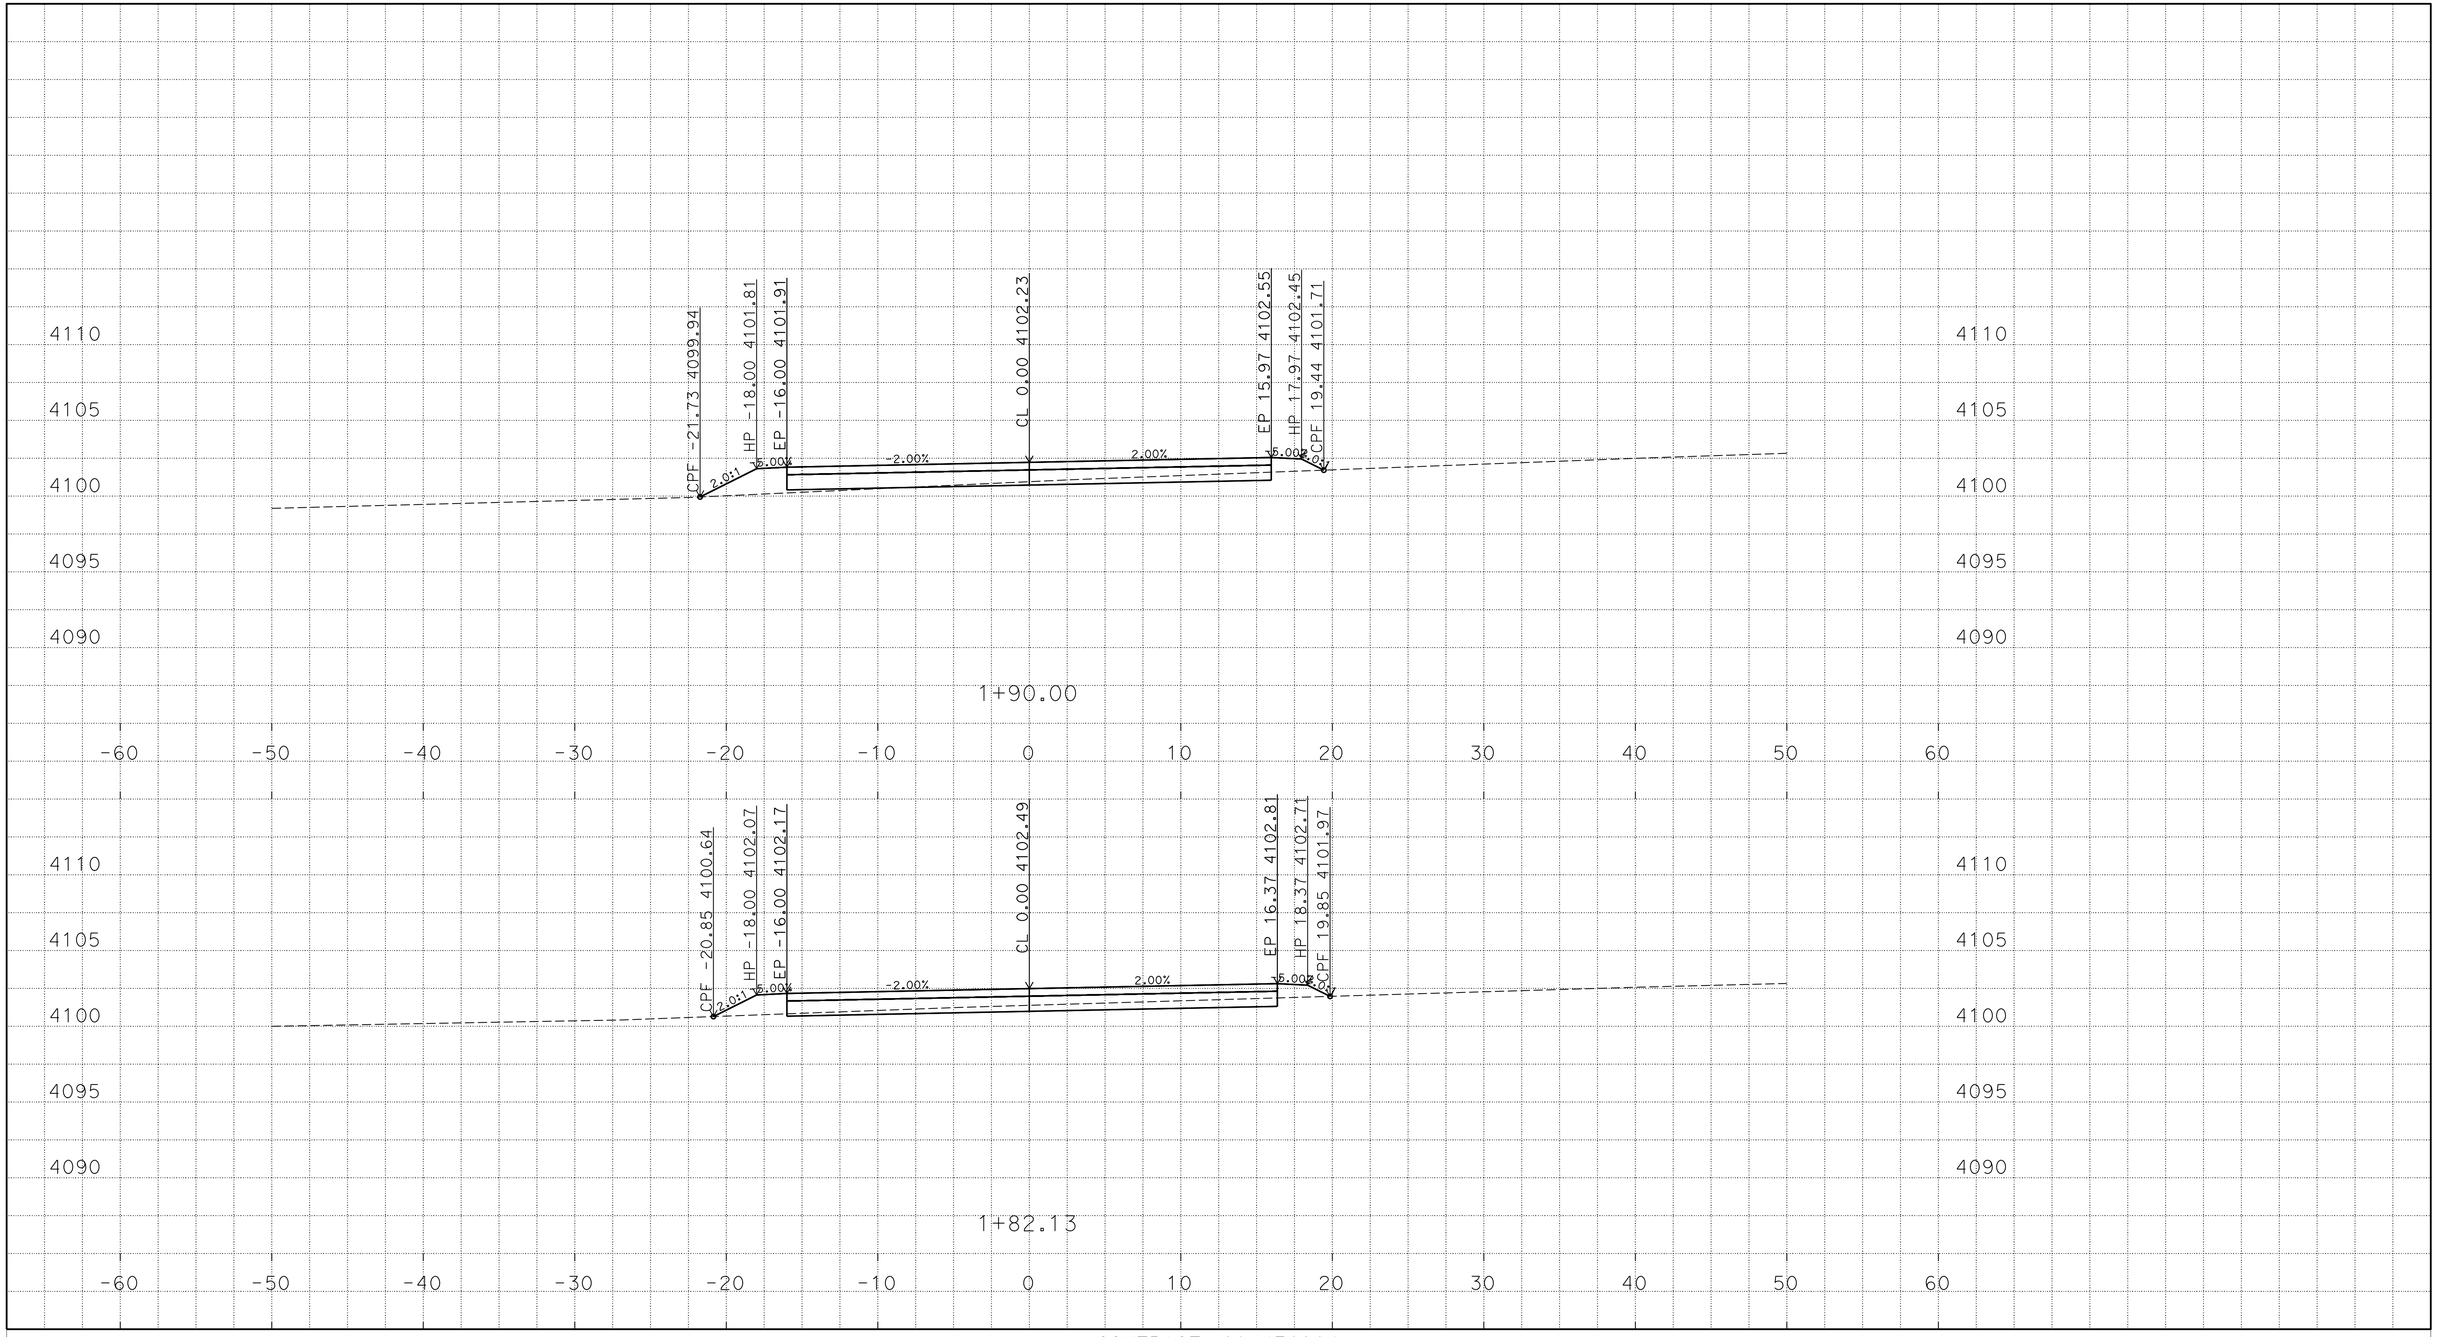

P:\proj1\02\4E690\design\C3D\Corridors
24e690_Corr_M2a_TEMP_X_C3D_DWG.dwg - 4-Jun-15 3:48 PM

PLOTTED DATE: 12-JUN-2015

SCALE: 1"=5' Horiz.
1"=5' Vert.

CREATED BY: S117566

CONTRACT: 02-4E6904

DIST/CO/RTE/PM: 02/Las/395/49.6

PROJECT ID: 0212000033

"M2" LINE
CROSS SECTIONS
22 OF 25

FOR EARTHWORK DEVELOPMENT ONLY

All Dimensions are U.S. Survey Feet

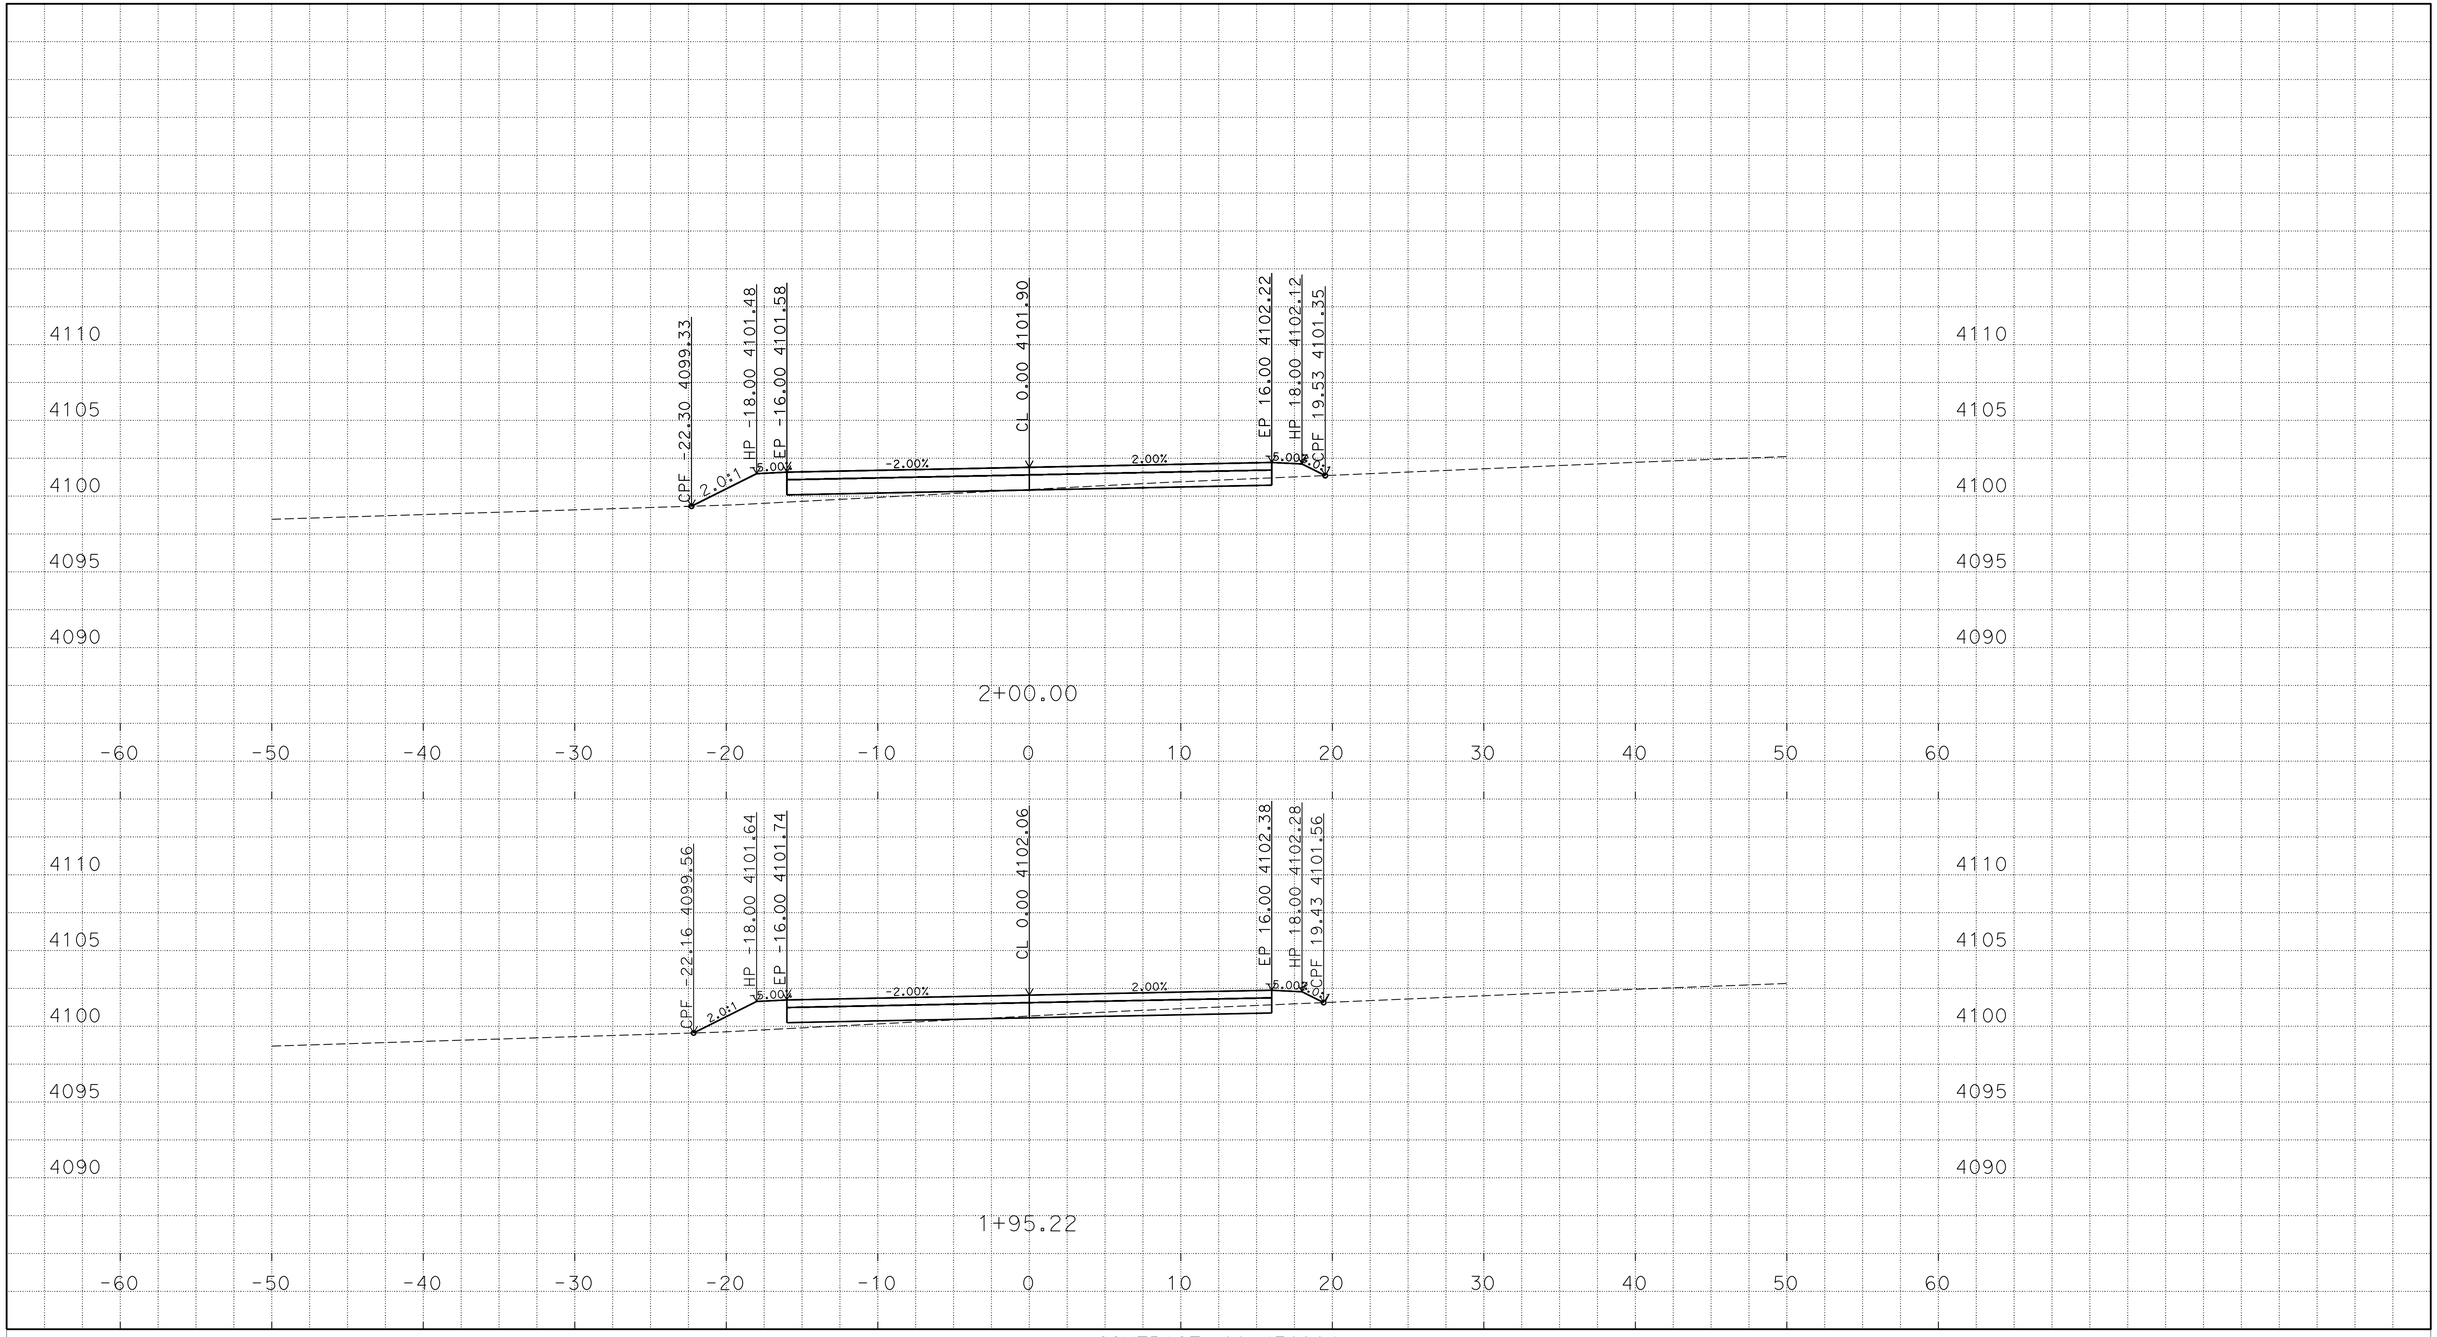

P:\proj1\02\4E690\design\C3D\Corridors
24e690_Corr_M2a_TEMP_X_C3D_DWG.dwg - 4-Jun-15 3:48 PM

PLOTTED DATE: 12-JUN-2015

SCALE: 1"=5' Horiz.
1"=5' Vert.

CREATED BY: S117566

CONTRACT: 02-4E6904

DIST/CO/RTE/PM: 02/Las/395/49.6

PROJECT ID: 0212000033

"M2" LINE
CROSS SECTIONS
23 OF 25

FOR EARTHWORK DEVELOPMENT ONLY

All Dimensions are U.S. Survey Feet

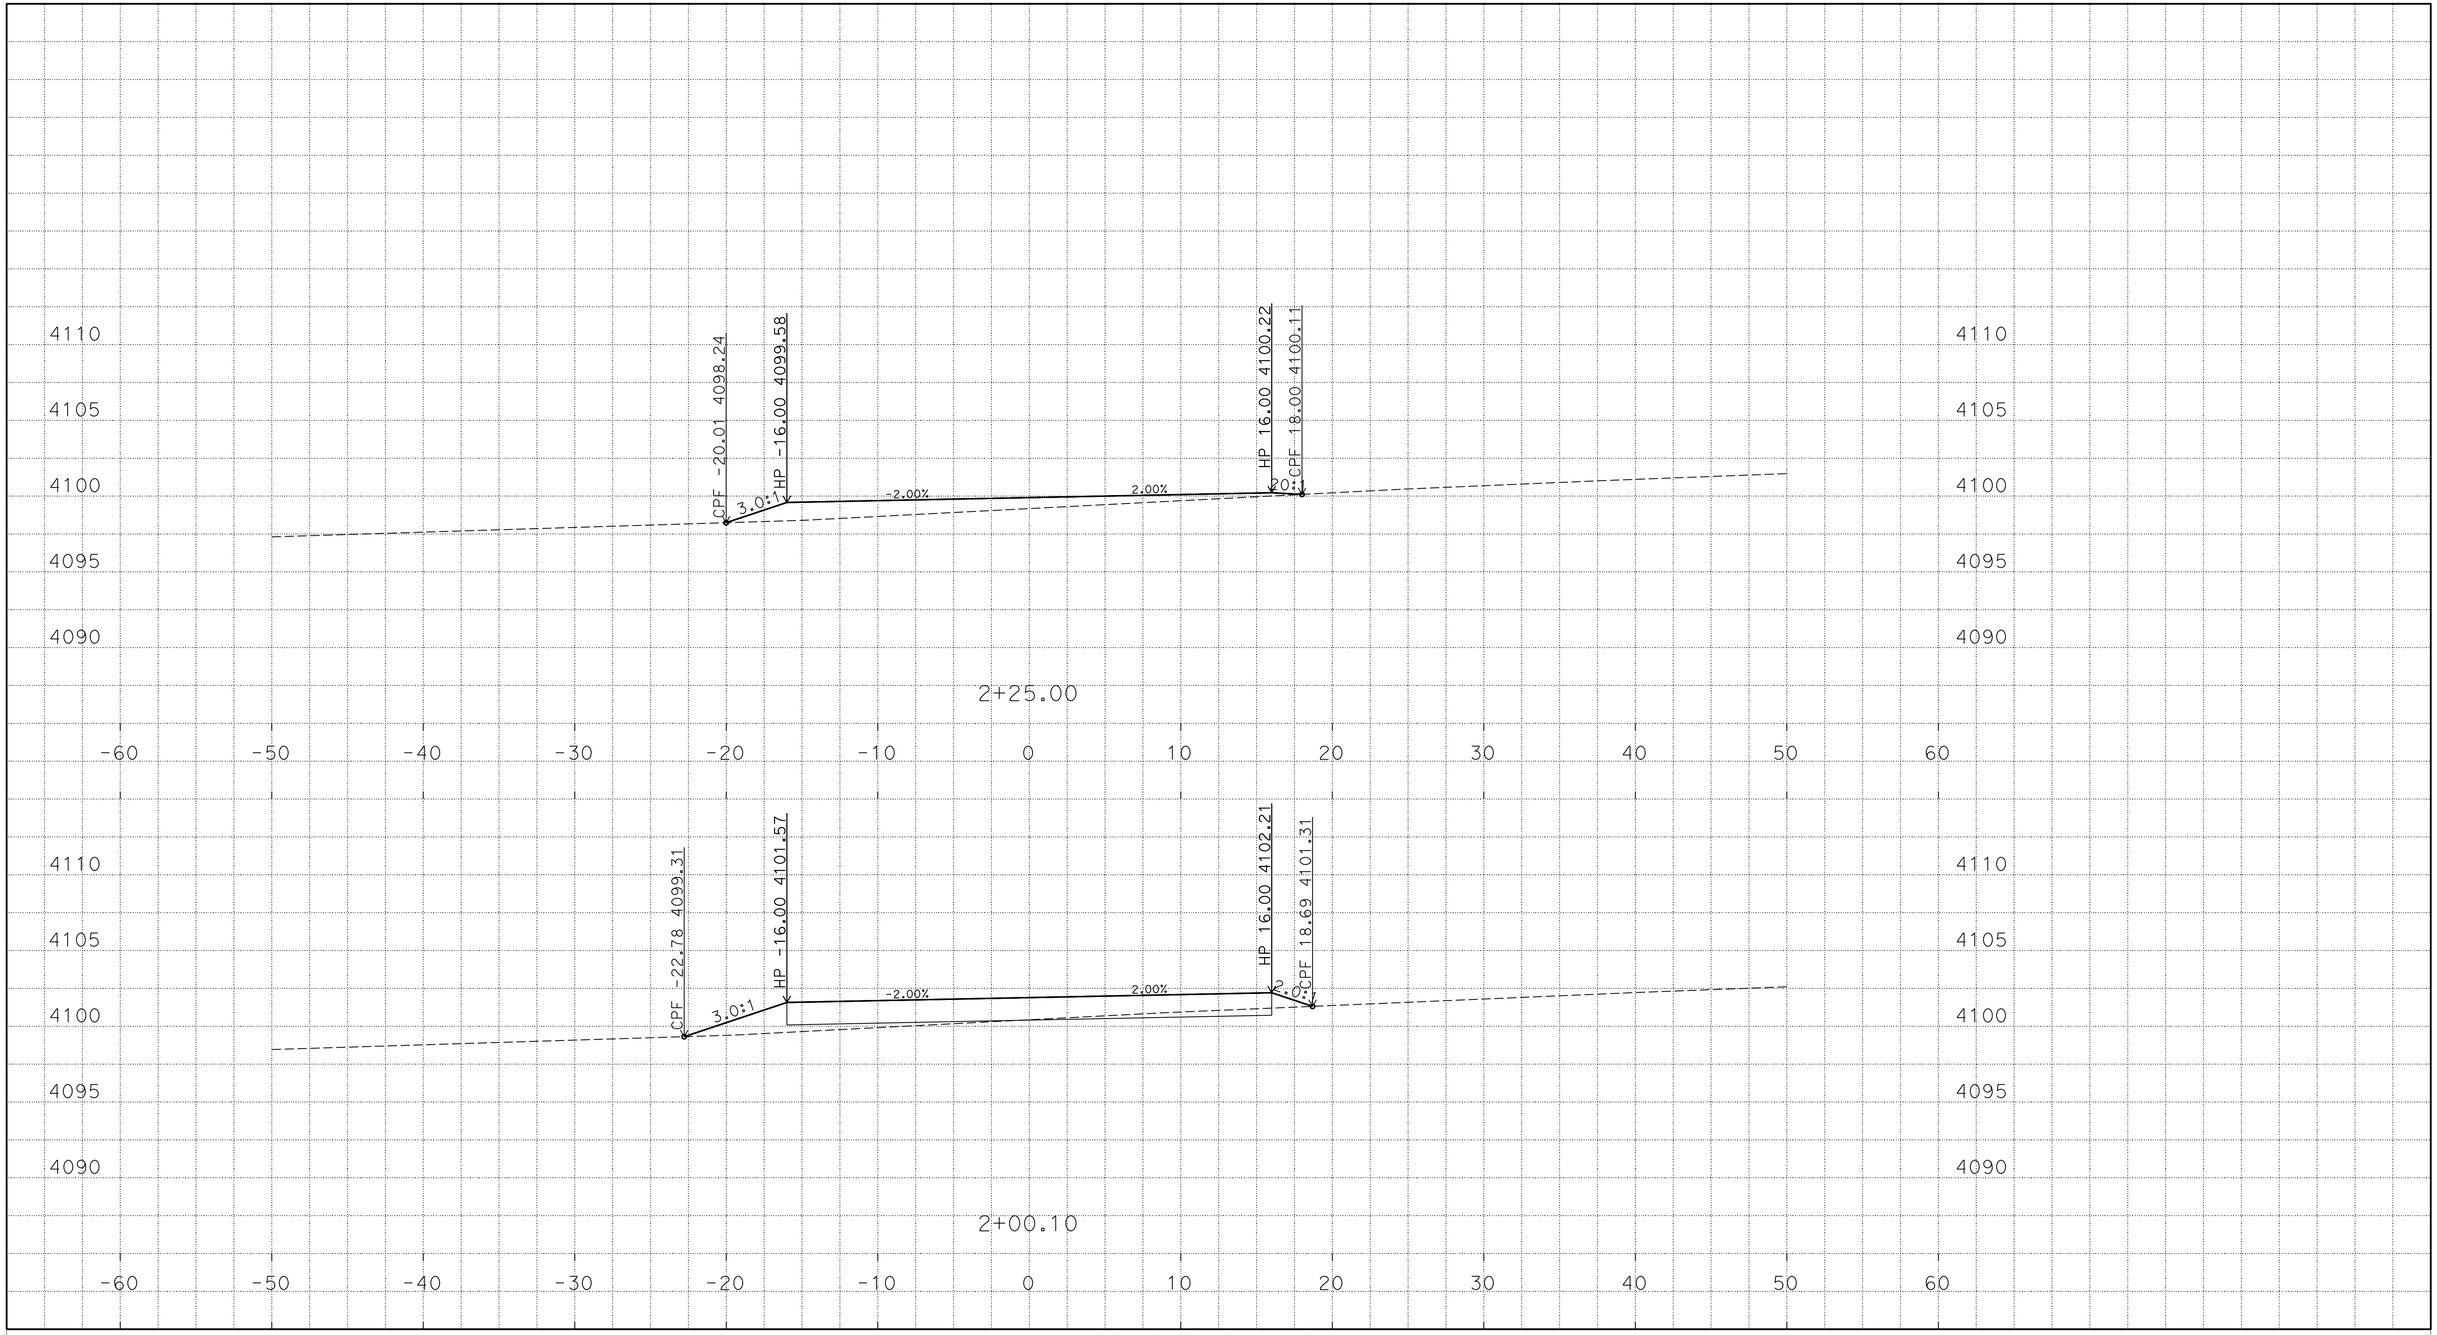

P:\proj1\02\4E690\design\C3D\Corridors
24e690_Corr_M2a_TEMP_X_C3D_DWG.dwg - 4-Jun-15 3:48 PM

PLOTTED DATE: 12-JUN-2015

SCALE: 1"=5' Horiz.
1"=5' Vert.

CREATED BY: S117566

CONTRACT: 02-4E6904

DIST/CO/RTE/PM: 02/Las/395/49.6

PROJECT ID: 0212000033

"M2" LINE
CROSS SECTIONS
24 OF 25

FOR EARTHWORK DEVELOPMENT ONLY

All Dimensions are U.S. Survey Feet

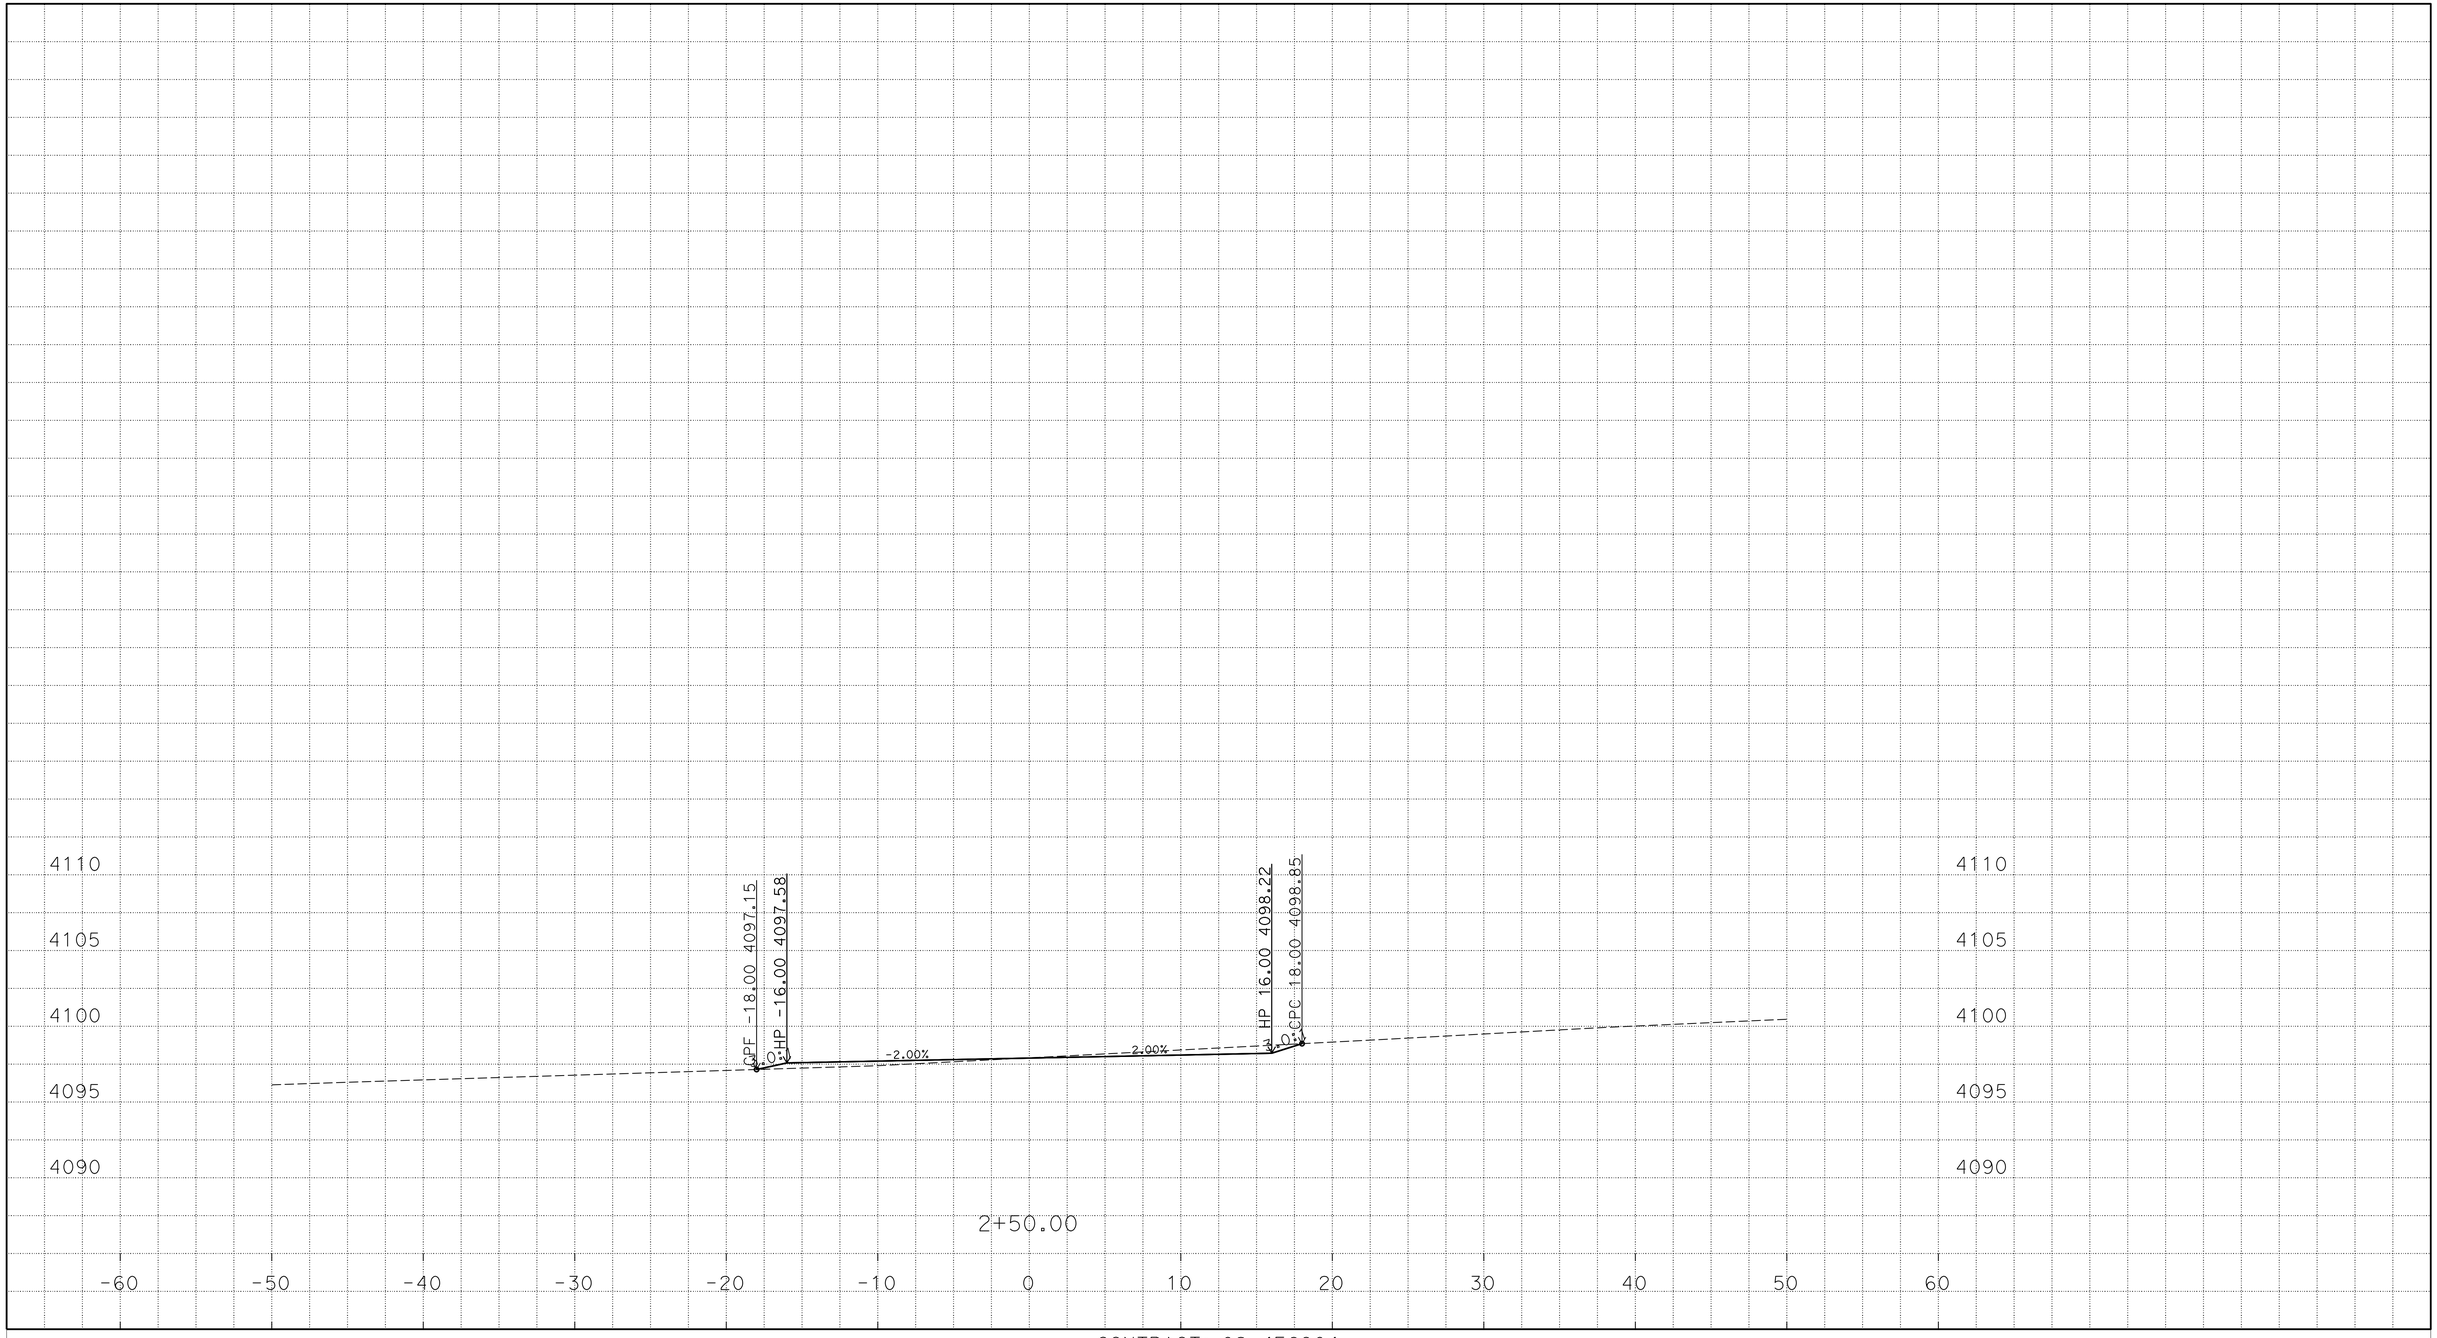

P:\proj1\02\4E690\design\C3D\Corridors
24e690_Corr_M2a_TEMP_X_C3D_DWG.dwg - 4-Jun-15 3:48 PM

PLOTTED DATE: 12-JUN-2015

SCALE: 1"=5' Horiz.
1"=5' Vert.

CREATED BY: S117566

CONTRACT: 02-4E6904

DIST/CO/RTE/PM: 02/Las/395/49.6

PROJECT ID: 0212000033

"M2" LINE
CROSS SECTIONS
25 OF 25