FOR EARTHWORK DEVELOPMENT ONLY

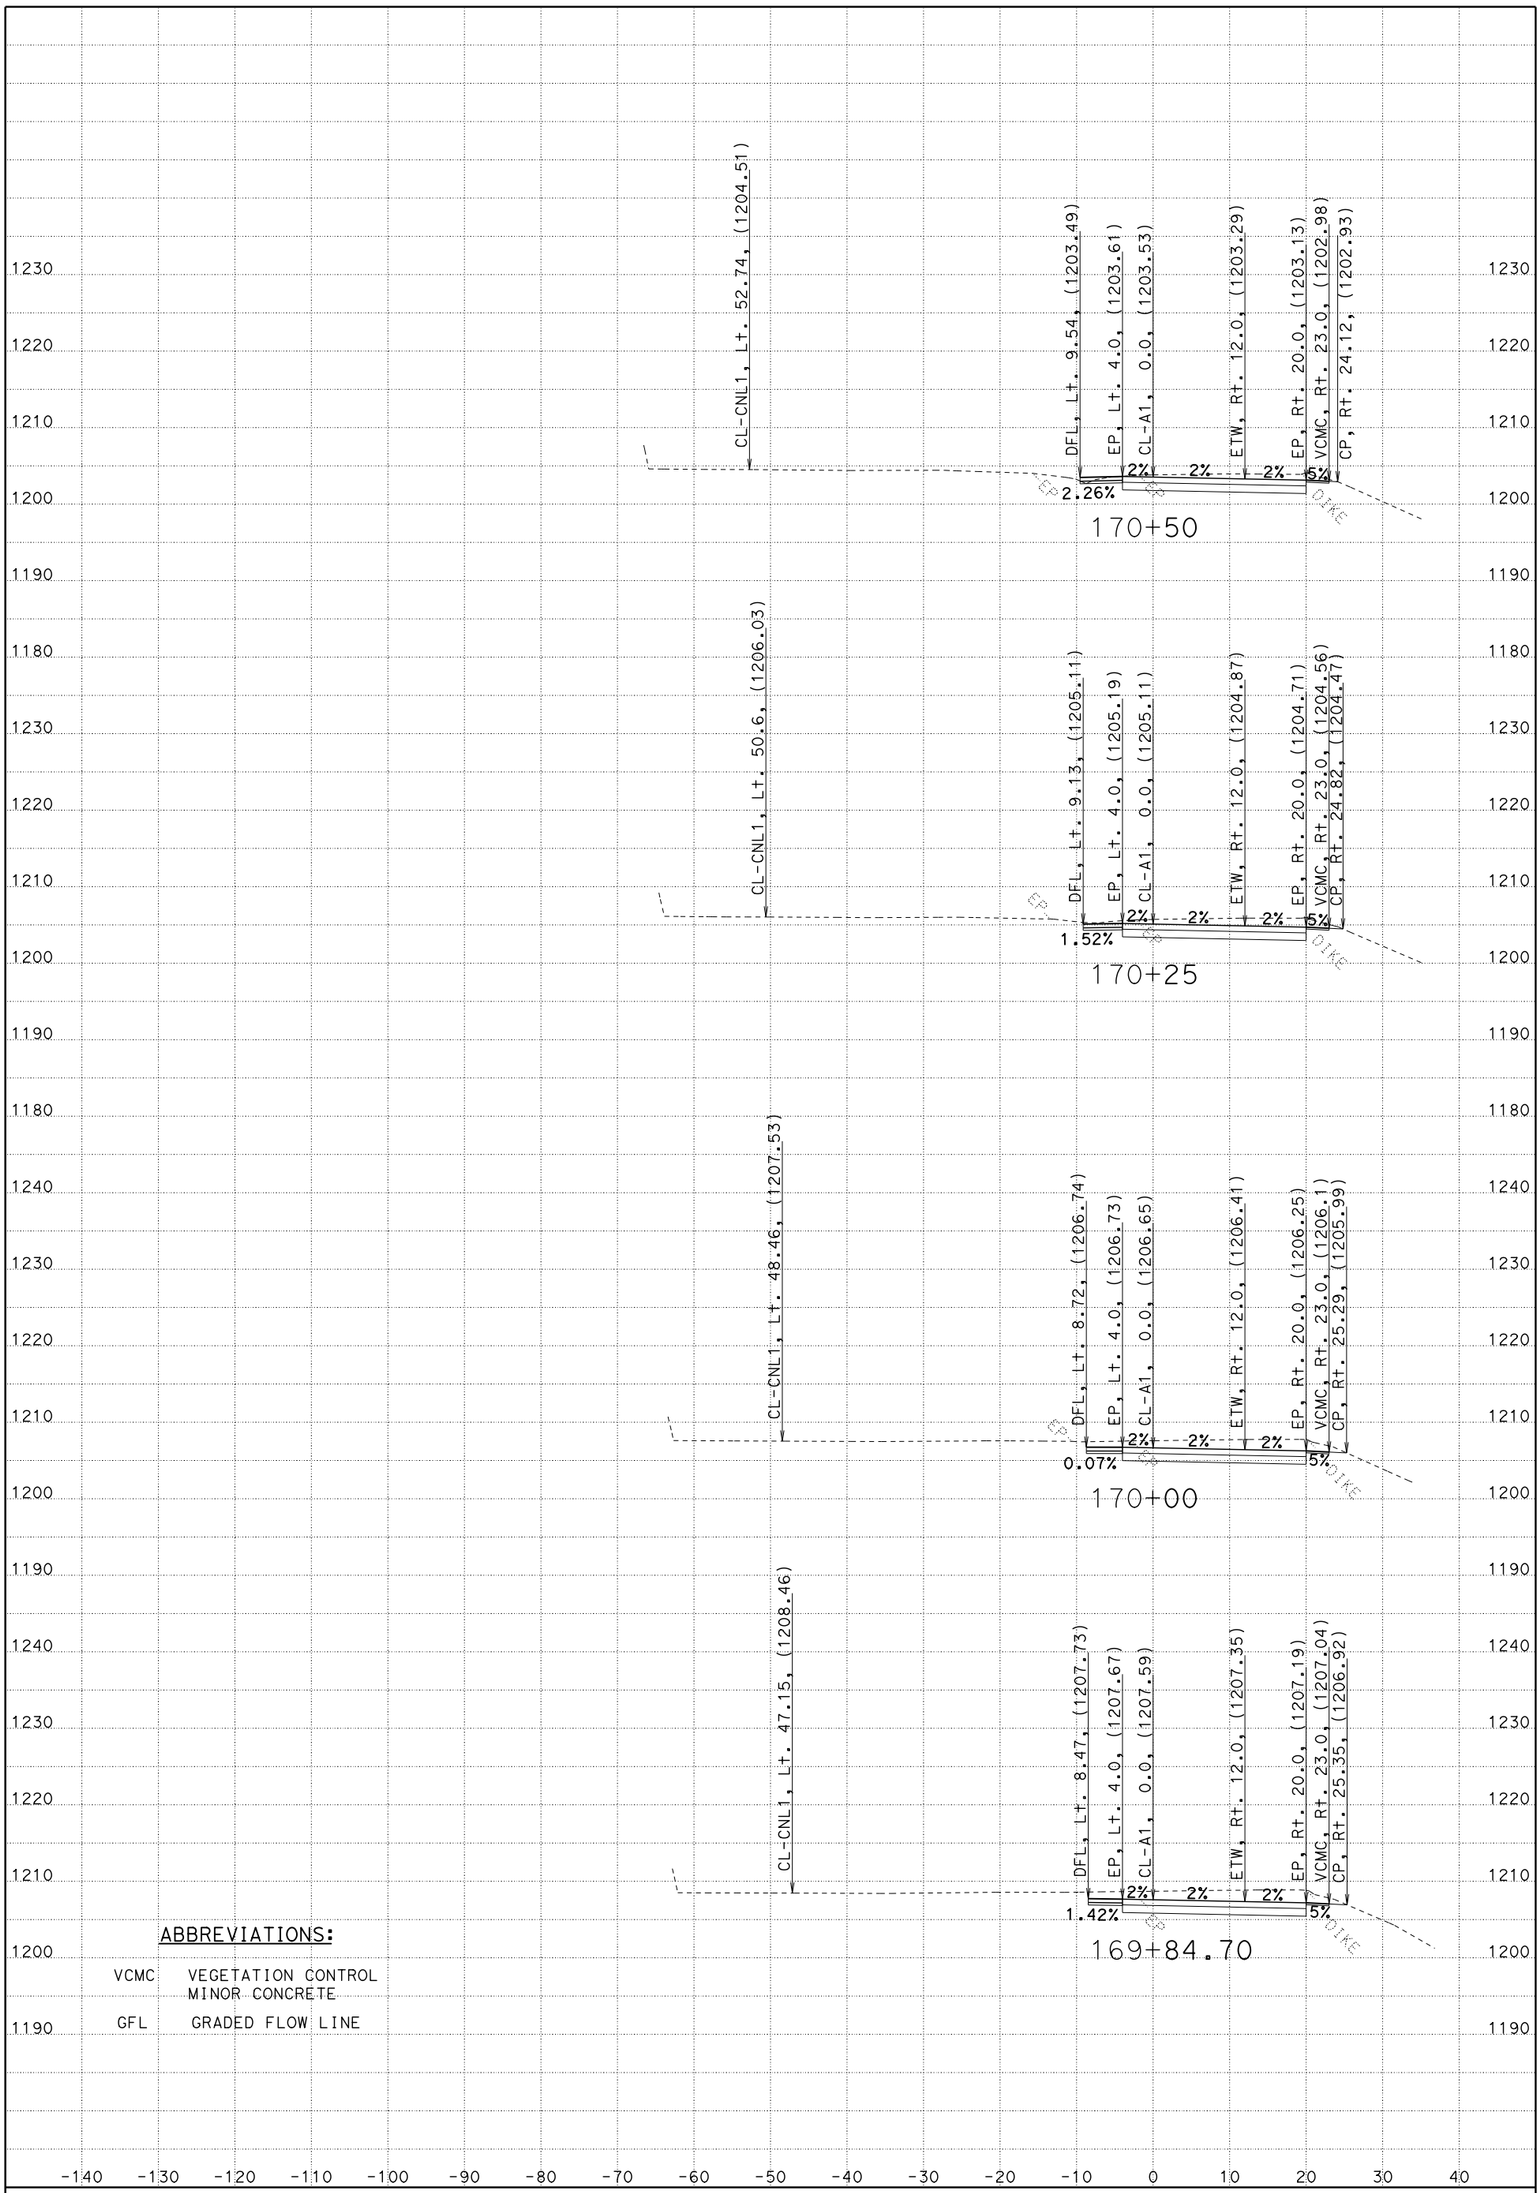

ABBREVIATIONS:

VCMC	VEGETATION CONTROL MINOR CONCRETE
GFL	GRADED FLOW LINE

CREATED BY: JC

DATE: 6/25/2013

KC Project: 3E890 File: D:\4F450\surveys\3E890\a1fg_16984_17600.ear

GILMAN ROAD INTERCHANGE

CONTRACT: 02-4F4504

DIST/CO/RTE/PM: 02/SHA/5/R34.3-R36.8

SCALE: 1" = 10' Horiz.
1" = 10' Vert.

A1 RAMP CROSS SECTIONS

SHEET 1 OF 7

FOR EARTHWORK DEVELOPMENT ONLY

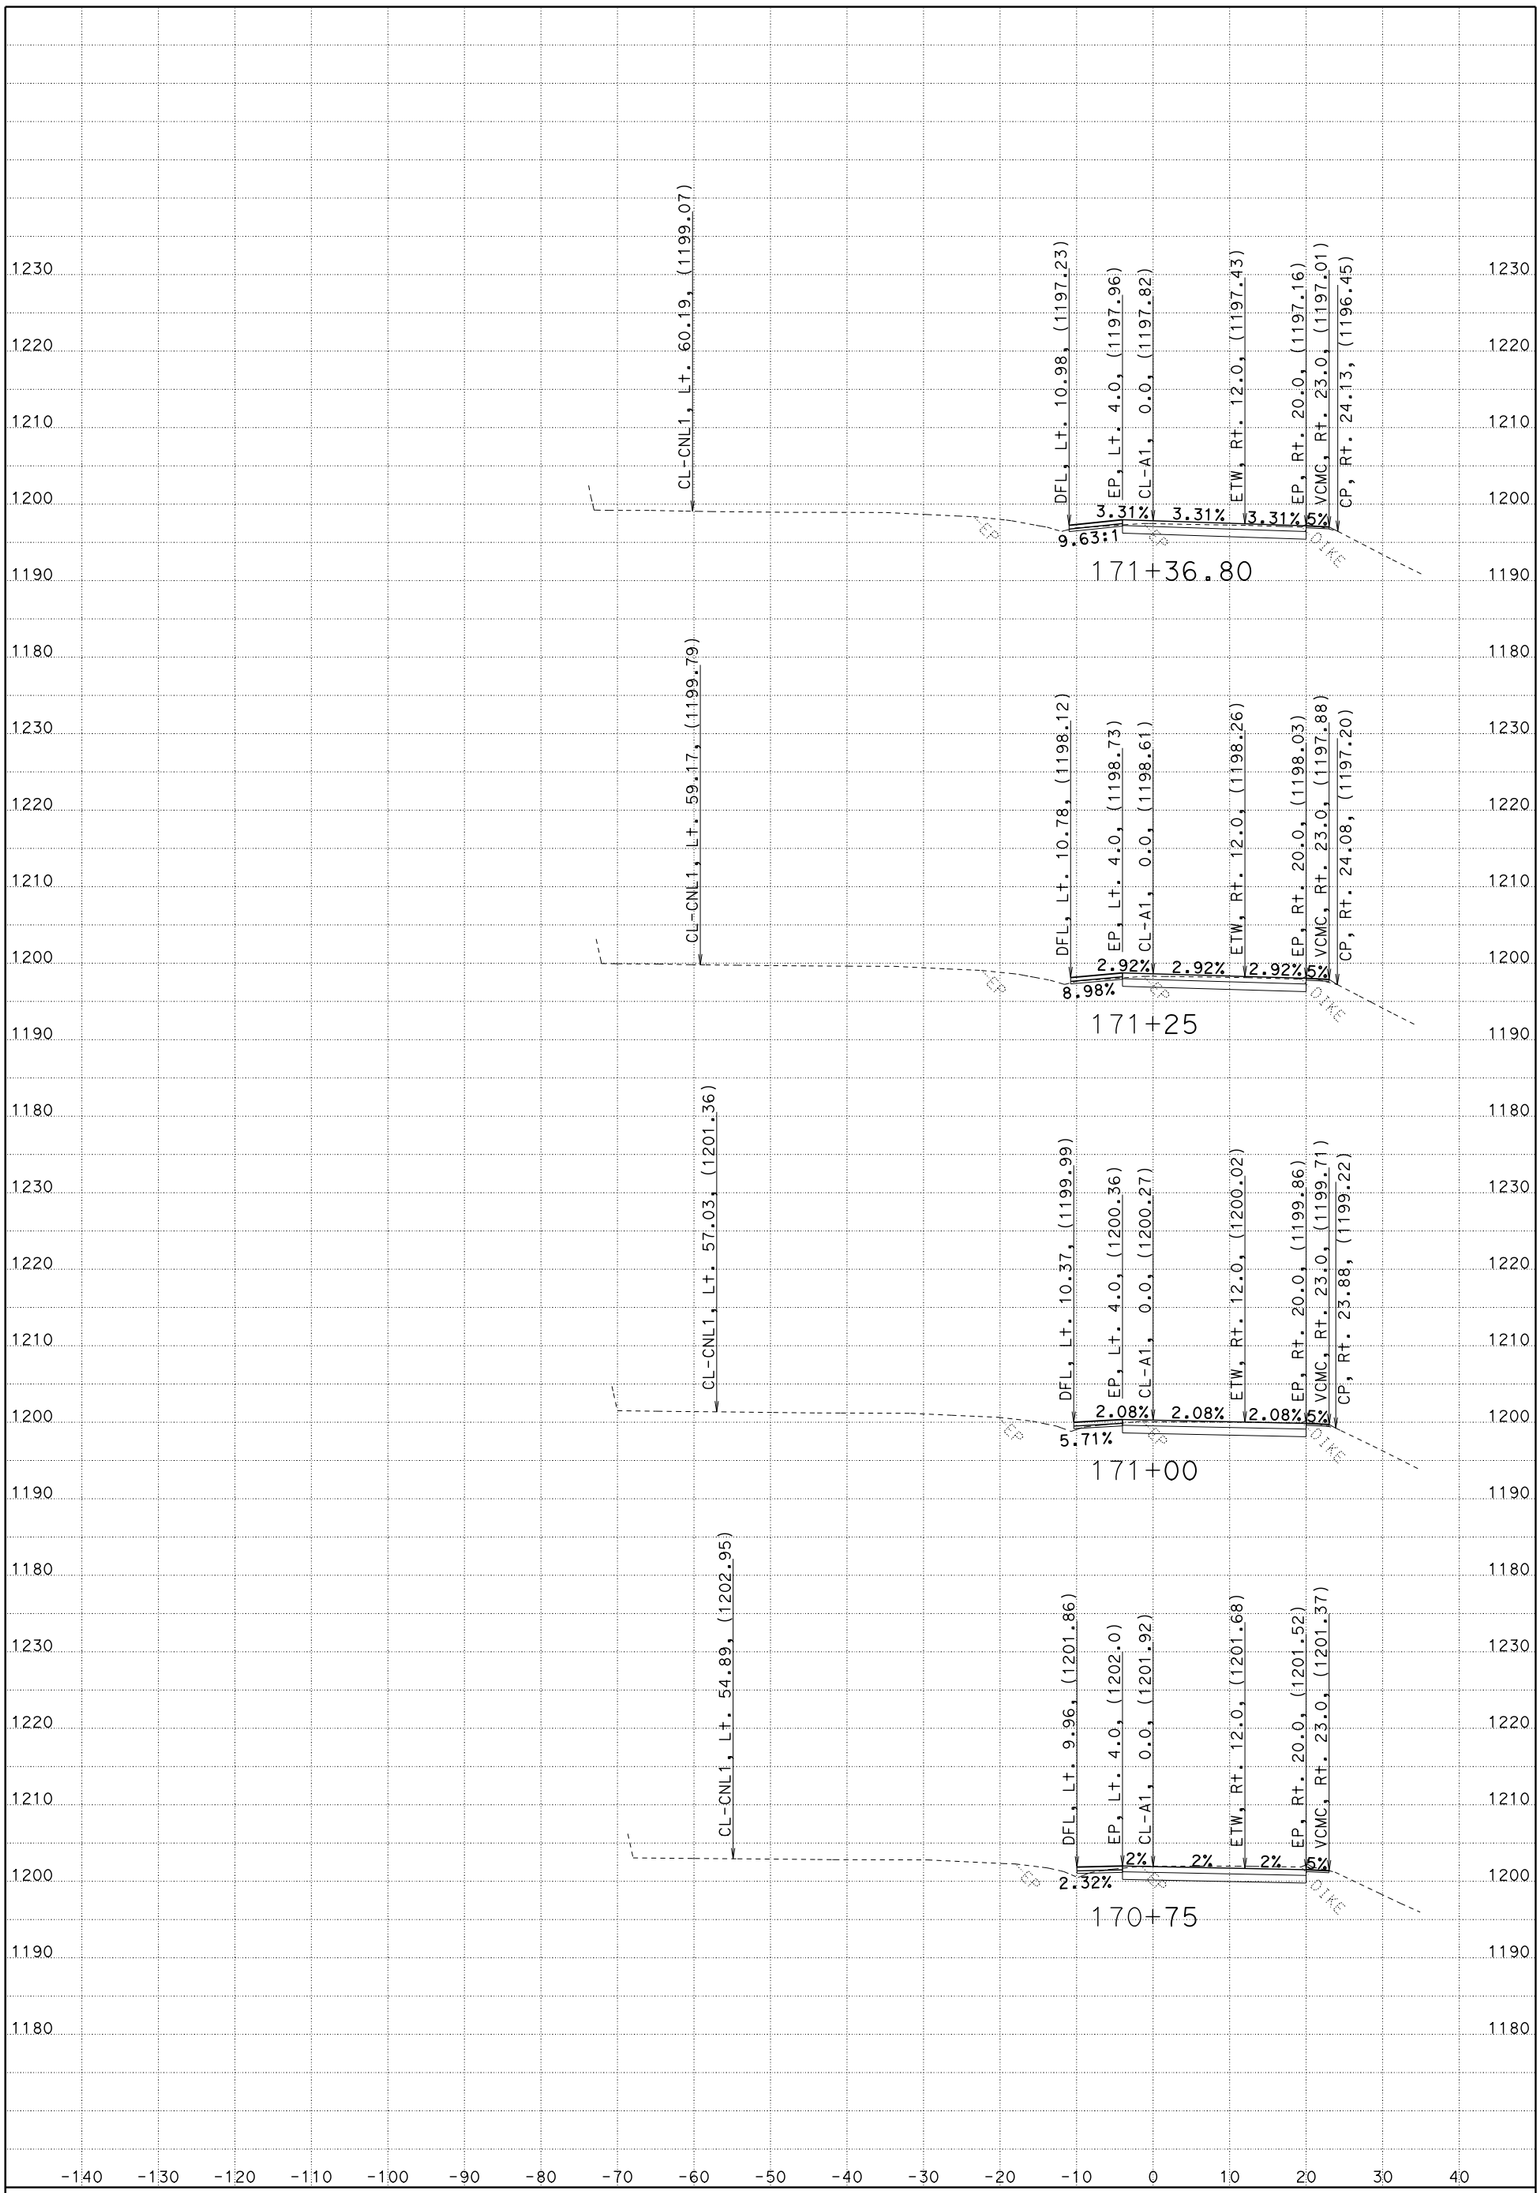

CREATED BY: JC

DATE: 6/25/2013

KC Project: 3E890 File: D:\4F450\surveys\3E890\a1fg_16984_17600.ear

GILMAN ROAD INTERCHANGE

CONTRACT: 02-4F4504

DIST/CO/RTE/PM: 02/SHA/5/R34.3-R36.8

SCALE: 1" = 10' Horiz.
1" = 10' Vert.

A1 RAMP

CROSS SECTIONS

SHEET 2 OF 7

FOR EARTHWORK DEVELOPMENT ONLY

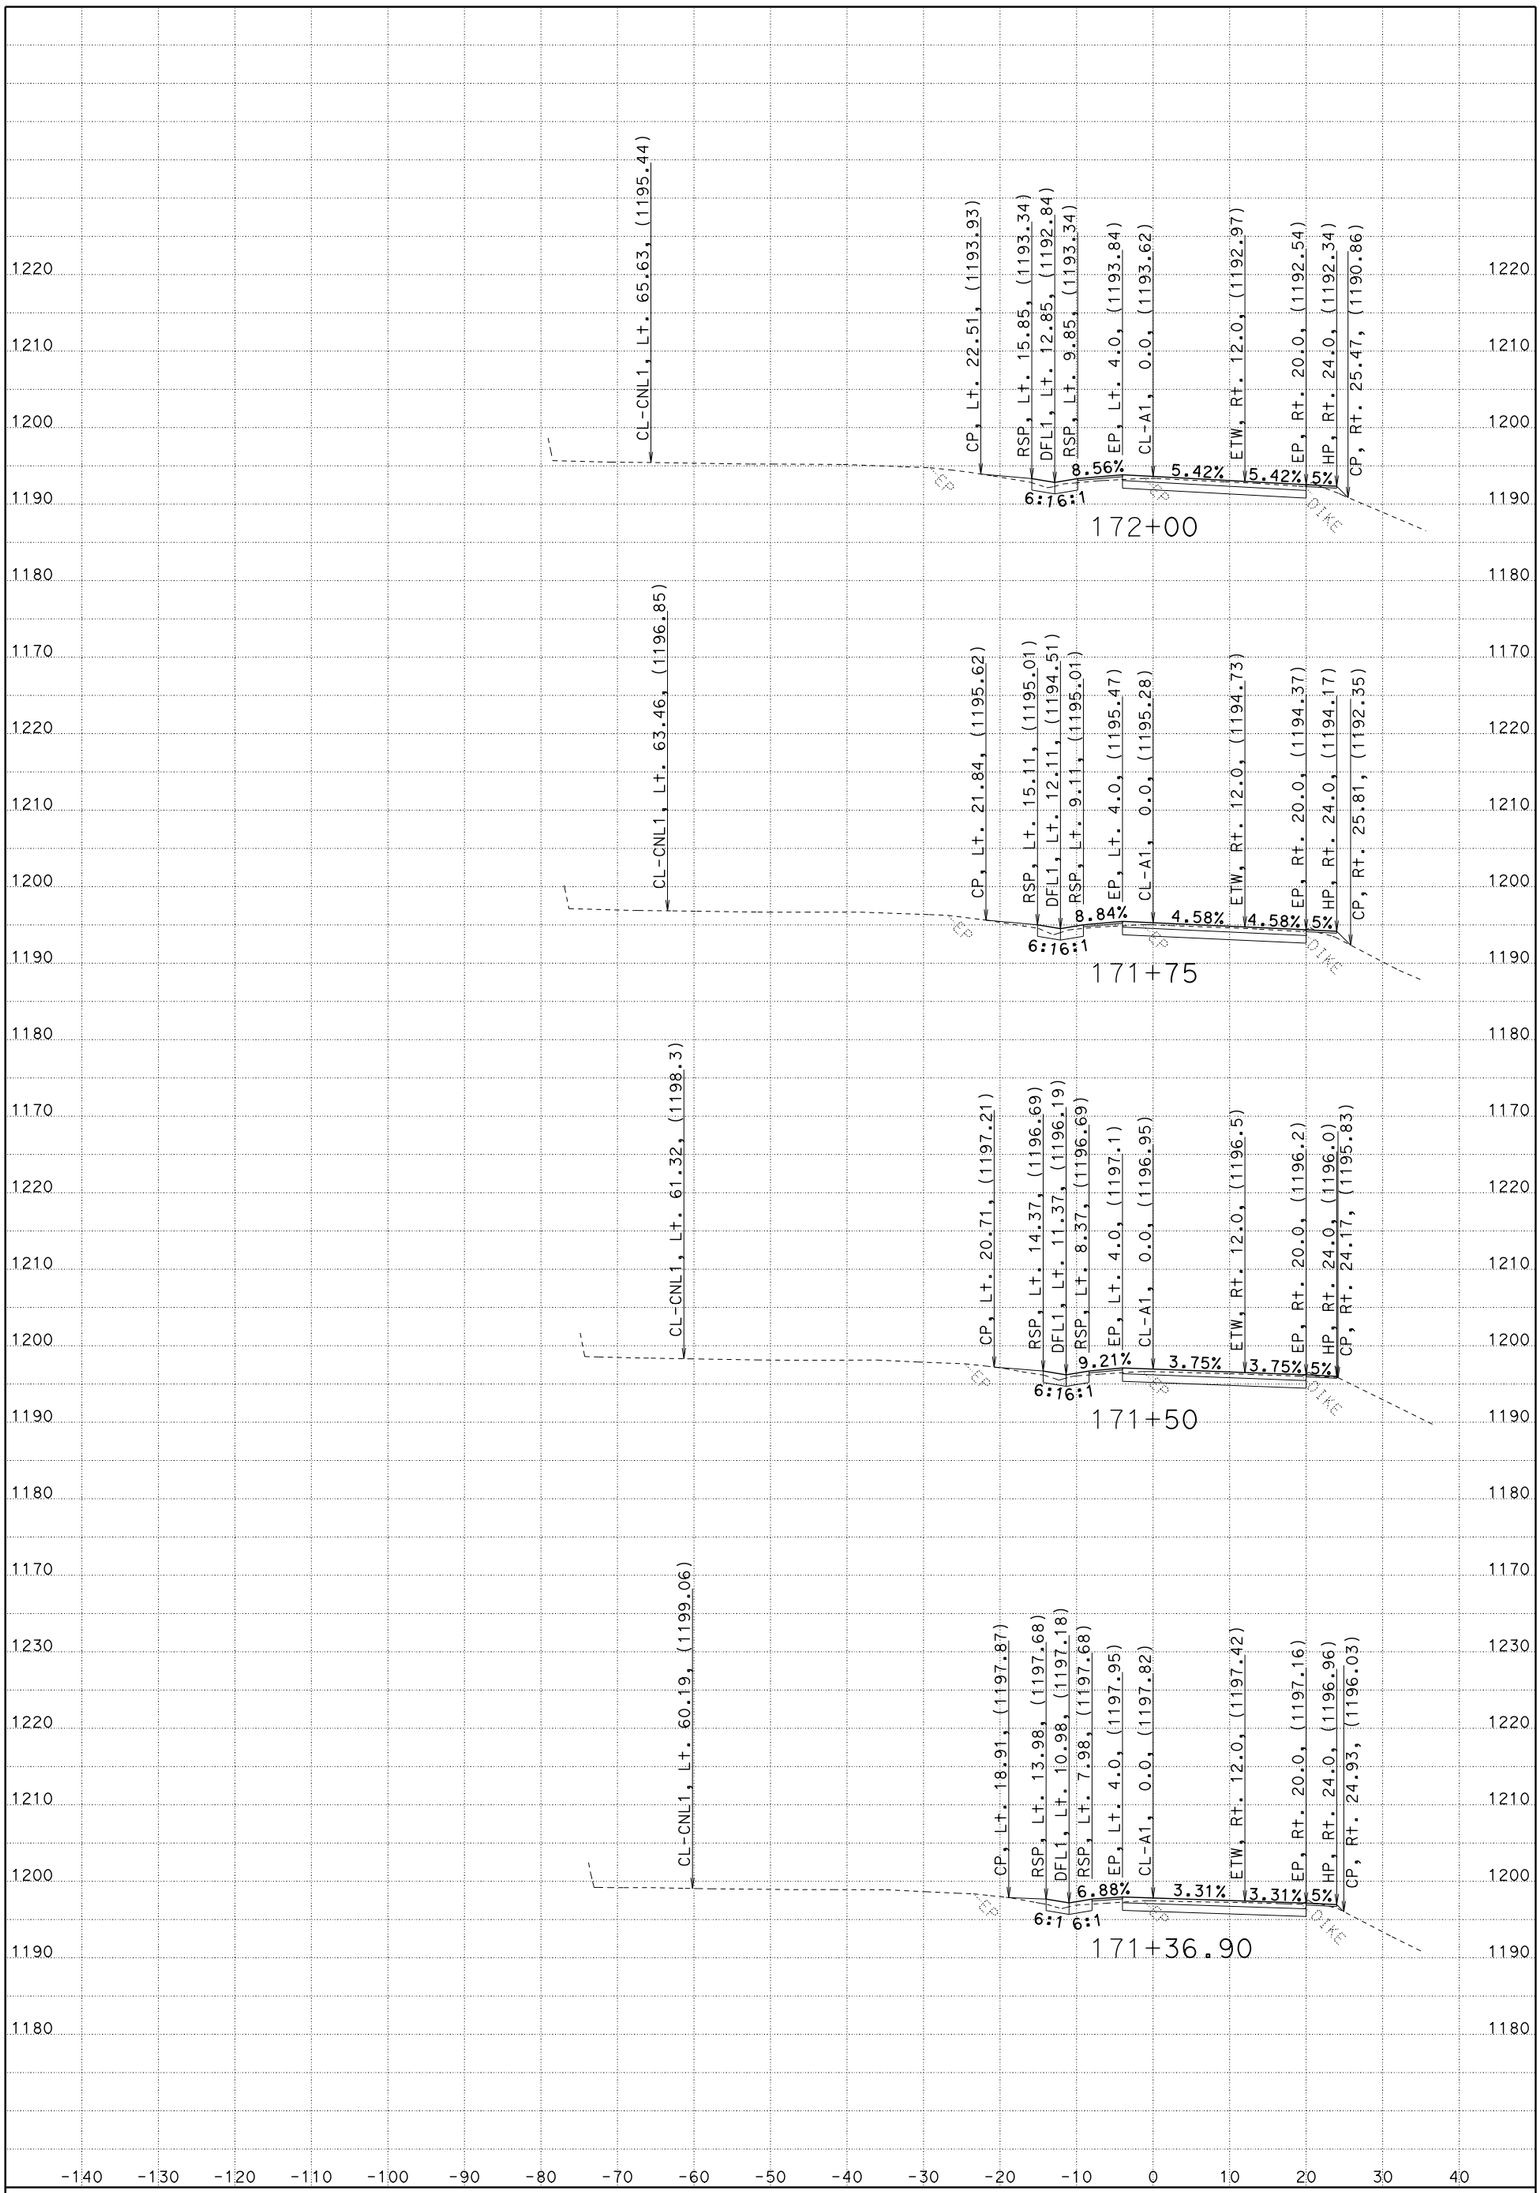

CREATED BY: JC

DATE: 6/25/2013

KC Project: 3E890 File: D:\4F450\surveys\3E890\a1fg_16984_17600.ear

GILMAN ROAD INTERCHANGE

CONTRACT: 02-4F4504

DIST/CO/RTE/PM: 02/SHA/5/R34.3-R36.8

SCALE: 1" = 10' Horiz.
1" = 10' Vert.

A1 RAMP
CROSS SECTIONS

SHEET 3 OF 7

FOR EARTHWORK DEVELOPMENT ONLY

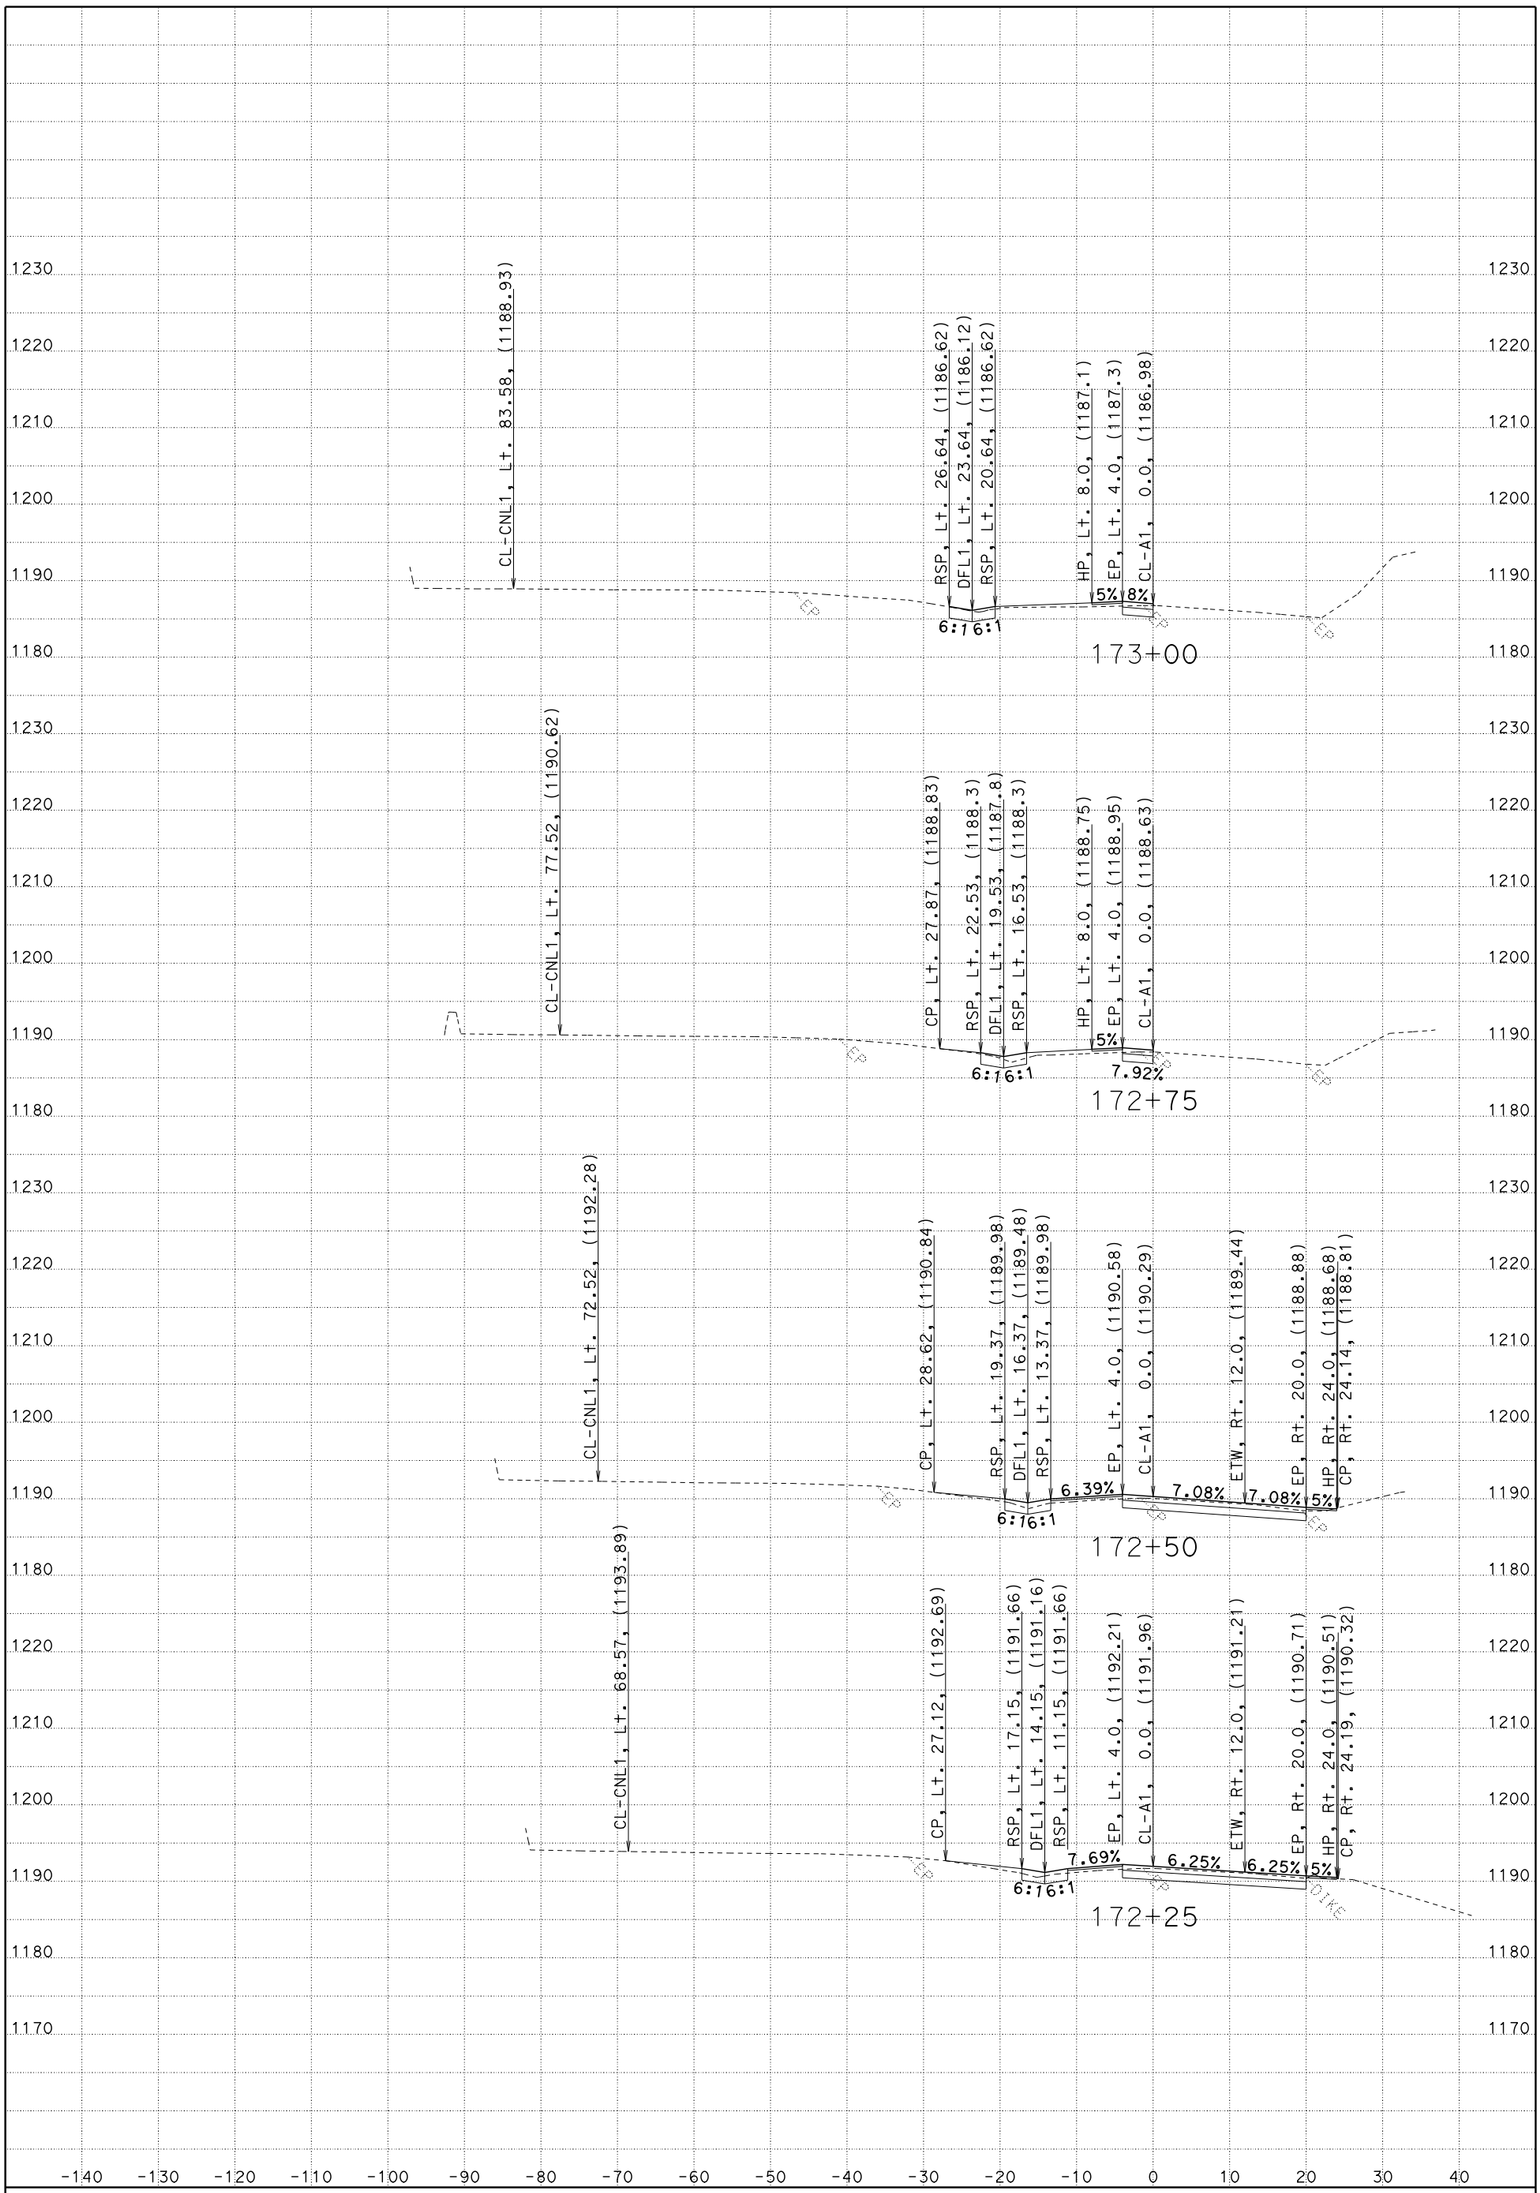

CREATED BY: JC

DATE: 6/25/2013

KC Project: 3E890 File: D:\4F450\surveys\3E890\a1fg_16984_17600.ear

GILMAN ROAD INTERCHANGE

CONTRACT: 02-4F4504

DIST/CO/RTE/PM: 02/SHA/5/R34.3-R36.8

SCALE: 1" = 10' Horiz.
1" = 10' Vert.

A1 RAMP
CROSS SECTIONS

SHEET 4 OF 7

FOR EARTHWORK DEVELOPMENT ONLY

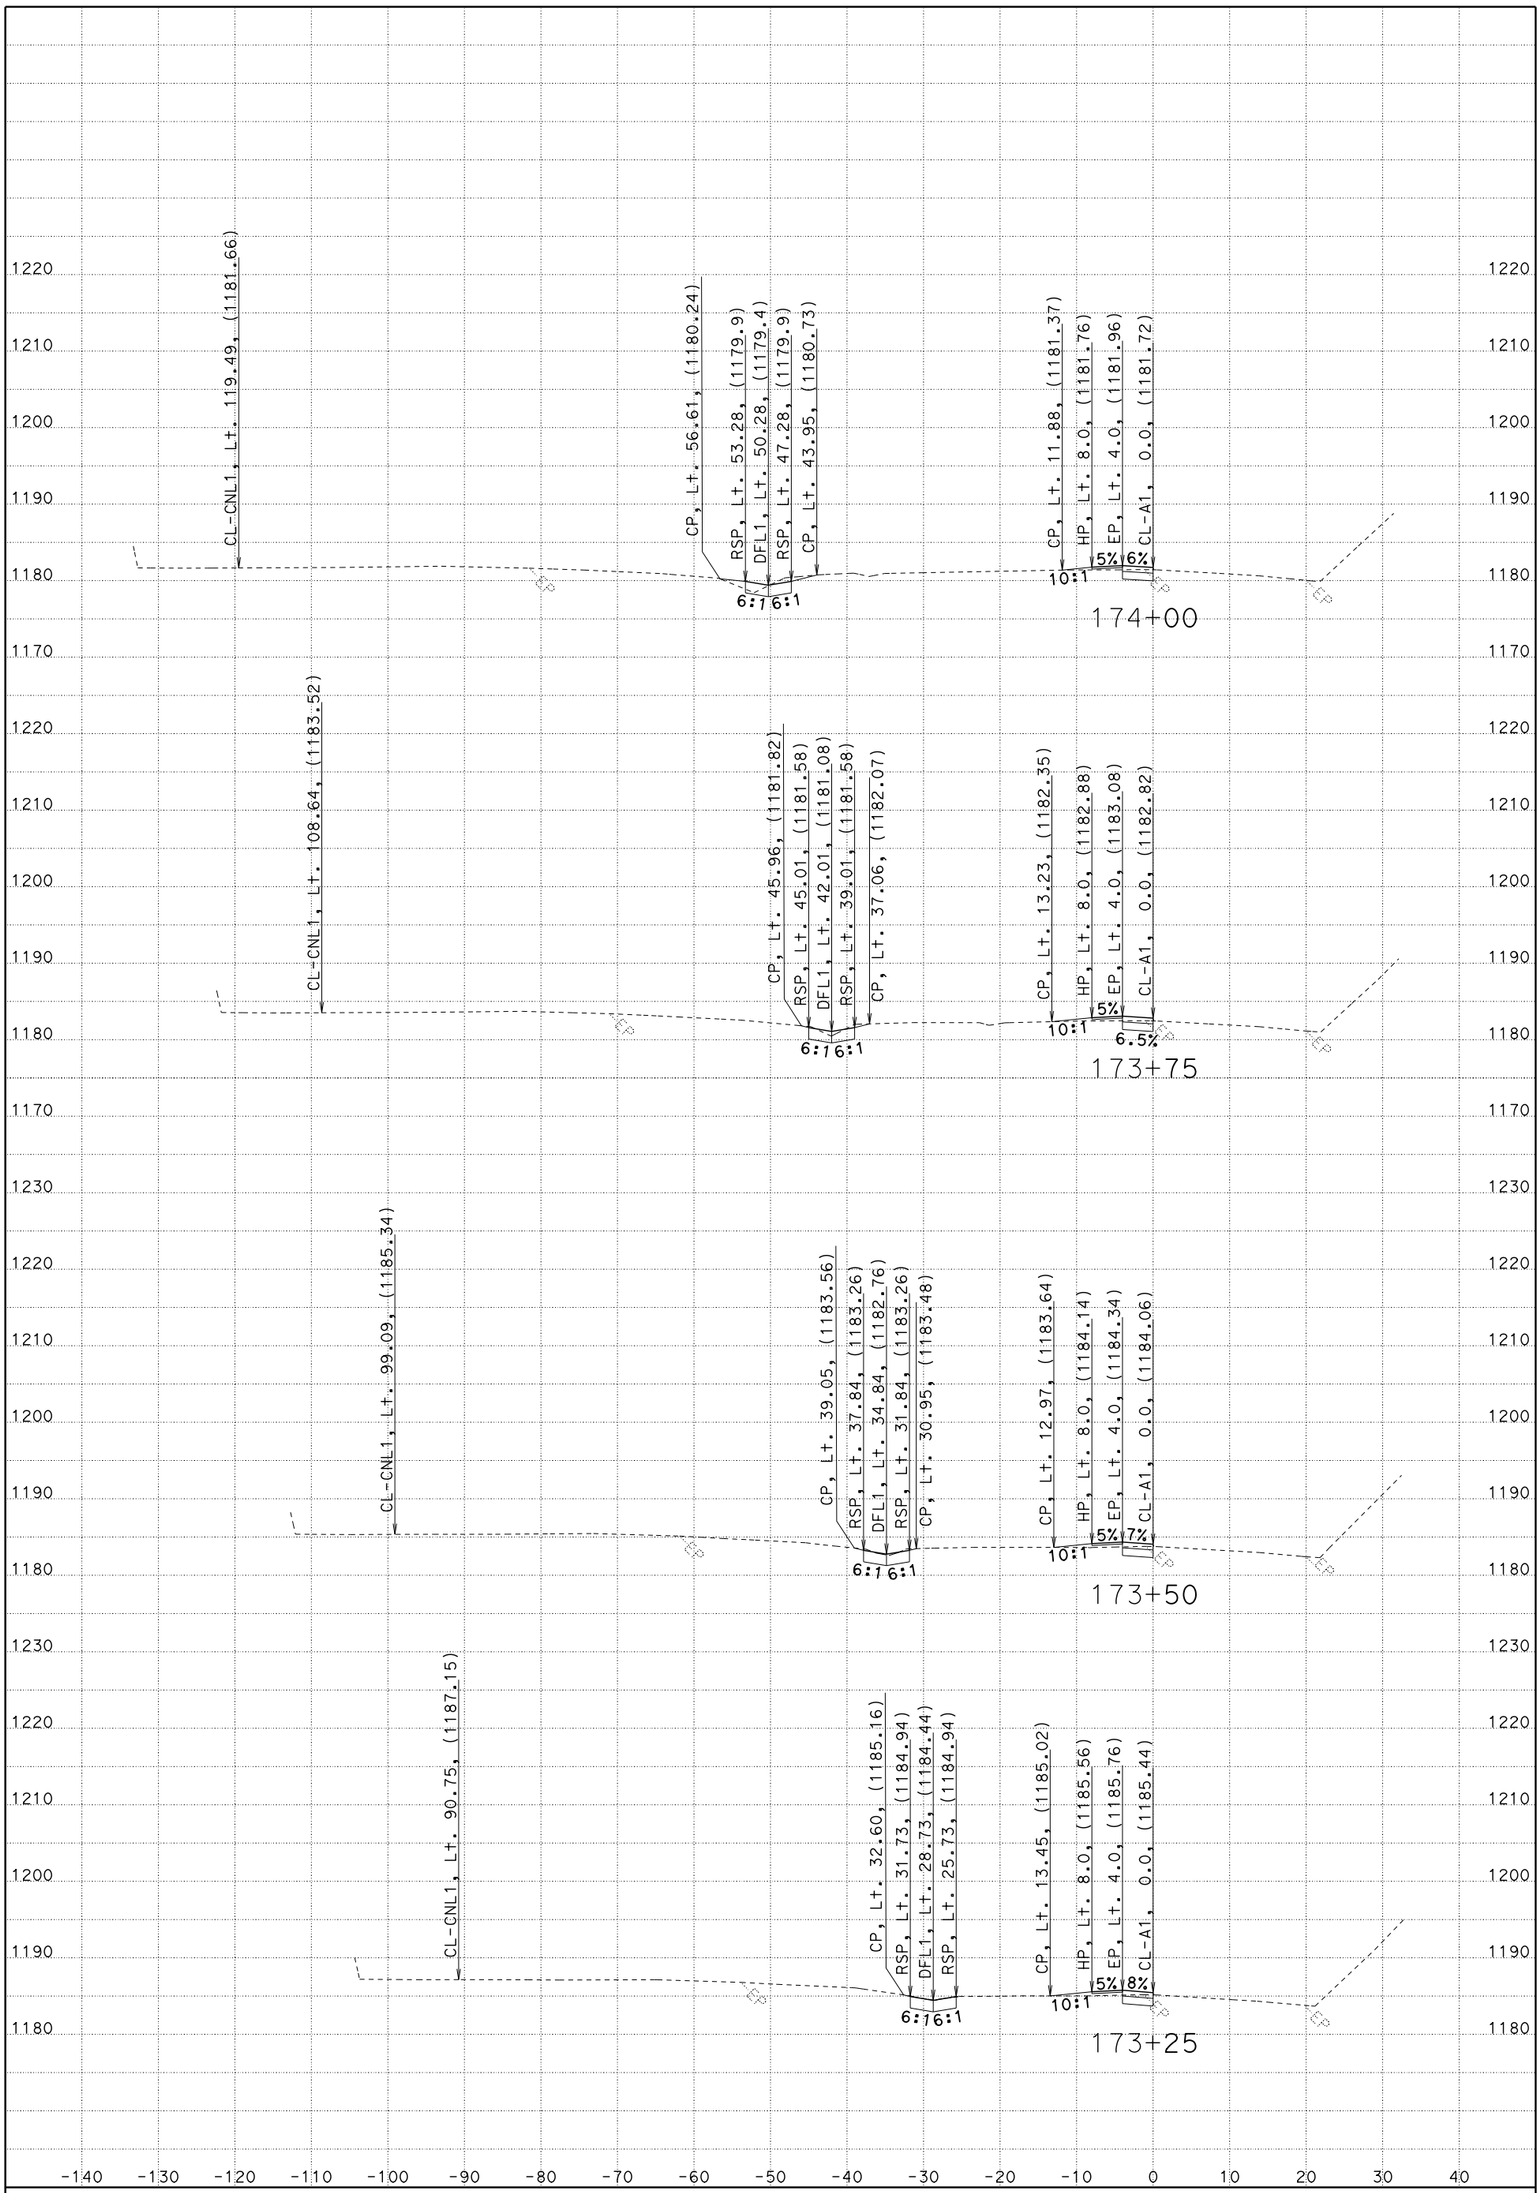

CREATED BY: JC

DATE: 6/25/2013

KC Project: 3E890 File: D:\4F450\surveys\3E890\a1fg_16984_17600.ear

GILMAN ROAD INTERCHANGE

CONTRACT: 02-4F4504

DIST/CO/RTE/PM: 02/SHA/5/R34.3-R36.8

SCALE: 1" = 10' Horiz.
1" = 10' Vert.

A1 RAMP

CROSS SECTIONS

SHEET 5 OF 7

FOR EARTHWORK DEVELOPMENT ONLY

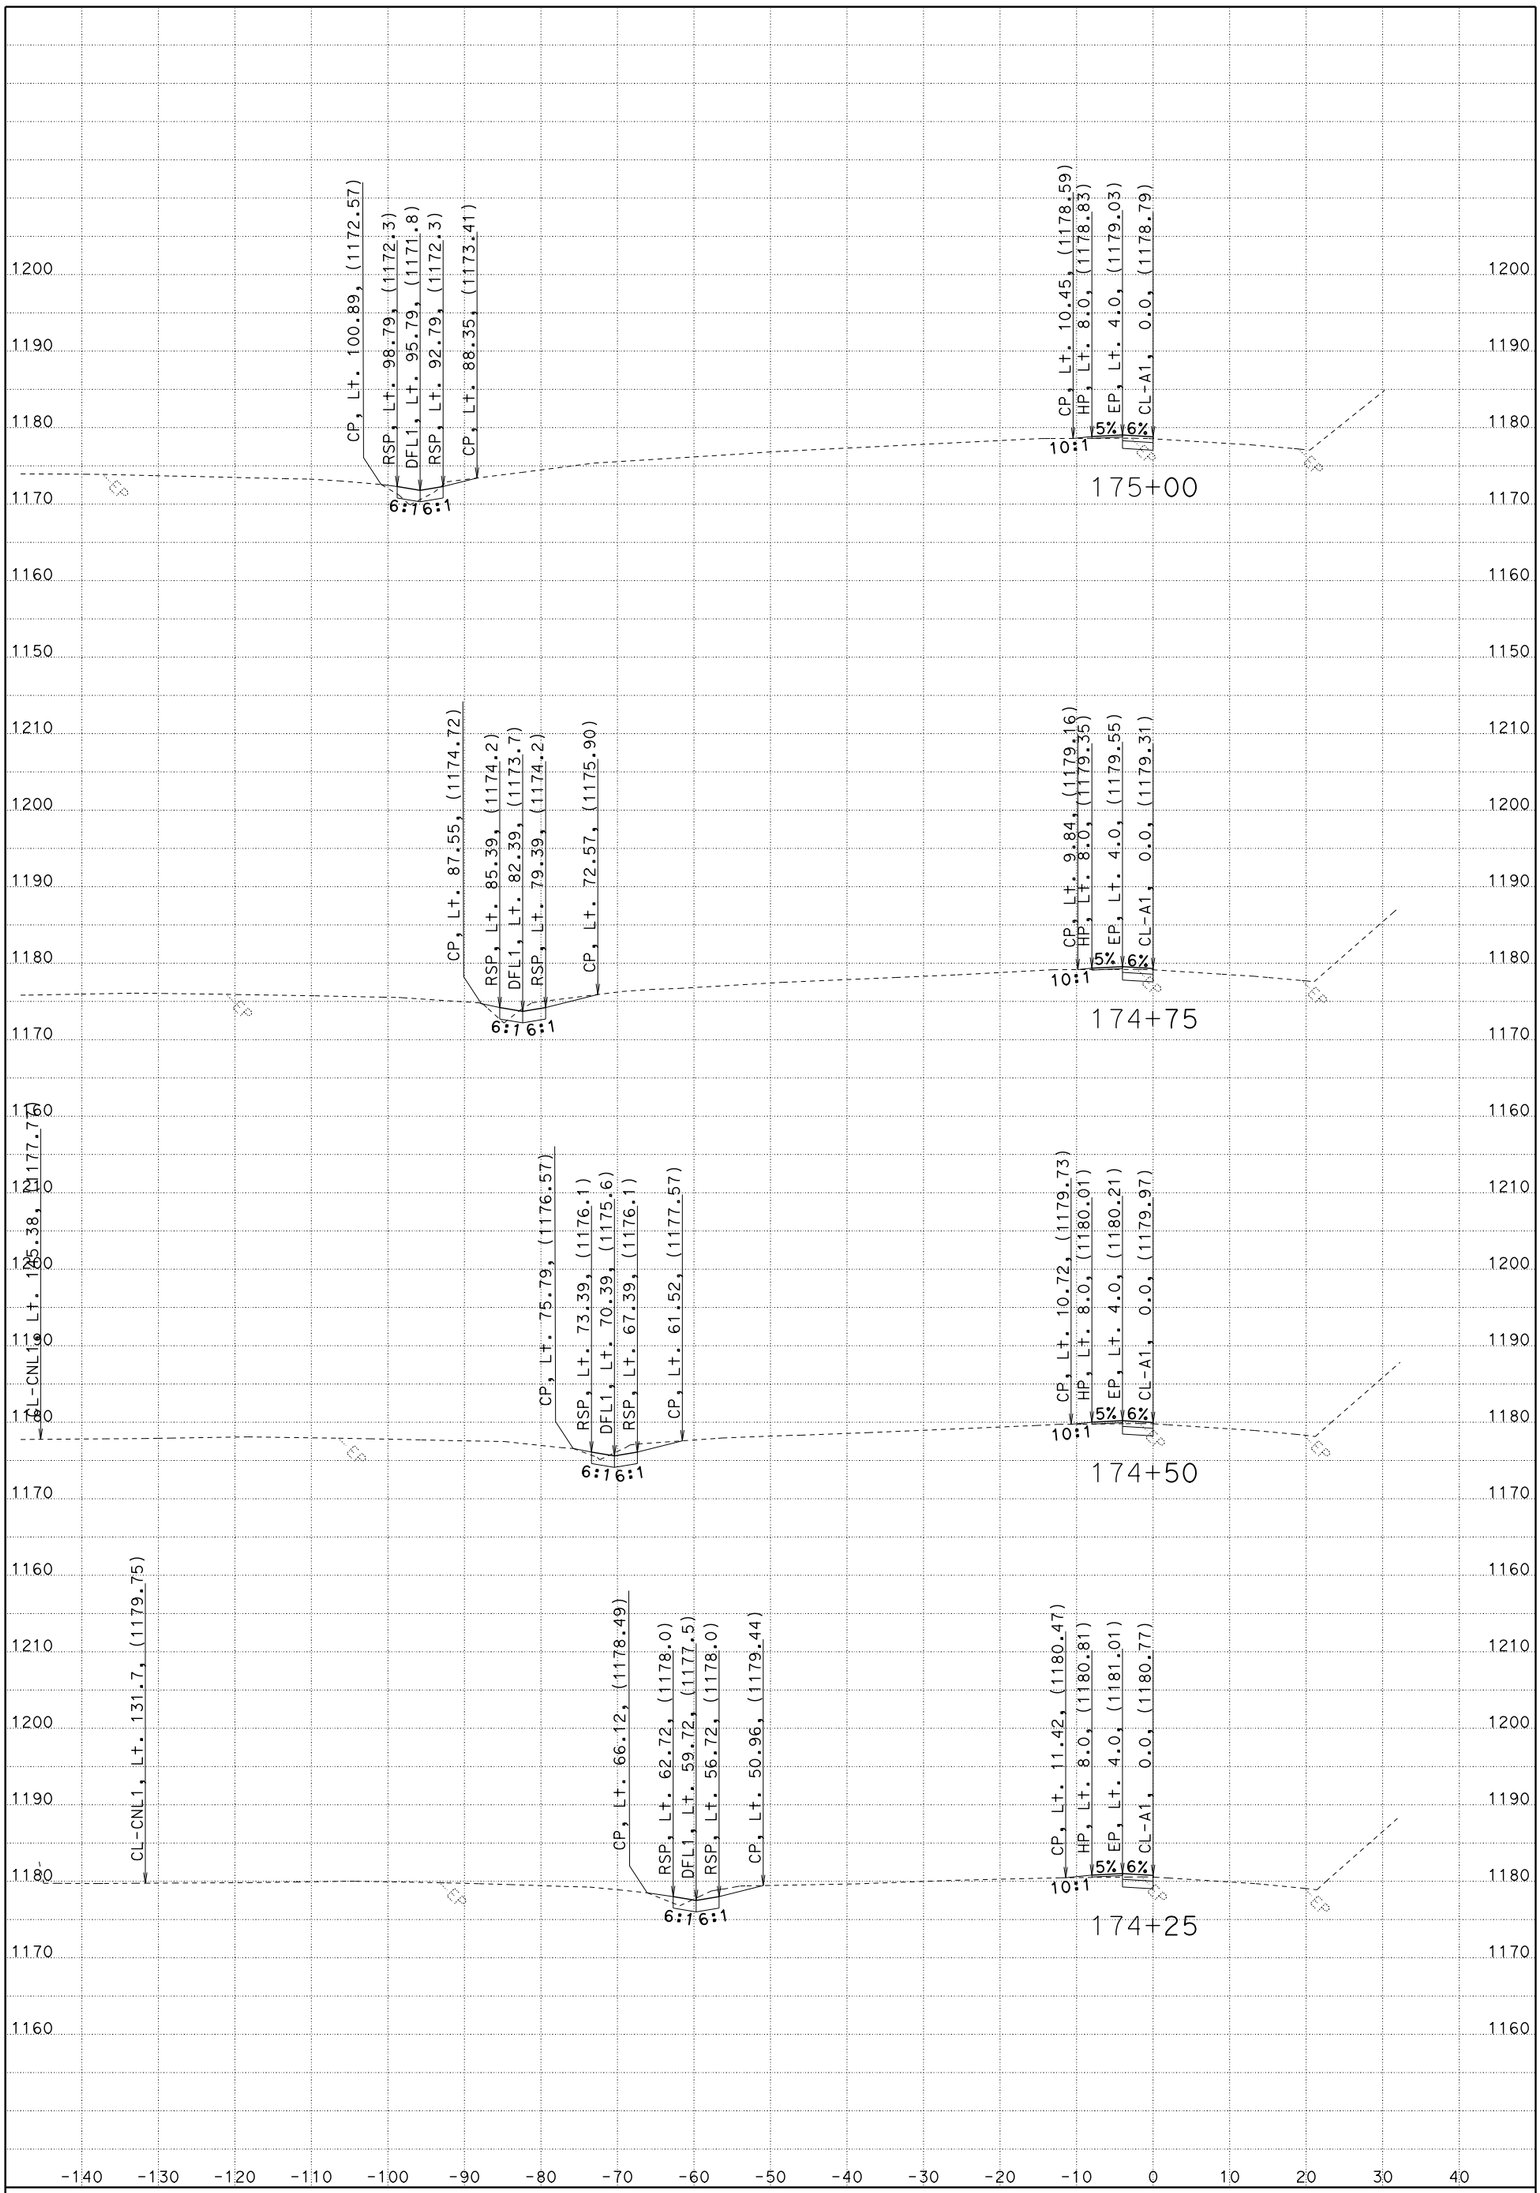

CREATED BY: JC

DATE: 6/25/2013

KC Project: 3E890 File: D:\4F450\surveys\3E890\a1fg_16984_17600.ear

GILMAN ROAD INTERCHANGE

CONTRACT: 02-4F4504

DIST/CO/RTE/PM: 02/SHA/5/R34.3-R36.8

SCALE: 1" = 10' Horiz.
1" = 10' Vert.

A1 RAMP
CROSS SECTIONS

SHEET 6 OF 7

FOR EARTHWORK DEVELOPMENT ONLY

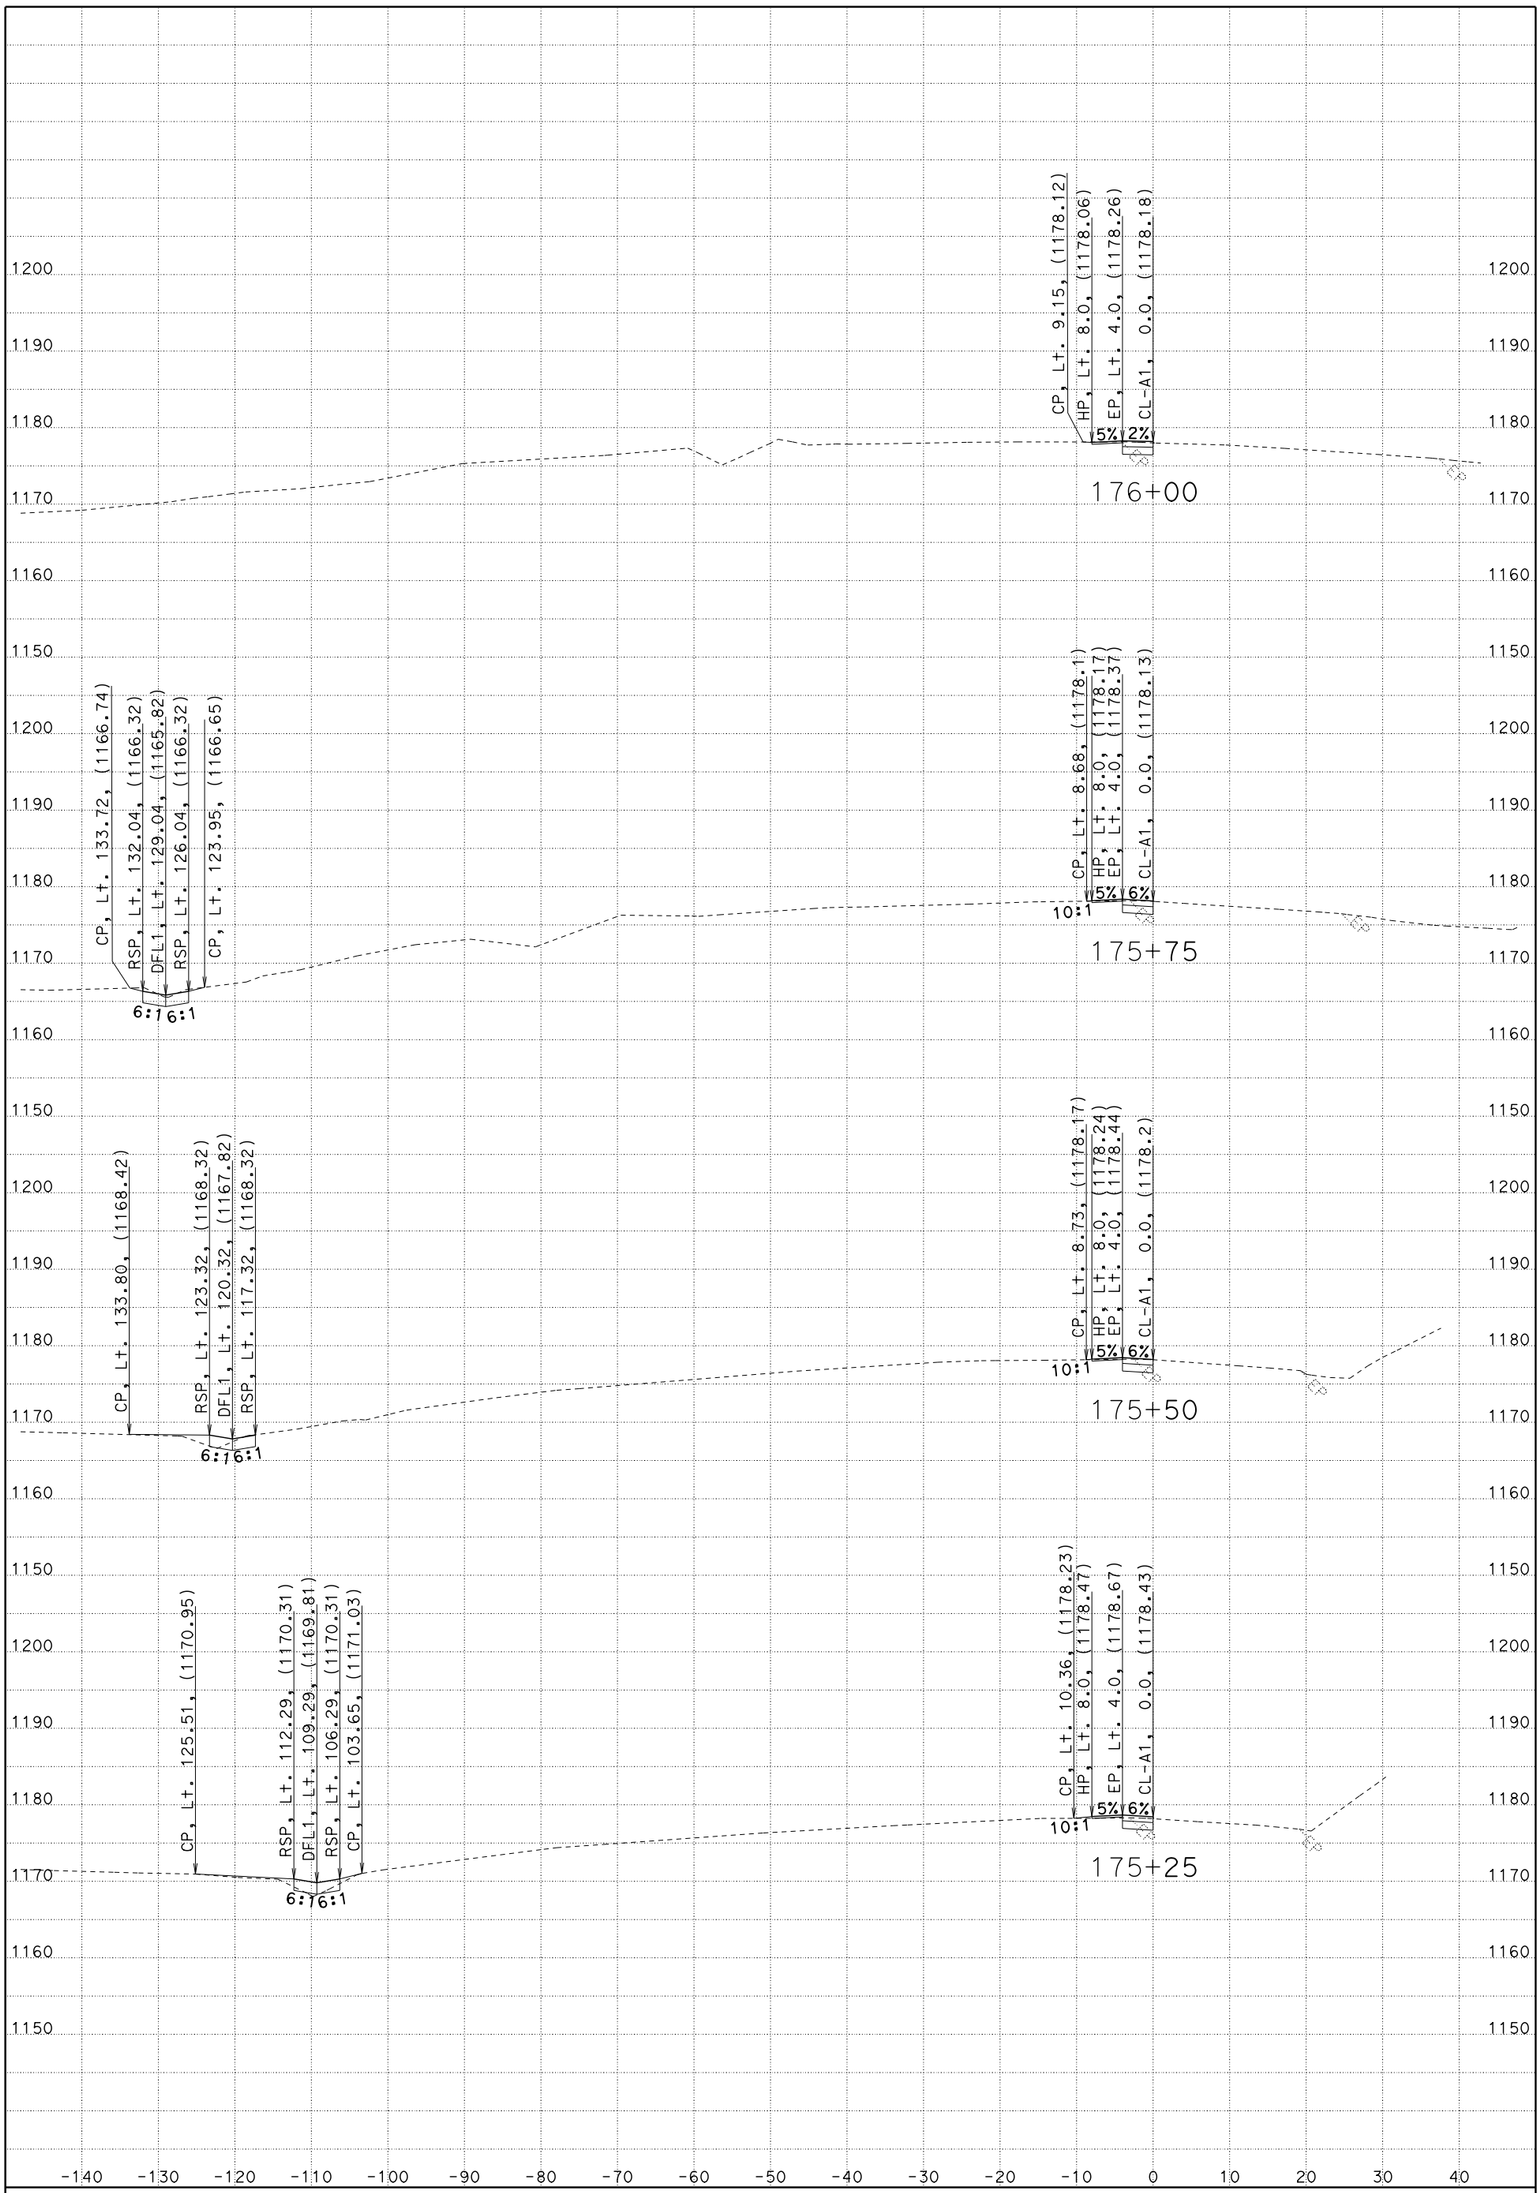

CREATED BY: JC

DATE: 6/25/2013

KC Project: 3E890 File: D:\4F450\surveys\3E890\a1fg_16984_17600.ear

GILMAN ROAD INTERCHANGE

CONTRACT: 02-4F4504

DIST/CO/RTE/PM: 02/SHA/5/R34.3-R36.8

SCALE: 1" = 10' Horiz.
1" = 10' Vert.

A1 RAMP
CROSS SECTIONS

SHEET 7 OF 7