DESIGN STUDY ONLY

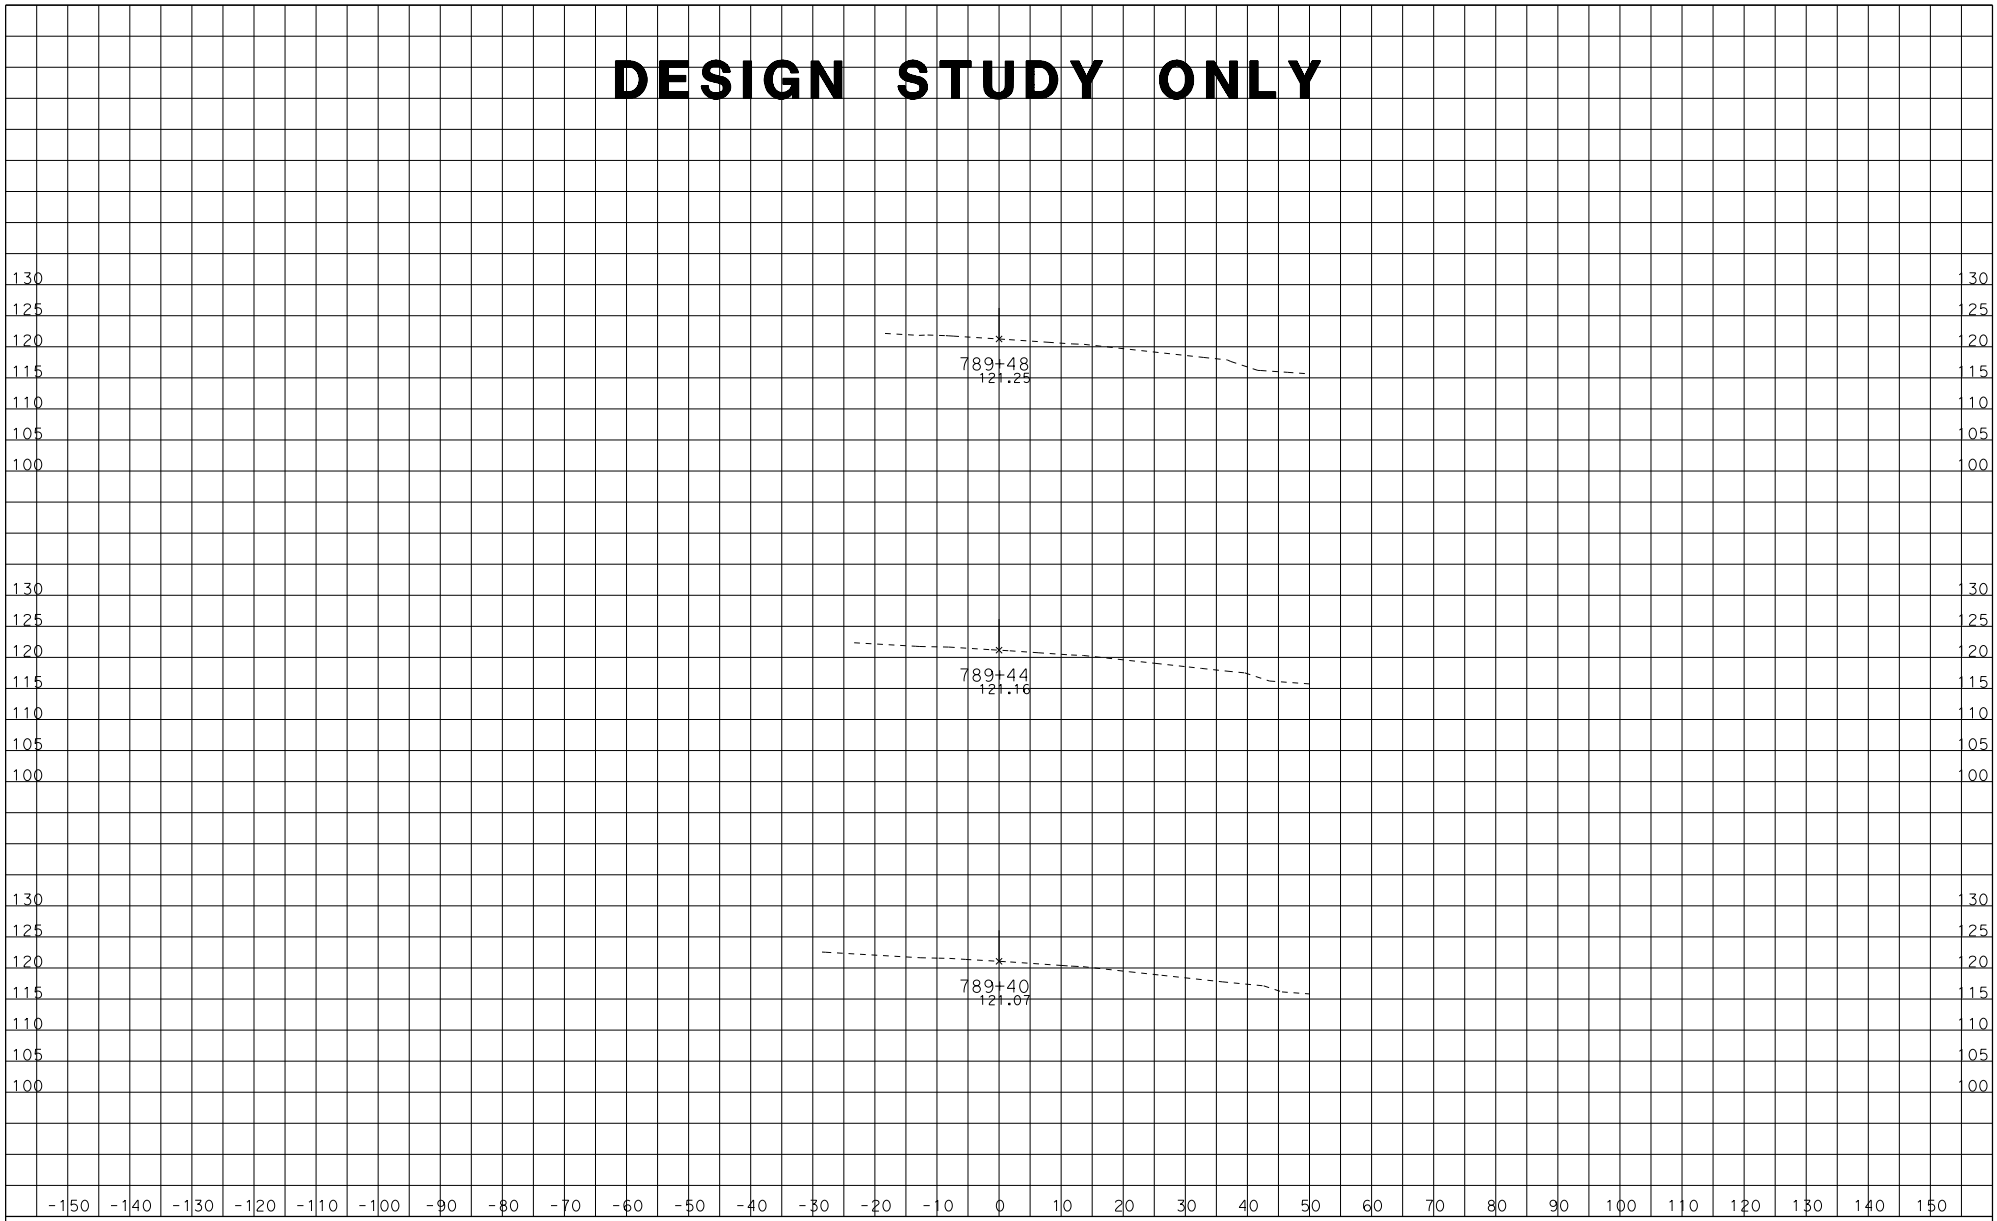

CREATED BY: ron gestuvo

CONTRACT: 04-4S1904

DIST/CO/RTE/PM: 04/SON/116/15

SCALE: 1" = 10' Horiz.
1" = 10' Vert.

CL2
CROSS SECTIONS

KC Project: 13177 File: D:\backup1¾77_tangent wall¾77\xsection* 3 14\design2 PROJECT ID: 0400001215

All Dimensions are US Survey Feet

SHEET 1 OF 58

DESIGN STUDY ONLY

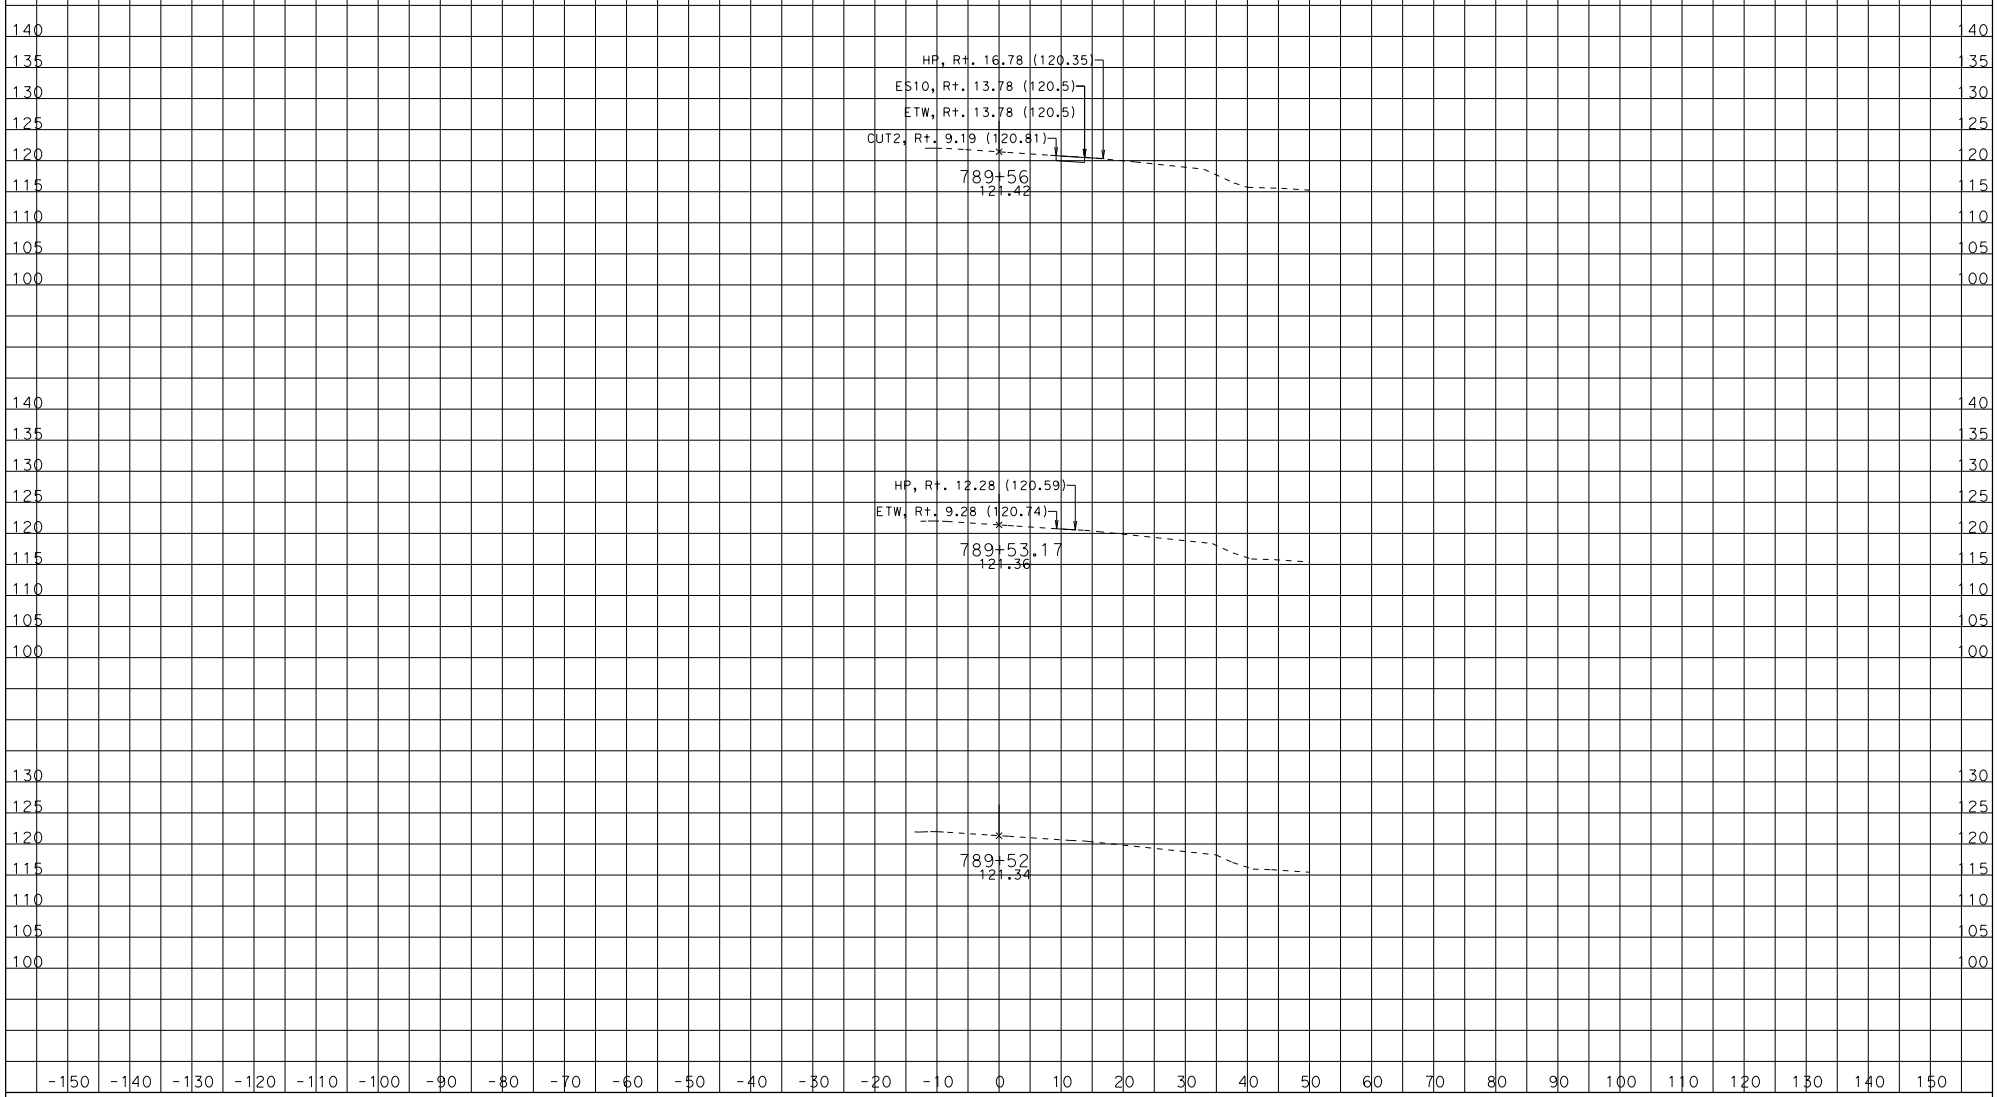

CREATED BY: ron gestuvo

CONTRACT: 04-4S1904

DIST/CO/RTE/PM: 04/SON/116/15

SCALE: 1" = 10' Horiz.
1" = 10' Vert.

CL2
CROSS SECTIONS

KC Project: 13177 File: D:\backup1¾77_tangent wall¾77\xsection* 3 14\design2 PROJECT ID: 0400001215

All Dimensions are US Survey Feet

SHEET 2 OF 58

DESIGN STUDY ONLY

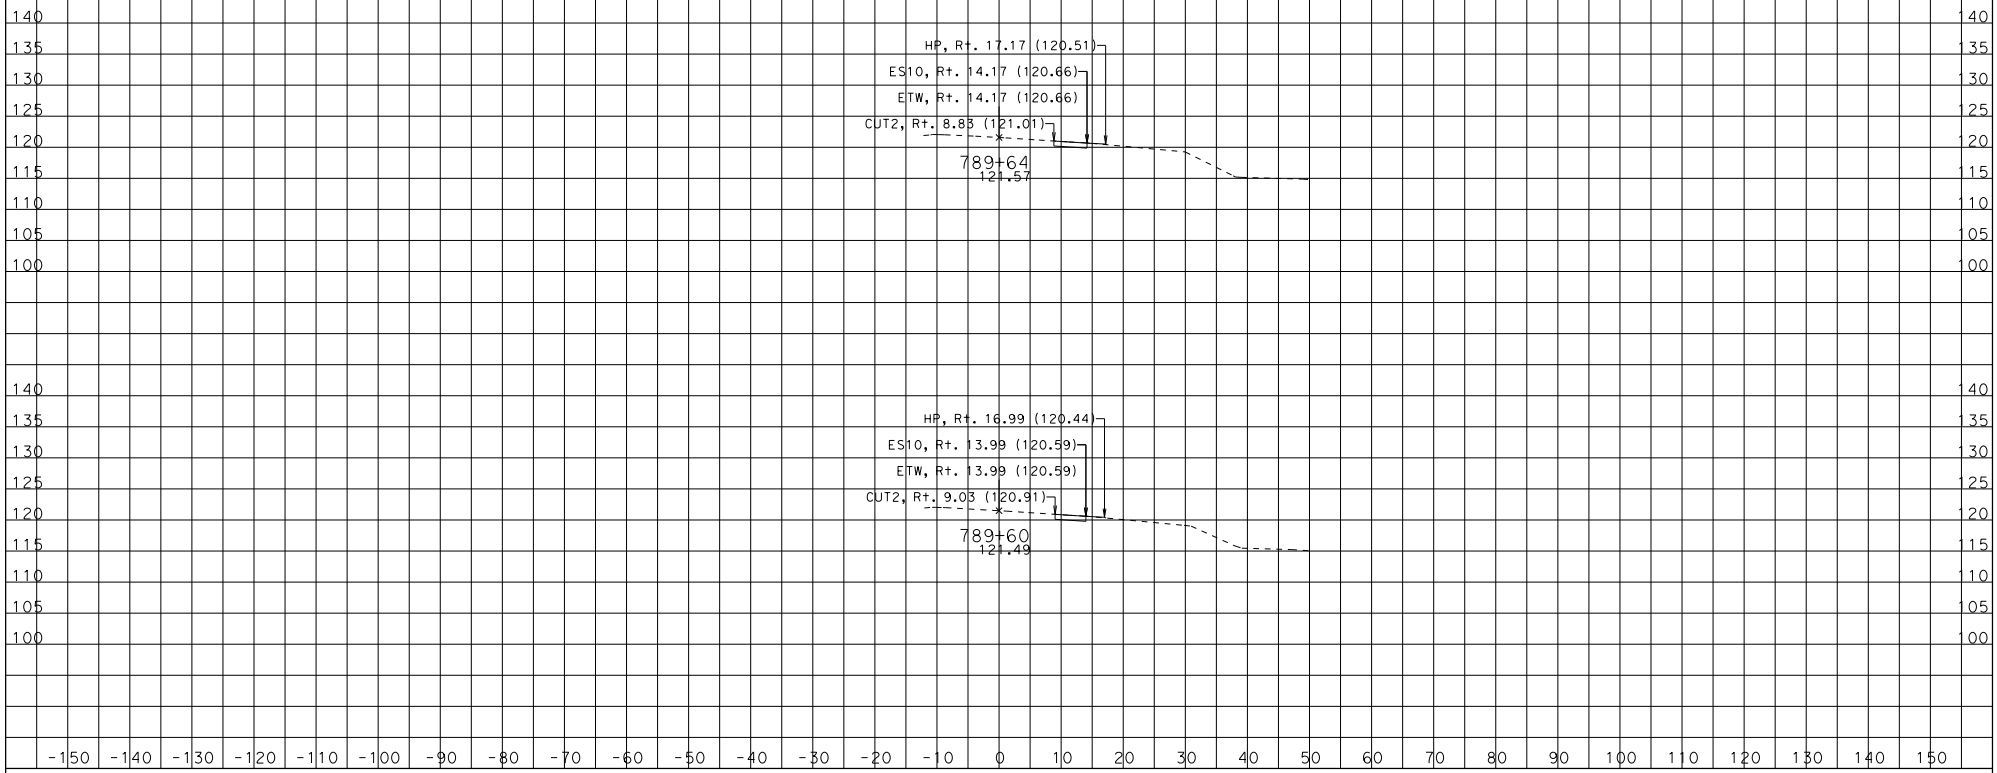

CREATED BY: ron gestuvo

CONTRACT: 04-4S1904

DIST/CO/RTE/PM: 04/SON/116/15

SCALE: 1" = 10' Horiz.
1" = 10' Vert.

CL2
CROSS SECTIONS

KC Project: 13177 File: D:\backup1¾77_tangent wall¾77\xsection* 3 14\design2 PROJECT ID: 0400001215

All Dimensions are US Survey Feet

SHEET 3 OF 58

DESIGN STUDY ONLY

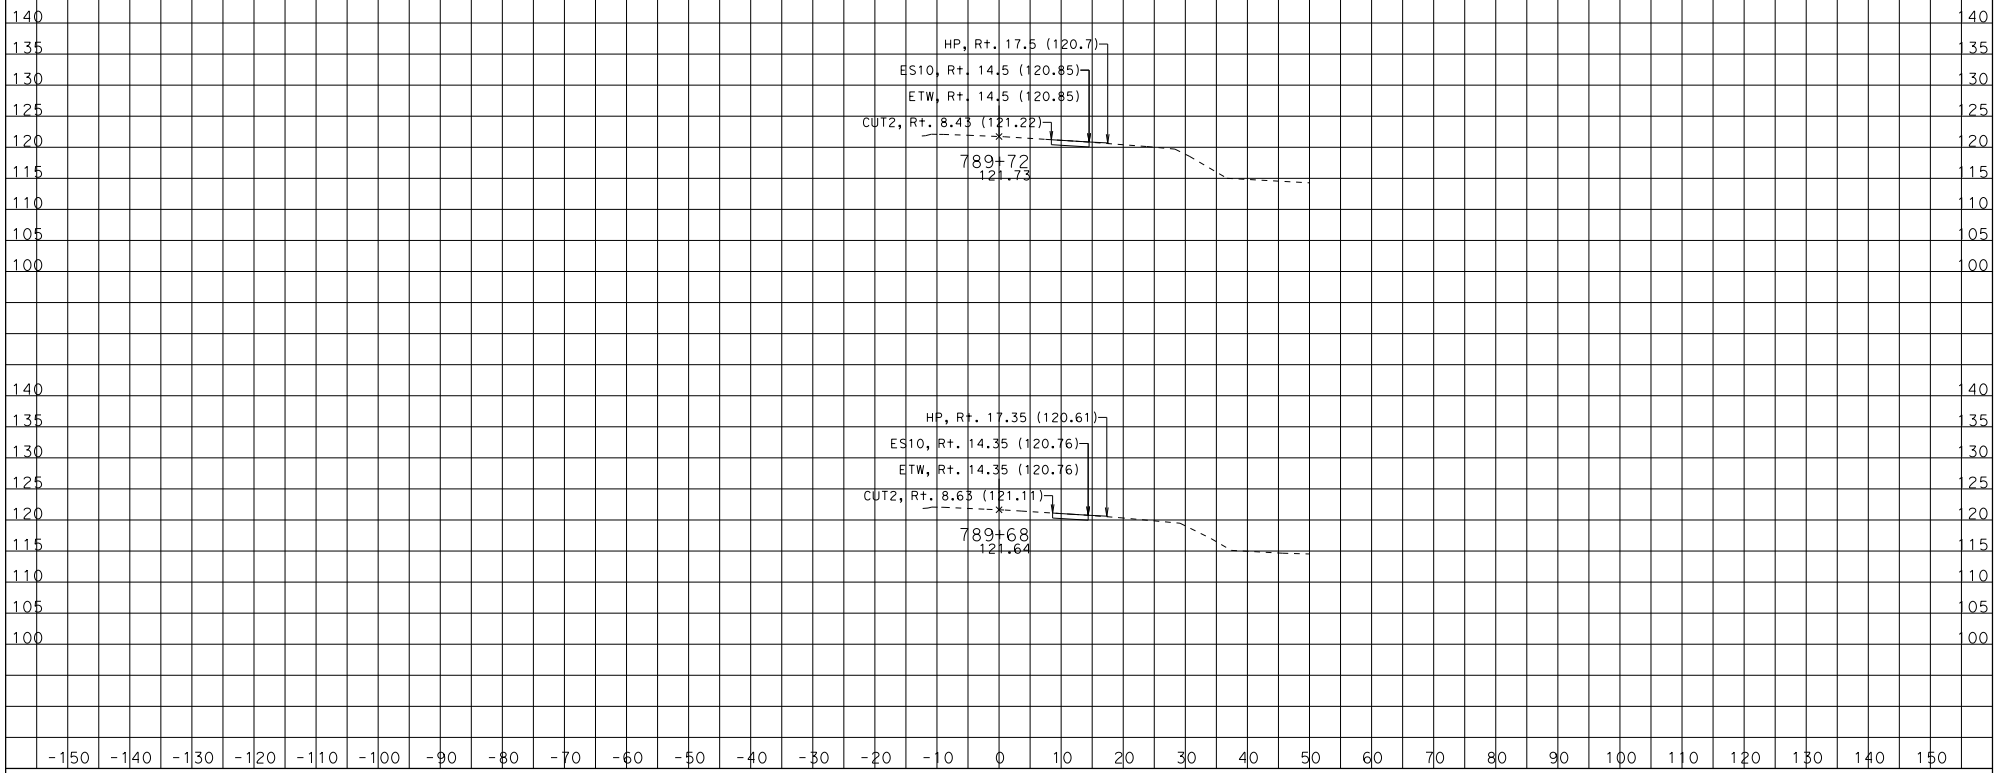

CREATED BY: ron gestuvo

CONTRACT: 04-4S1904

DIST/CO/RTE/PM: 04/SON/116/15

PROJECT ID: 0400001215

SCALE: 1" = 10' Horiz.
1" = 10' Vert.

All Dimensions are US Survey Feet

CL2
CROSS SECTIONS

KC Project: 13177 File: D:\backup1¾77_tangent wall¾77\xsection* 3 14\design2 ProUSCbrID: 0400001215

DESIGN STUDY ONLY

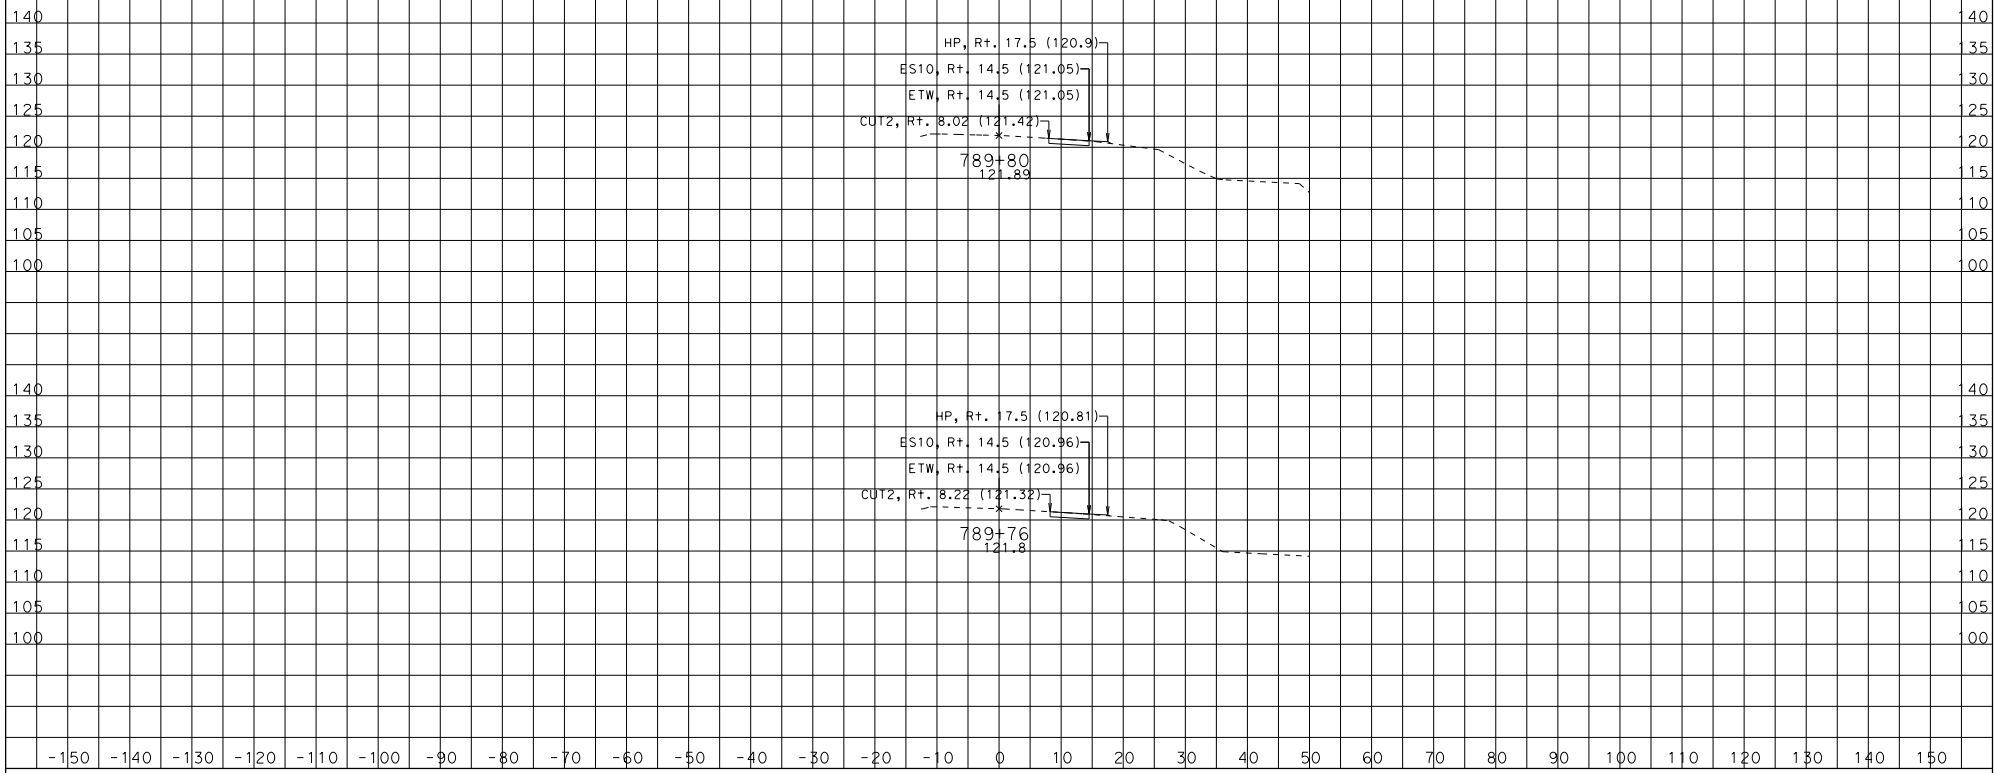

CREATED BY: ron gestuvo

CONTRACT: 04-4S1904

DIST/CO/RTE/PM: 04/SON/116/15

SCALE: 1" = 10' Horiz.
1" = 10' Vert.

CL2
CROSS SECTIONS

KC Project: 13177 File: D:\backup1¾77_tangent wall¾77\xsection* 3 14\design2 PROJECT ID: 0400001215

All Dimensions are US Survey Feet

SHEET 5 OF 58

DESIGN STUDY ONLY

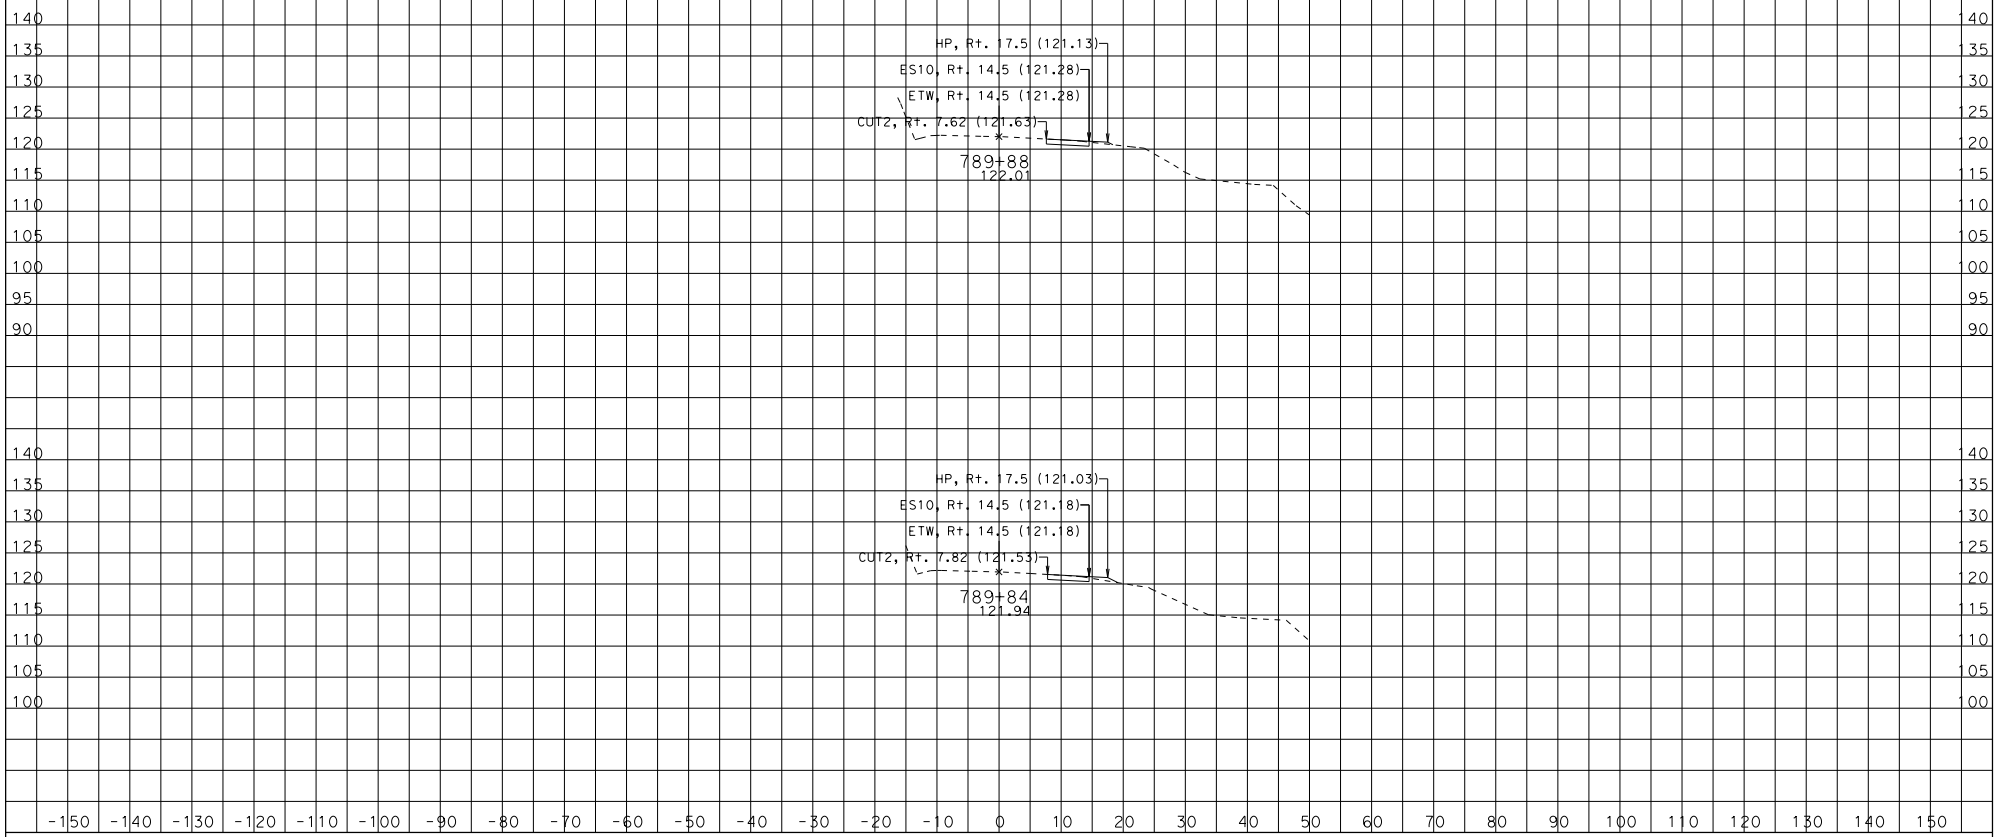

CREATED BY: ron gestuvo

CONTRACT: 04-4S1904

DIST/CO/RTE/PM: 04/SON/116/15

PROJECT ID: 0400001215

SCALE: 1" = 10' Horiz.
1" = 10' Vert.

All Dimensions are US Survey Feet

CL2
CROSS SECTIONS

KC Project: 13177 File: D:\backup1¾77_tangent wall¾77\xsection* 3 14\design2 PROUCER

SHEET 6 OF 58

DESIGN STUDY ONLY

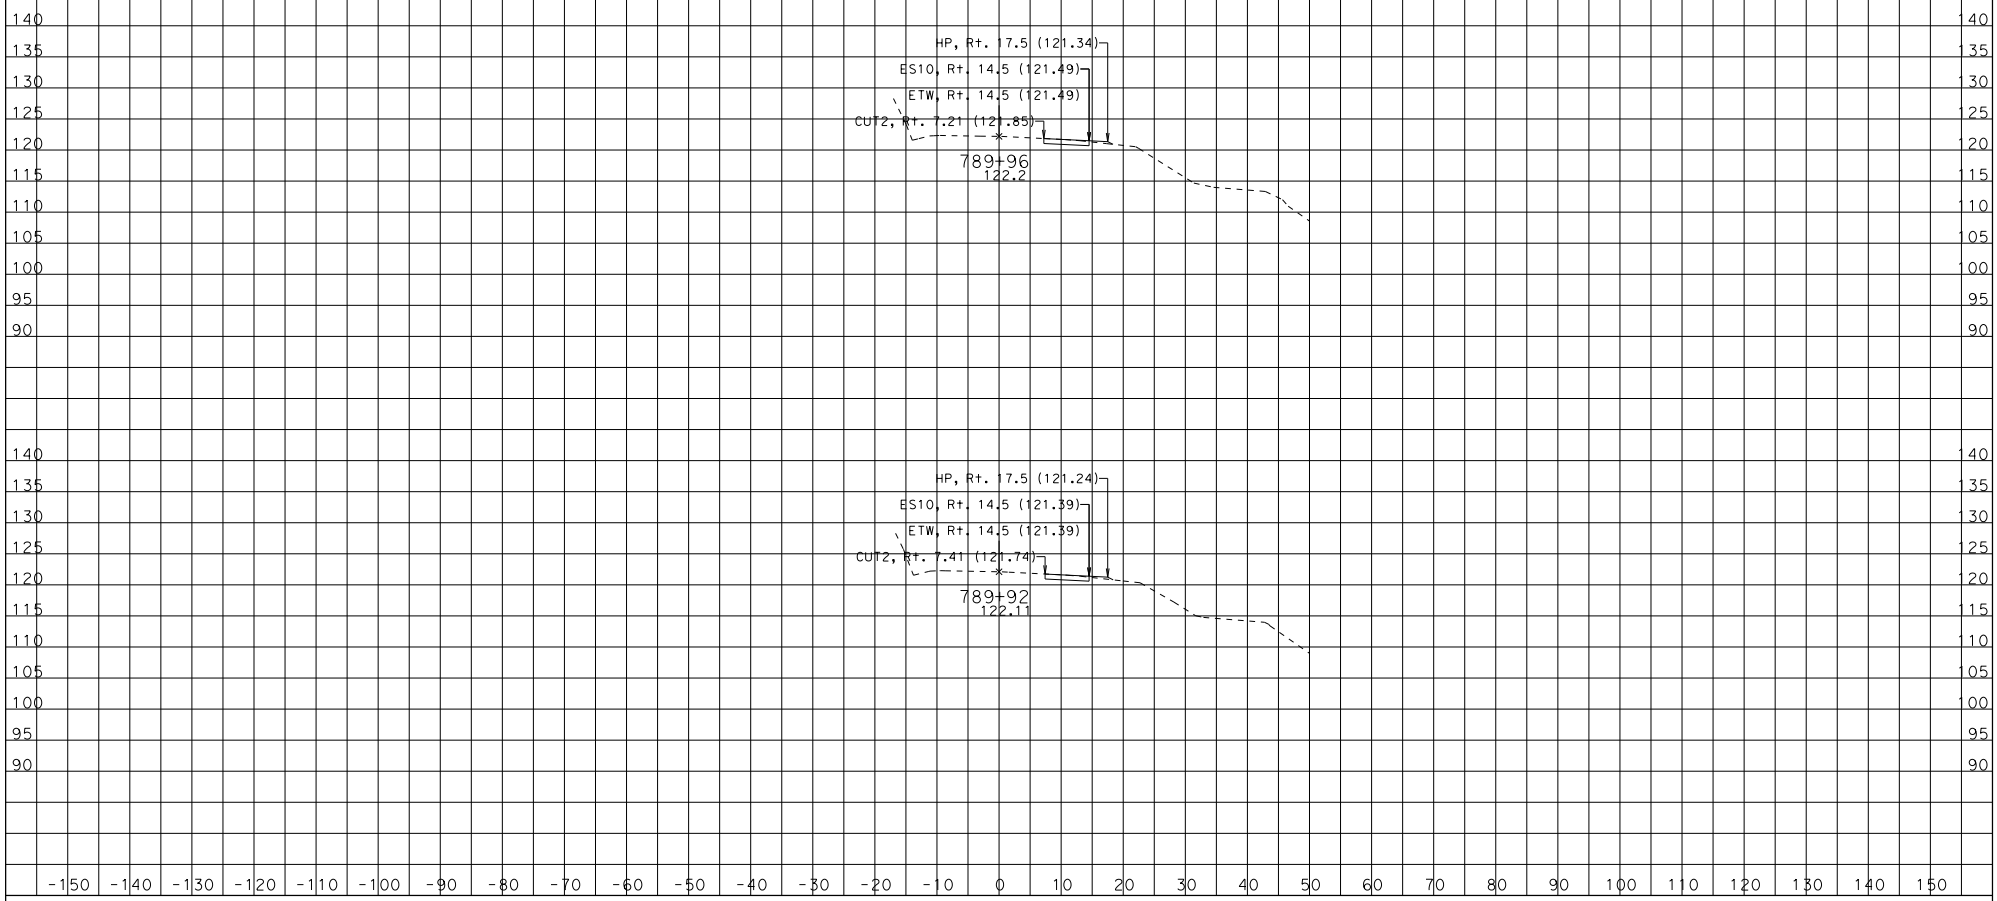

CREATED BY: ron gestuvo

CONTRACT: 04-4S1904

DIST/CO/RTE/PM: 04/SON/116/15

PROJECT ID: 0400001215

SCALE: 1" = 10' Horiz.
1" = 10' Vert.

All Dimensions are US Survey Feet

CL2
CROSS SECTIONS

KC Project: 13177 File: D:\backup1¾77_tangent wall¾77\xsection* 3 14\design2 ProUSCbrID:

DESIGN STUDY ONLY

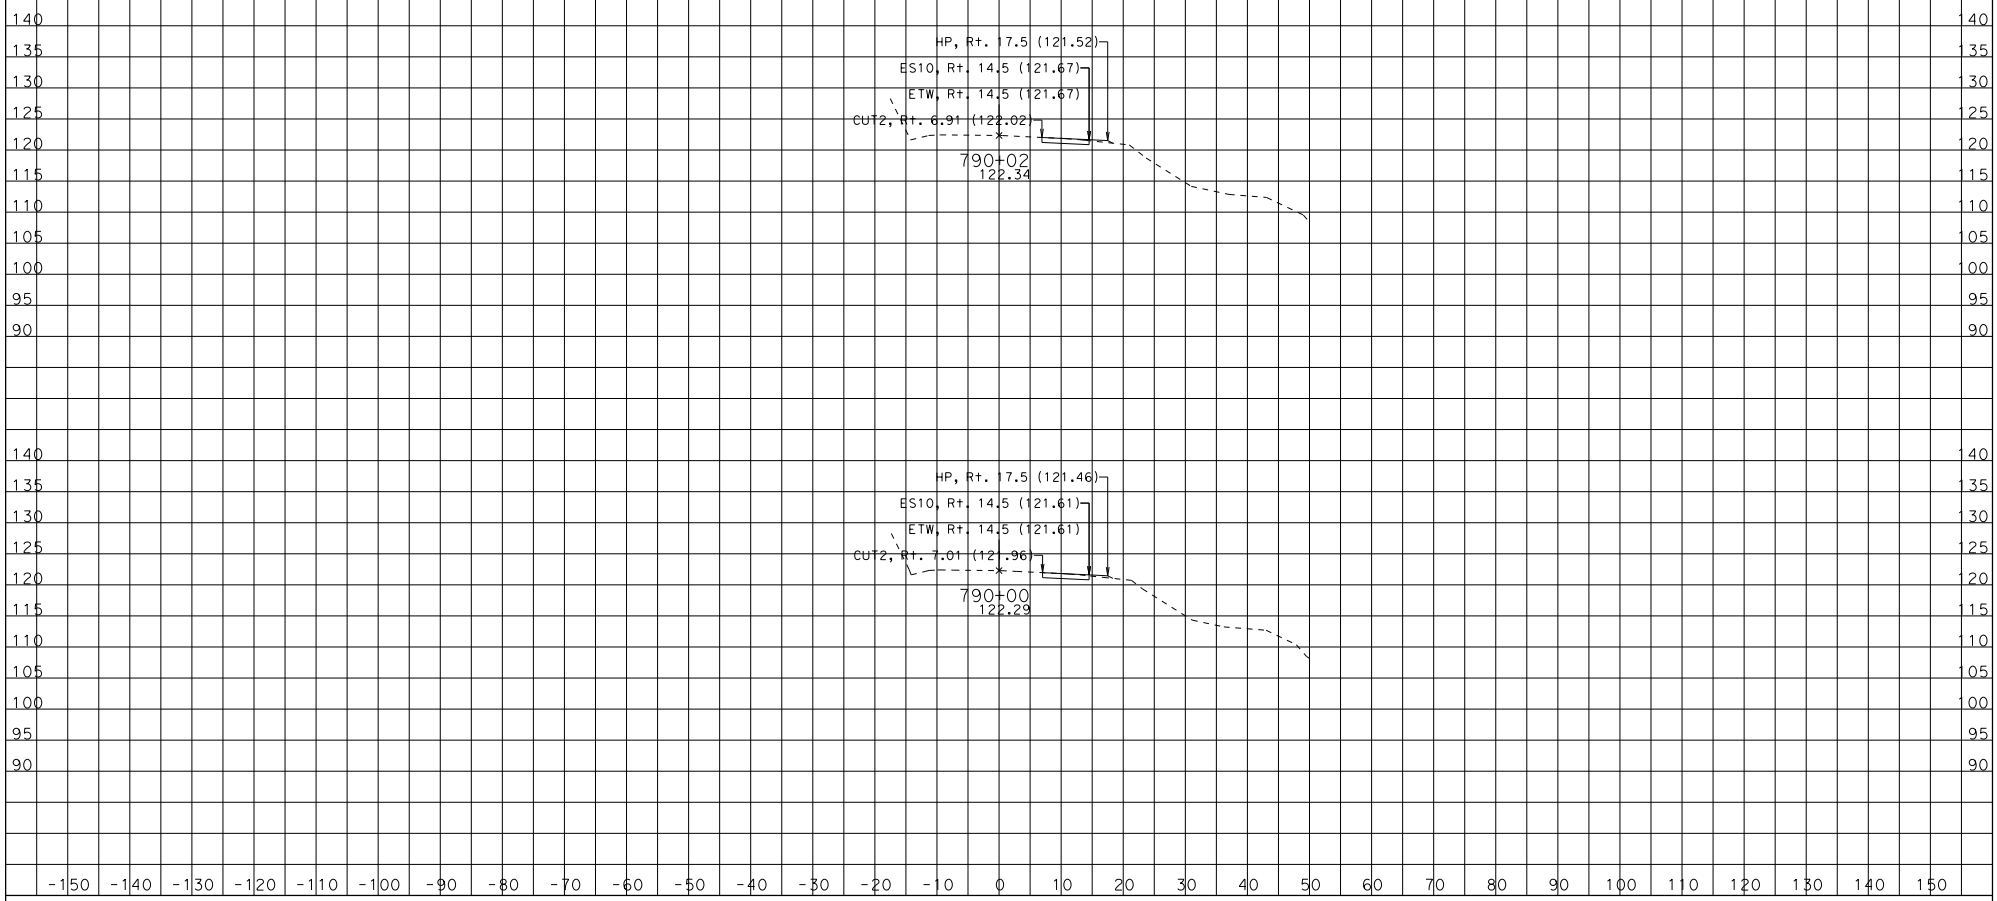

CREATED BY: ron gestuvo

CONTRACT: 04-4S1904

DIST/CO/RTE/PM: 04/SON/116/15

SCALE: 1" = 10' Horiz.
1" = 10' Vert.

CL2
CROSS SECTIONS

KC Project: 13177 File: D:\backup1¾77_tangent wall¾77\xsection* 3 14\design2 PROJECT ID: 0400001215

All Dimensions are US Survey Feet

SHEET 8 OF 58

DESIGN STUDY ONLY

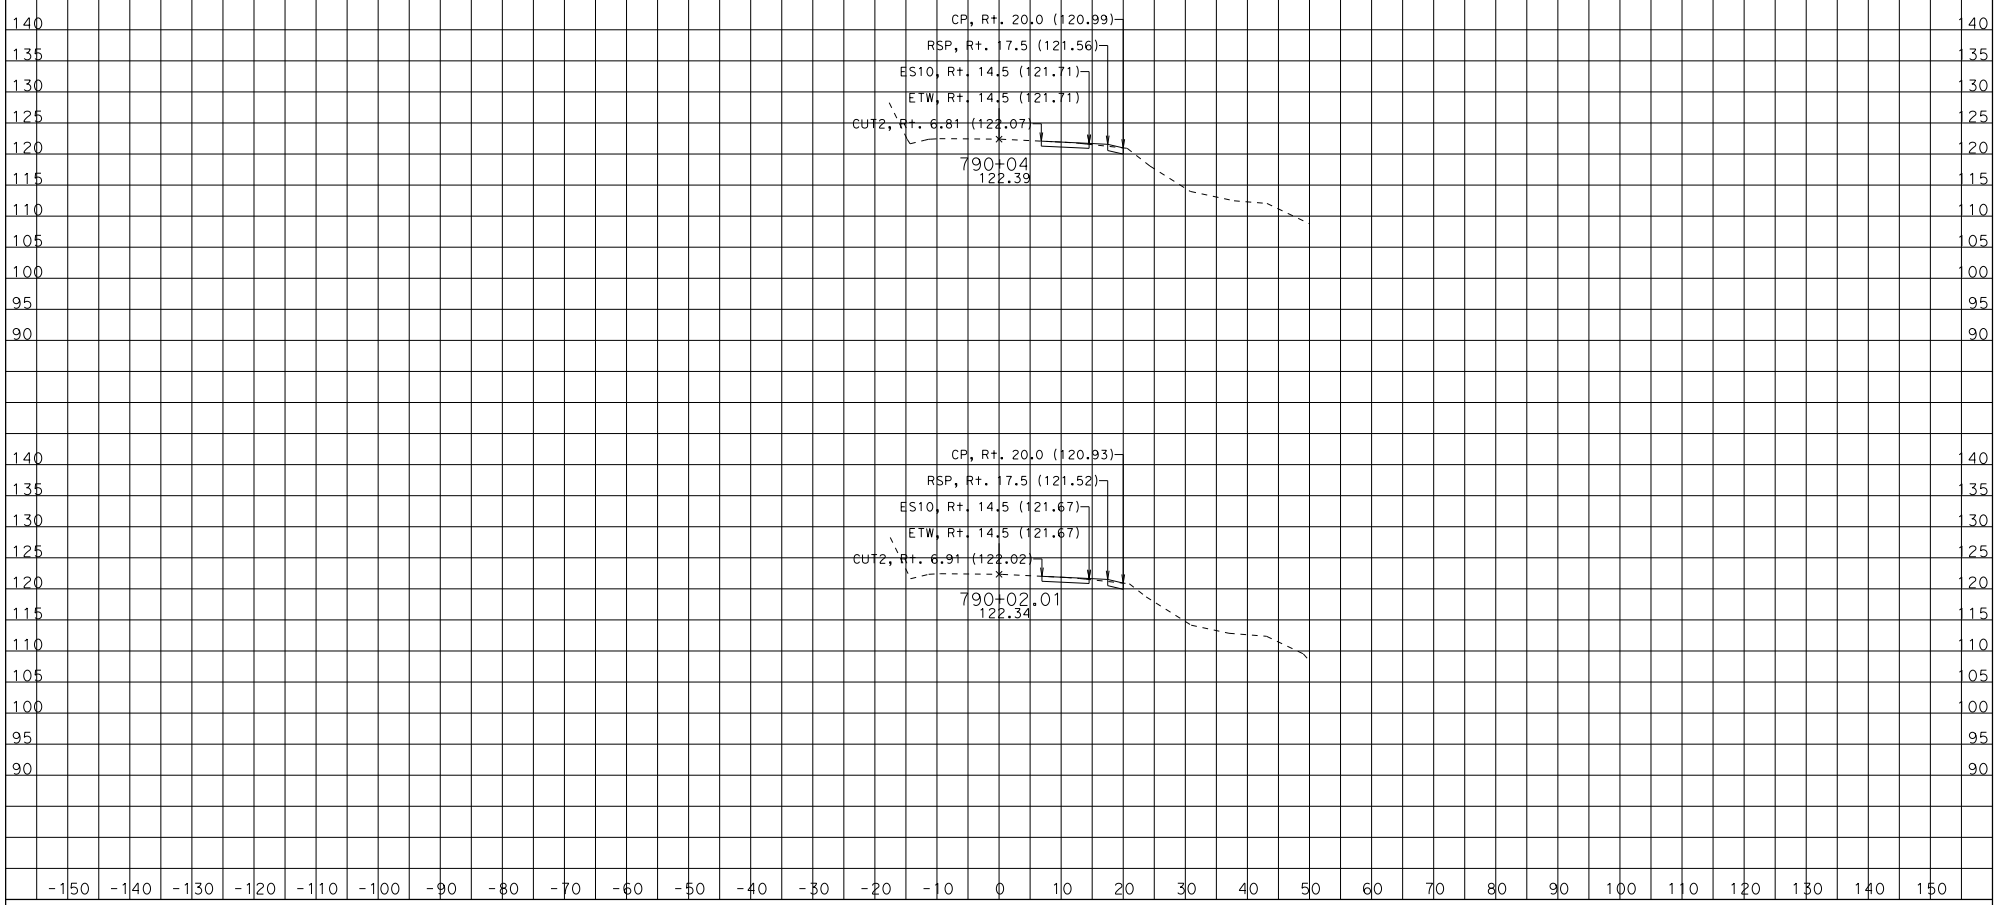

CREATED BY: ron gestuvo

CONTRACT: 04-4S1904

DIST/CO/RTE/PM: 04/SON/116/15

PROJECT ID: 0400001215

SCALE: 1" = 10' Horiz.
1" = 10' Vert.

All Dimensions are US Survey Feet

CL2
CROSS SECTIONS

KC Project: 13177 File: D:\backup1¾77_tangent wall¾77\xsection* 3 14\design2 PROUSER

DESIGN STUDY ONLY

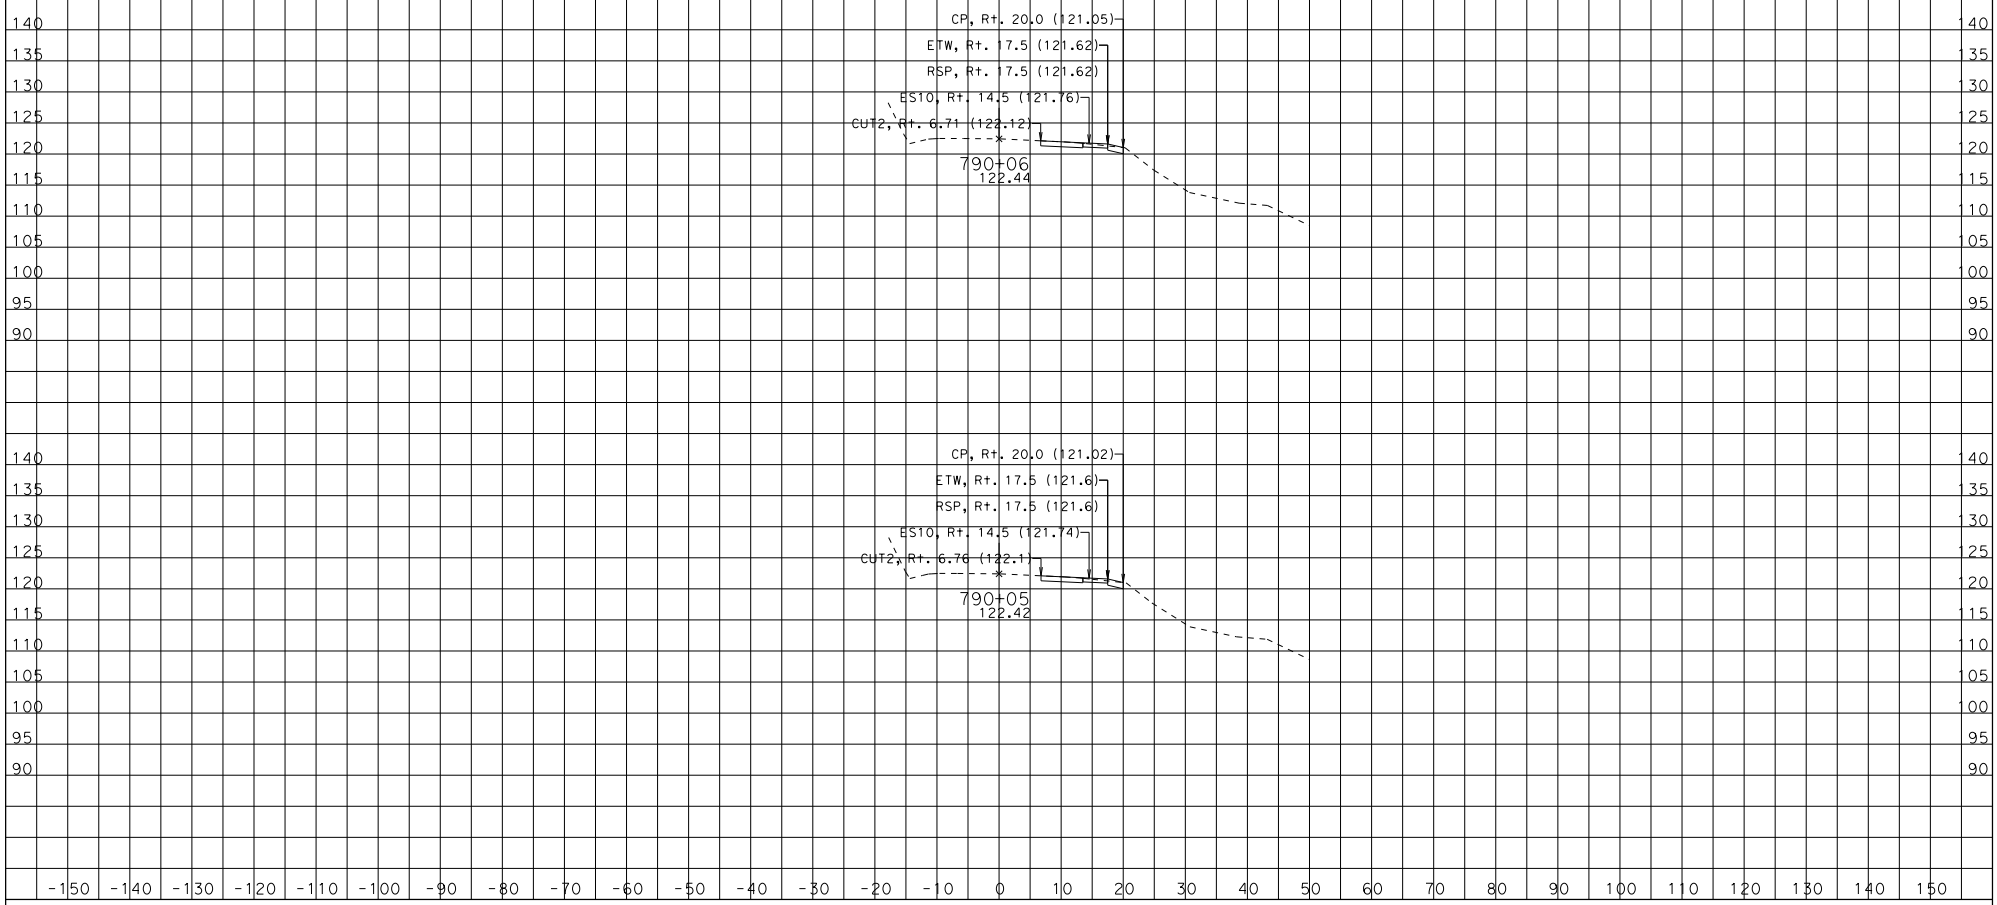

CREATED BY: ron gestuvo

CONTRACT: 04-4S1904

DIST/CO/RTE/PM: 04/SON/116/15

PROJECT ID: 0400001215

SCALE: 1" = 10' Horiz.
1" = 10' Vert.

All Dimensions are US Survey Feet

CL2
CROSS SECTIONS

KC Project: 13177 File: D:\backup1¾77_tangent wall¾77\xsection* 3 14\design2 PROUSER

SHEET 10 OF 58

DESIGN STUDY ONLY

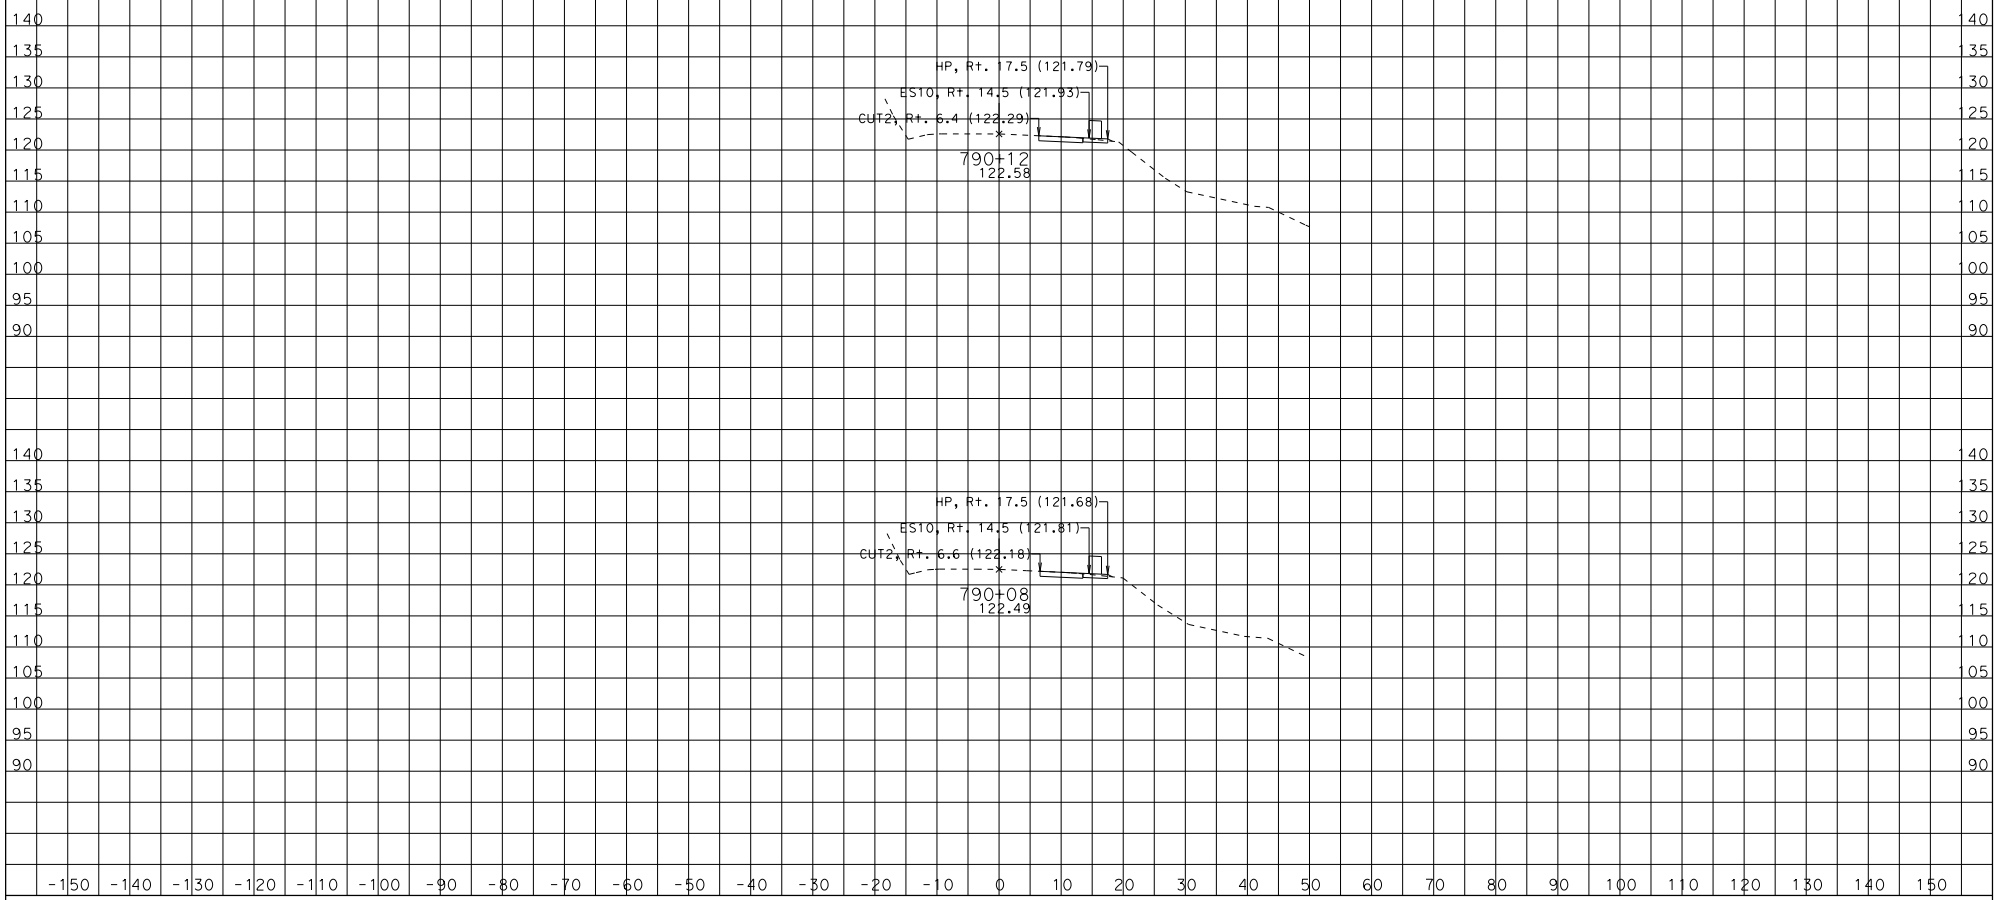

CREATED BY: ron gestuvo

CONTRACT: 04-4S1904

DIST/CO/RTE/PM: 04/SON/116/15

PROJECT ID: 0400001215

SCALE: 1" = 10' Horiz.
1" = 10' Vert.

All Dimensions are US Survey Feet

CL2
CROSS SECTIONS

KC Project: 13177 File: D:\backup1¾77_tangent wall¾77\xsection* 3 14\design2 PROUSER

SHEET 11 OF 58

DESIGN STUDY ONLY

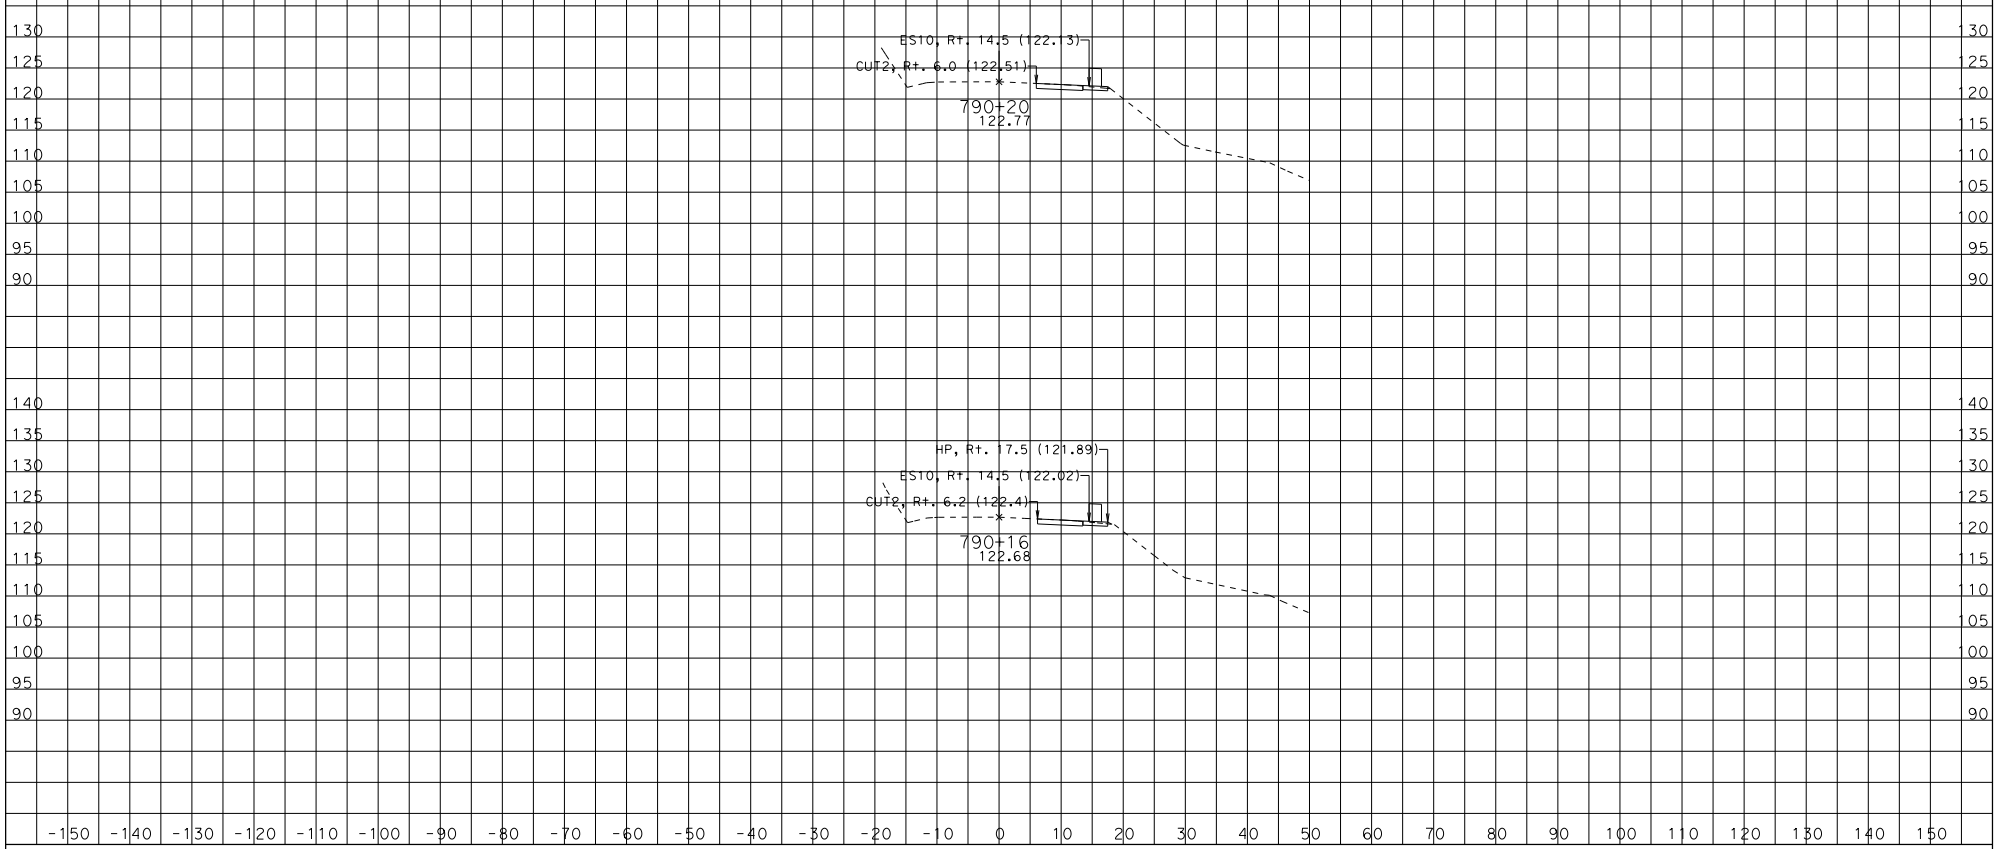

CREATED BY: ron gestuvo

CONTRACT: 04-4S1904

DIST/CO/RTE/PM: 04/SON/116/15

PROJECT ID: 0400001215

SCALE: 1" = 10' Horiz.
1" = 10' Vert.

All Dimensions are US Survey Feet

CL2
CROSS SECTIONS

KC Project: 13177 File: D:\backup1¾77_tangent wall¾77\xsection* 3 14\design2 PROUSER

SHEET 12 OF 58

DESIGN STUDY ONLY

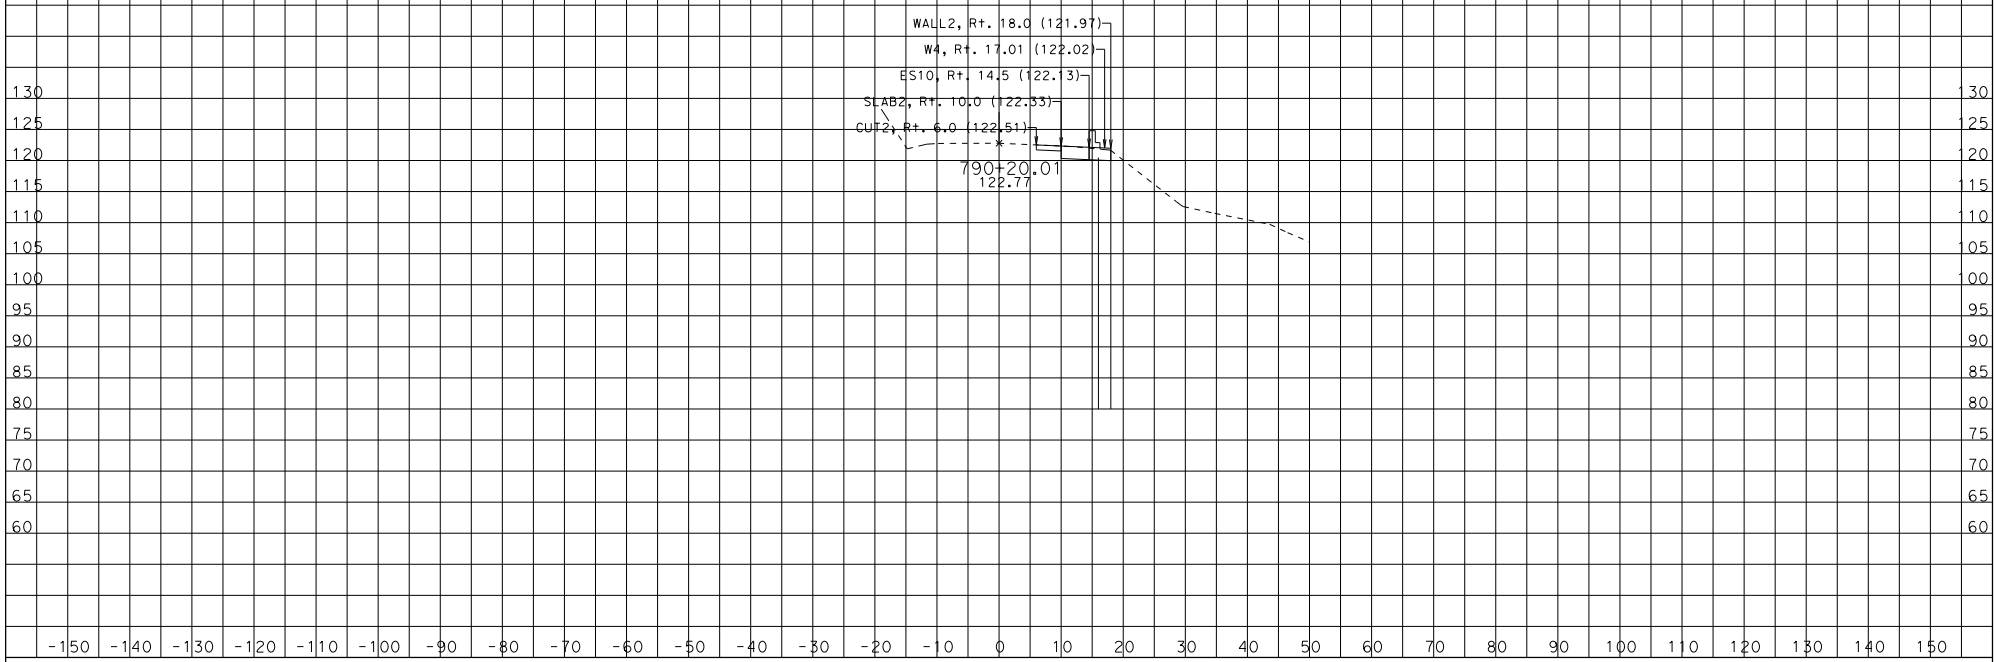

CREATED BY: ron gestuvo

CONTRACT: 04-4S1904

DIST/CO/RTE/PM: 04/SON/116/15

PROJECT ID: 0400001215

SCALE: 1" = 10' Horiz.
1" = 10' Vert.

All Dimensions are US Survey Feet

CL2
CROSS SECTIONS

KC Project: 13177 File: D:\backup1¾77_tangent wall¾77\xsection* 3 14\design2 ~~PROJECT~~ Sheet

SHEET 13 OF 58

DESIGN STUDY ONLY

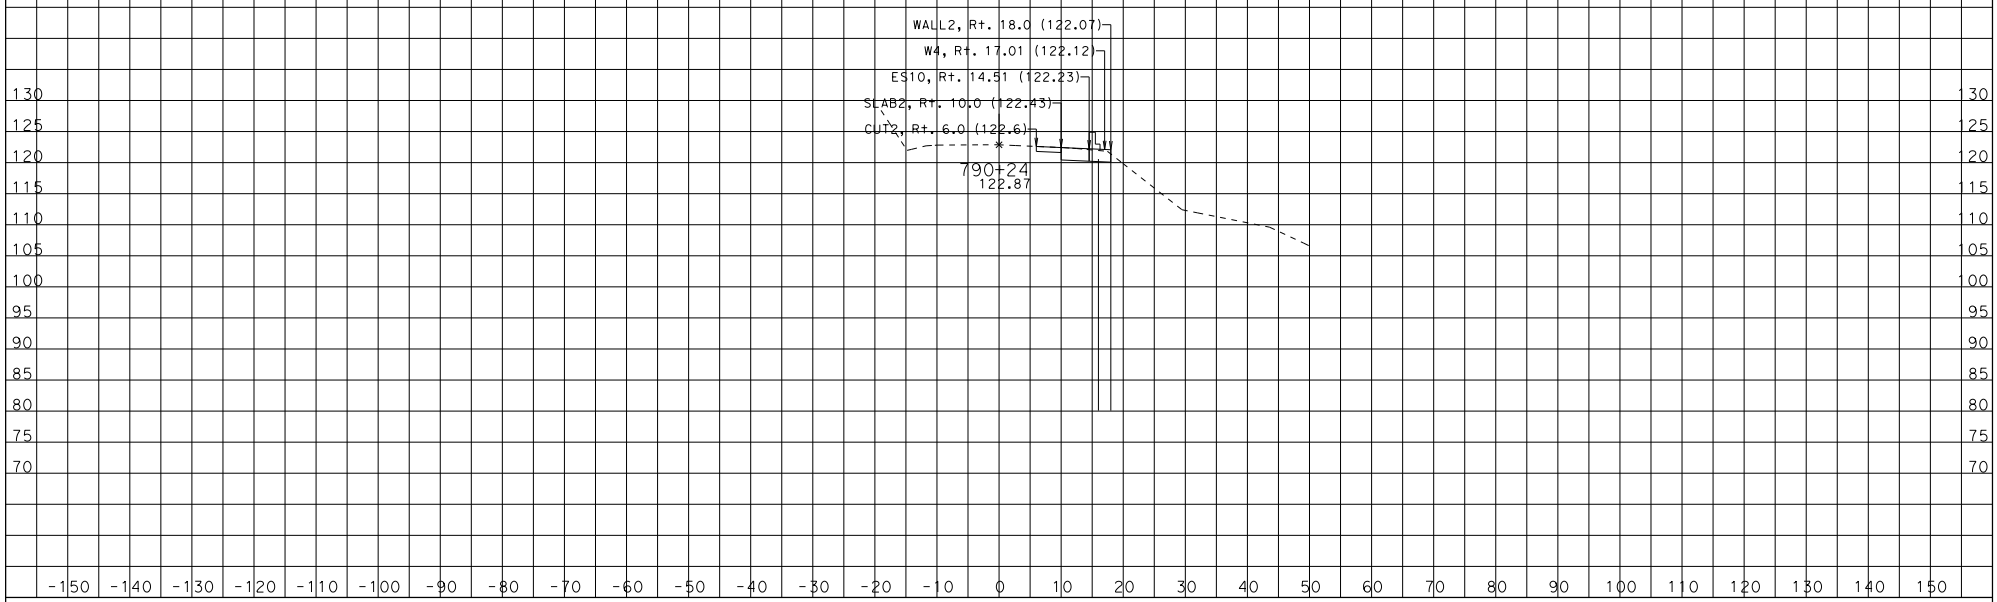

CREATED BY: ron gestuvo

CONTRACT: 04-4S1904

DIST/CO/RTE/PM: 04/SON/116/15

PROJECT ID: 0400001215

SCALE: 1" = 10' Horiz.
1" = 10' Vert.

All Dimensions are US Survey Feet

CL2
CROSS SECTIONS

KC Project: 13177 File: D:\backup1¾77_tangent wall¾77\xsection* 3 14\design2 Sheet

SHEET 14 OF 58

DESIGN STUDY ONLY

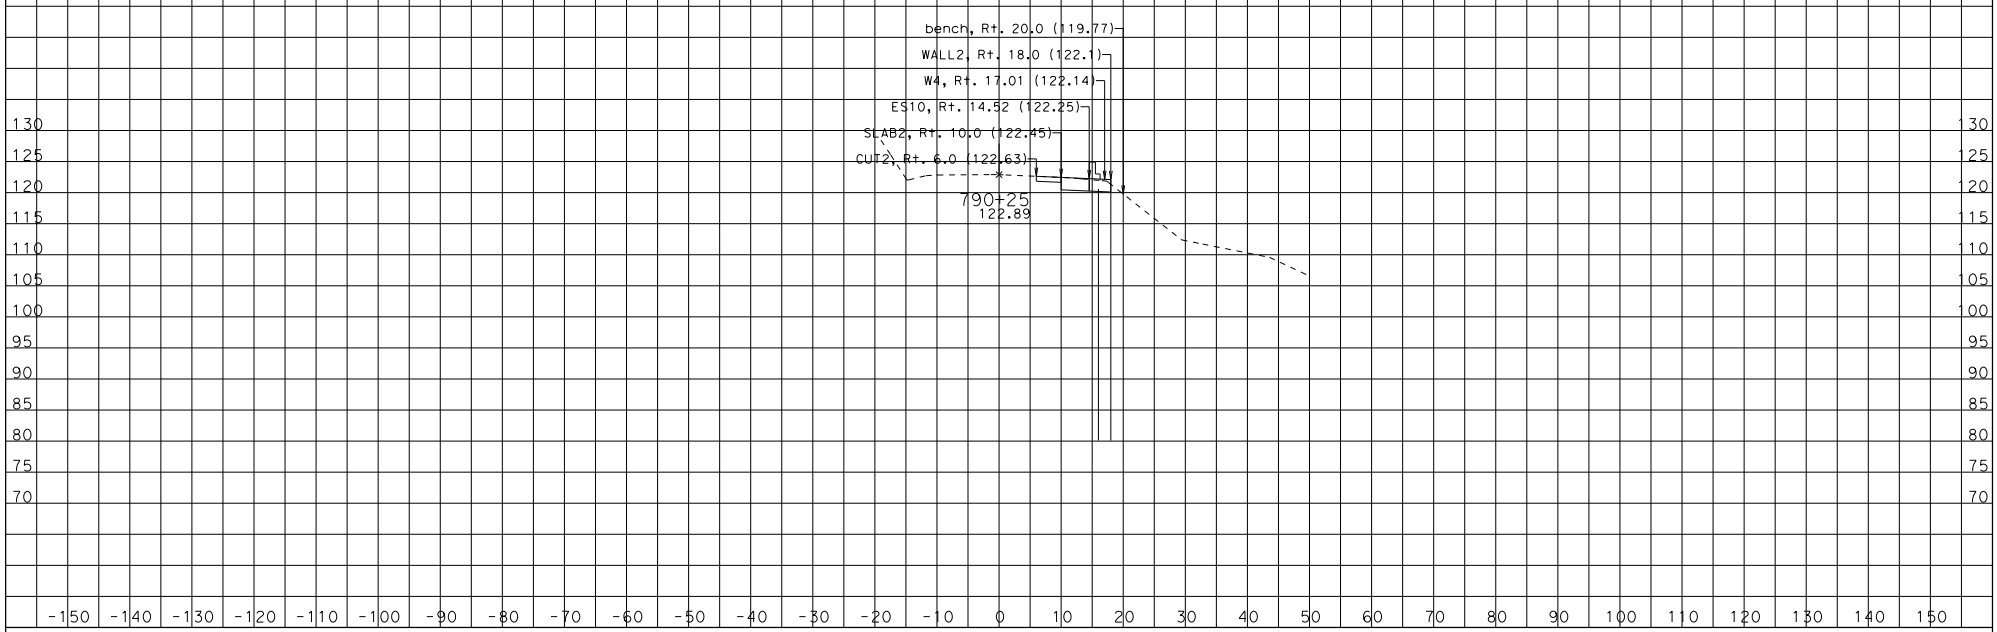

CREATED BY: ron gestuvo

CONTRACT: 04-4S1904

DIST/CO/RTE/PM: 04/SON/116/15

SCALE: 1" = 10' Horiz.
1" = 10' Vert.

CL2
CROSS SECTIONS

KC Project: 13177 File: D:\backup1¾77_tangent wall¾77\xsection* 3 14\design2 PROJECT ID: 0400001215

All Dimensions are US Survey Feet

SHEET 15 OF 58

DESIGN STUDY ONLY

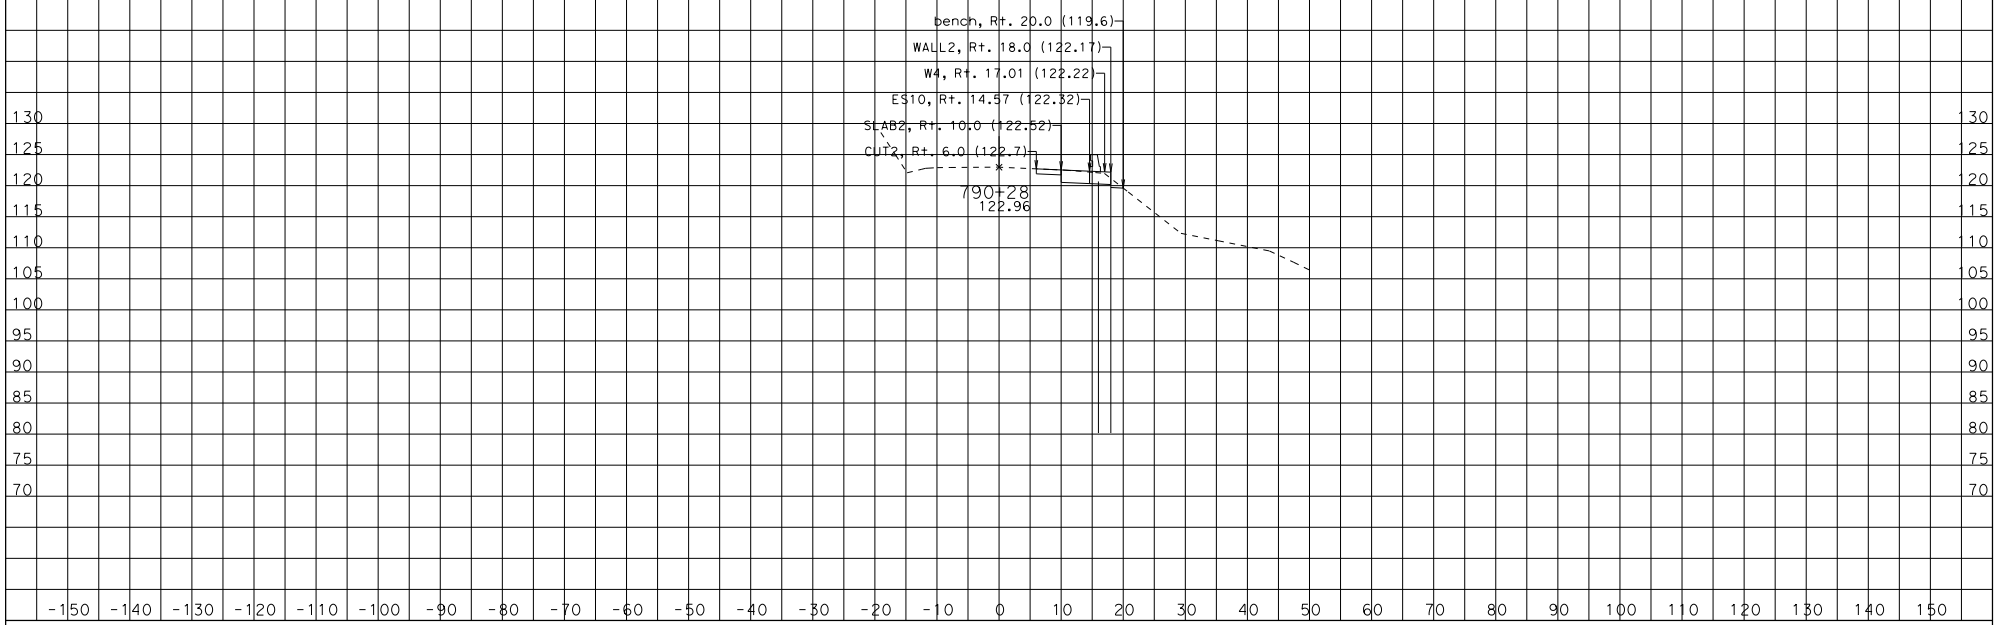

CREATED BY: ron gestuvo

CONTRACT: 04-4S1904

DIST/CO/RTE/PM: 04/SON/116/15

SCALE: 1" = 10' Horiz.
1" = 10' Vert.

CL2
CROSS SECTIONS

KC Project: 13177 File: D:\backup1¾77_tangent wall¾77\xsection* 3 14\design2 PROJECT ID: 0400001215

All Dimensions are US Survey Feet

SHEET 16 OF 58

DESIGN STUDY ONLY

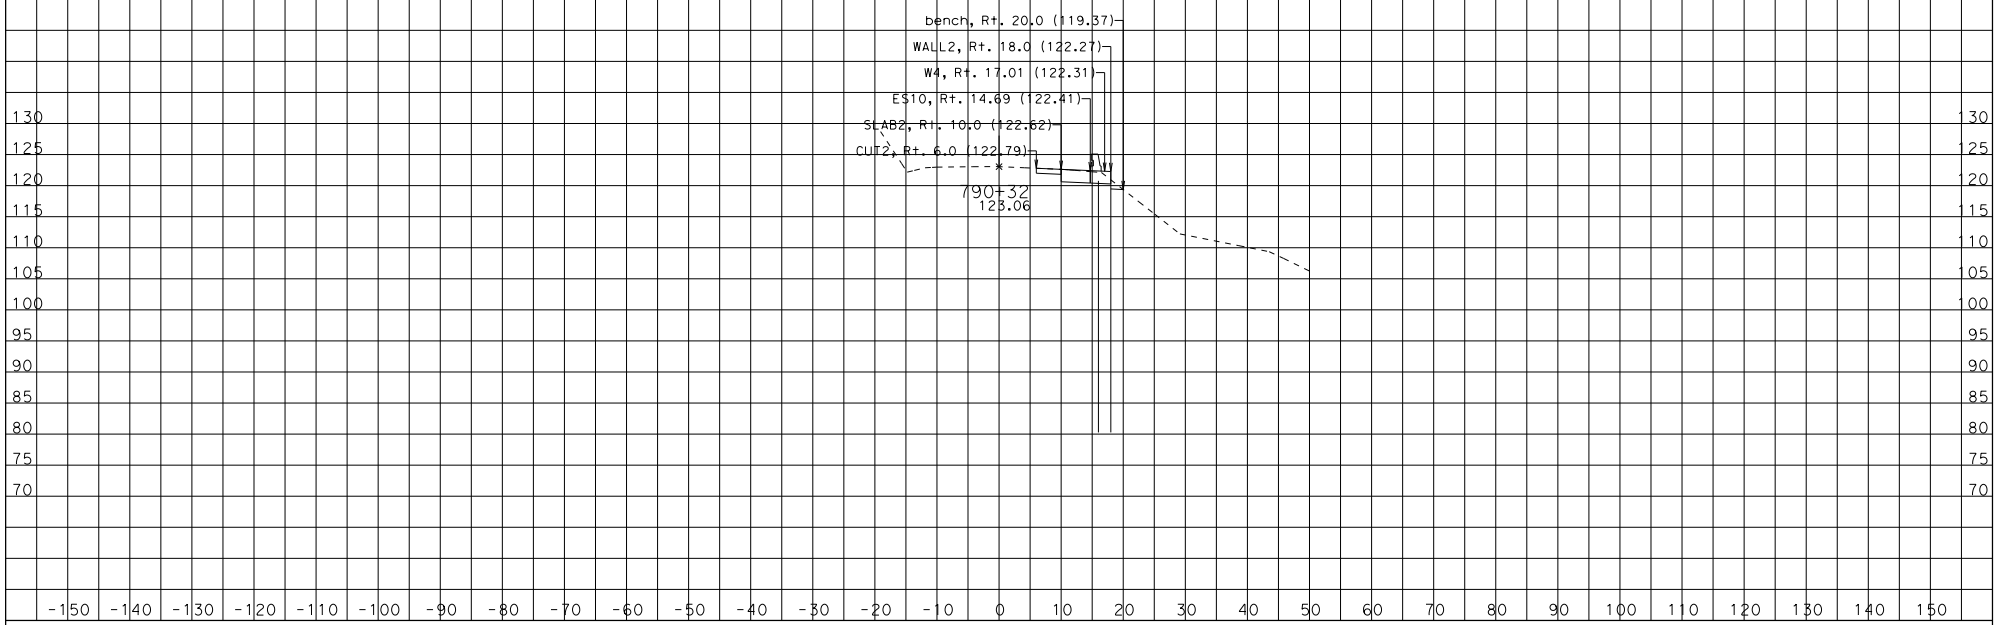

CREATED BY: ron gestuvo

CONTRACT: 04-4S1904

DIST/CO/RTE/PM: 04/SON/116/15

SCALE: 1" = 10' Horiz.
1" = 10' Vert.

CL2
CROSS SECTIONS

KC Project: 13177 File: D:\backup1¾77_tangent wall¾77\xsection* 3 14\design2 PROJECT ID: 0400001215

All Dimensions are US Survey Feet

SHEET 17 OF 58

DESIGN STUDY ONLY

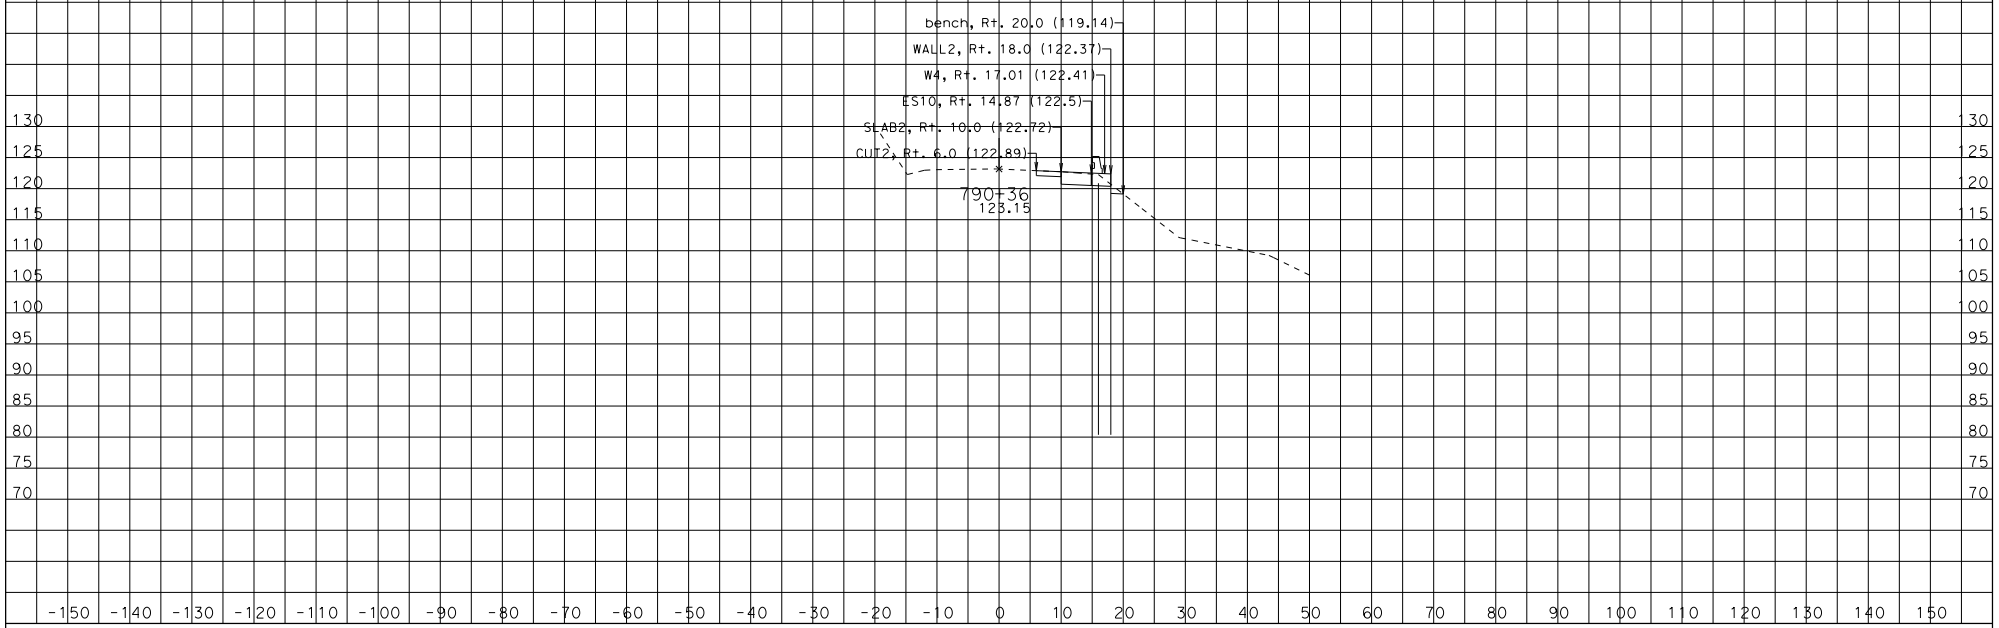

CREATED BY: ron gestuvo

CONTRACT: 04-4S1904

DIST/CO/RTE/PM: 04/SON/116/15

SCALE: 1" = 10' Horiz.
1" = 10' Vert.

CL2
CROSS SECTIONS

KC Project: 13177 File: D:\backup1¾77_tangent wall¾77\xsection* 3 14\design2 PROJECT ID: 0400001215

All Dimensions are US Survey Feet

SHEET 18 OF 58

DESIGN STUDY ONLY

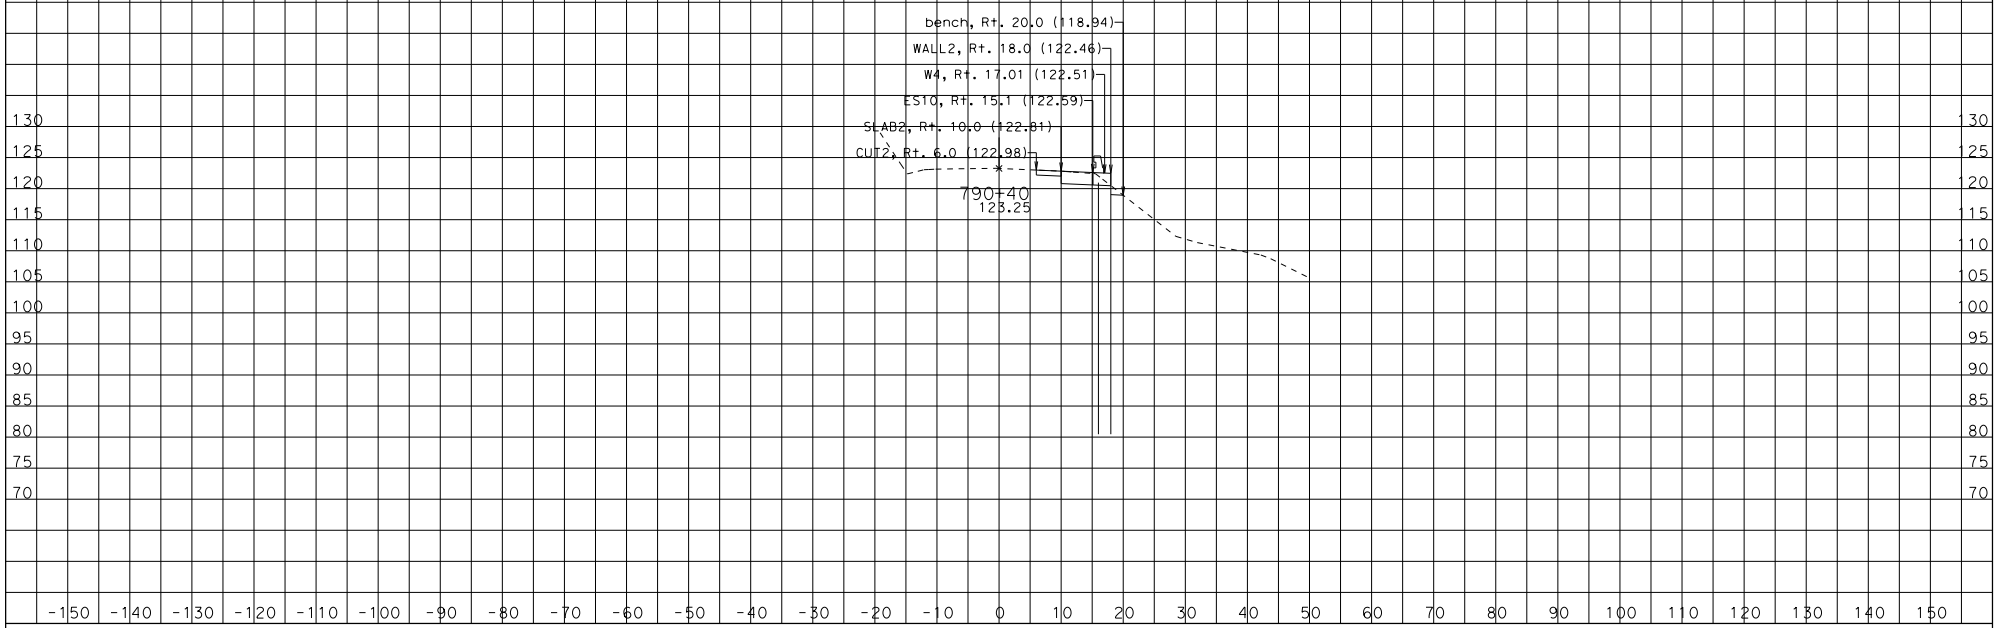

CREATED BY: ron gestuvo

CONTRACT: 04-4S1904

DIST/CO/RTE/PM: 04/SON/116/15

PROJECT ID: 0400001215

SCALE: 1" = 10' Horiz.
1" = 10' Vert.

All Dimensions are US Survey Feet

CL2
CROSS SECTIONS

KC Project: 13177 File: D:\backup1¾77_tangent wall¾77\xsection* 3 14\design2 PROUSER

SHEET 19 OF 58

DESIGN STUDY ONLY

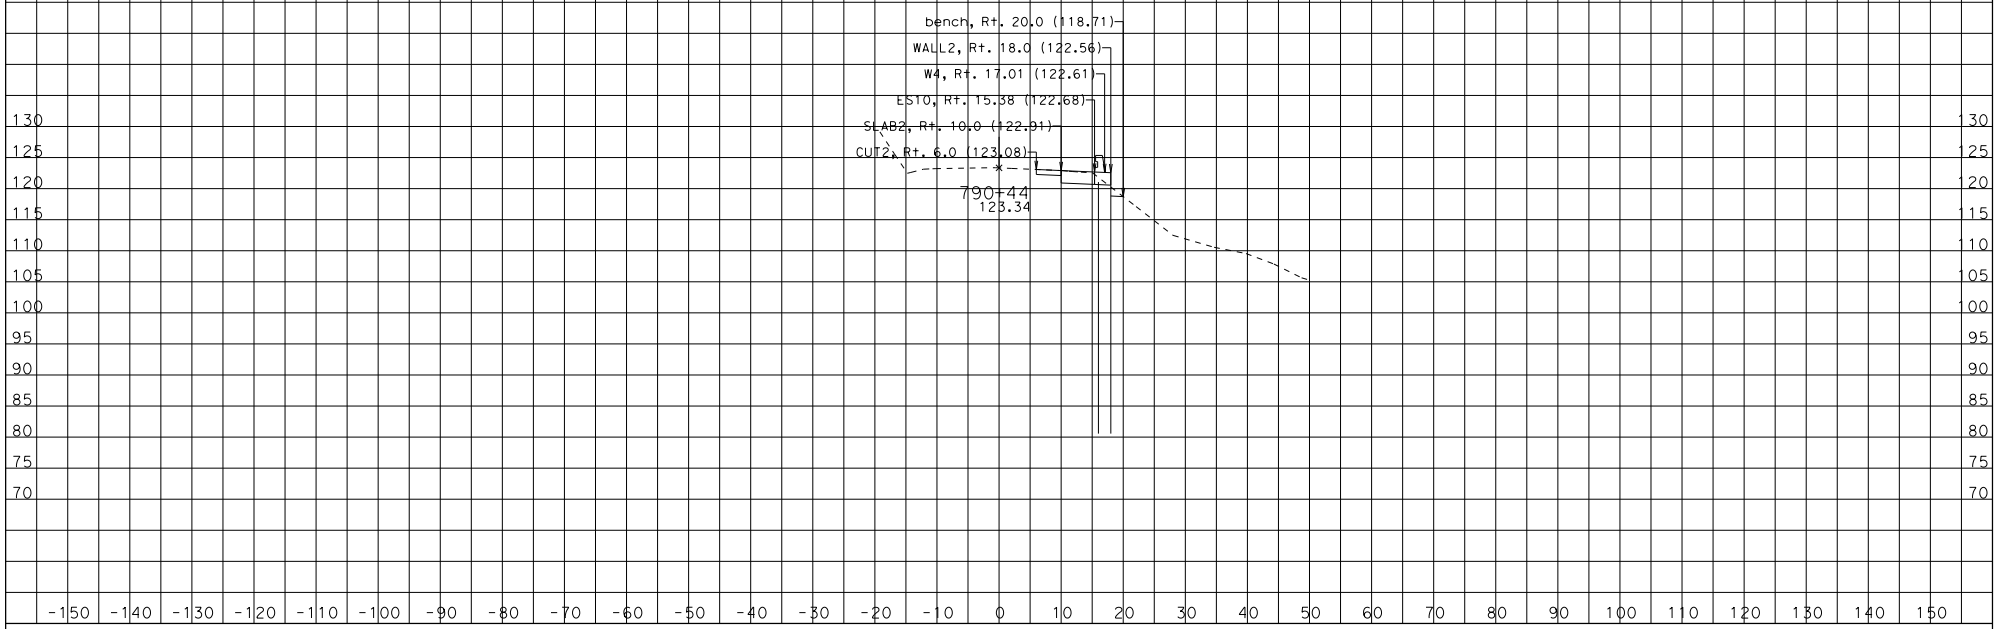

CREATED BY: ron gestuvo

CONTRACT: 04-4S1904

DIST/CO/RTE/PM: 04/SON/116/15

SCALE: 1" = 10' Horiz.
1" = 10' Vert.

CL2
CROSS SECTIONS

KC Project: 13177 File: D:\backup1¾77_tangent wall¾77\xsection* 3 14\design2 PROJECT ID: 0400001215

All Dimensions are US Survey Feet

SHEET 20 OF 58

DESIGN STUDY ONLY

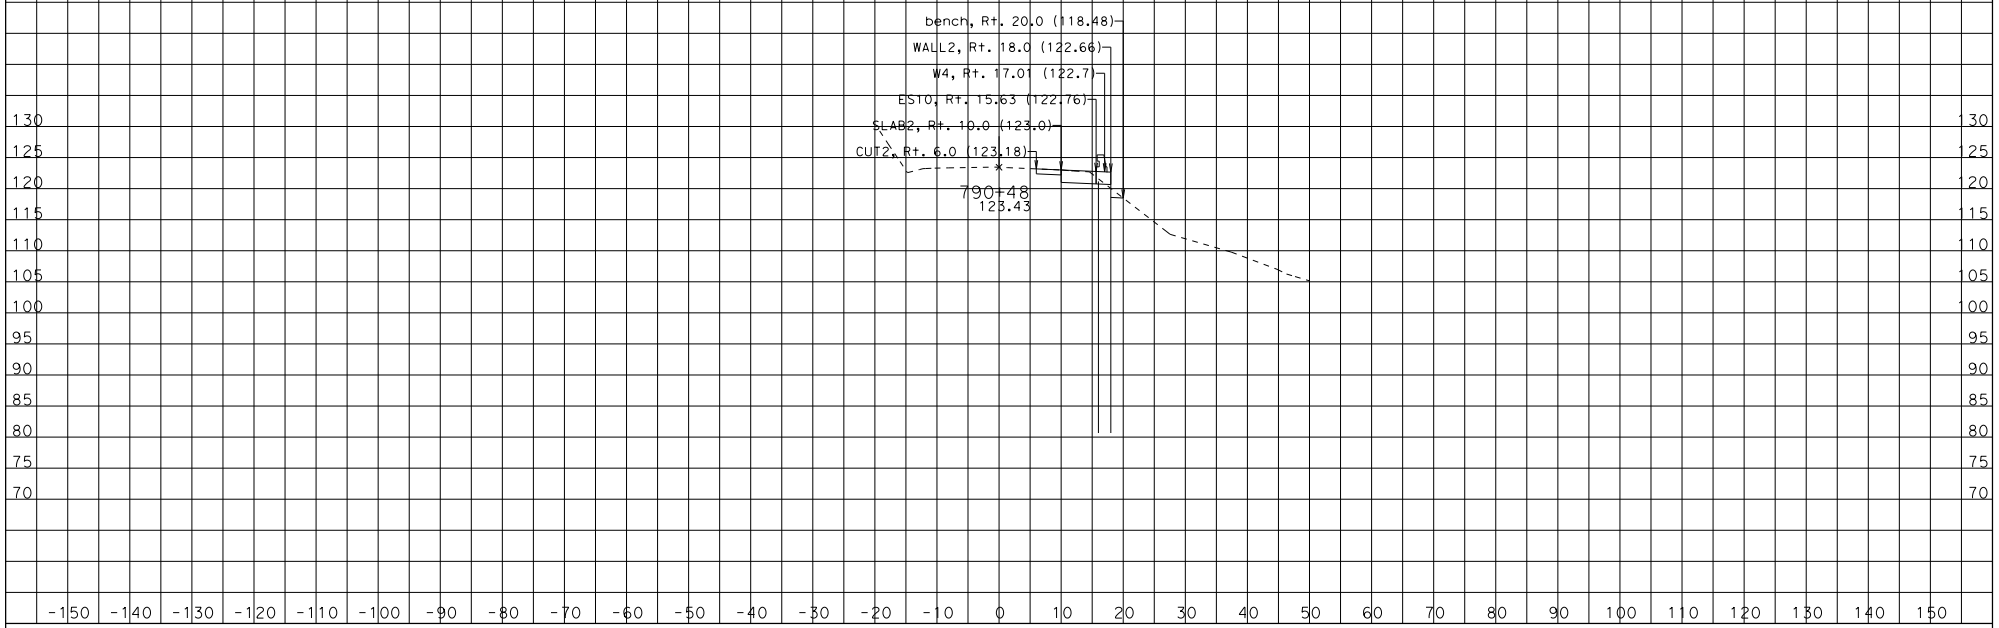

CREATED BY: ron gestuvo

CONTRACT: 04-4S1904

DIST/CO/RTE/PM: 04/SON/116/15

SCALE: 1" = 10' Horiz.
1" = 10' Vert.

CL2
CROSS SECTIONS

KC Project: 13177 File: D:\backup1¾77_tangent wall¾77\xsection* 3 14\design2 PROJECT ID: 0400001215

All Dimensions are US Survey Feet

SHEET 21 OF 58

DESIGN STUDY ONLY

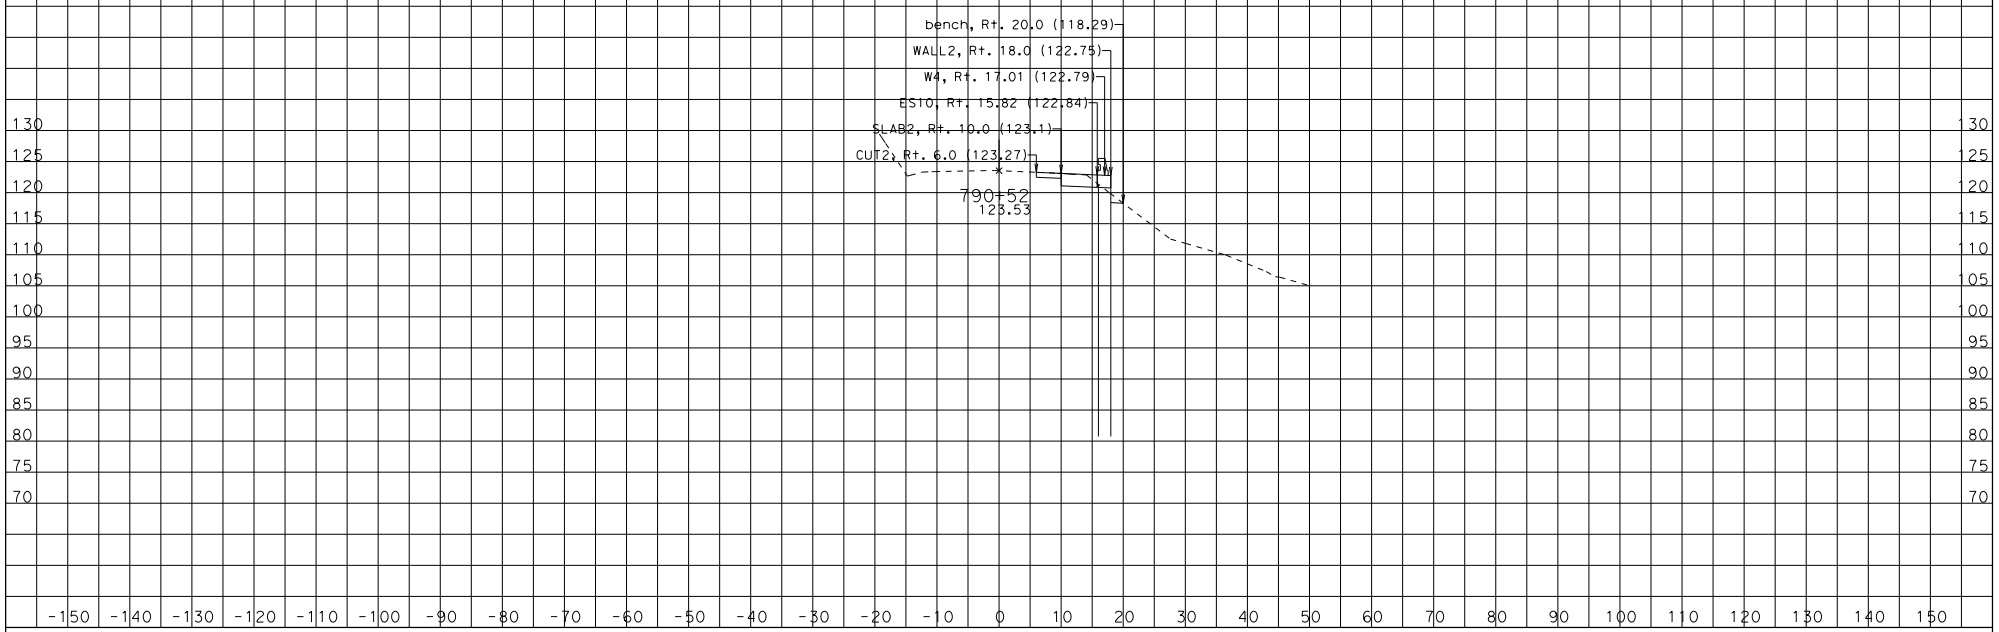

CREATED BY: ron gestuvo

CONTRACT: 04-4S1904

DIST/CO/RTE/PM: 04/SON/116/15

PROJECT ID: 0400001215

SCALE: 1" = 10' Horiz.
1" = 10' Vert.

All Dimensions are US Survey Feet

CL2
CROSS SECTIONS

KC Project: 13177 File: D:\backup1¾77_tangent wall¾77\xsection* 3 14\design2 Fri Feb

DESIGN STUDY ONLY

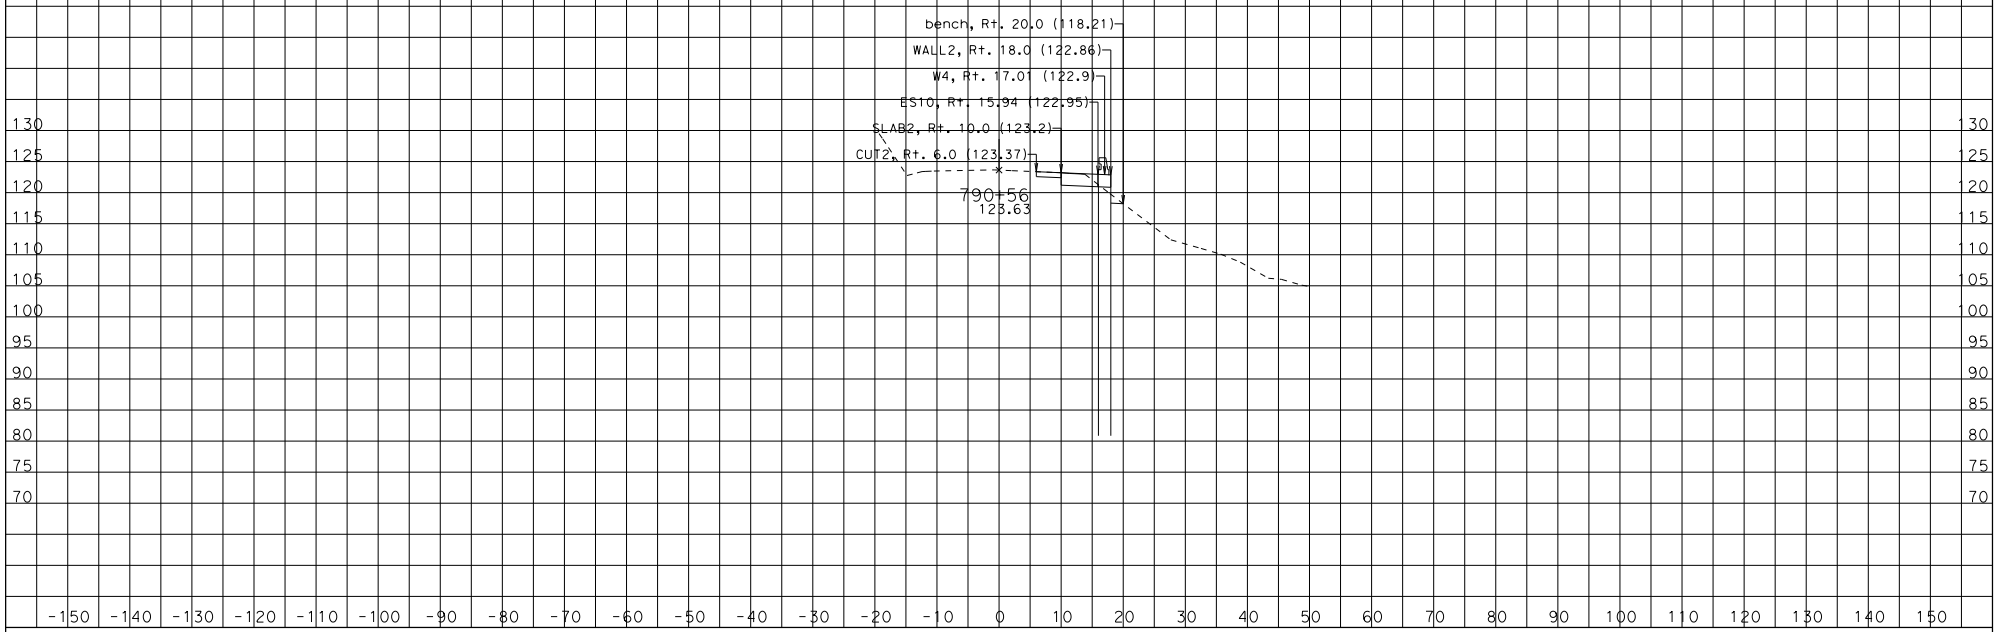

CREATED BY: ron gestuvo

CONTRACT: 04-4S1904

DIST/CO/RTE/PM: 04/SON/116/15

KC Project: 13177 File: D:\backup1¾77_tangent wall¾77\xsection* 3 14\design2 PROJECT ID: 0400001215

SCALE: 1" = 10' Horiz.
1" = 10' Vert.

All Dimensions are US Survey Feet

CL2
CROSS SECTIONS

DESIGN STUDY ONLY

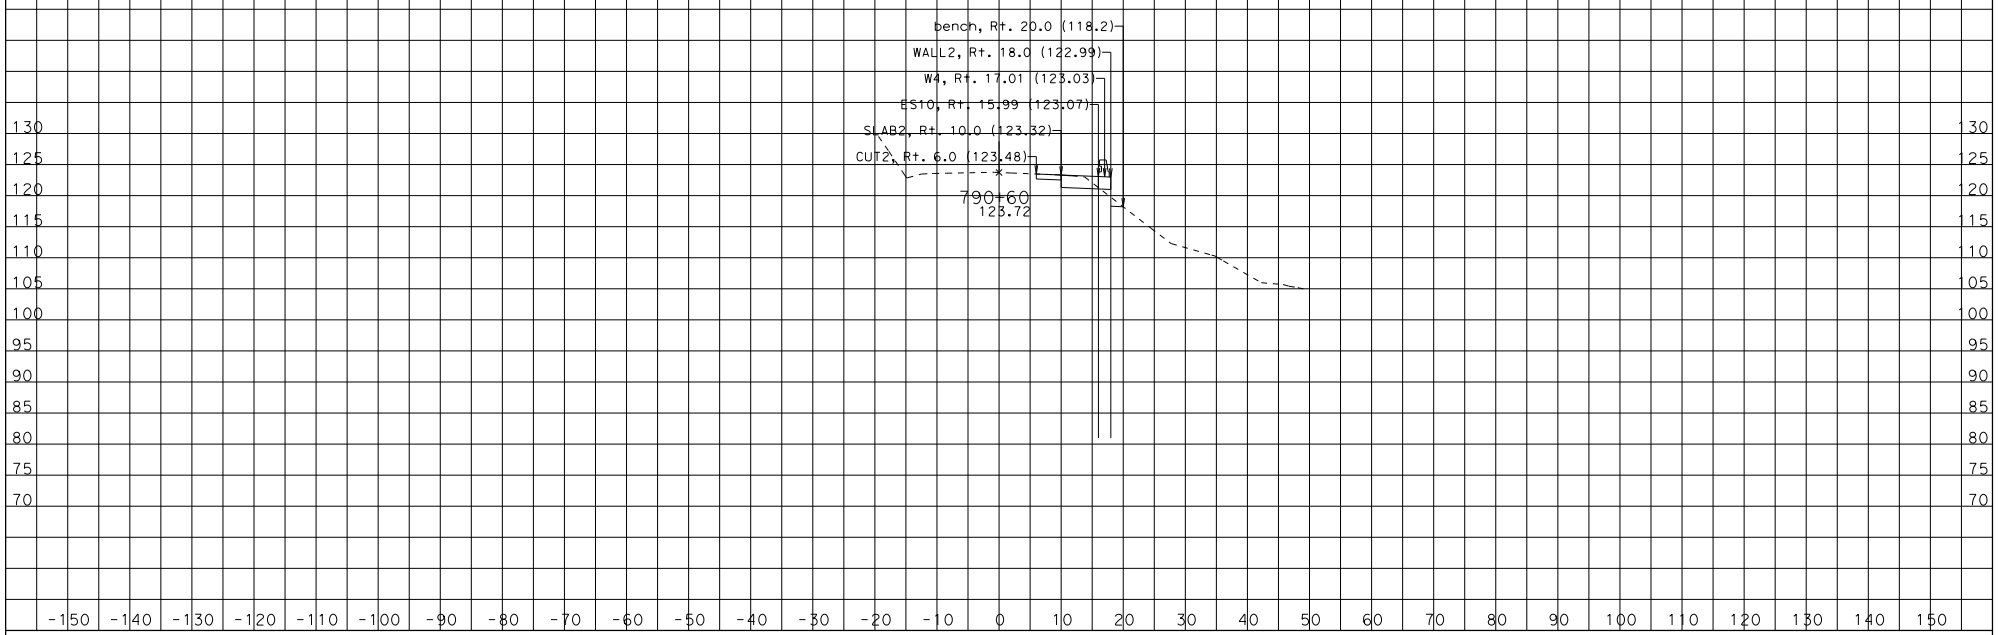

CREATED BY: ron gestuvo

CONTRACT: 04-4S1904

DIST/CO/RTE/PM: 04/SON/116/15

SCALE: 1" = 10' Horiz.
1" = 10' Vert.

CL2
CROSS SECTIONS

KC Project: 13177 File: D:\backup1¾77_tangent wall¾77\xsection* 3 14\design2 PROJECT ID: 0400001215

All Dimensions are US Survey Feet

SHEET 24 OF 58

DESIGN STUDY ONLY

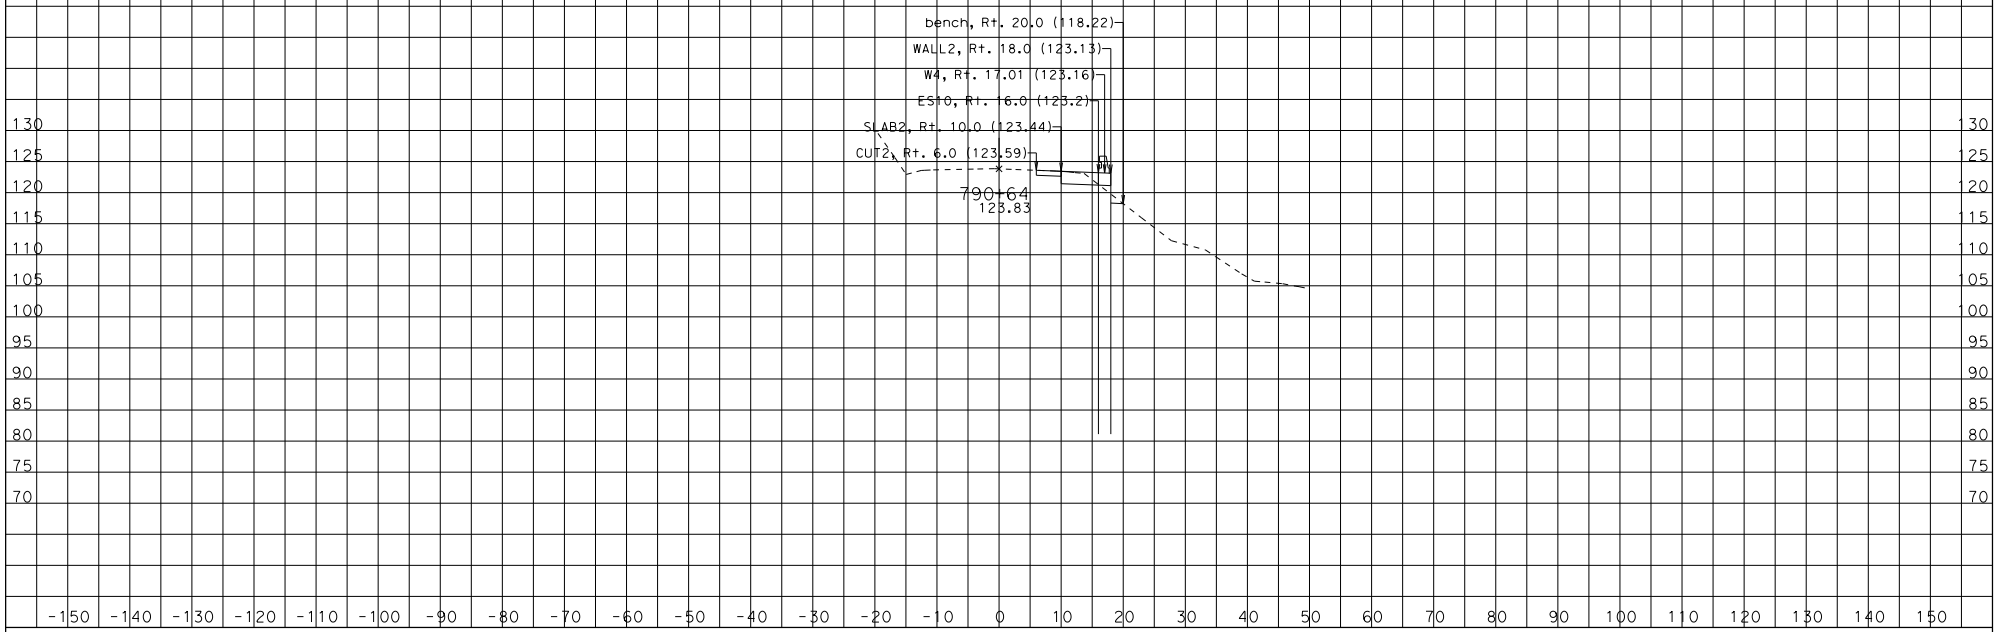

CREATED BY: ron gestuvo

CONTRACT: 04-4S1904

DIST/CO/RTE/PM: 04/SON/116/15

PROJECT ID: 0400001215

SCALE: 1" = 10' Horiz.
1" = 10' Vert.

All Dimensions are US Survey Feet

CL2
CROSS SECTIONS

KC Project: 13177 File: D:\backup1¾77_tangent wall¾77\xsection* 3 14\design2 Tue Feb

SHEET 25 OF 58

DESIGN STUDY ONLY

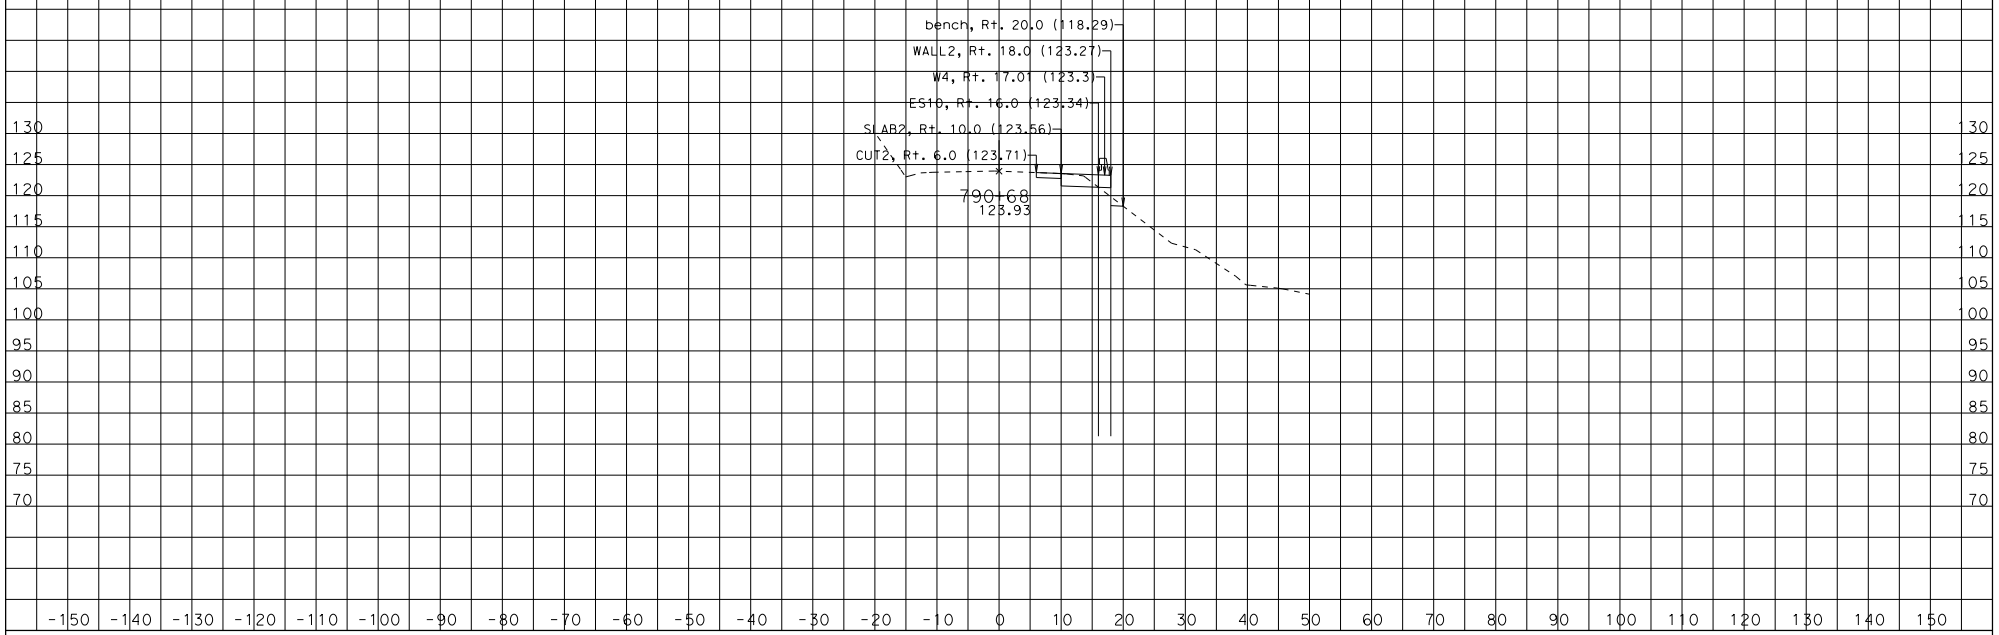

CREATED BY: ron gestuvo

CONTRACT: 04-4S1904

DIST/CO/RTE/PM: 04/SON/116/15

SCALE: 1" = 10' Horiz.
1" = 10' Vert.

CL2
CROSS SECTIONS

KC Project: 13177 File: D:\backup1¾77_tangent wall¾77\xsection* 3 14\design2 PROJECT ID: 0400001215

All Dimensions are US Survey Feet

SHEET 26 OF 58

DESIGN STUDY ONLY

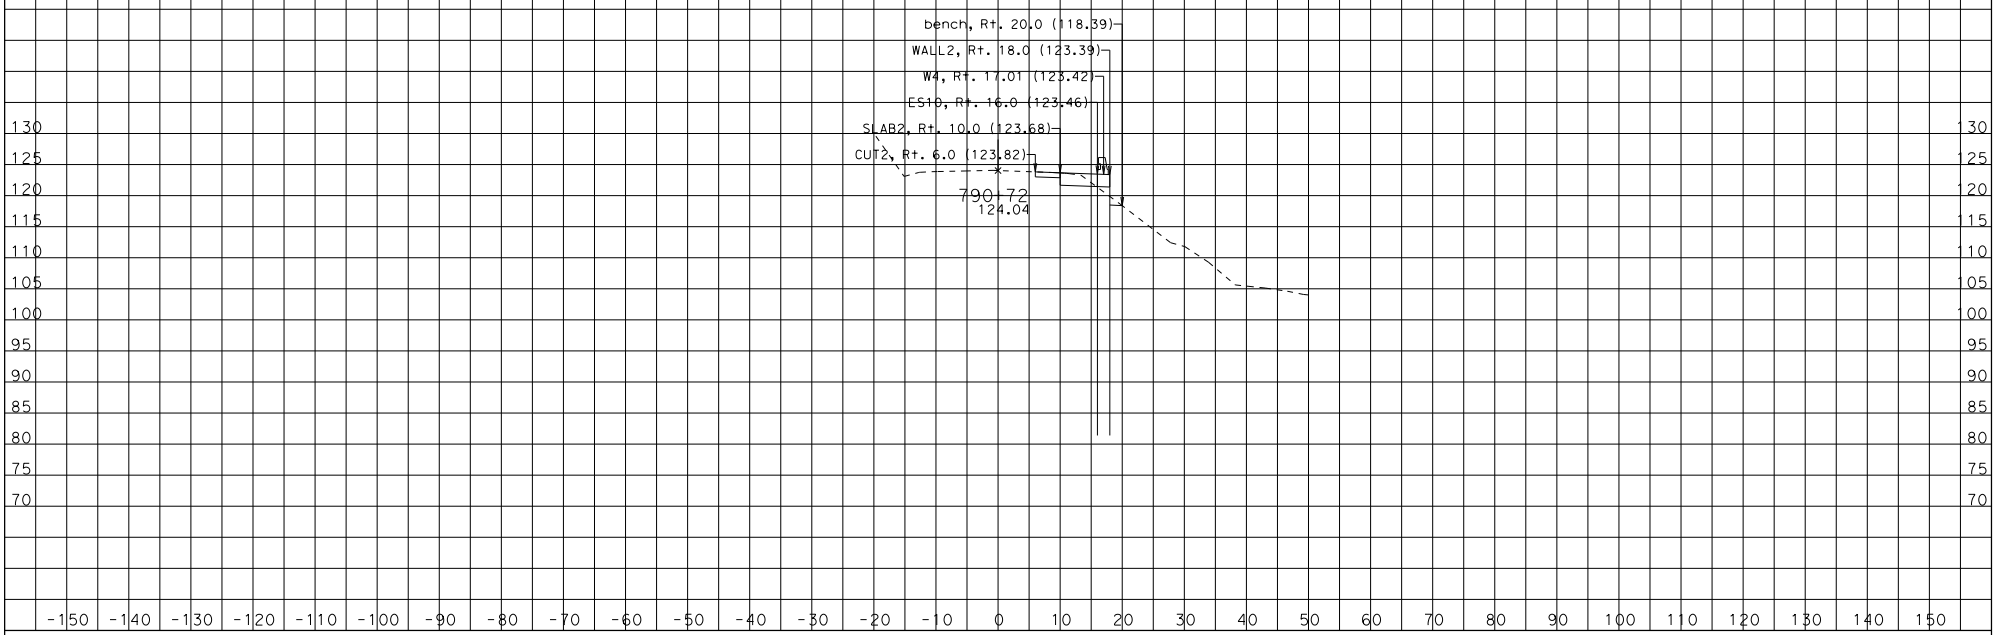

CREATED BY: ron gestuvo

CONTRACT: 04-4S1904

DIST/CO/RTE/PM: 04/SON/116/15

SCALE: 1" = 10' Horiz.
1" = 10' Vert.

CL2
CROSS SECTIONS

KC Project: 13177 File: D:\backup1¾77_tangent wall¾77\xsection* 3 14\design2 PROJECT ID: 0400001215

All Dimensions are US Survey Feet

SHEET 27 OF 58

DESIGN STUDY ONLY

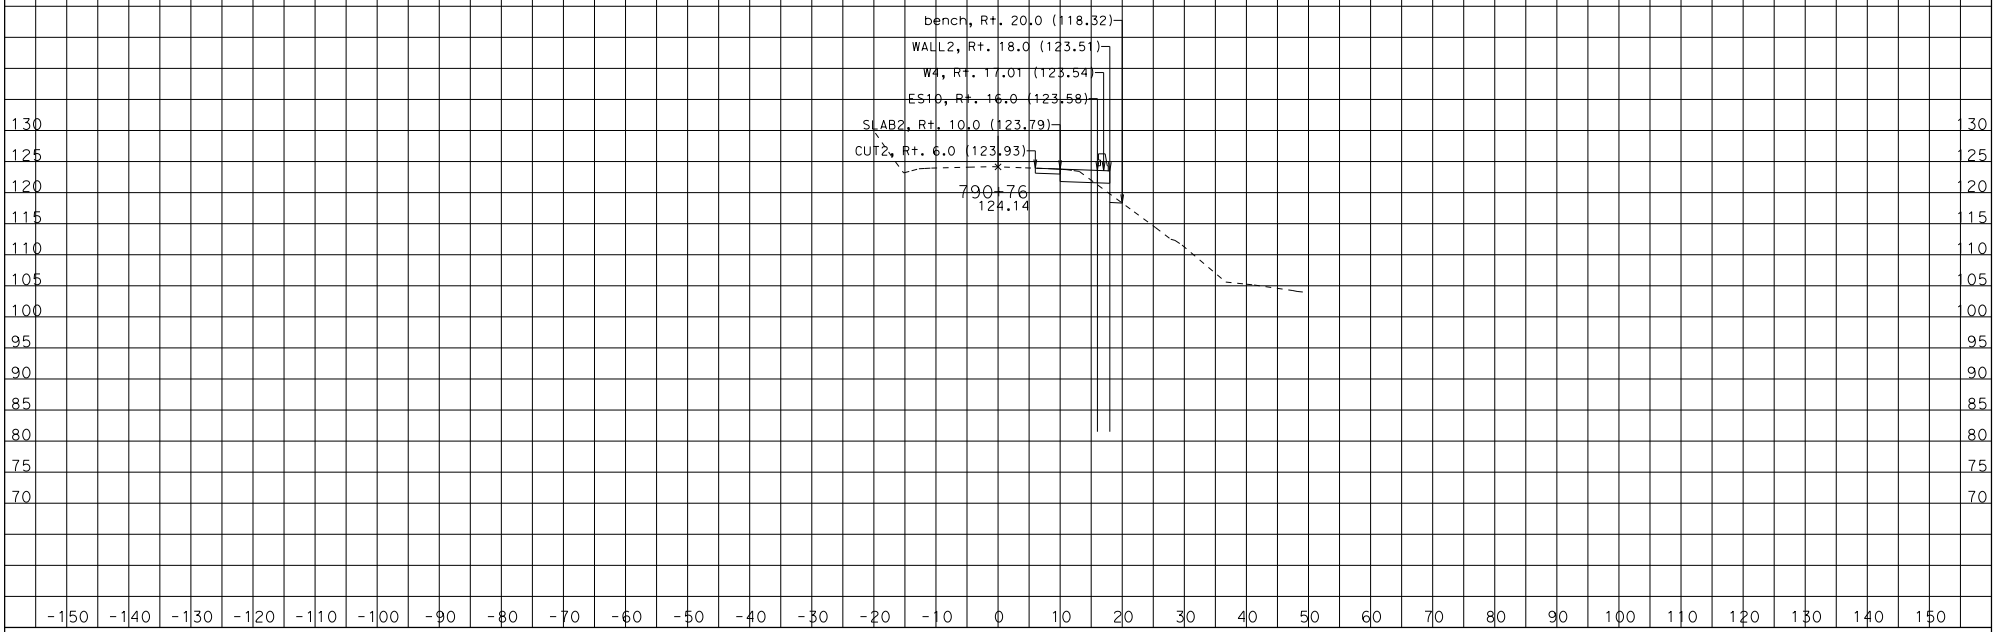

CREATED BY: ron gestuvo

CONTRACT: 04-4S1904

DIST/CO/RTE/PM: 04/SON/116/15

SCALE: 1" = 10' Horiz.
1" = 10' Vert.

CL2
CROSS SECTIONS

KC Project: 13177 File: D:\backup1¾77_tangent wall¾77\xsection* 3 14\design2 PROJECT ID: 0400001215

All Dimensions are US Survey Feet

SHEET 28 OF 58

DESIGN STUDY ONLY

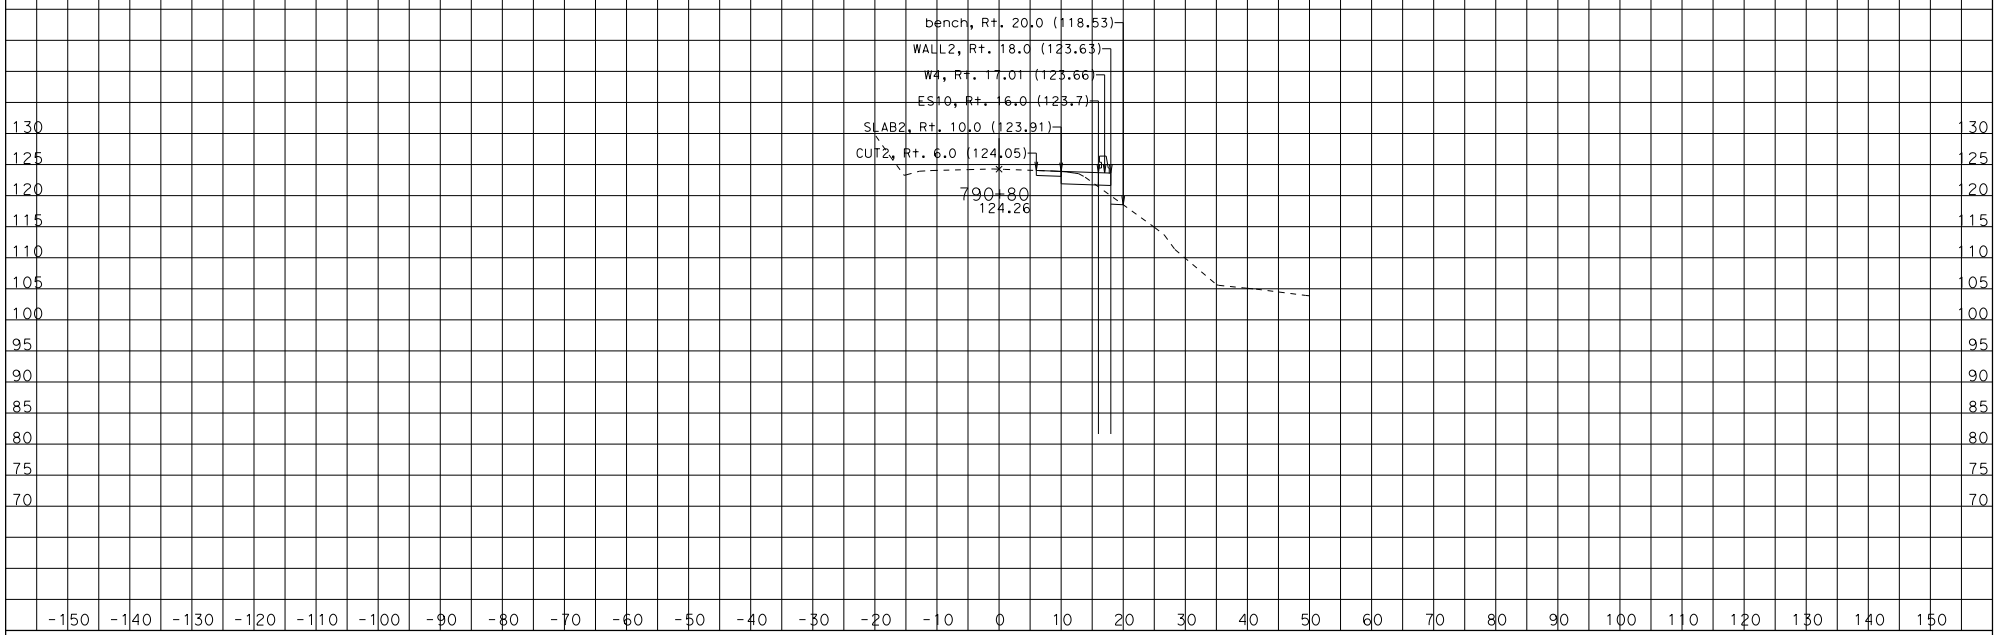

CREATED BY: ron gestuvo

CONTRACT: 04-4S1904

DIST/CO/RTE/PM: 04/SON/116/15

PROJECT ID: 0400001215

SCALE: 1" = 10' Horiz.
1" = 10' Vert.

All Dimensions are US Survey Feet

CL2
CROSS SECTIONS

KC Project: 13177 File: D:\backup1¾77_tangent wall¾77\xsection* 3 14\design2 Ron.dgn

SHEET 29 OF 58

DESIGN STUDY ONLY

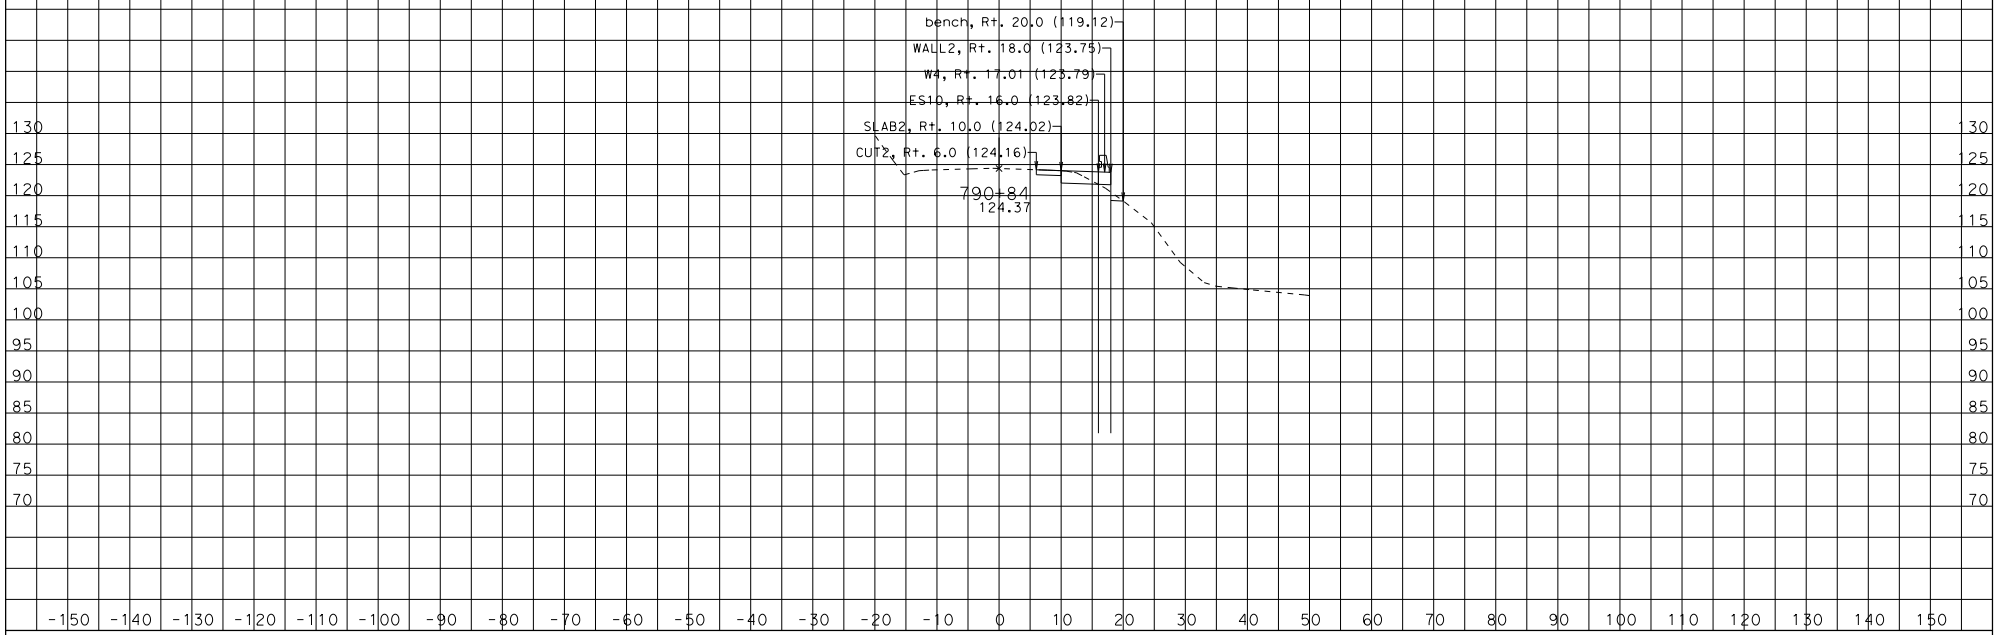

CREATED BY: ron gestuvo

CONTRACT: 04-4S1904

DIST/CO/RTE/PM: 04/SON/116/15

PROJECT ID: 0400001215

SCALE: 1" = 10' Horiz.
1" = 10' Vert.

All Dimensions are US Survey Feet

CL2
CROSS SECTIONS

KC Project: 13177 File: D:\backup1¾77_tangent wall¾77\xsection* 3 14\design2 Fri Feb

SHEET 30 OF 58

DESIGN STUDY ONLY

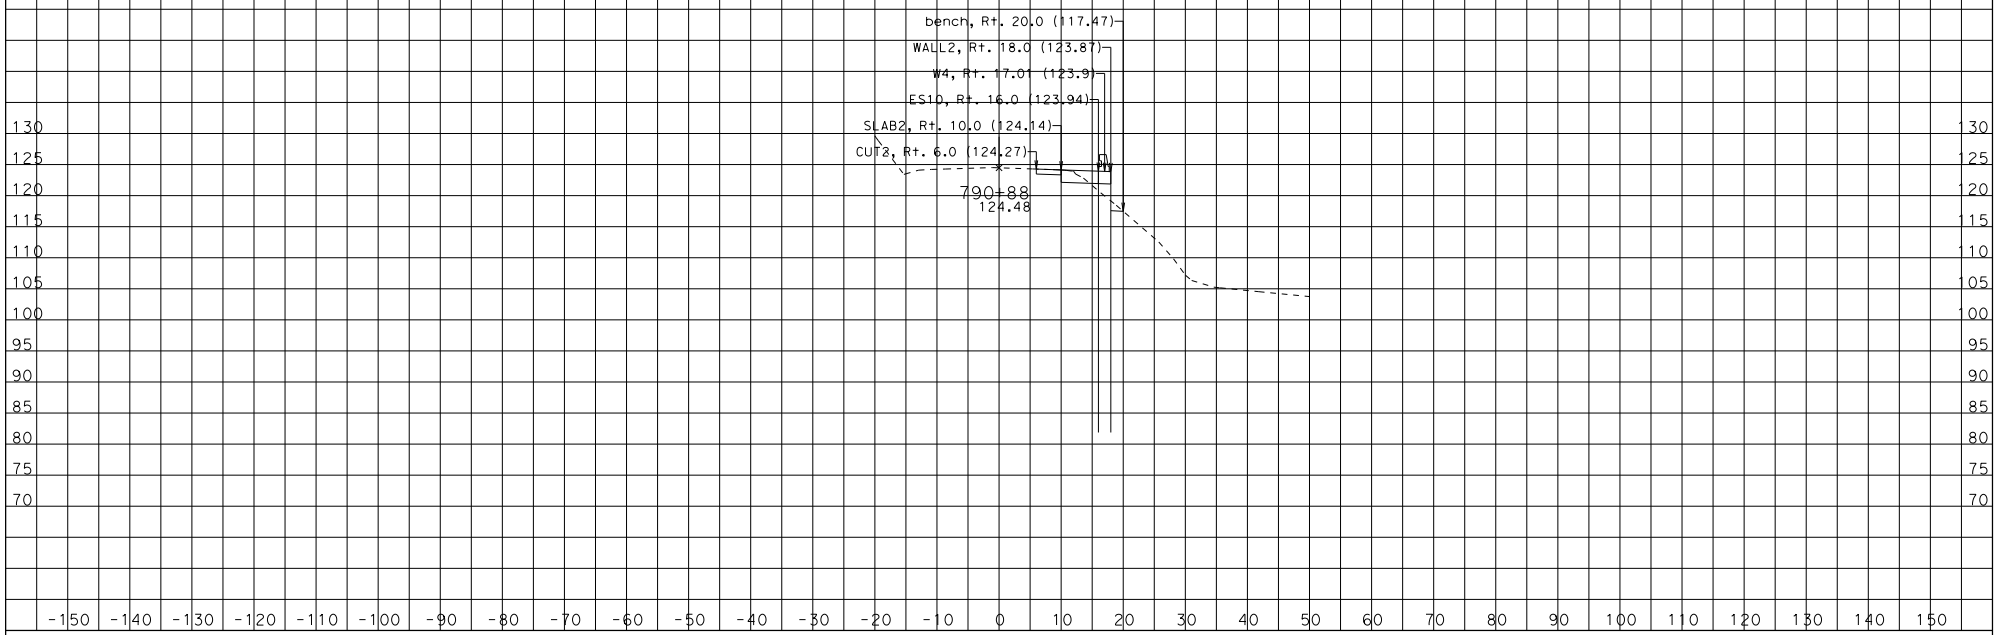

CREATED BY: ron gestuvo

CONTRACT: 04-4S1904

DIST/CO/RTE/PM: 04/SON/116/15

PROJECT ID: 0400001215

SCALE: 1" = 10' Horiz.
1" = 10' Vert.

All Dimensions are US Survey Feet

CL2
CROSS SECTIONS

KC Project: 13177 File: D:\backup1¾77_tangent wall¾77\xsection* 3 14\design2 PROUSER

DESIGN STUDY ONLY

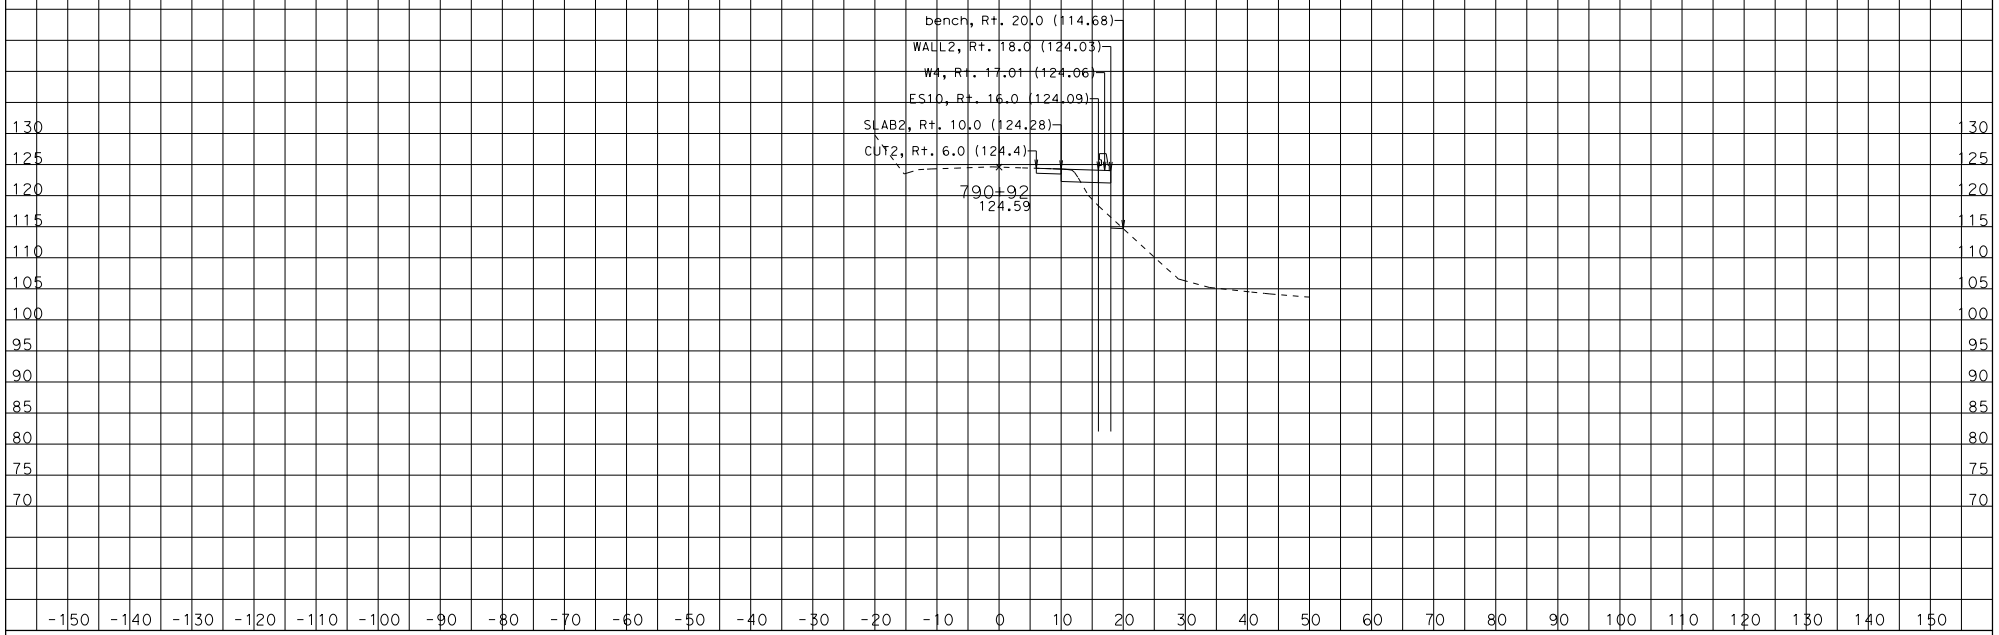

CREATED BY: ron gestuvo

CONTRACT: 04-4S1904

DIST/CO/RTE/PM: 04/SON/116/15

PROJECT ID: 0400001215

SCALE: 1" = 10' Horiz.
1" = 10' Vert.

All Dimensions are US Survey Feet

CL2
CROSS SECTIONS

KC Project: 13177 File: D:\backup1¾77_tangent wall¾77\xsection* 3 14\design2 Section

SHEET 32 OF 58

DESIGN STUDY ONLY

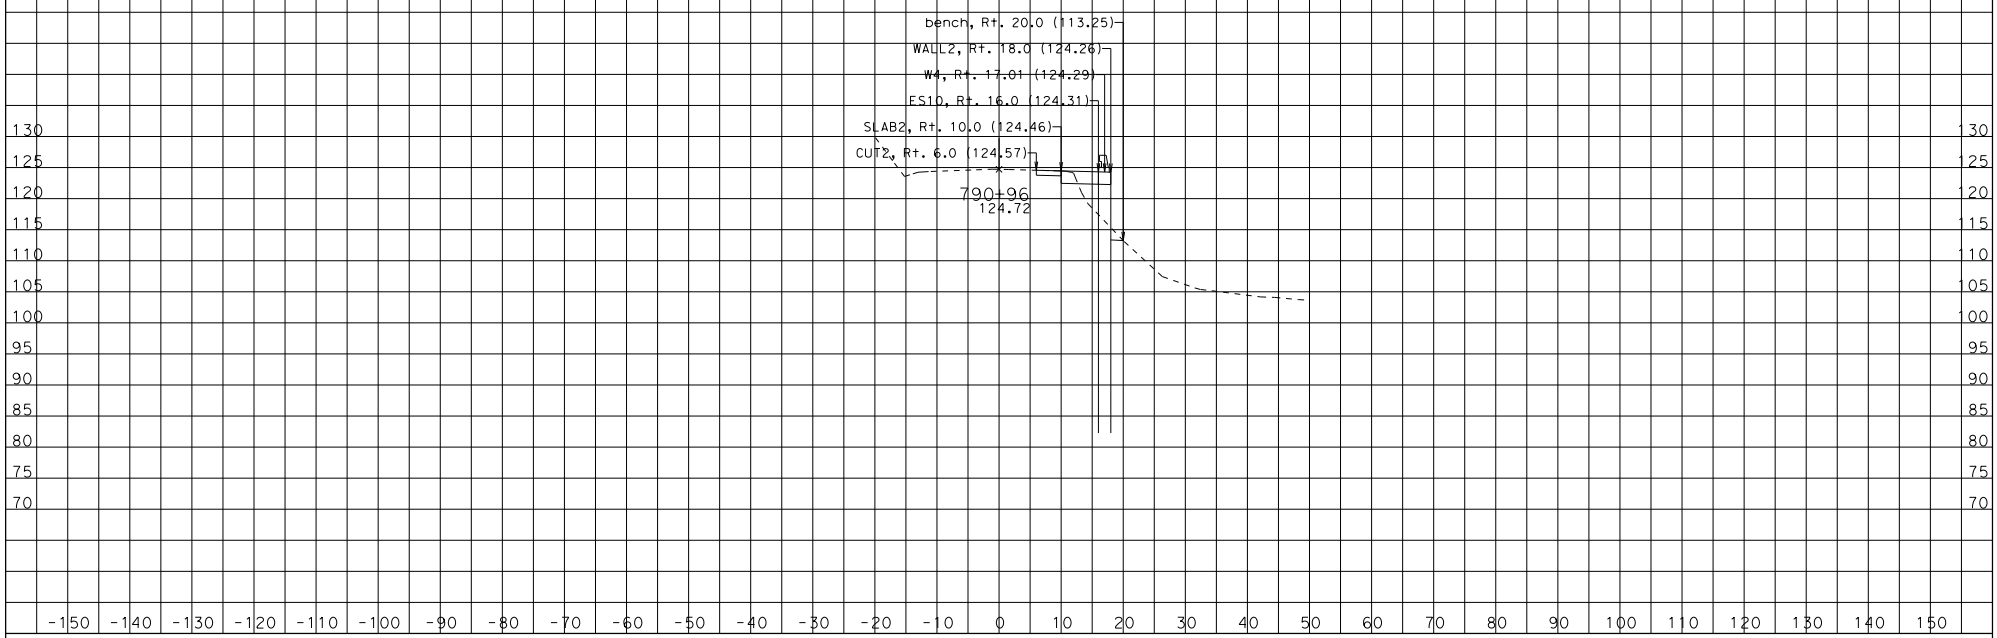

CREATED BY: ron gestuvo

CONTRACT: 04-4S1904

DIST/CO/RTE/PM: 04/SON/116/15

PROJECT ID: 0400001215

SCALE: 1" = 10' Horiz.
1" = 10' Vert.

All Dimensions are US Survey Feet

CL2
CROSS SECTIONS

KC Project: 13177 File: D:\backup1¾77_tangent wall¾77\xsection* 3 14\design2 PROUSER

SHEET 33 OF 58

DESIGN STUDY ONLY

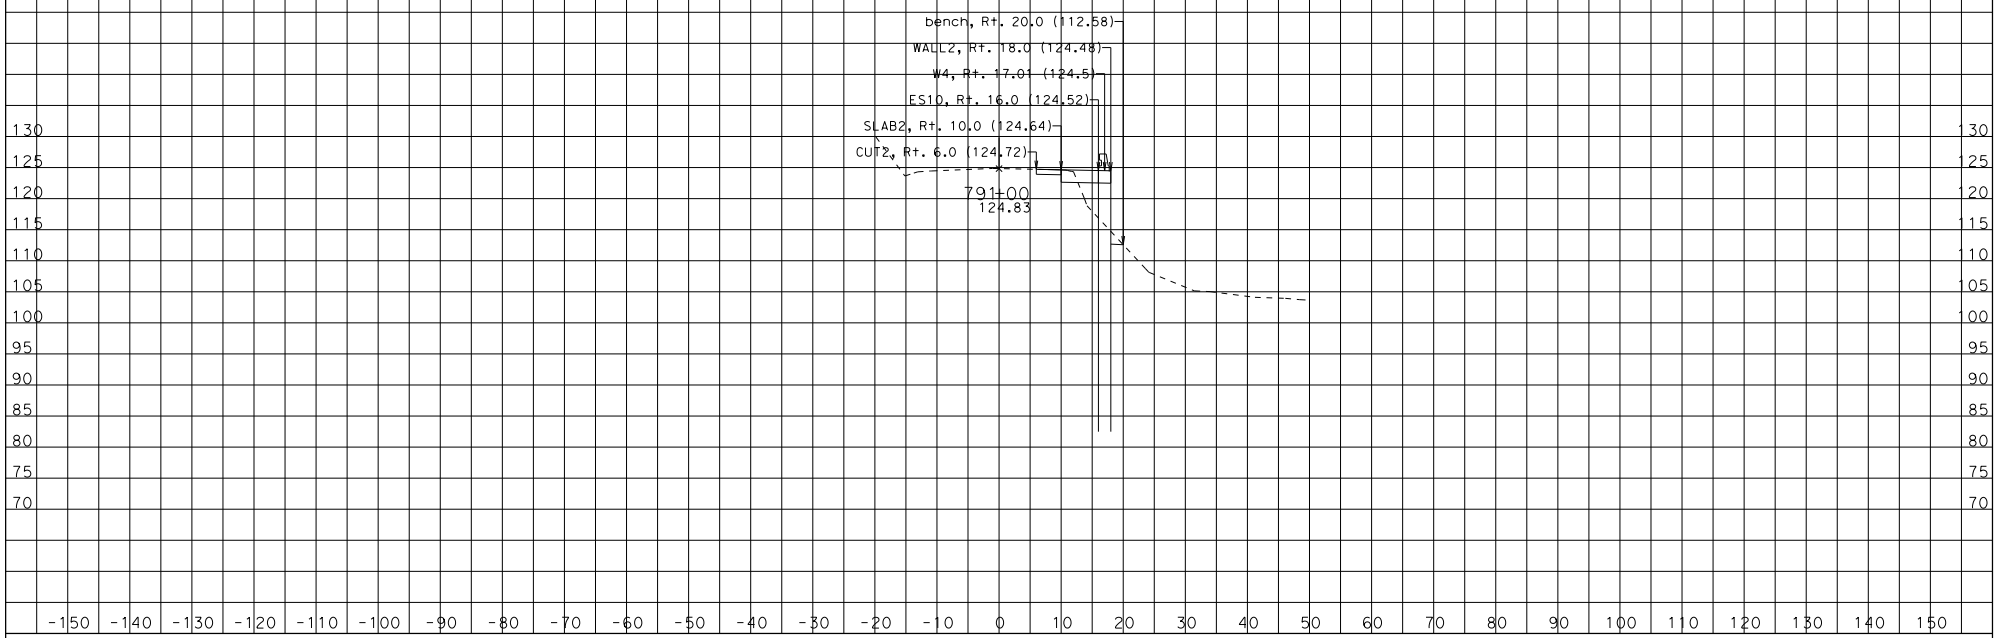

CREATED BY: ron gestuvo

CONTRACT: 04-4S1904

DIST/CO/RTE/PM: 04/SON/116/15

SCALE: 1" = 10' Horiz.
1" = 10' Vert.

CL2
CROSS SECTIONS

KC Project: 13177 File: D:\backup1¾77_tangent wall¾77\xsection* 3 14\design2 PROJECT ID: 0400001215

All Dimensions are US Survey Feet

SHEET 34 OF 58

DESIGN STUDY ONLY

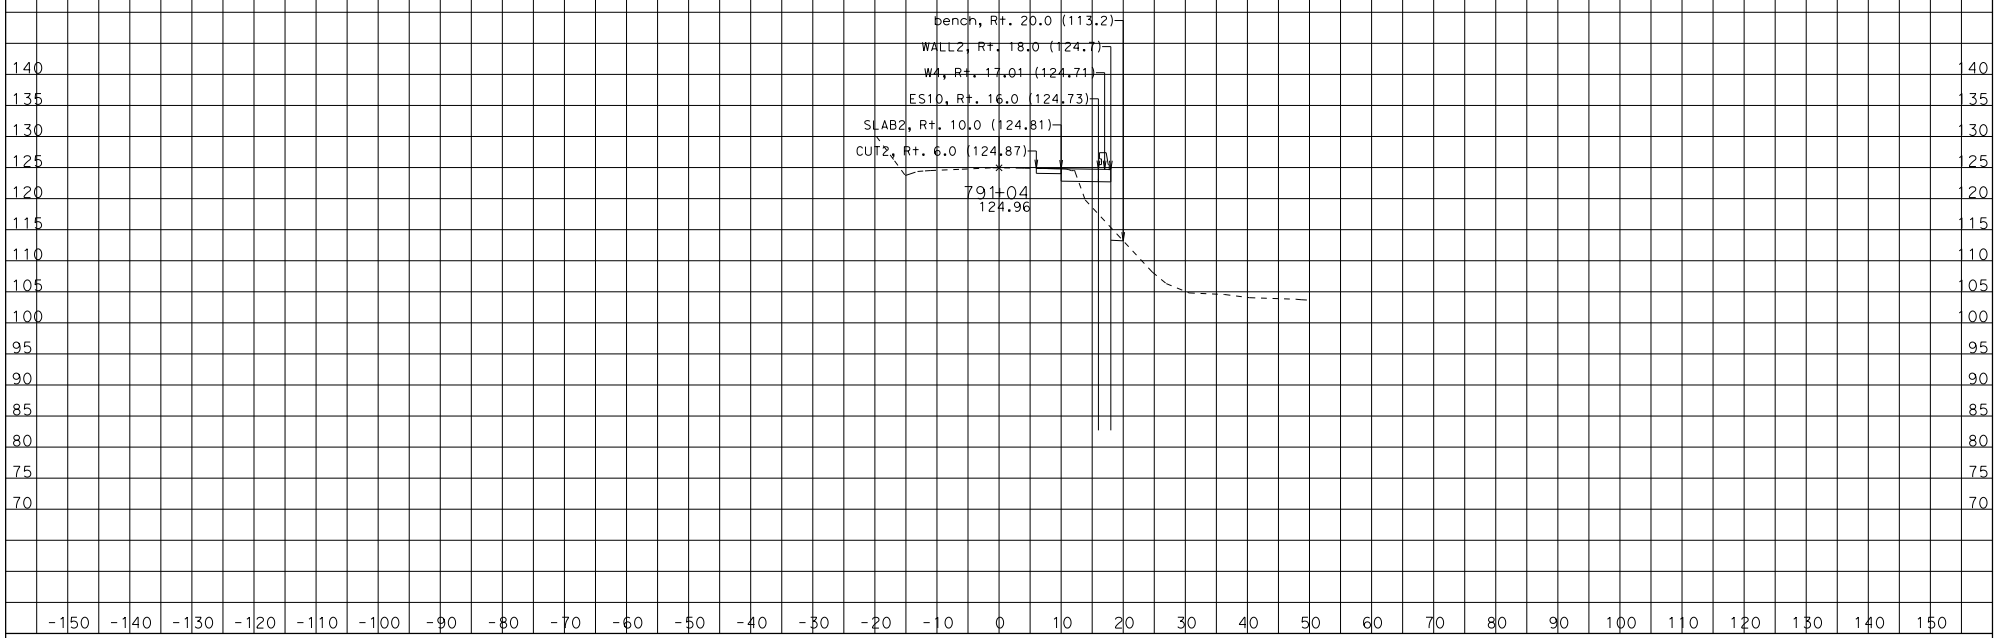

CREATED BY: ron gestuvo

CONTRACT: 04-4S1904

DIST/CO/RTE/PM: 04/SON/116/15

SCALE: 1" = 10' Horiz.
1" = 10' Vert.

CL2
CROSS SECTIONS

KC Project: 13177 File: D:\backup1¾77_tangent wall¾77\xsection* 3 14\design2 PROJECT ID: 0400001215

All Dimensions are US Survey Feet

SHEET 35 OF 58

DESIGN STUDY ONLY

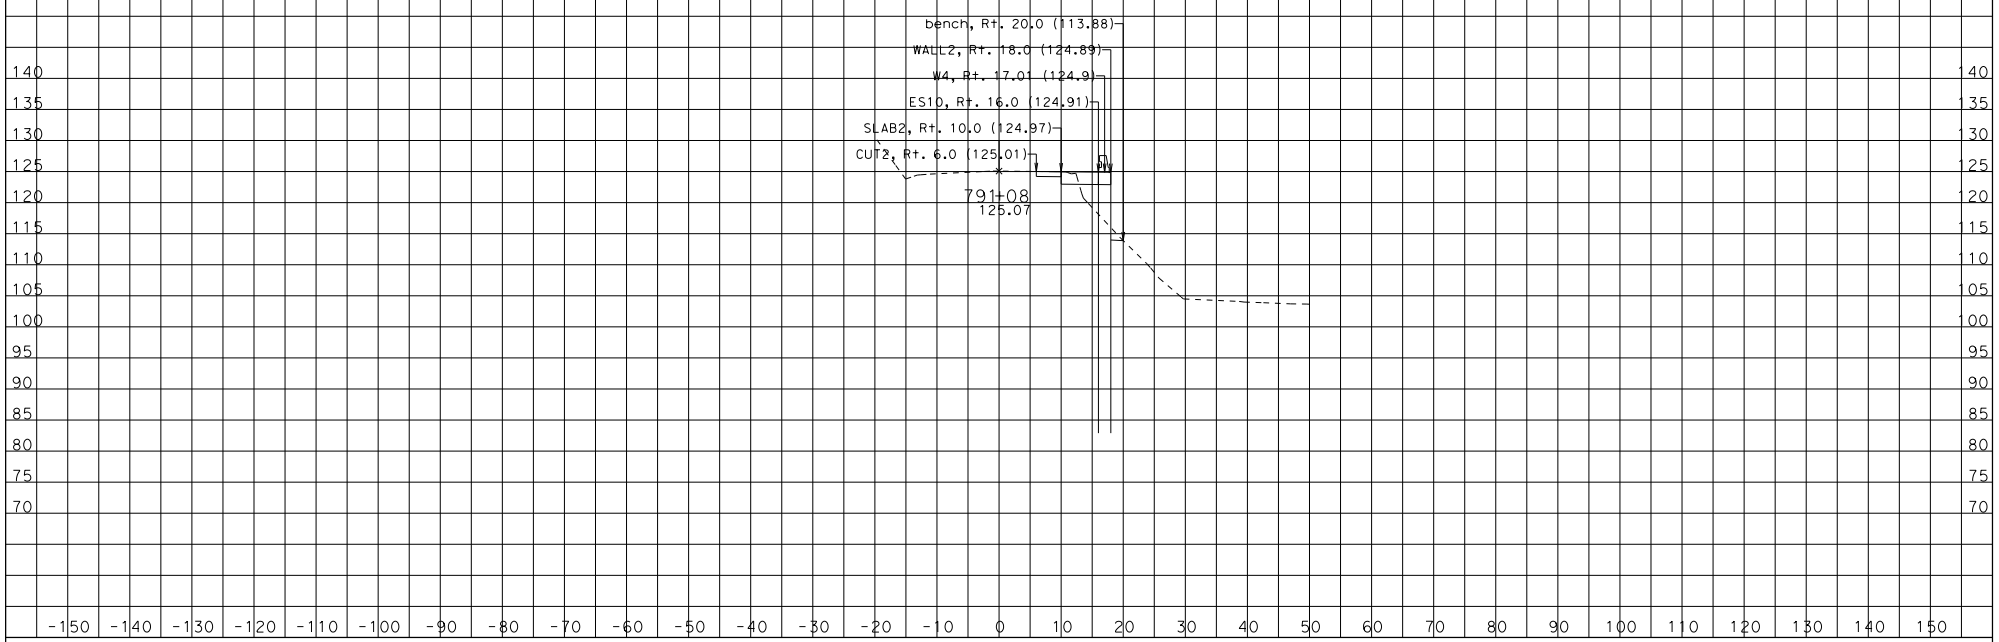

CREATED BY: ron gestuvo

CONTRACT: 04-4S1904

DIST/CO/RTE/PM: 04/SON/116/15

SCALE: 1" = 10' Horiz.
1" = 10' Vert.

CL2
CROSS SECTIONS

KC Project: 13177 File: D:\backup1¾77_tangent wall¾77\xsection* 3 14\design2 PROJECT ID: 0400001215

All Dimensions are US Survey Feet

SHEET 36 OF 58

DESIGN STUDY ONLY

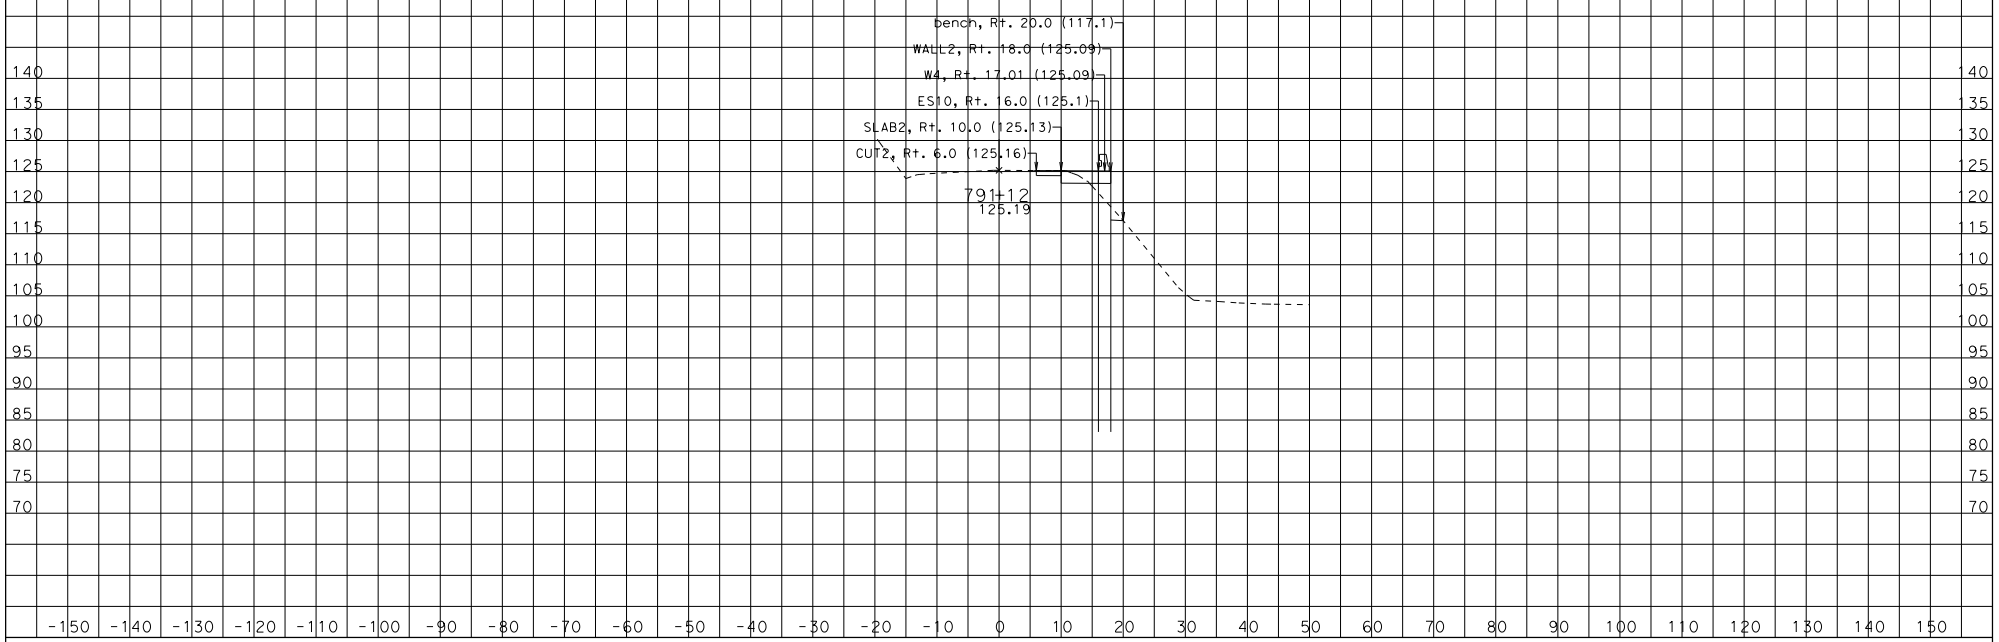

CREATED BY: ron gestuvo

CONTRACT: 04-4S1904

DIST/CO/RTE/PM: 04/SON/116/15

SCALE: 1" = 10' Horiz.
1" = 10' Vert.

CL2
CROSS SECTIONS

KC Project: 13177 File: D:\backup1¾77_tangent wall¾77\xsection* 3 14\design2 PROJECT ID: 0400001215

All Dimensions are US Survey Feet

SHEET 37 OF 58

DESIGN STUDY ONLY

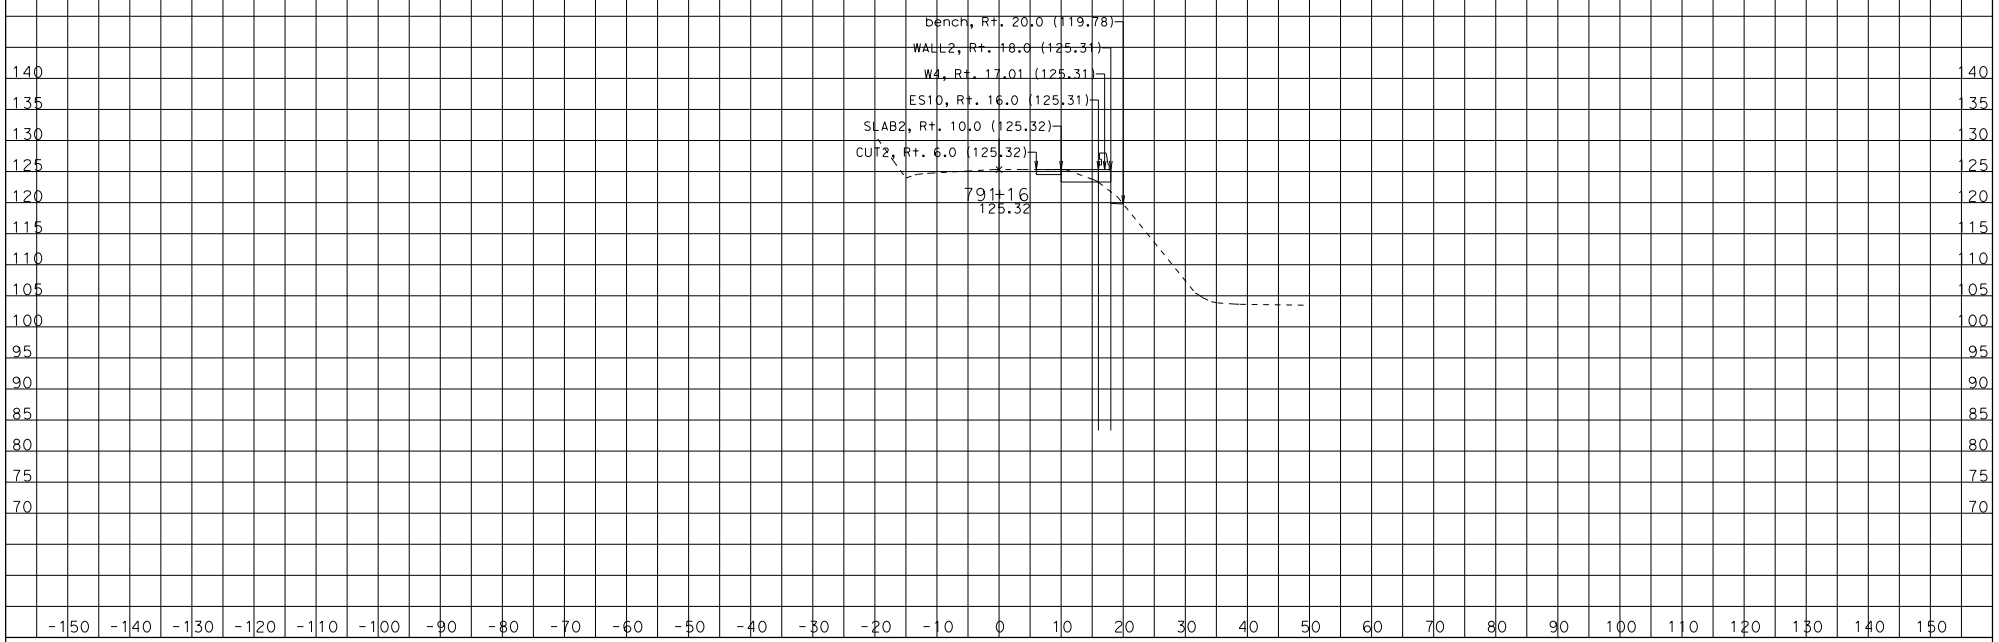

CREATED BY: ron gestuvo

CONTRACT: 04-4S1904

DIST/CO/RTE/PM: 04/SON/116/15

SCALE: 1" = 10' Horiz.
1" = 10' Vert.

CL2
CROSS SECTIONS

KC Project: 13177 File: D:\backup1¾77_tangent wall¾77\xsection* 3 14\design2 PROJECT ID: 0400001215

All Dimensions are US Survey Feet

SHEET 38 OF 58

DESIGN STUDY ONLY

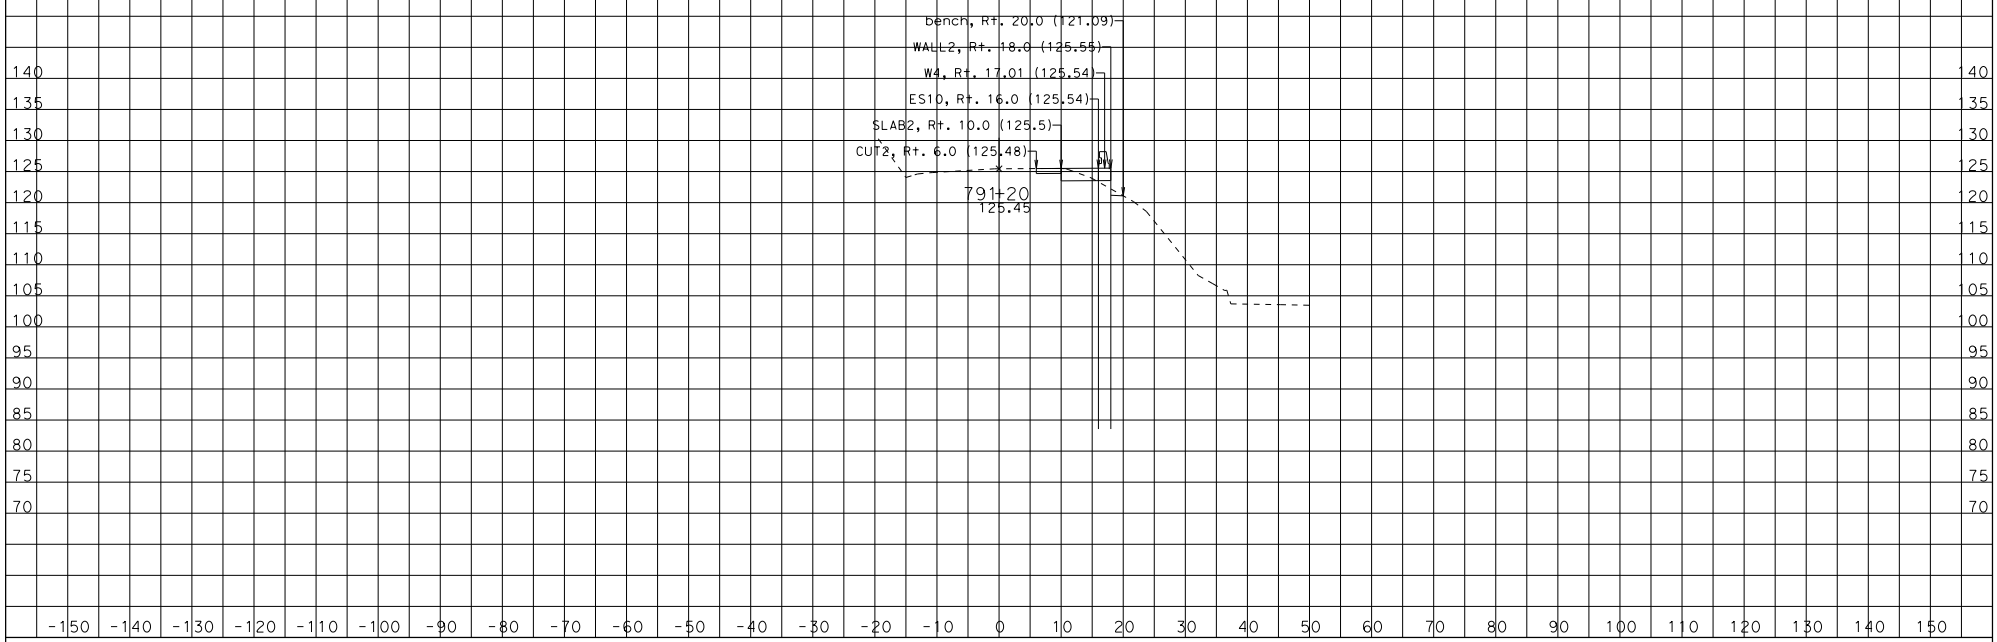

CREATED BY: ron gestuvo

CONTRACT: 04-4S1904

DIST/CO/RTE/PM: 04/SON/116/15

PROJECT ID: 0400001215

SCALE: 1" = 10' Horiz.
1" = 10' Vert.

All Dimensions are US Survey Feet

CL2
CROSS SECTIONS

KC Project: 13177 File: D:\backup1¾77_tangent wall¾77\xsection* 3 14\design2 Fri Feb

DESIGN STUDY ONLY

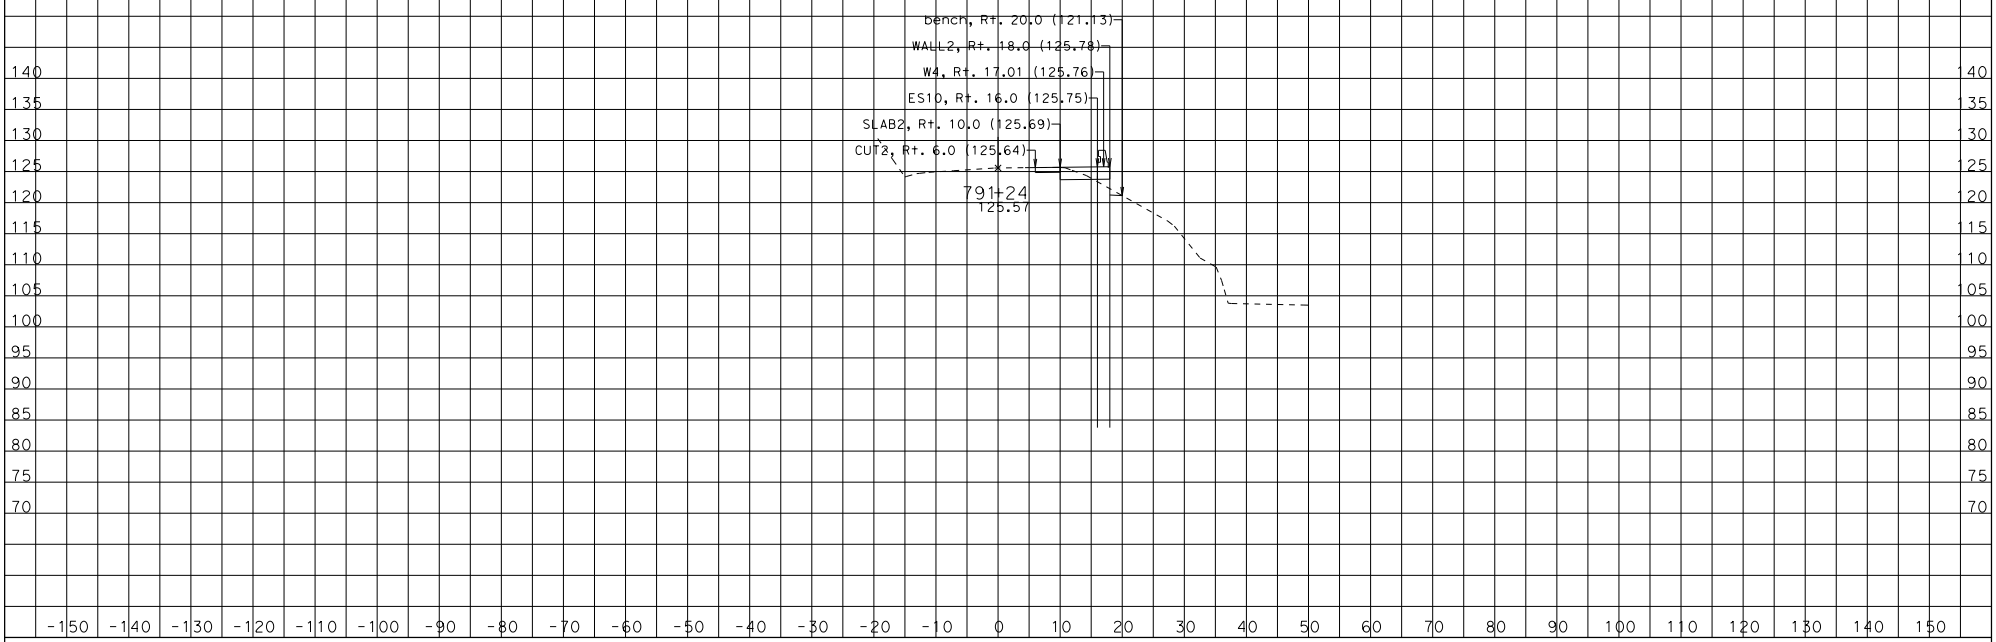

CREATED BY: ron gestuvo

CONTRACT: 04-4S1904

DIST/CO/RTE/PM: 04/SON/116/15

SCALE: 1" = 10' Horiz.
1" = 10' Vert.

CL2
CROSS SECTIONS

KC Project: 13177 File: D:\backup1¾77_tangent wall¾77\xsection* 3 14\design2 PROJECT ID: 0400001215

All Dimensions are US Survey Feet

SHEET 40 OF 58

DESIGN STUDY ONLY

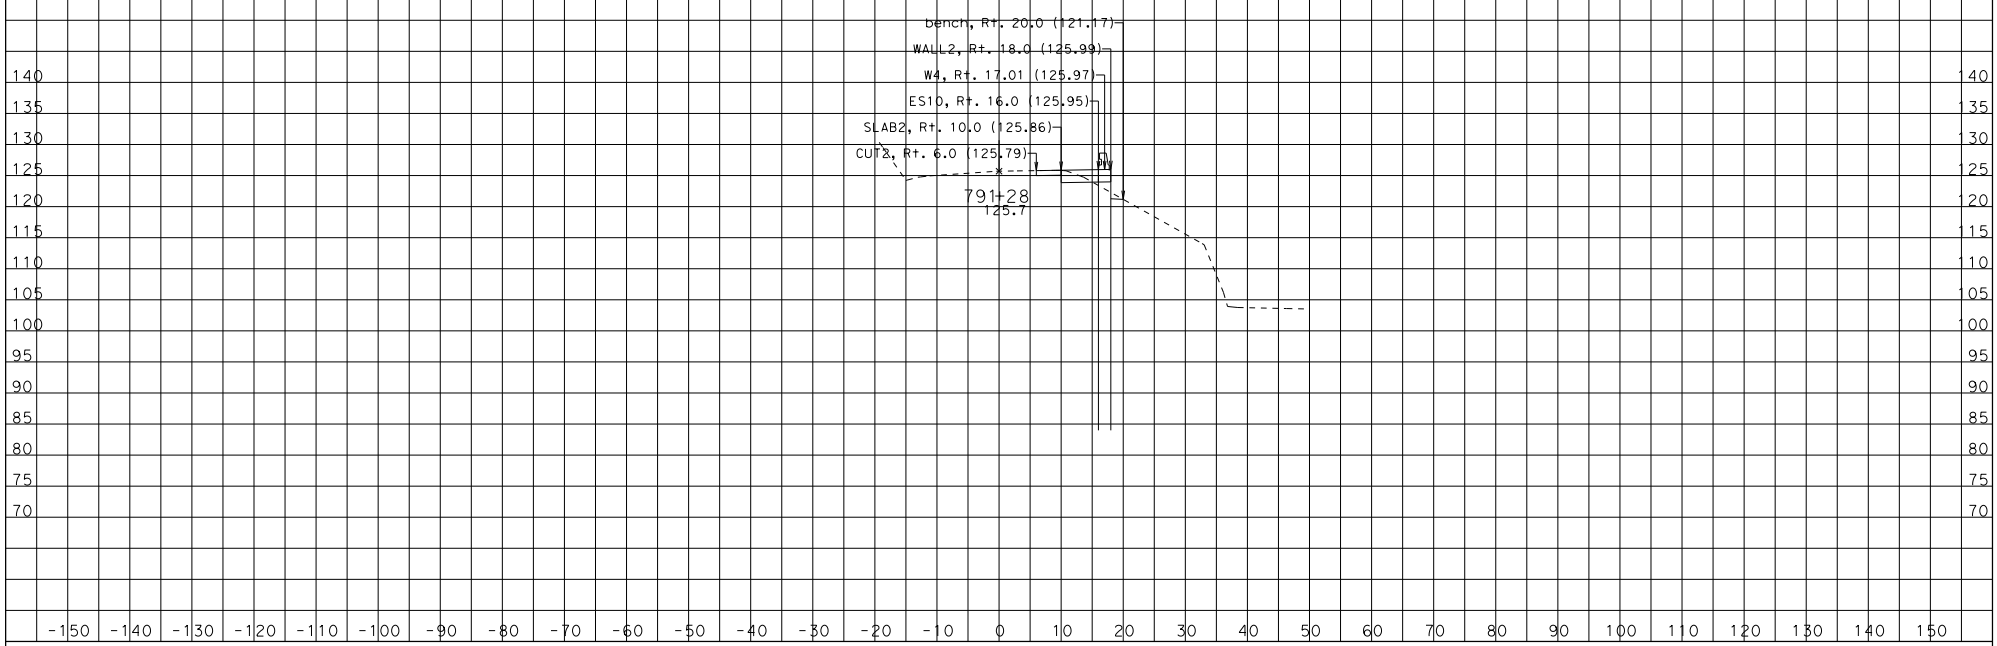

CREATED BY: ron gestuvo

CONTRACT: 04-4S1904

DIST/CO/RTE/PM: 04/SON/116/15

PROJECT ID: 0400001215

SCALE: 1" = 10' Horiz.
1" = 10' Vert.

All Dimensions are US Survey Feet

CL2
CROSS SECTIONS

KC Project: 13177 File: D:\backup1¾77_tangent wall¾77\xsection* 3 14\design2 Tue Feb

SHEET 41 OF 58

DESIGN STUDY ONLY

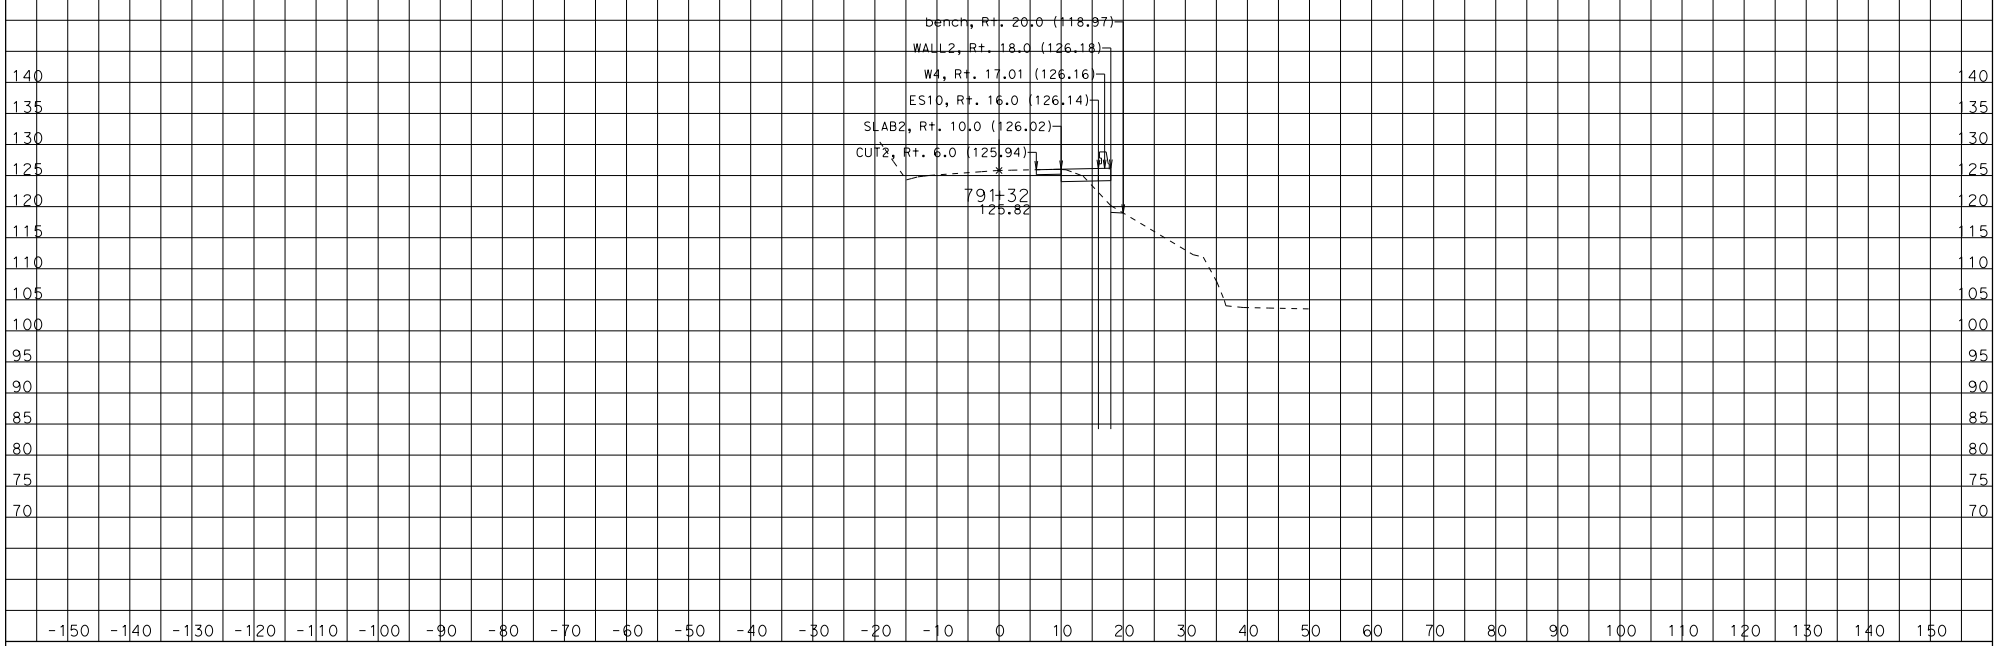

CREATED BY: ron gestuvo

CONTRACT: 04-4S1904

DIST/CO/RTE/PM: 04/SON/116/15

SCALE: 1" = 10' Horiz.
1" = 10' Vert.

CL2
CROSS SECTIONS

KC Project: 13177 File: D:\backup1¾77_tangent wall¾77\xsection* 3 14\design2 PROJECT ID: 0400001215

All Dimensions are US Survey Feet

SHEET 42 OF 58

DESIGN STUDY ONLY

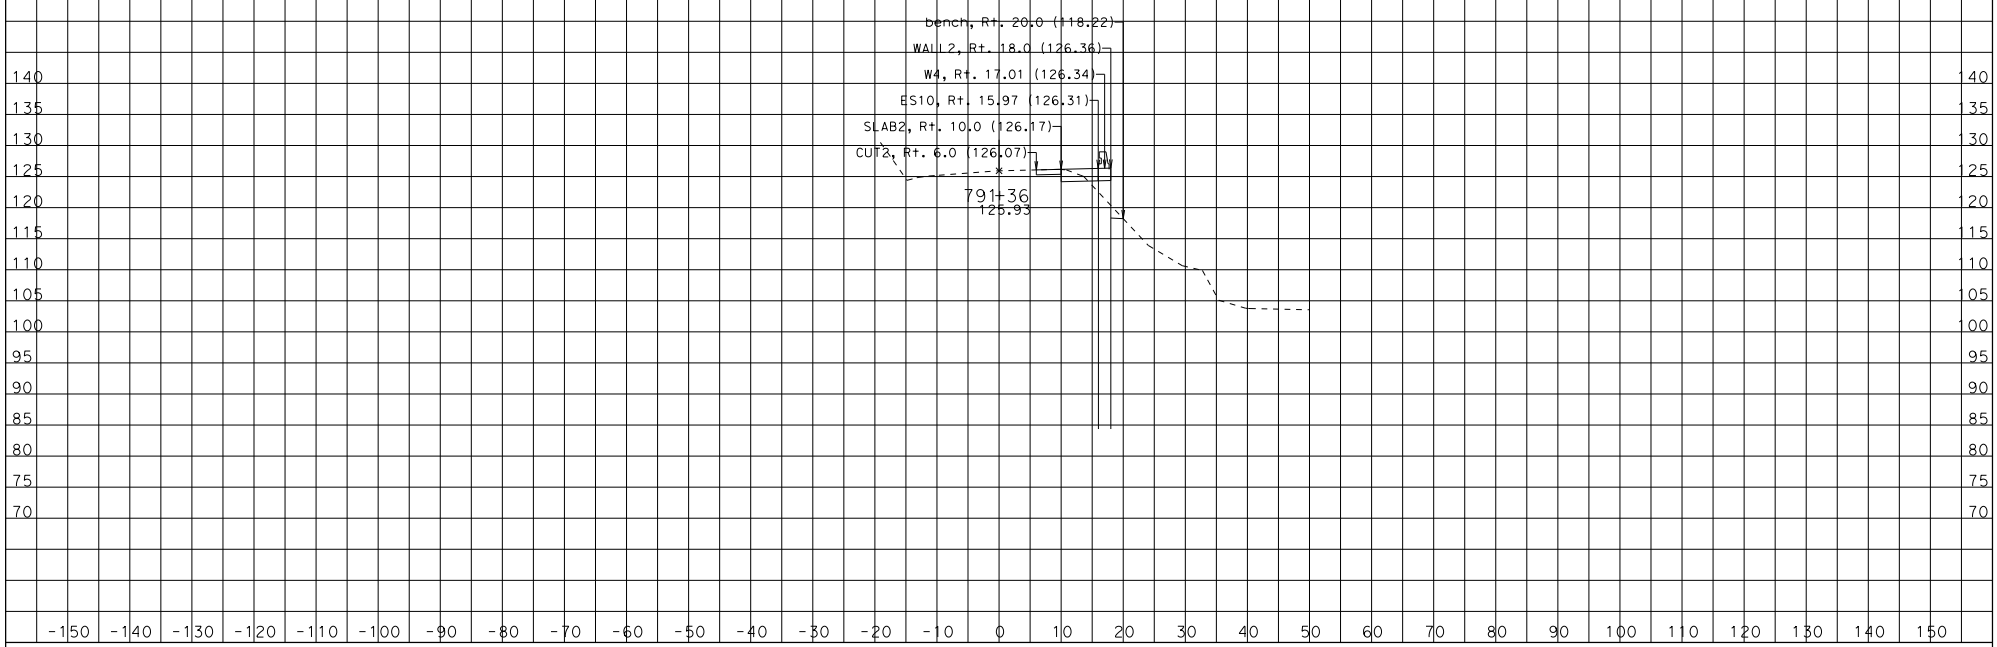

CREATED BY: ron gestuvo

CONTRACT: 04-4S1904

DIST/CO/RTE/PM: 04/SON/116/15

PROJECT ID: 0400001215

SCALE: 1" = 10' Horiz.
1" = 10' Vert.

All Dimensions are US Survey Feet

CL2
CROSS SECTIONS

KC Project: 13177 File: D:\backup1¾77_tangent wall¾77\xsection* 3 14\design2 Sheet

SHEET 43 OF 58

DESIGN STUDY ONLY

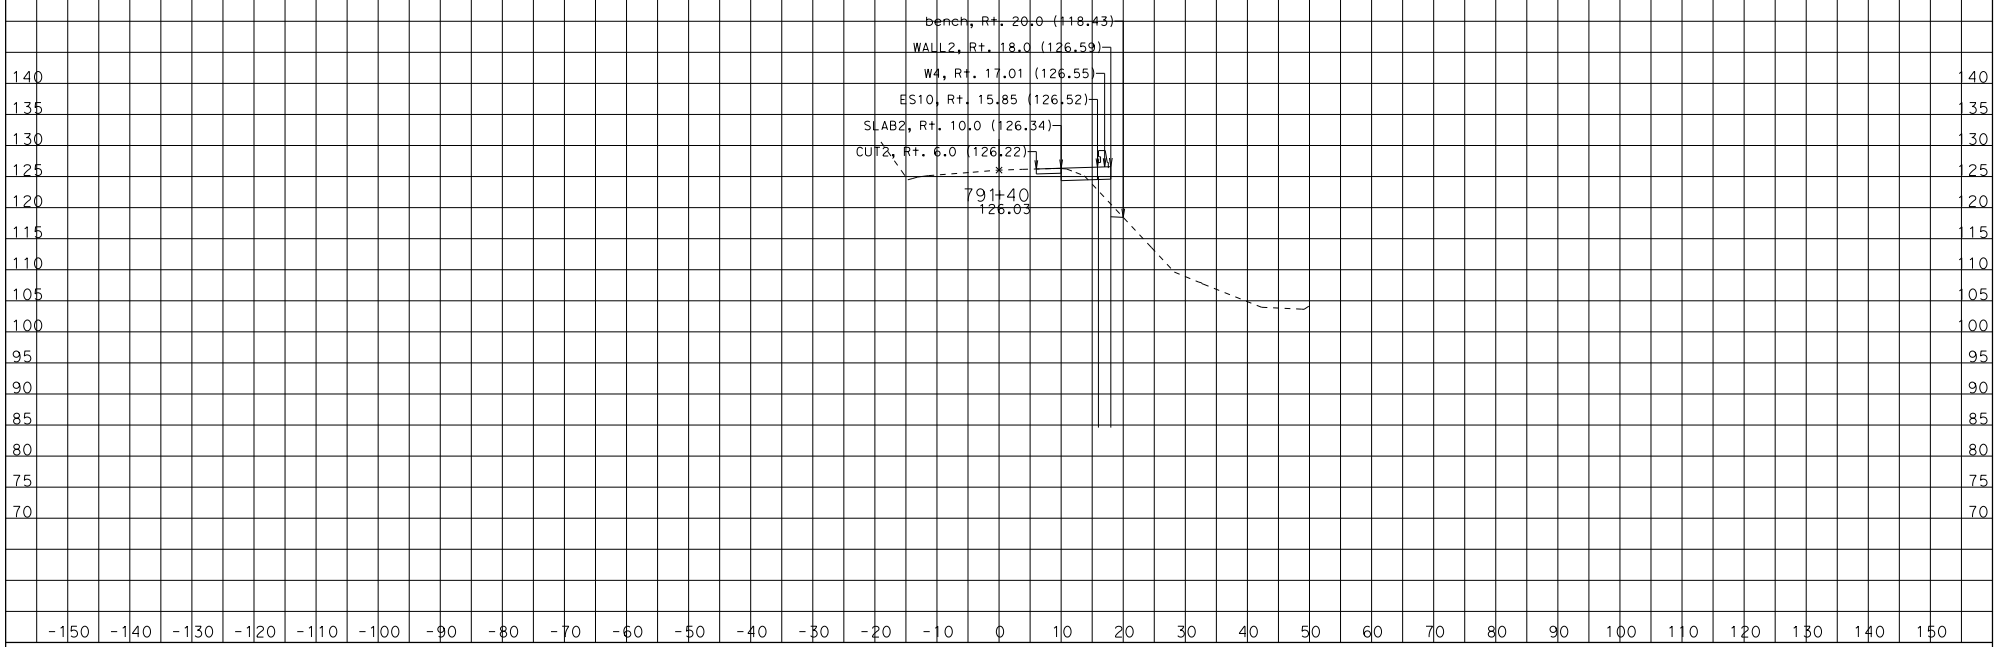

CREATED BY: ron gestuvo

CONTRACT: 04-4S1904

DIST/CO/RTE/PM: 04/SON/116/15

PROJECT ID: 0400001215

SCALE: 1" = 10' Horiz.
1" = 10' Vert.

All Dimensions are US Survey Feet

CL2
CROSS SECTIONS

KC Project: 13177 File: D:\backup1¾77_tangent wall¾77\xsection* 3 14\design2 PROUSER

DESIGN STUDY ONLY

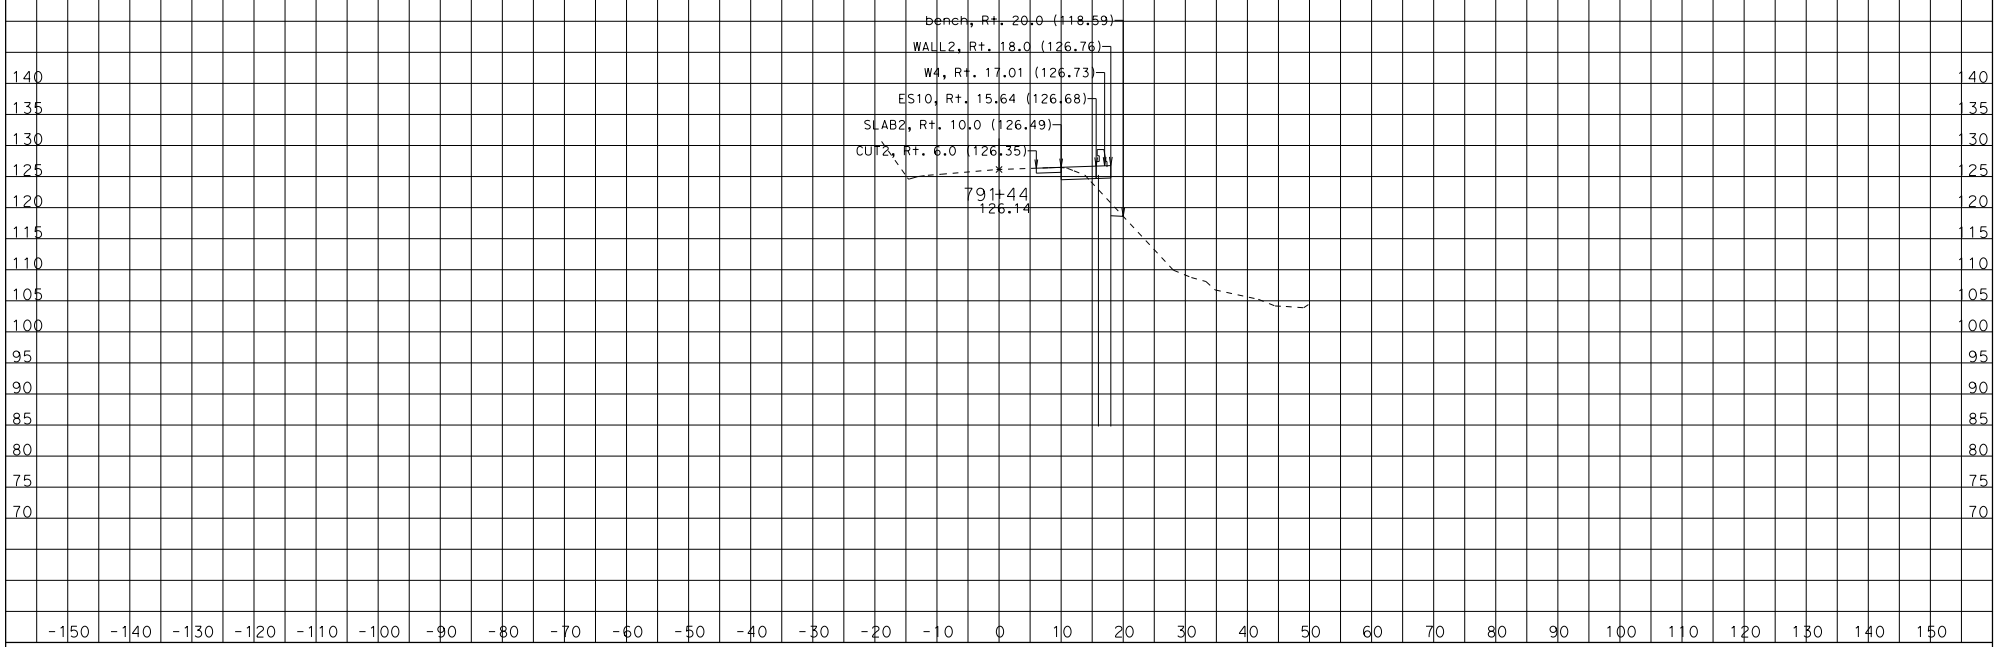

CREATED BY: ron gestuvo

CONTRACT: 04-4S1904

DIST/CO/RTE/PM: 04/SON/116/15

PROJECT ID: 0400001215

SCALE: 1" = 10' Horiz.
1" = 10' Vert.

All Dimensions are US Survey Feet

CL2
CROSS SECTIONS

KC Project: 13177 File: D:\backup1¾77_tangent wall¾77\xsection* 3 14\design2 PROUSER

DESIGN STUDY ONLY

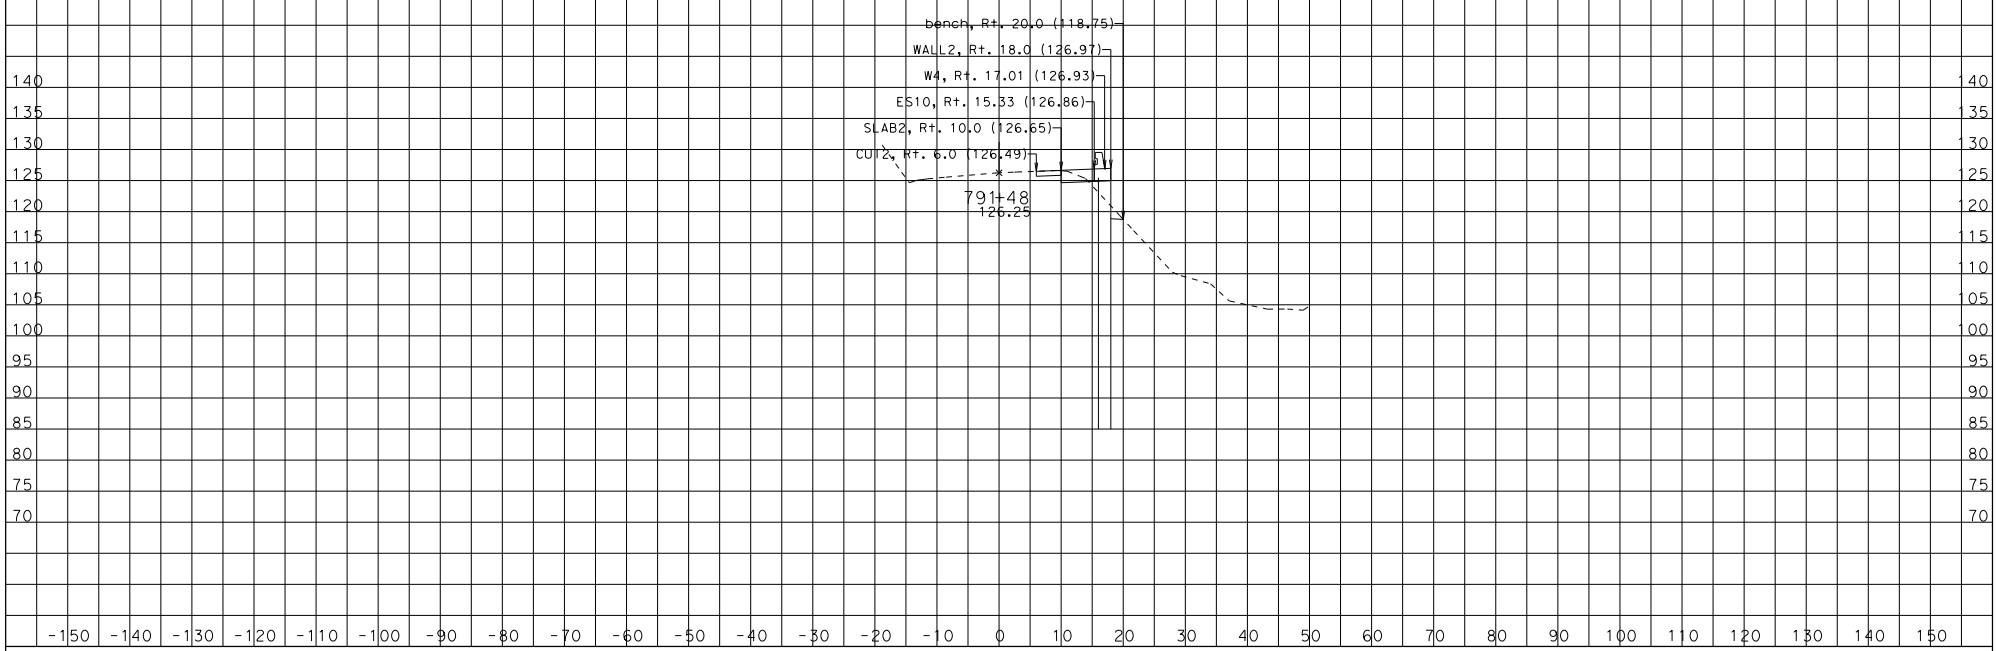

CREATED BY: ron gestuvo

CONTRACT: 04-4S1904

DIST/CO/RTE/PM: 04/SON/116/15

SCALE: 1" = 10' Horiz.
1" = 10' Vert.

CL2
CROSS SECTIONS

KC Project: 13177 File: D:\backup1¾77_tangent wall¾77\xsection* 3 14\design2 PROJECT ID: 0400001215

All Dimensions are US Survey Feet

SHEET 46 OF 58

DESIGN STUDY ONLY

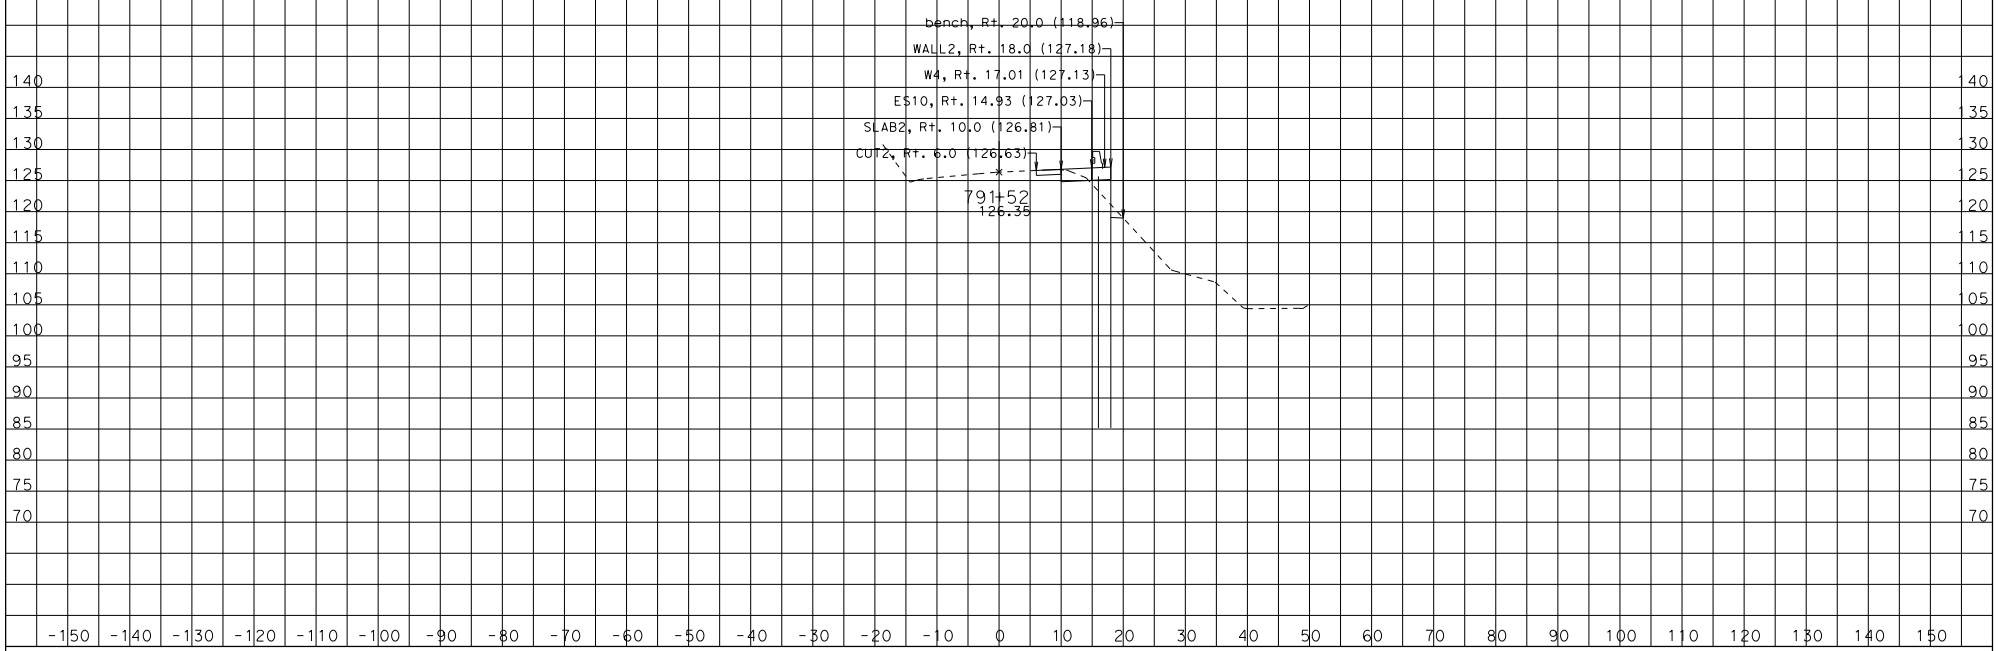

CREATED BY: ron gestuvo

CONTRACT: 04-4S1904

DIST/CO/RTE/PM: 04/SON/116/15

PROJECT ID: 0400001215

SCALE: 1" = 10' Horiz.
1" = 10' Vert.

All Dimensions are US Survey Feet

CL2
CROSS SECTIONS

KC Project: 13177 File: D:\backup1¾77_tangent wall¾77\xsection* 3 14\design2 Fri Feb

DESIGN STUDY ONLY

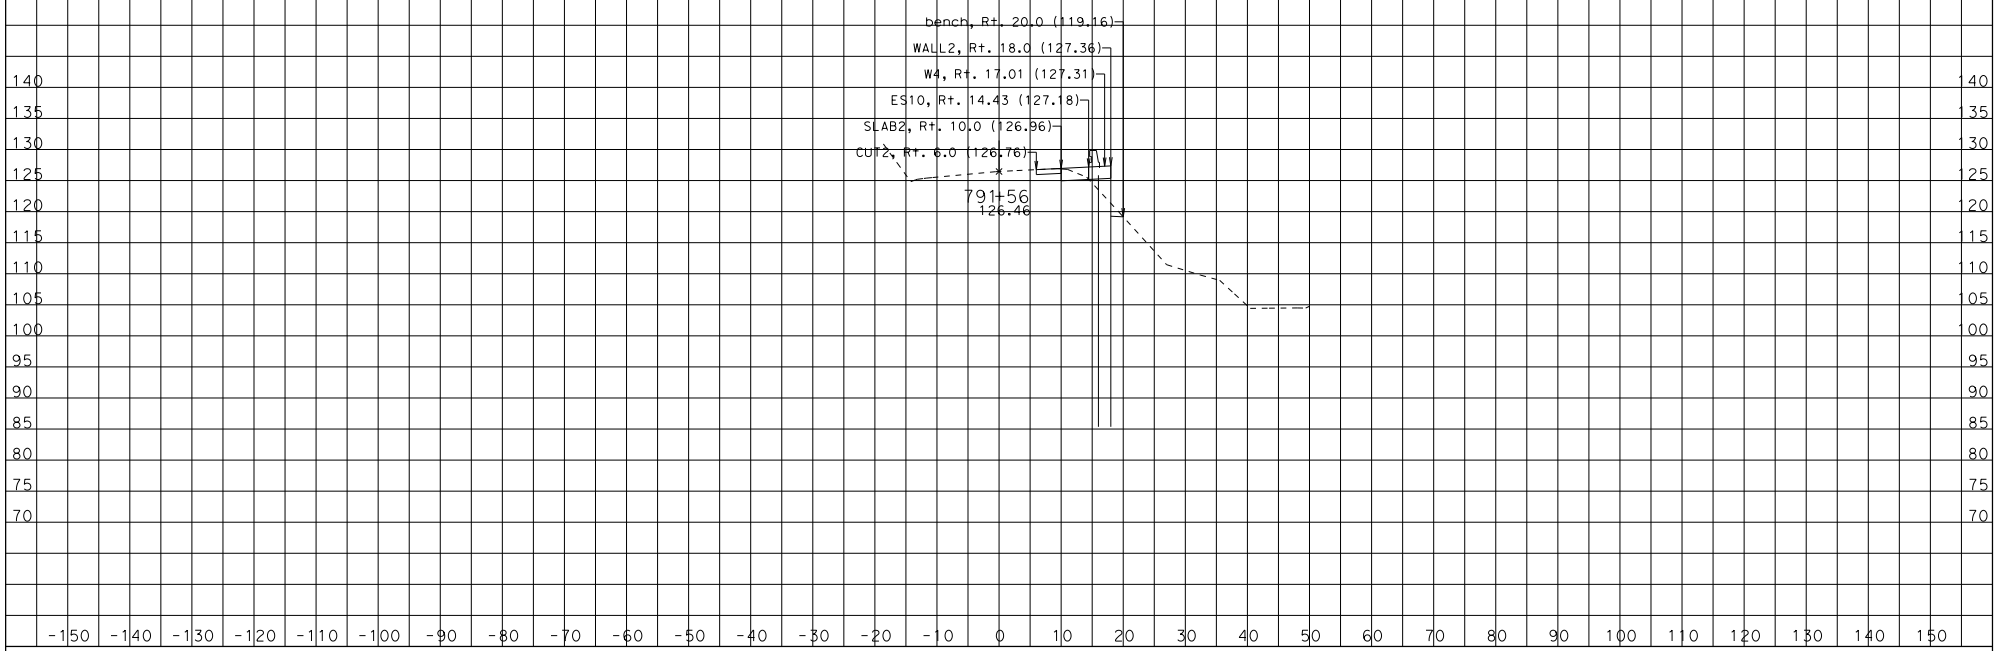

CREATED BY: ron gestuvo

CONTRACT: 04-4S1904

DIST/CO/RTE/PM: 04/SON/116/15

PROJECT ID: 0400001215

SCALE: 1" = 10' Horiz.
1" = 10' Vert.

All Dimensions are US Survey Feet

CL2
CROSS SECTIONS

KC Project: 13177 File: D:\backup1¾77_tangent wall¾77\xsection* 3 14\design2 PROUSER

DESIGN STUDY ONLY

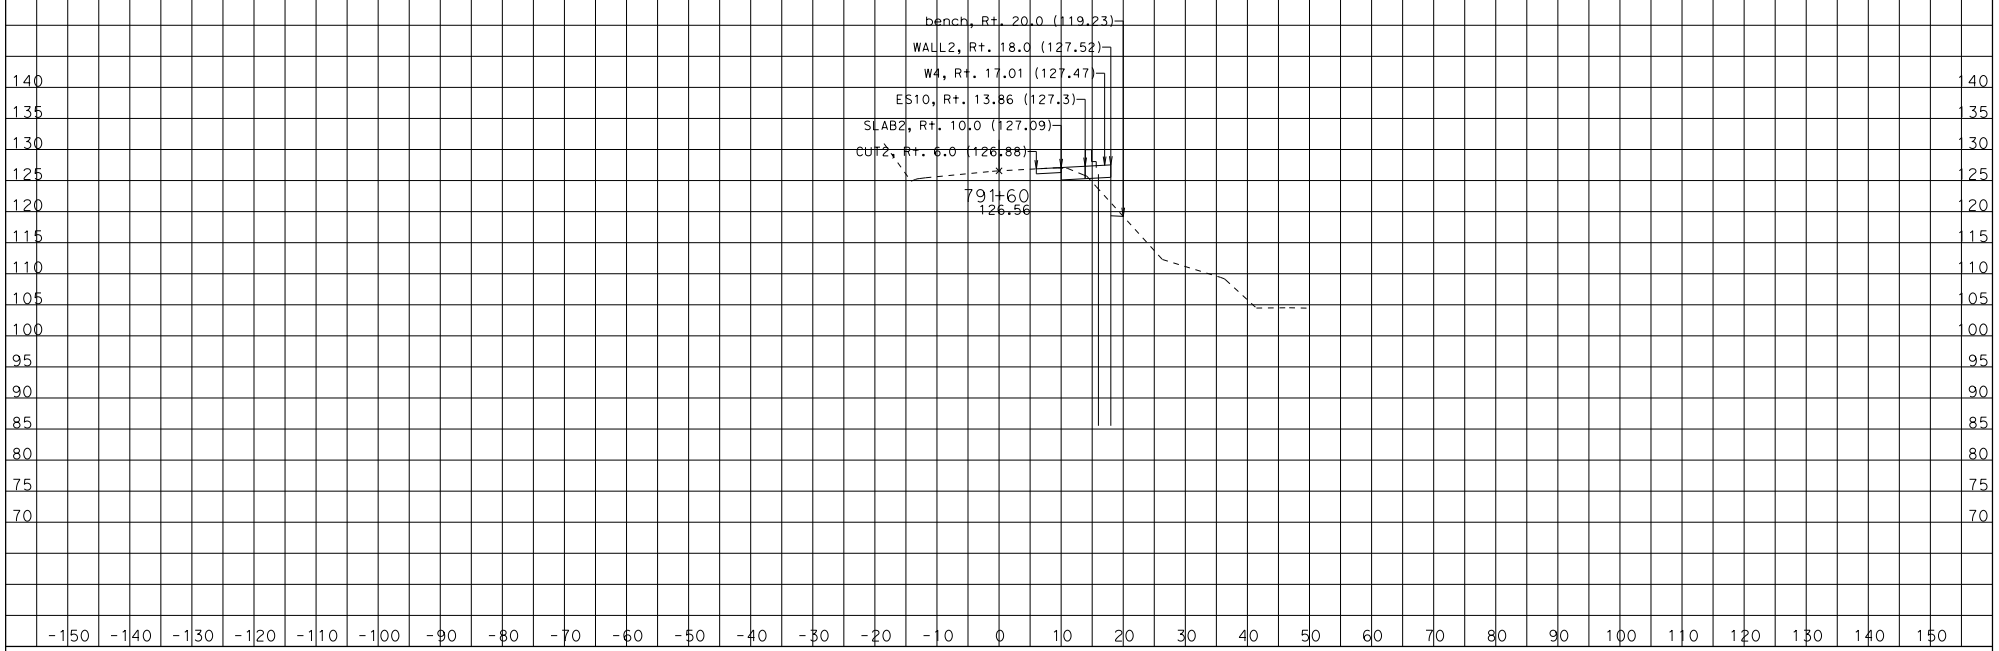

CREATED BY: ron gestuvo

CONTRACT: 04-4S1904

DIST/CO/RTE/PM: 04/SON/116/15

SCALE: 1" = 10' Horiz.
1" = 10' Vert.

CL2
CROSS SECTIONS

KC Project: 13177 File: D:\backup1¾77_tangent wall¾77\xsection* 3 14\design2 PROJECT ID: 0400001215

All Dimensions are US Survey Feet

SHEET 49 OF 58

DESIGN STUDY ONLY

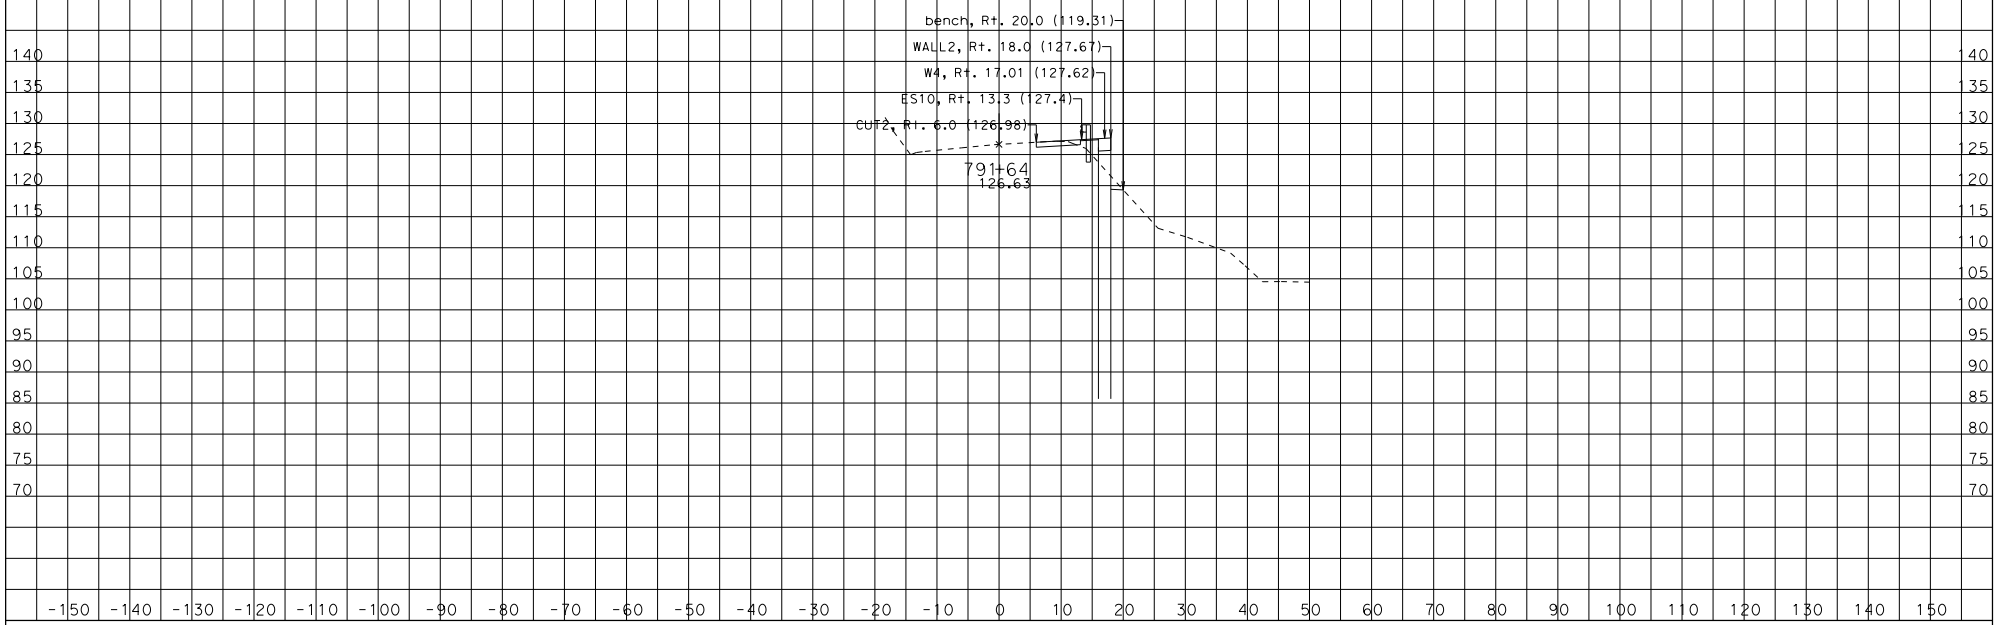

CREATED BY: ron gestuvo

CONTRACT: 04-4S1904

DIST/CO/RTE/PM: 04/SON/116/15

SCALE: 1" = 10' Horiz.
1" = 10' Vert.

CL2
CROSS SECTIONS

KC Project: 13177 File: D:\backup1¾77_tangent wall¾77\xsection* 3 14\design2 PROJECT ID: 0400001215

All Dimensions are US Survey Feet

SHEET 50 OF 58

DESIGN STUDY ONLY

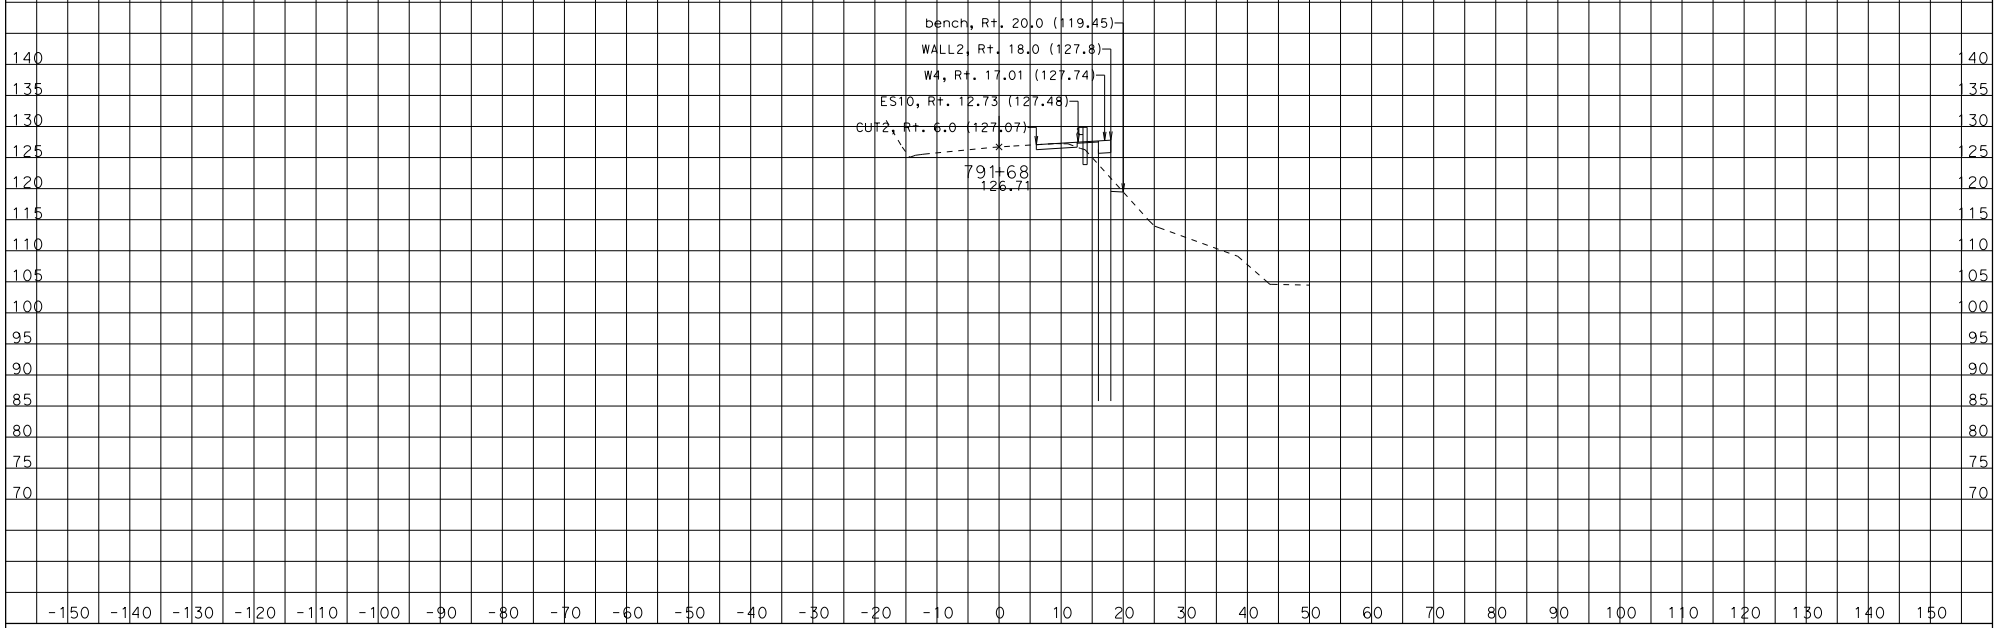

CREATED BY: ron gestuvo

CONTRACT: 04-4S1904

DIST/CO/RTE/PM: 04/SON/116/15

SCALE: 1" = 10' Horiz.
1" = 10' Vert.

CL2
CROSS SECTIONS

KC Project: 13177 File: D:\backup1¾77_tangent wall¾77\xsection* 3 14\design2 PROJECT ID: 0400001215

All Dimensions are US Survey Feet

SHEET 51 OF 58

DESIGN STUDY ONLY

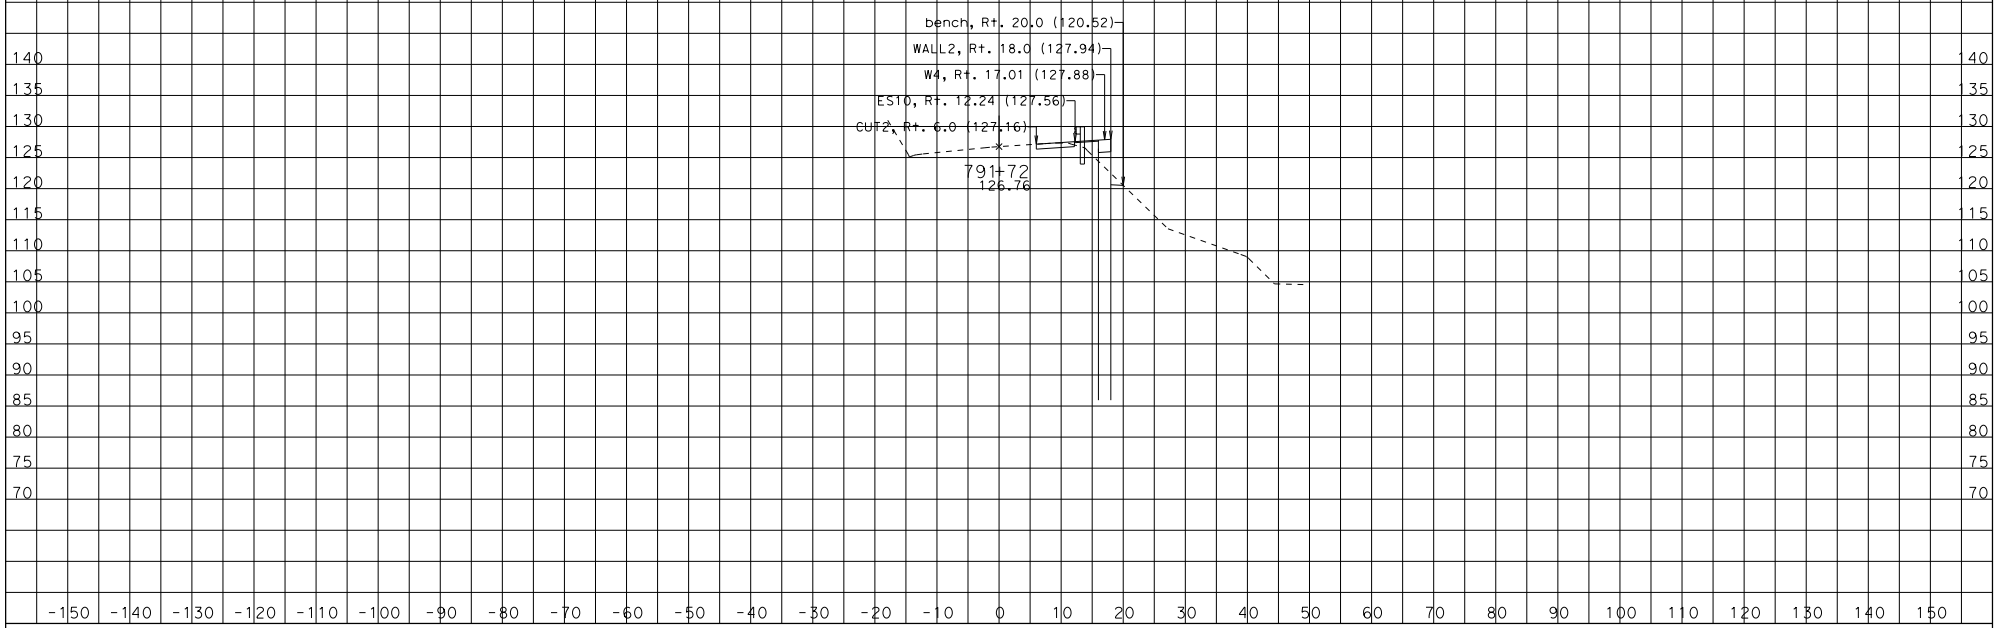

CREATED BY: ron gestuvo

CONTRACT: 04-4S1904

DIST/CO/RTE/PM: 04/SON/116/15

PROJECT ID: 0400001215

SCALE: 1" = 10' Horiz.
1" = 10' Vert.

All Dimensions are US Survey Feet

CL2
CROSS SECTIONS

KC Project: 13177 File: D:\backup1¾77_tangent wall¾77\xsection* 3 14\design2 PROUSER

SHEET 52 OF 58

DESIGN STUDY ONLY

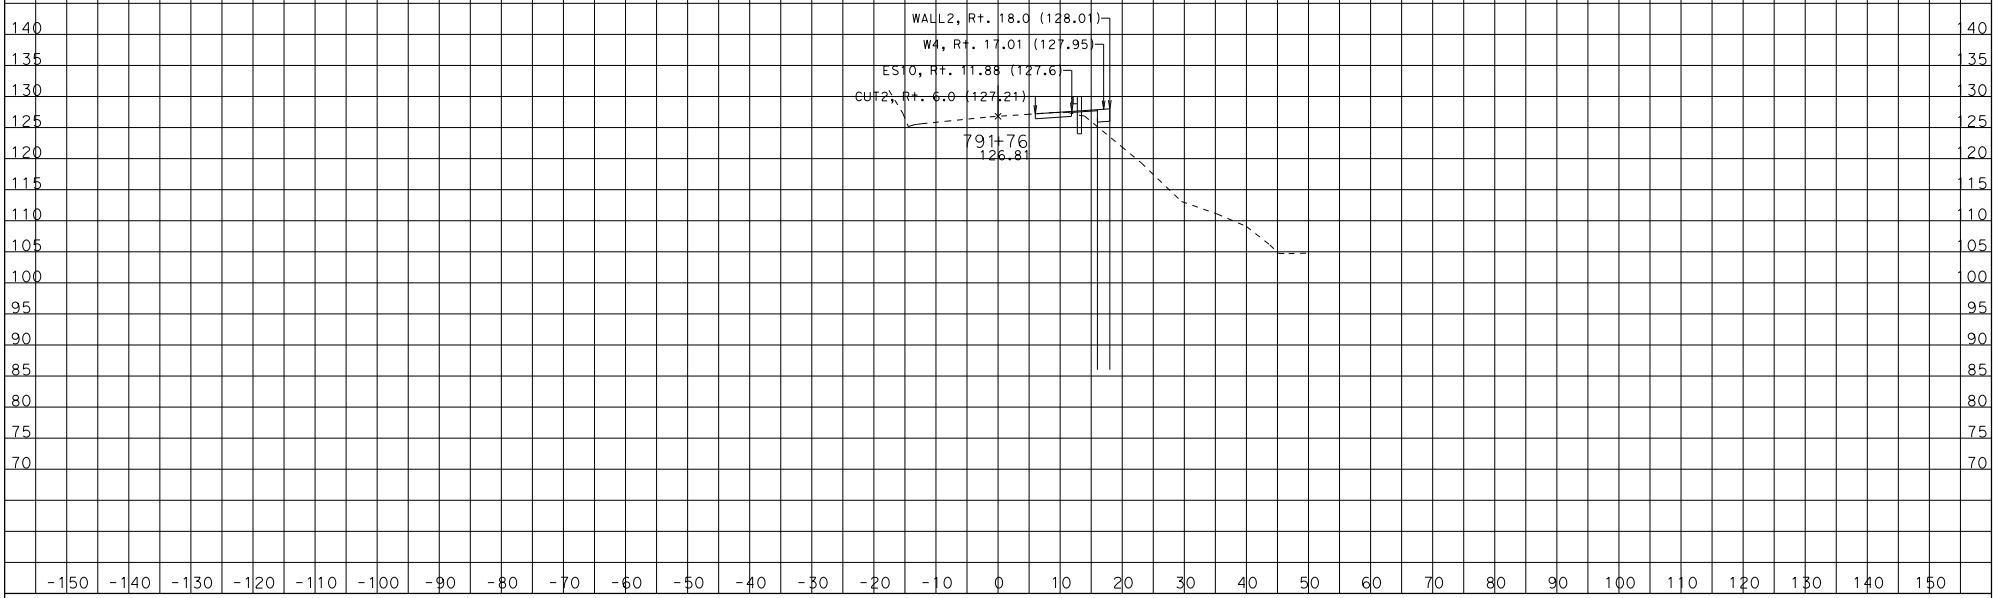

CREATED BY: ron gestuvo

CONTRACT: 04-4S1904

DIST/CO/RTE/PM: 04/SON/116/15

PROJECT ID: 0400001215

SCALE: 1" = 10' Horiz.
1" = 10' Vert.

All Dimensions are US Survey Feet

CL2
CROSS SECTIONS

KC Project: 13177 File: D:\backup1¾77_tangent wall¾77\xsection* 3 14\design2 ProUSCbrID:

SHEET 53 OF 58

DESIGN STUDY ONLY

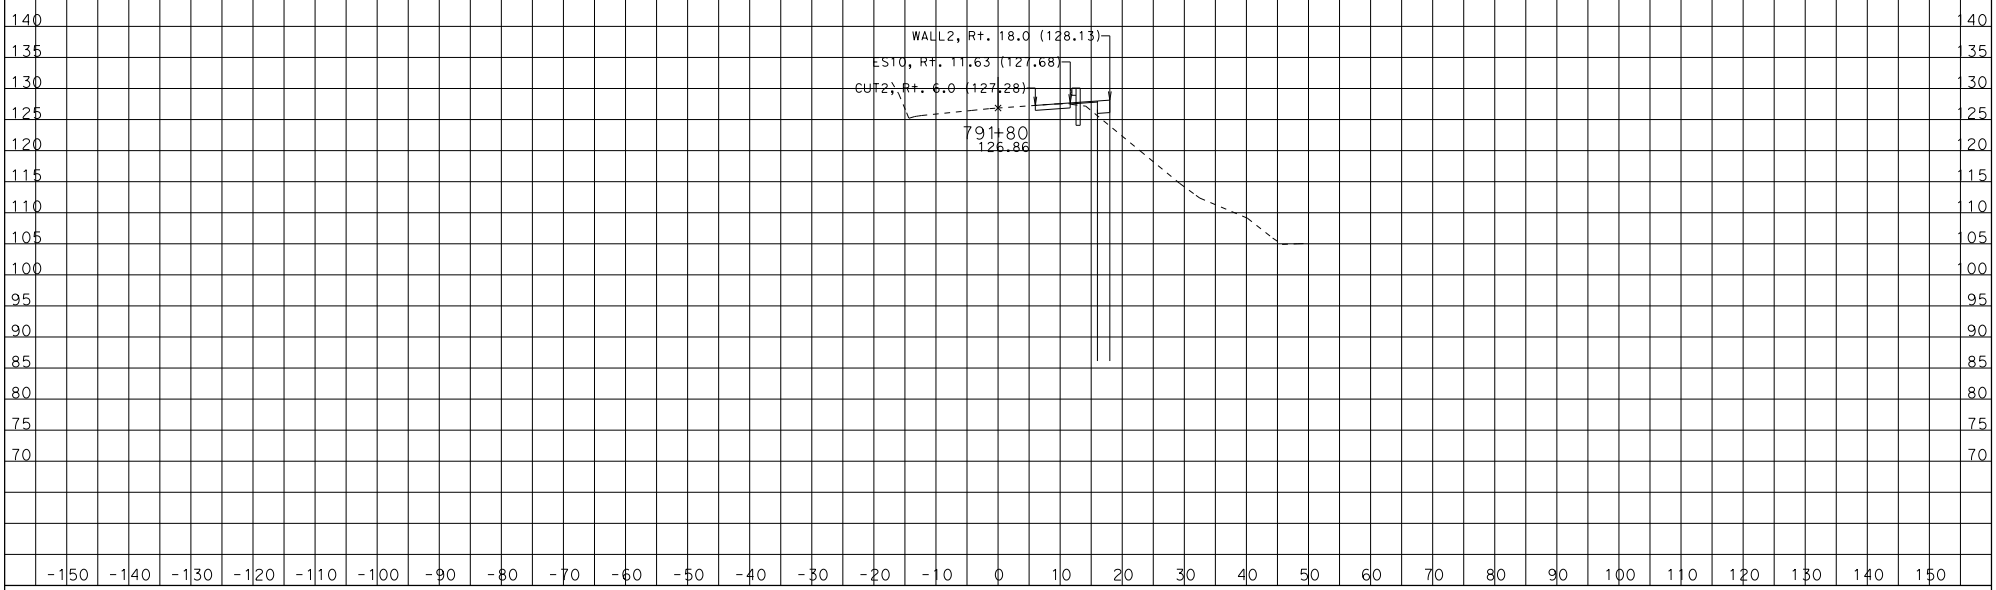

CREATED BY: ron gestuvo

CONTRACT: 04-4S1904

DIST/CO/RTE/PM: 04/SON/116/15

PROJECT ID: 0400001215

SCALE: 1" = 10' Horiz.
1" = 10' Vert.

All Dimensions are US Survey Feet

CL2
CROSS SECTIONS

KC Project: 13177 File: D:\backup1¾77_tangent wall¾77\xsection* 3 14\design2 Section

SHEET 54 OF 58

DESIGN STUDY ONLY

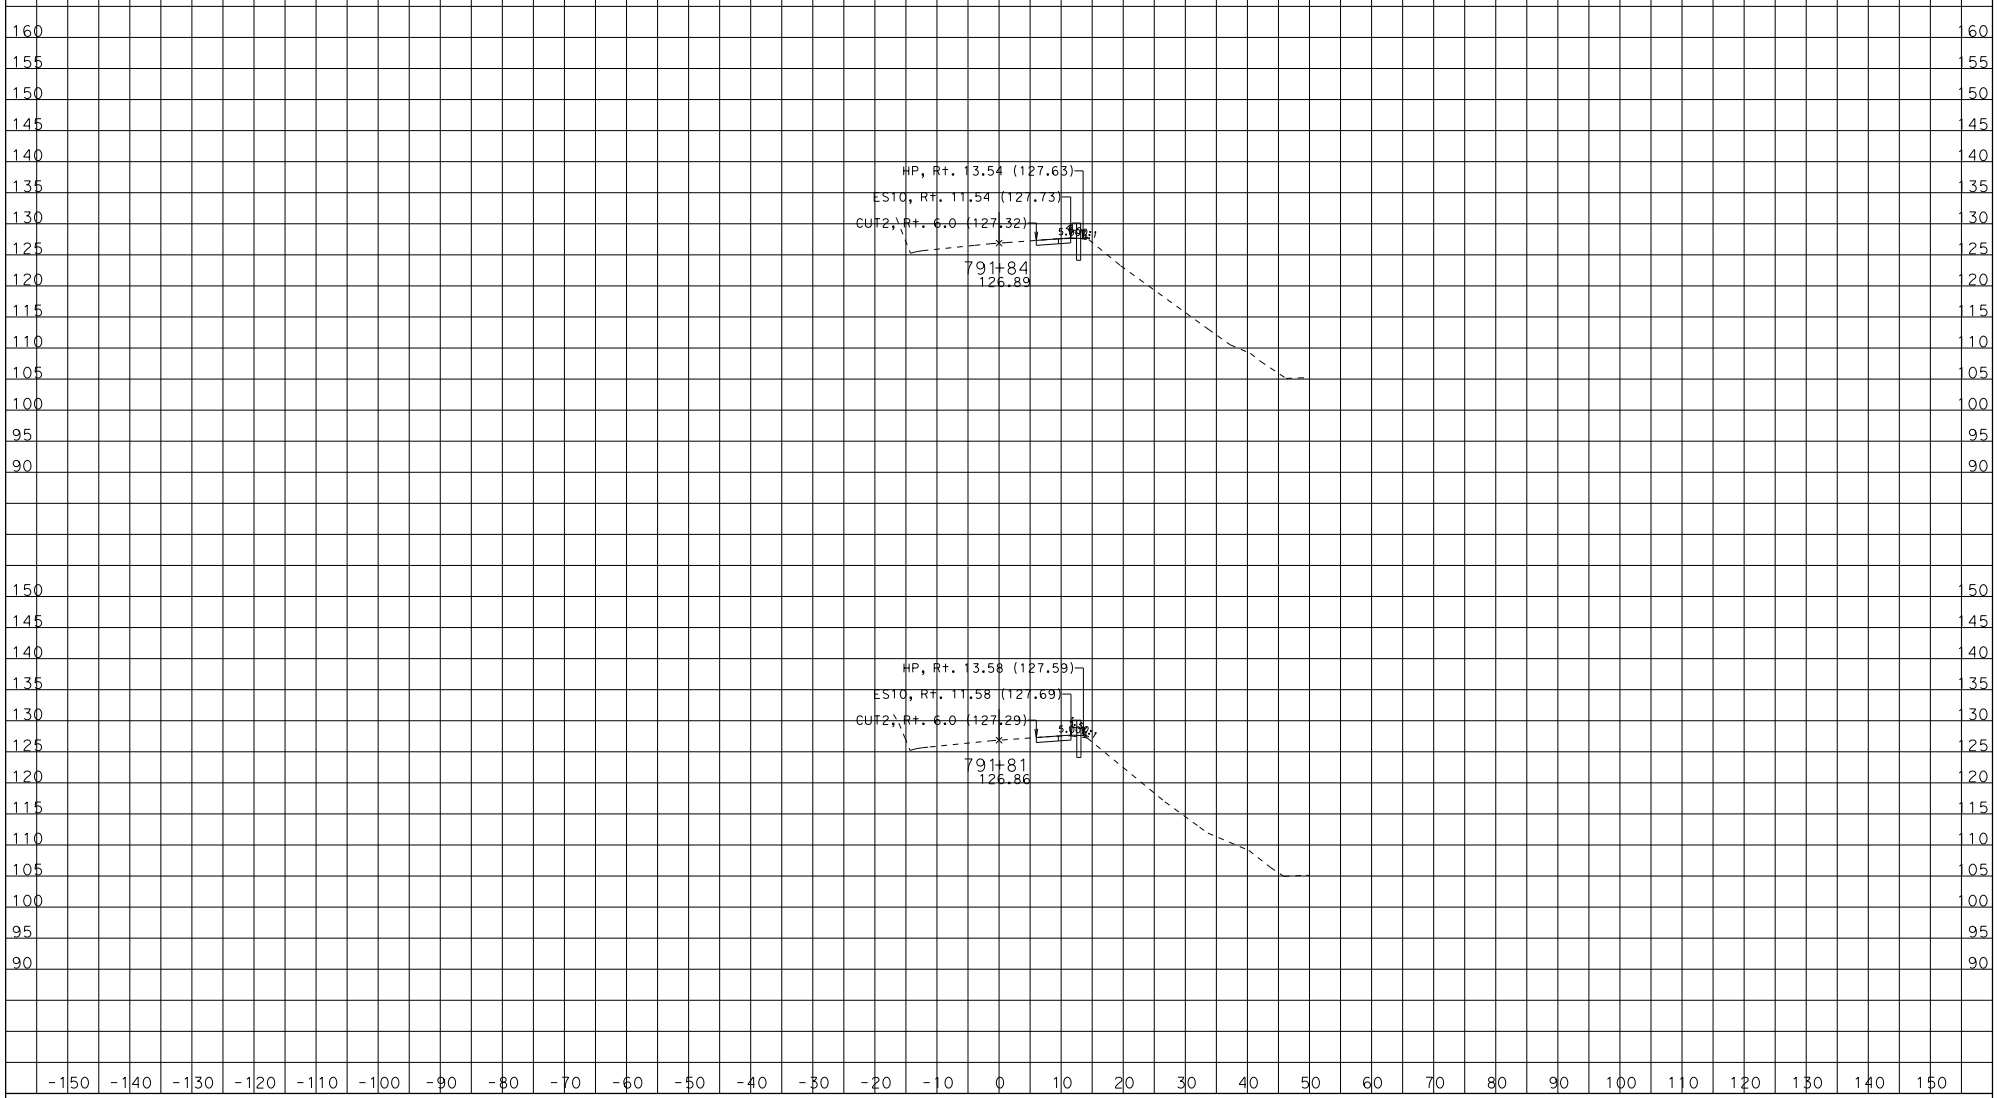

CREATED BY: ron gestuvo

CONTRACT: 04-4S1904

DIST/CO/RTE/PM: 04/SON/116/15

SCALE: 1" = 10' Horiz.
1" = 10' Vert.

CL2
CROSS SECTIONS

KC Project: 13177 File: D:\backup1¾77_tangent wall¾77\xsection* 3 14\design2 PROJECT ID: 0400001215

All Dimensions are US Survey Feet

SHEET 55 OF 58

DESIGN STUDY ONLY

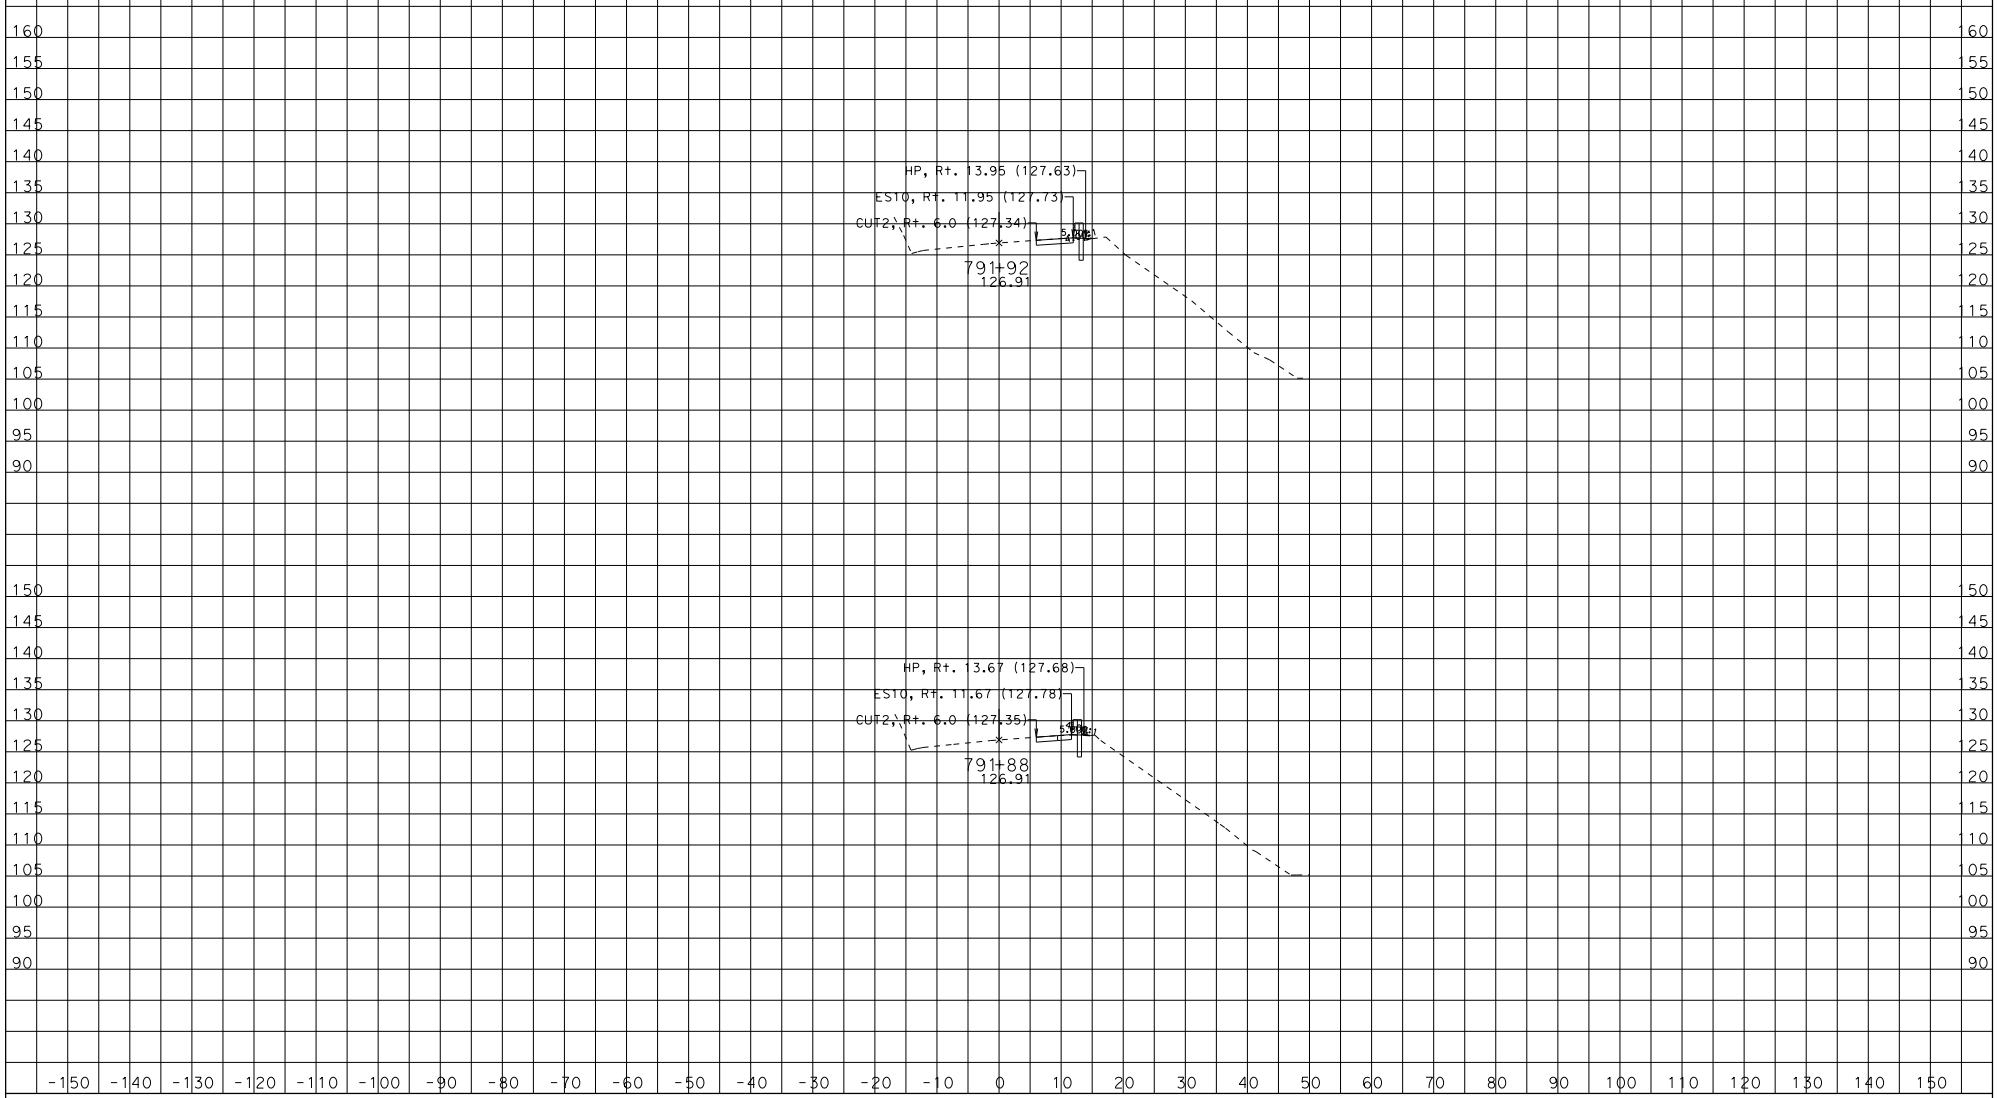

CREATED BY: ron gestuvo

CONTRACT: 04-4S1904

DIST/CO/RTE/PM: 04/SON/116/15

SCALE: 1" = 10' Horiz.
1" = 10' Vert.

CL2
CROSS SECTIONS

KC Project: 13177 File: D:\backup1¾77_tangent wall¾77\xsection* 3 14\design2 PROJECT ID: 0400001215

All Dimensions are US Survey Feet

SHEET 56 OF 58

DESIGN STUDY ONLY

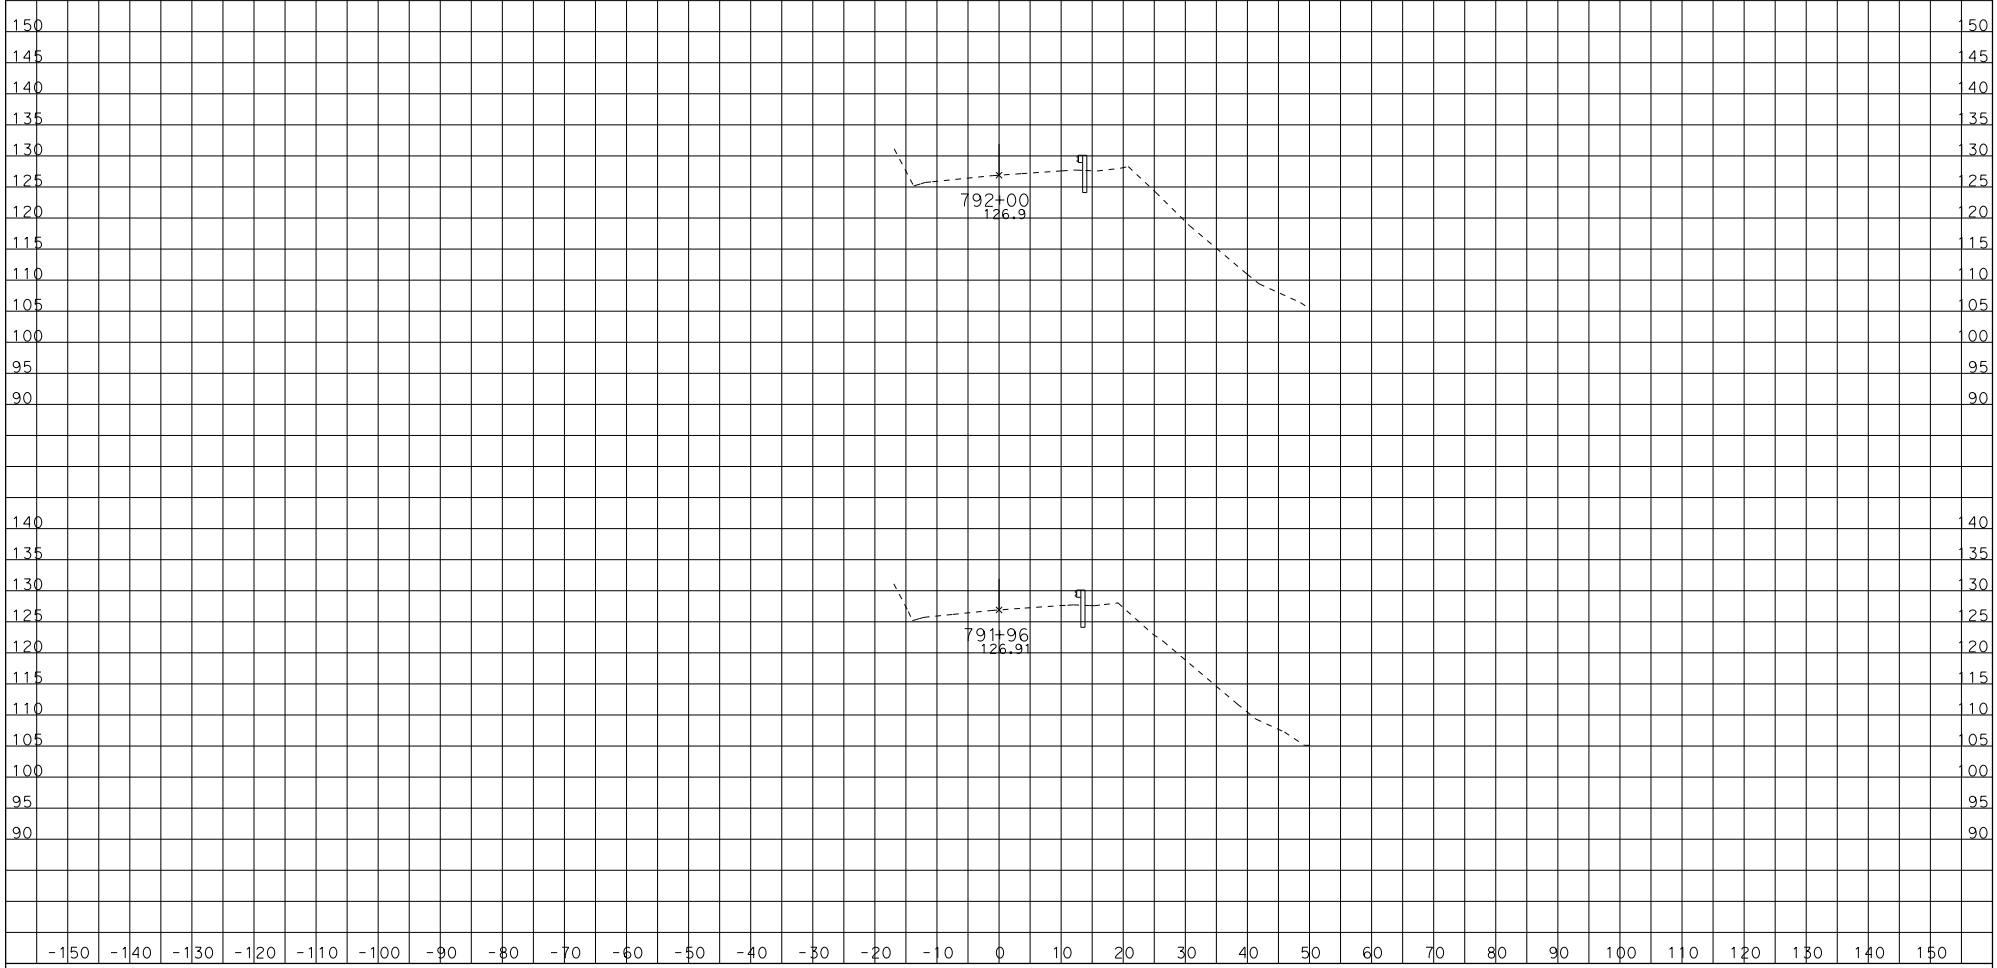

CREATED BY: ron gestuvo

CONTRACT: 04-4S1904

DIST/CO/RTE/PM: 04/SON/116/15

SCALE: 1" = 10' Horiz.
1" = 10' Vert.

CL2
CROSS SECTIONS

KC Project: 13177 File: D:\backup1¾77_tangent wall¾77\xsection* 3 14\design2 PROJECT ID: 0400001215

All Dimensions are US Survey Feet

SHEET 57 OF 58

DESIGN STUDY ONLY

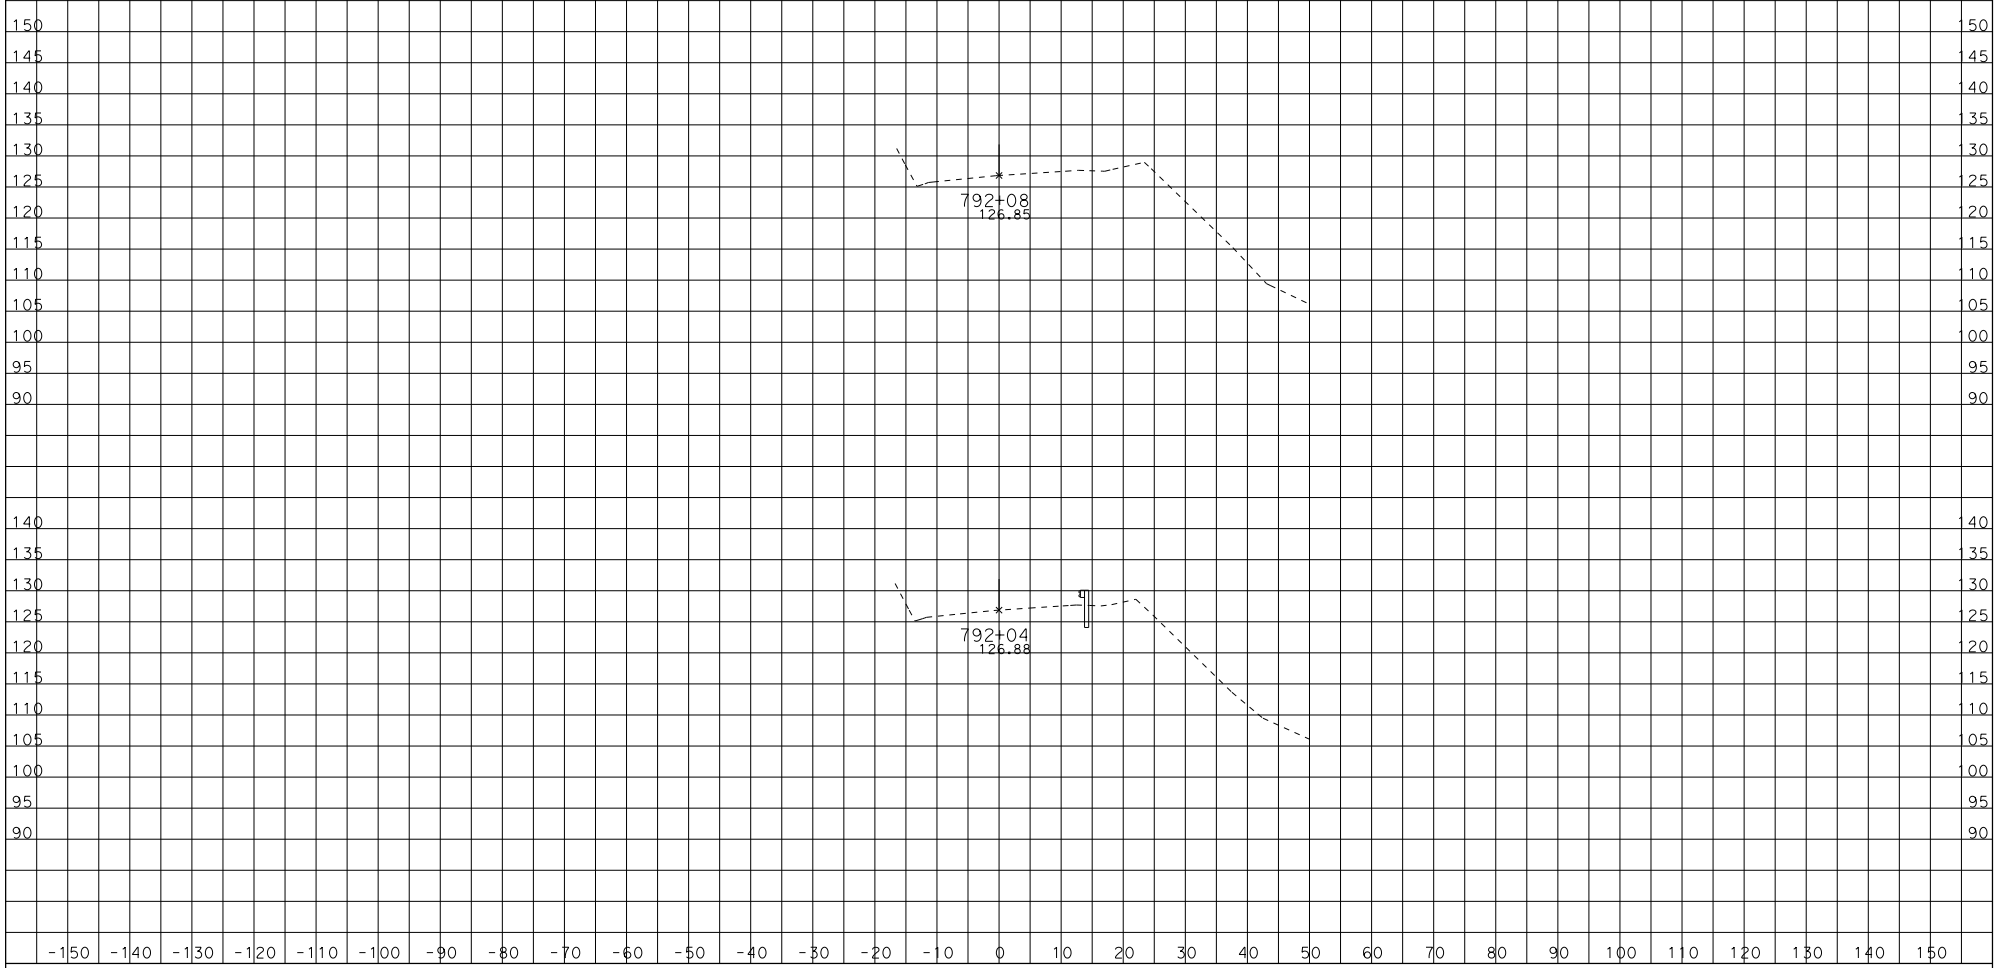

CREATED BY: ron gestuvo

CONTRACT: 04-4S1904

DIST/CO/RTE/PM: 04/SON/116/15

SCALE: 1" = 10' Horiz.
1" = 10' Vert.

CL2
CROSS SECTIONS

KC Project: 13177 File: D:\backup1¾77_tangent wall¾77\xsection* 3 14\design2 PROJECT ID: 0400001215

All Dimensions are US Survey Feet

SHEET 58 OF 58