FOR EARTHWORK DEVELOPMENT ONLY

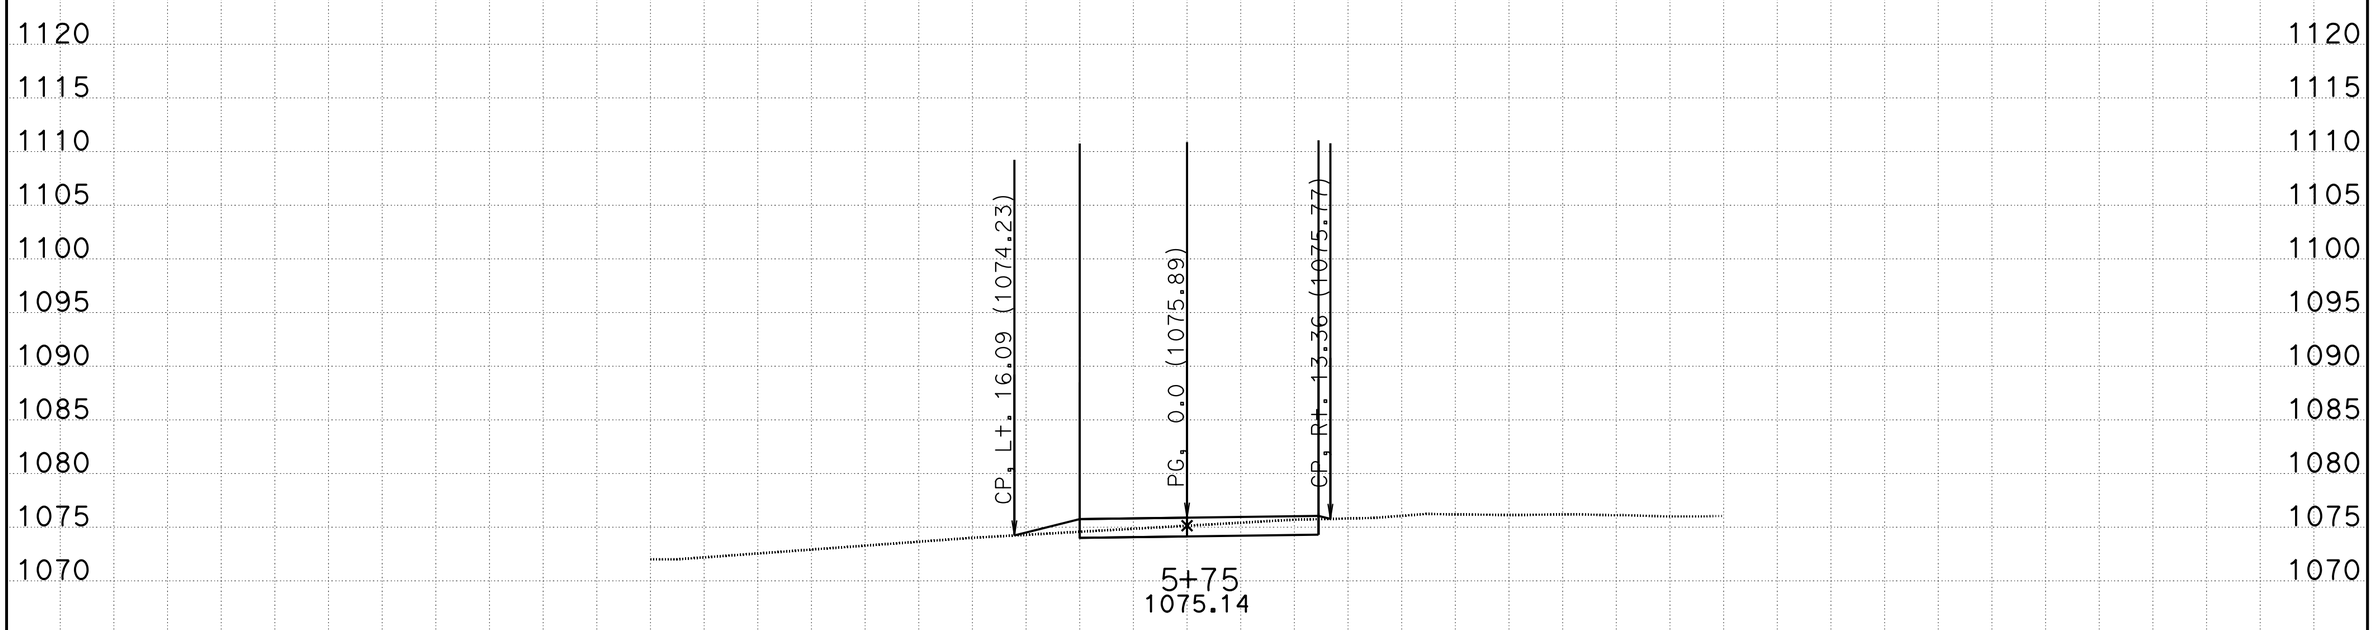

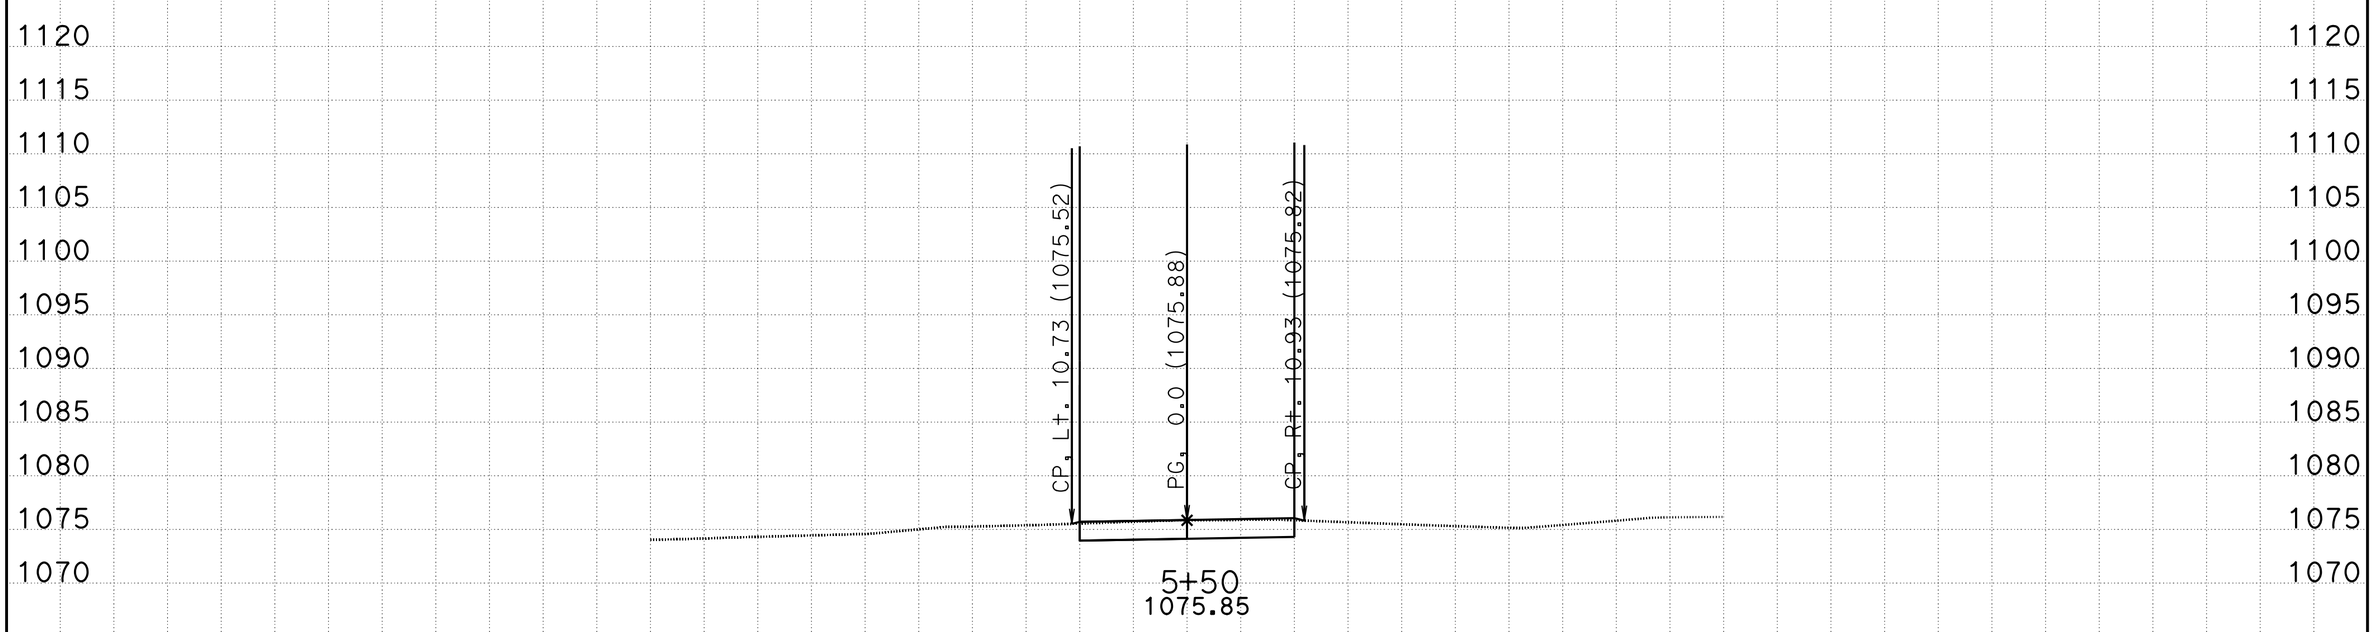

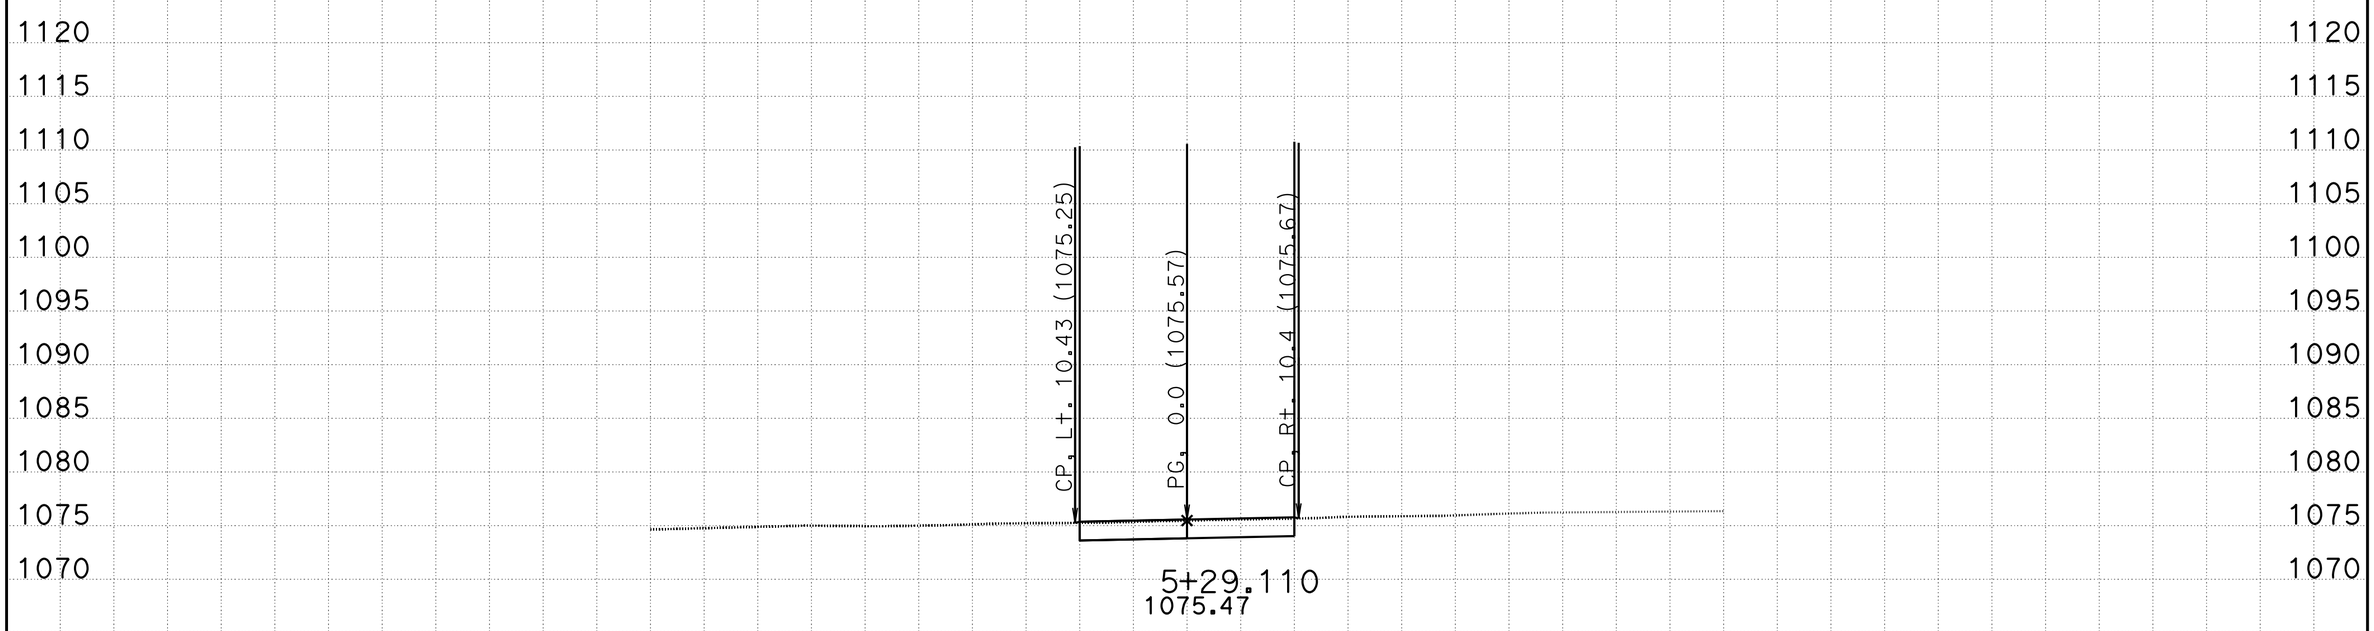

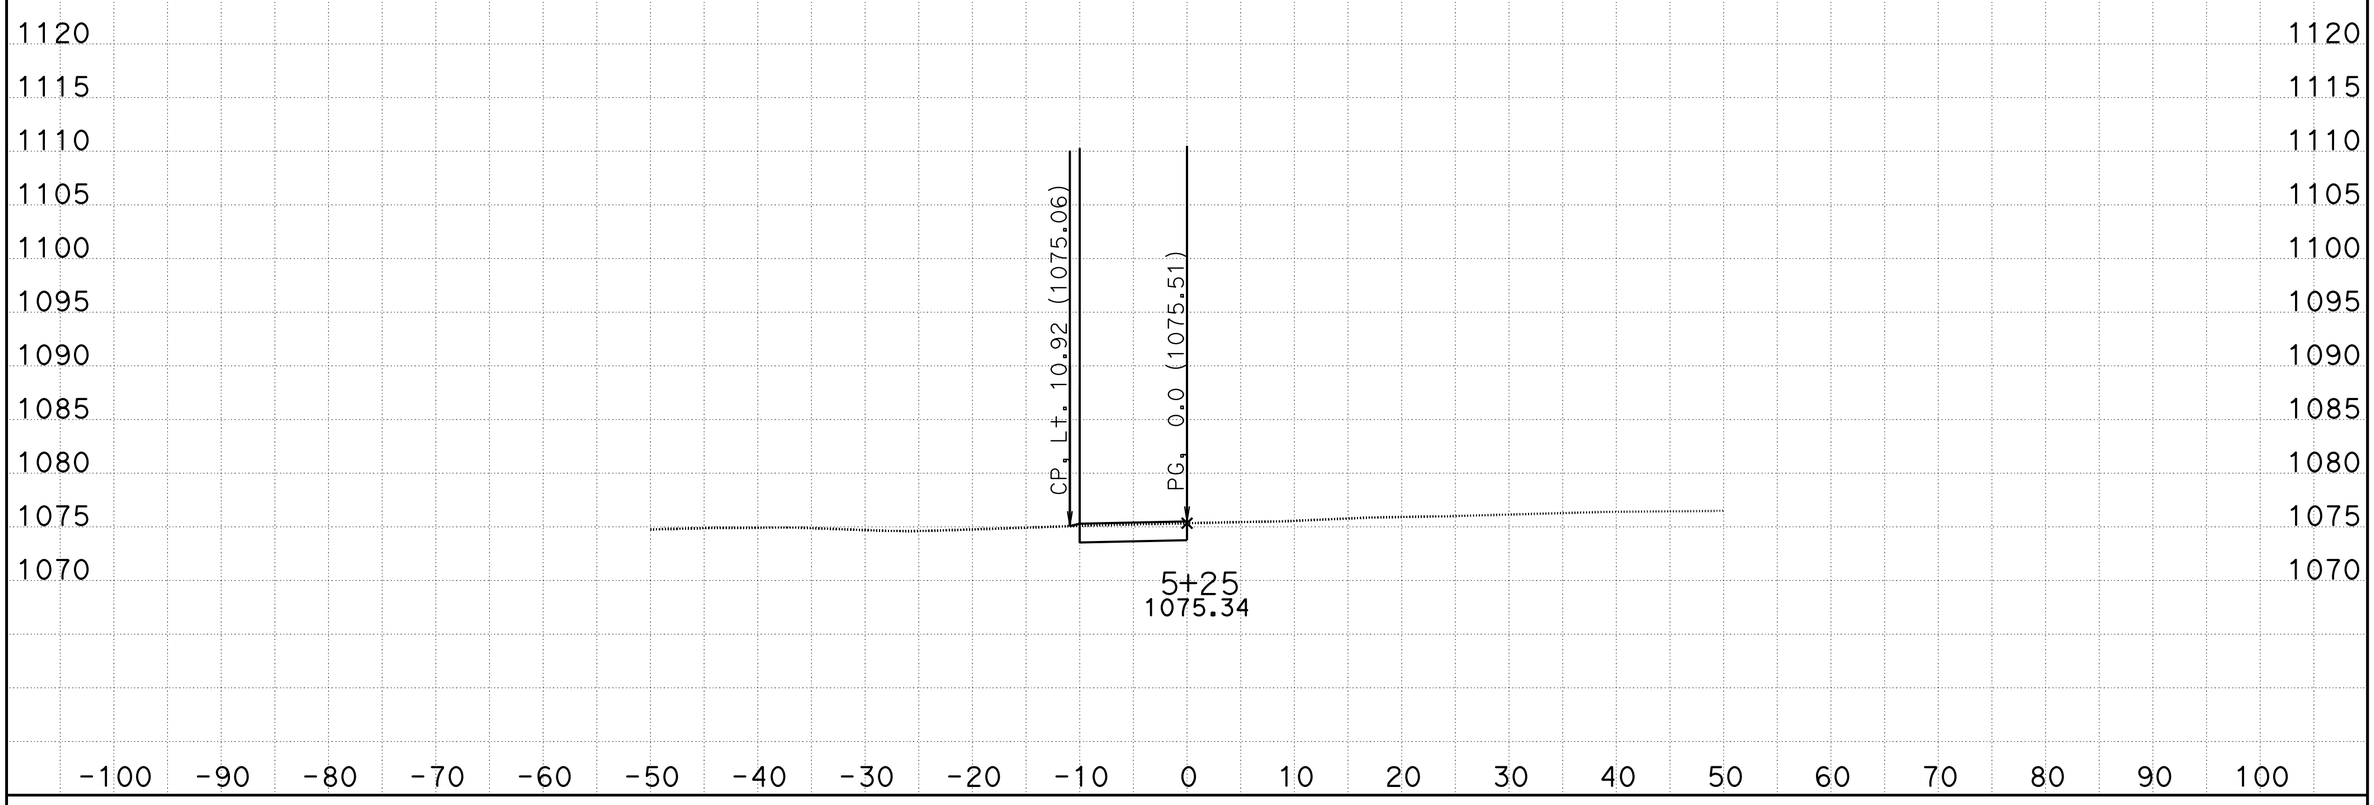

CREATED BY: Jose Bautista DATE: 2/25/2015 **All Dimensions are US Survey Feet**

KC Project: TEMP7A File: D:\Temp10\Stage Con\Stage 1\TEMP7A\EAR\FEATURES\temp7asub.ear

SCALE: 1" = 10' Horiz.
1" = 10' Vert.

TPRVDWY7A
CROSS SECTIONS

SHEET 1 OF 4

FOR EARTHWORK DEVELOPMENT ONLY

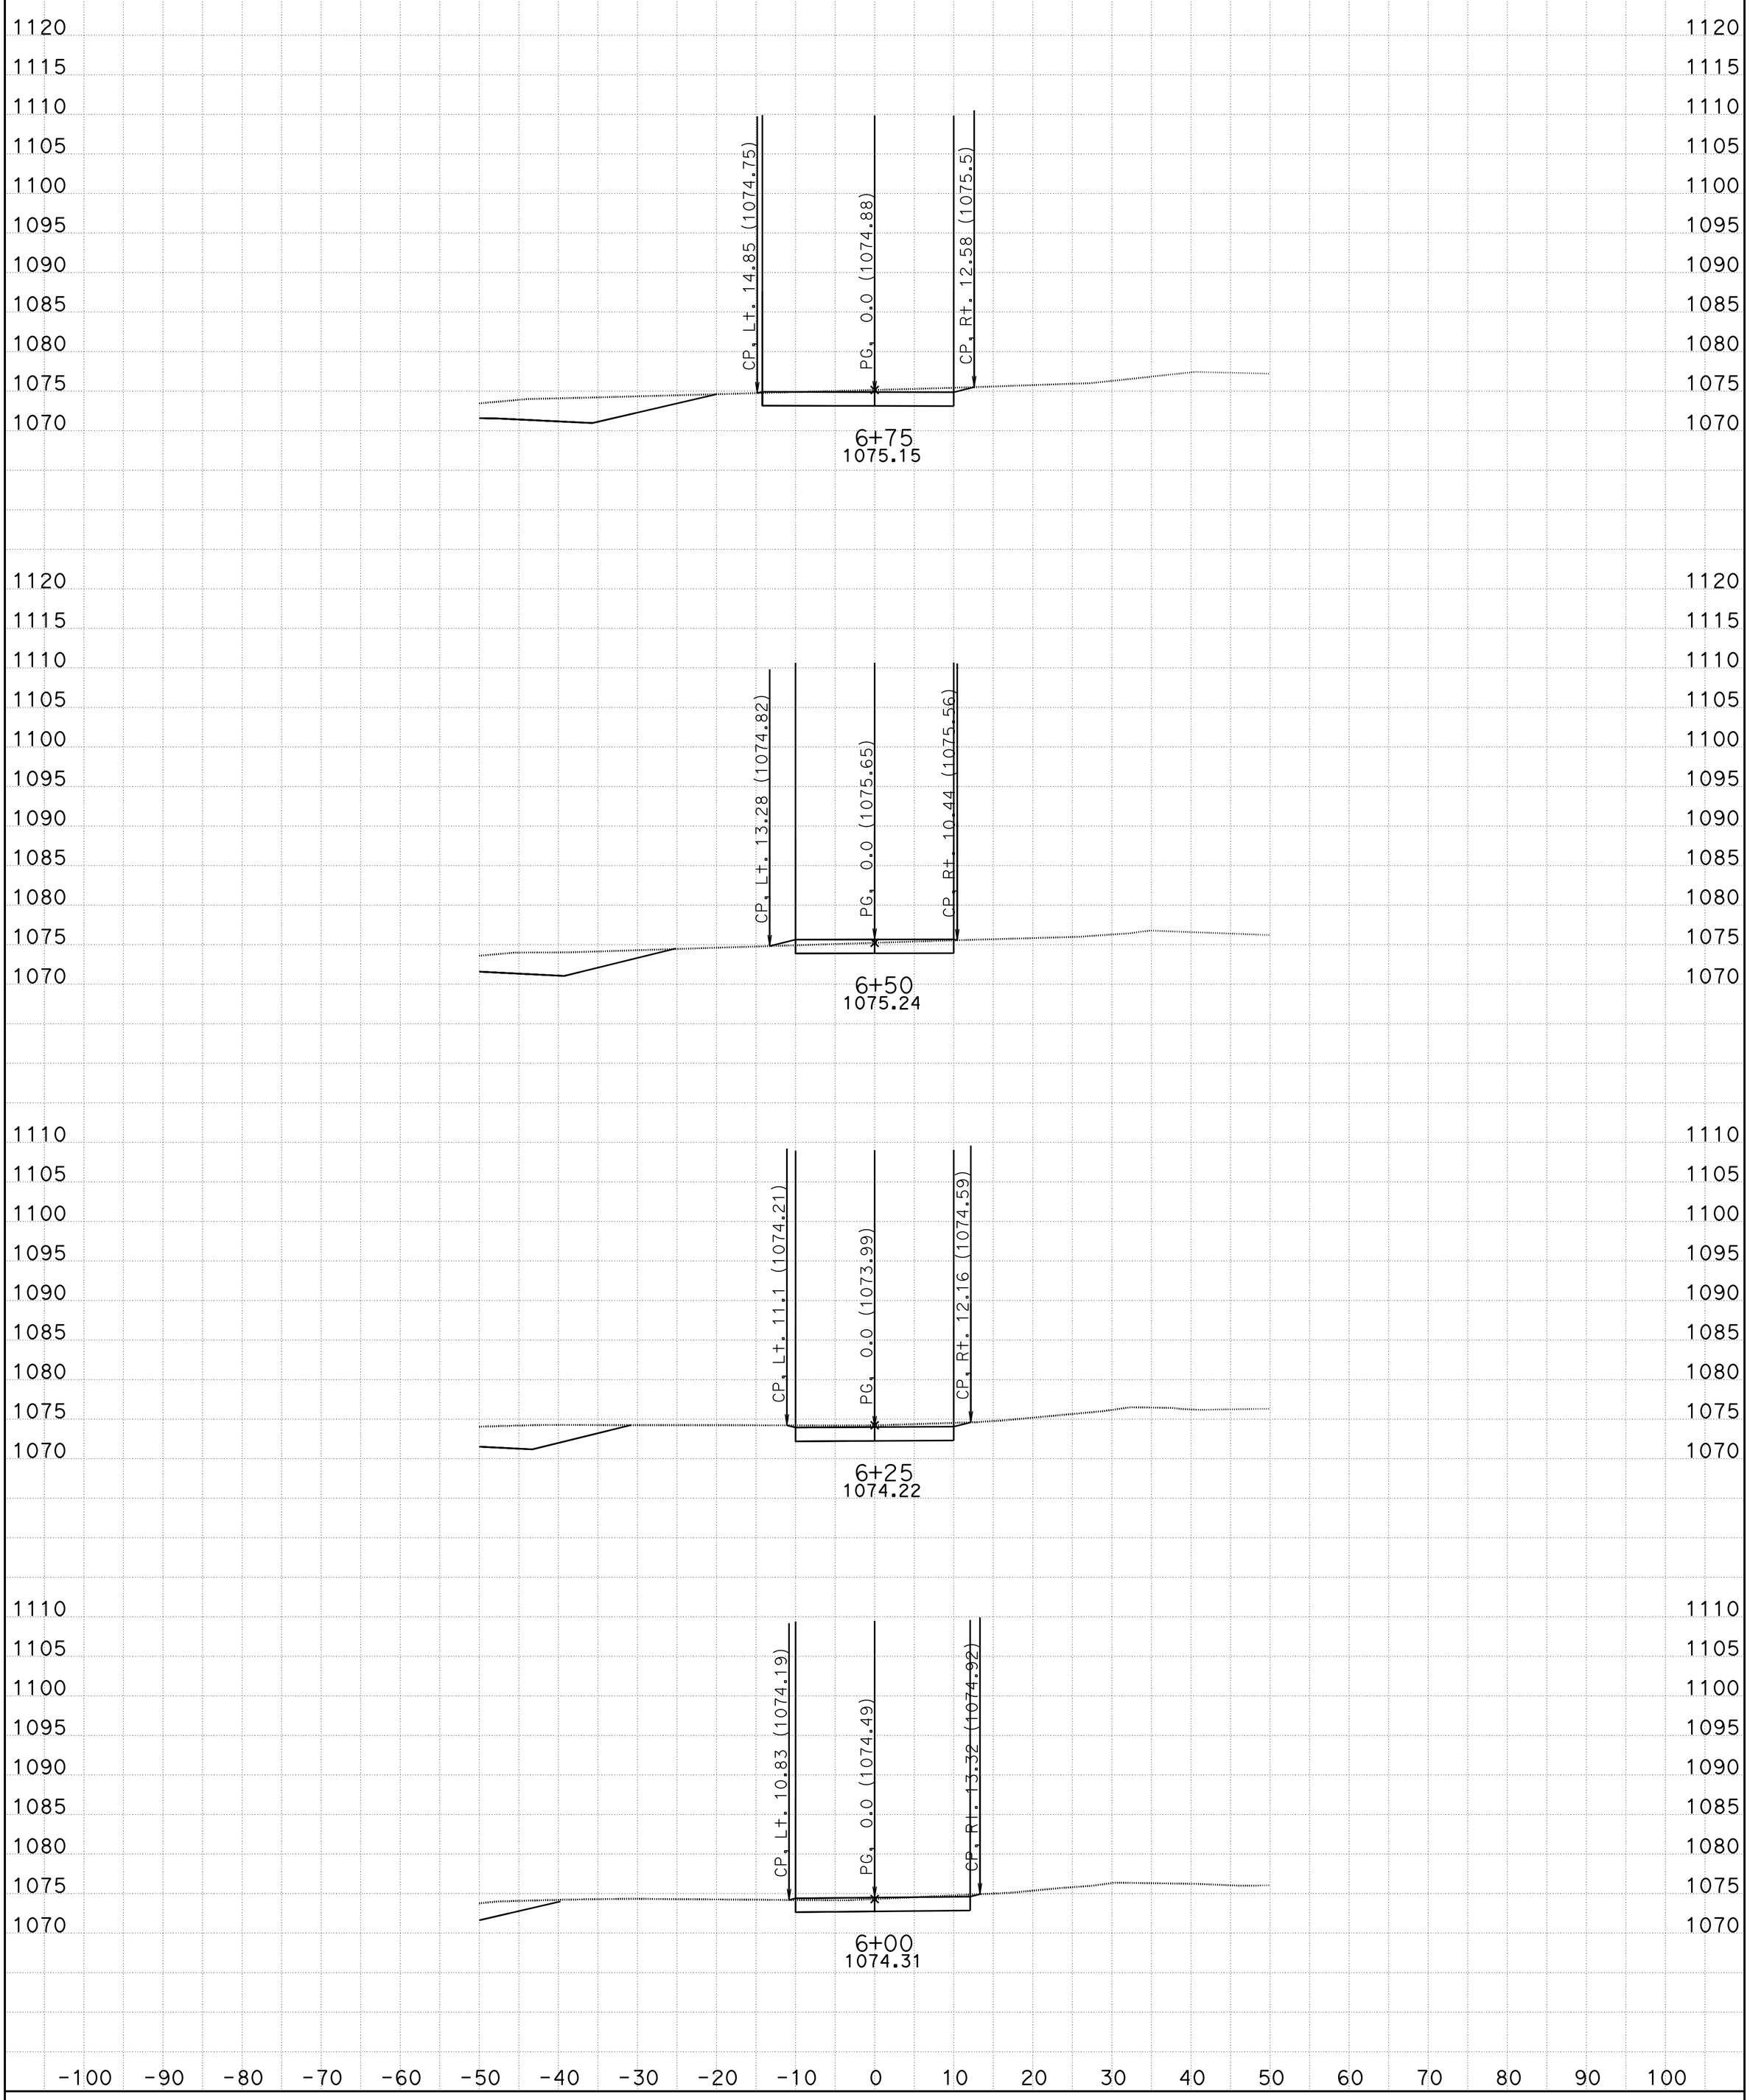

CREATED BY: Jose Bautista DATE: 2/25/2015 **All Dimensions are US Survey Feet**

KC Project: TEMP7A File: D:\Temp10\Stage Con\Stage 1\TEMP7A\EAR\FEATURES\temp7asub.ear

SCALE: 1" = 10' Horiz.
1" = 10' Vert.

TPRVDWY7A
CROSS SECTIONS

SHEET 2 OF 4

FOR EARTHWORK DEVELOPMENT ONLY

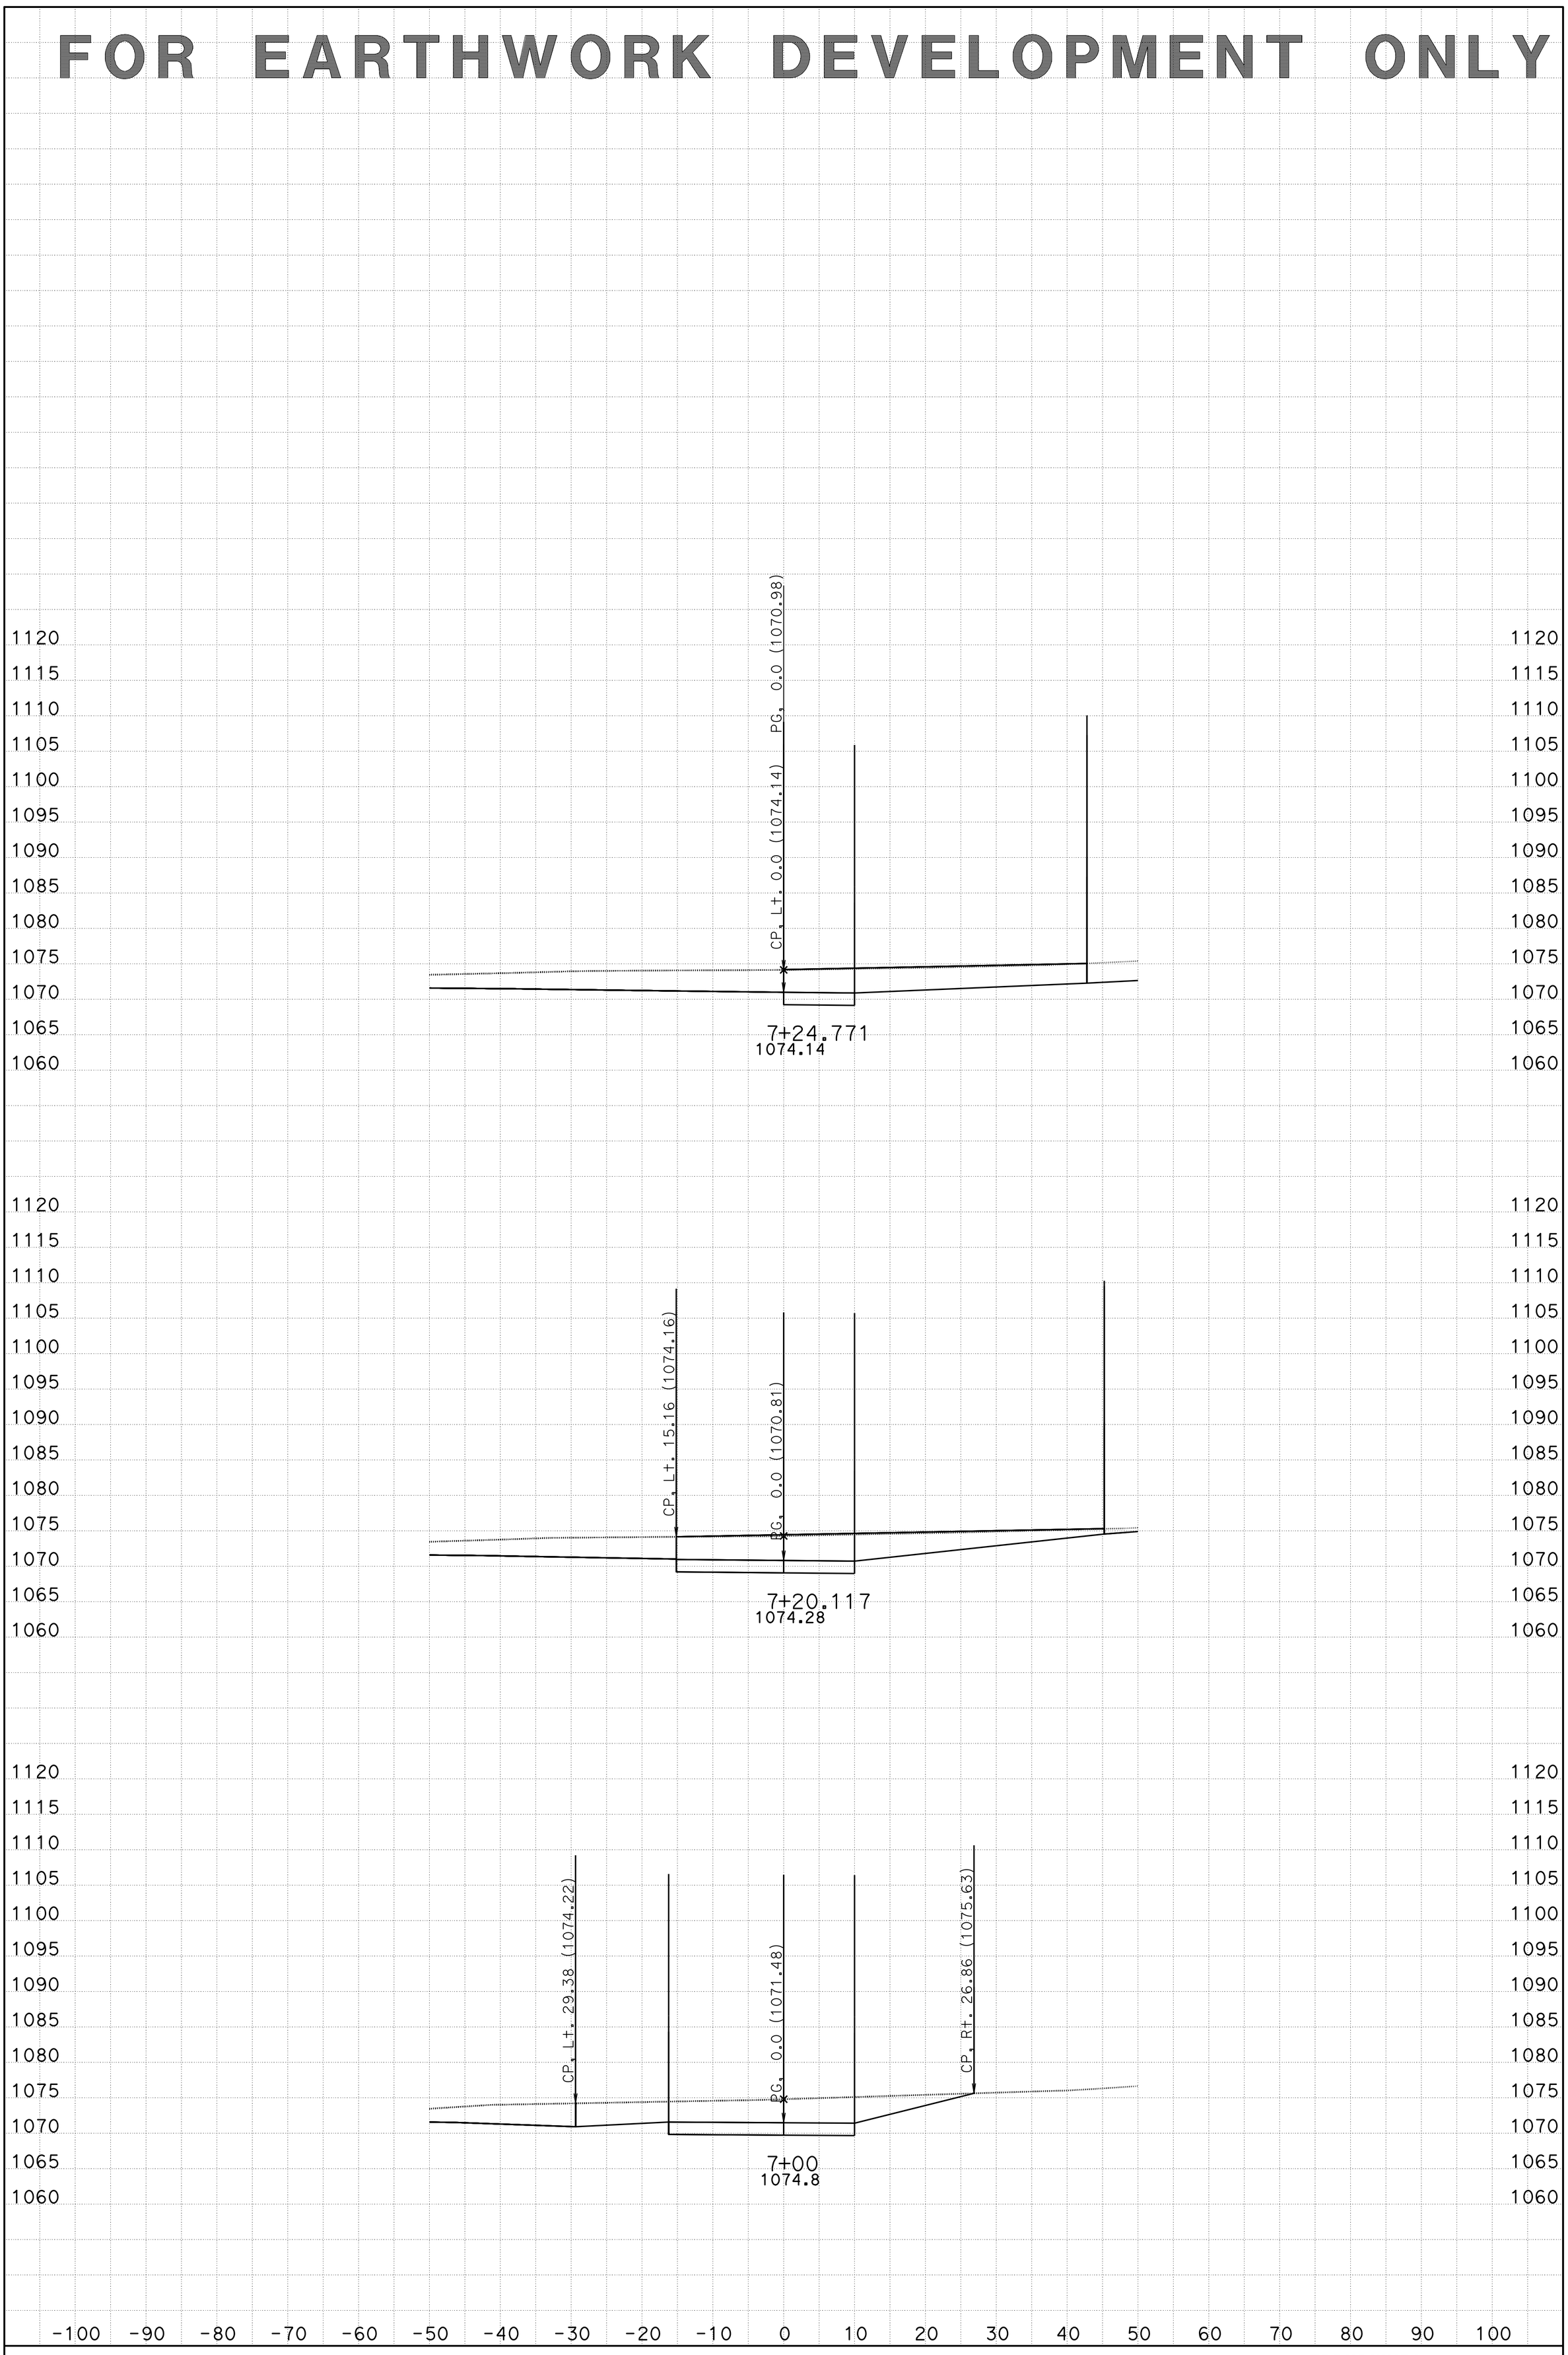

CREATED BY: Jose Bautista DATE: 2/25/2015 **All Dimensions are US Survey Feet**

KC Project: TEMP7A File: D:\Temp10\Stage Con\Stage 1\TEMP7A\EAR\FEATURES\temp7asub.ear

SCALE: 1" = 10' Horiz.
1" = 10' Vert.

TPRVDWY7A
CROSS SECTIONS

SHEET 3 OF 4

FOR EARTHWORK DEVELOPMENT ONLY

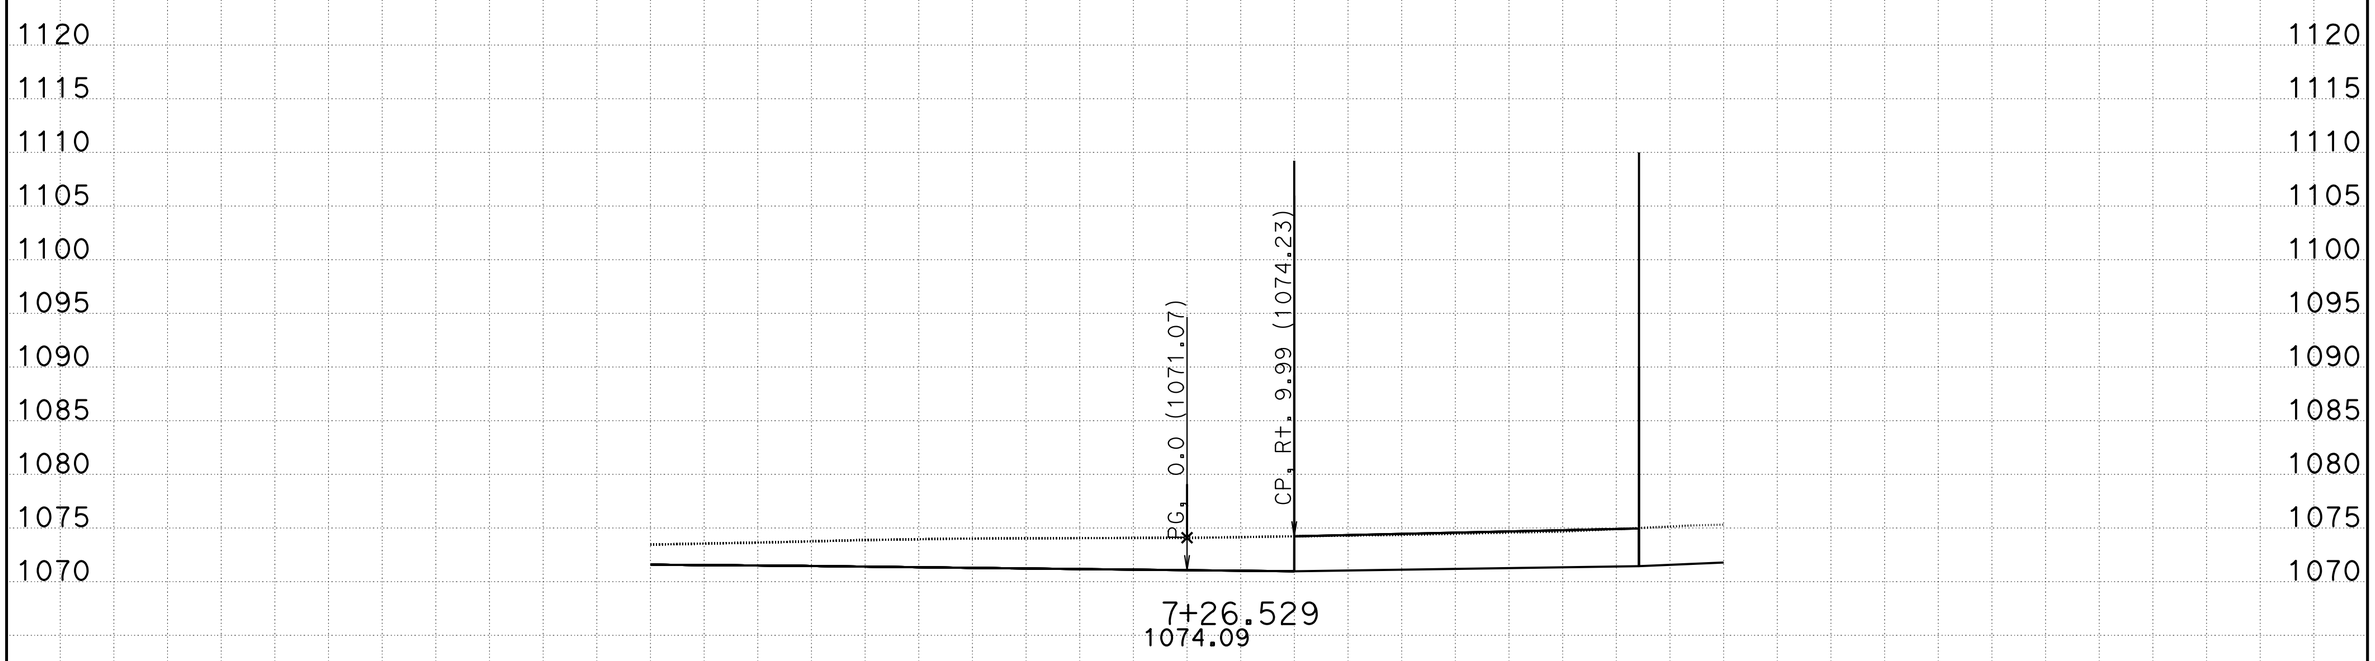

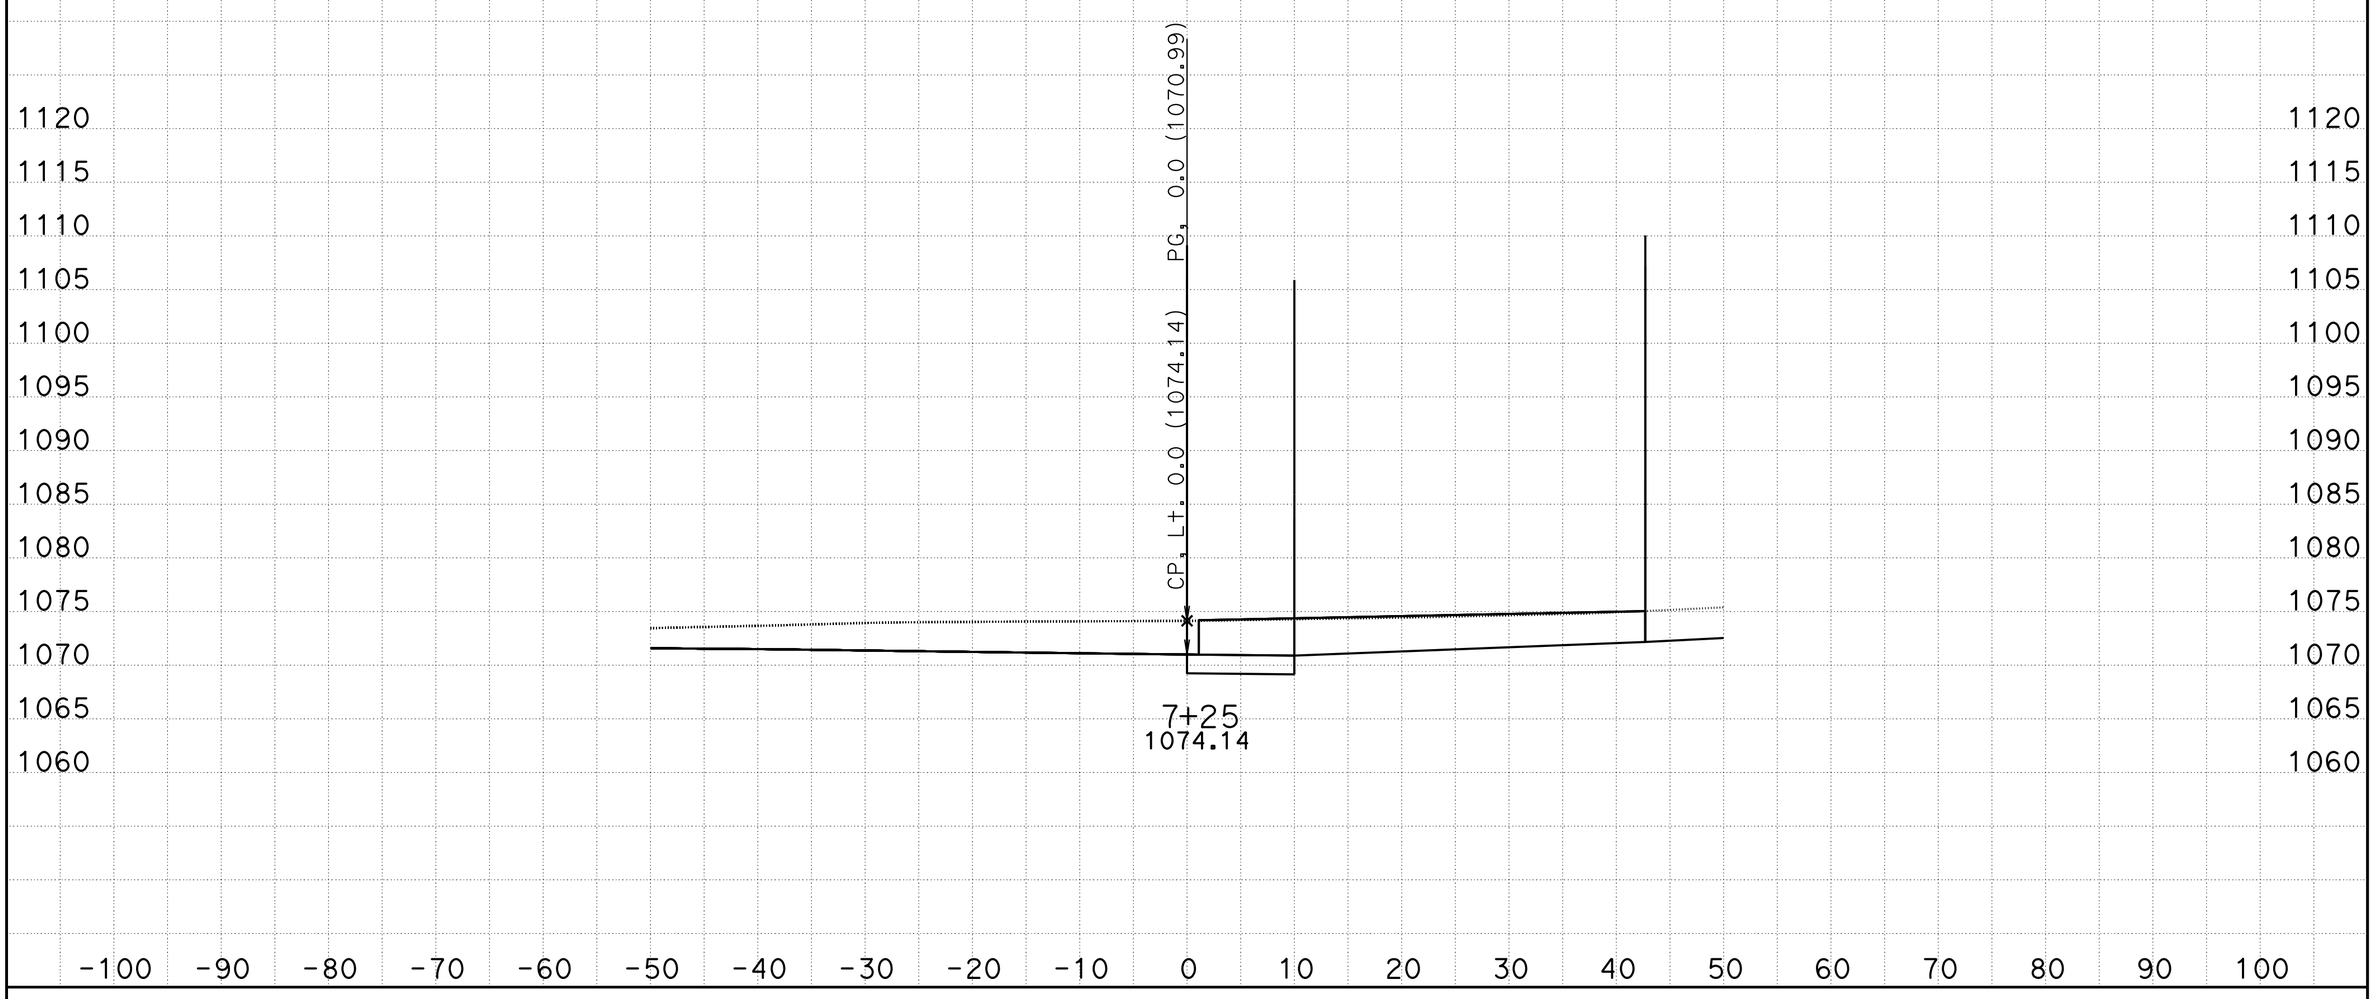

CREATED BY: Jose Bautista DATE: 2/25/2015 **All Dimensions are US Survey Feet**

KC Project: TEMP7A File: D:\Temp10\Stage Con\Stage 1\TEMP7A\EAR\FEATURES\temp7asub.ear

SCALE: 1" = 10' Horiz.
1" = 10' Vert.

TPRVDWY7A
CROSS SECTIONS

SHEET 4 OF 4