For Earthwork Development Only

All Dimensions are U.S. Survey Feet

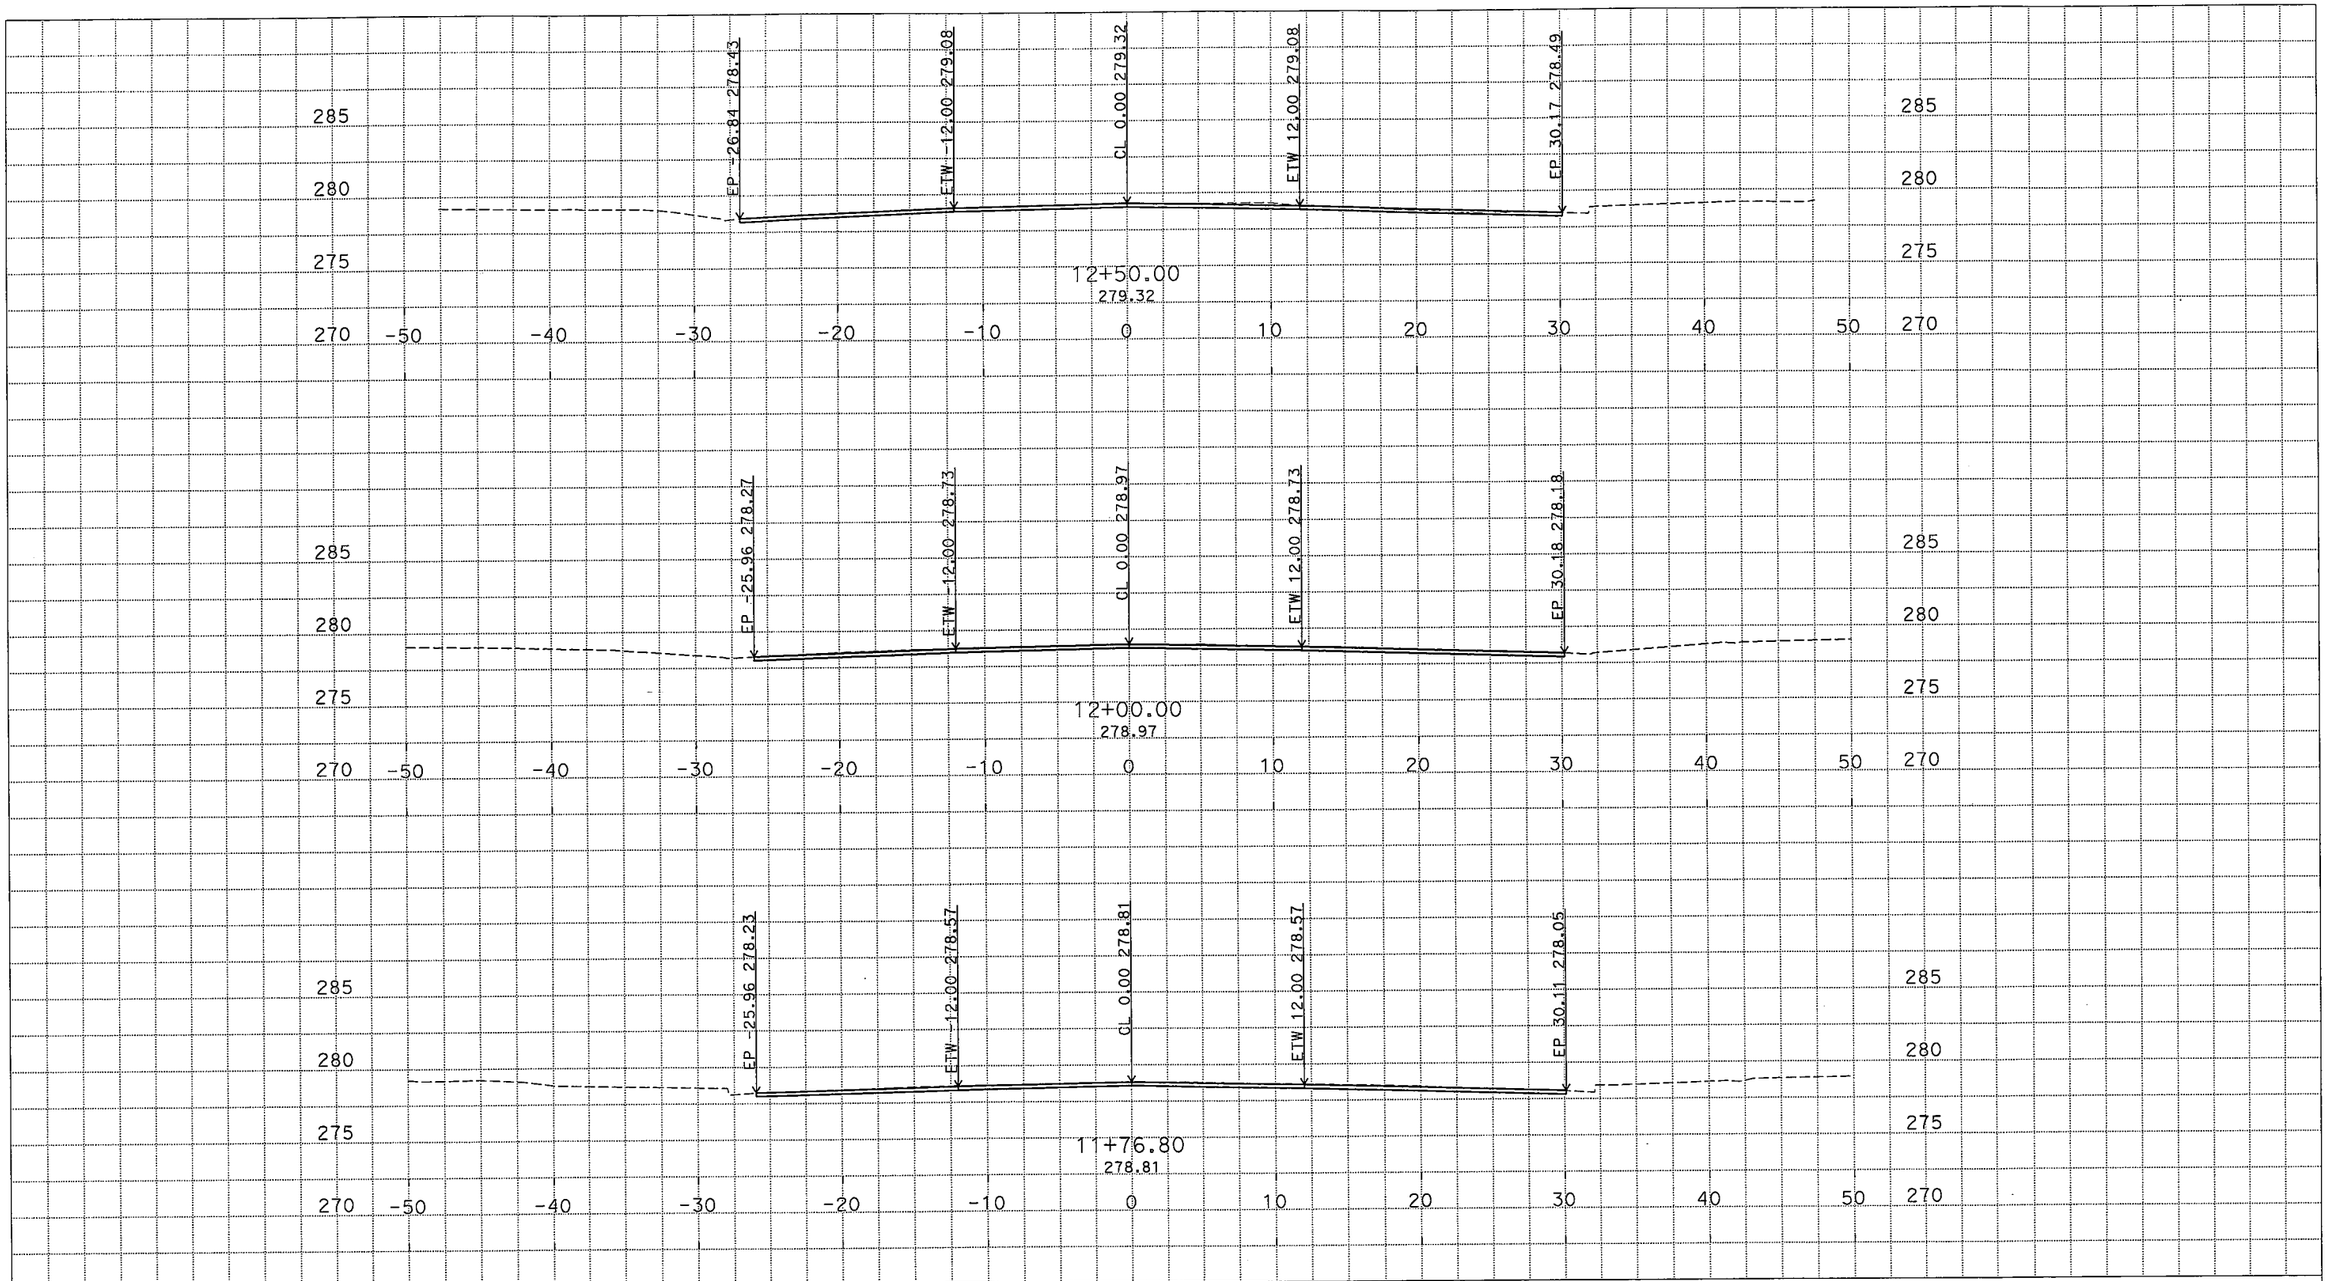

PLOTTED DATE: 13-MAR-2015

SCALE: 1"=5' Horiz.
1"=5' Vert.

CREATED BY: s128149

CONTRACT: 06-0Q4404

DIST/CO/RTE/PM: 06/TUL/137/R15.4/R15.7

PROJECT ID: 0613000113

"A" LINE

CROSS SECTIONS

1 OF 12

For Earthwork Development Only

All Dimensions are U.S. Survey Feet

PLOTTED DATE: 13-MAR-2015

SCALE: 1"=5' Horiz.
1"=5' Vert.

CREATED BY: s128149

CONTRACT: 06-0Q4404

DIST/CO/RTE/PM: 06/TUL/137/R15.4/R15.7

PROJECT ID: 0613000113

"A" LINE

CROSS SECTIONS

2 OF 12

For Earthwork Development Only

All Dimensions are U.S. Survey Feet

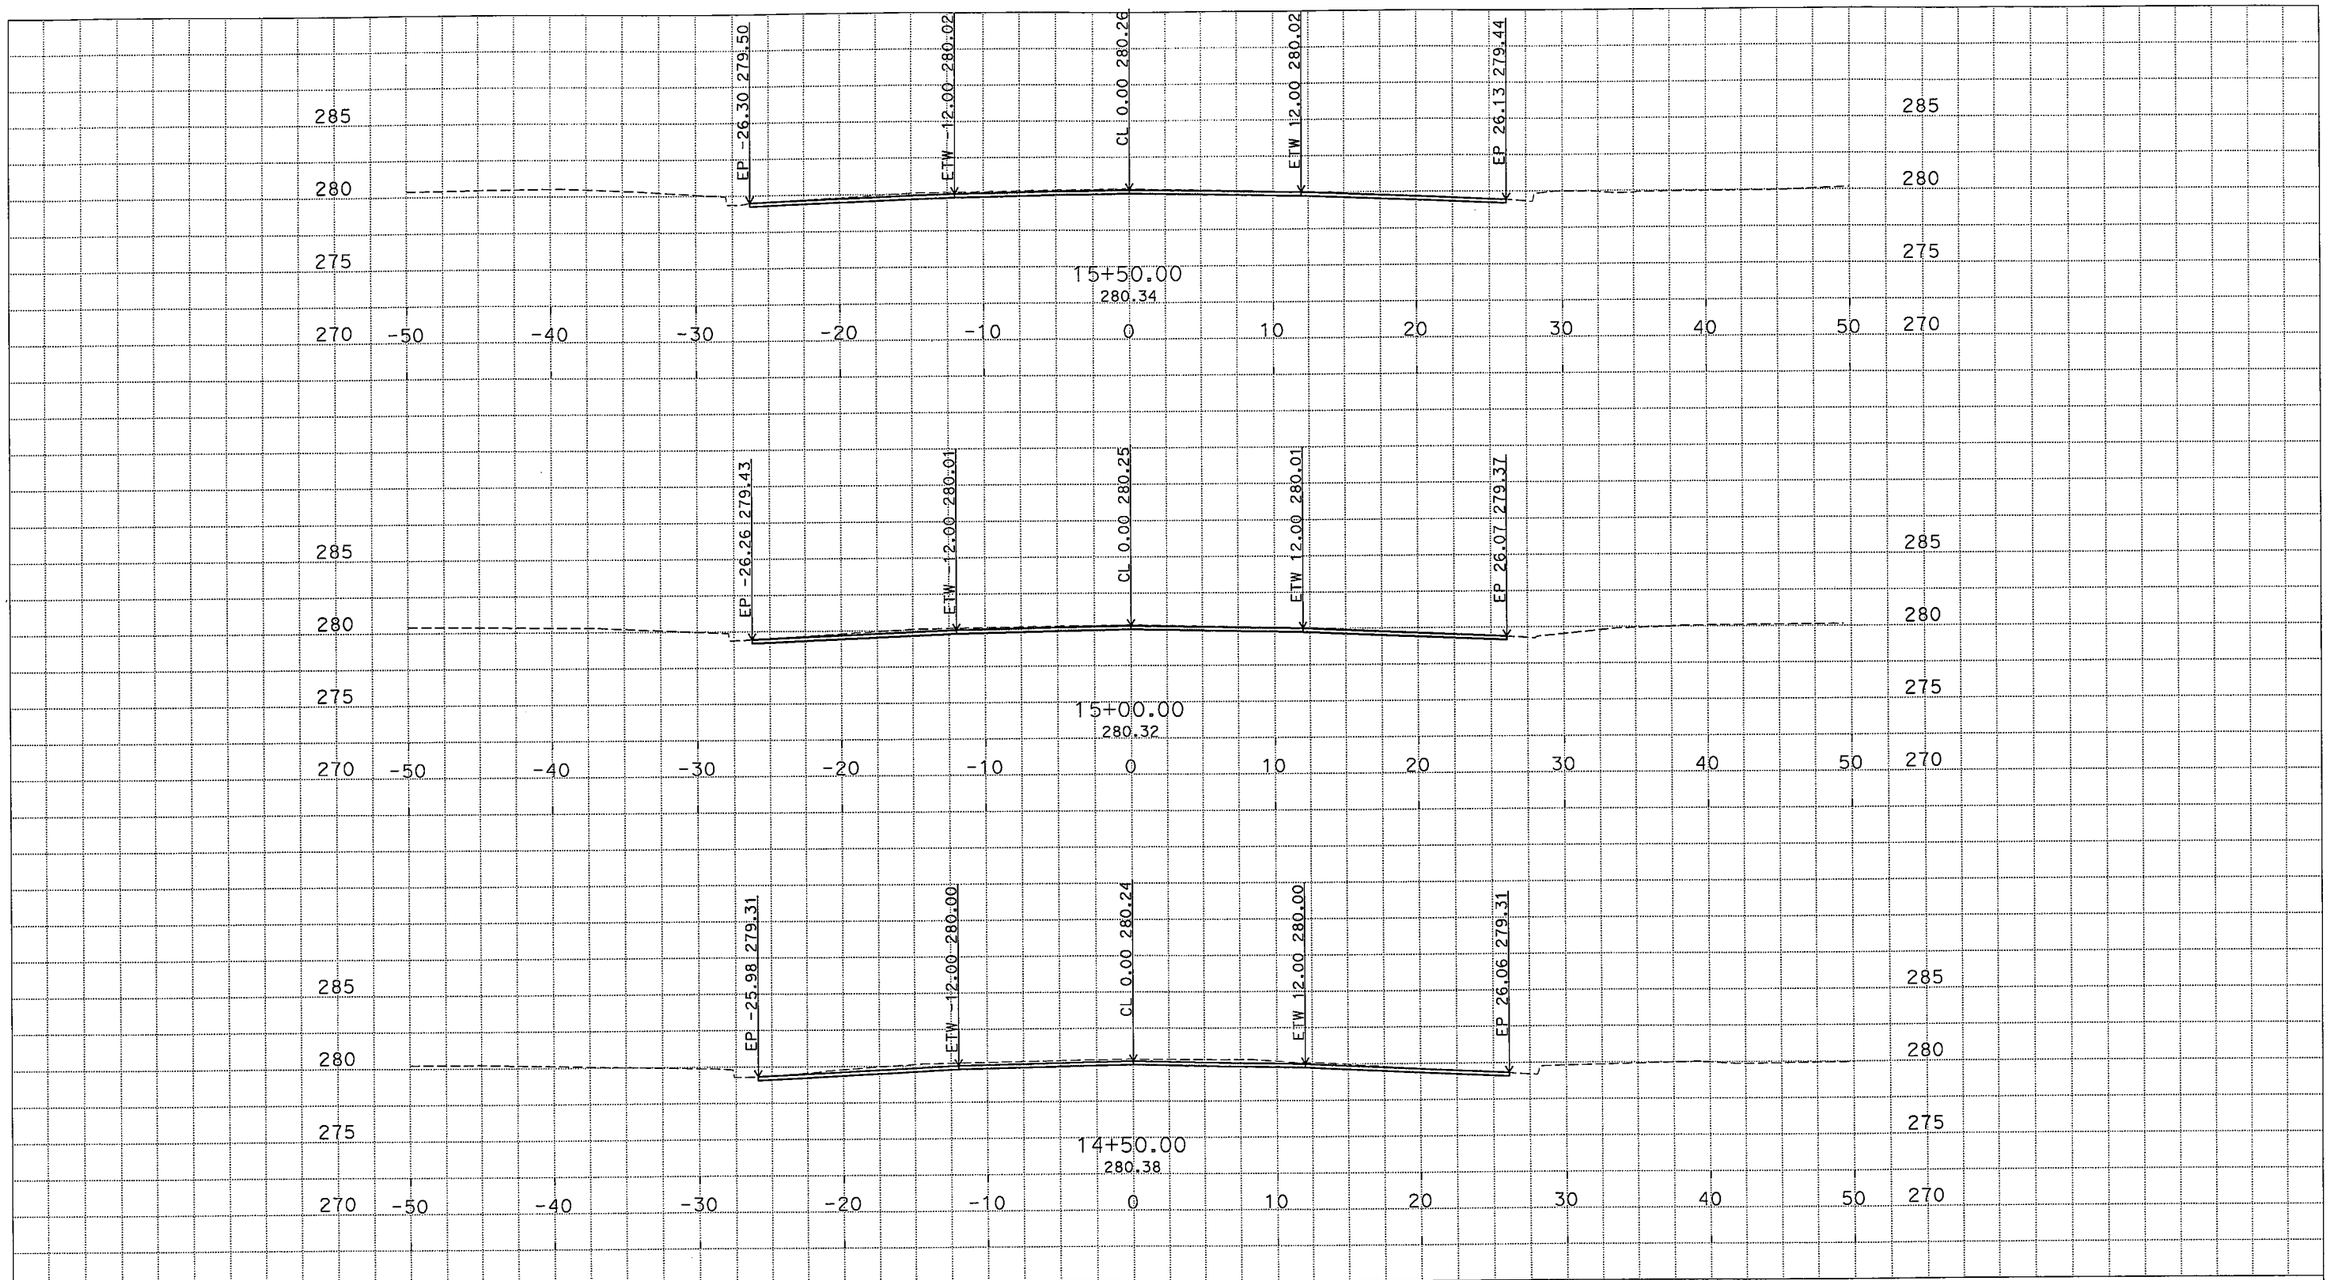

PLOTTED DATE: 13-MAR-2015

SCALE: 1"=5' Horiz.
1"=5' Vert.

CREATED BY: s128149

CONTRACT: 06-0Q4404

DIST/CO/RTE/PM: 06/TUL/137/R15.4/R15.7

PROJECT ID: 0613000113

"A" LINE

CROSS SECTIONS

3 OF 12

For Earthwork Development Only

All Dimensions are U.S. Survey Feet

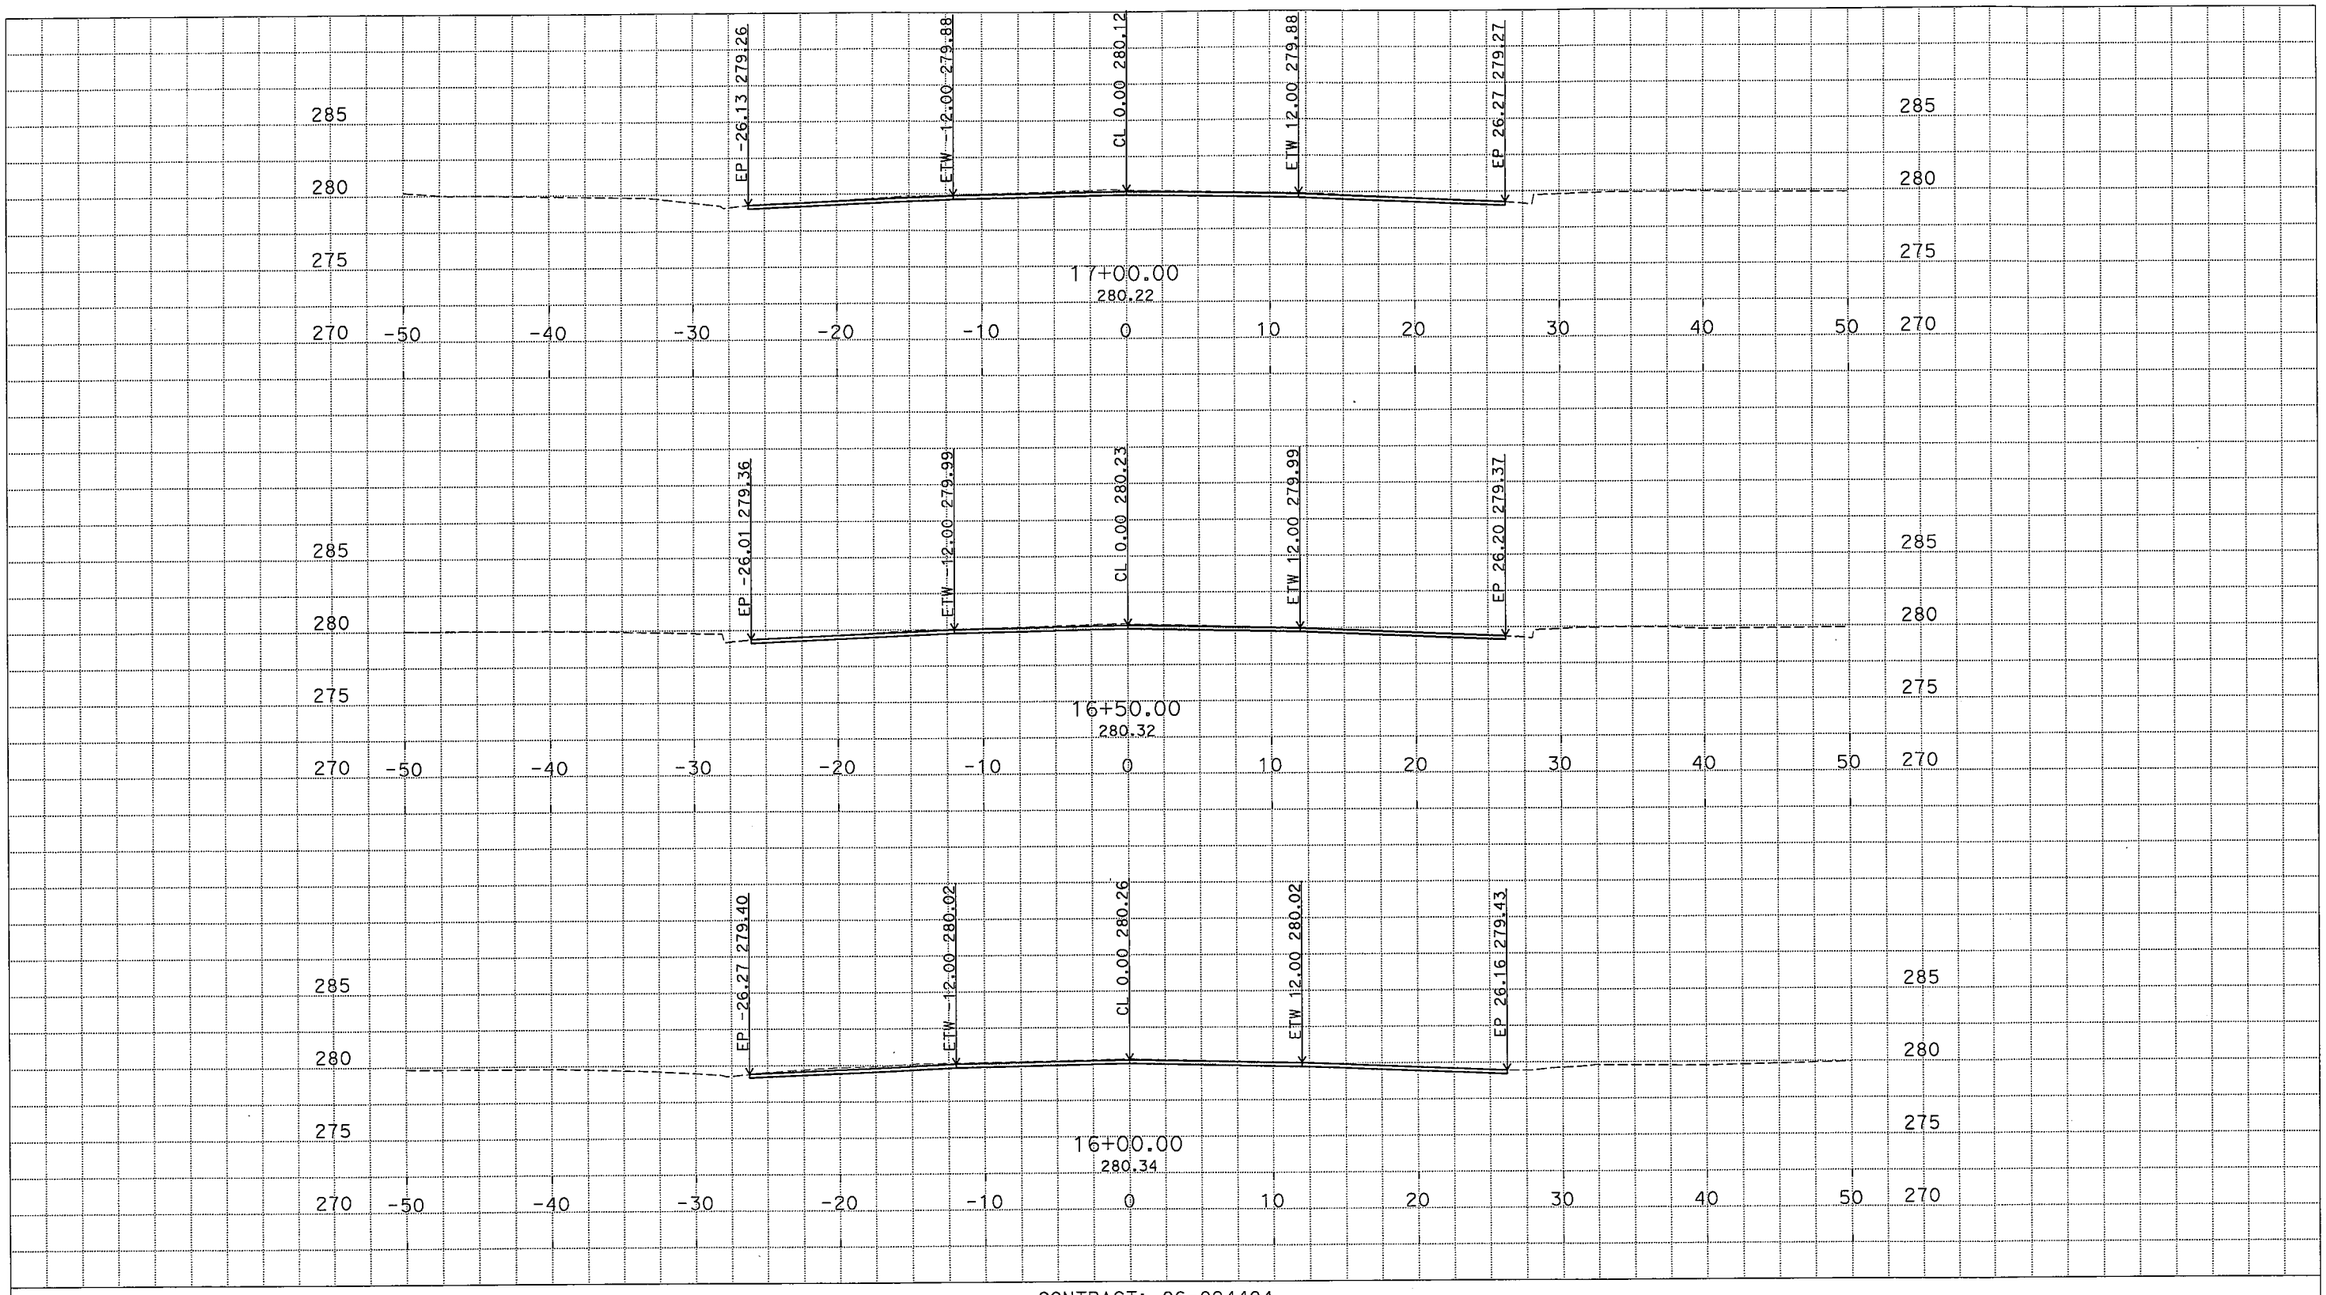

PLOTTED DATE: 13-MAR-2015

SCALE: 1"=5' Horiz.
1"=5' Vert.

CREATED BY: s128149

CONTRACT: 06-0Q4404

DIST/CO/RTE/PM: 06/TUL/137/R15.4/R15.7

PROJECT ID: 0613000113

"A" LINE

CROSS SECTIONS

For Earthwork Development Only

All Dimensions are U.S. Survey Feet

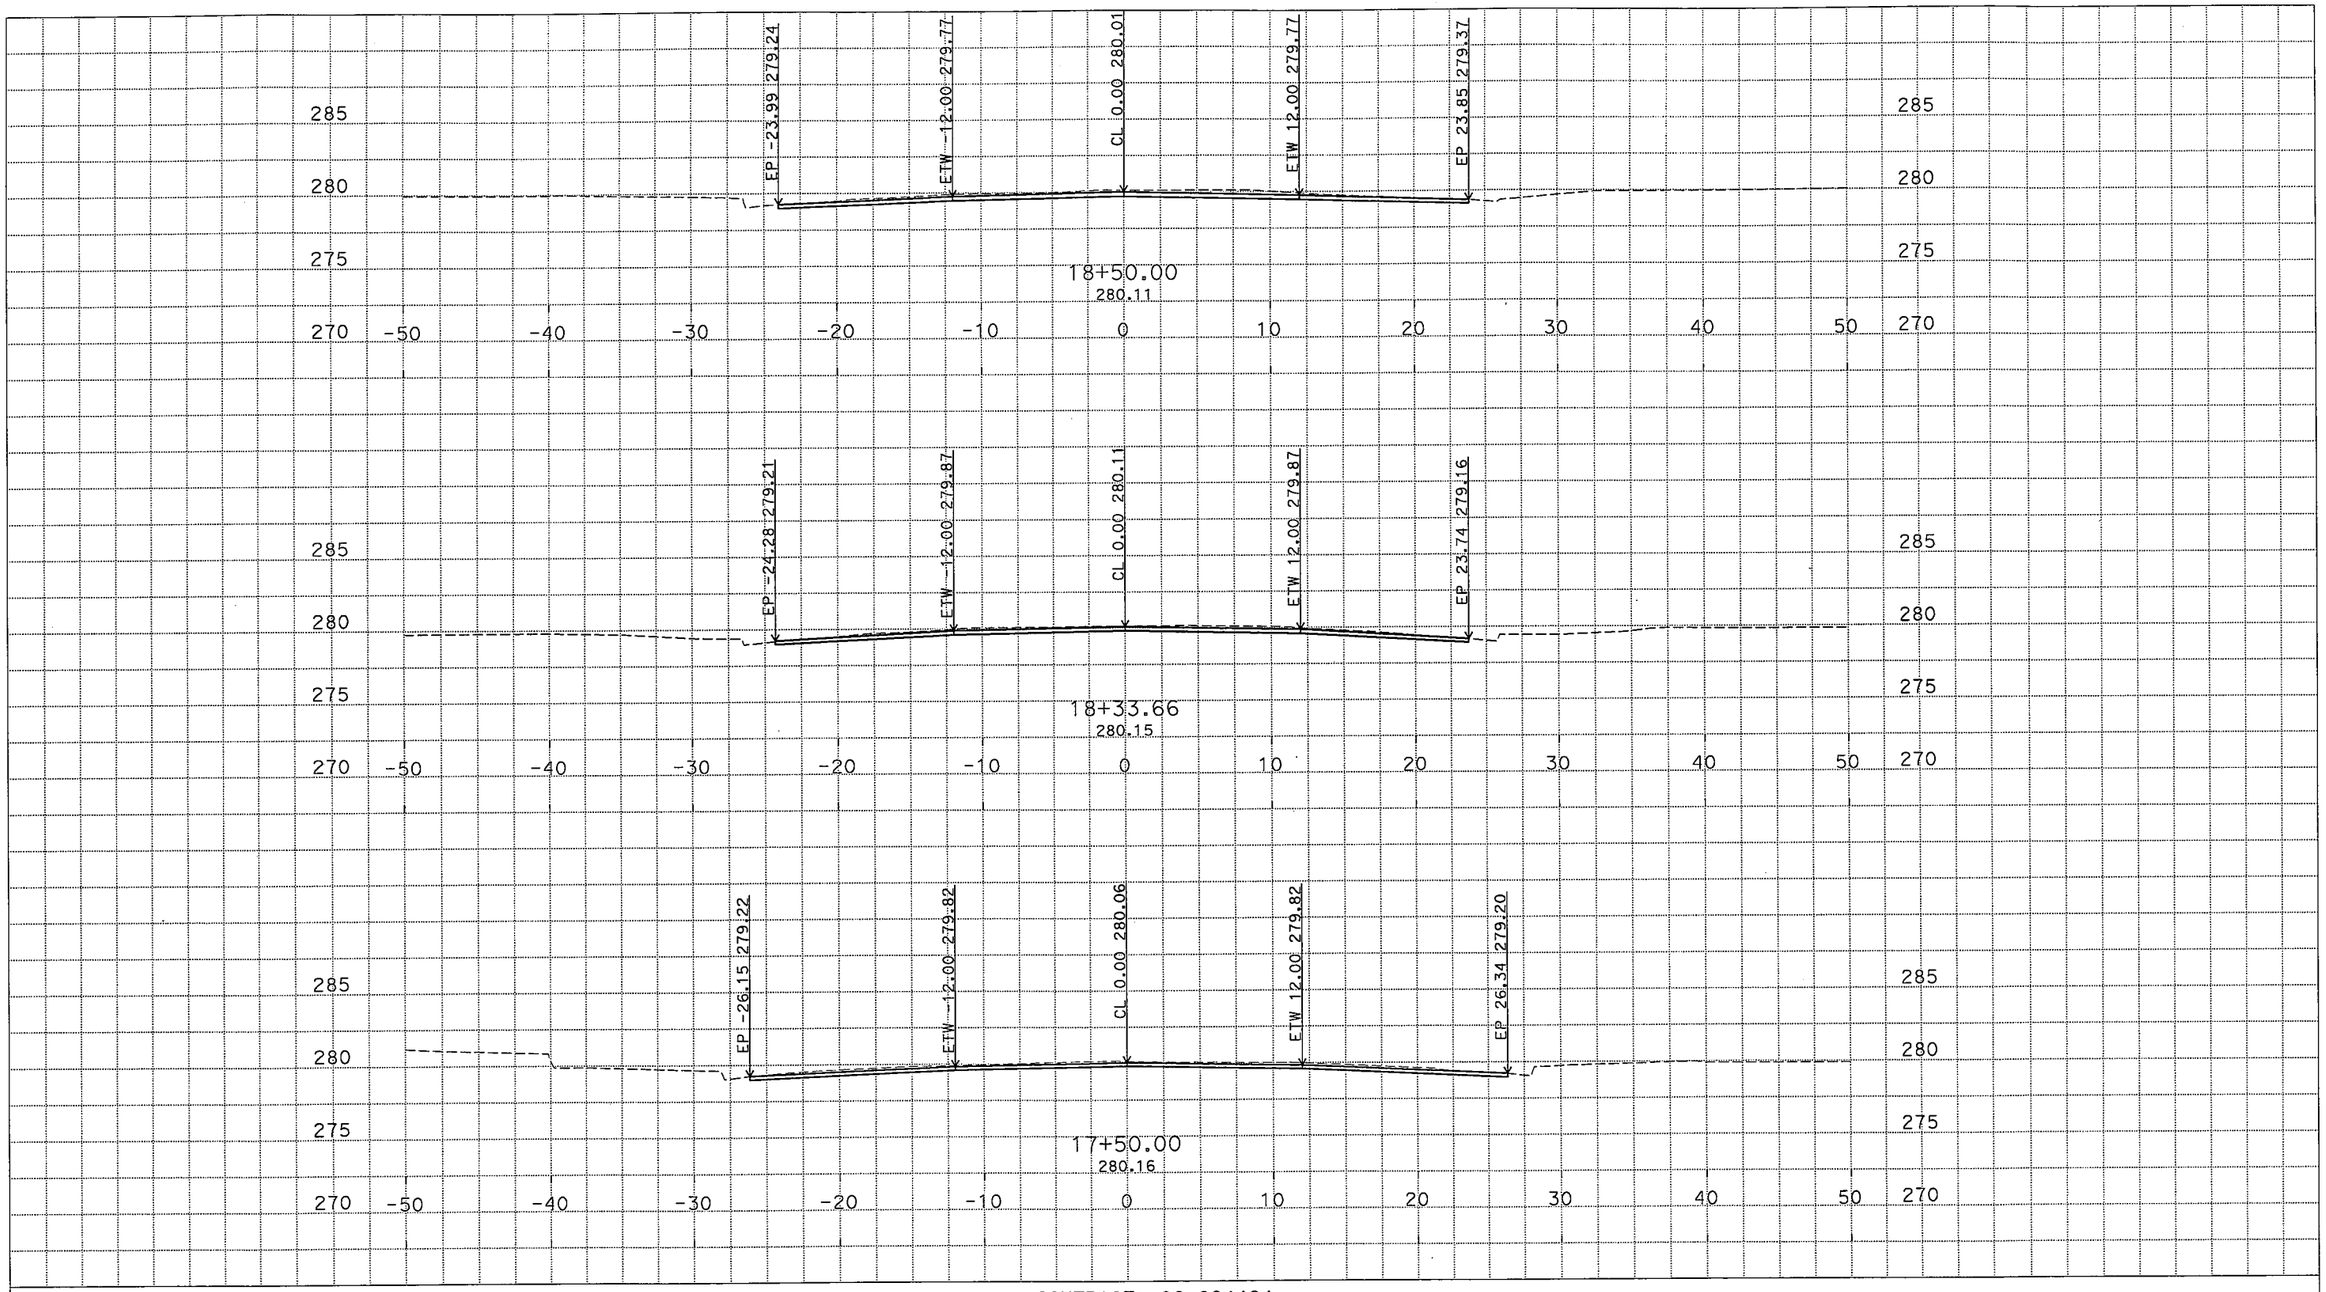

PLOTTED DATE: 13-MAR-2015

SCALE: 1"=5' Horiz.
1"=5' Vert.

CREATED BY: s128149

CONTRACT: 06-0Q4404

DIST/CO/RTE/PM: 06/TUL/137/R15.4/R15.7

PROJECT ID: 0613000113

"A" LINE

CROSS SECTIONS

5 OF 12

For Earthwork Development Only

All Dimensions are U.S. Survey Feet

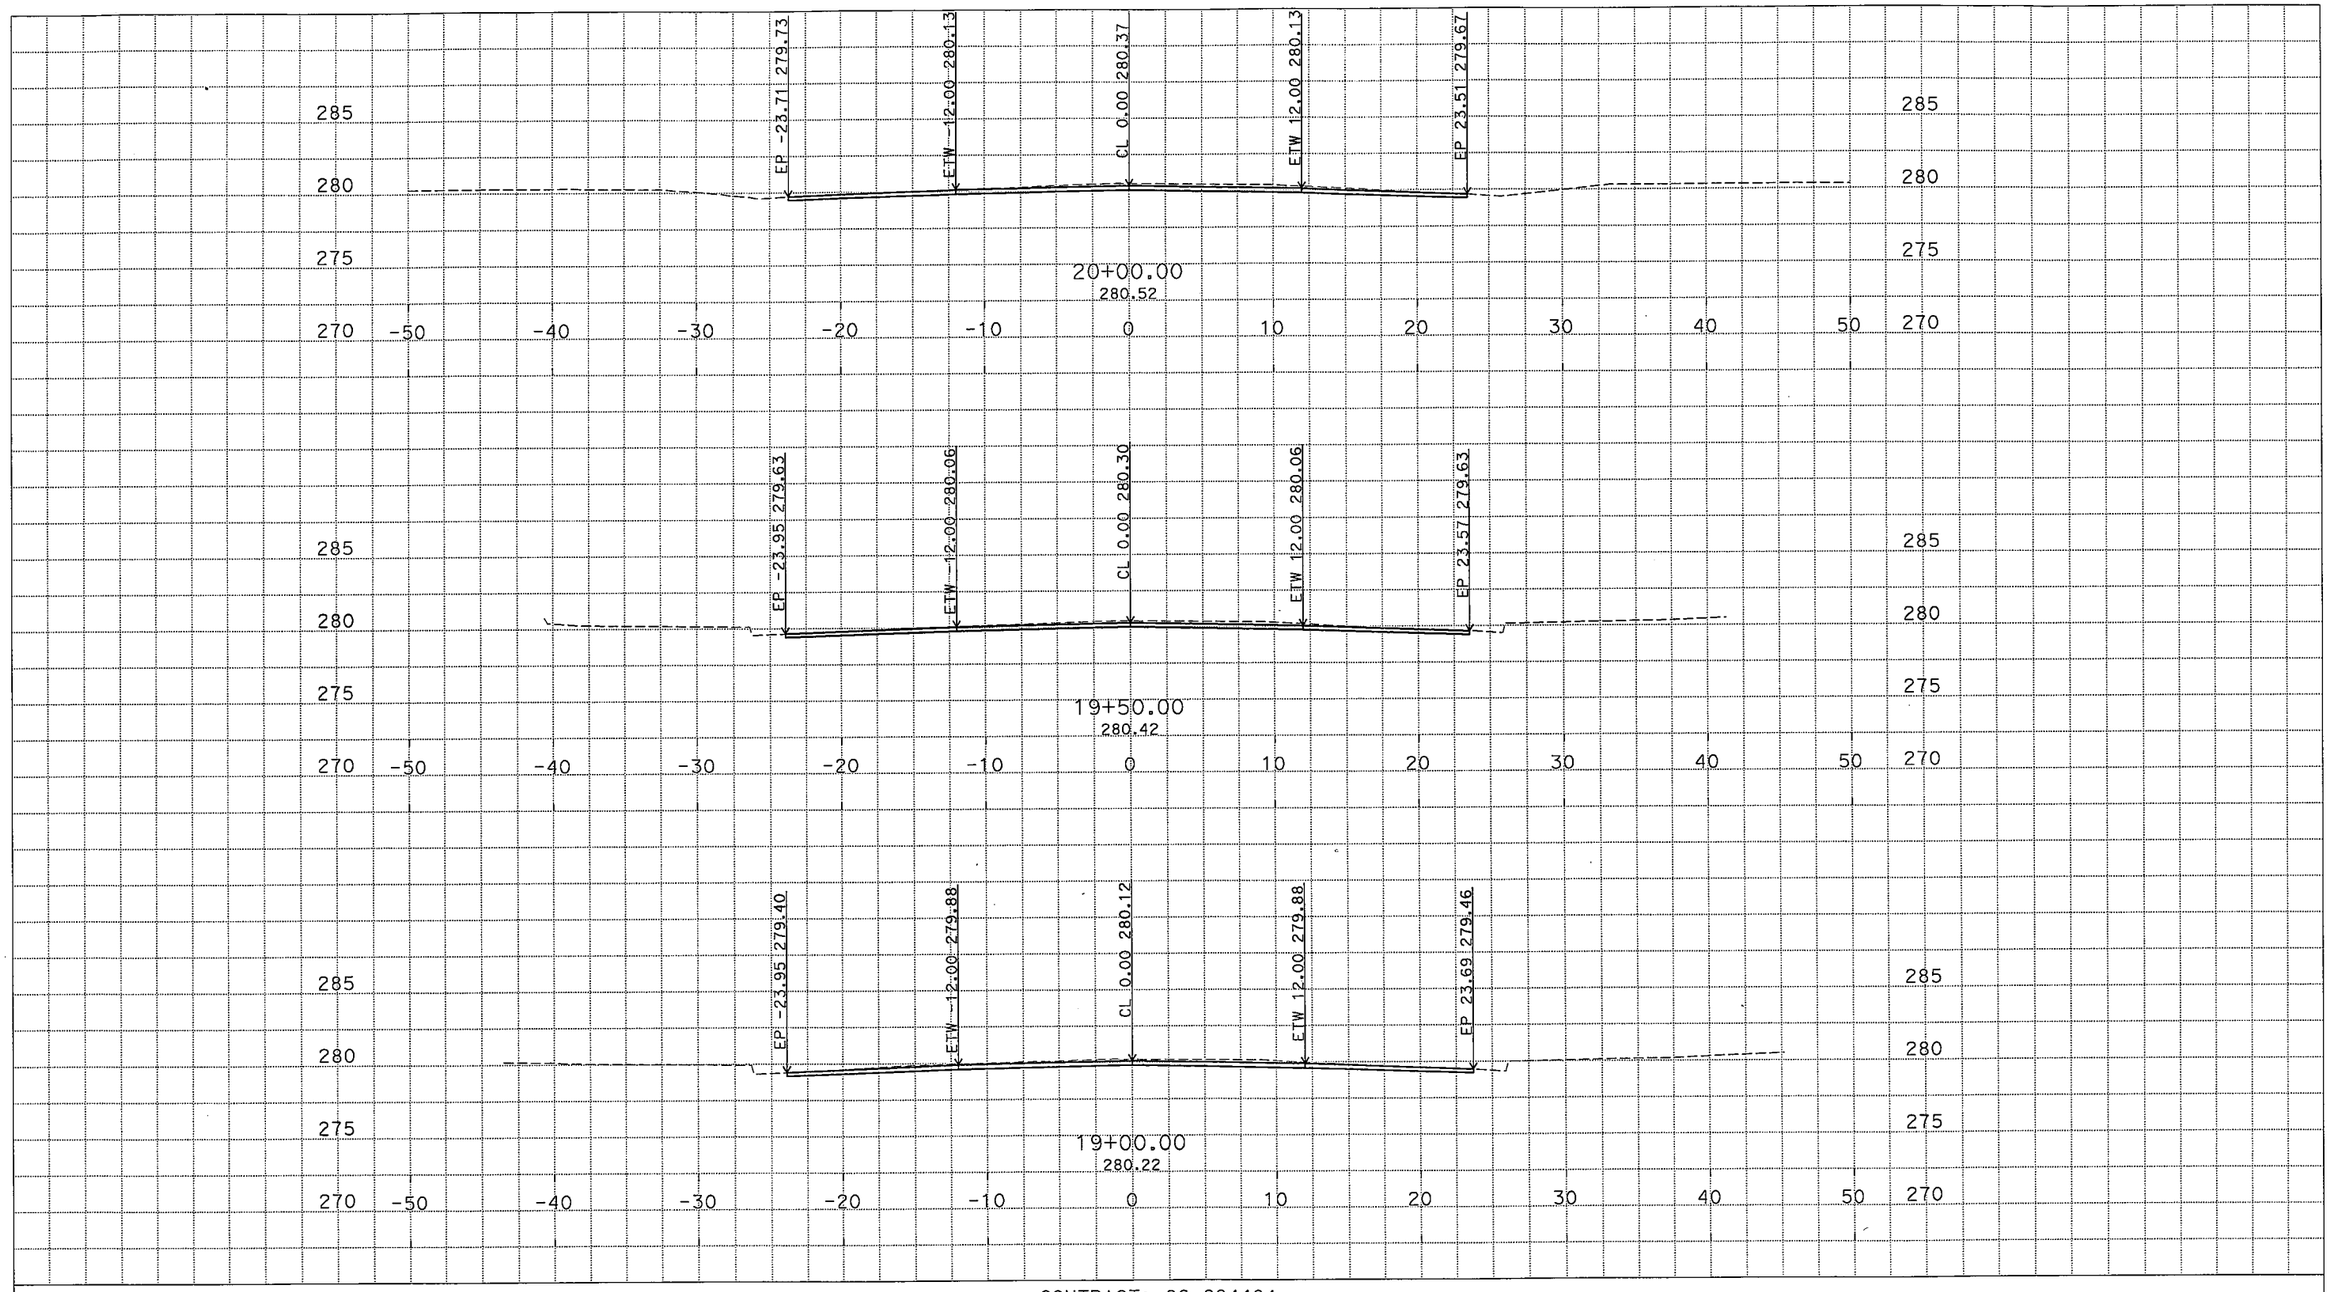

PLOTTED DATE: 13-MAR-2015

SCALE: 1"=5' Horiz.
1"=5' Vert.

CREATED BY: s128149

CONTRACT: 06-0Q4404

DIST/CO/RTE/PM: 06/TUL/137/R15.4/R15.7

PROJECT ID: 0613000113

"A" LINE

CROSS SECTIONS

6 OF 12

For Earthwork Development Only

All Dimensions are U.S. Survey Feet

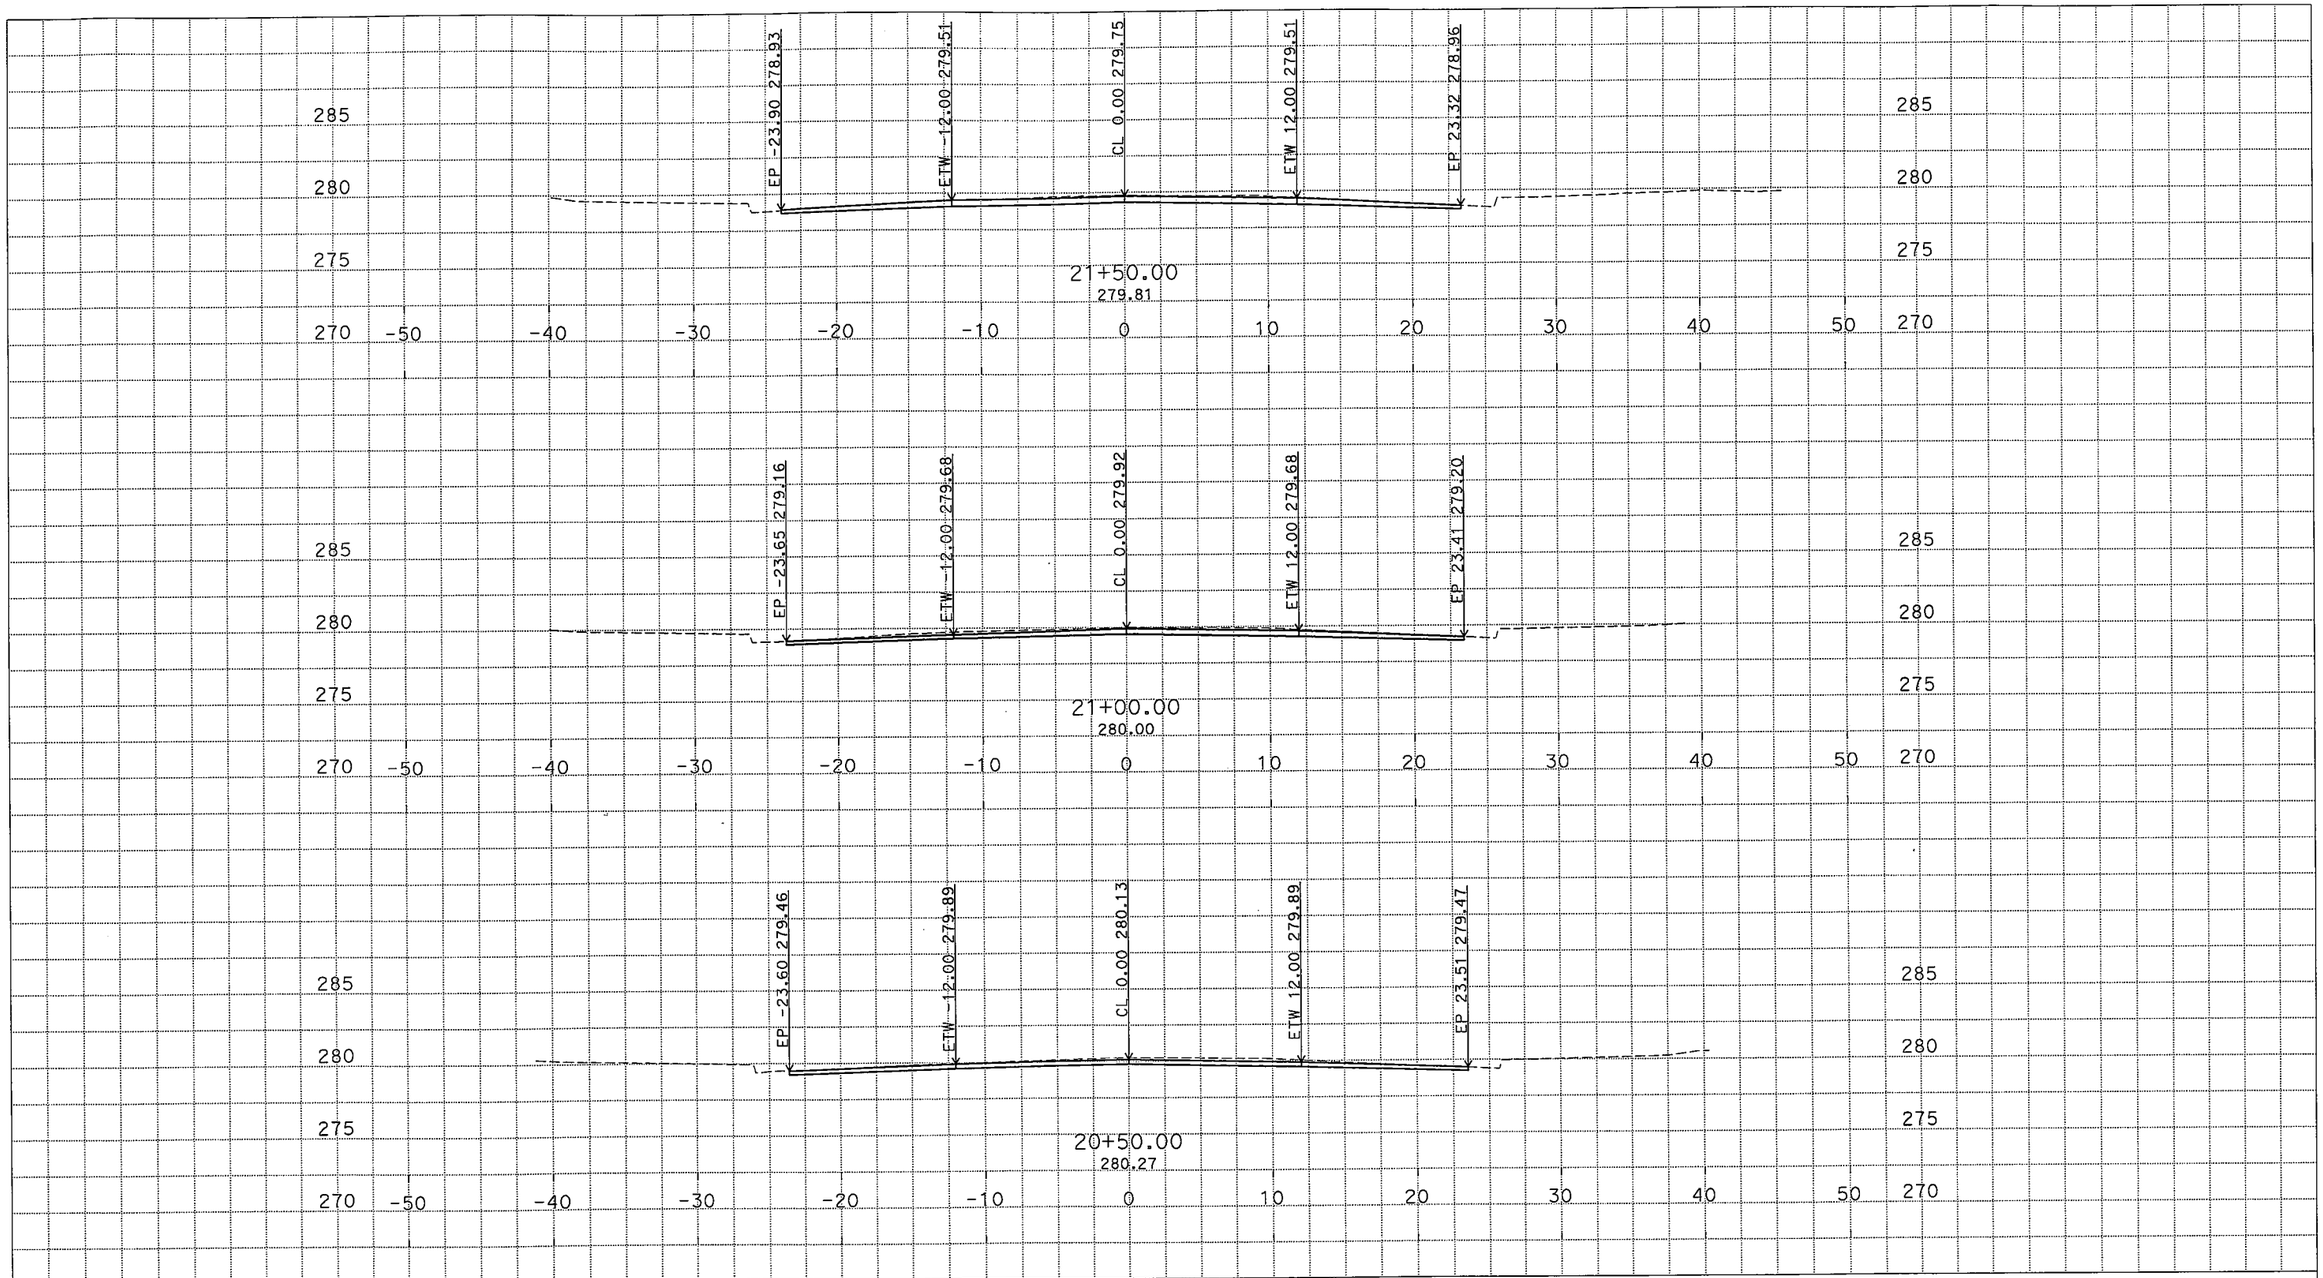

PLOTTED DATE: 13-MAR-2015

SCALE: 1"=5' Horiz.
1"=5' Vert.

CREATED BY: s128149

CONTRACT: 06-0Q4404

DIST/CO/RTE/PM: 06/TUL/137/R15.4/R15.7

PROJECT ID: 0613000113

"A" LINE

CROSS SECTIONS

7 OF 12

For Earthwork Development Only

All Dimensions are U.S. Survey Feet

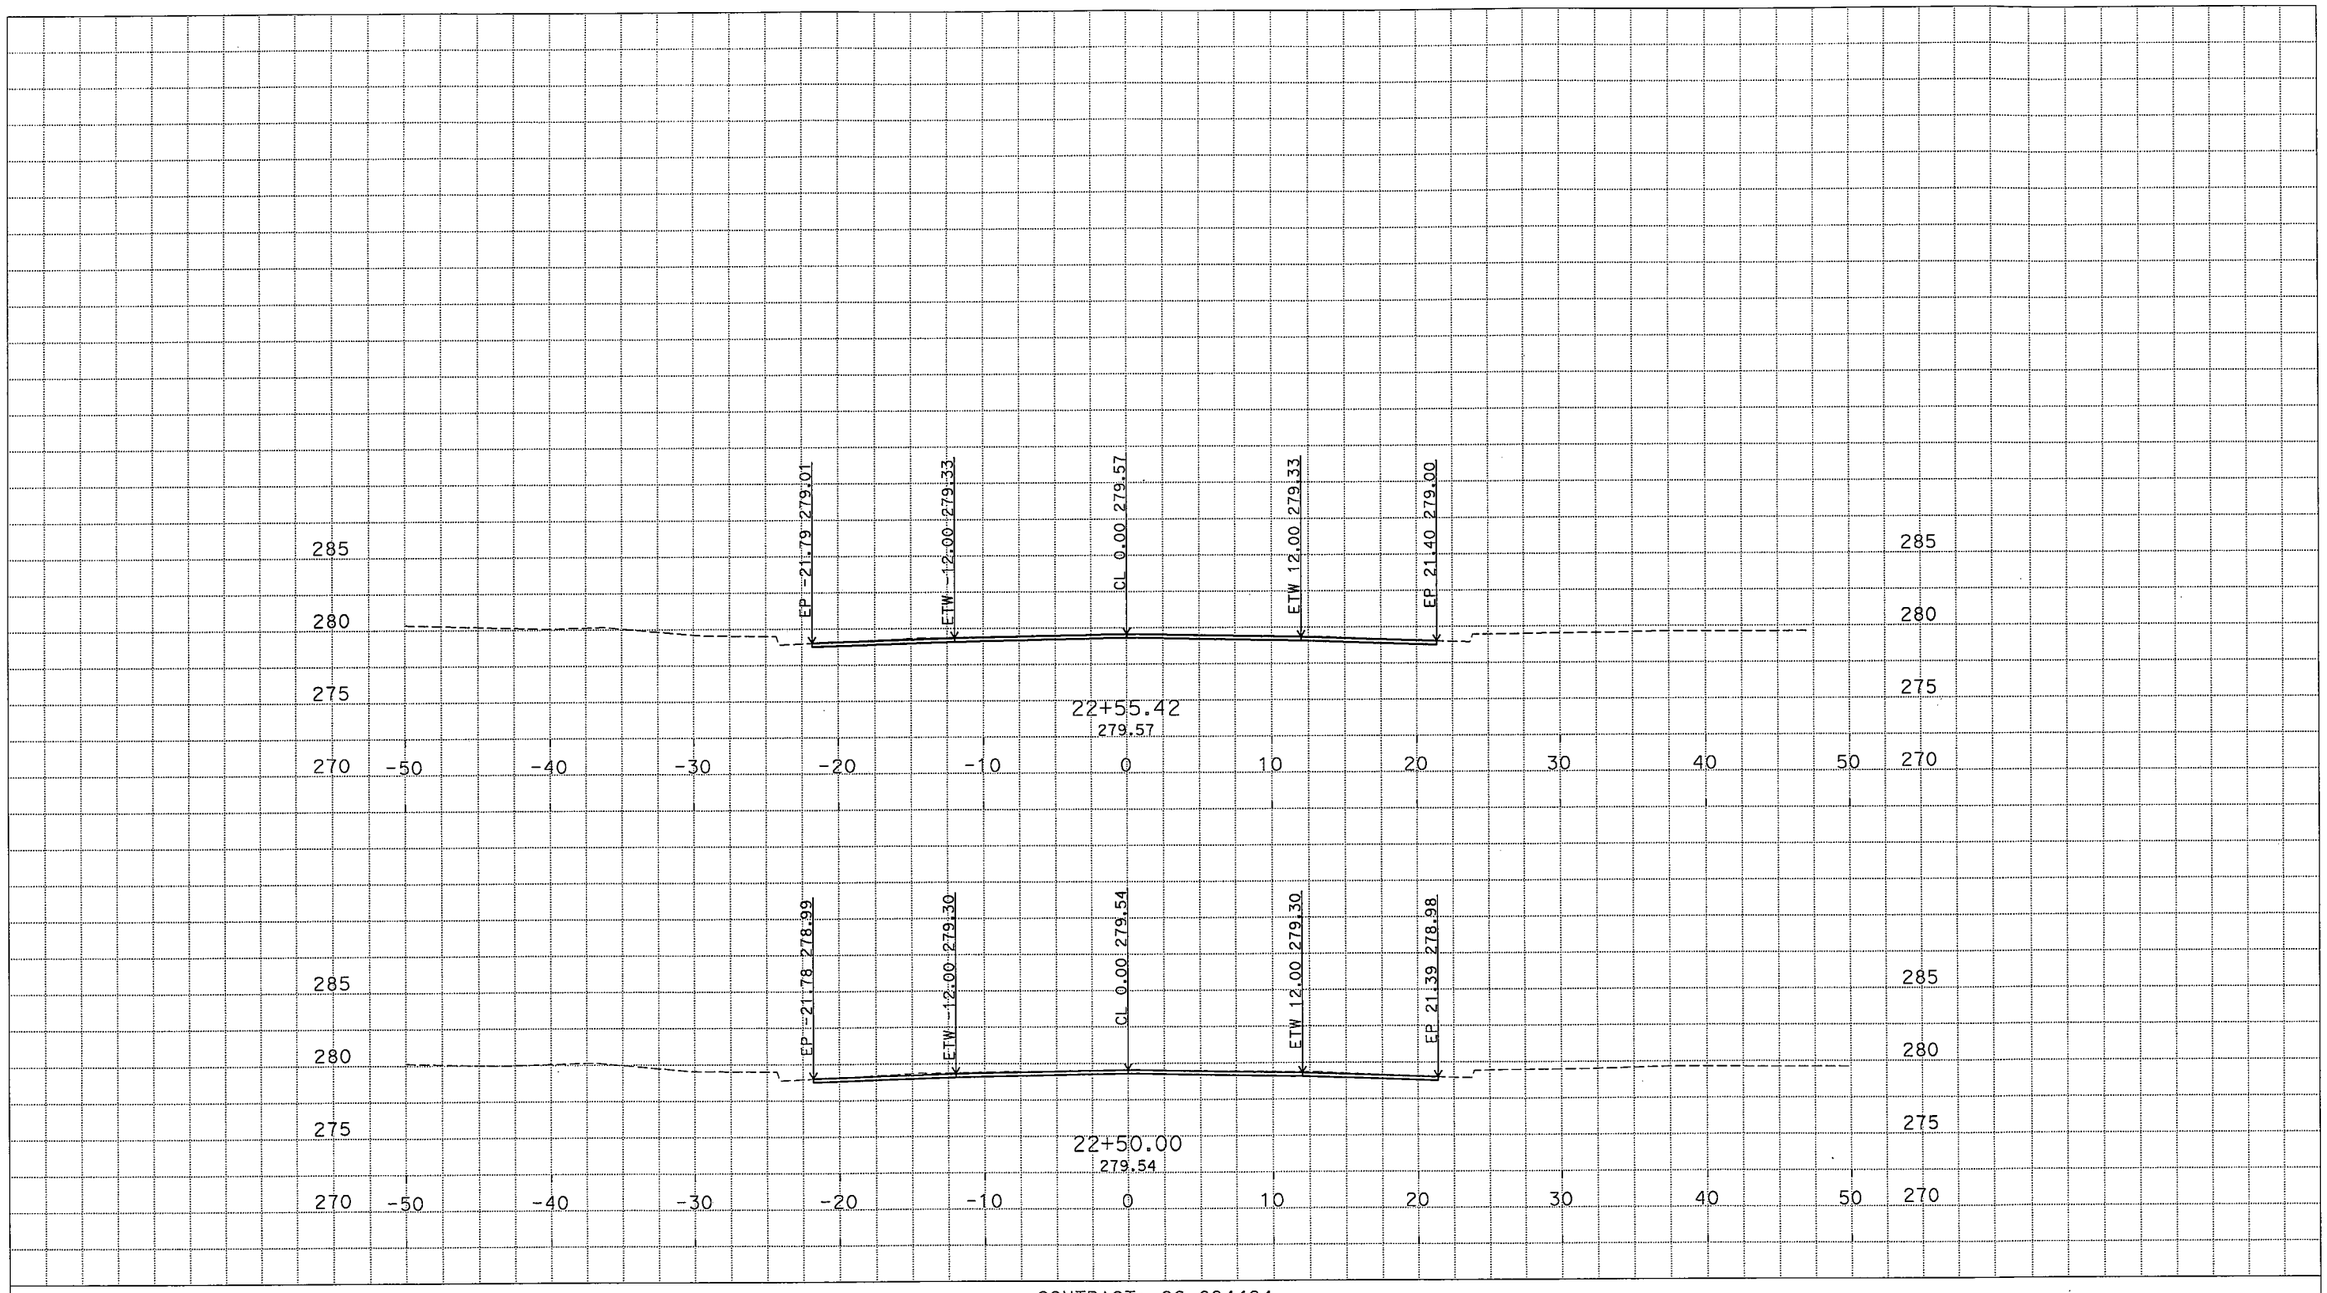

PLOTTED DATE: 13-MAR-2015

SCALE: 1"=5' Horiz.
1"=5' Vert.

CREATED BY: s128149

CONTRACT: 06-0Q4404

DIST/CO/RTE/PM: 06/TUL/137/R15.4/R15.7

PROJECT ID: 0613000113

"A" LINE

CROSS SECTIONS

8 OF 12

For Earthwork Development Only

All Dimensions are U.S. Survey Feet

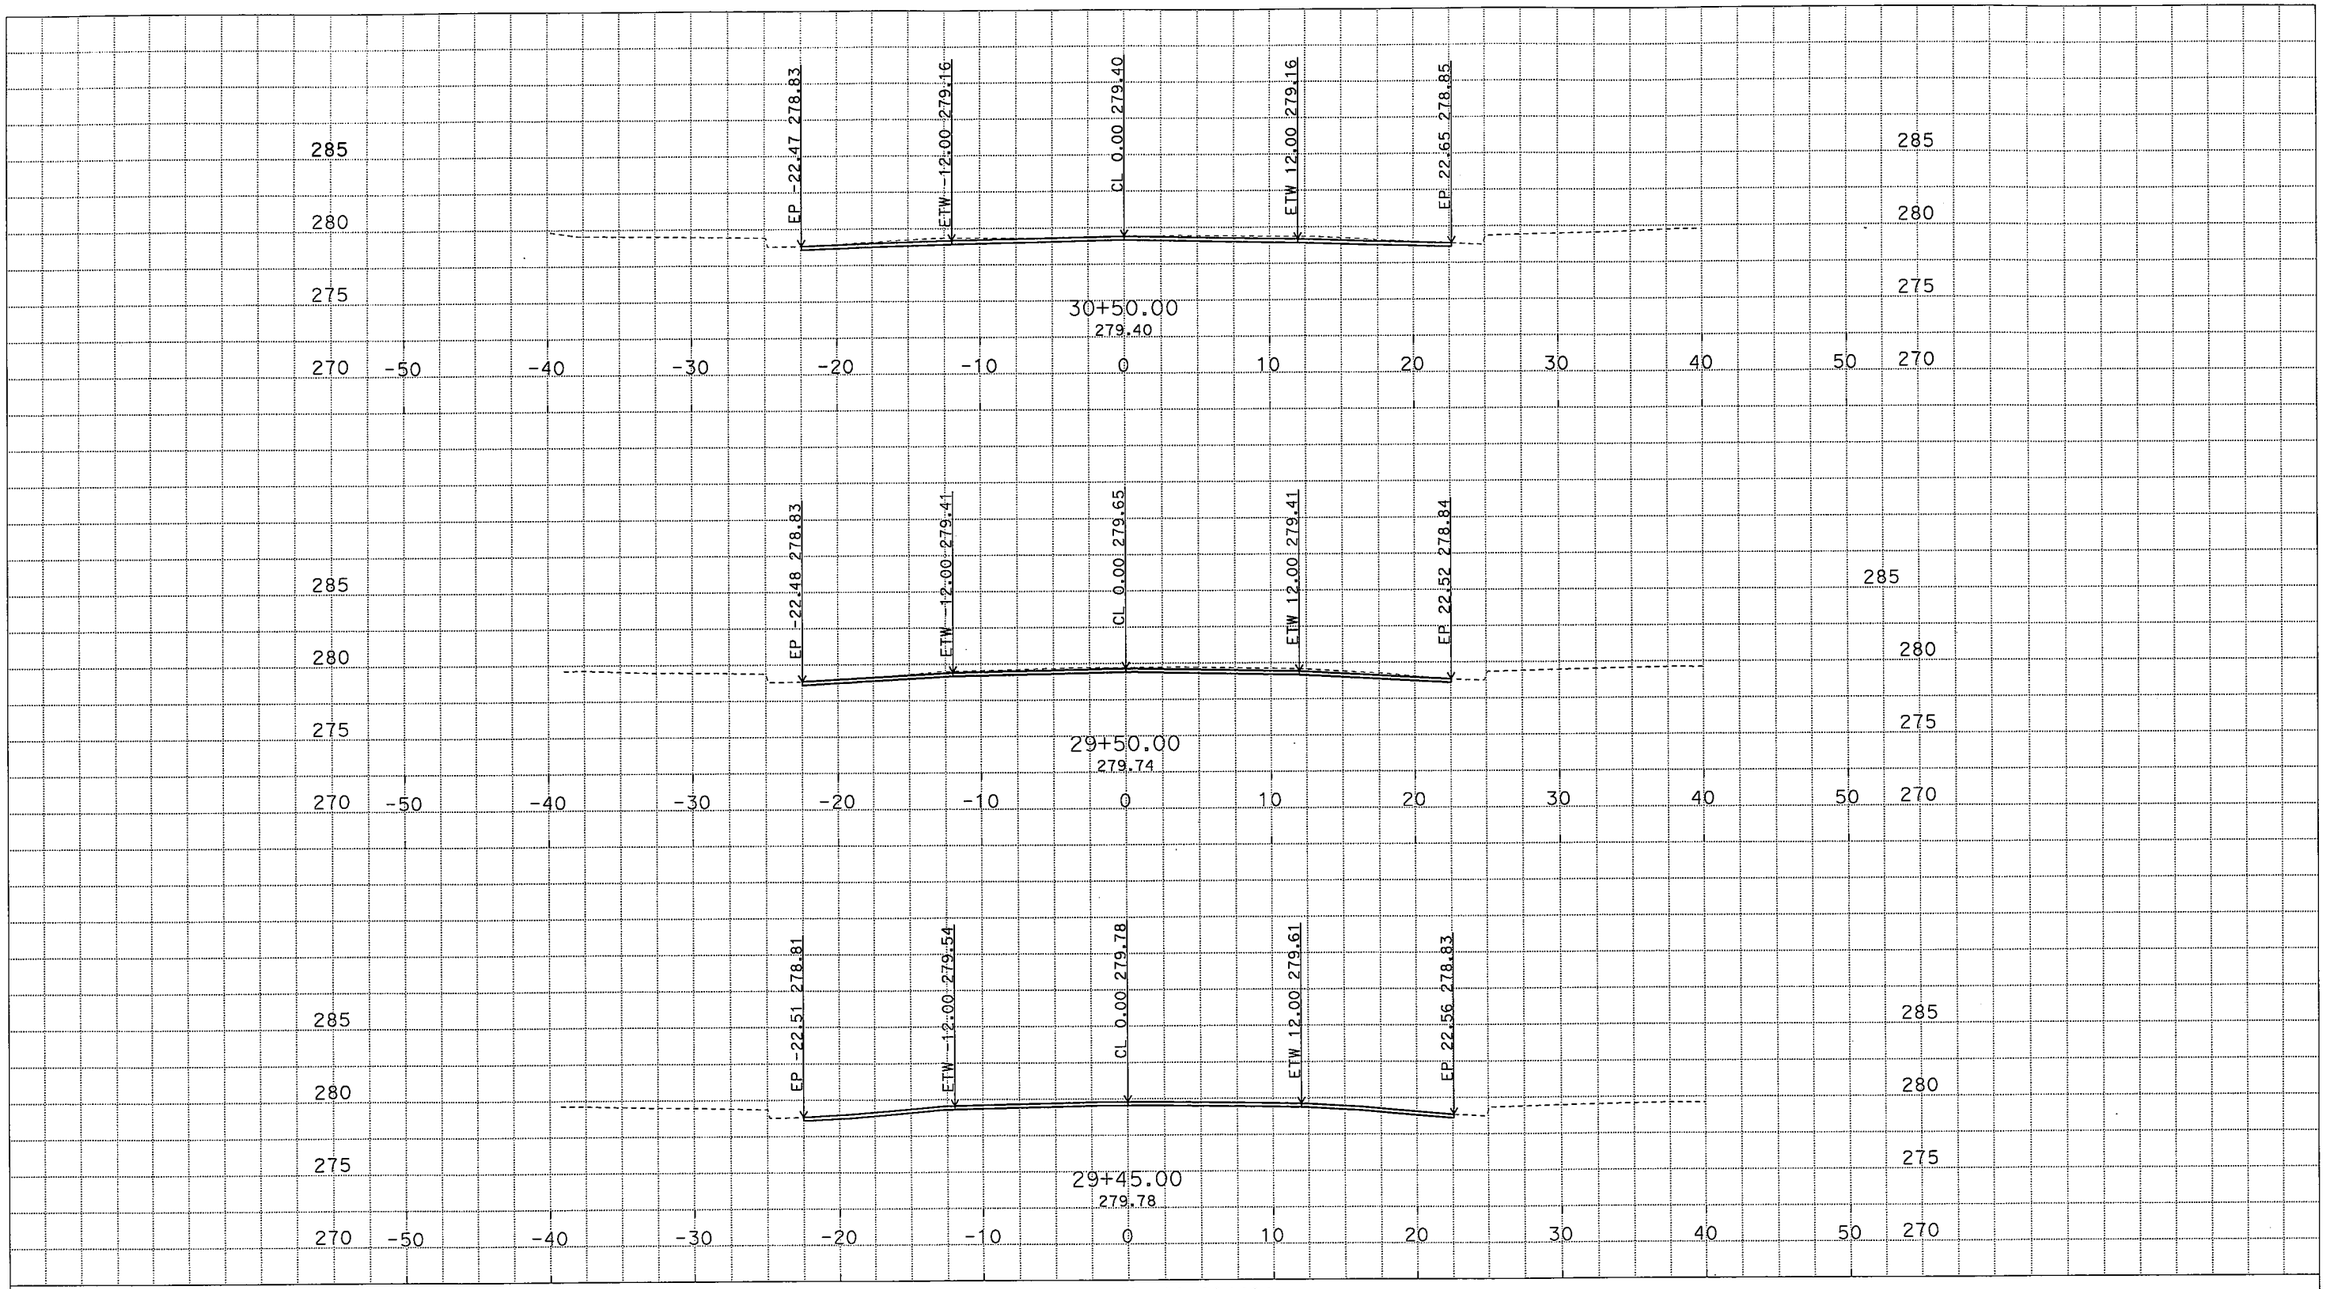

PLOTTED DATE: 13-MAR-2015

SCALE: 1"=5' Horiz.
1"=5' Vert.

CREATED BY: s128149

CONTRACT: 06-0Q4404

DIST/CO/RTE/PM: 06/TUL/137/R15.4/R15.7

PROJECT ID: 0613000113

"B" LINE

CROSS SECTIONS

For Earthwork Development Only

All Dimensions are U.S. Survey Feet

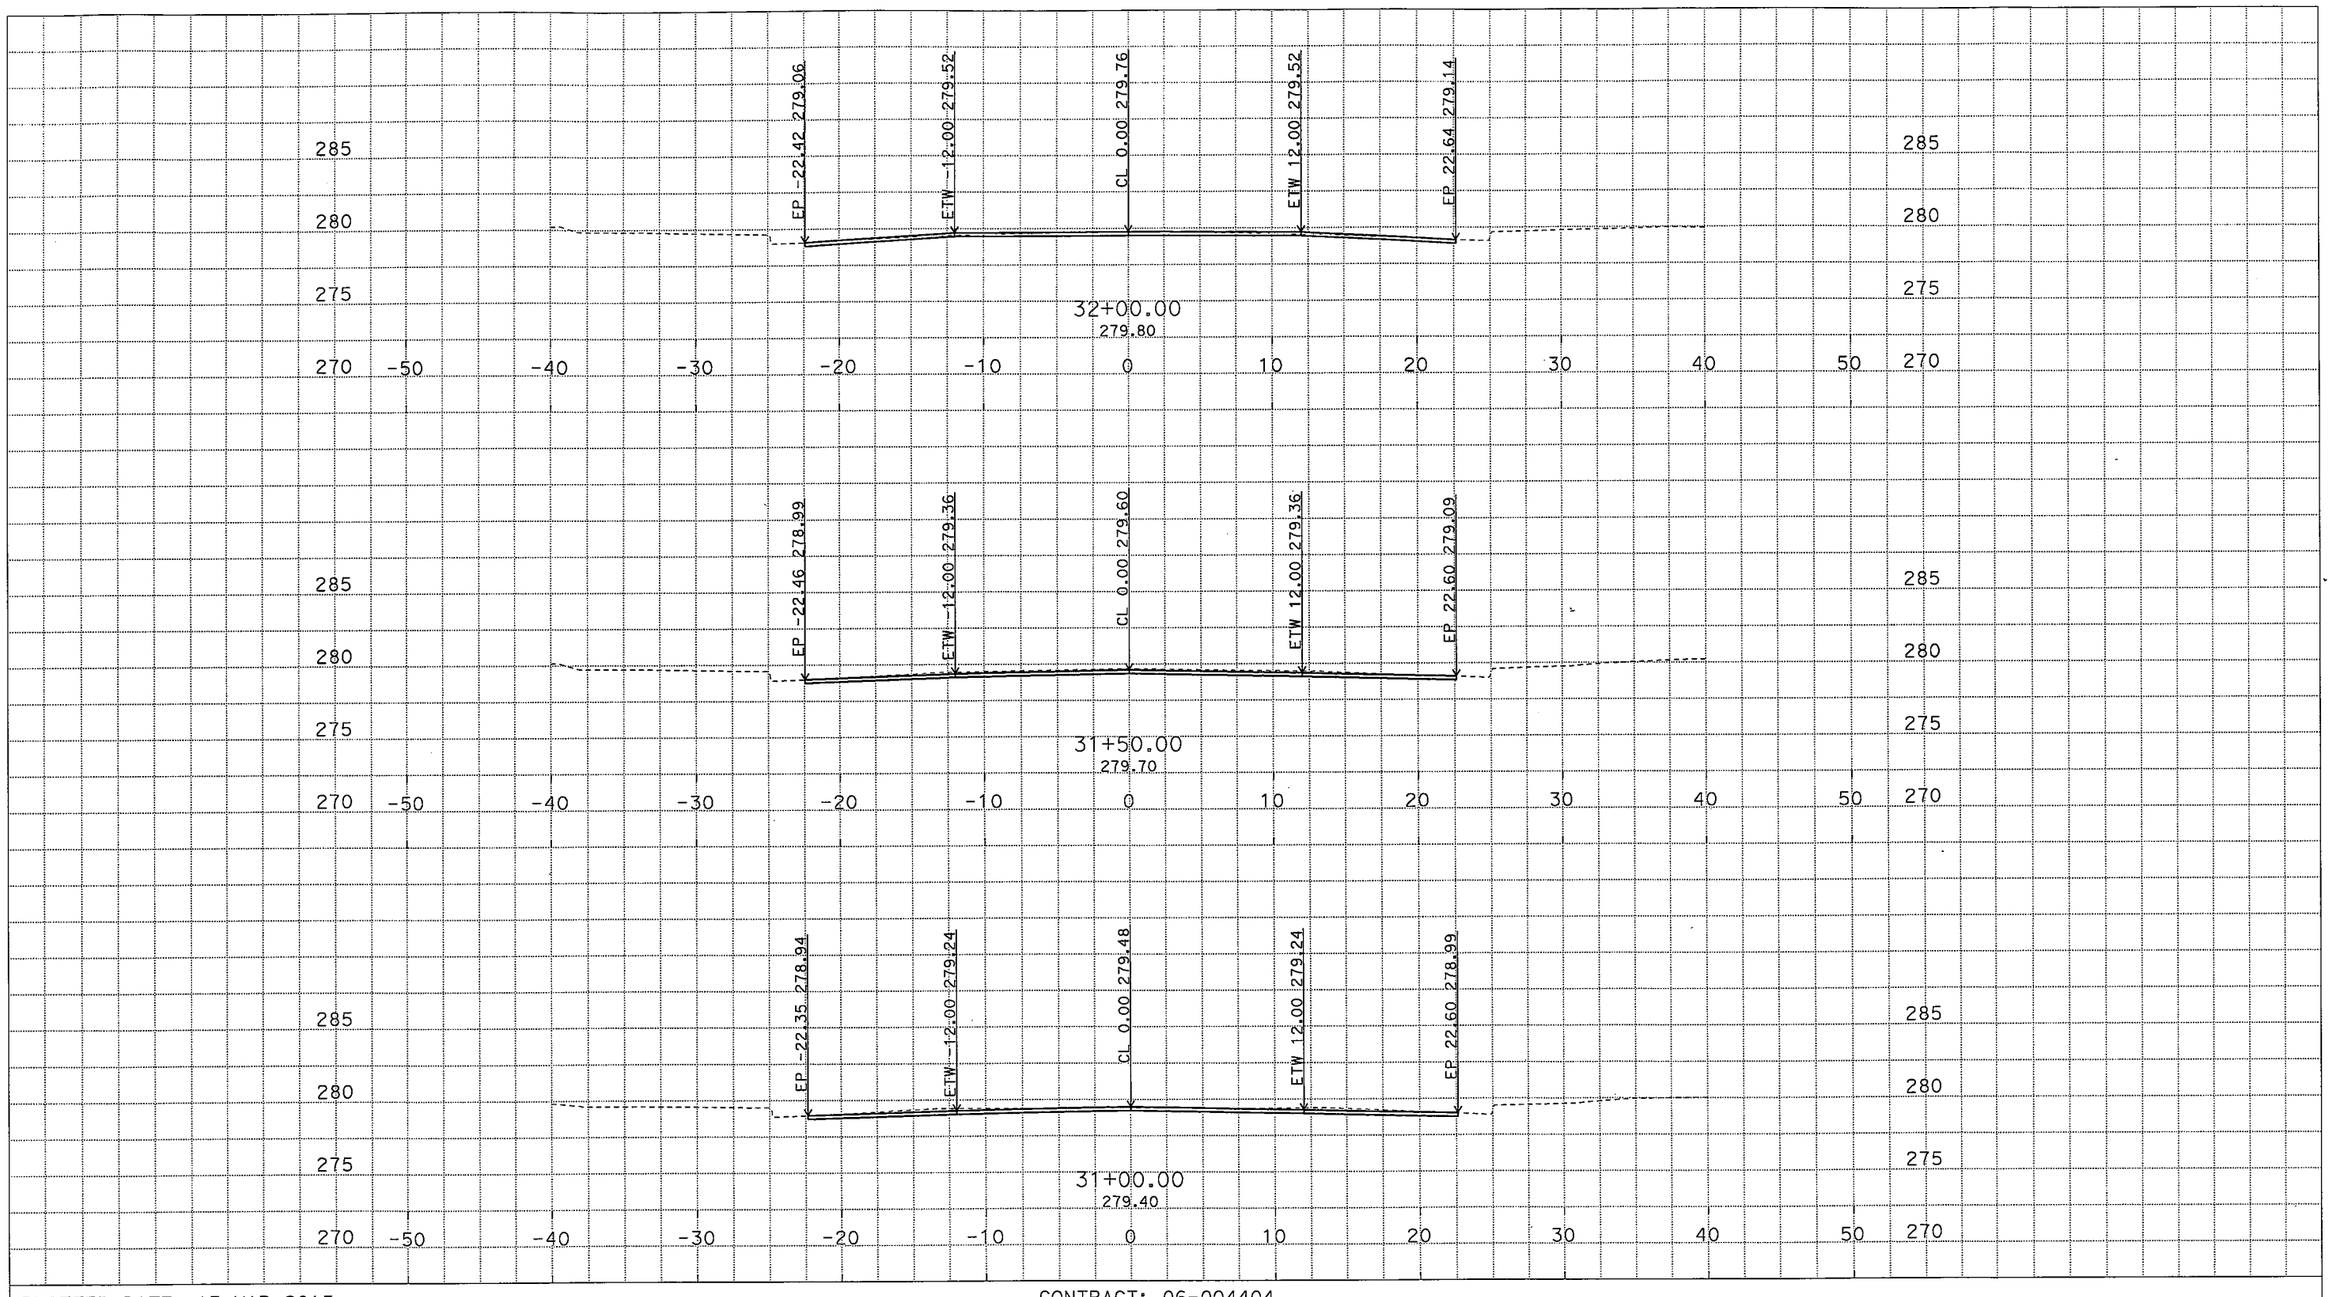

PLOTTED DATE: 13-MAR-2015

SCALE: 1"=5' Horiz.
1"=5' Vert.

CREATED BY: s128149

CONTRACT: 06-0Q4404

DIST/CO/RTE/PM: 06/TUL/137/R15.4/R15.7

PROJECT ID: 0613000113

"B" LINE

CROSS SECTIONS

10 OF 12

For Earthwork Development Only

All Dimensions are U.S. Survey Feet

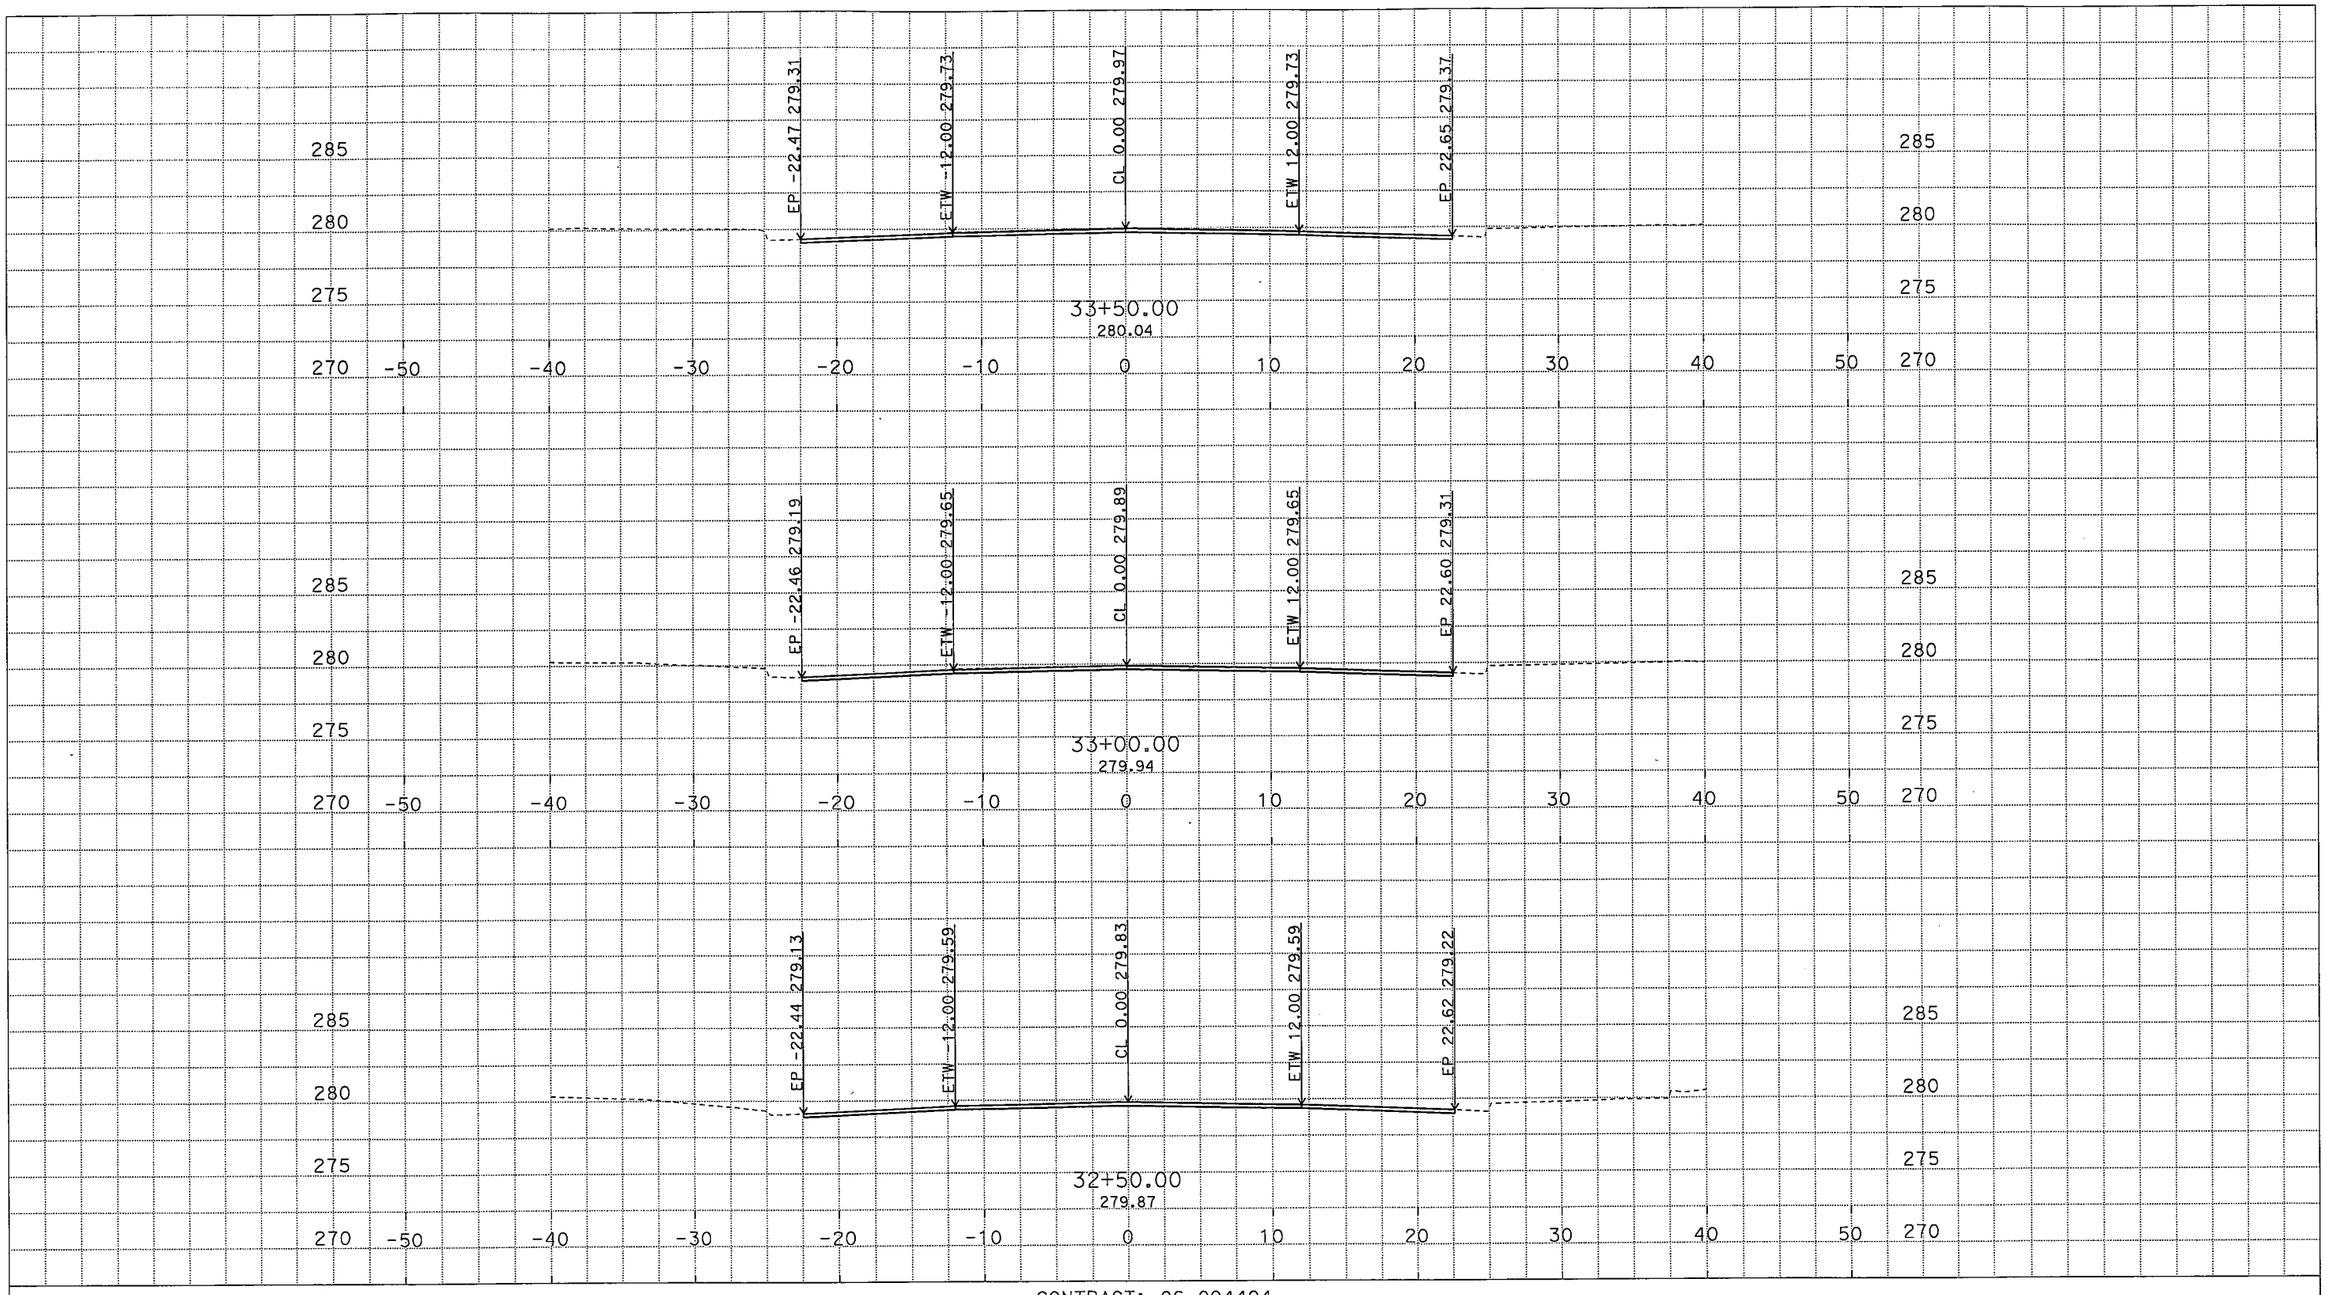

PLOTTED DATE: 13-MAR-2015

SCALE: 1"=5' Horiz.
1"=5' Vert.

CREATED BY: s128149

CONTRACT: 06-0Q4404

DIST/CO/RTE/PM: 06/TUL/137/R15.4/R15.7

PROJECT ID: 0613000113

"B" LINE

CROSS SECTIONS

11 OF 12

For Earthwork Development Only

All Dimensions are U.S. Survey Feet

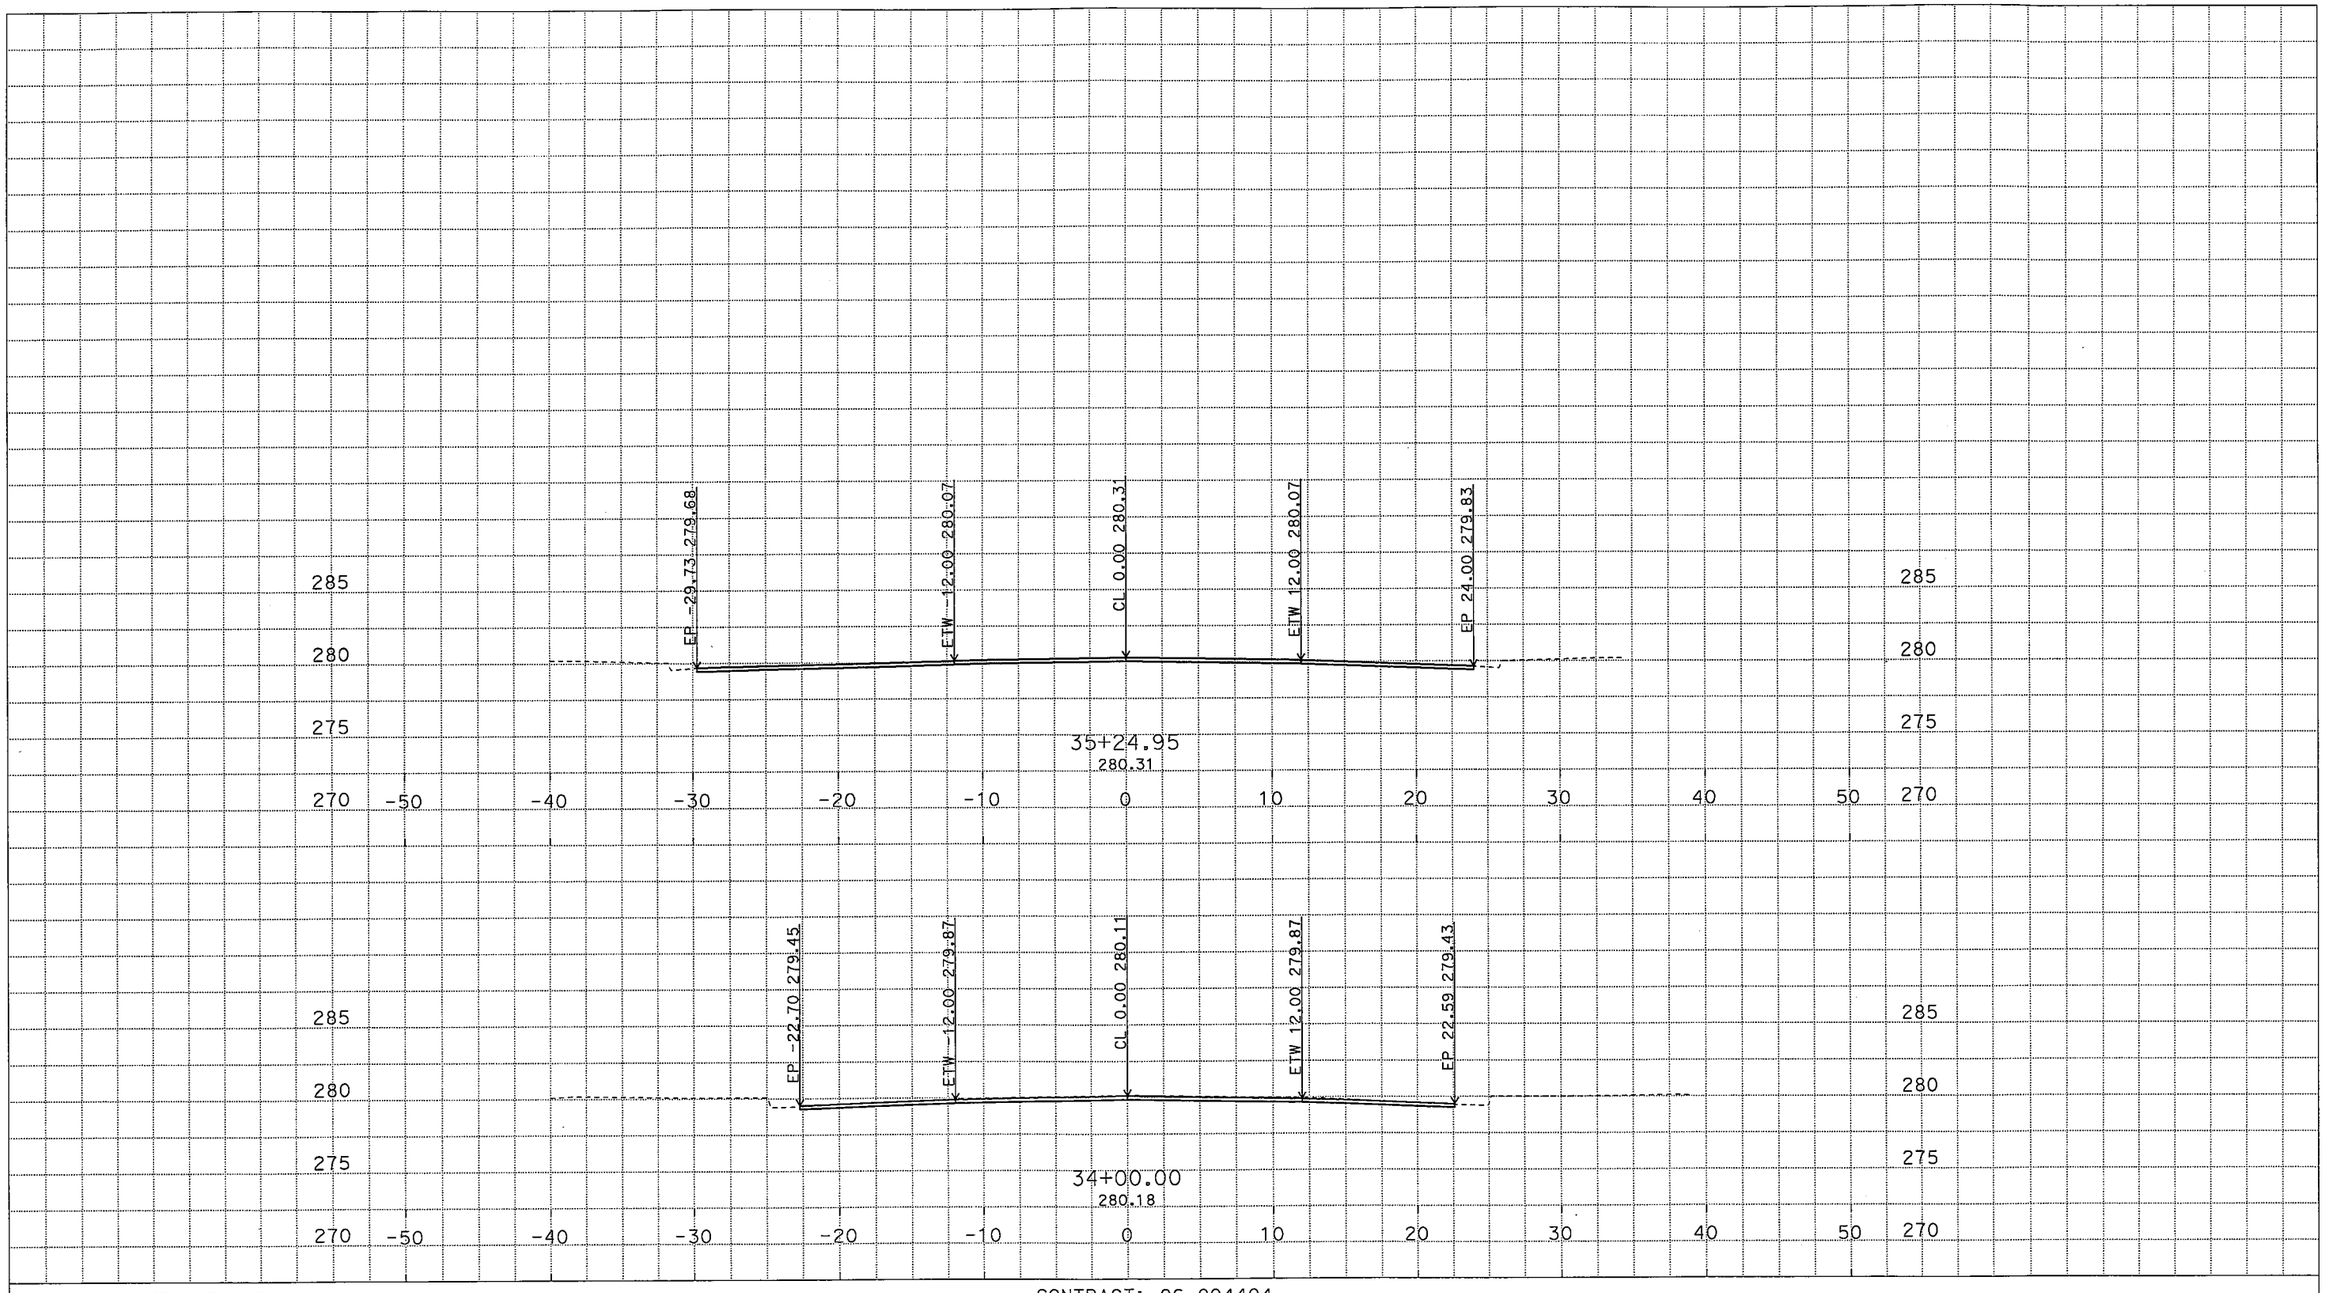

PLOTTED DATE: 13-MAR-2015

SCALE: 1"=5' Horiz.
1"=5' Vert.

CREATED BY: s128149

CONTRACT: 06-0Q4404

DIST/CO/RTE/PM: 06/TUL/137/R15.4/R15.7

PROJECT ID: 0613000113

"B" LINE

CROSS SECTIONS

12 OF 12