DESIGN STUDY ONLY

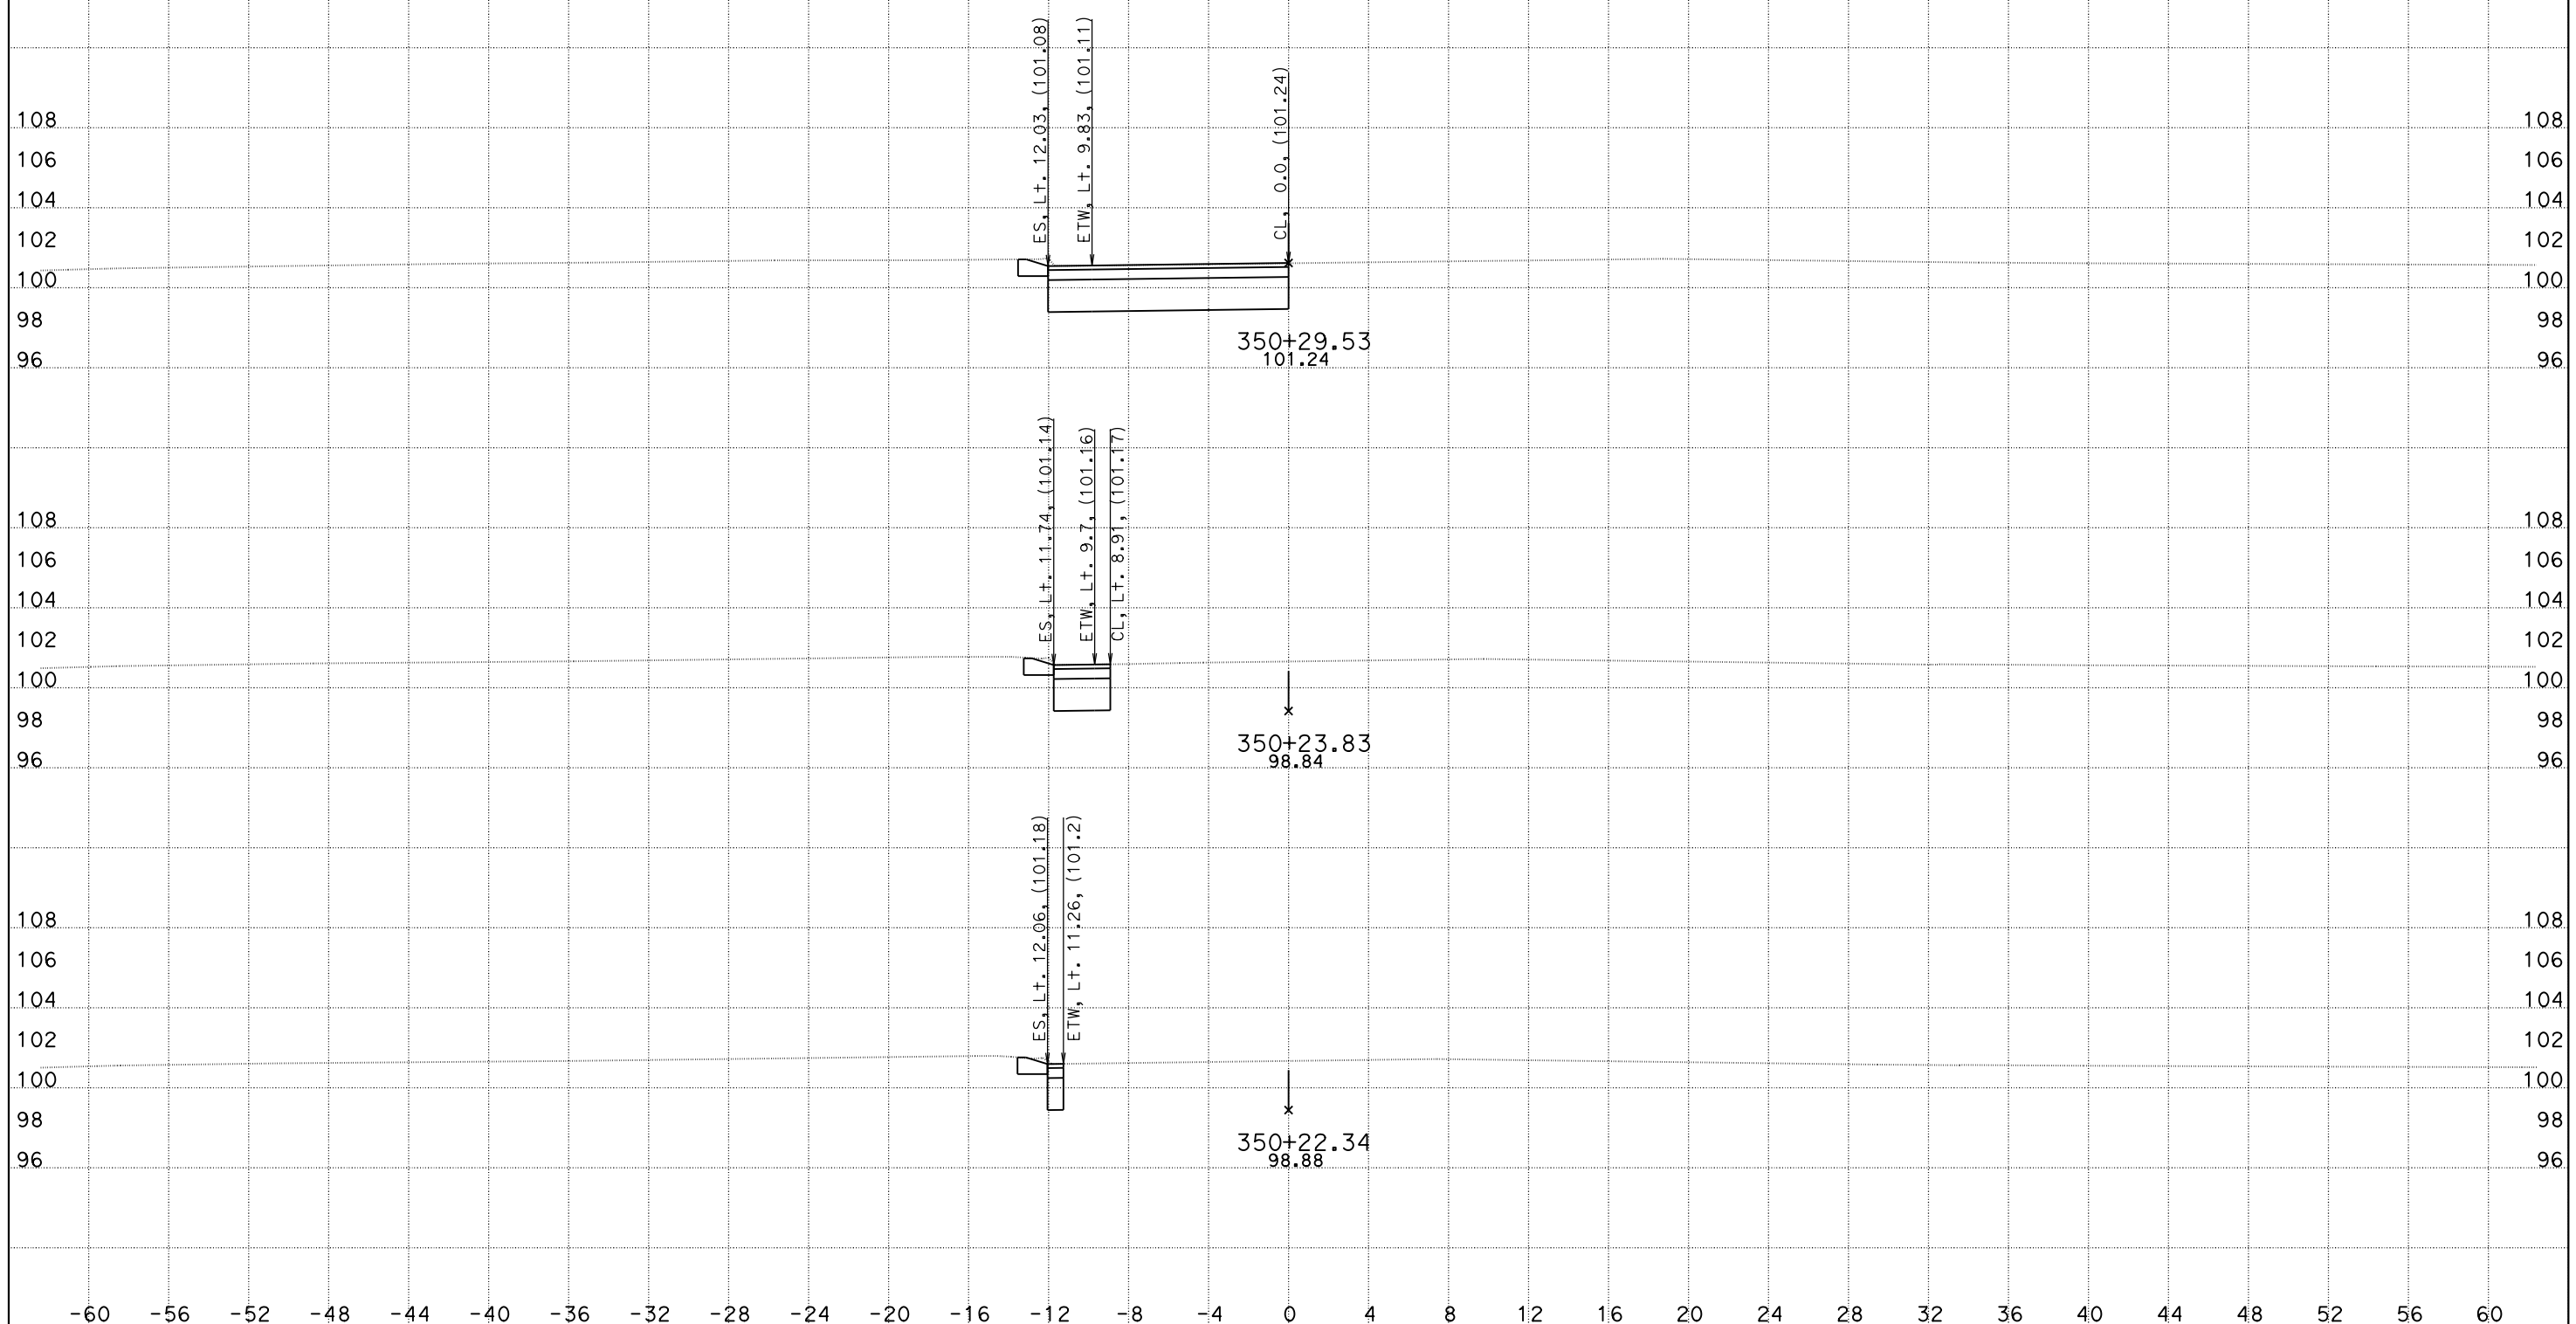

CREATED BY: DH
DATE: 1/14/2016
KC Project: 1410041

CONTRACT: 10-0g820
DIST/CO/RTE/PM: 10/SJ/132/0.4-7.1
File: O:\D10*-0g820\Design\500_CntPrp\Plans\CAiCE\con1_fin.ear PROJECT ID: 10130000731

SCALE: 1" = 4' Horiz.
1" = 4' Vert.

All Dimensions are US Survey Feet

"CON1" LINE CROSS SECTIONS

SHEET 1 OF 22

DESIGN STUDY ONLY

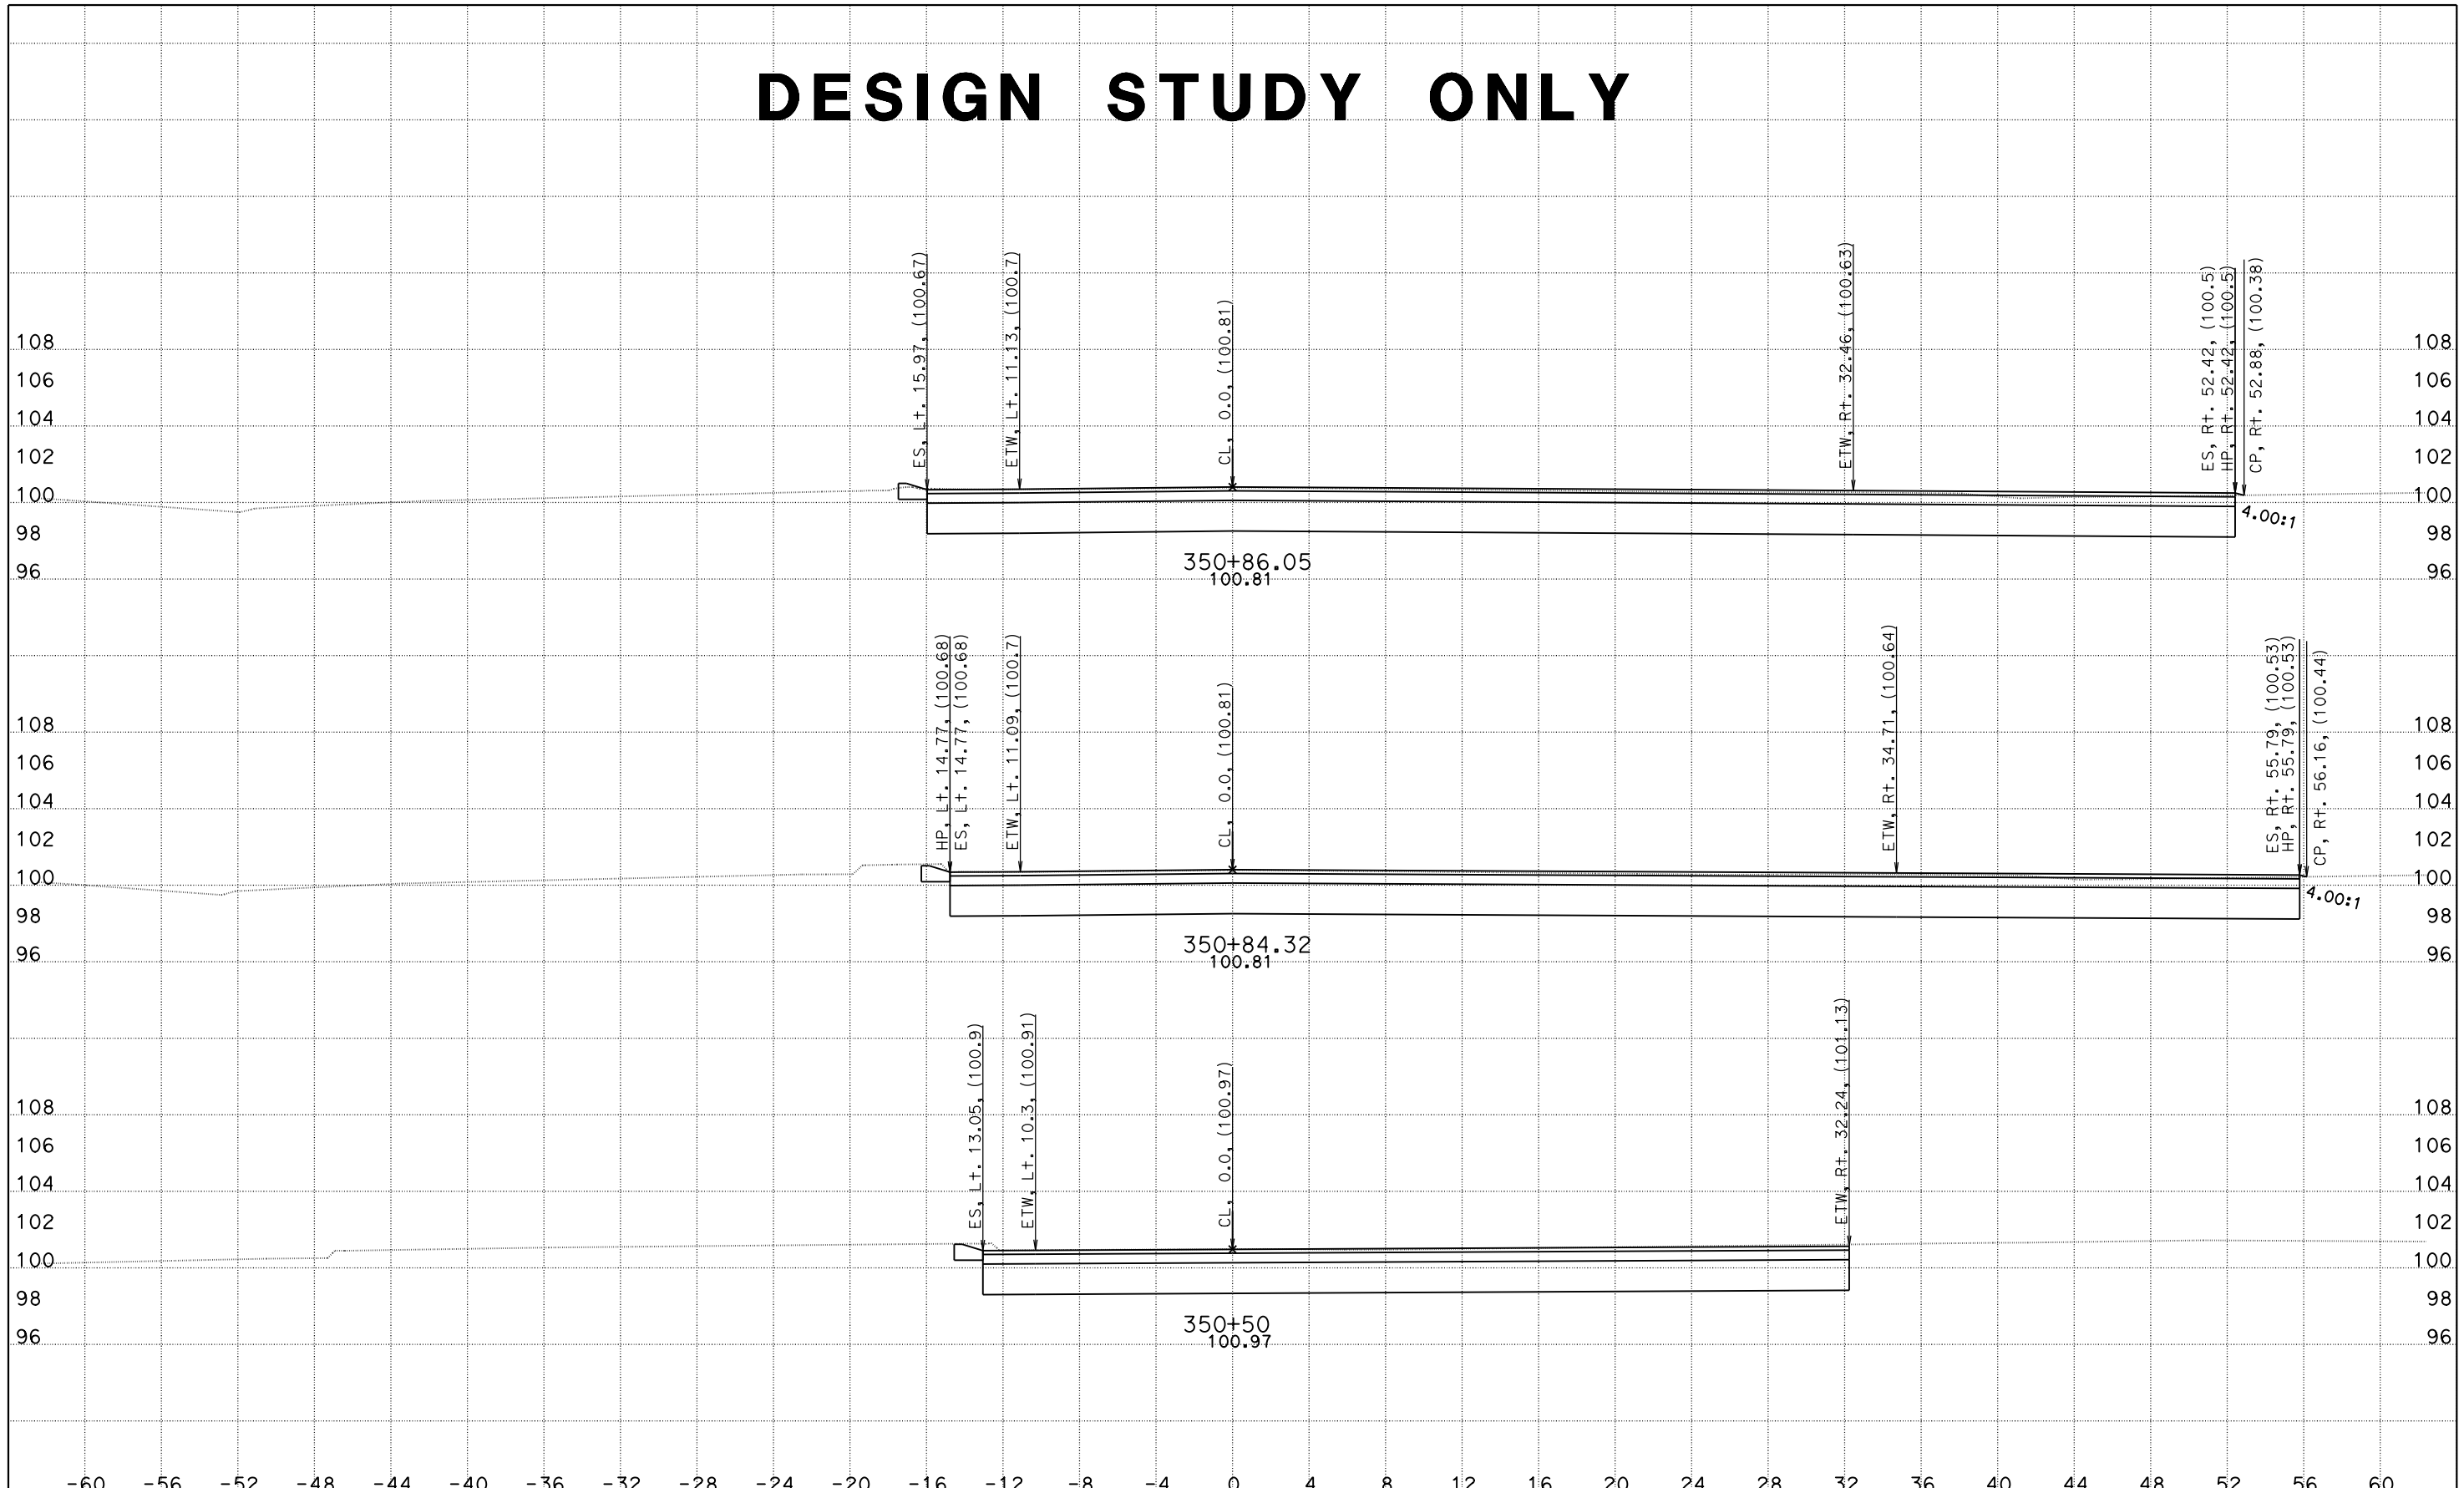

CREATED BY: DH
DATE: 1/14/2016
KC Project: 1410041

CONTRACT: 10-0g820
DIST/CO/RTE/PM: 10/SJ/132/0.4-7.1
File: O:\D10*-0g820\Design\500_CntPrp\Plans\CAiCE\con1_fin.ear PROJECT ID: 10130000731

SCALE: 1" = 4' Horiz.
1" = 4' Vert.

All Dimensions are US Survey Feet

"CON1" LINE CROSS SECTIONS

SHEET 2 OF 22

DESIGN STUDY ONLY

CREATED BY: DH
DATE: 1/14/2016
KC Project: 1410041 File: O:\D10*-0g820\Design\500_CntPrp\Plans\CAiCE\con1_fin.ear

CONTRACT: 10-0g820
DIST/CO/RTE/PM: 10/SJ/132/0.4-7.1
PROJECT ID: 10130000731

SCALE: 1" = 4' Horiz.
1" = 4' Vert.

All Dimensions are US Survey Feet

"CON1" LINE CROSS SECTIONS

SHEET 3 OF 22

DESIGN STUDY ONLY

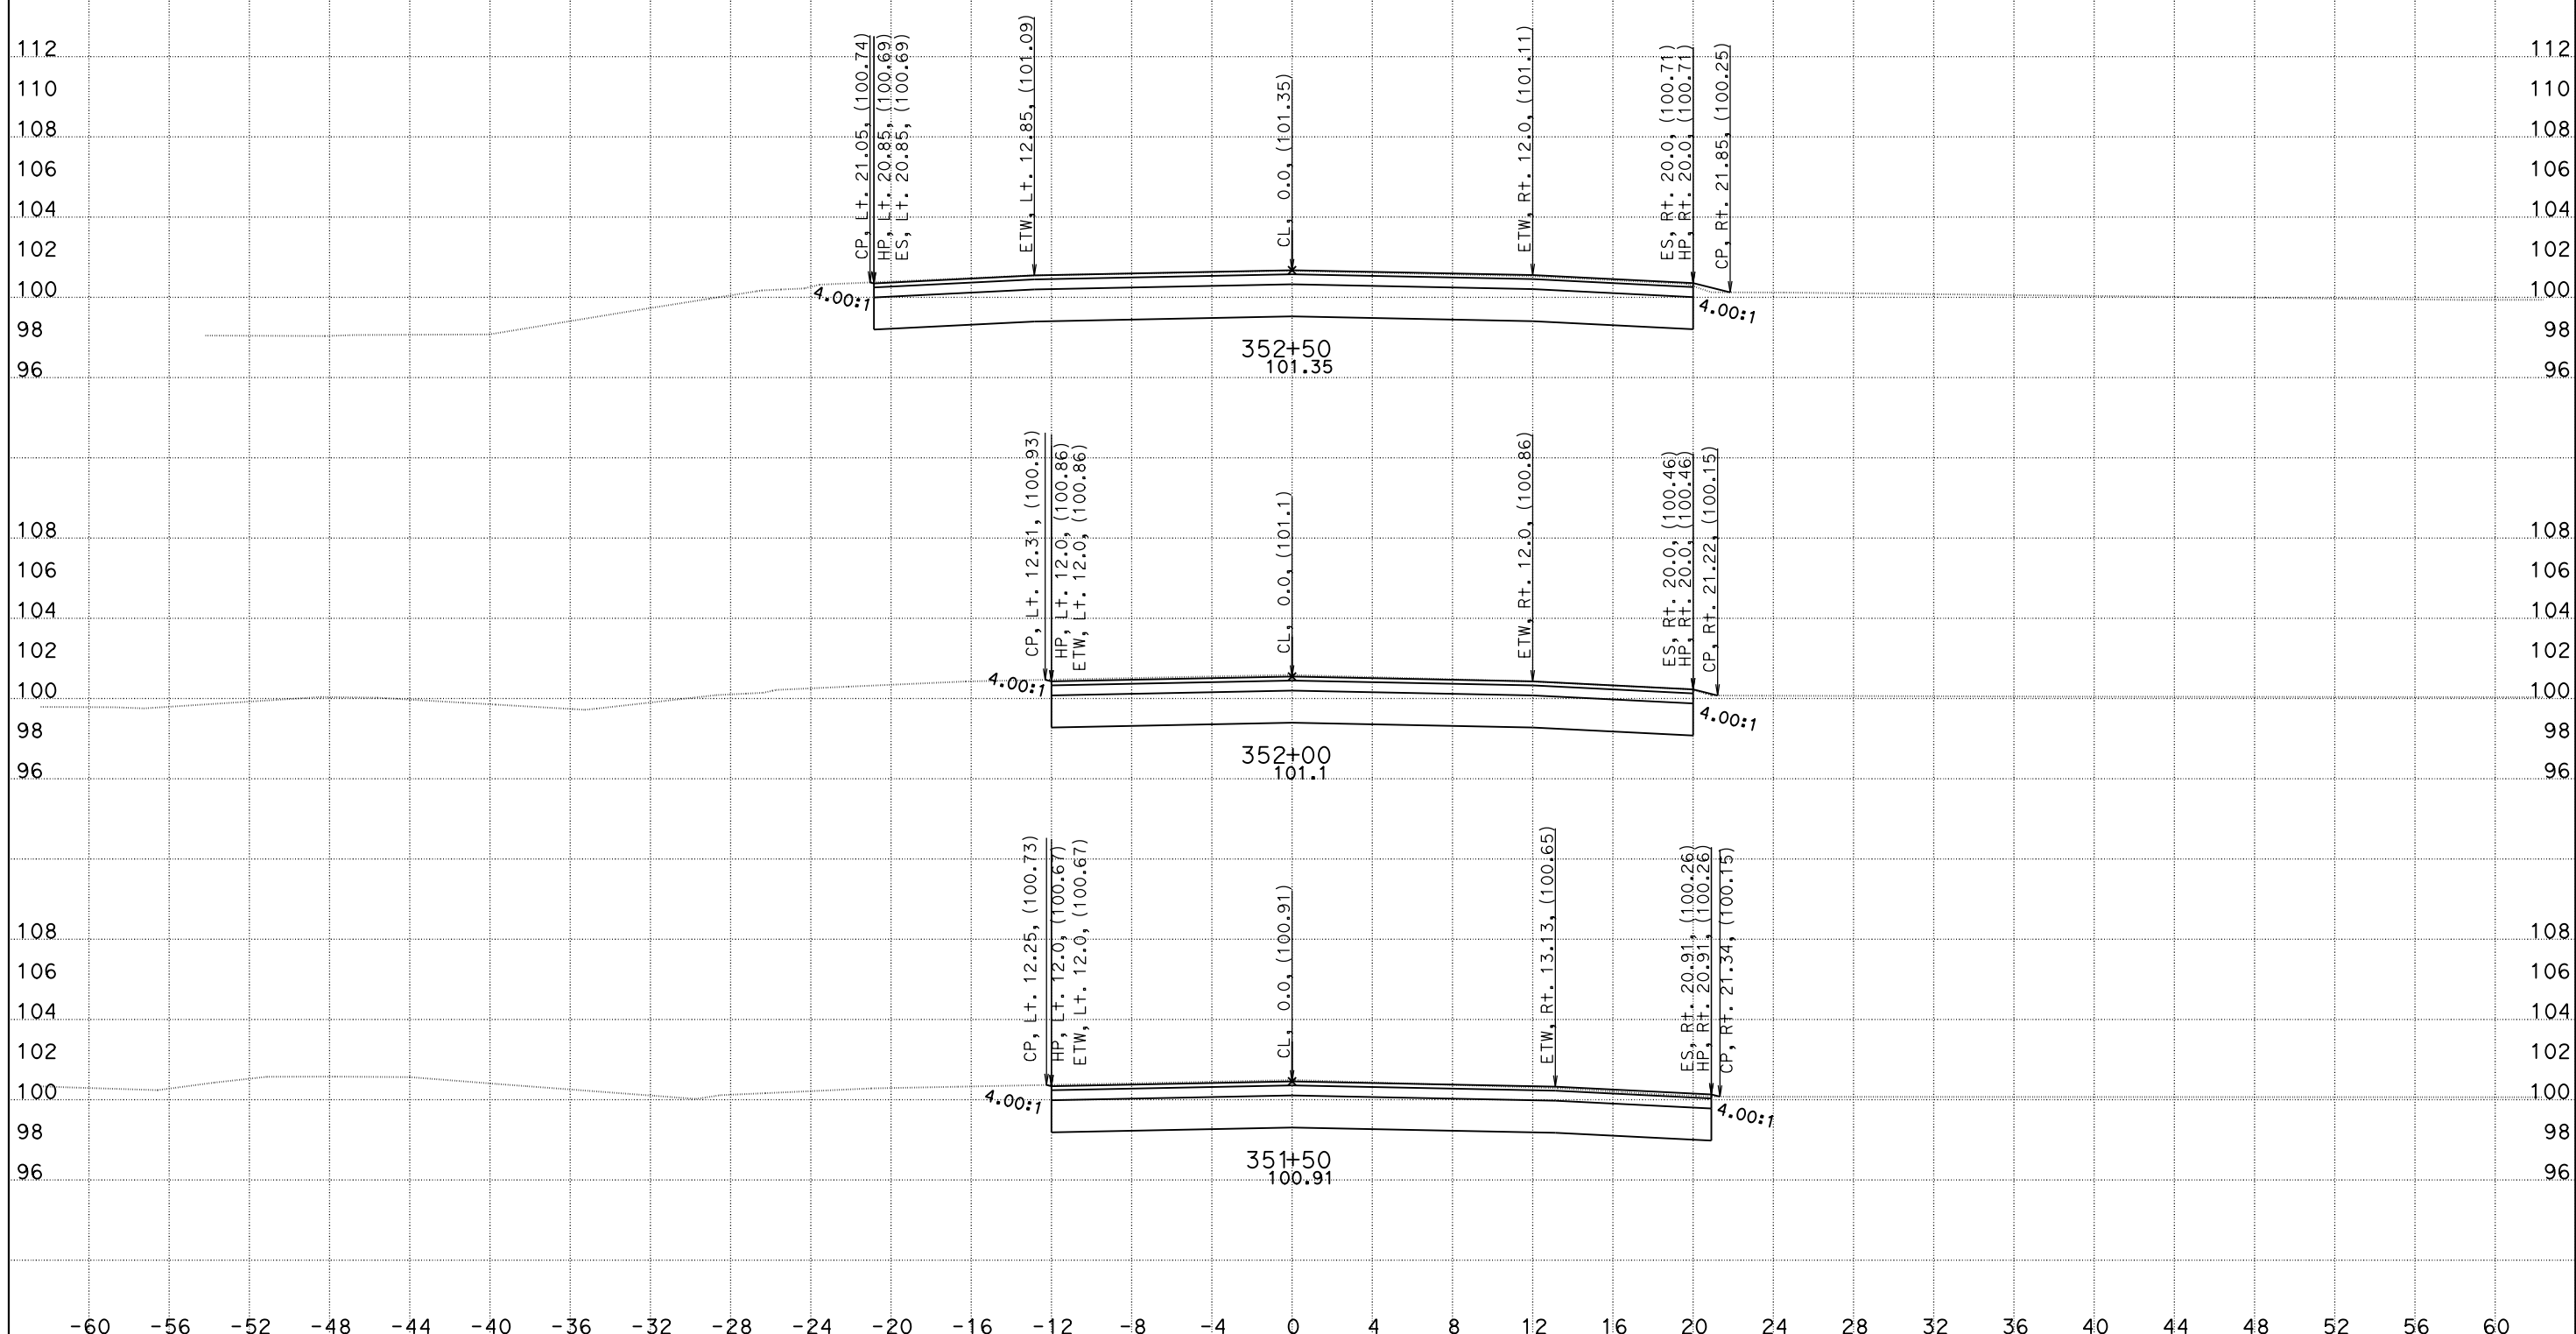

CREATED BY: DH
DATE: 1/14/2016
KC Project: 1410041

CONTRACT: 10-0g820
DIST/CO/RTE/PM: 10/SJ/132/0.4-7.1
File: O:\D10*-0g820\Design\500_CntPrp\Plans\CAiCE\con1_fin.ear
PROJECT ID: 10130000731

SCALE: 1" = 4' Horiz.
1" = 4' Vert.

All Dimensions are US Survey Feet

"CON1" LINE CROSS SECTIONS

SHEET 4 OF 22

DESIGN STUDY ONLY

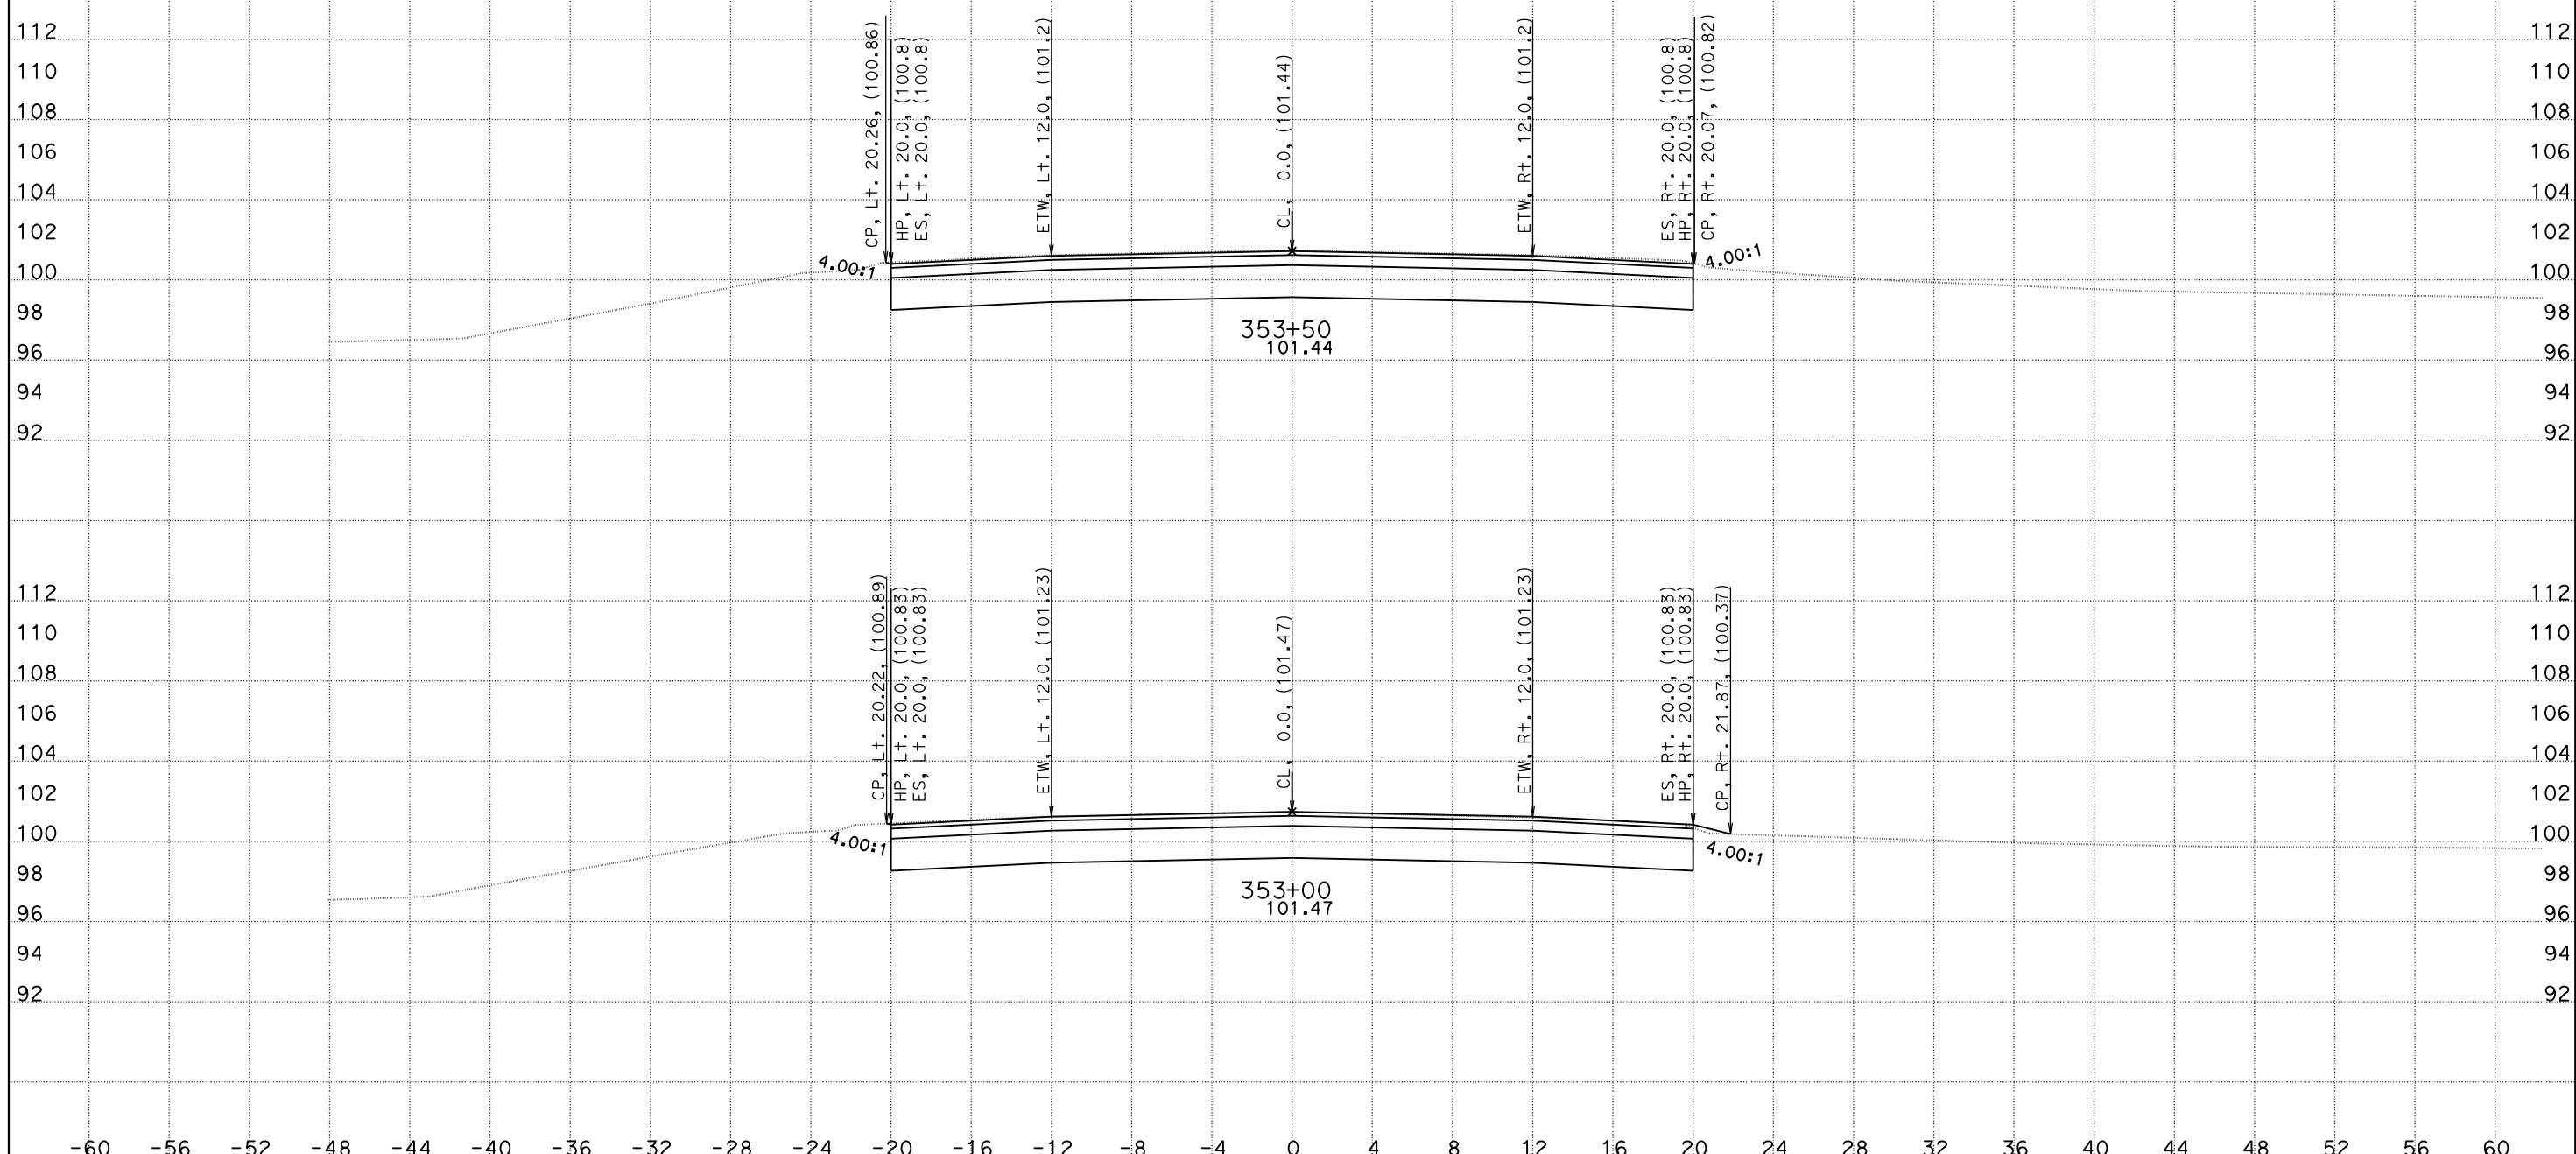

CREATED BY: DH
DATE: 1/14/2016
KC Project: 1410041

CONTRACT: 10-0g820
DIST/CO/RTE/PM: 10/SJ/132/0.4-7.1
File: O:\D10*-0g820\Design\500_CntPrp\Plans\CAiCE\con1_fin.ear PROJECT ID: 10130000731

SCALE: 1" = 4' Horiz.
1" = 4' Vert.

All Dimensions are US Survey Feet

"CON1" LINE CROSS SECTIONS

SHEET 5 OF 22

DESIGN STUDY ONLY

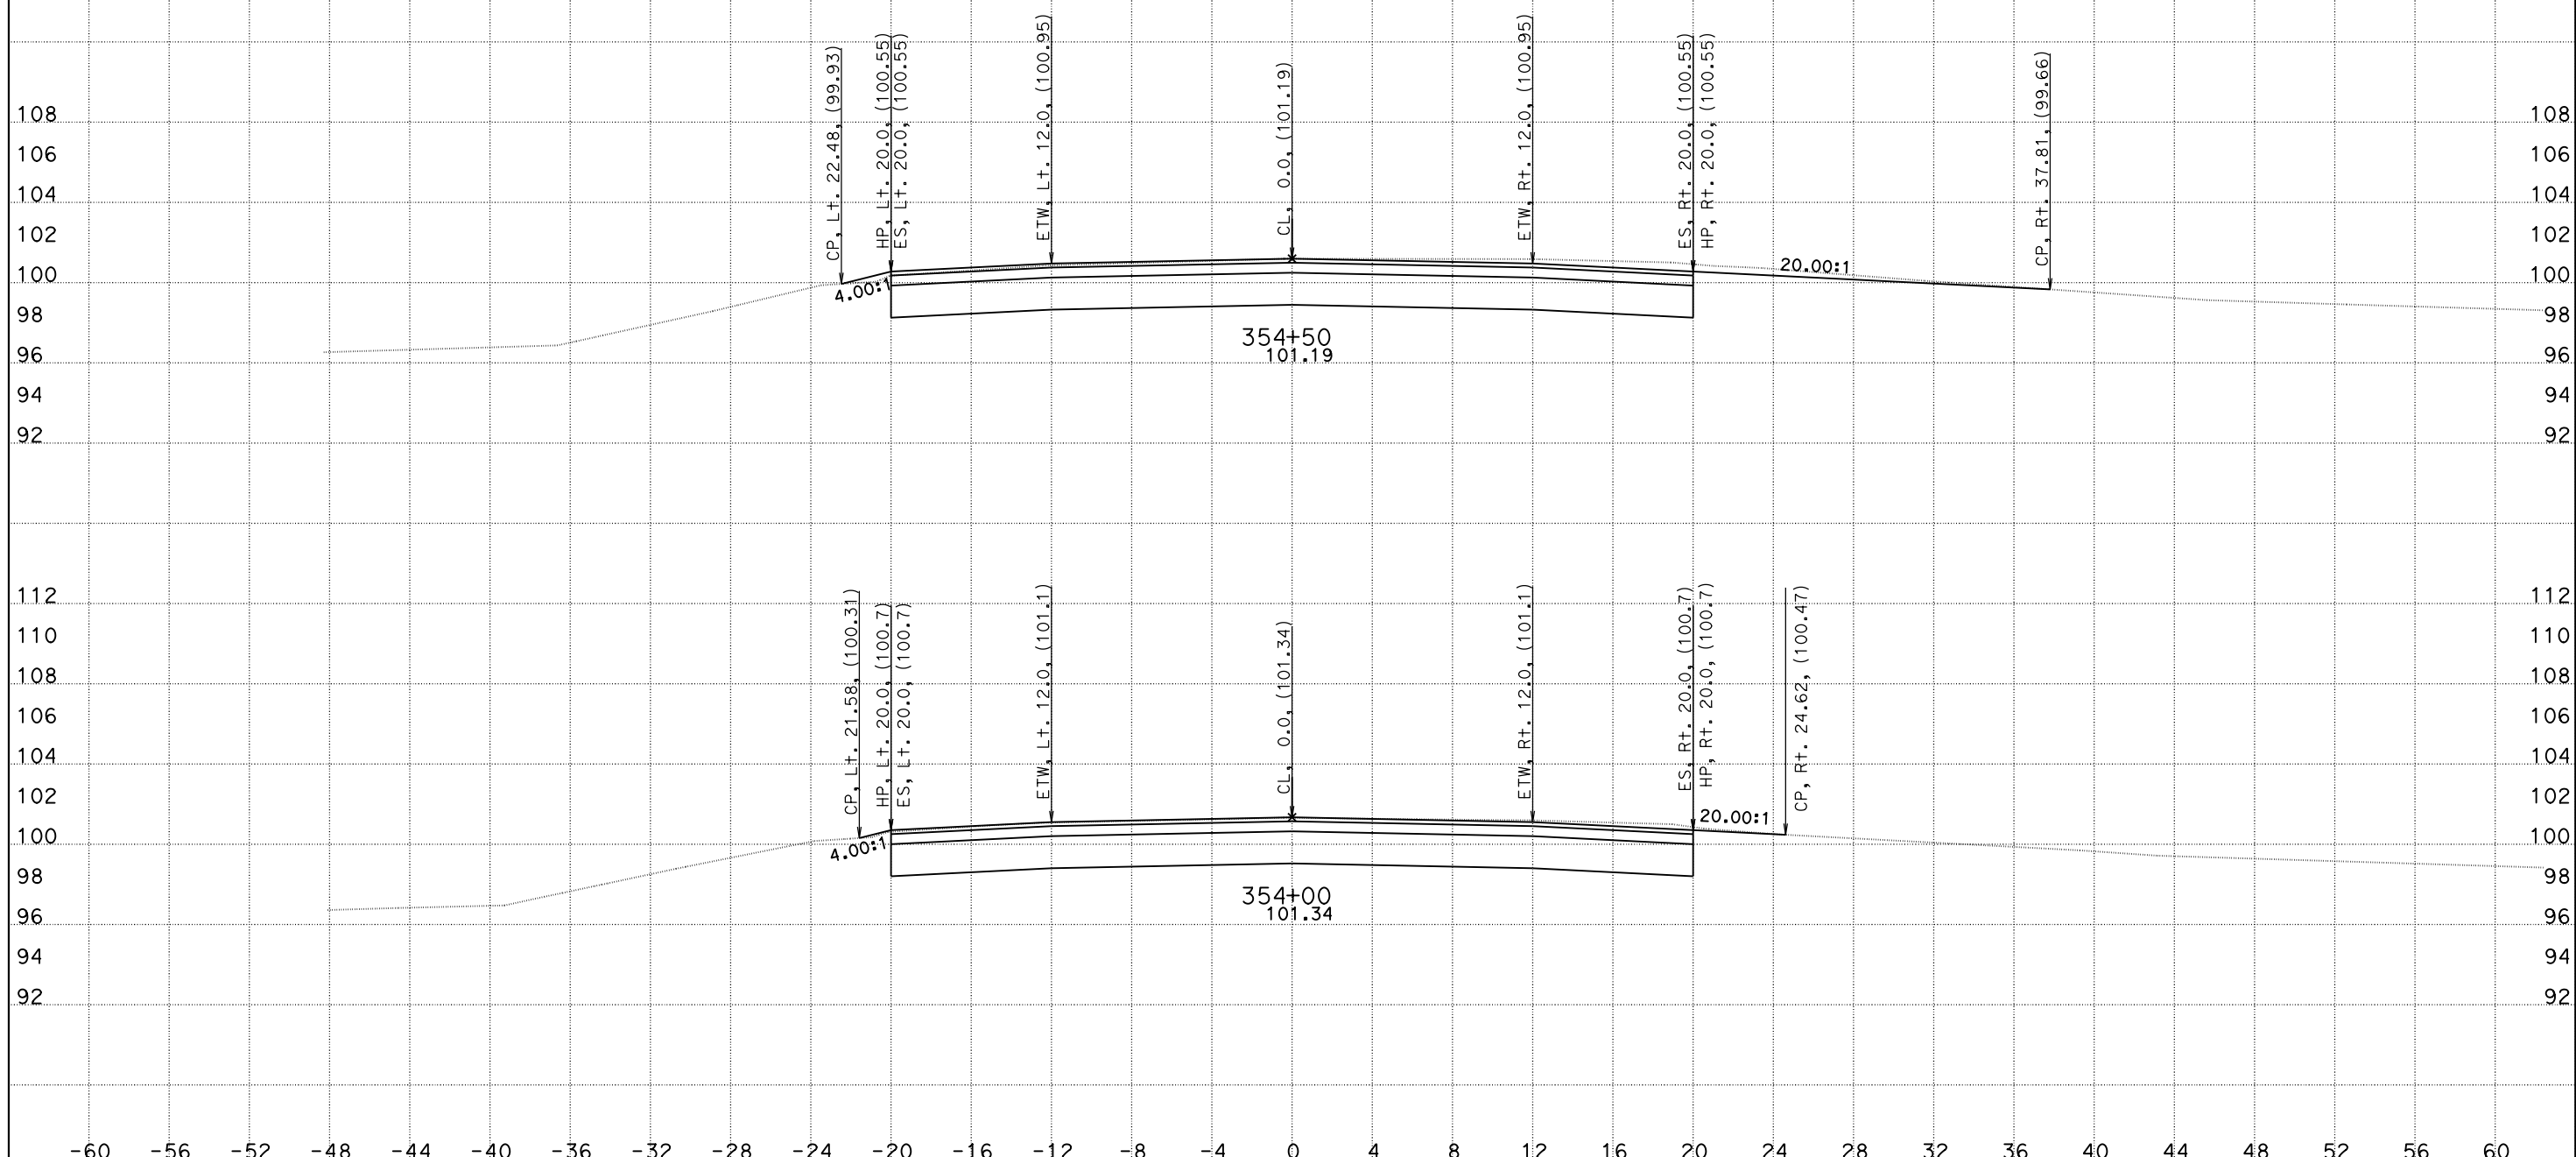

CREATED BY: DH
DATE: 1/14/2016
KC Project: 1410041

CONTRACT: 10-0g820
DIST/CO/RTE/PM: 10/SJ/132/0.4-7.1
File: O:\D10*-0g820\Design\500_CntPrp\Plans\CAiCE\con1_fin.ear PROJECT ID: 10130000731

SCALE: 1" = 4' Horiz.
1" = 4' Vert.

All Dimensions are US Survey Feet

"CON1" LINE CROSS SECTIONS

SHEET 6 OF 22

DESIGN STUDY ONLY

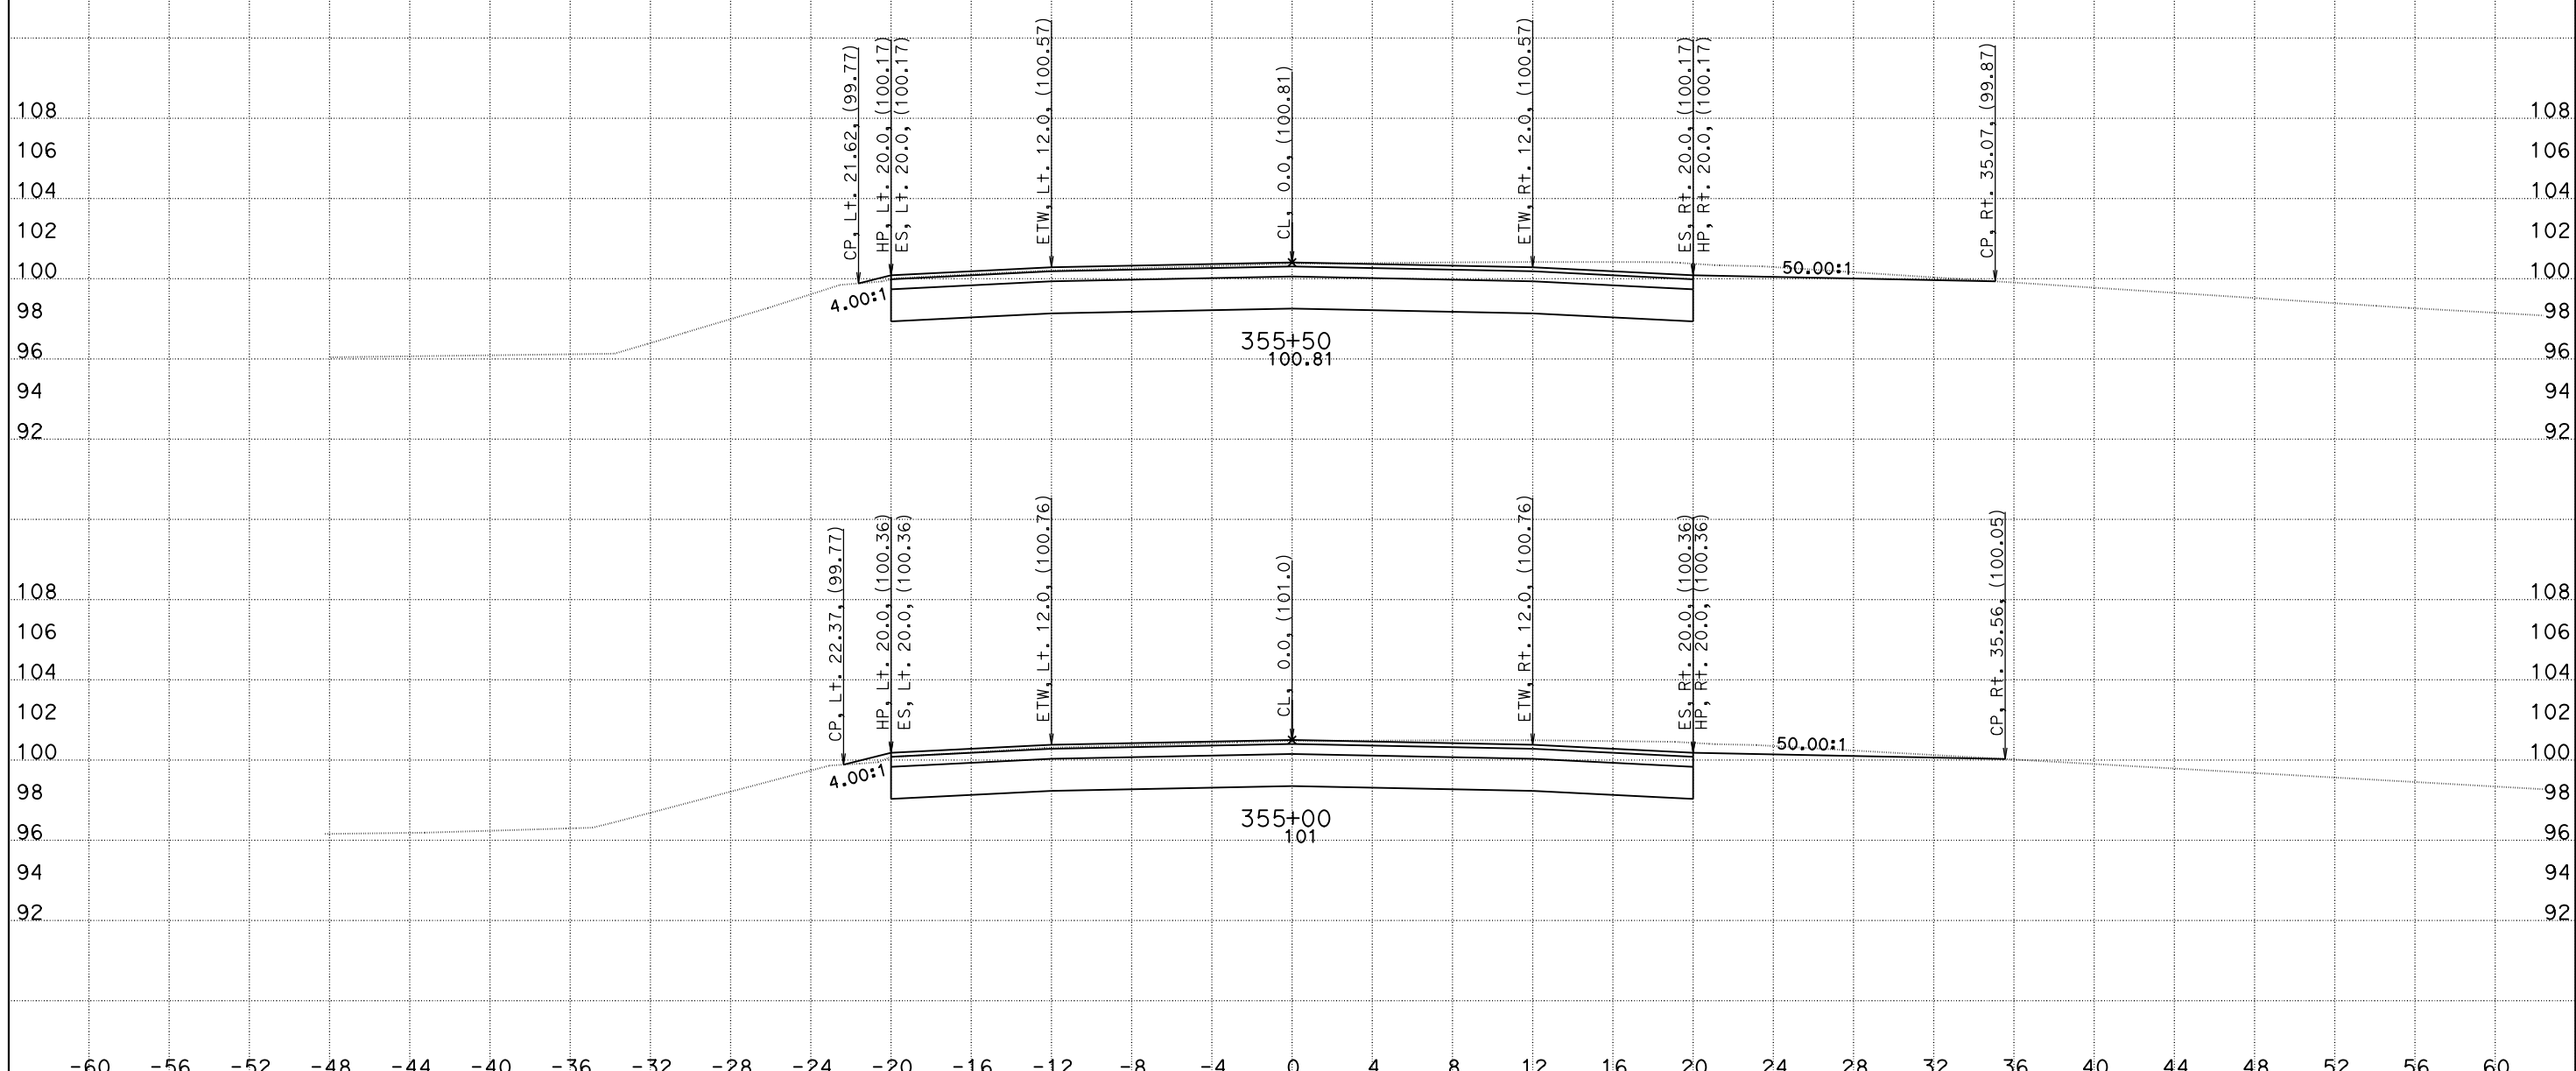

CREATED BY: DH
DATE: 1/14/2016
KC Project: 1410041

CONTRACT: 10-0g820
DIST/CO/RTE/PM: 10/SJ/132/0.4-7.1
File: O:\D10*-0g820\Design\500_CntPrp\Plans\CAiCE\con1_fin.ear
PROJECT ID: 10130000731

SCALE: 1" = 4' Horiz.
1" = 4' Vert.

All Dimensions are US Survey Feet

"CON1" LINE CROSS SECTIONS

SHEET 7 OF 22

DESIGN STUDY ONLY

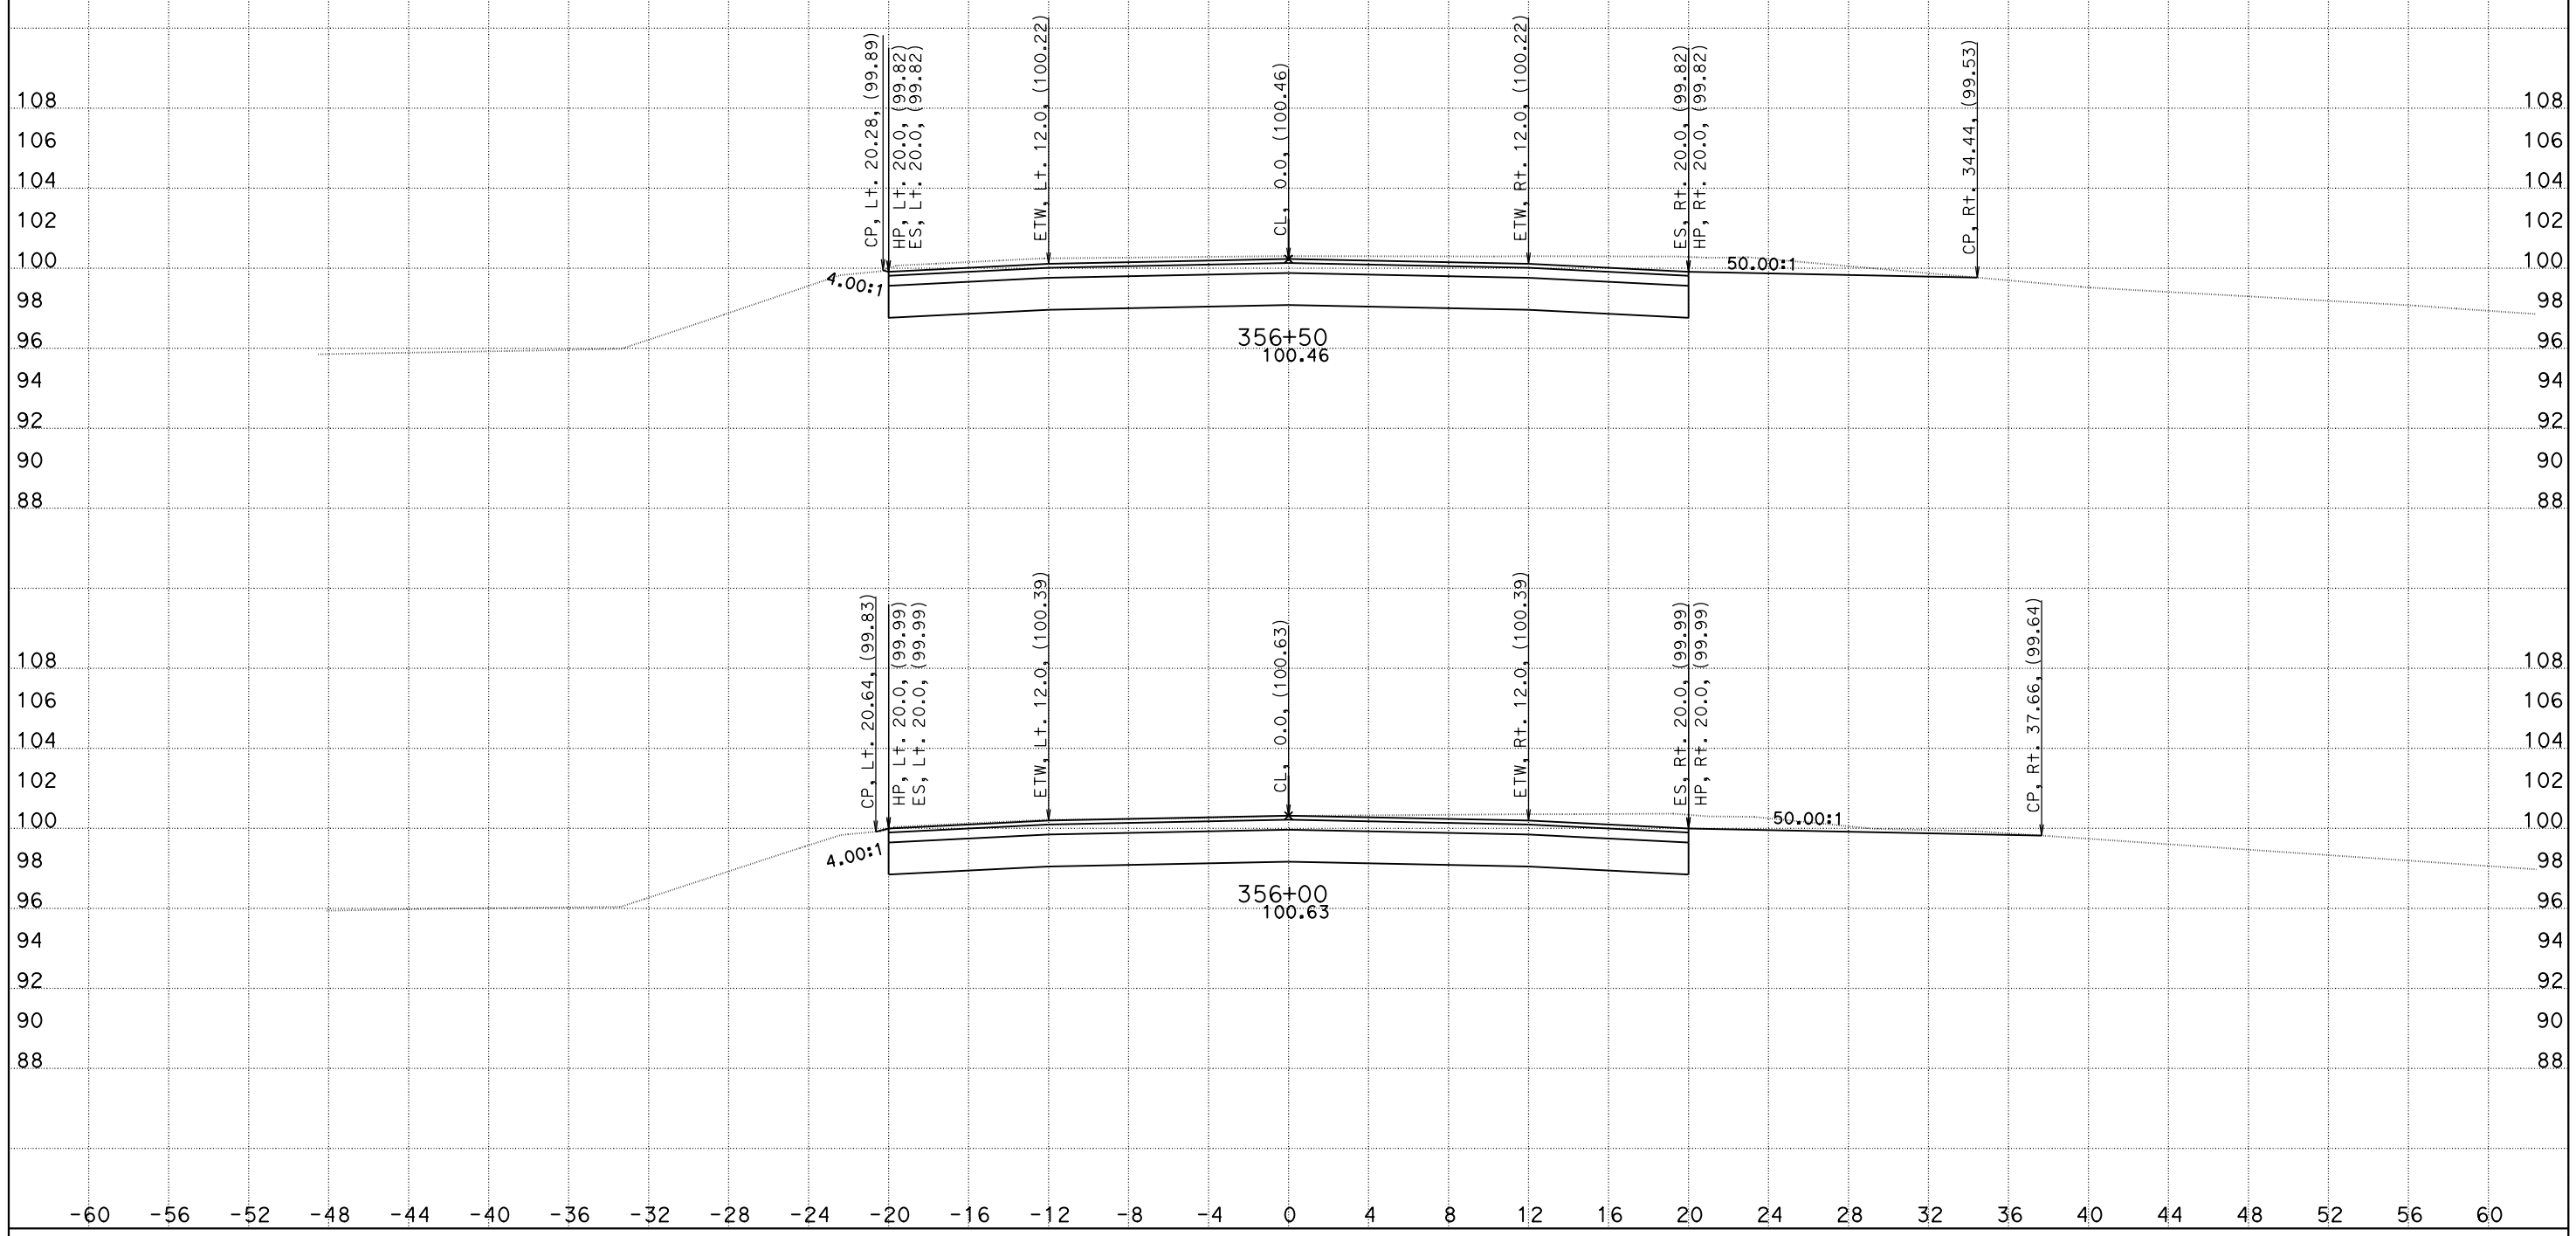

CREATED BY: DH
DATE: 1/14/2016
KC Project: 1410041

CONTRACT: 10-0g820
DIST/CO/RTE/PM: 10/SJ/132/0.4-7.1
File: O:\D10*-0g820\Design\500_CntPrp\Plans\CAiCE\con1_fin.ear
PROJECT ID: 10130000731

SCALE: 1" = 4' Horiz.
1" = 4' Vert.

All Dimensions are US Survey Feet

"CON1" LINE CROSS SECTIONS

SHEET 8 OF 22

DESIGN STUDY ONLY

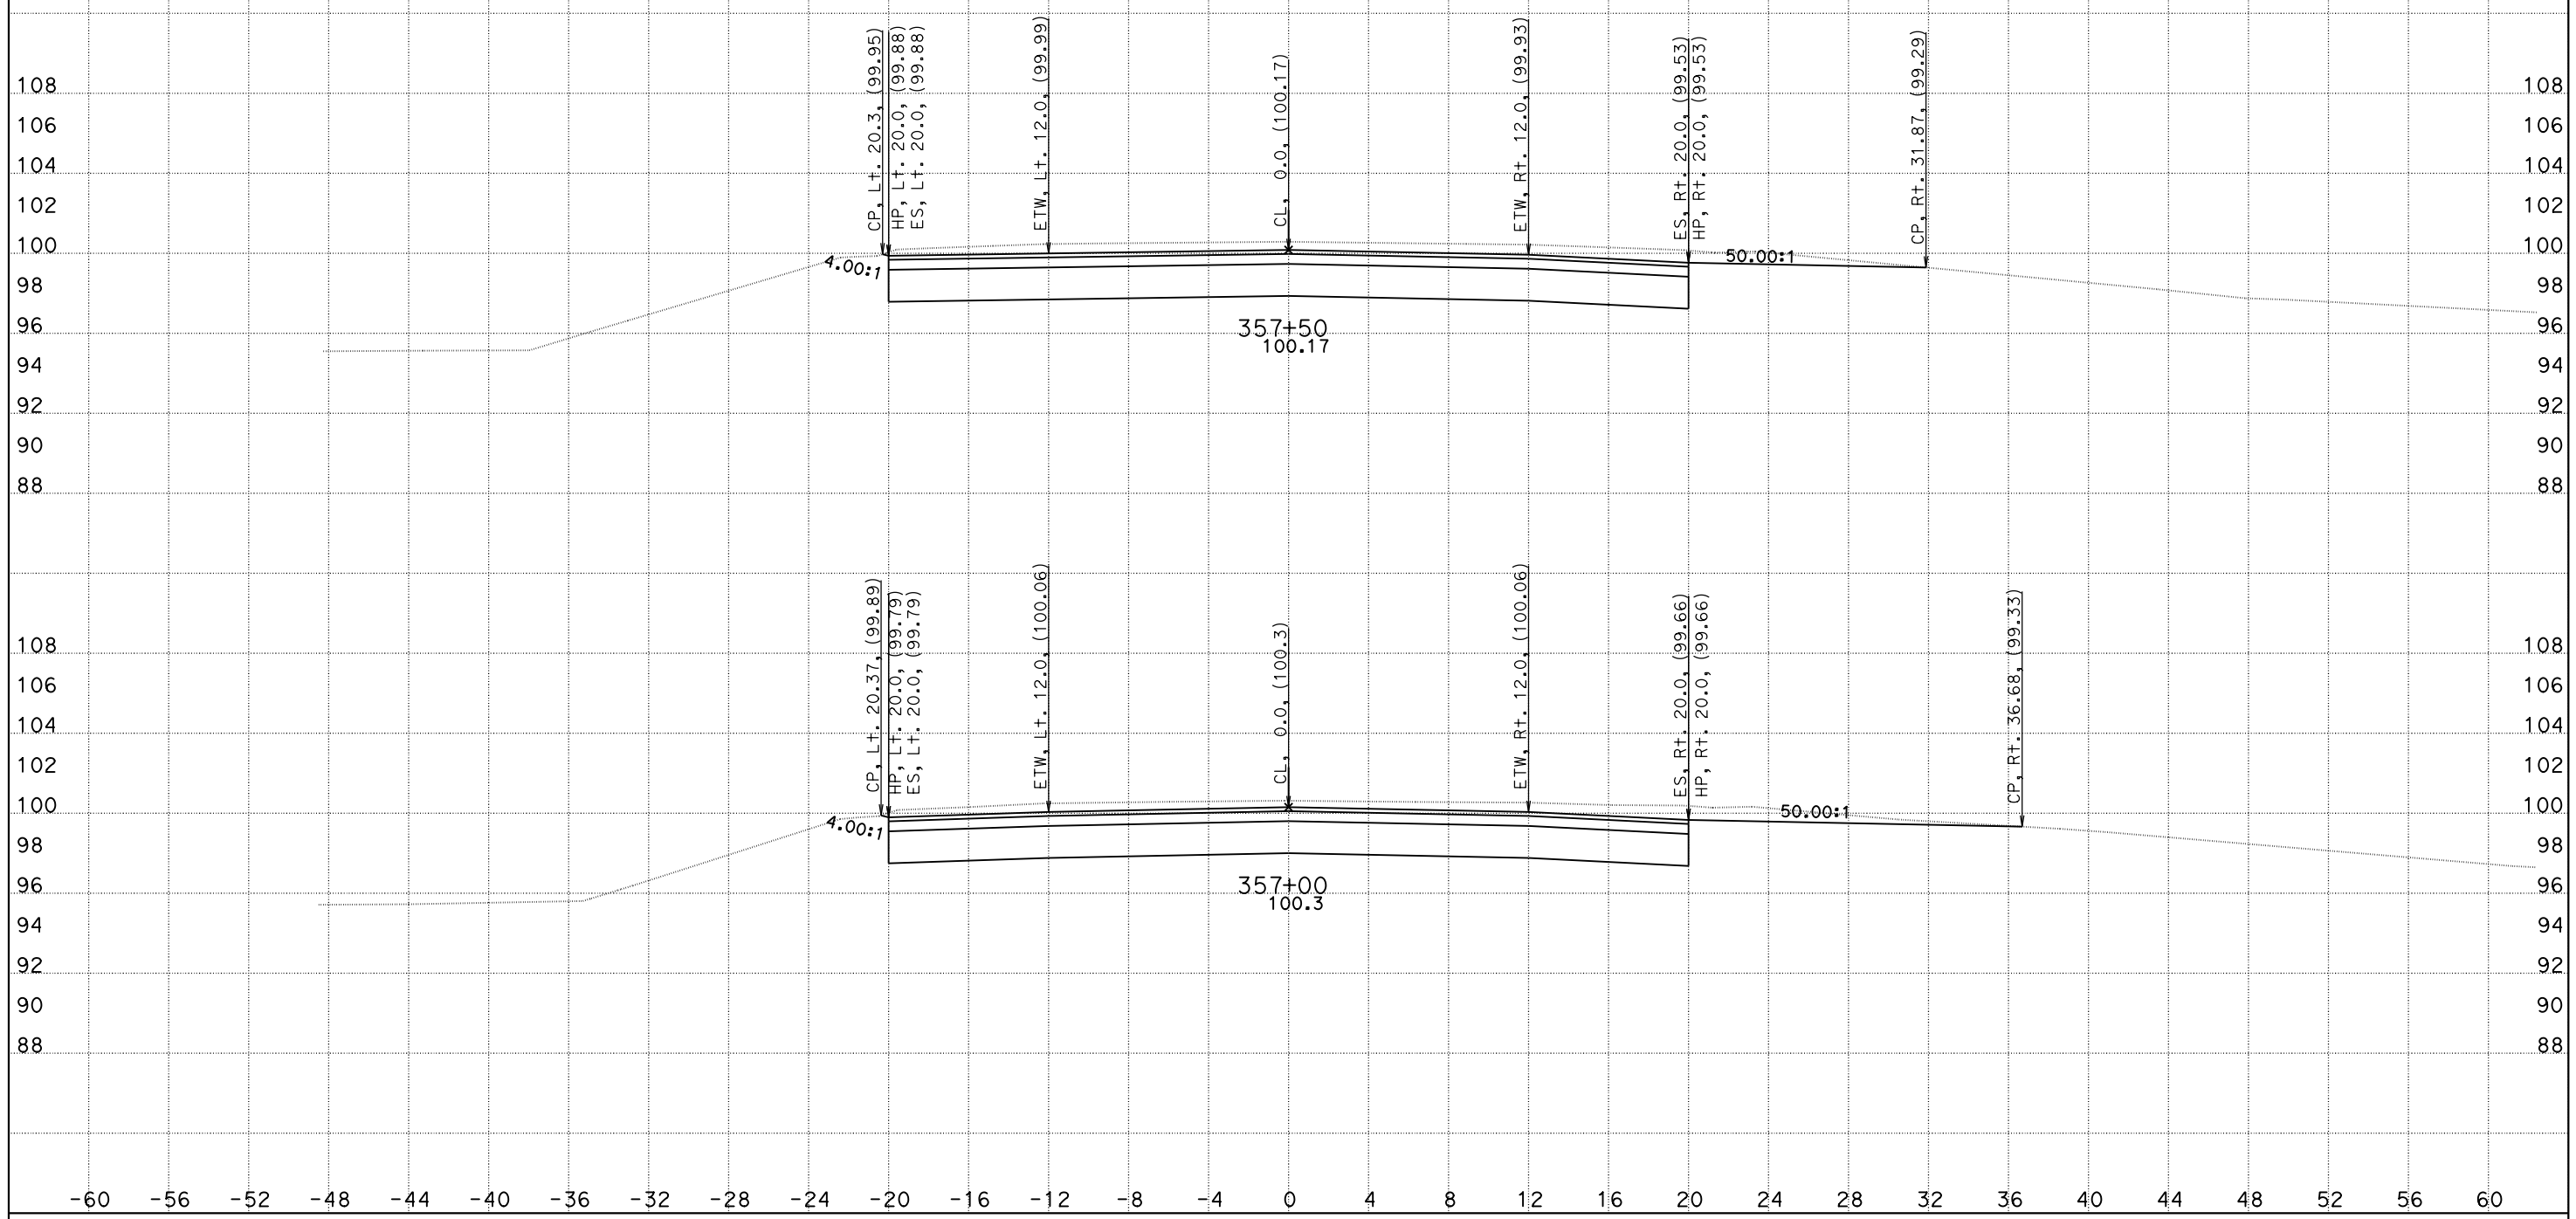

CREATED BY: DH
DATE: 1/14/2016
KC Project: 1410041

CONTRACT: 10-0g820
DIST/CO/RTE/PM: 10/SJ/132/0.4-7.1
File: O:\D10*-0g820\Design\500_CntPrp\Plans\CAiCE\con1_fin.ear PROJECT ID: 10130000731

SCALE: 1" = 4' Horiz.
1" = 4' Vert.
All Dimensions are US Survey Feet

"CON1" LINE CROSS SECTIONS

DESIGN STUDY ONLY

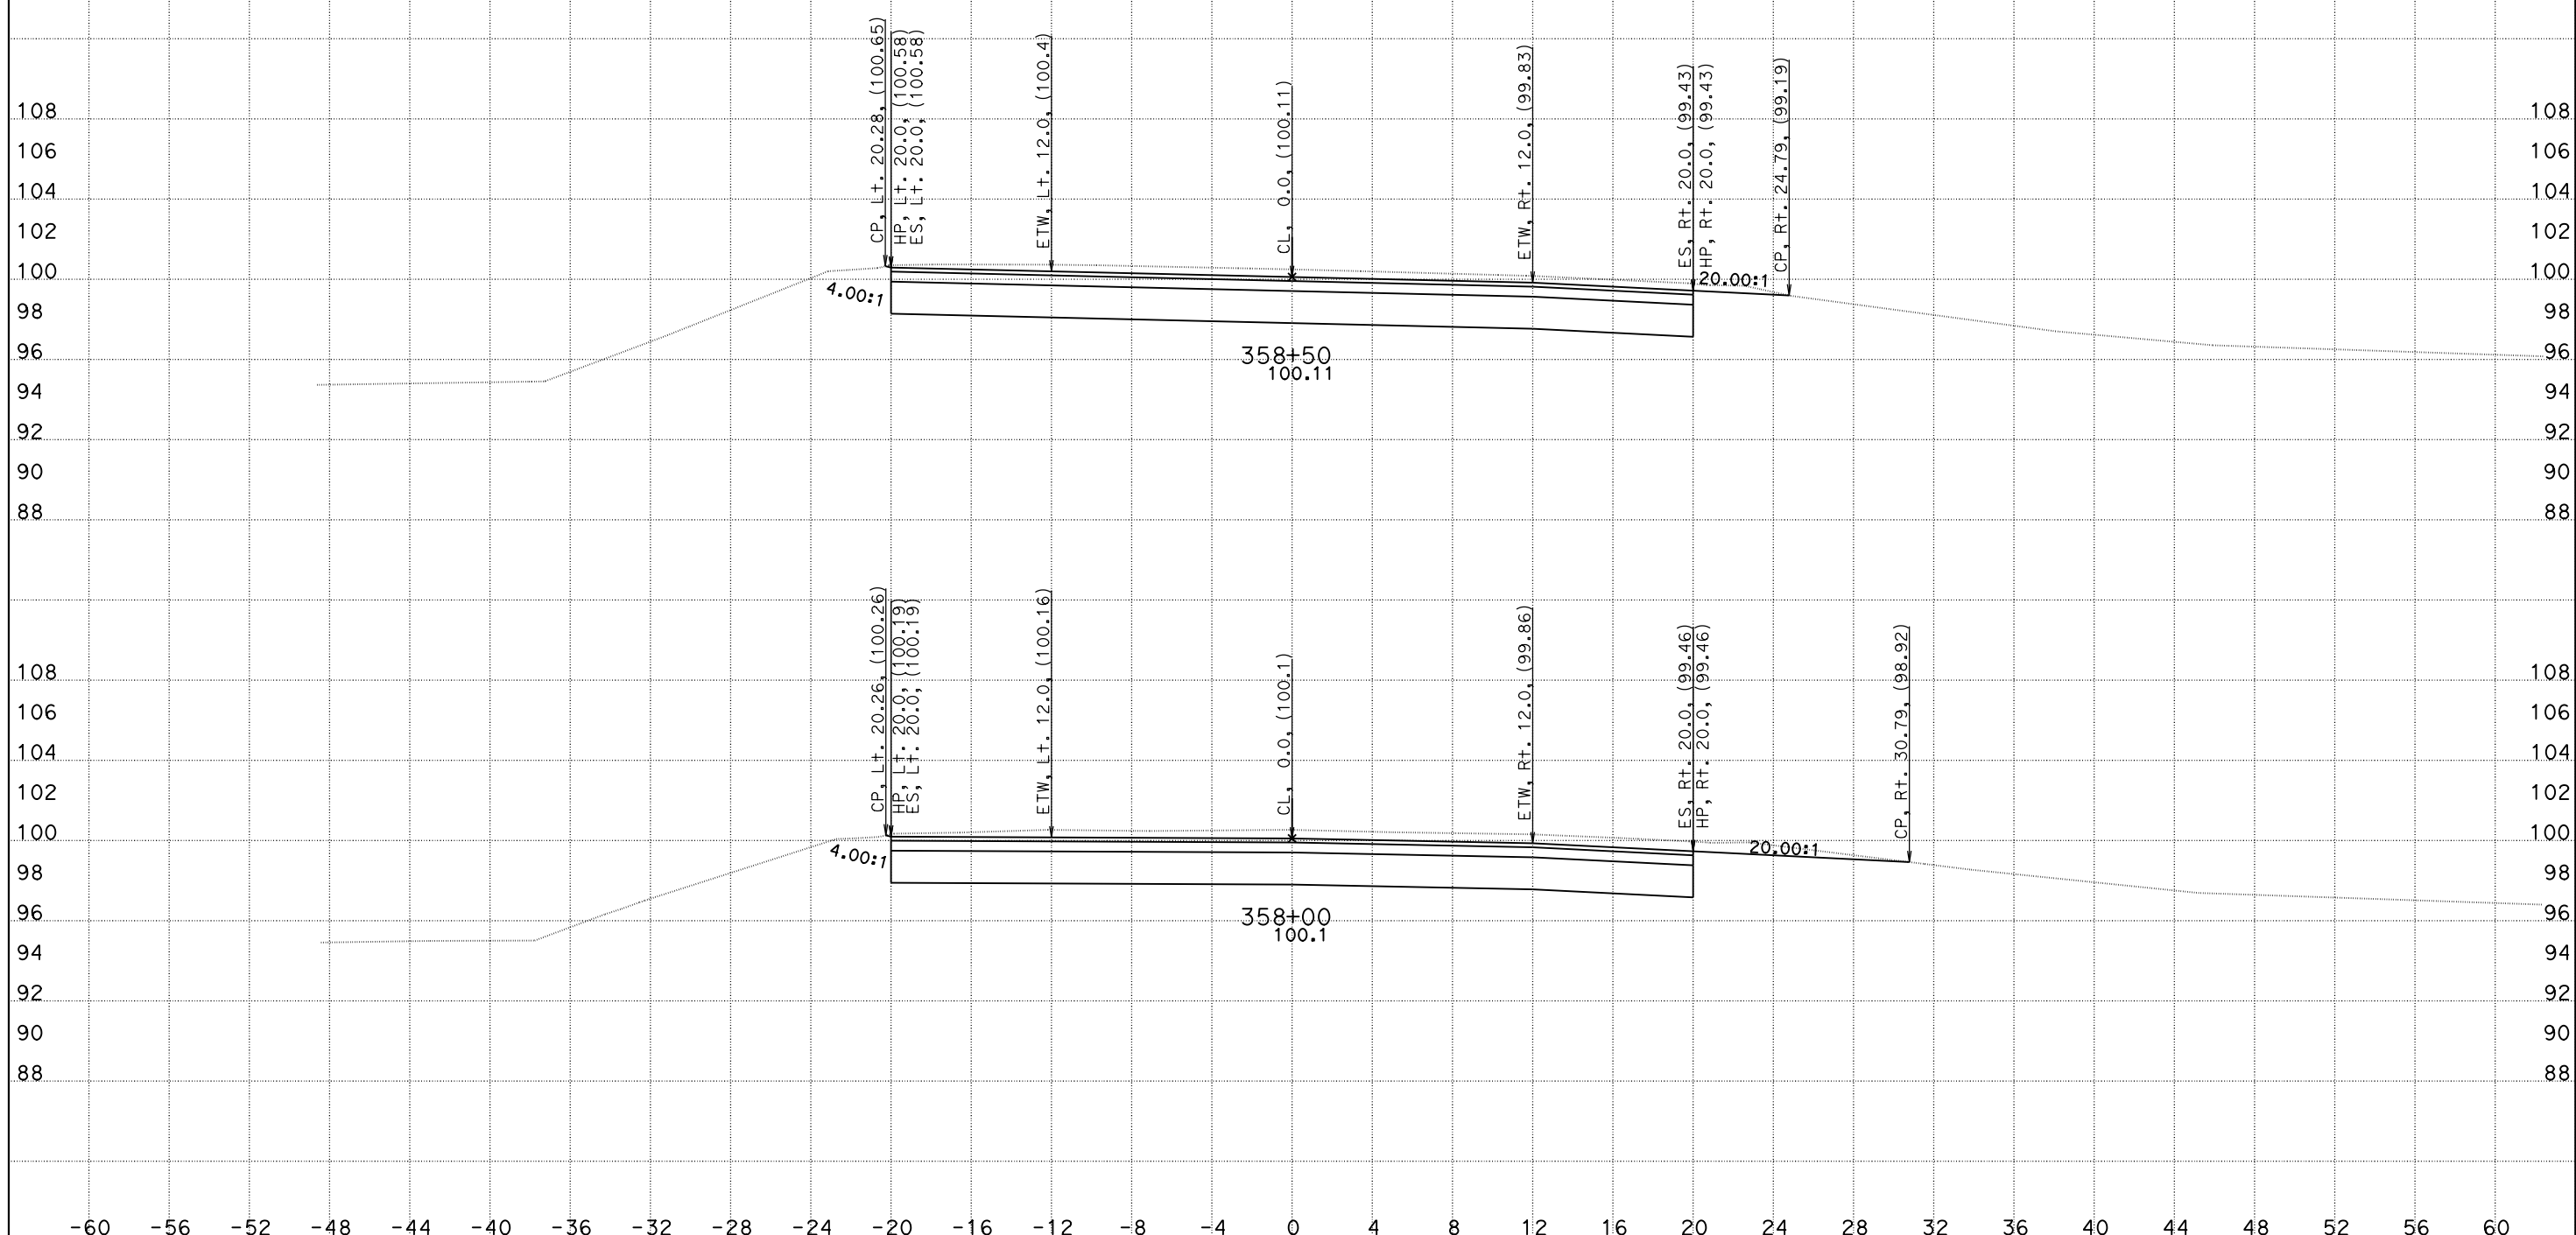

CREATED BY: DH
DATE: 1/14/2016
KC Project: 1410041

CONTRACT: 10-0g820
DIST/CO/RTE/PM: 10/SJ/132/0.4-7.1
File: O:\D10*-0g820\Design\500_CntPrp\Plans\CAiCE\con1_fin.ear
PROJECT ID: 10130000731

SCALE: 1" = 4' Horiz.
1" = 4' Vert.

All Dimensions are US Survey Feet

"CON1" LINE CROSS SECTIONS

SHEET 10 OF 22

DESIGN STUDY ONLY

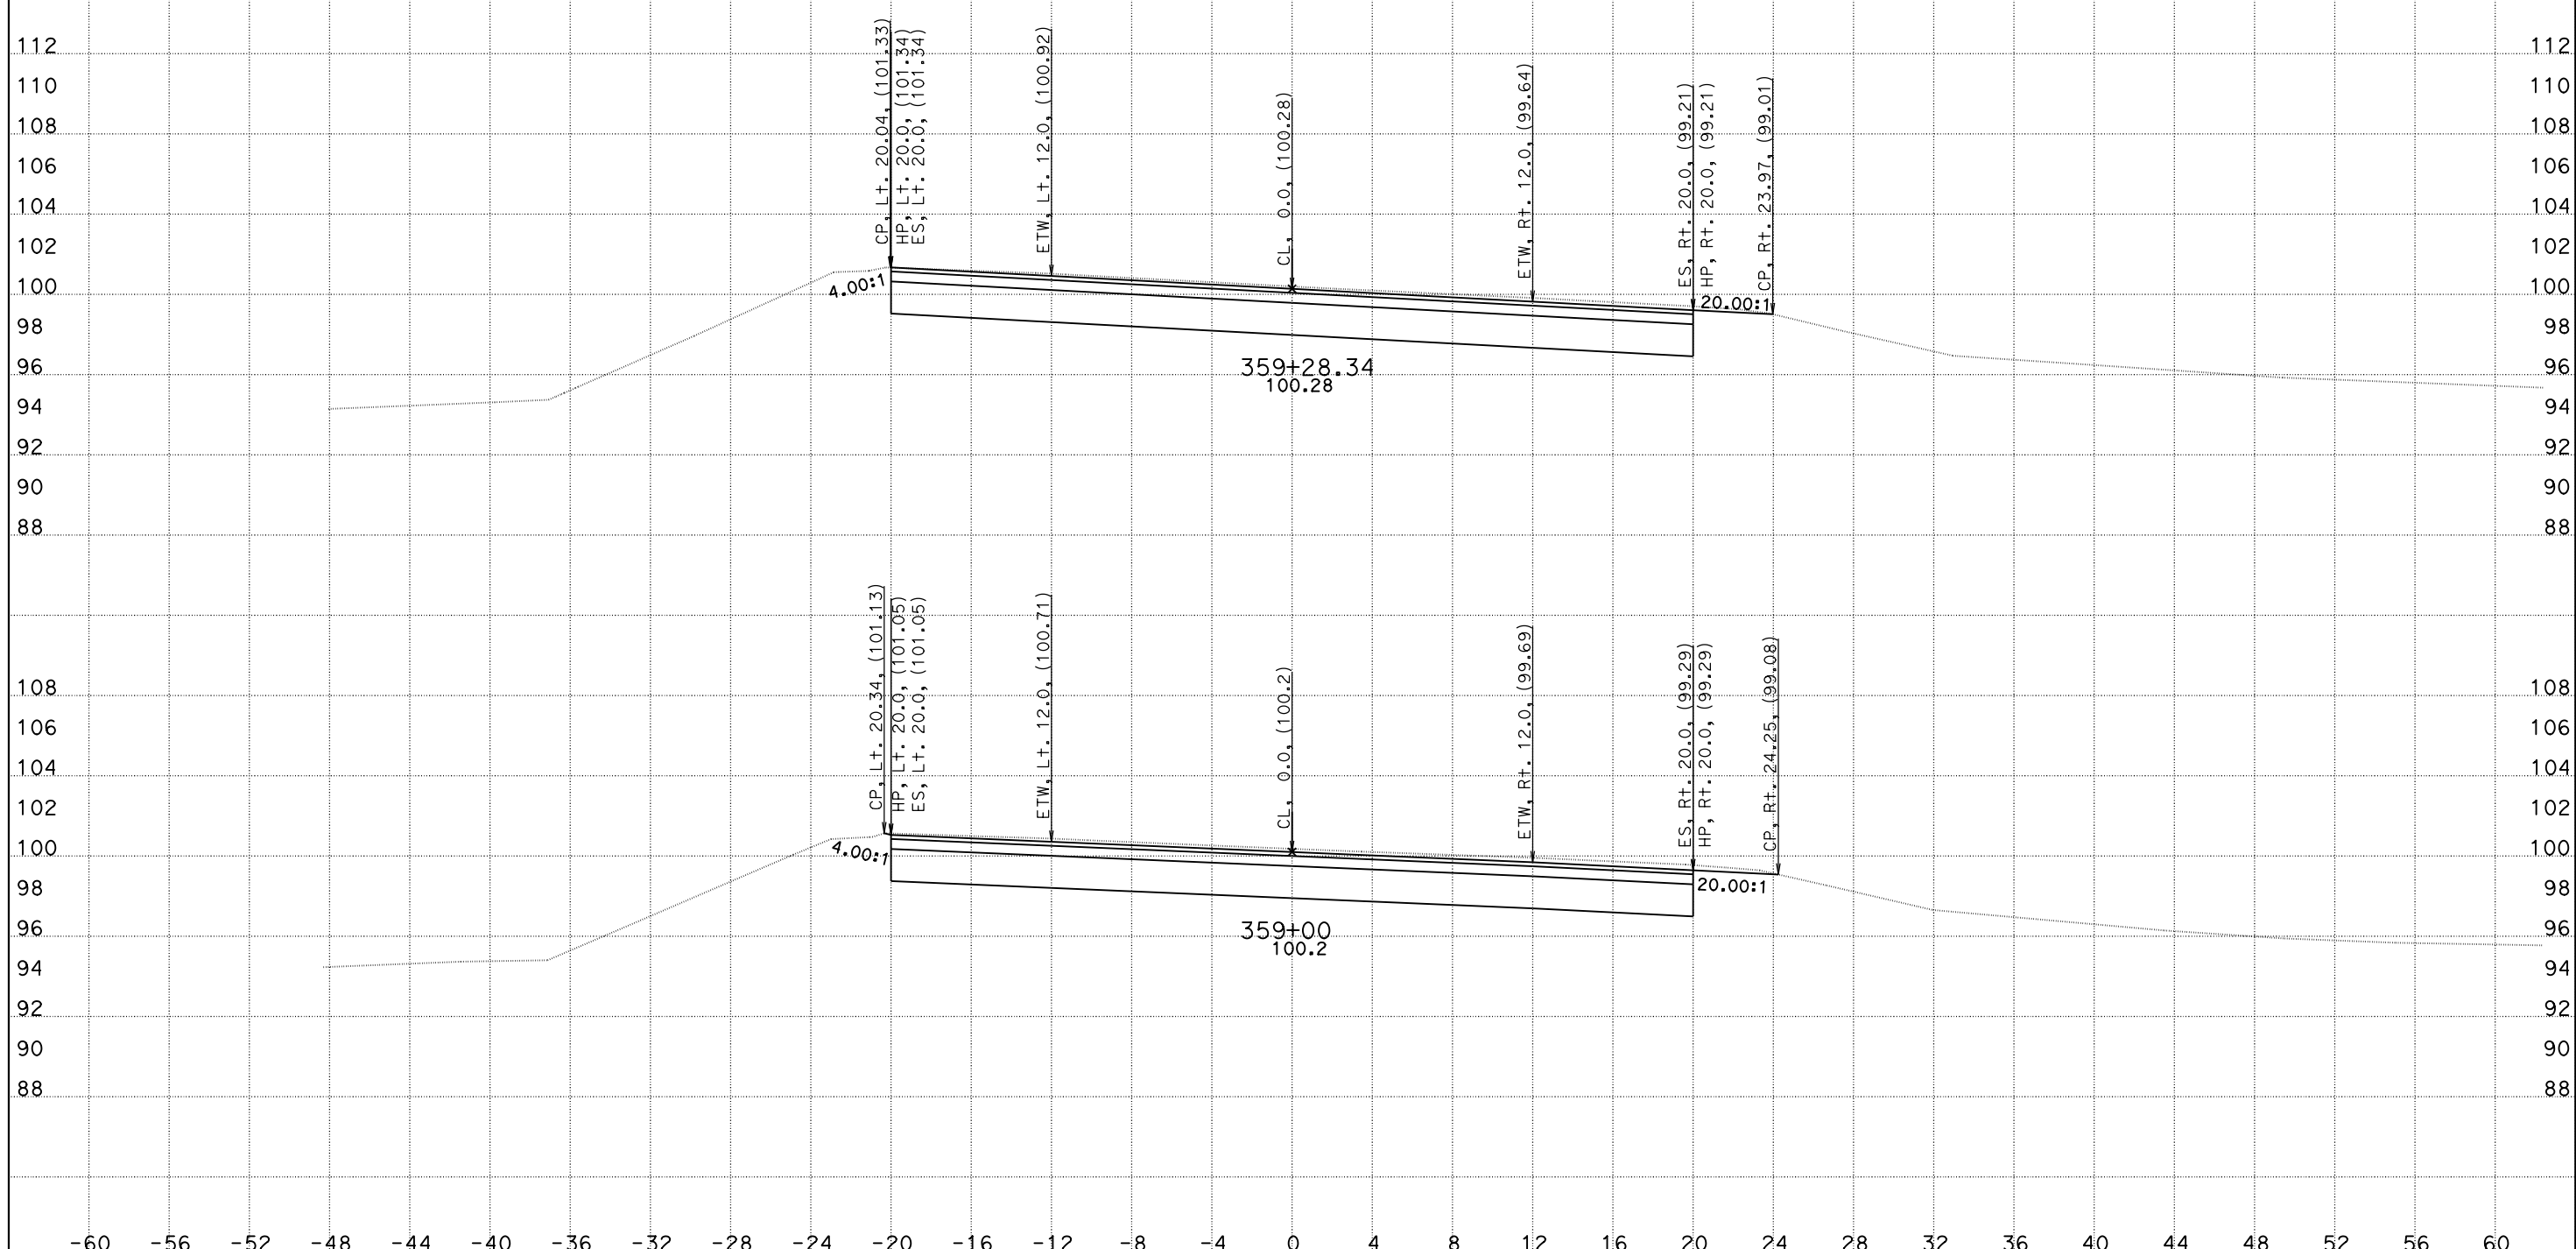

CREATED BY: DH
DATE: 1/14/2016
KC Project: 1410041

CONTRACT: 10-0g820
DIST/CO/RTE/PM: 10/SJ/132/0.4-7.1
File: O:\D10*-0g820\Design\500_CntPrp\Plans\CAiCE\con1_fin.ear
PROJECT ID: 10130000731

SCALE: 1" = 4' Horiz.
1" = 4' Vert.

All Dimensions are US Survey Feet

"CON1" LINE CROSS SECTIONS

SHEET 11 OF 22

DESIGN STUDY ONLY

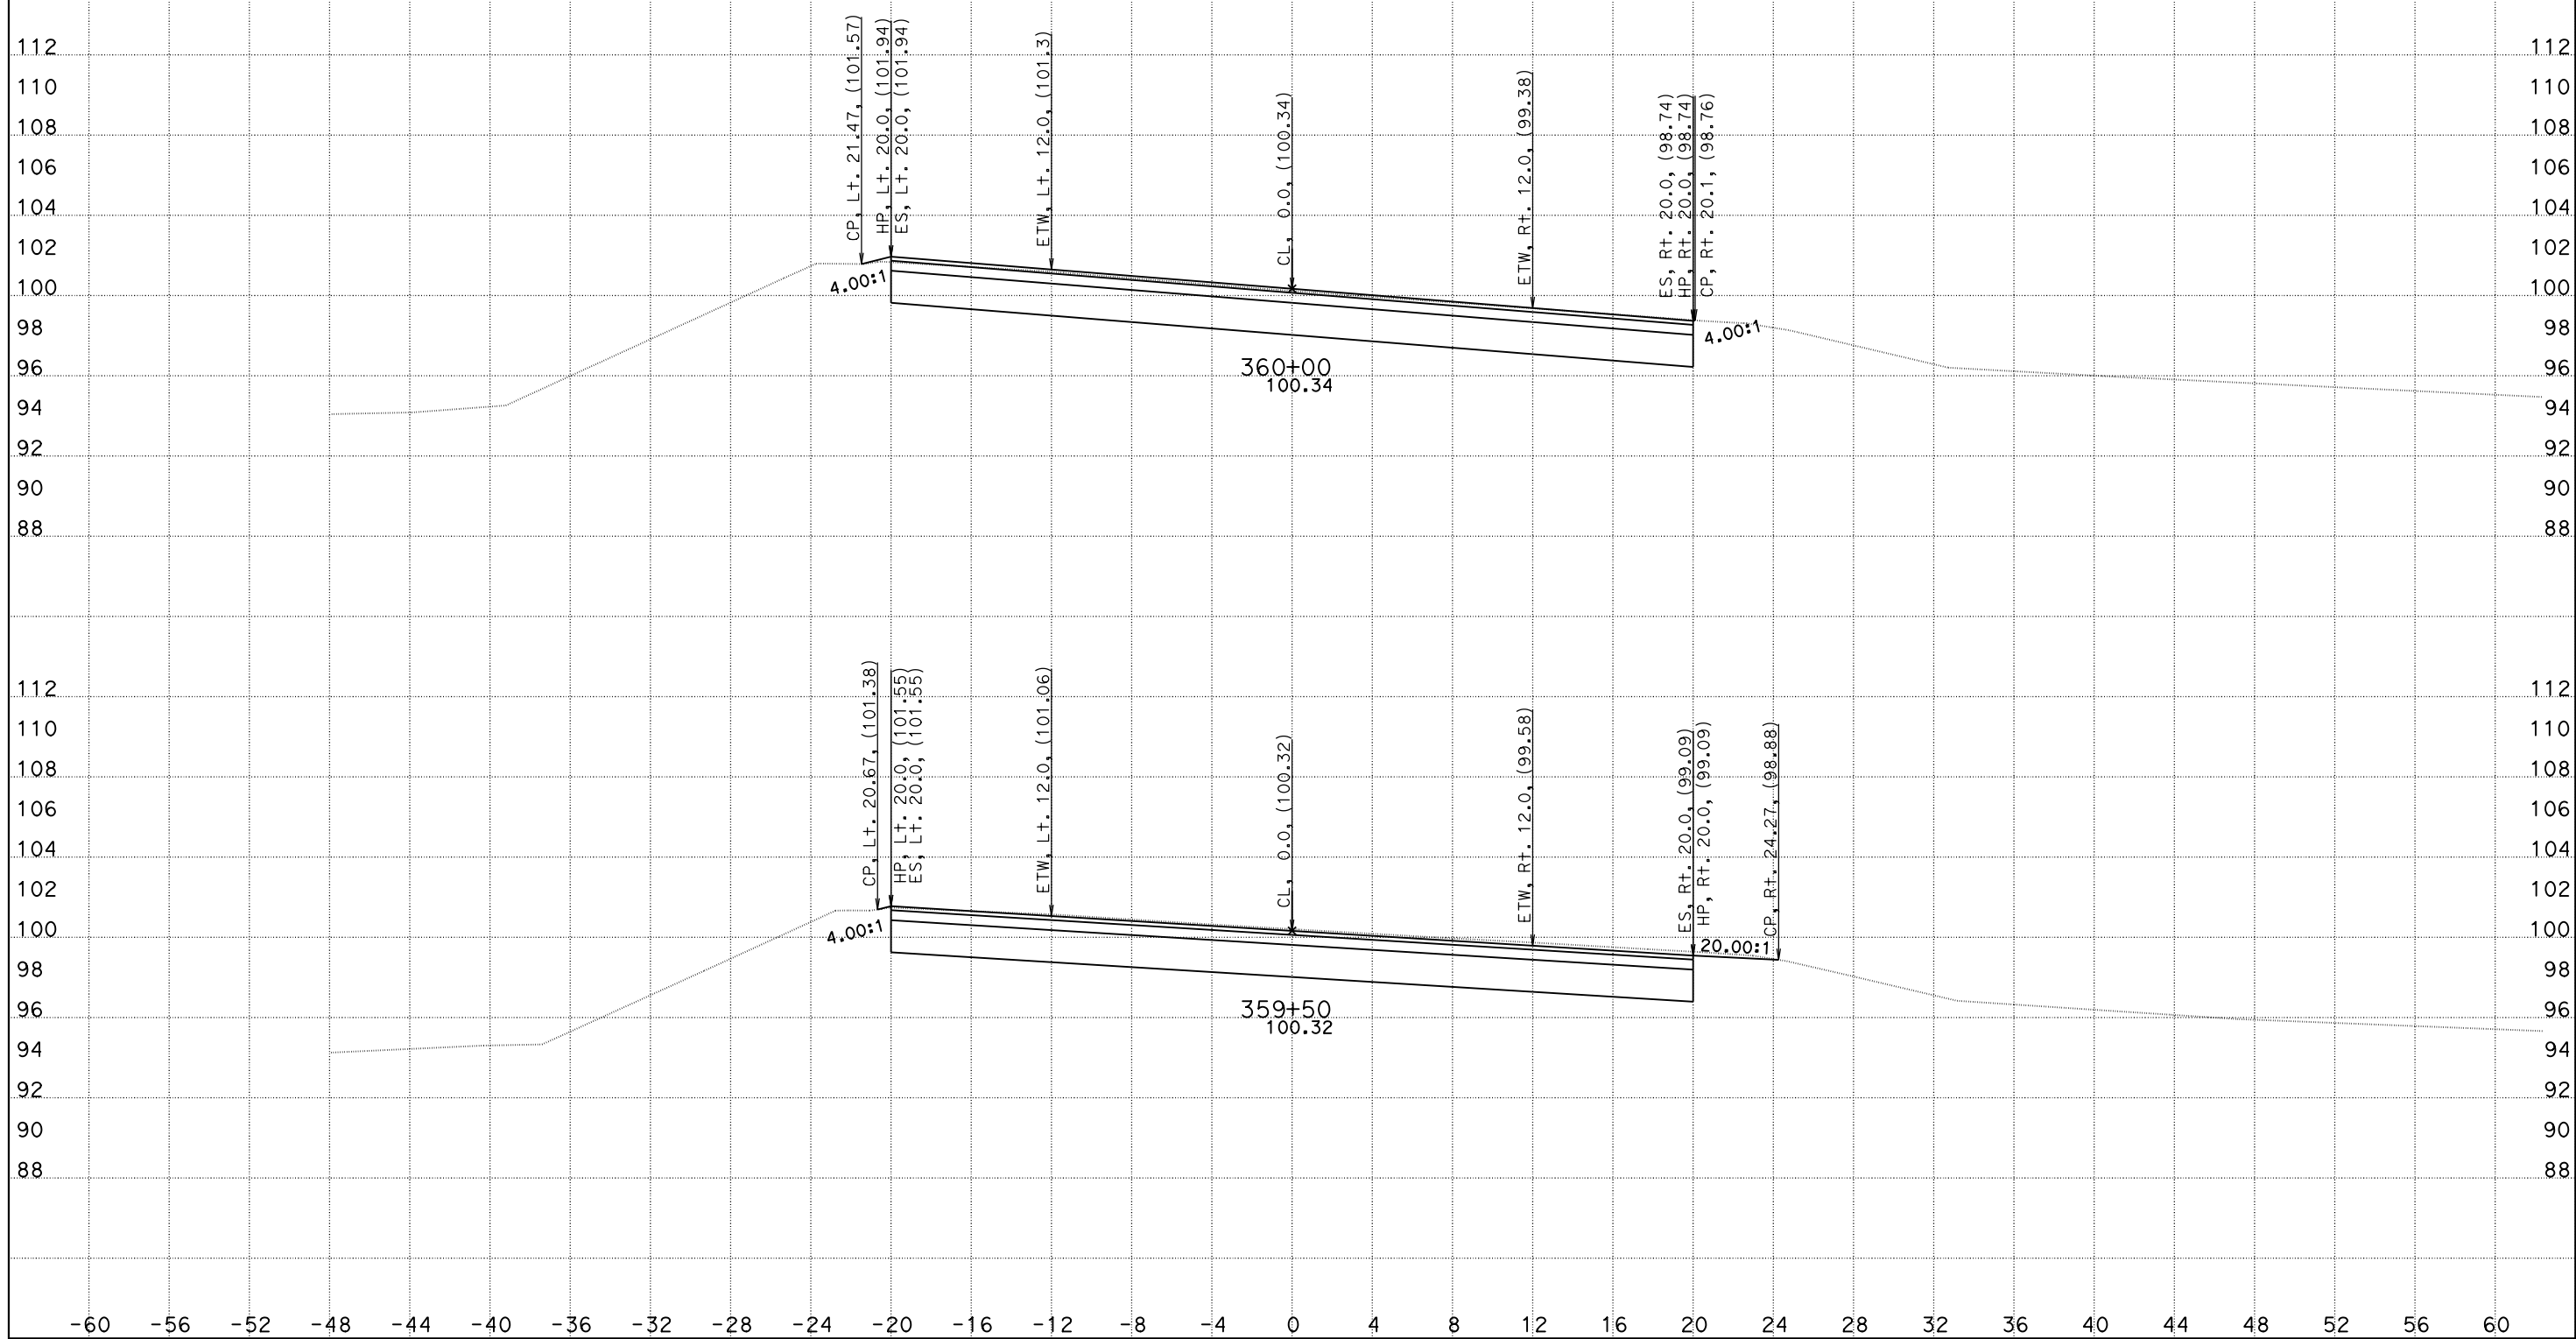

CREATED BY: DH
DATE: 1/14/2016
KC Project: 1410041

CONTRACT: 10-0g820
DIST/CO/RTE/PM: 10/SJ/132/0.4-7.1
File: O:\D10*-0g820\Design\500_CntPrp\Plans\CAiCE\con1_fin.ear PROJECT ID: 10130000731

SCALE: 1" = 4' Horiz.
1" = 4' Vert.

All Dimensions are US Survey Feet

"CON1" LINE CROSS SECTIONS

SHEET 12 OF 22

DESIGN STUDY ONLY

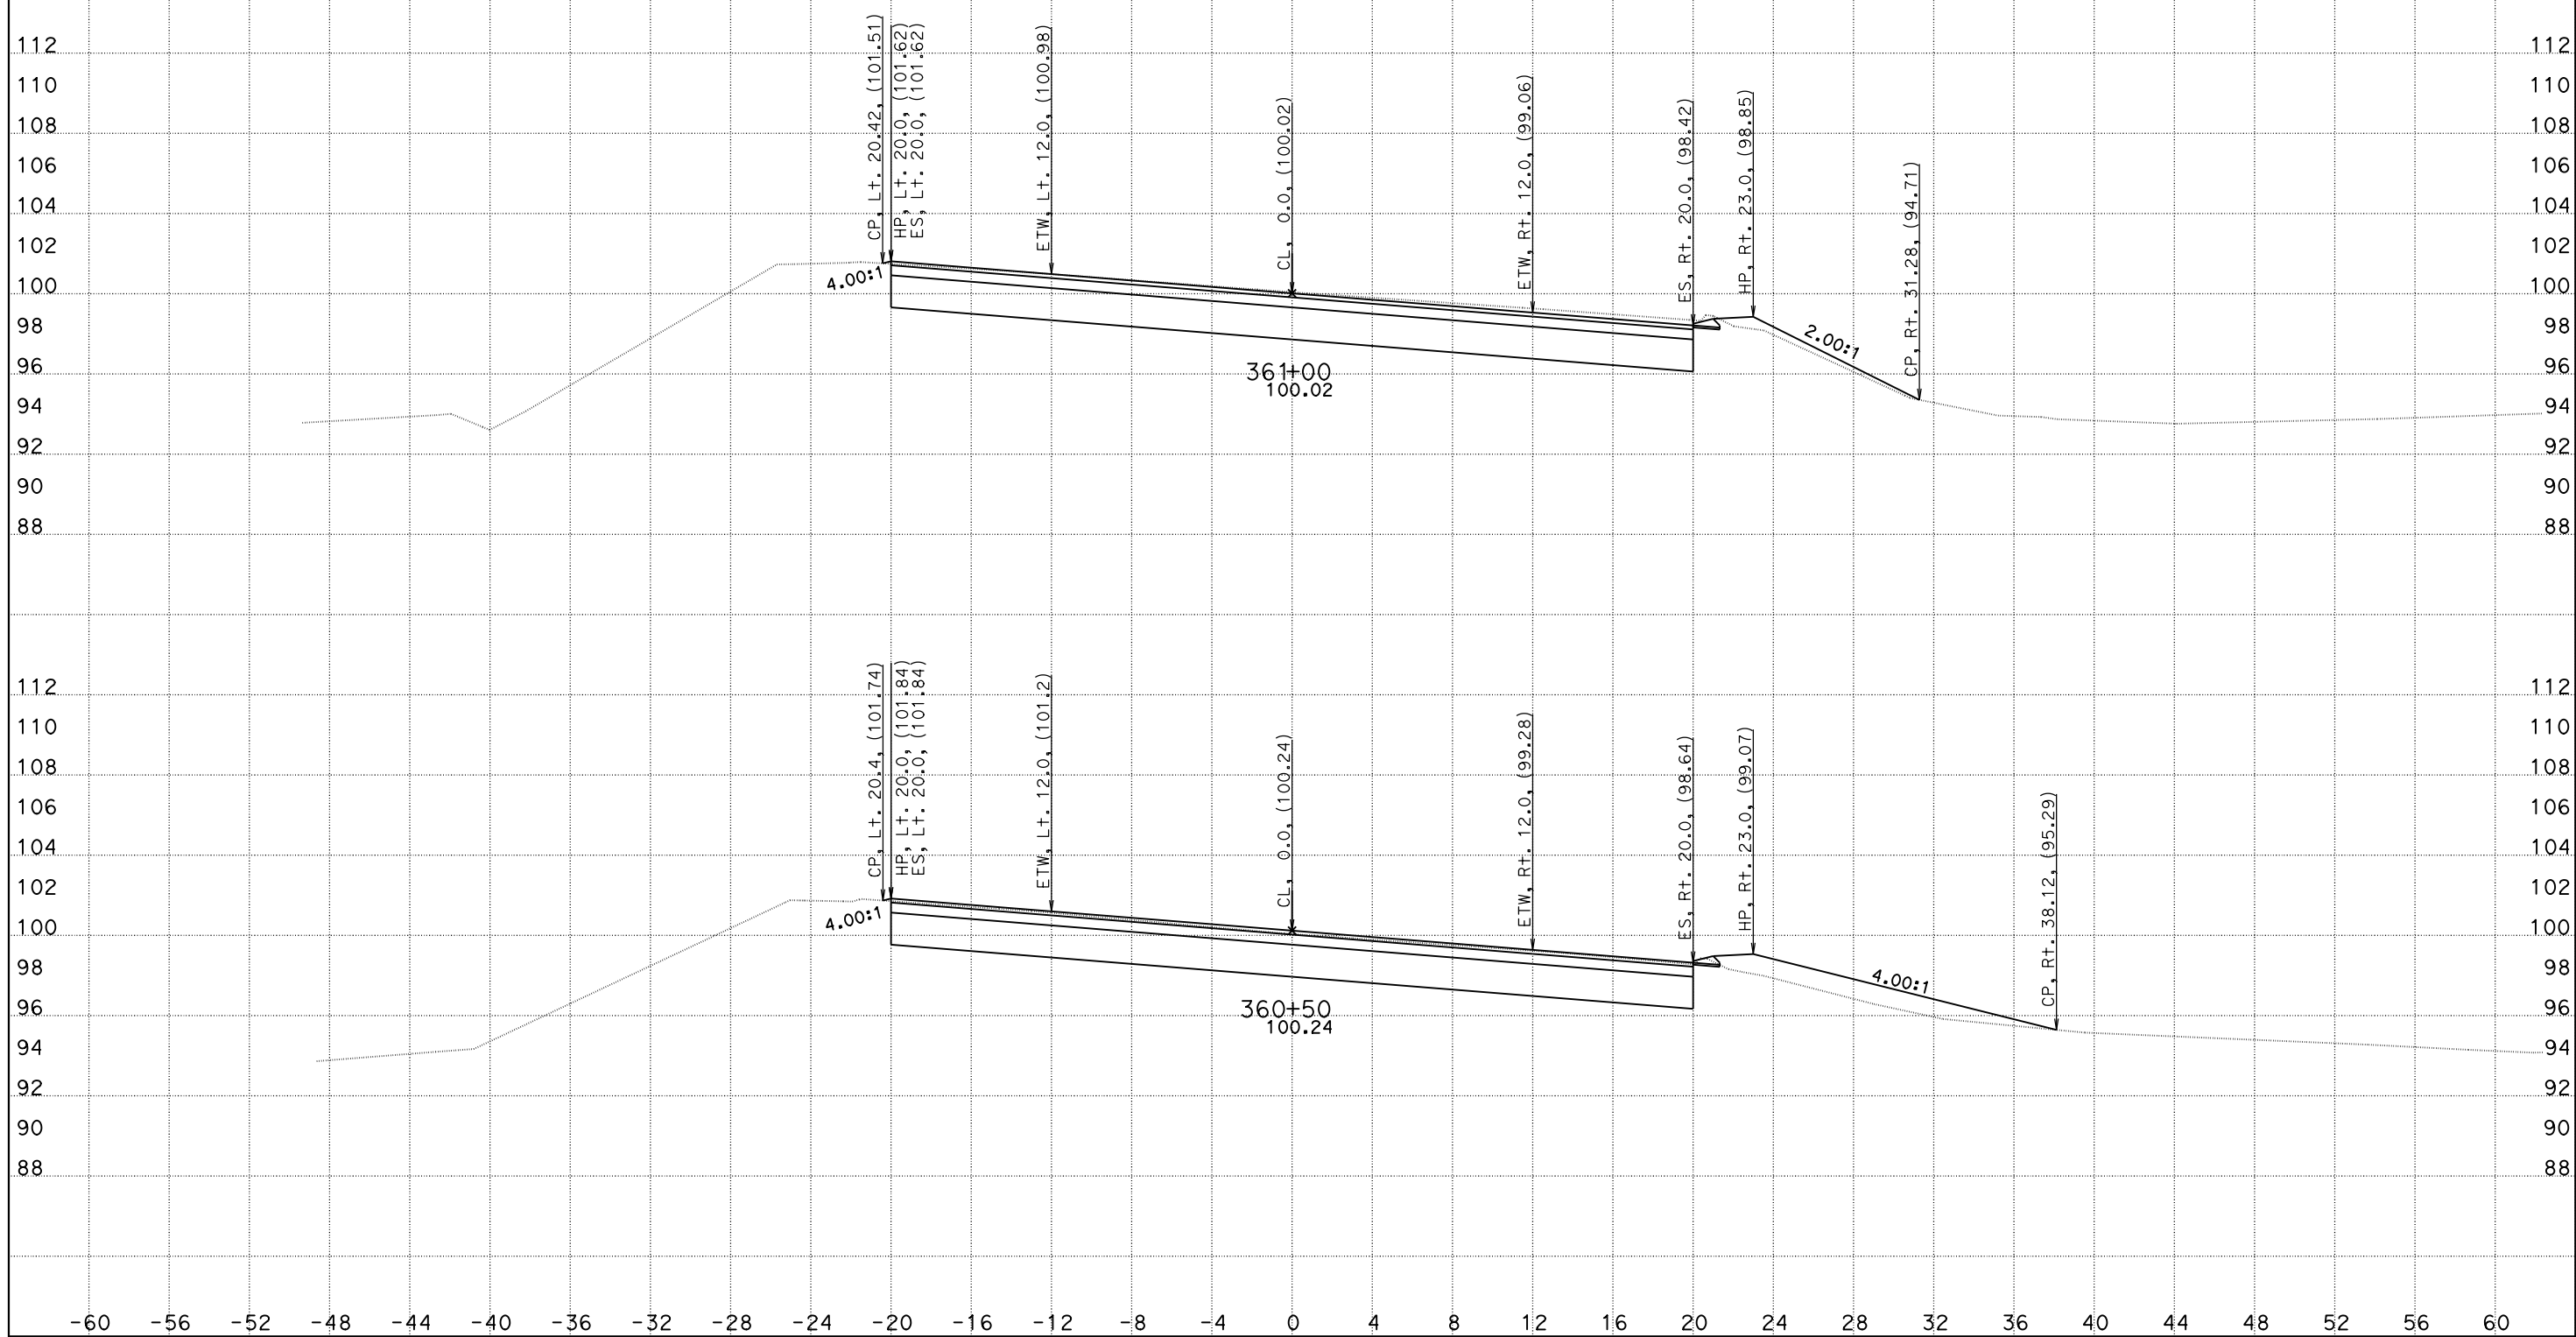

CREATED BY: DH
DATE: 1/14/2016
KC Project: 1410041

CONTRACT: 10-0g820
DIST/CO/RTE/PM: 10/SJ/132/0.4-7.1
File: O:\D10*-0g820\Design\500_CntPrp\Plans\CAiCE\con1_fin.ear PROJECT ID: 10130000731

SCALE: 1" = 4' Horiz.
1" = 4' Vert.

All Dimensions are US Survey Feet

"CON1" LINE CROSS SECTIONS

SHEET 13 OF 22

DESIGN STUDY ONLY

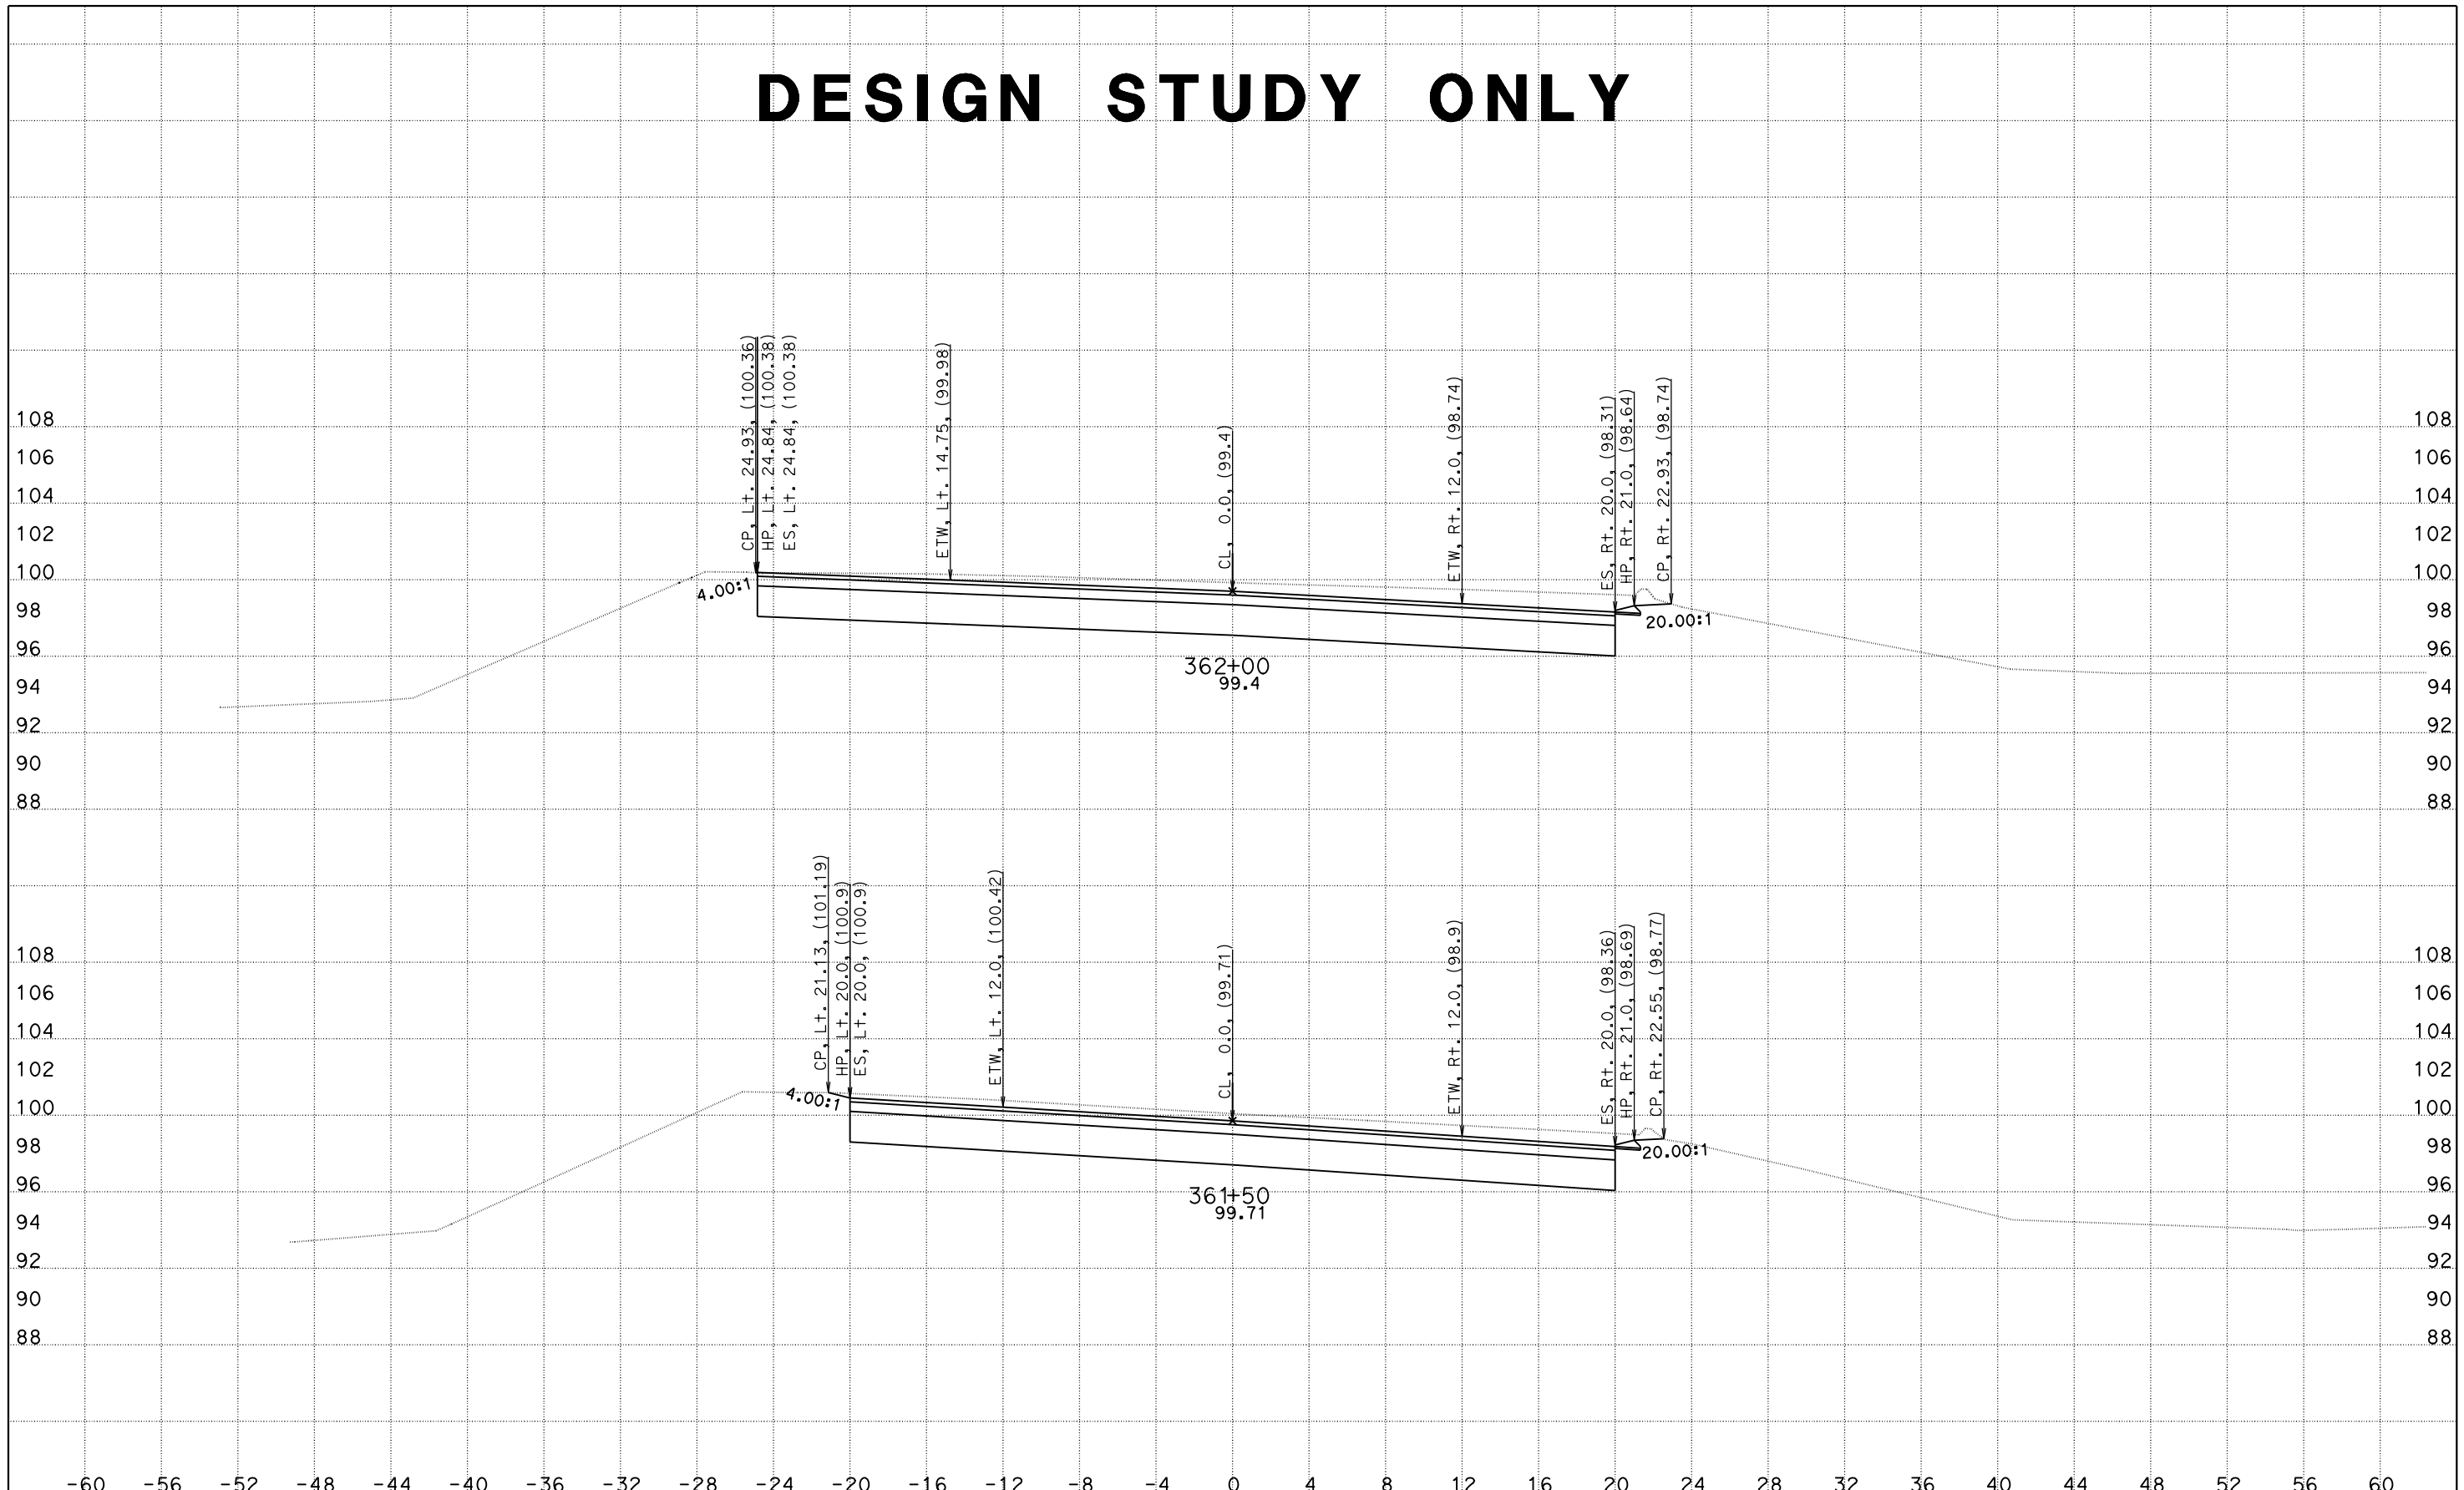

CREATED BY: DH
DATE: 1/14/2016
KC Project: 1410041

CONTRACT: 10-0g820
DIST/CO/RTE/PM: 10/SJ/132/0.4-7.1
File: O:\D10*-0g820\Design\500_CntPrp\Plans\CAiCE\con1_fin.ear PROJECT ID: 10130000731

SCALE: 1" = 4' Horiz.
1" = 4' Vert.

All Dimensions are US Survey Feet

"CON1" LINE CROSS SECTIONS

SHEET 14 OF 22

DESIGN STUDY ONLY

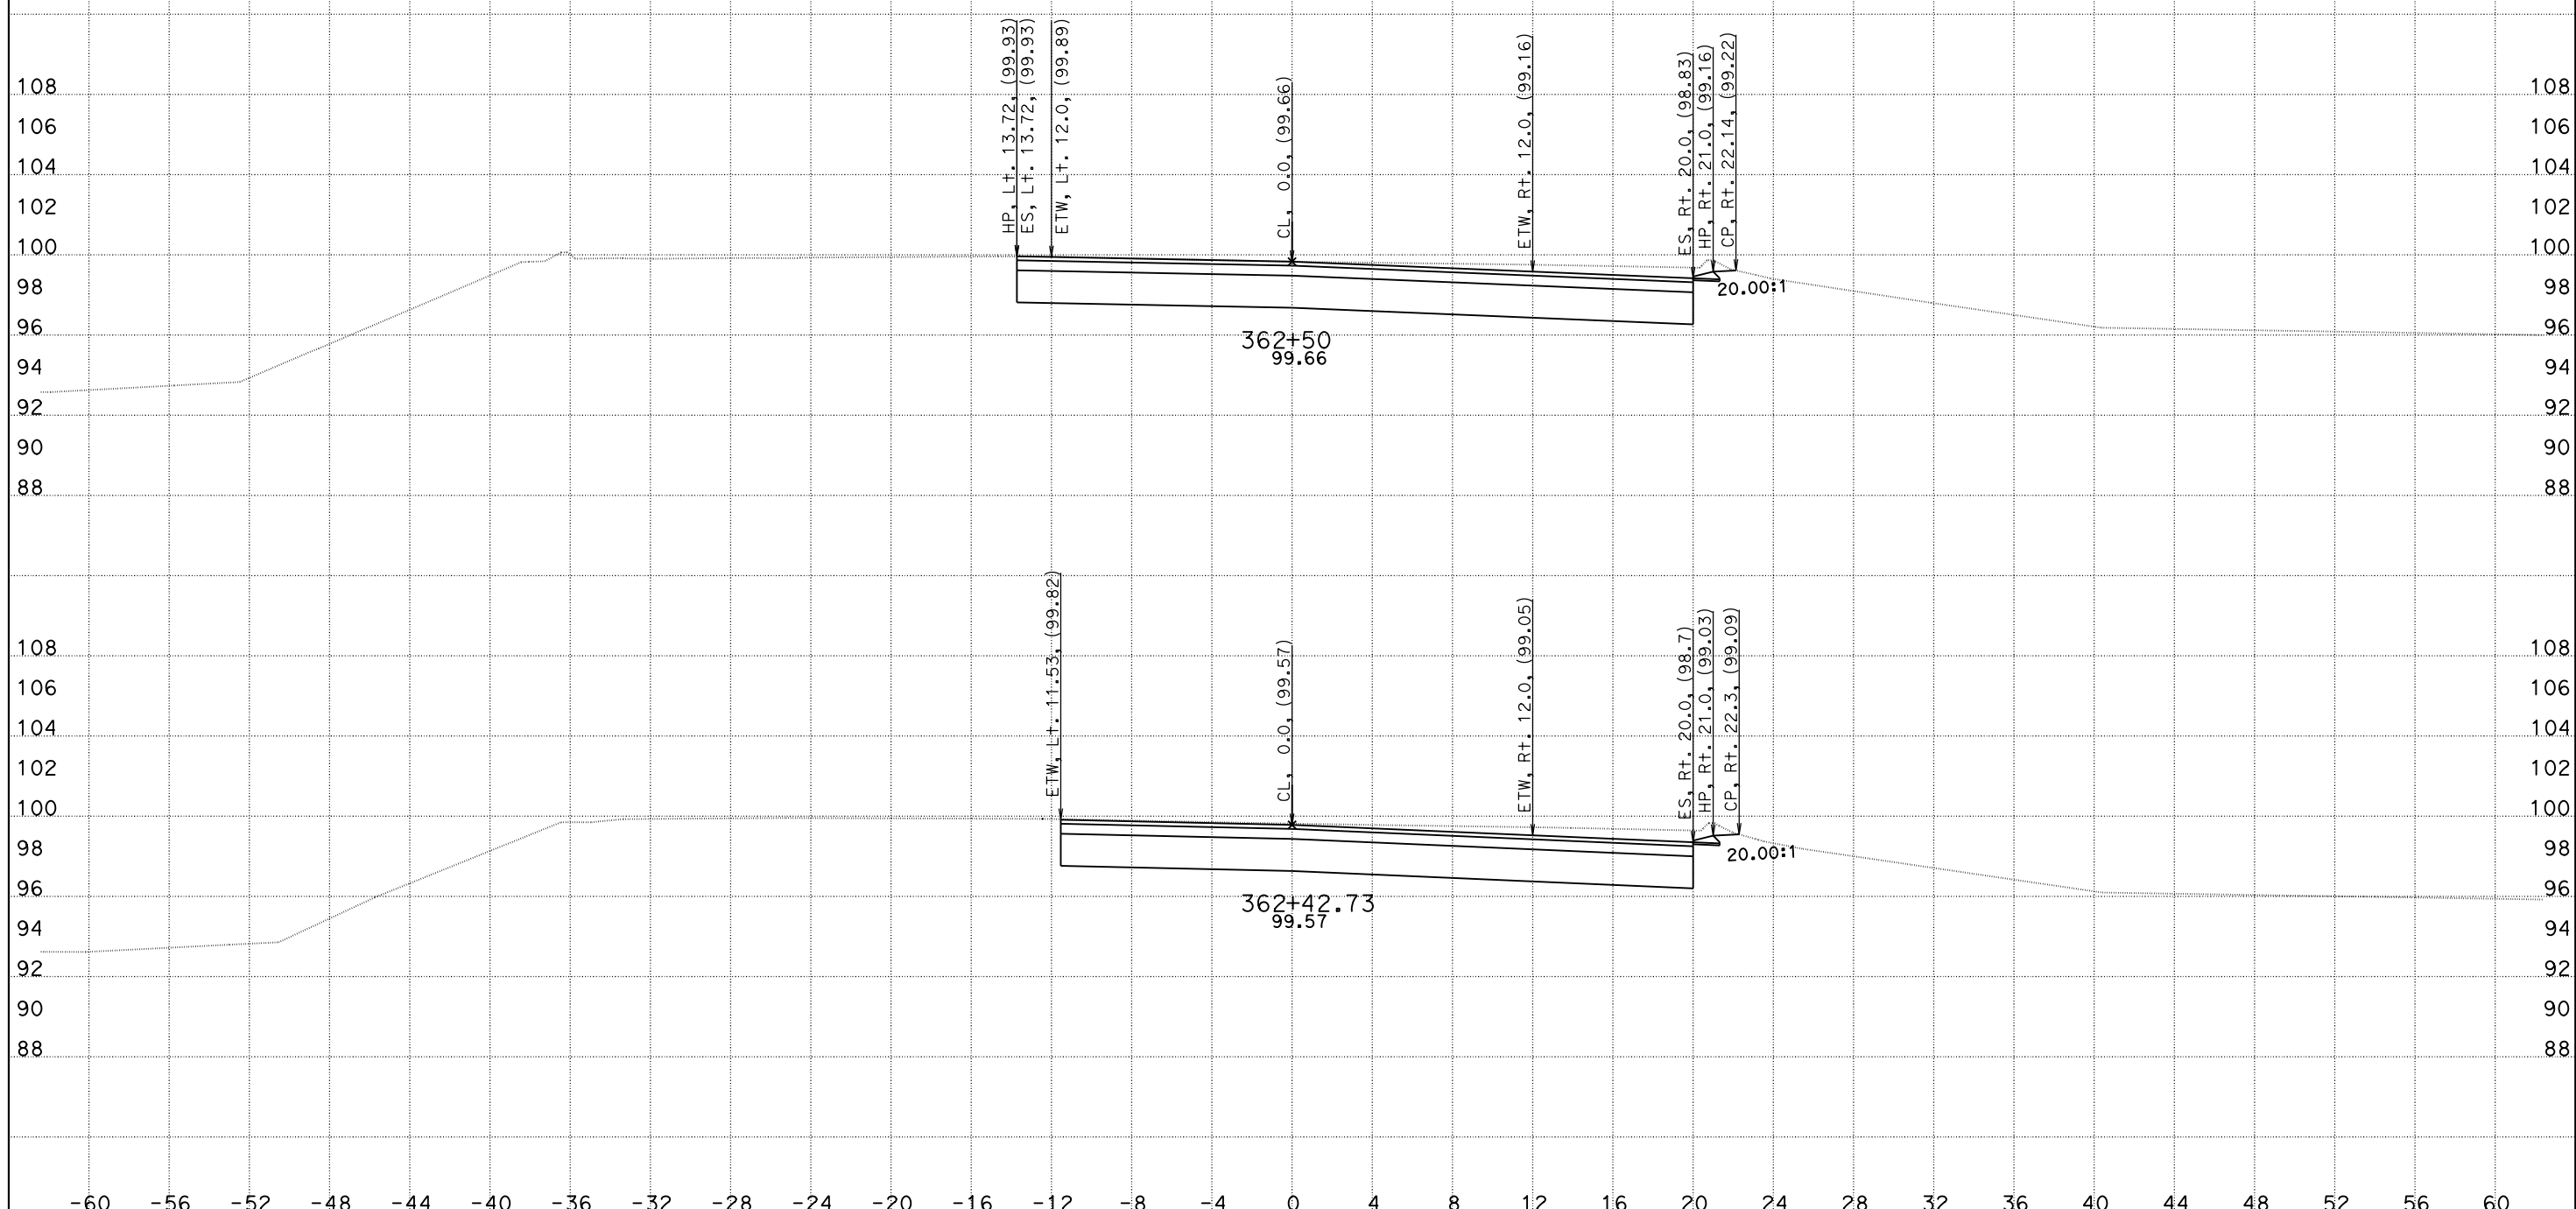

CREATED BY: DH
DATE: 1/14/2016
KC Project: 1410041

CONTRACT: 10-0g820
DIST/CO/RTE/PM: 10/SJ/132/0.4-7.1
File: O:\D10*-0g820\Design\500_CntPrp\Plans\CAiCE\con1_fin.ear PROJECT ID: 10130000731

SCALE: 1" = 4' Horiz.
1" = 4' Vert.

All Dimensions are US Survey Feet

"CON1" LINE CROSS SECTIONS

SHEET 15 OF 22

DESIGN STUDY ONLY

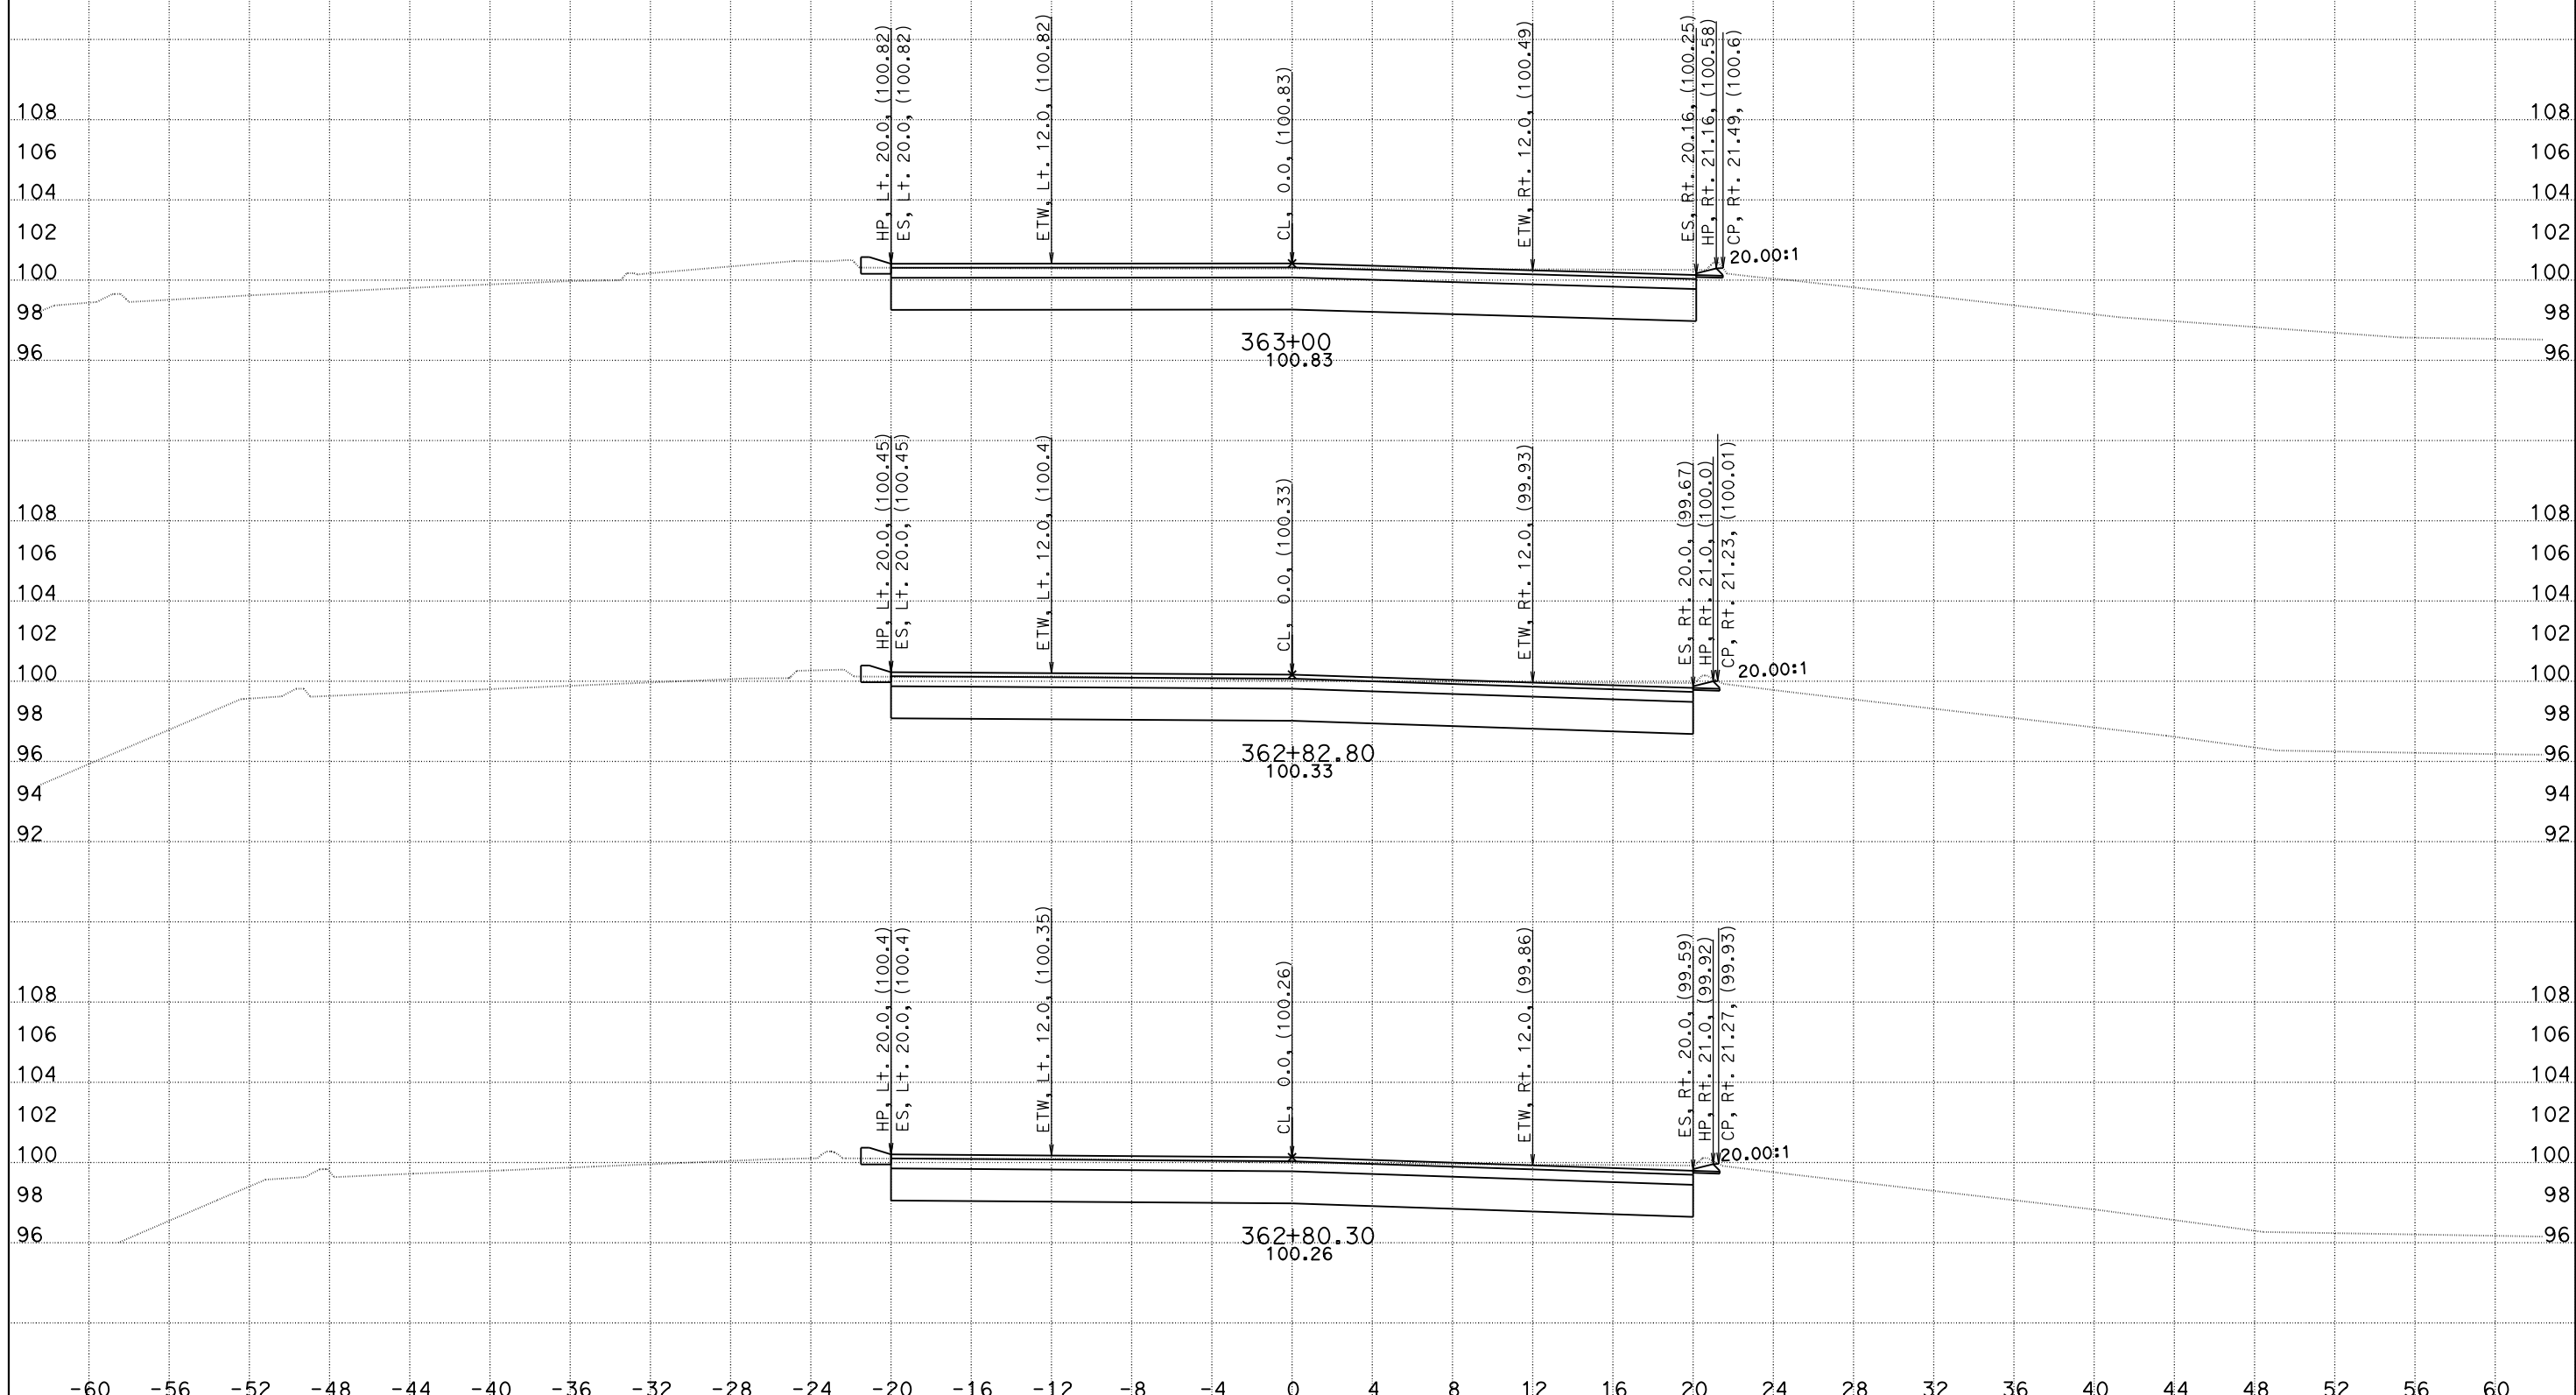

CREATED BY: DH
DATE: 1/14/2016
KC Project: 1410041

CONTRACT: 10-0g820
DIST/CO/RTE/PM: 10/SJ/132/0.4-7.1
File: O:\D10*-0g820\Design\500_CntPrp\Plans\CAiCE\con1_fin.ear PROJECT ID: 10130000731

SCALE: 1" = 4' Horiz.
1" = 4' Vert.

All Dimensions are US Survey Feet

"CON1" LINE CROSS SECTIONS

SHEET 16 OF 22

DESIGN STUDY ONLY

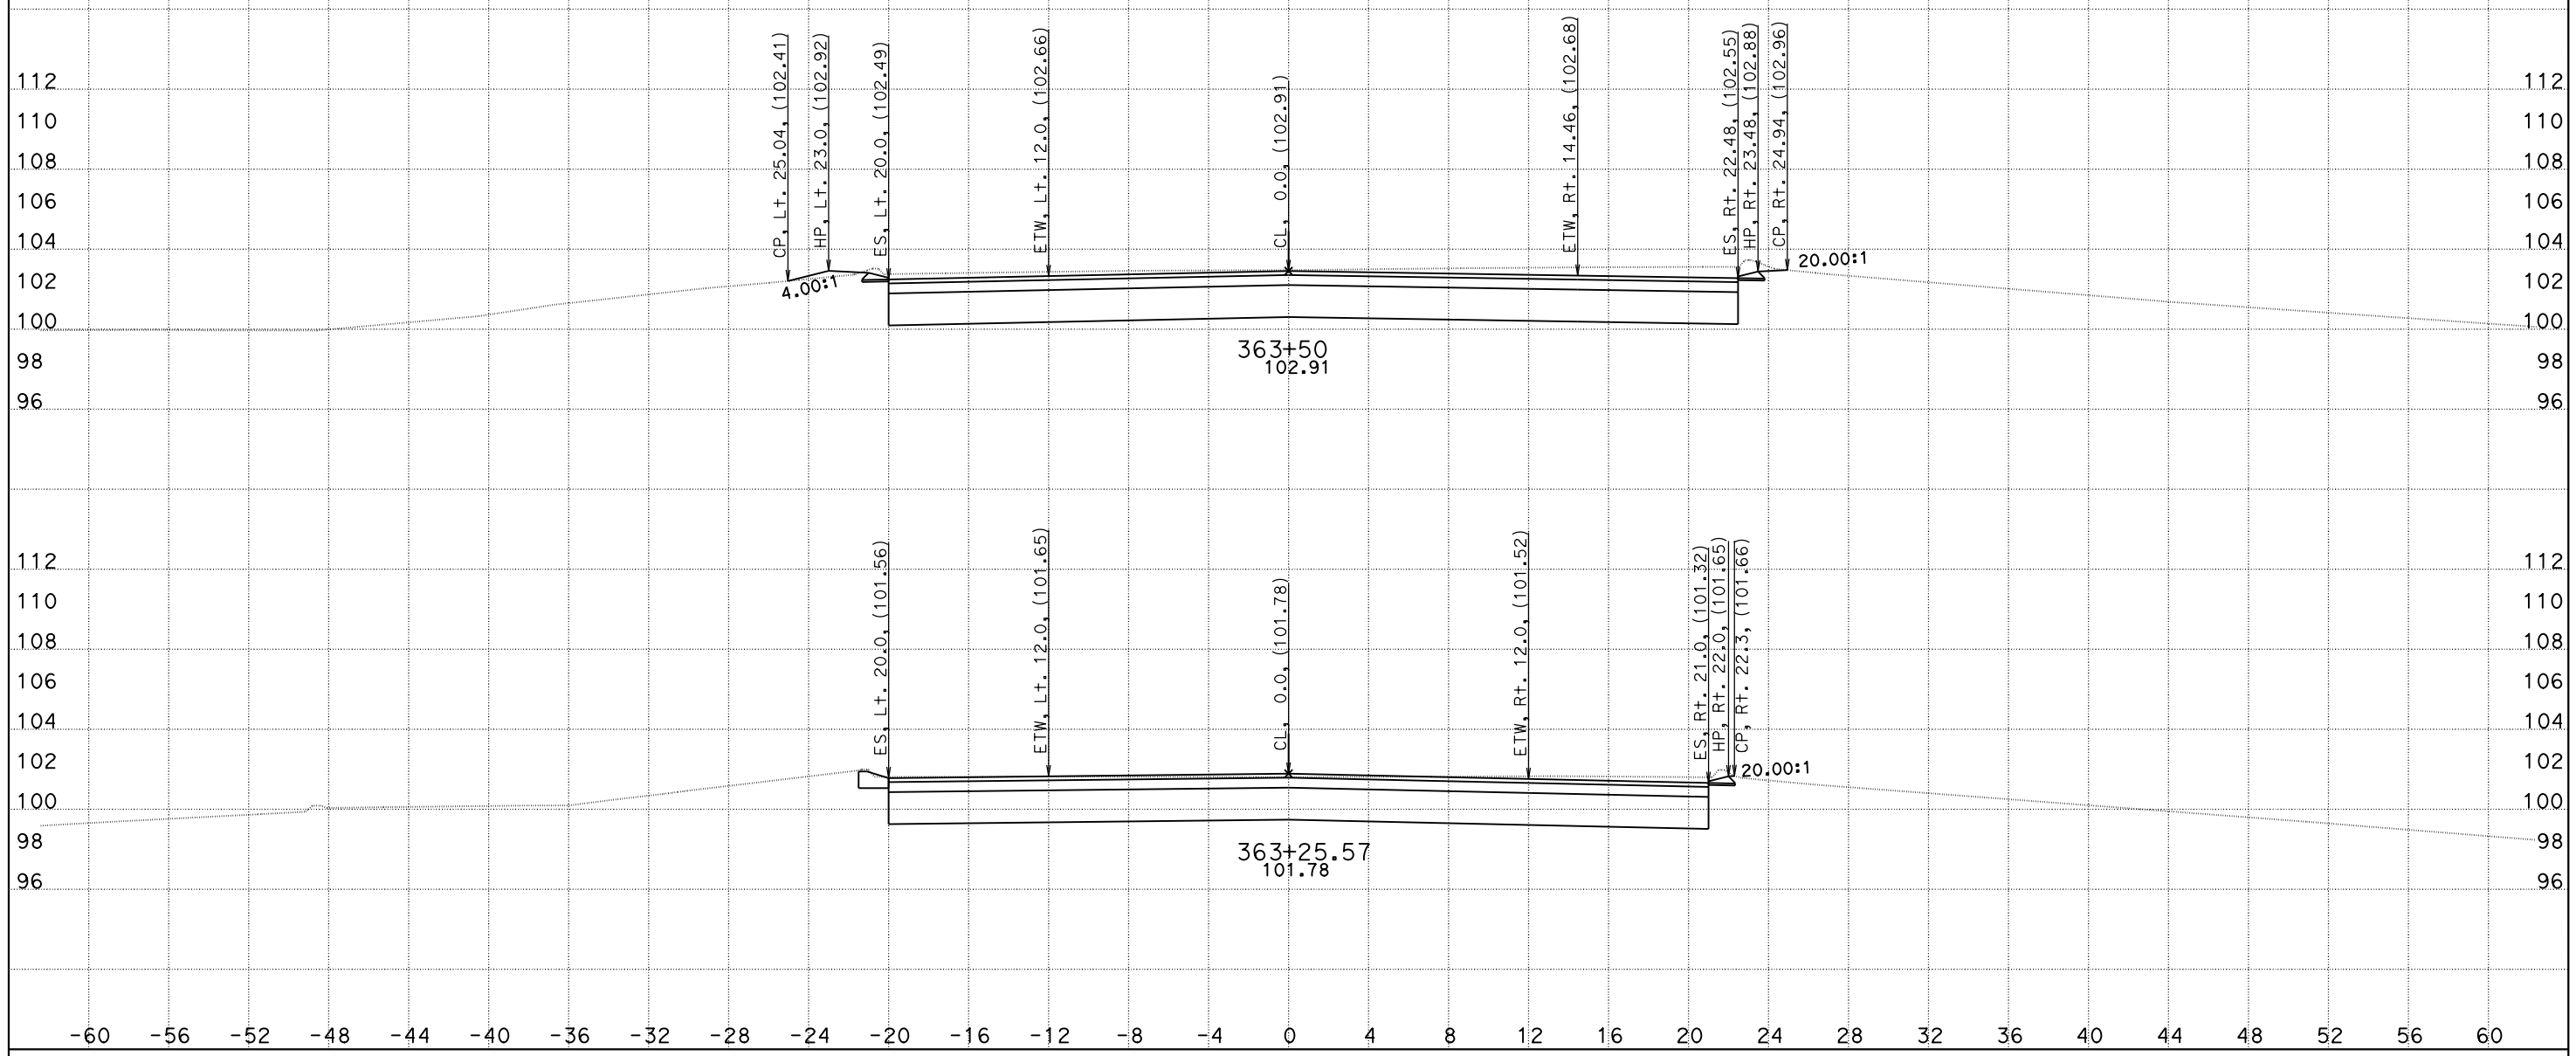

CREATED BY: DH
DATE: 1/14/2016
KC Project: 1410041

CONTRACT: 10-0g820
DIST/CO/RTE/PM: 10/SJ/132/0.4-7.1
File: O:\D10*-0g820\Design\500_CntPrp\Plans\CAiCE\con1_fin.ear
PROJECT ID: 10130000731

SCALE: 1" = 4' Horiz.
1" = 4' Vert.

All Dimensions are US Survey Feet

"CON1" LINE CROSS SECTIONS

SHEET 17 OF 22

DESIGN STUDY ONLY

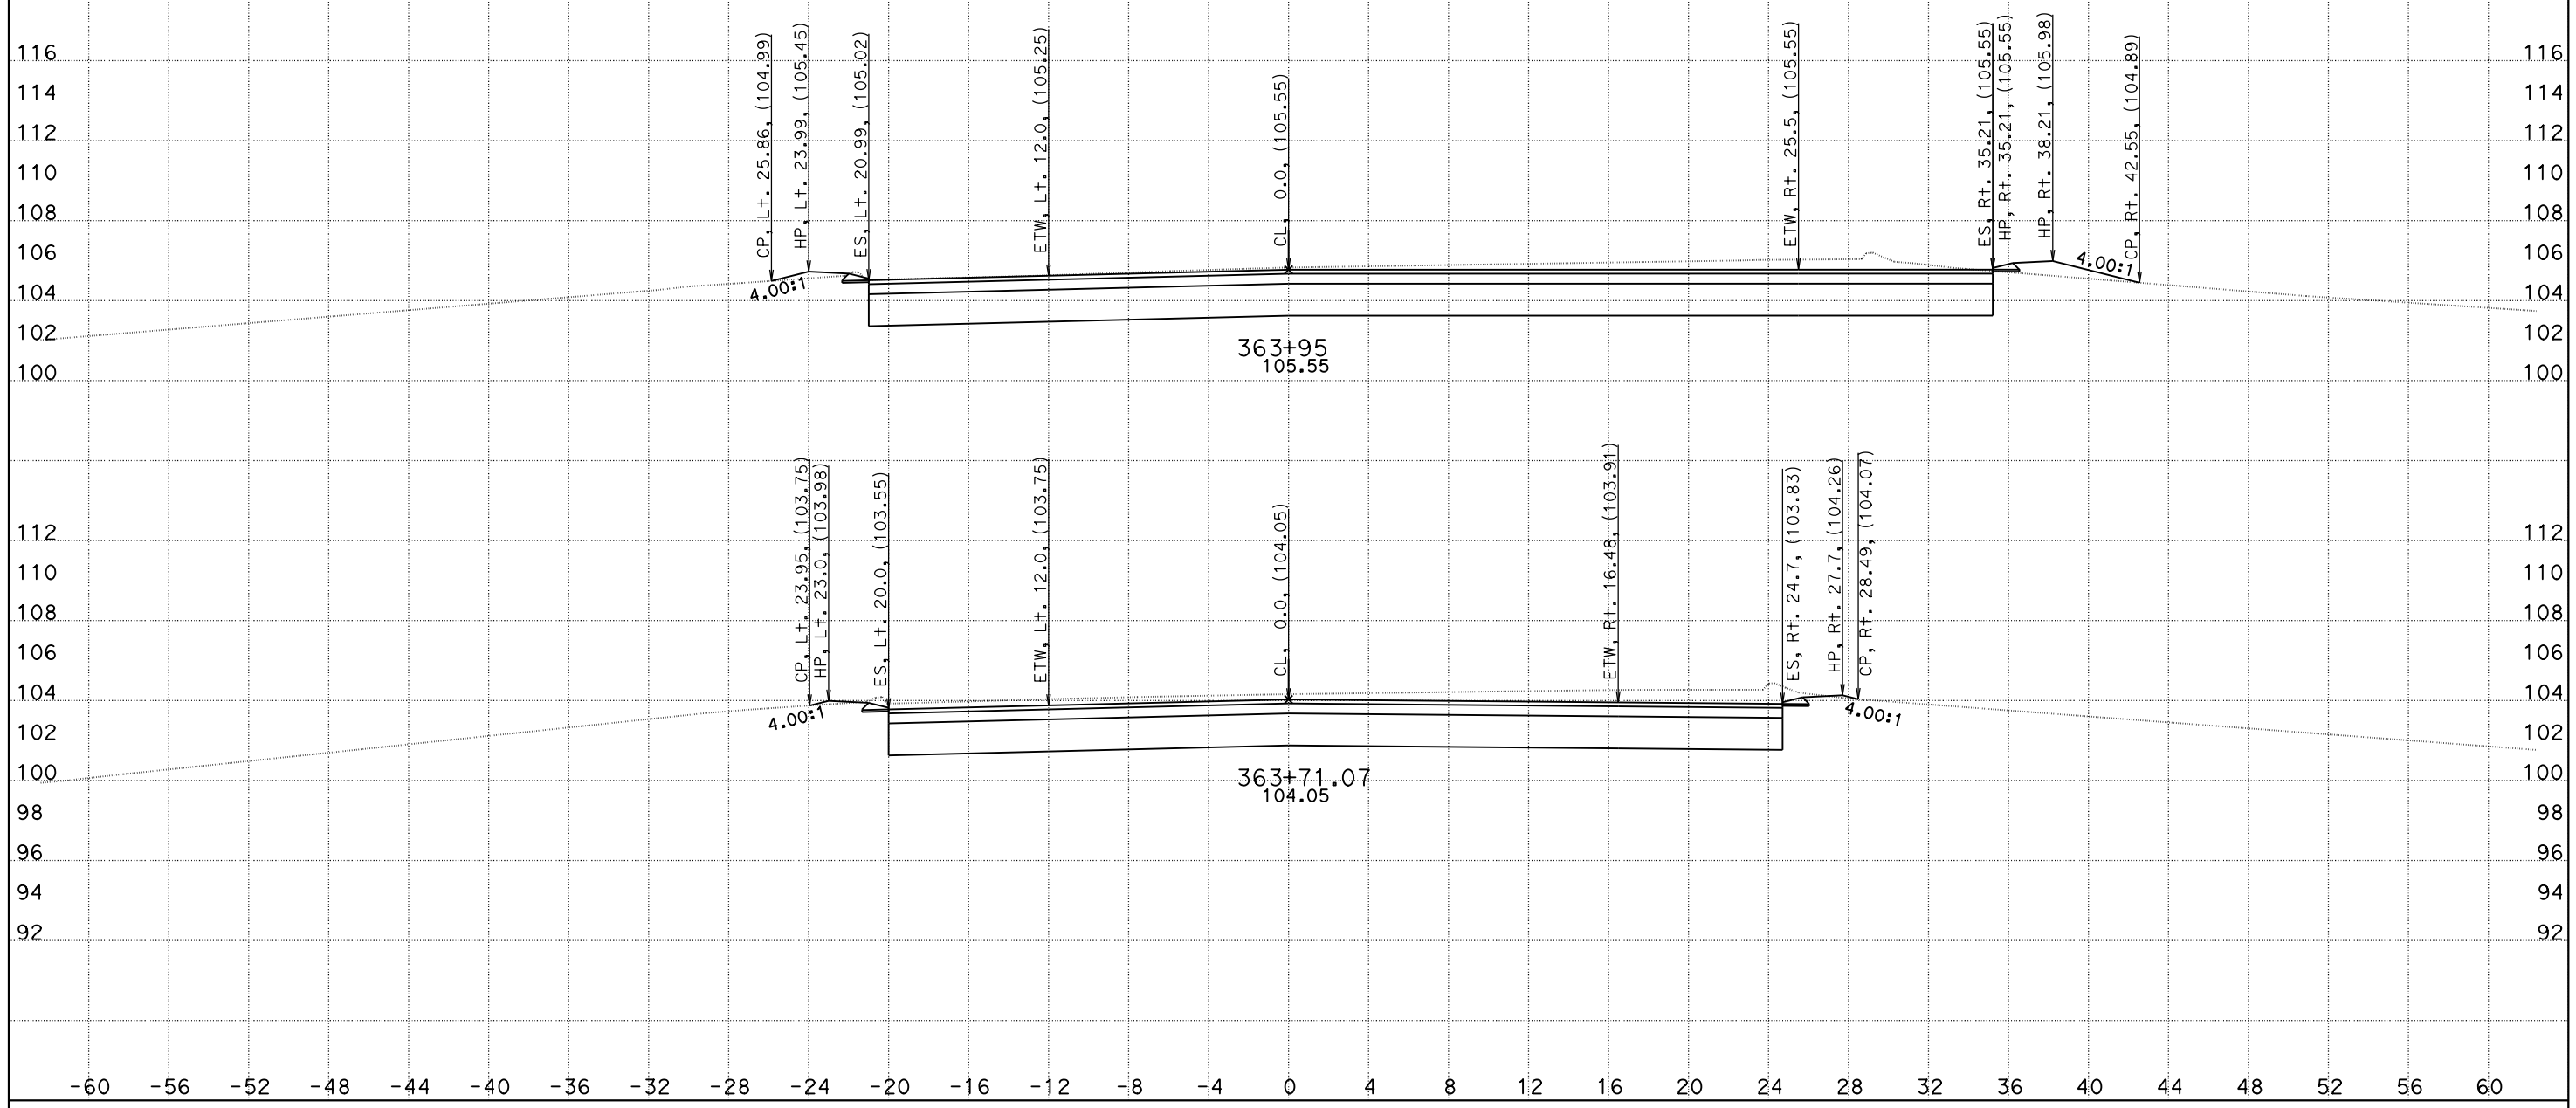

CREATED BY: DH
DATE: 1/14/2016
KC Project: 1410041

CONTRACT: 10-0g820
DIST/CO/RTE/PM: 10/SJ/132/0.4-7.1
File: O:\D10*-0g820\Design\500_CntPrp\Plans\CAiCE\con1_fin.ear PROJECT ID: 10130000731

SCALE: 1" = 4' Horiz.
1" = 4' Vert.

All Dimensions are US Survey Feet

"CON1" LINE CROSS SECTIONS

SHEET 18 OF 22

DESIGN STUDY ONLY

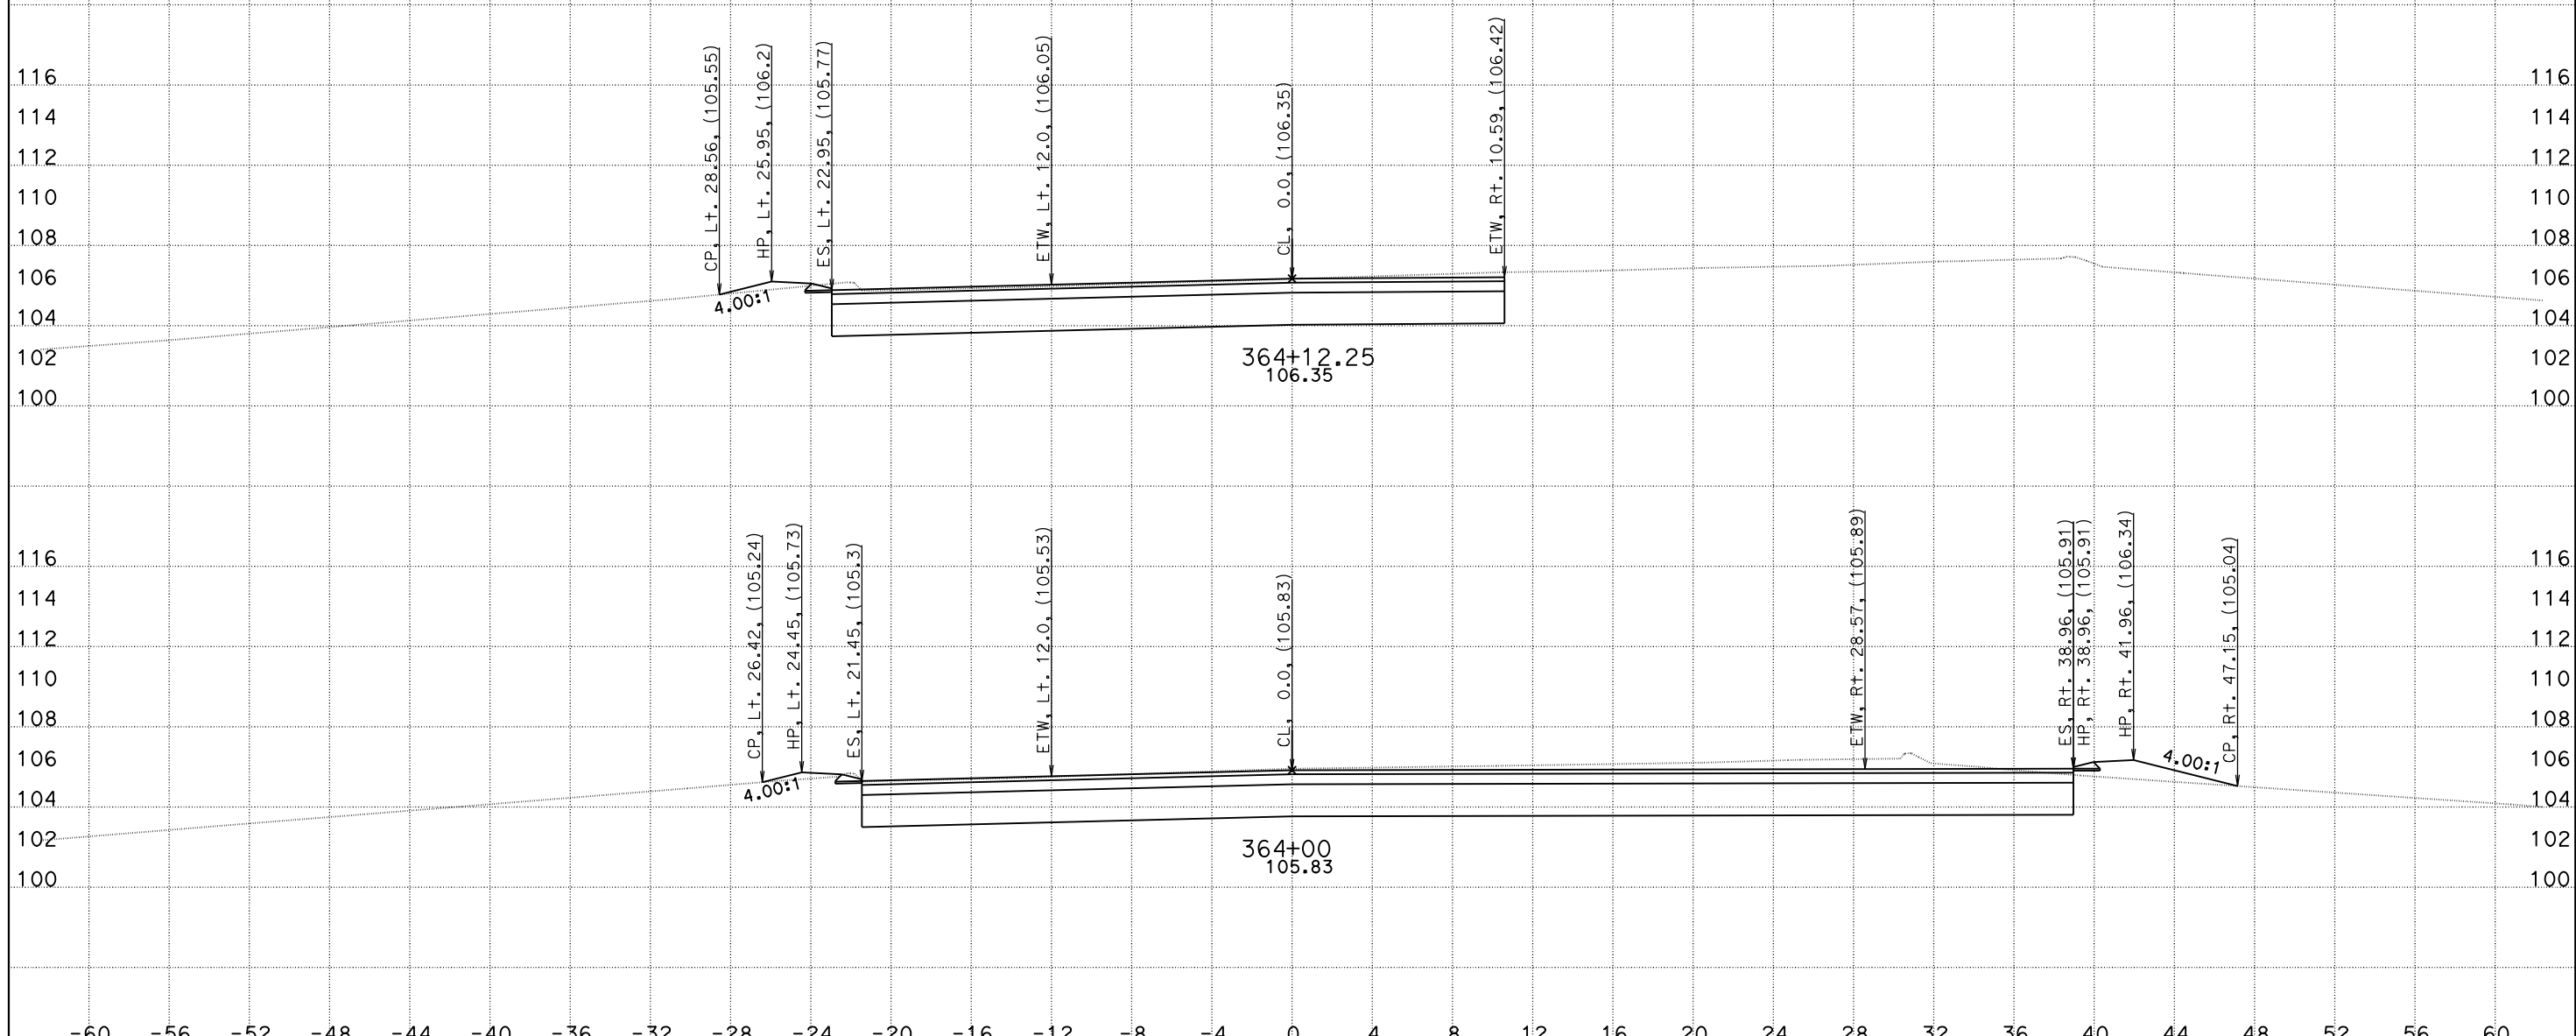

CREATED BY: DH
DATE: 1/14/2016
KC Project: 1410041

CONTRACT: 10-0g820
DIST/CO/RTE/PM: 10/SJ/132/0.4-7.1
File: O:\D10*-0g820\Design\500_CntPrp\Plans\CAiCE\con1_fin.ear PROJECT ID: 10130000731

SCALE: 1" = 4' Horiz.
1" = 4' Vert.

All Dimensions are US Survey Feet

"CON1" LINE CROSS SECTIONS

SHEET 19 OF 22

DESIGN STUDY ONLY

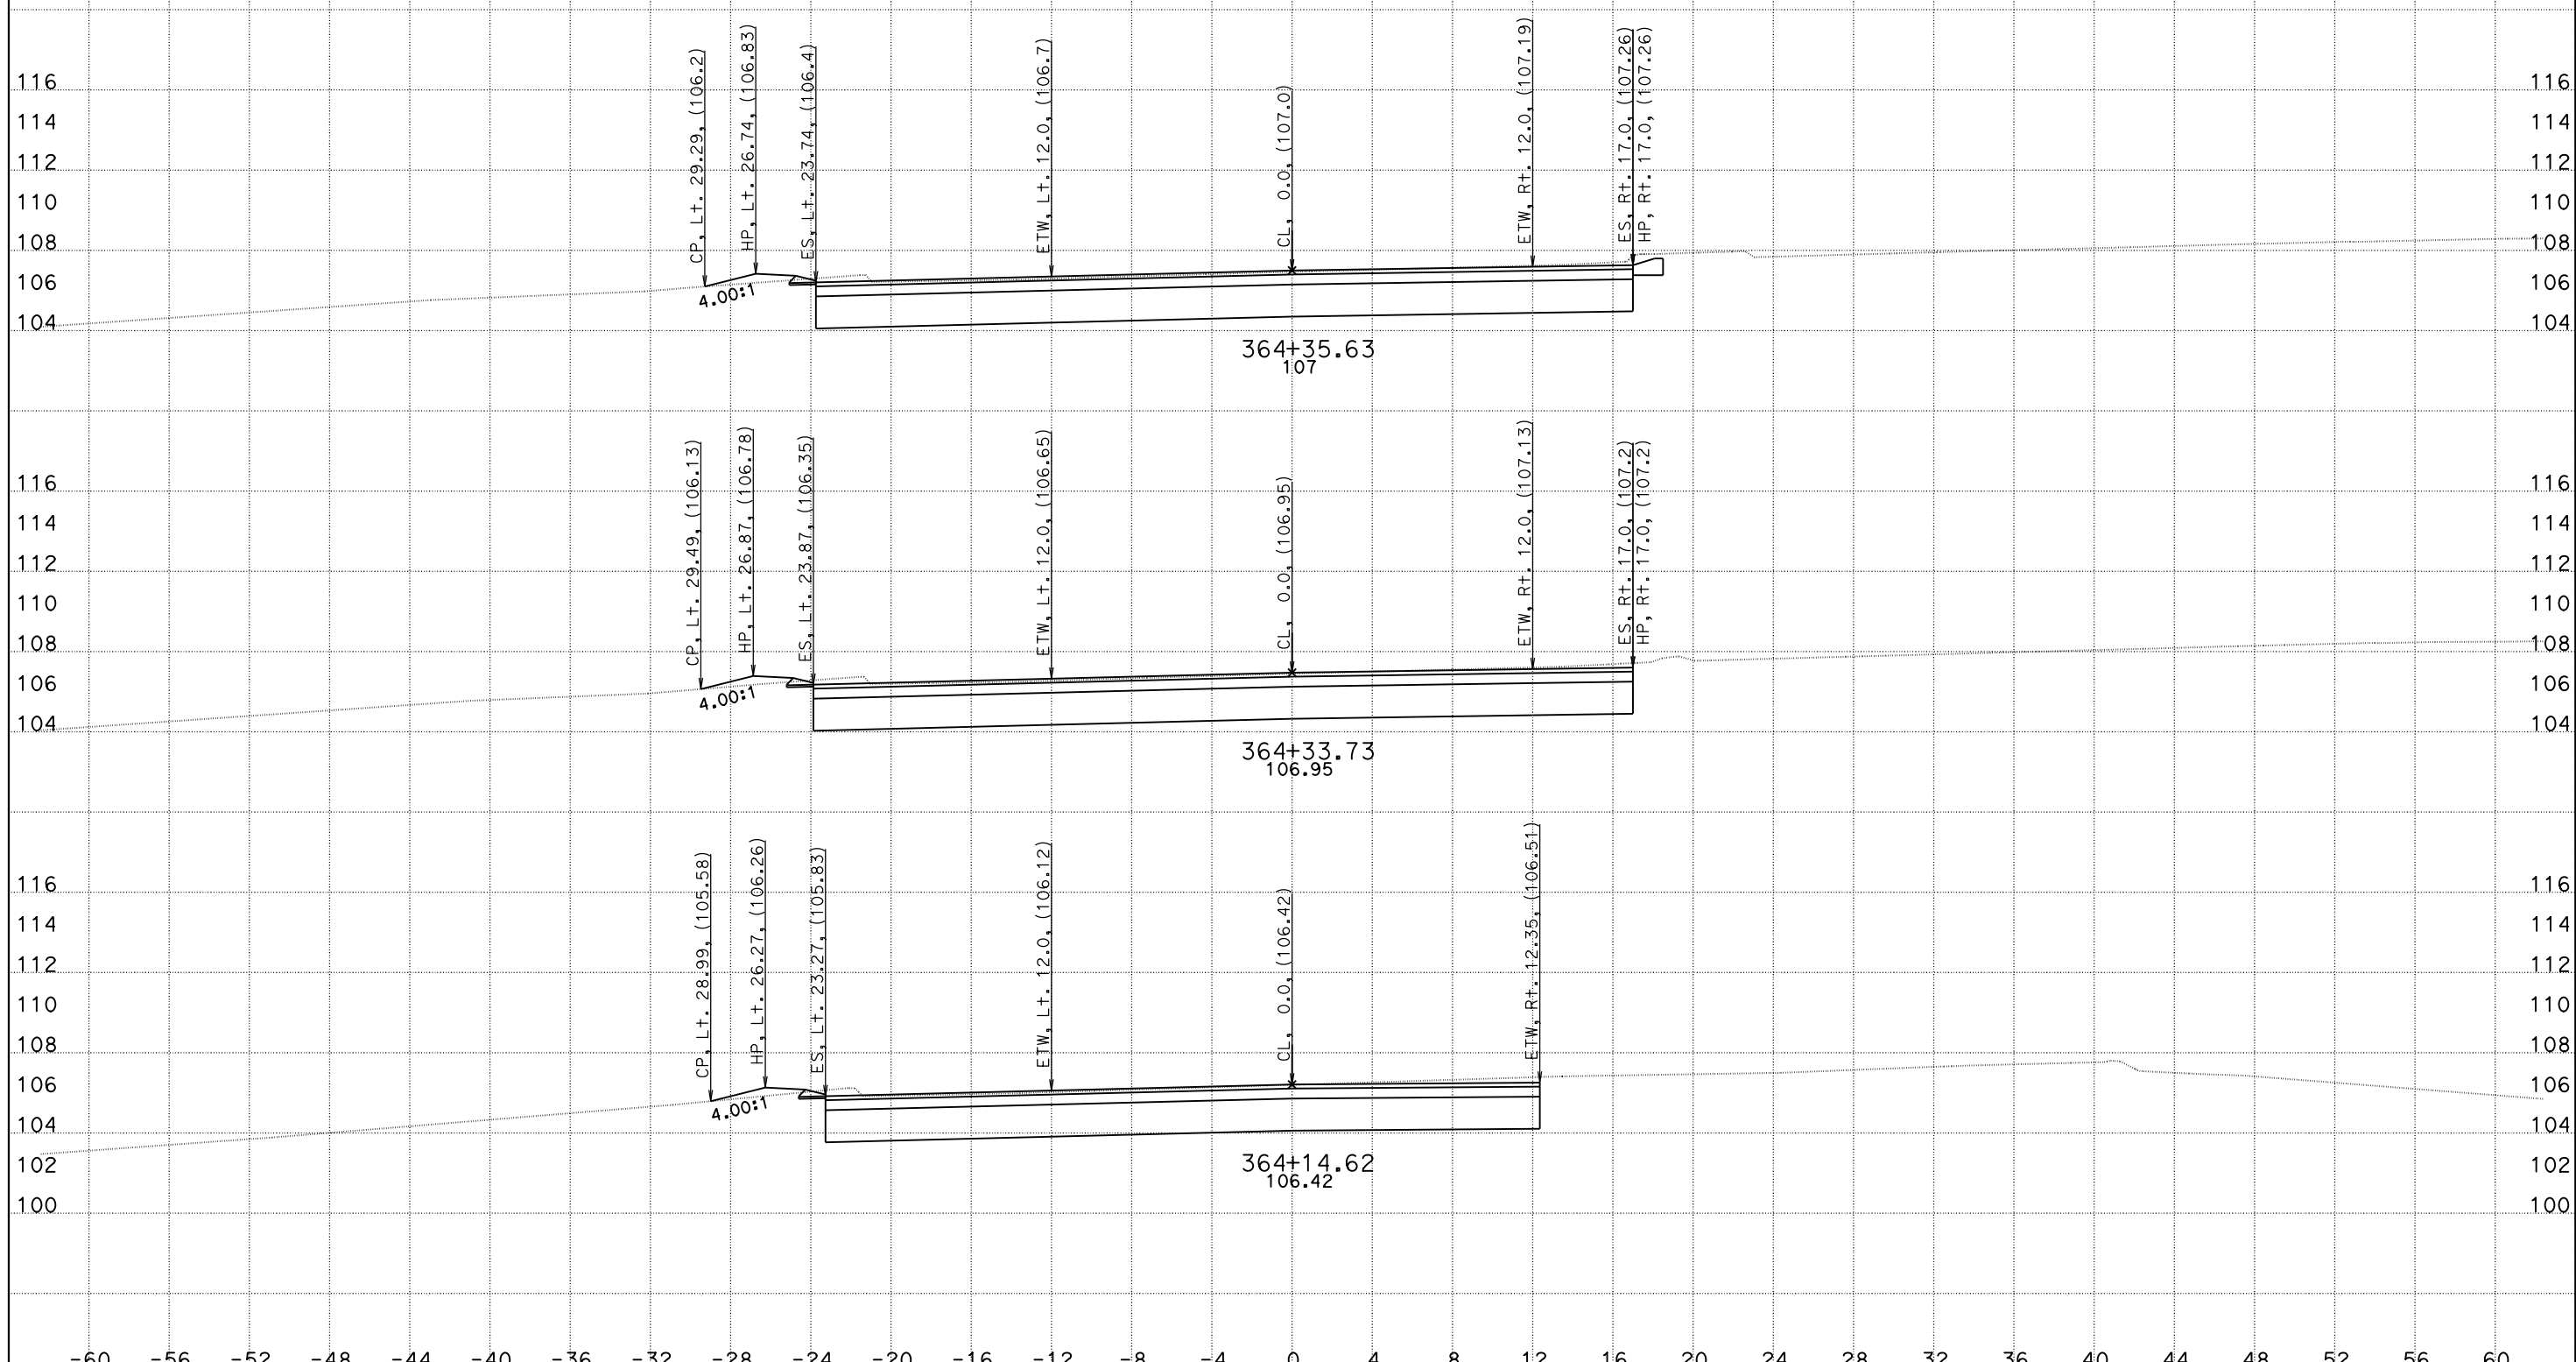

CREATED BY: DH
DATE: 1/14/2016
KC Project: 1410041

CONTRACT: 10-0g820
DIST/CO/RTE/PM: 10/SJ/132/0.4-7.1
File: O:\D10*-0g820\Design\500_CntPrp\Plans\CAiCE\con1_fin.ear PROJECT ID: 10130000731

SCALE: 1" = 4' Horiz.
1" = 4' Vert.

All Dimensions are US Survey Feet

"CON1" LINE CROSS SECTIONS

SHEET 20 OF 22

DESIGN STUDY ONLY

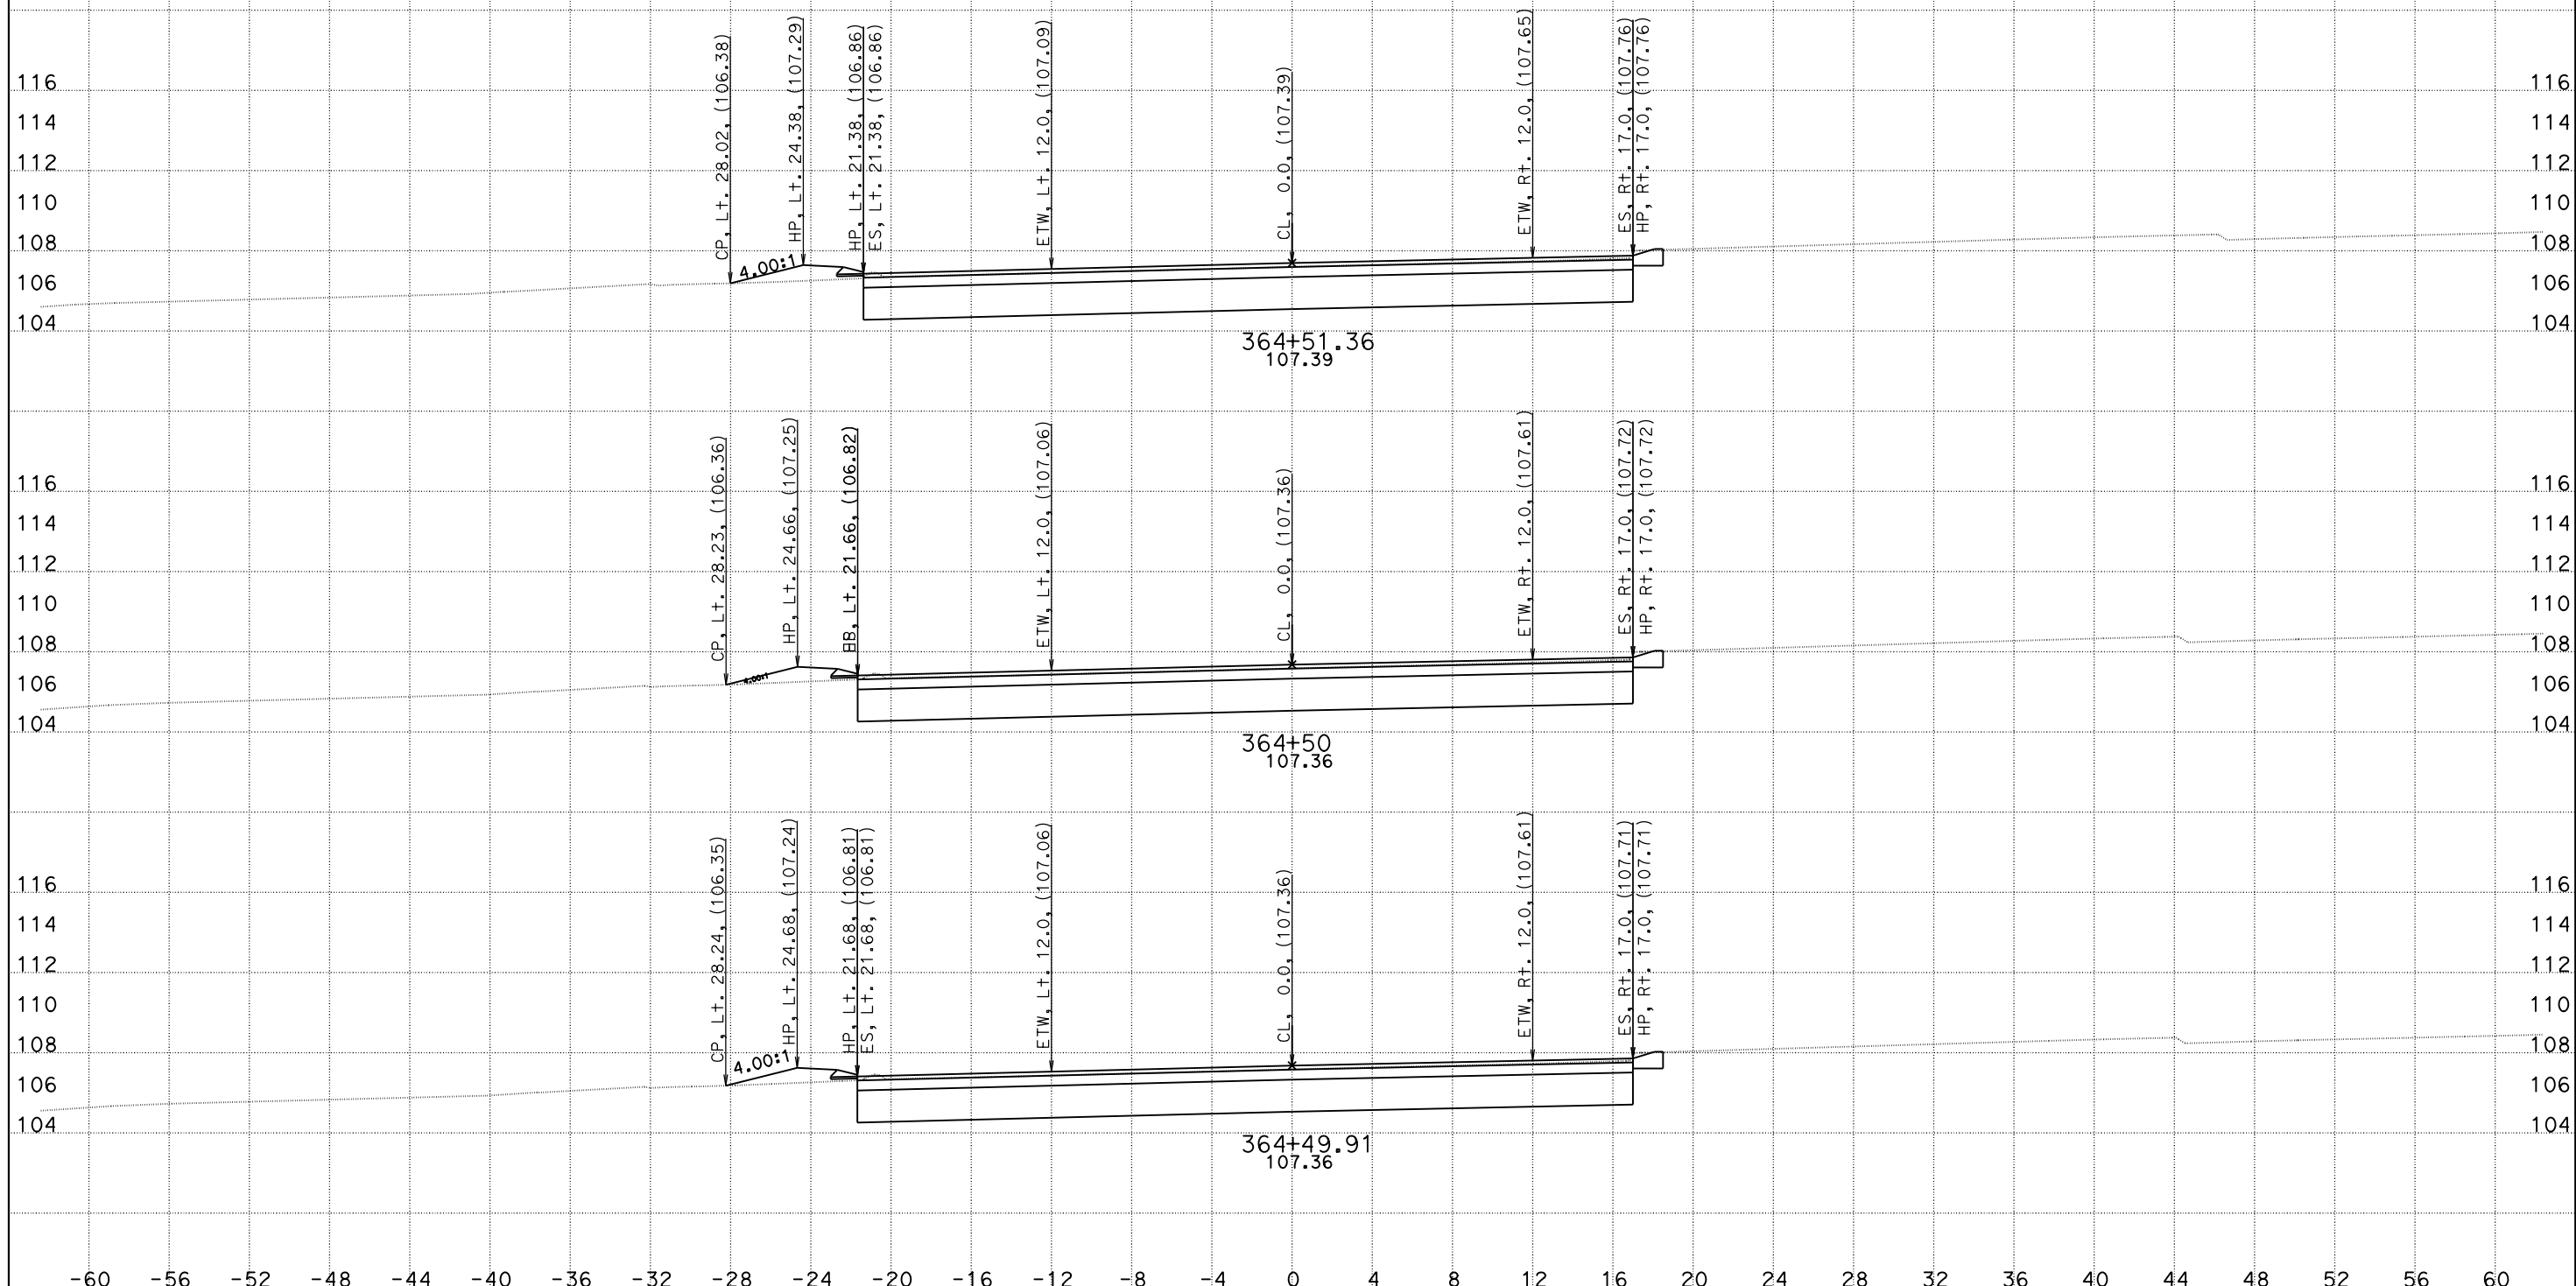

CREATED BY: DH
DATE: 1/14/2016
KC Project: 1410041

CONTRACT: 10-0g820
DIST/CO/RTE/PM: 10/SJ/132/0.4-7.1
File: O:\D10*-0g820\Design\500_CntPrp\Plans\CAiCE\con1_fin.ear PROJECT ID: 10130000731

SCALE: 1" = 4' Horiz.
1" = 4' Vert.

All Dimensions are US Survey Feet

"CON1" LINE CROSS SECTIONS

SHEET 21 OF 22

DESIGN STUDY ONLY

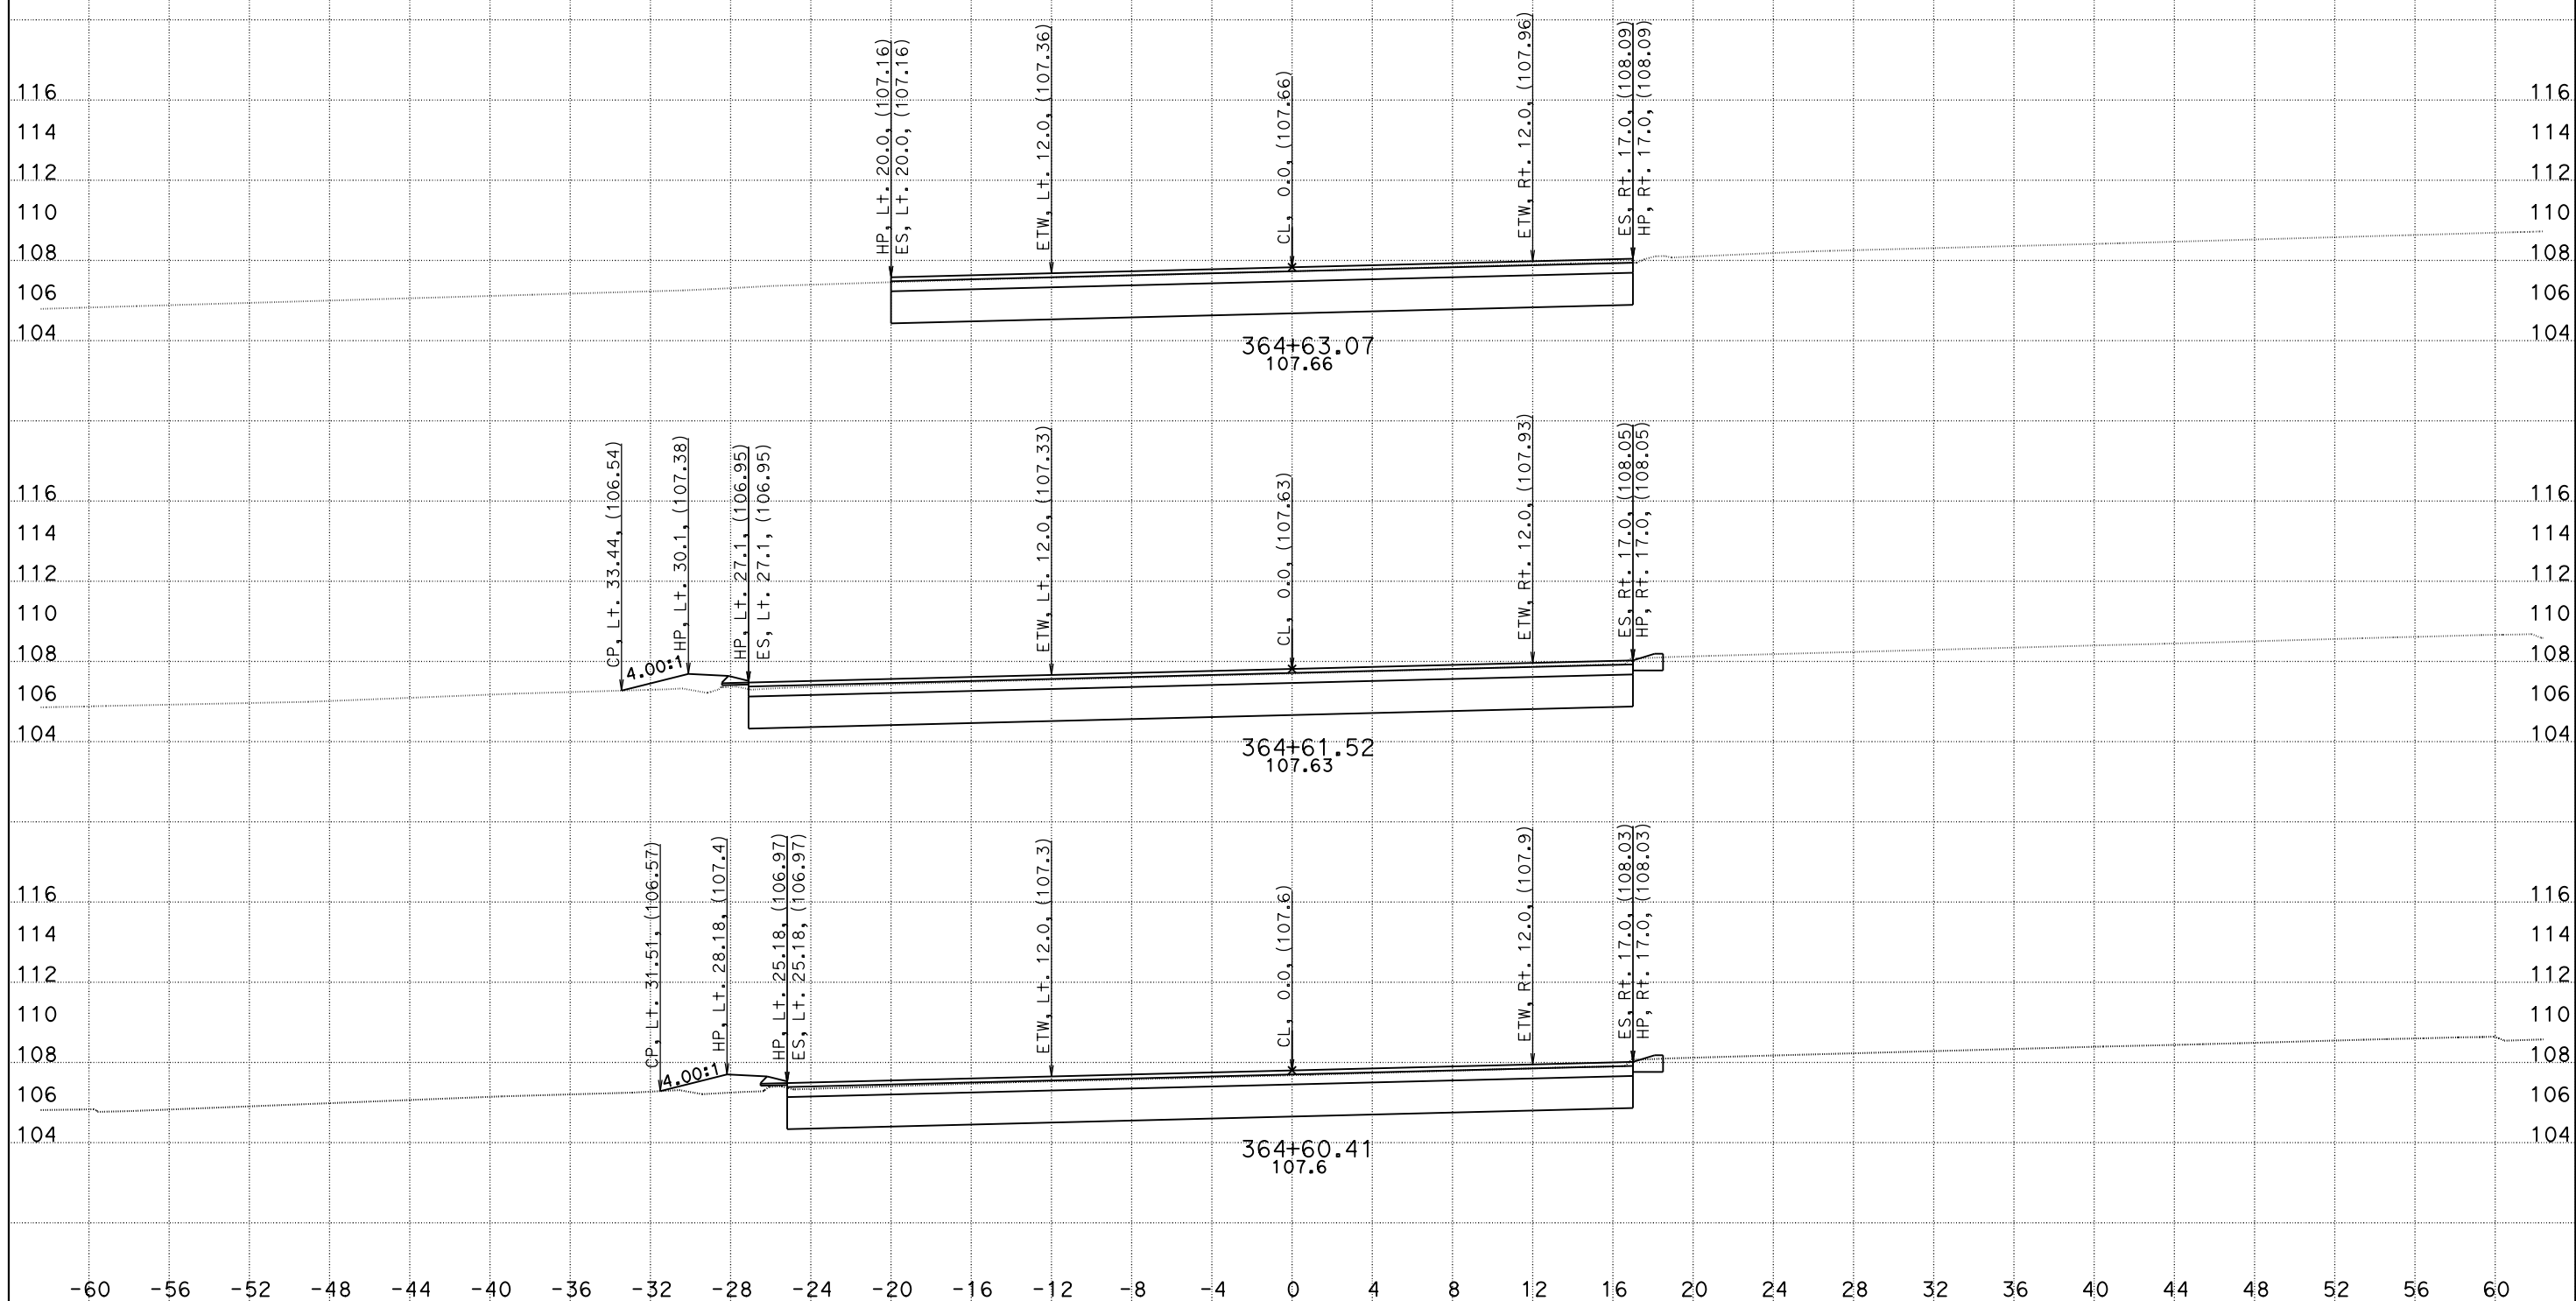

CREATED BY: DH
DATE: 1/14/2016
KC Project: 1410041

CONTRACT: 10-0g820
DIST/CO/RTE/PM: 10/SJ/132/0.4-7.1
File: O:\D10*-0g820\Design\500_CntPrp\Plans\CAiCE\con1_fin.ear PROJECT ID: 10130000731

SCALE: 1" = 4' Horiz.
1" = 4' Vert.

All Dimensions are US Survey Feet

"CON1" LINE CROSS SECTIONS

SHEET 22 OF 22