DESIGN STUDY ONLY

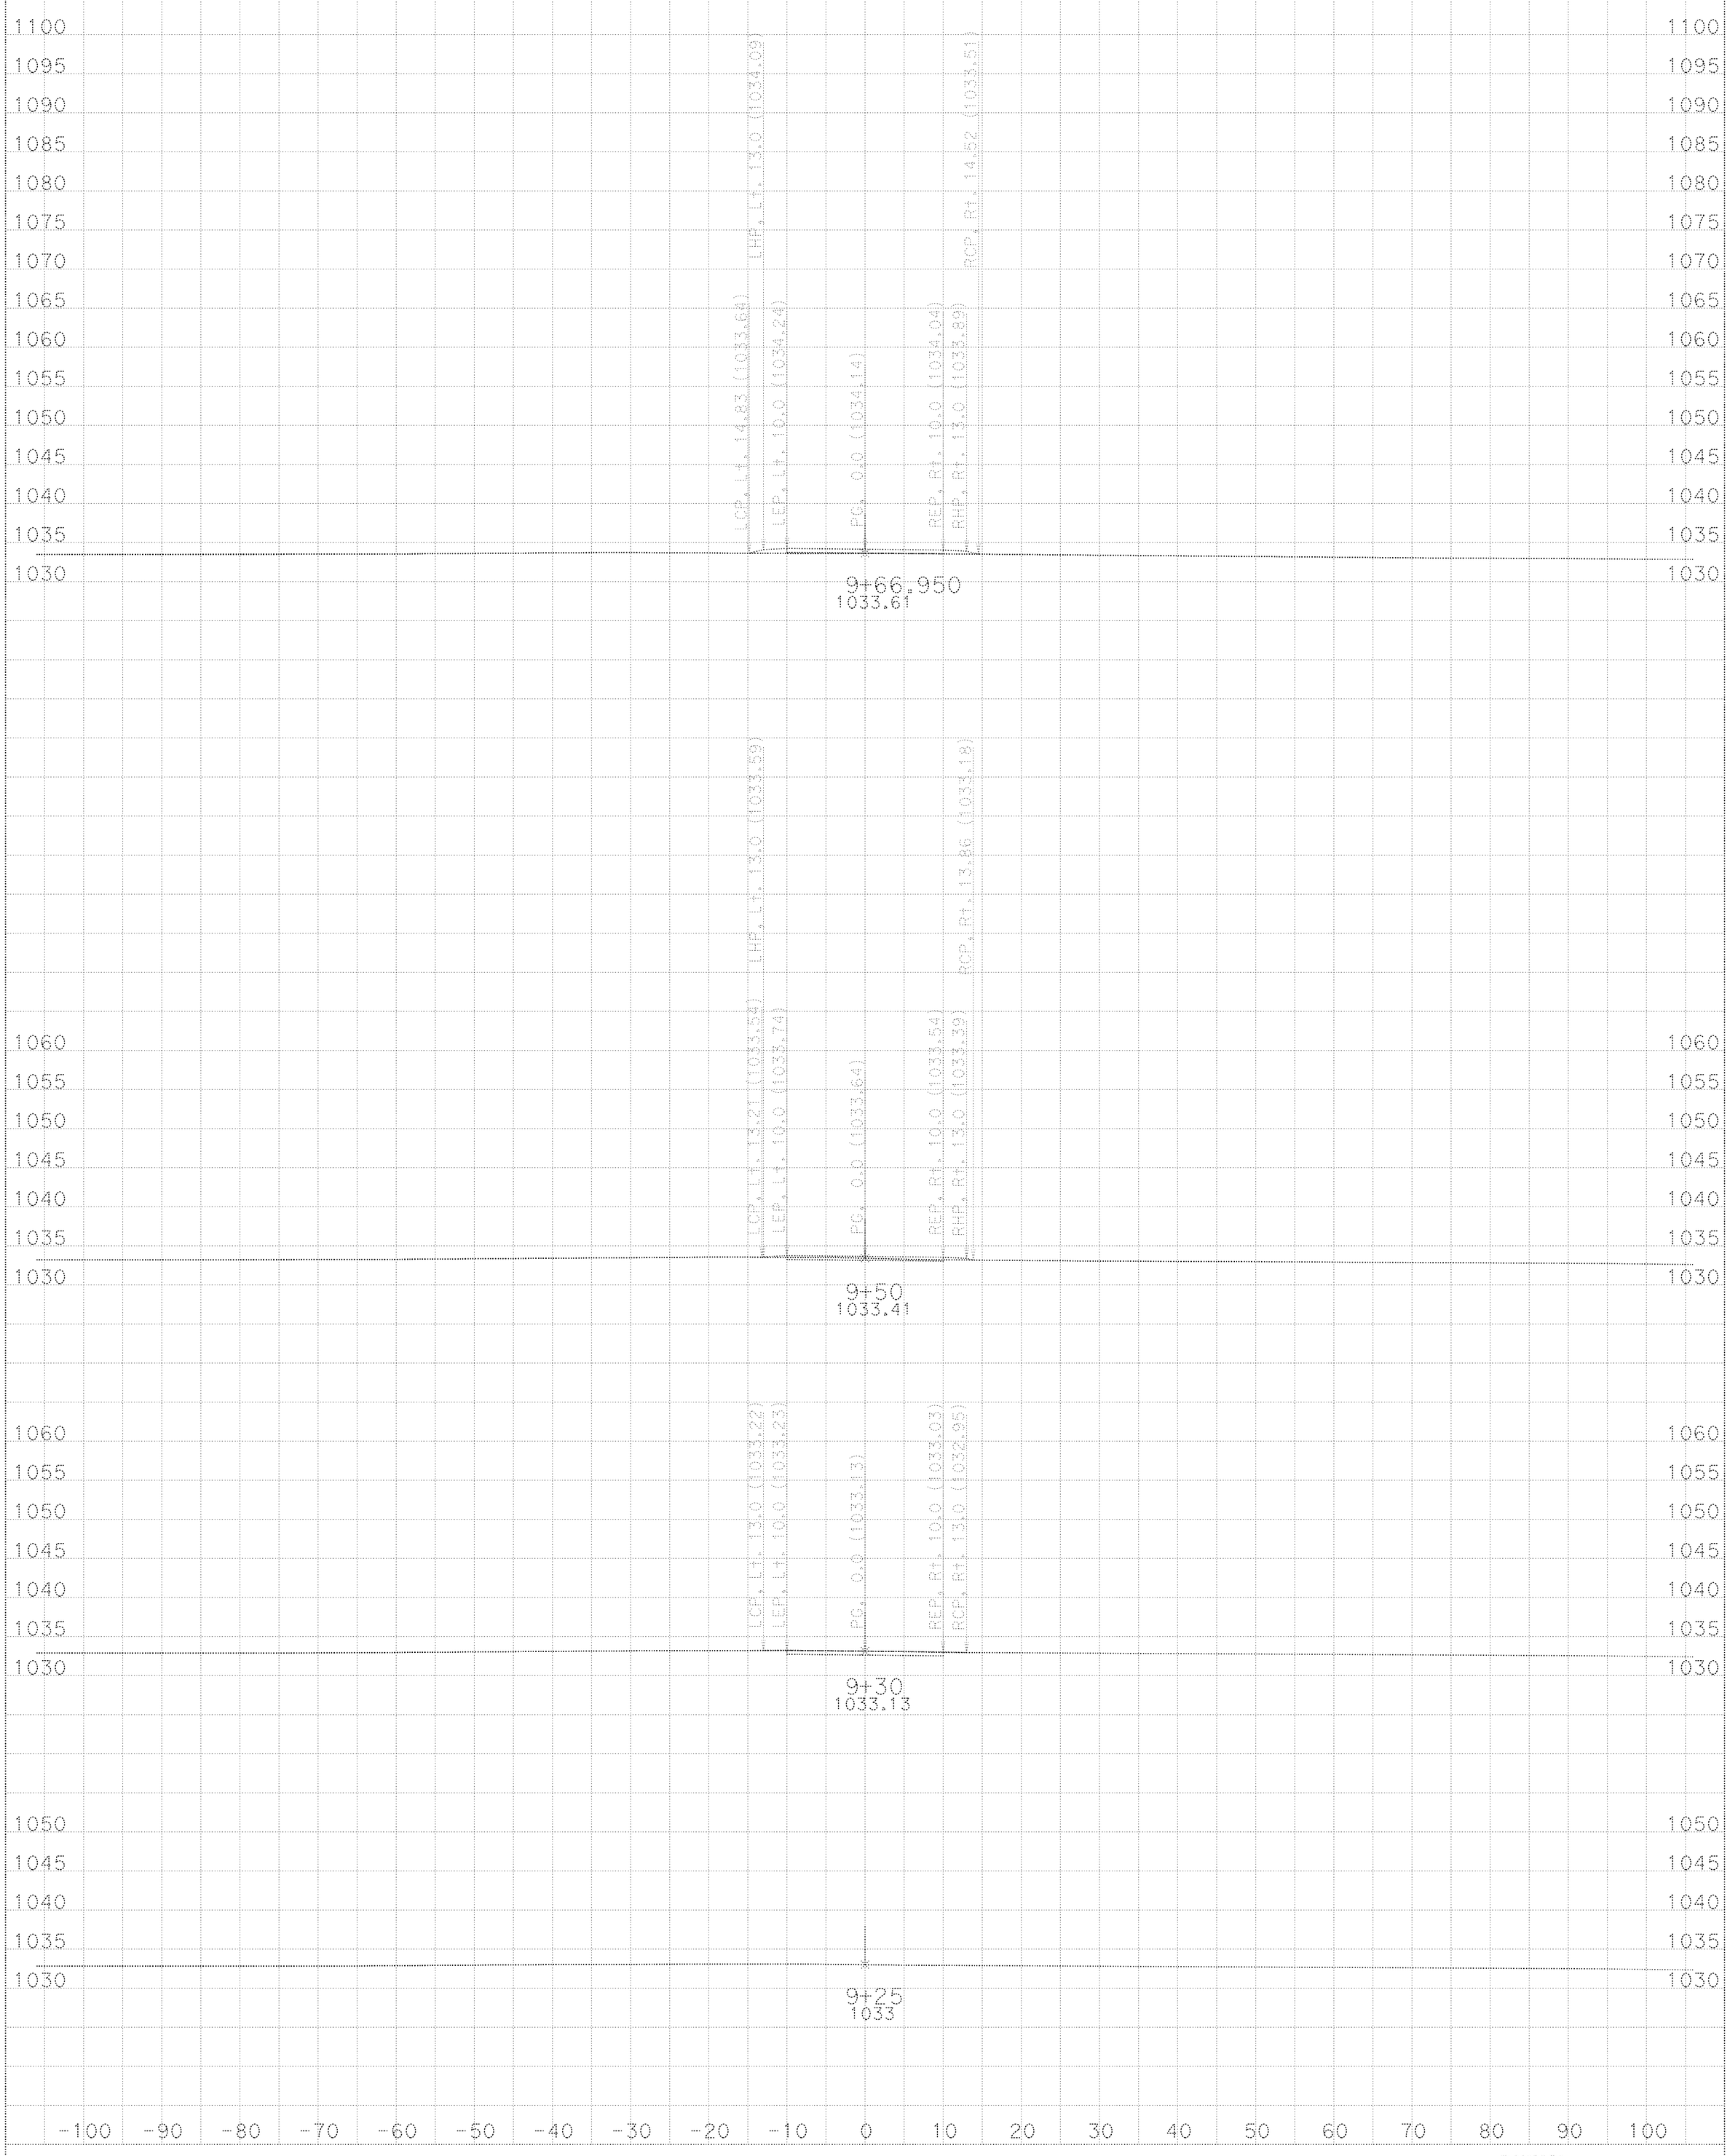

CREATED BY: Jose Bourlesta DATE: 2/20/2015

All Dimensions are US Survey Feet

SCALE: 1" = 10' Horiz.
1" = 10' Vert.

DWY2b
CROSS SECTIONS

KC Project: DWY2 File: D:\Temp10\DWY2\DWY2B\EAR\FEATURES\subdwy2b.ear

SHEET 1 OF XXX

DESIGN STUDY ONLY

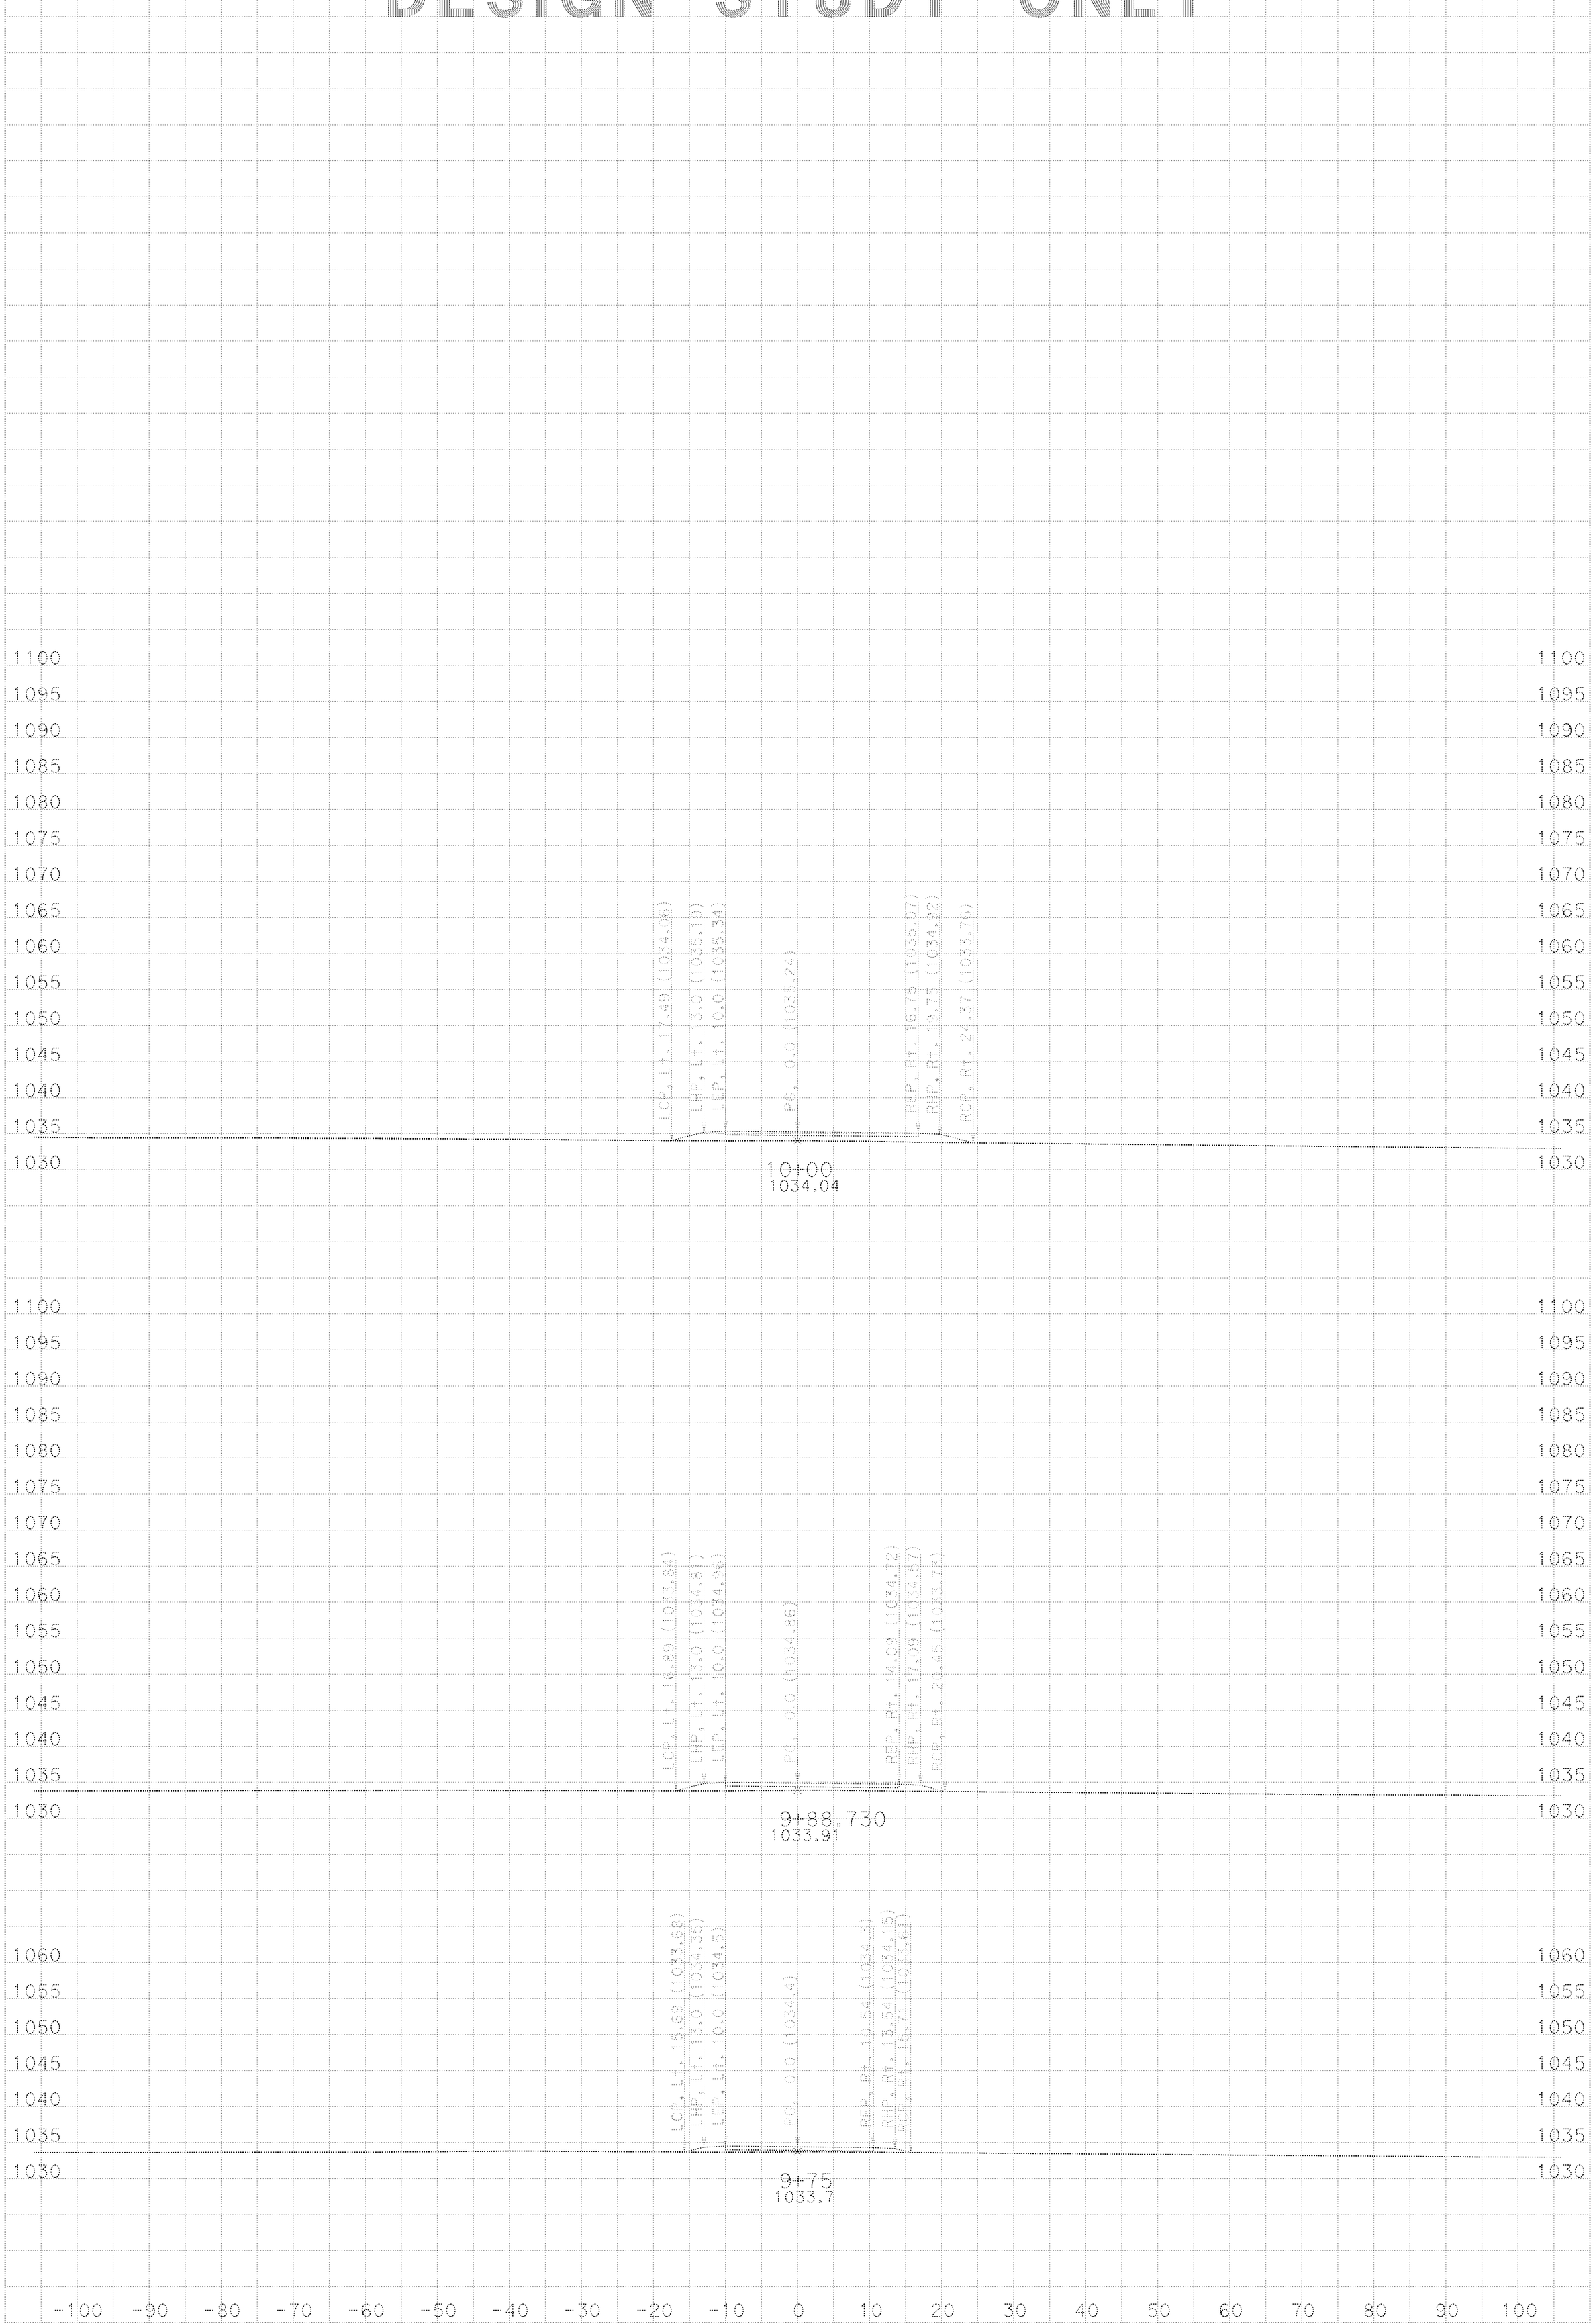

CREATED BY: Jose Bourlete DATE: 2/20/2015

All Dimensions are US Survey Feet

SCALE: 1" = 10' Horiz.
1" = 10' Vert.

DWY2b
CROSS SECTIONS
SHEET 2 OF XXX

KC Project: DWY2 File: D:\Temp10\DWY2\DWY2B\EAR\FEATURES\subway2b.ear

DESIGN STUDY ONLY

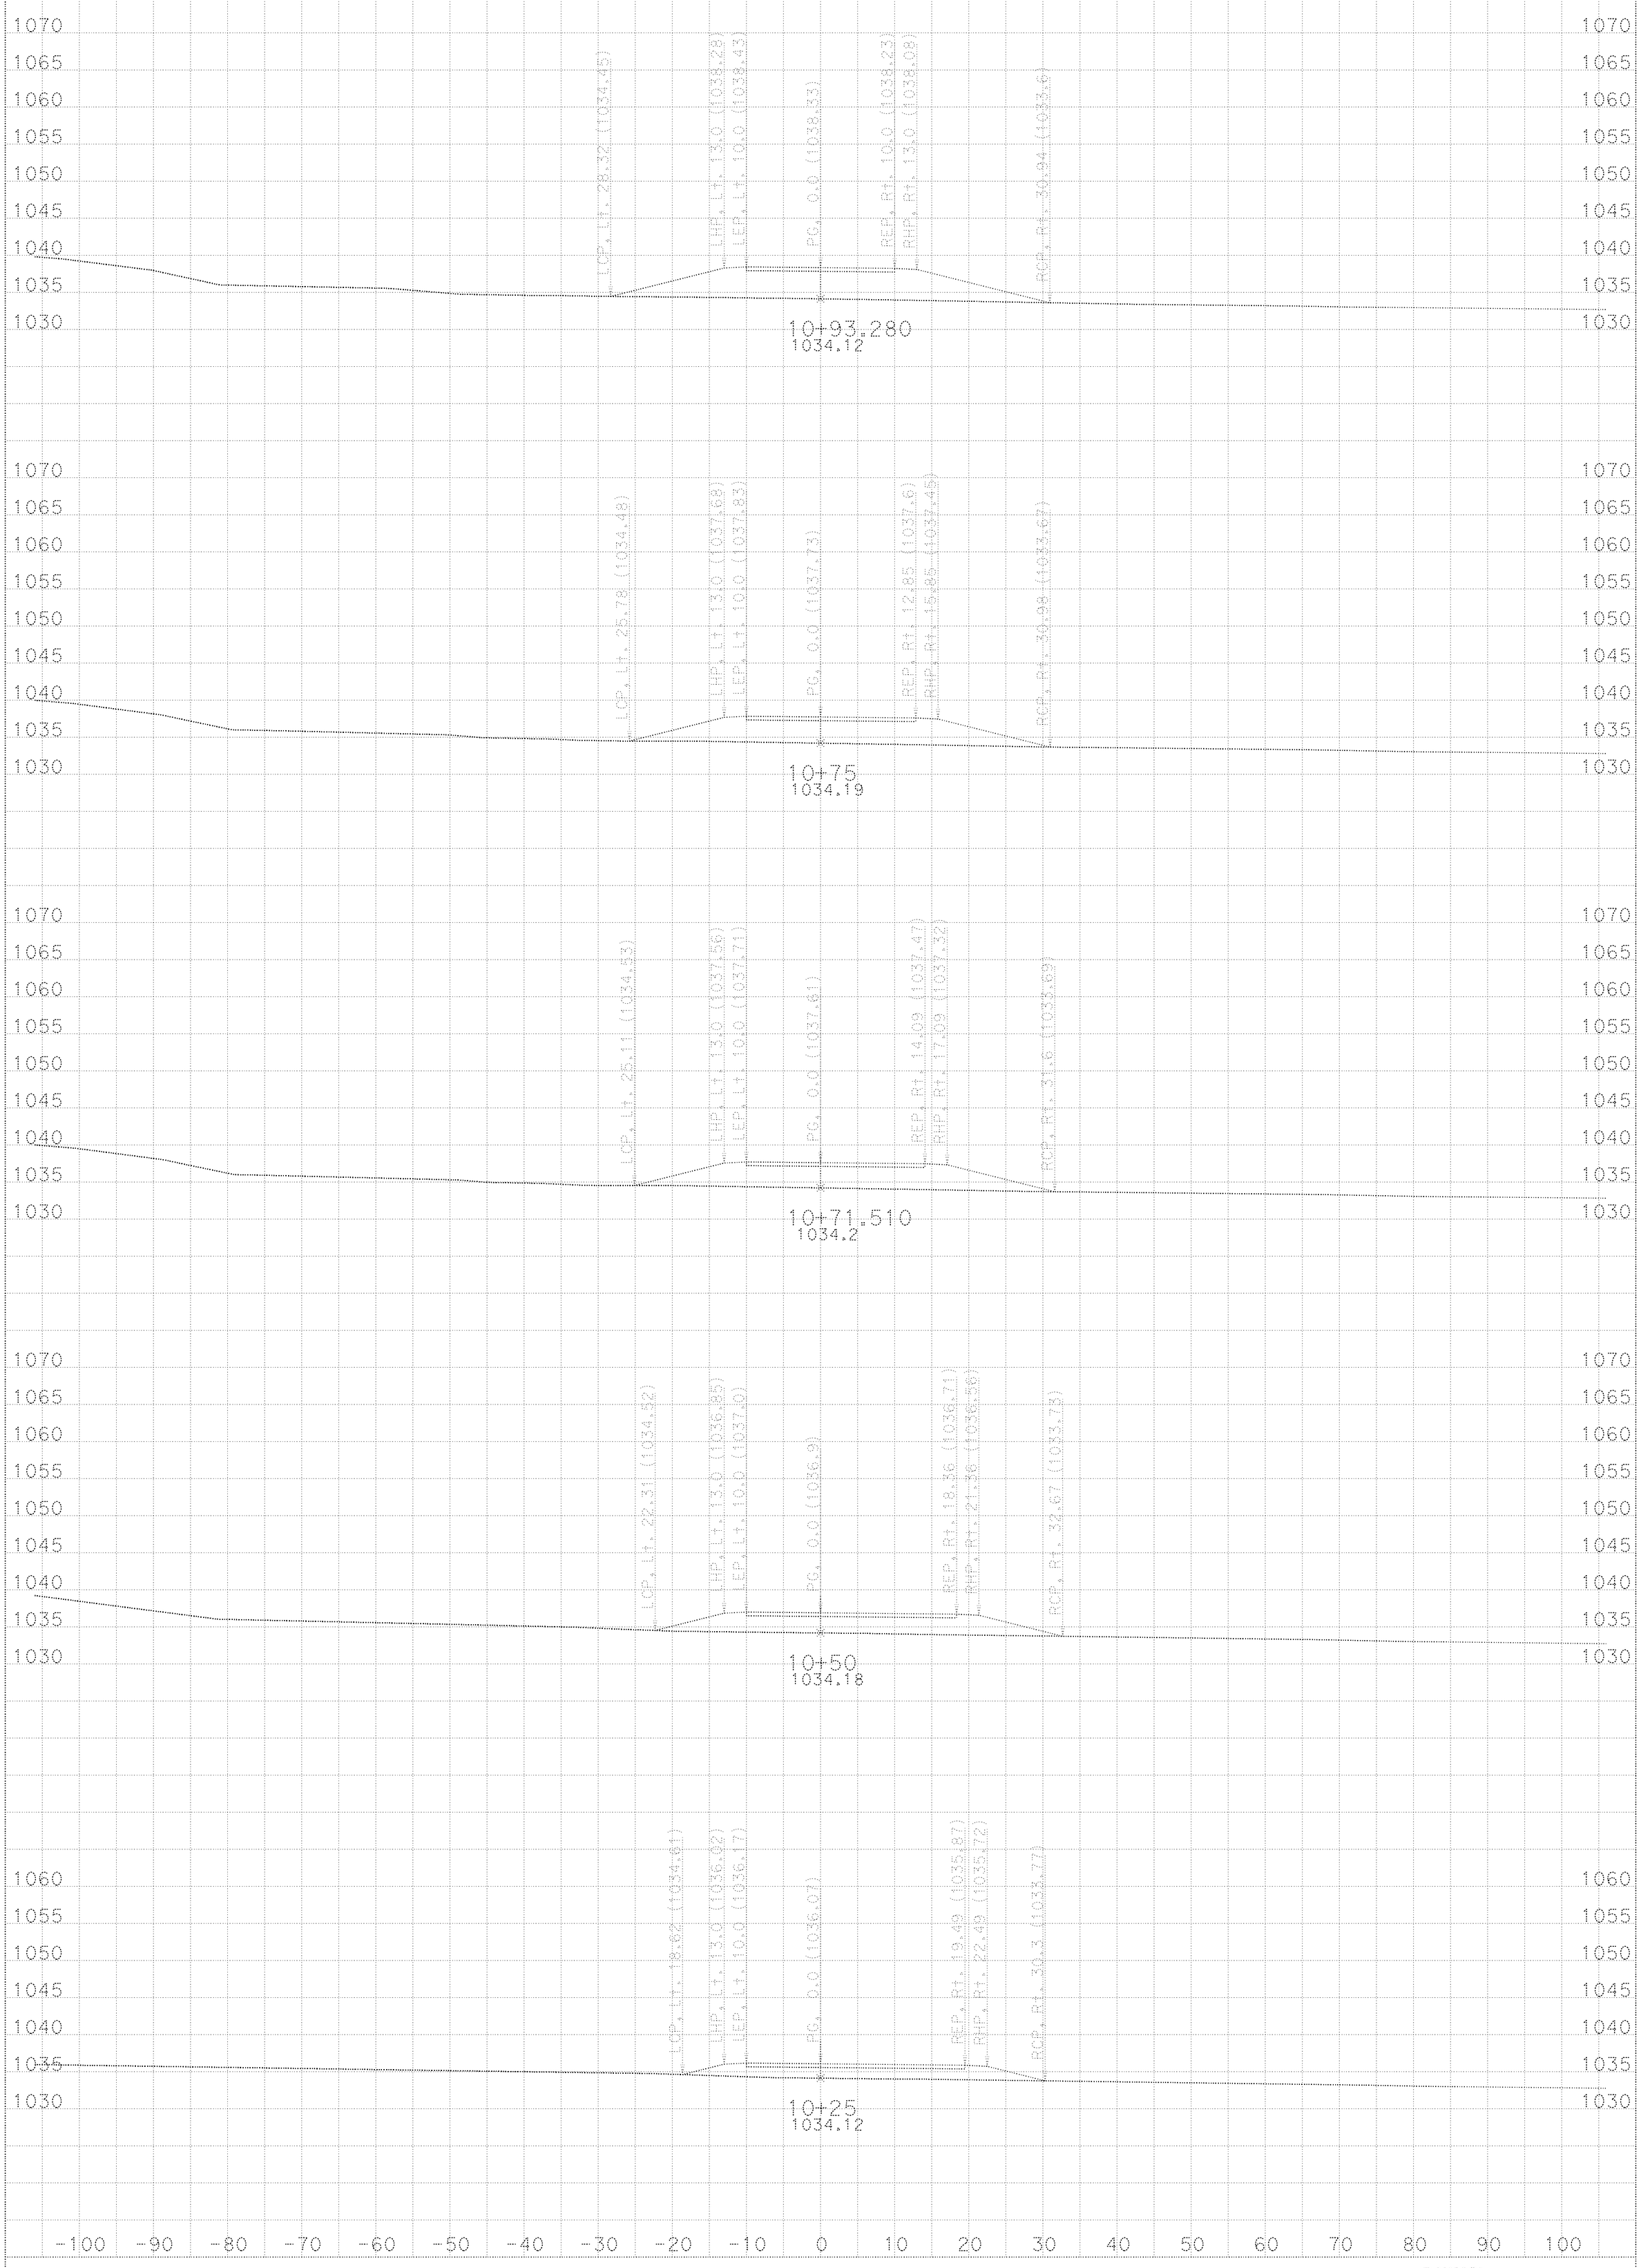

CREATED BY: Jose Bourlete DATE: 2/20/2015

All Dimensions are US Survey Feet

SCALE: 1" = 10' Horiz.
1" = 10' Vert.

DWY2b
CROSS SECTIONS

SHEET 3 OF XXX

KC Project: DWY2 File: D:\Temp10\DWY2\DWY2B\EAR\FEATURES\subway2b.ear

DESIGN STUDY ONLY

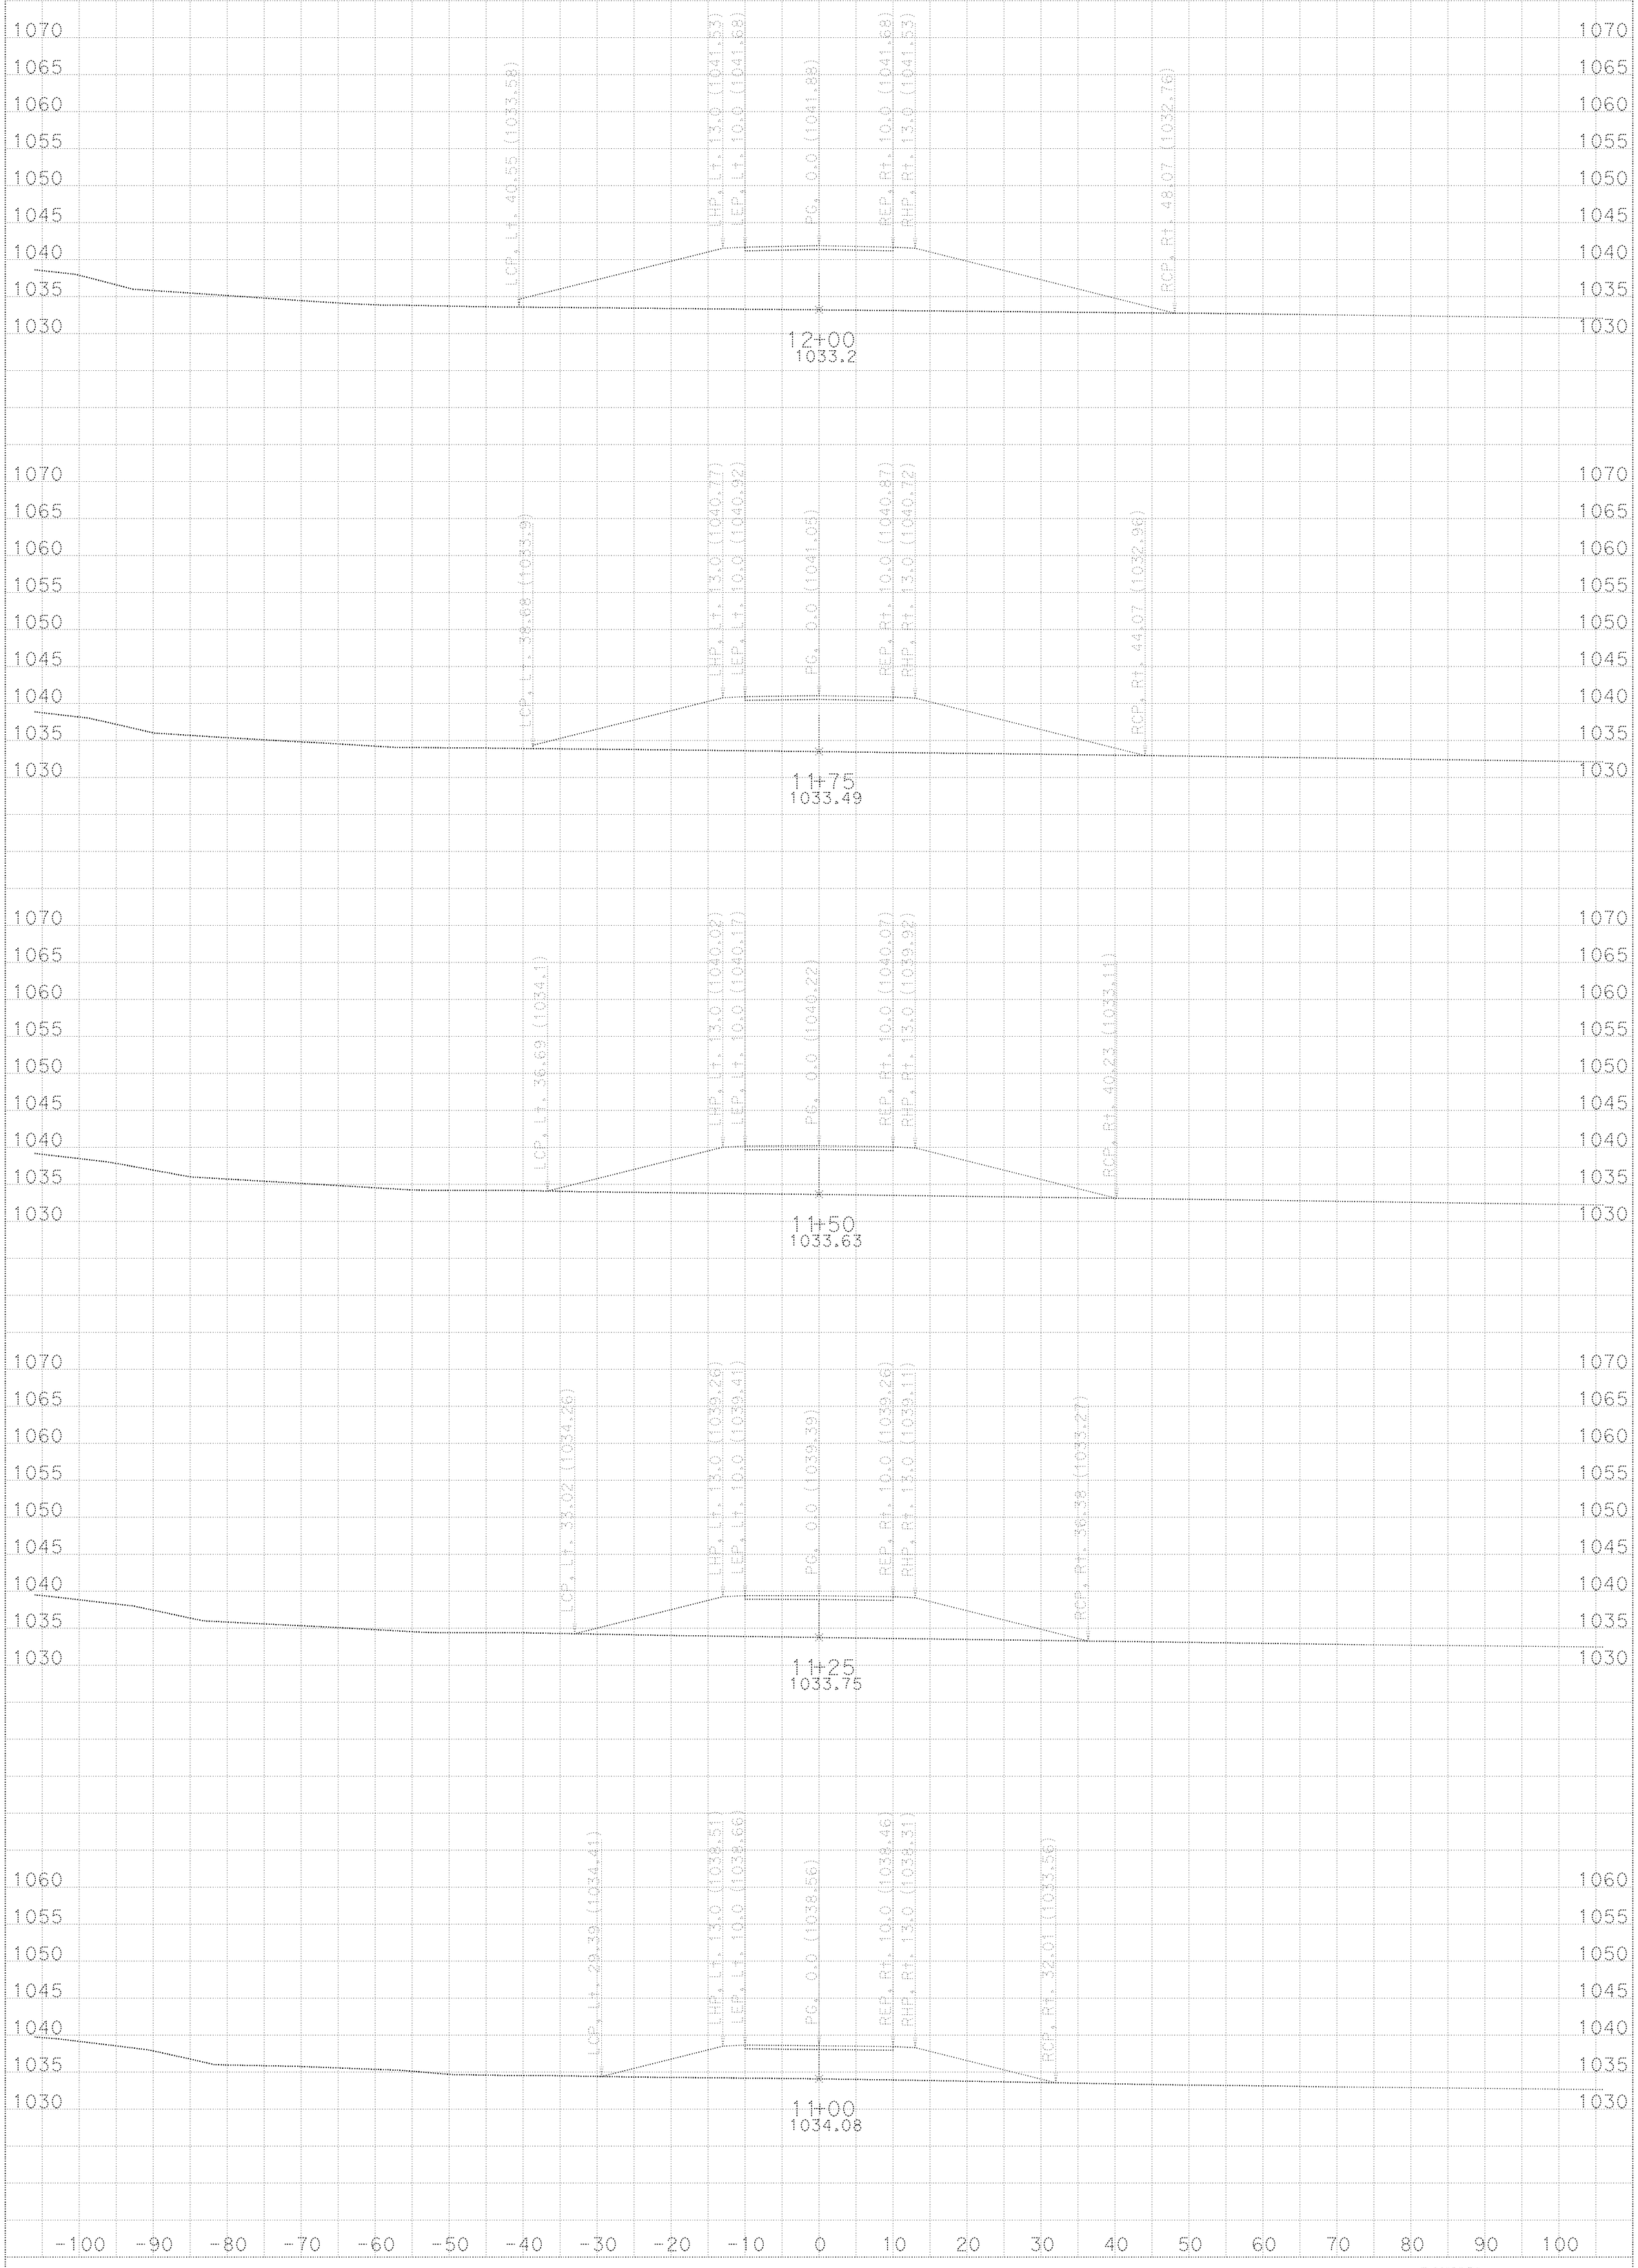

CREATED BY: Jose Bourlete DATE: 2/20/2015

All Dimensions are US Survey Feet

SCALE: 1" = 10' Horiz.
1" = 10' Vert.

DWY2b
CROSS SECTIONS

SHEET 4 OF XXX

KC Project: DWY2 File: D:\Temp10\DWY2\DWY2B\EAR\FEATURES\subway2b.ear

DESIGN STUDY ONLY

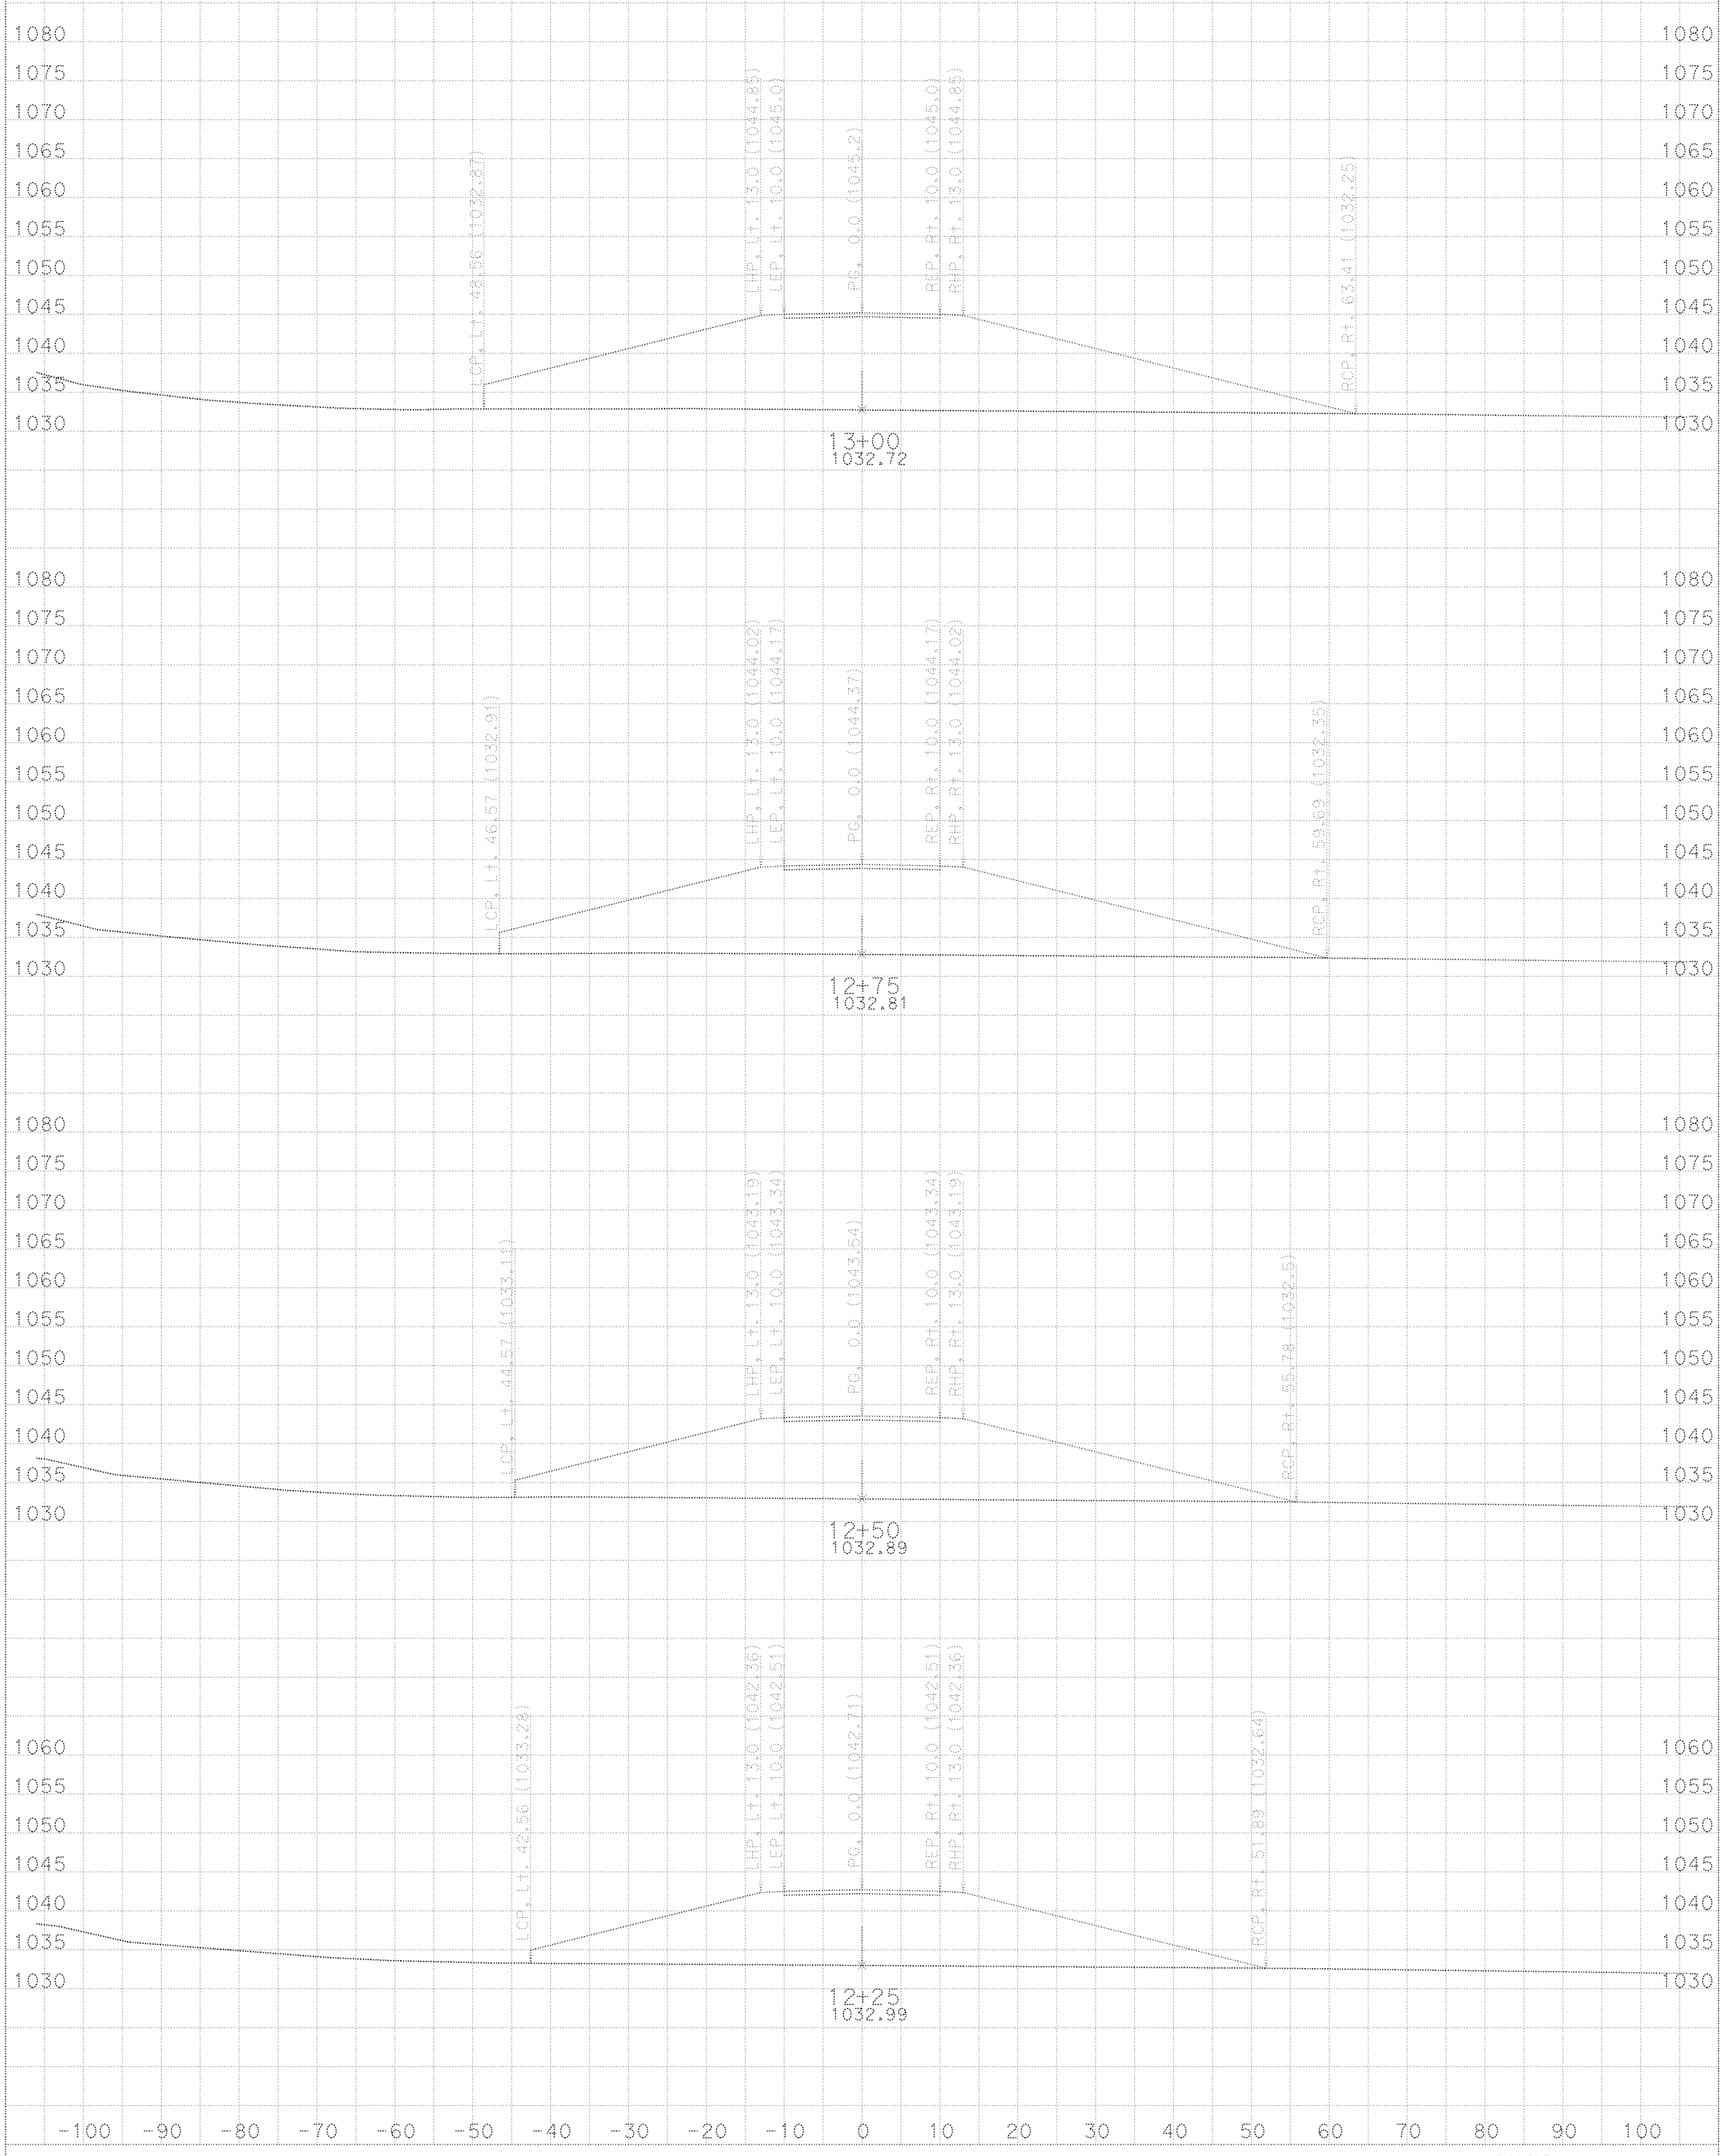

CREATED BY: Jose Bourlete DATE: 2/20/2015

All Dimensions are US Survey Feet

SCALE: 1" = 10' Horiz.
1" = 10' Vert.

DWY2b
CROSS SECTIONS

SHEET 5 OF XXX

KC Project: DWY2 File: D:\Temp10\DWY2\DWY2B\EAR\FEATURES\subway2b.ear

DESIGN STUDY ONLY

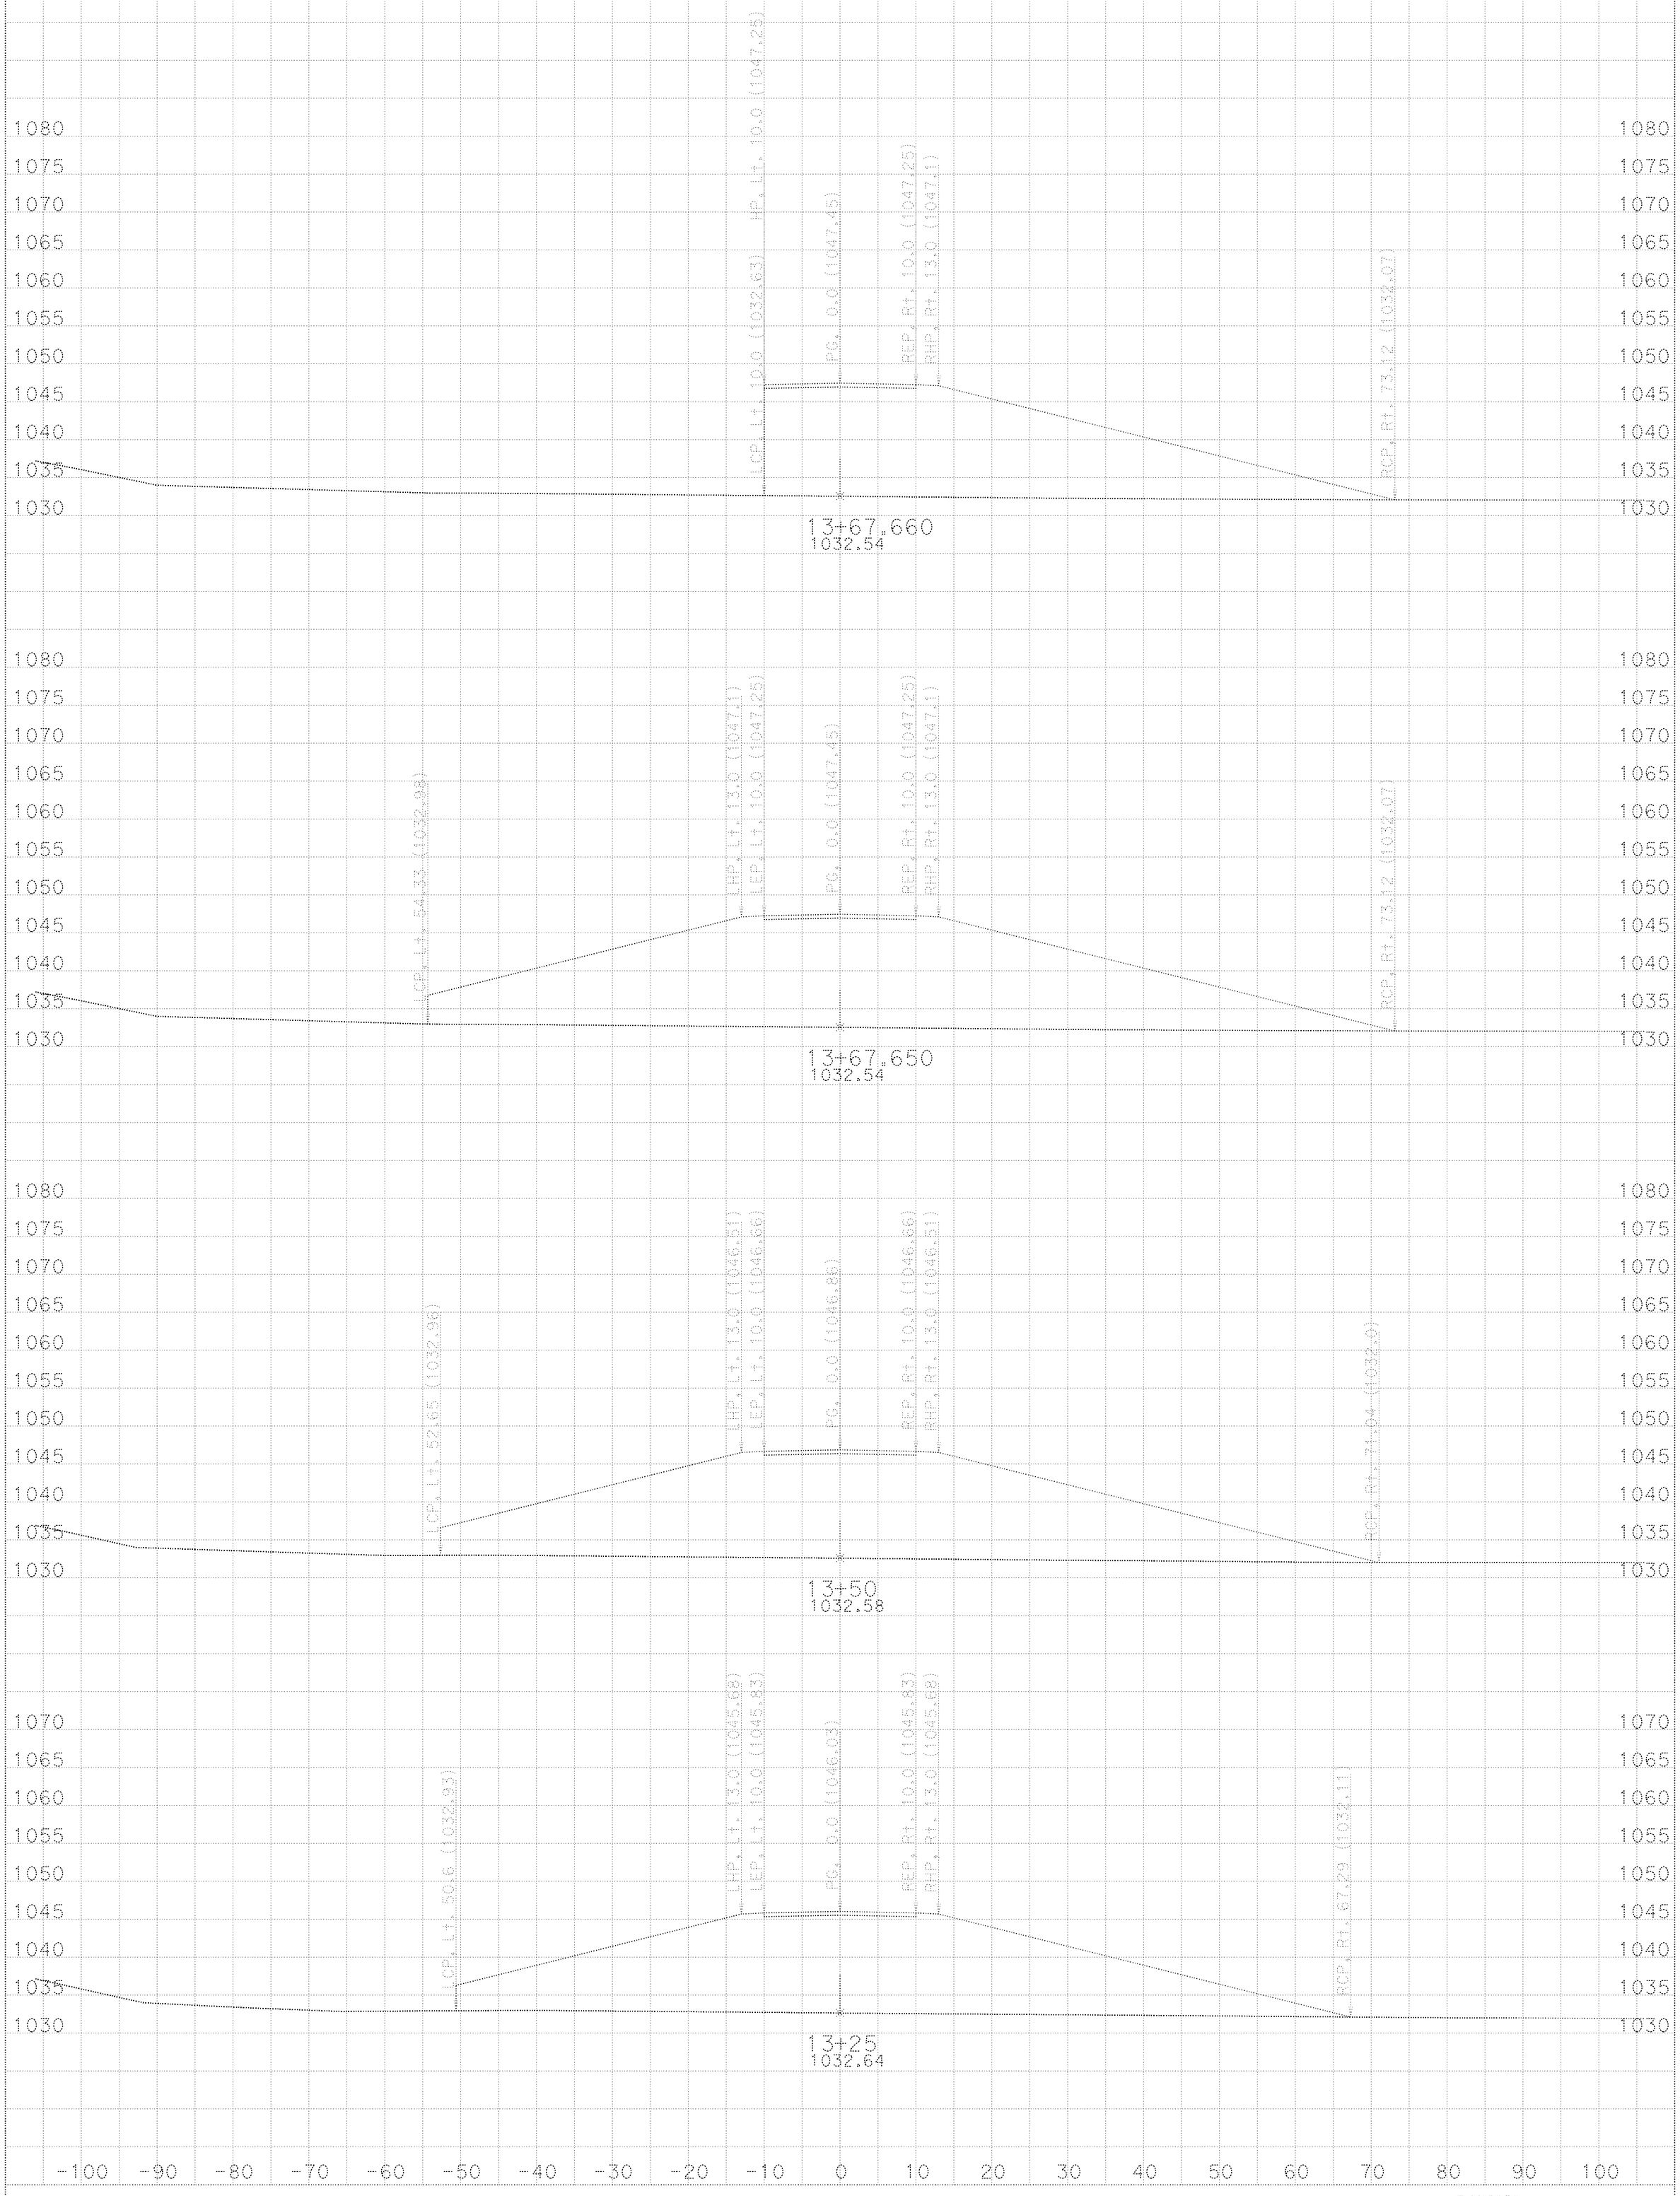

CREATED BY: Jose Bourlete DATE: 2/20/2015

All Dimensions are US Survey Feet

SCALE: 1" = 10' Horiz.
1" = 10' Vert.

DWY2b
CROSS SECTIONS

SHEET 6 OF XXX

KC Project: DWY2 File: D:\Temp10\DWY2\DWY2B\EAR\FEATURES\subway2b.ear

DESIGN STUDY ONLY

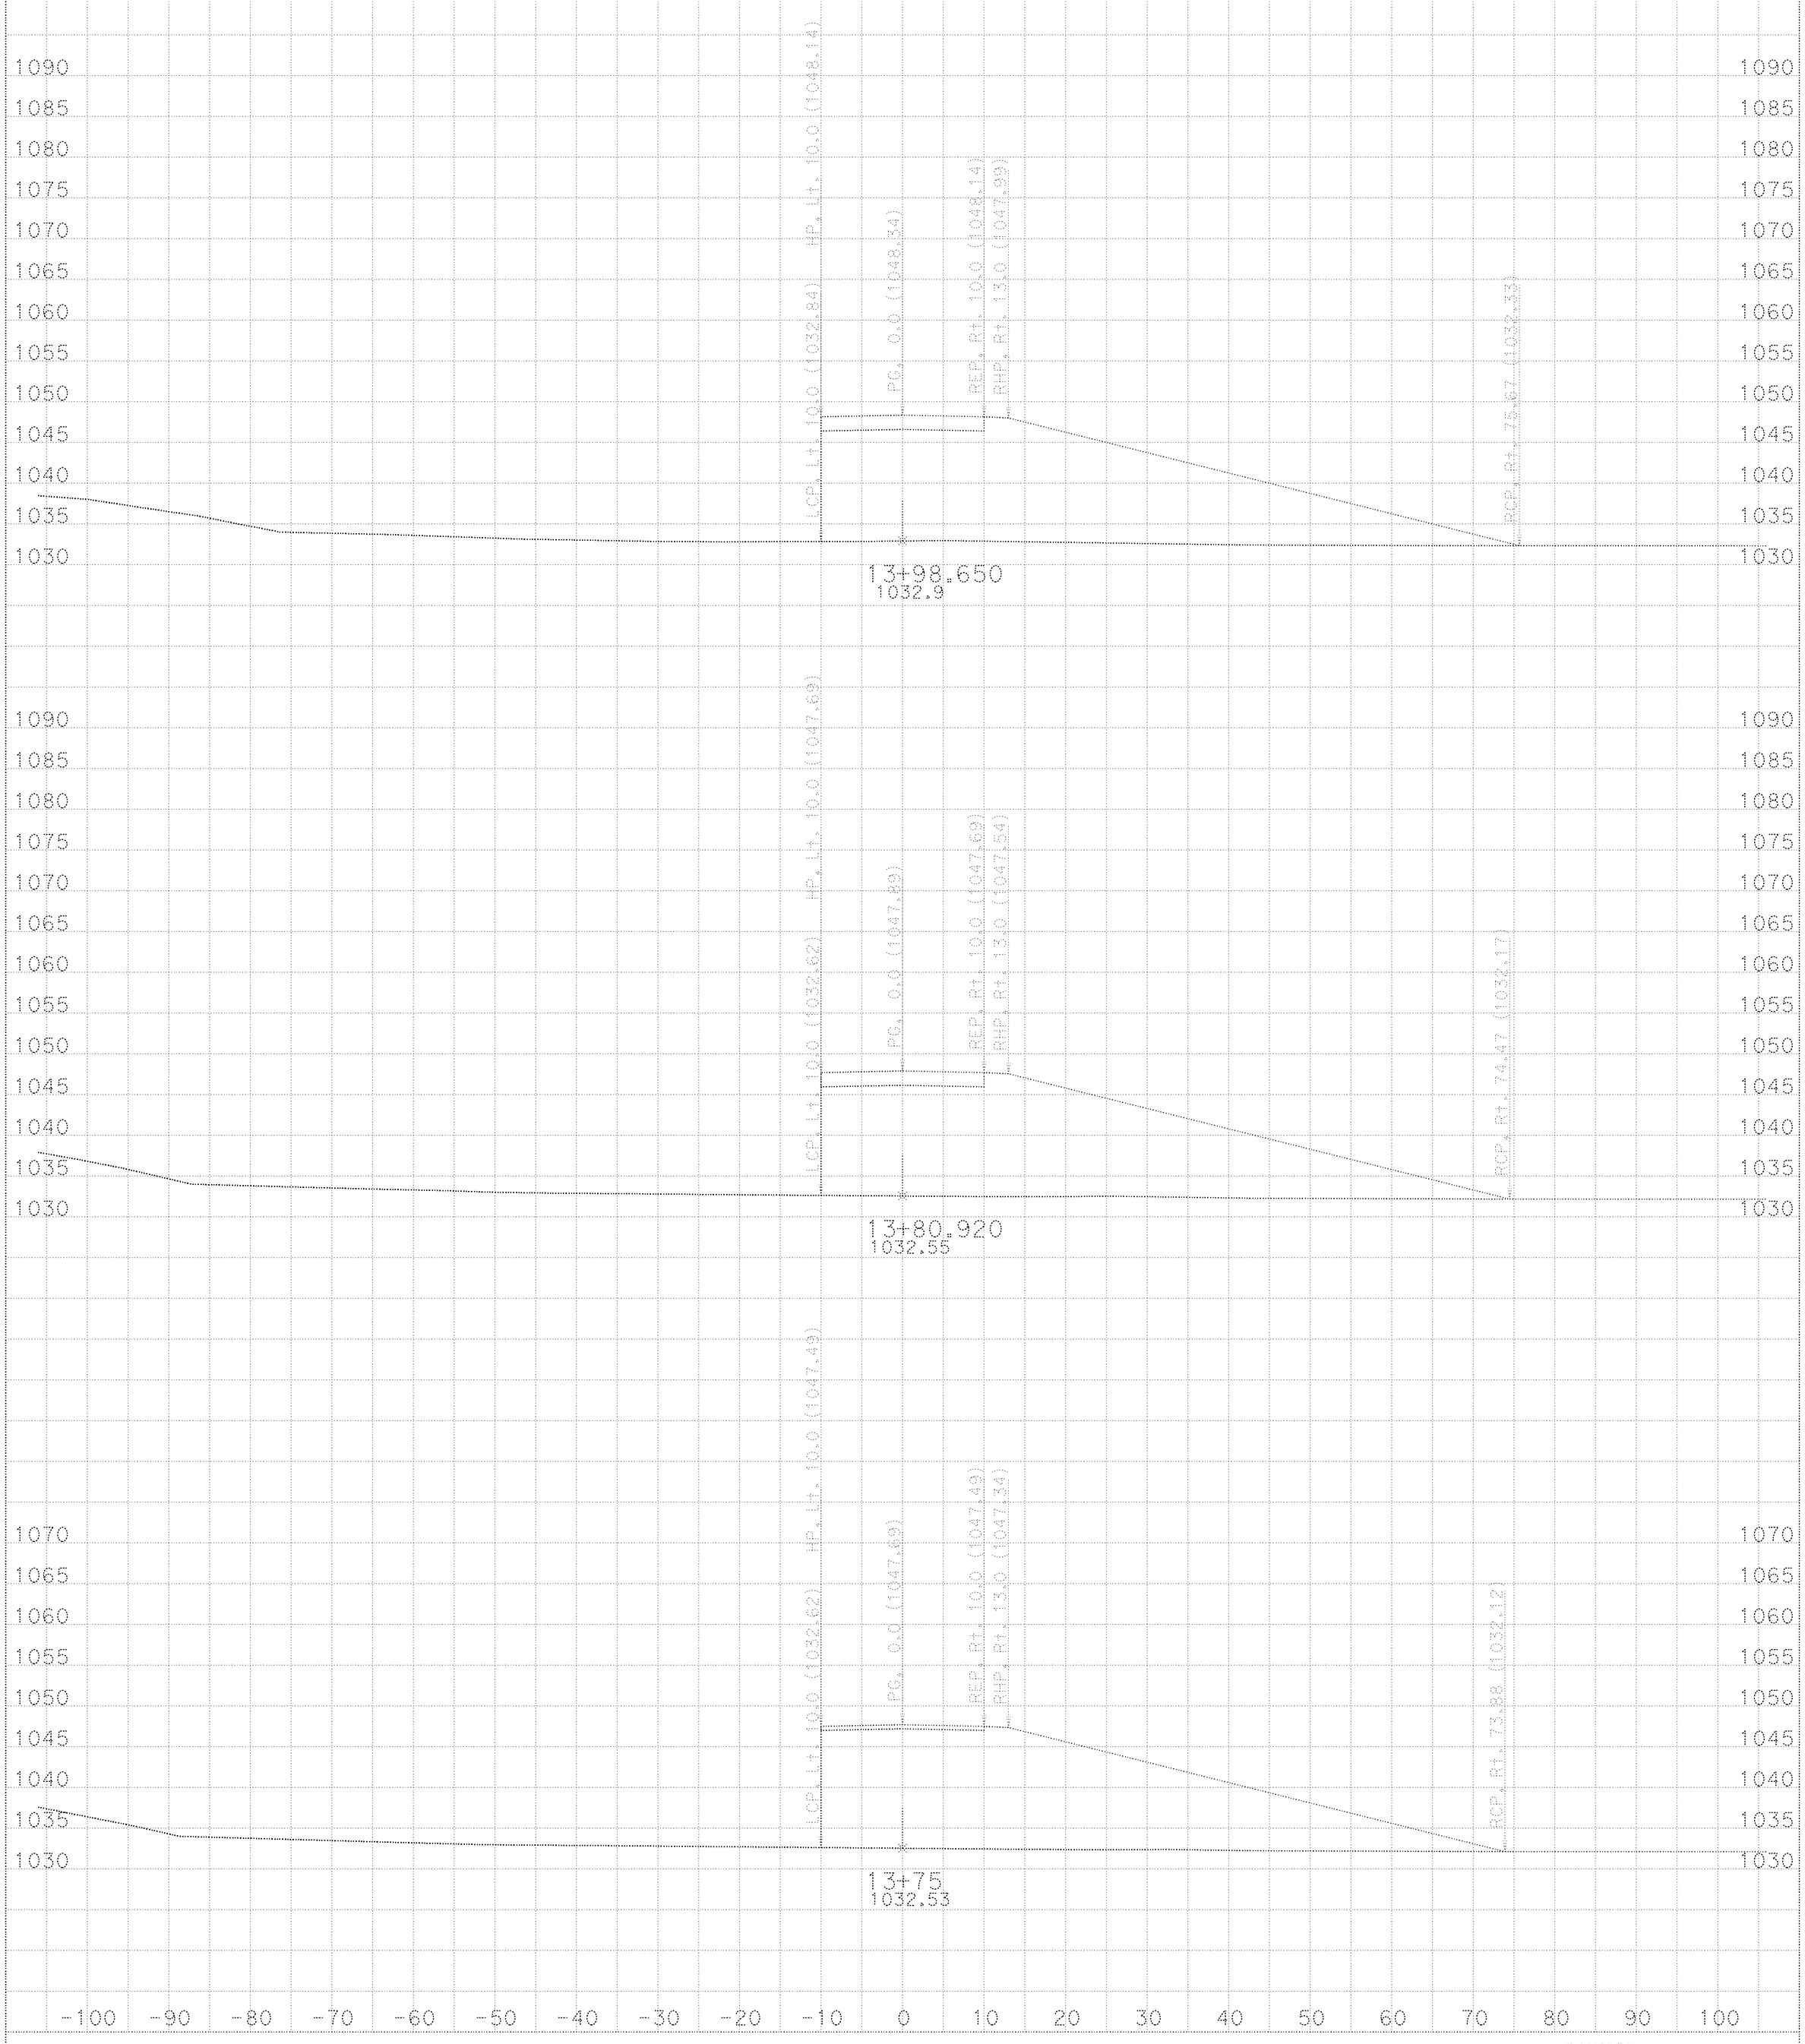

CREATED BY: Jose Bourlete DATE: 2/20/2015

All Dimensions are US Survey Feet

SCALE: 1" = 10' Horiz.
1" = 10' Vert.

DWY2b
CROSS SECTIONS

KC Project: DWY2 File: D:\Temp10\DWY2\DWY2B\EAR\FEATURES\subway2b.ear

SHEET 7 OF XXX

DESIGN STUDY ONLY

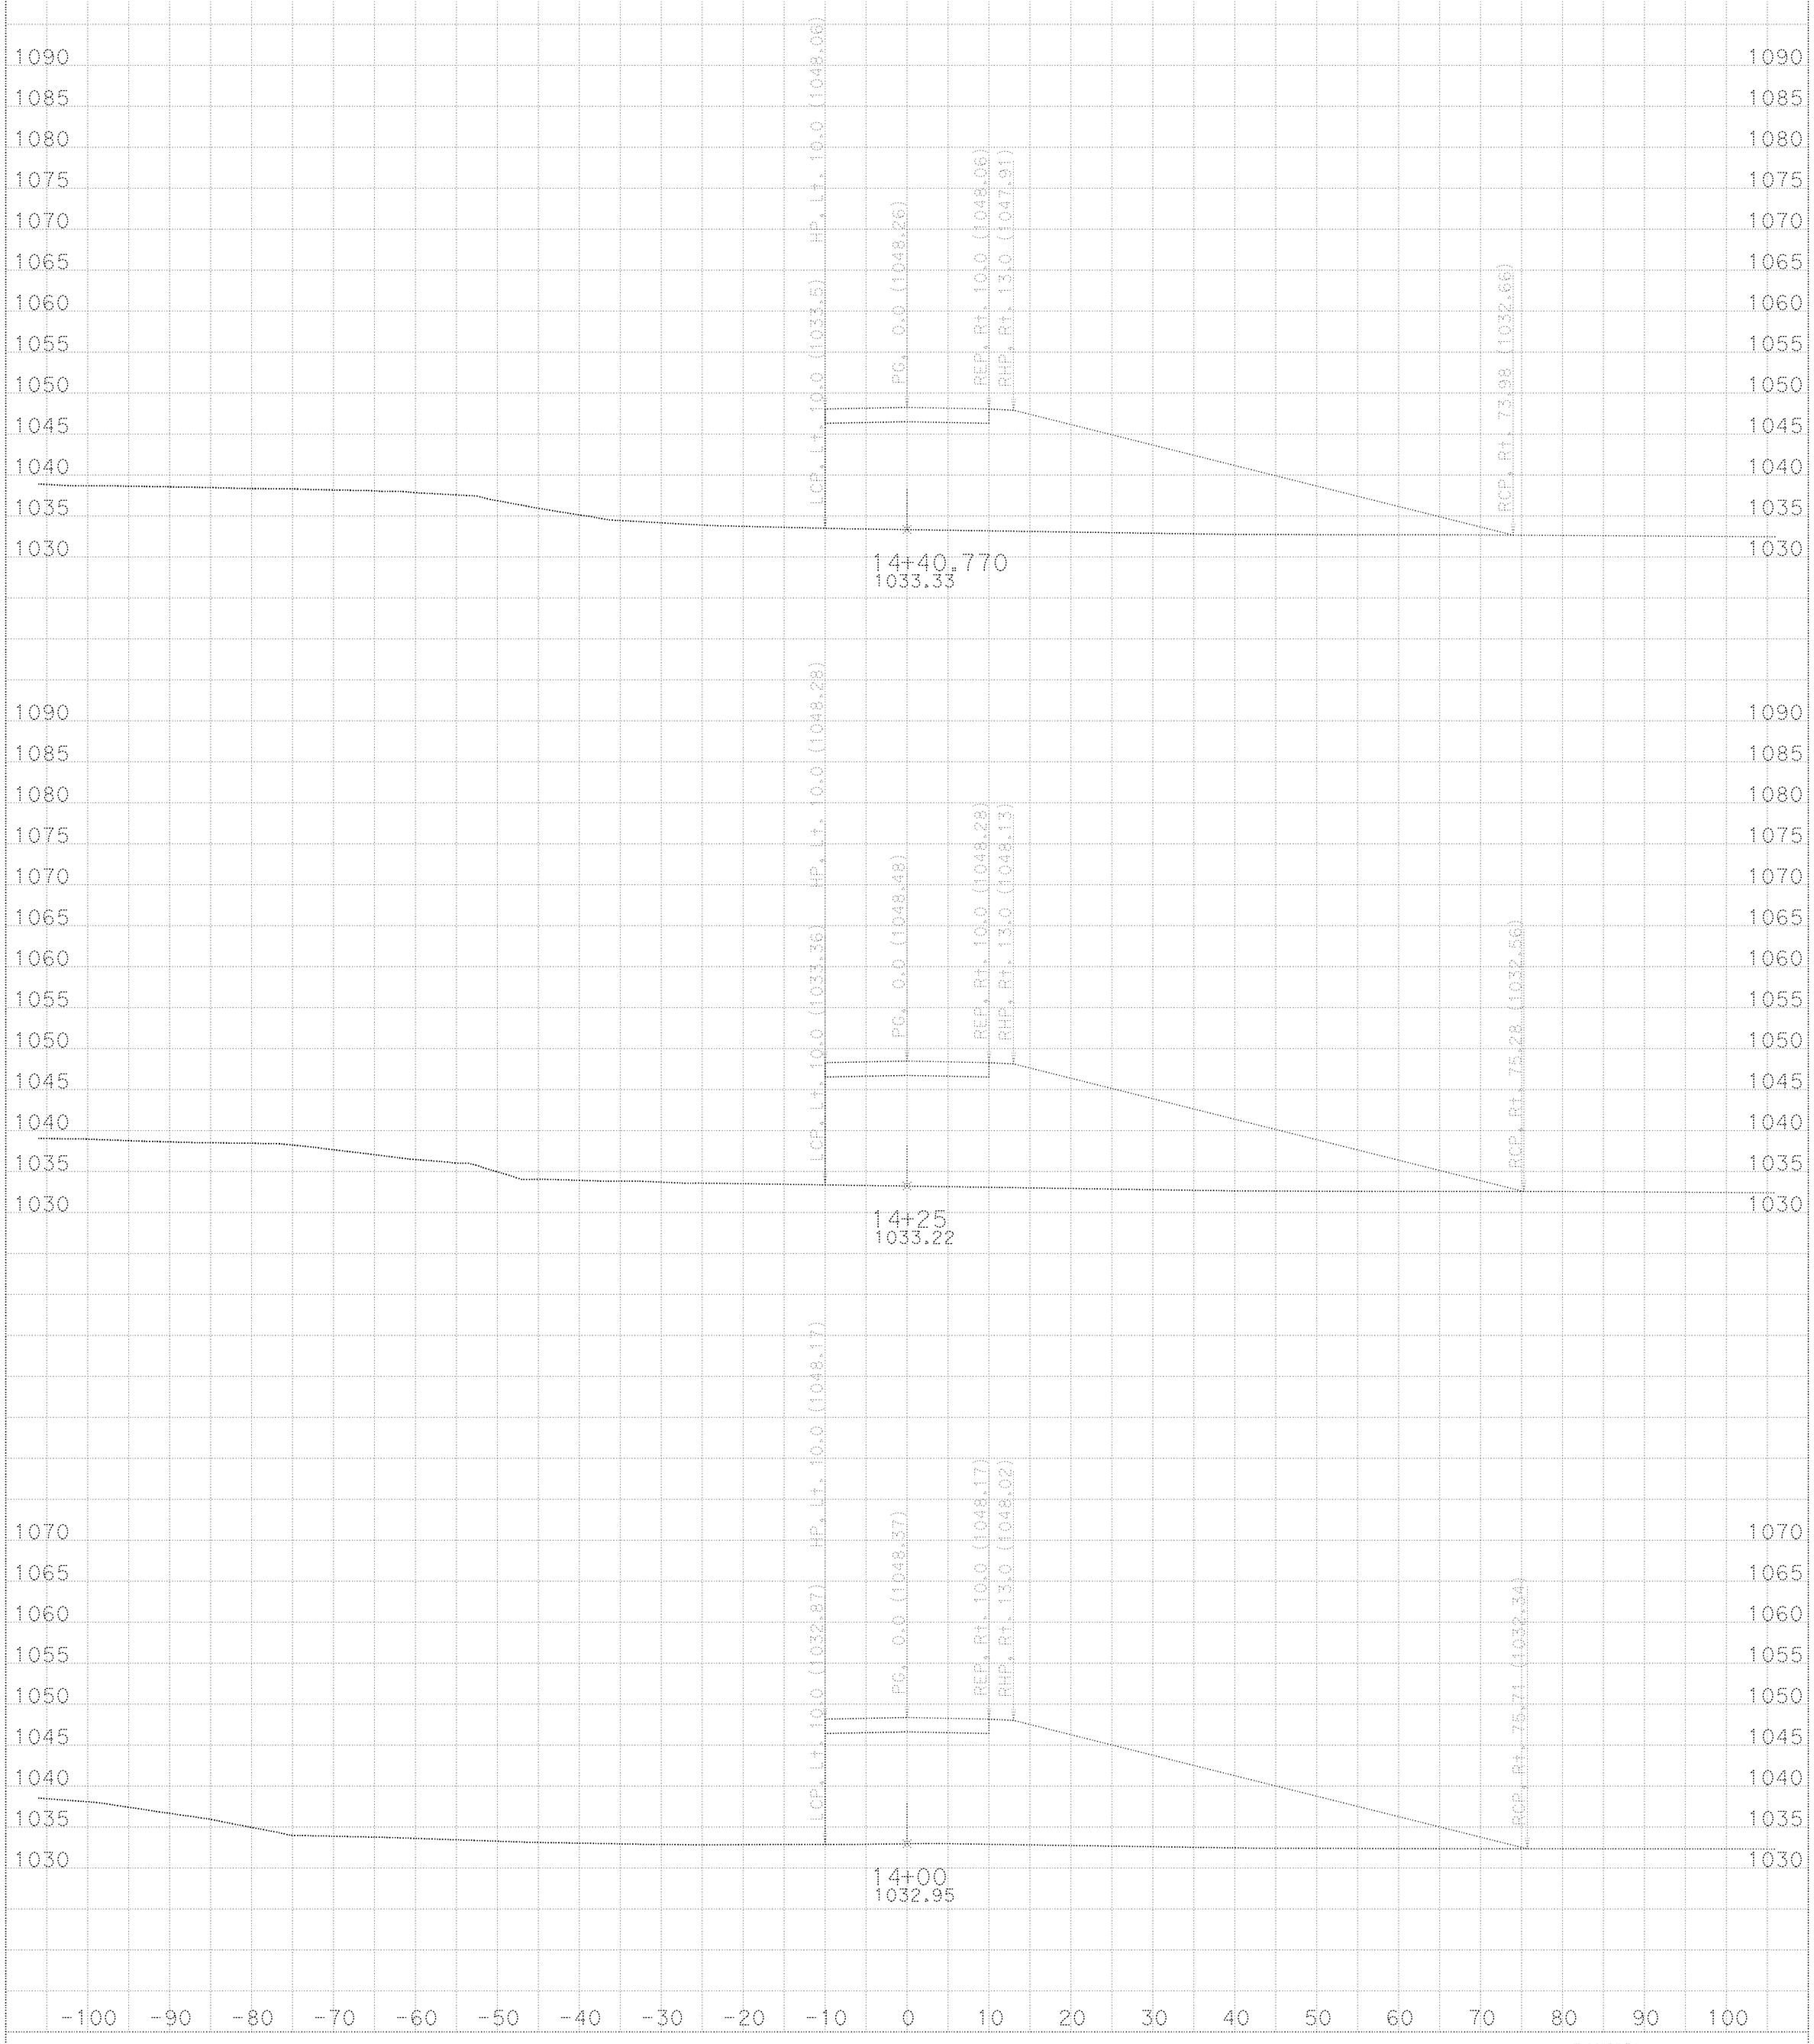

CREATED BY: Jose Bourlete DATE: 2/20/2015

All Dimensions are US Survey Feet

SCALE: 1" = 10' Horiz.
1" = 10' Vert.

DWY2b
CROSS SECTIONS

SHEET 8 OF XXX

KC Project: DWY2 File: D:\Temp10\DWY2\DWY2B\EAR\FEATURES\subway2b.ear

DESIGN STUDY ONLY

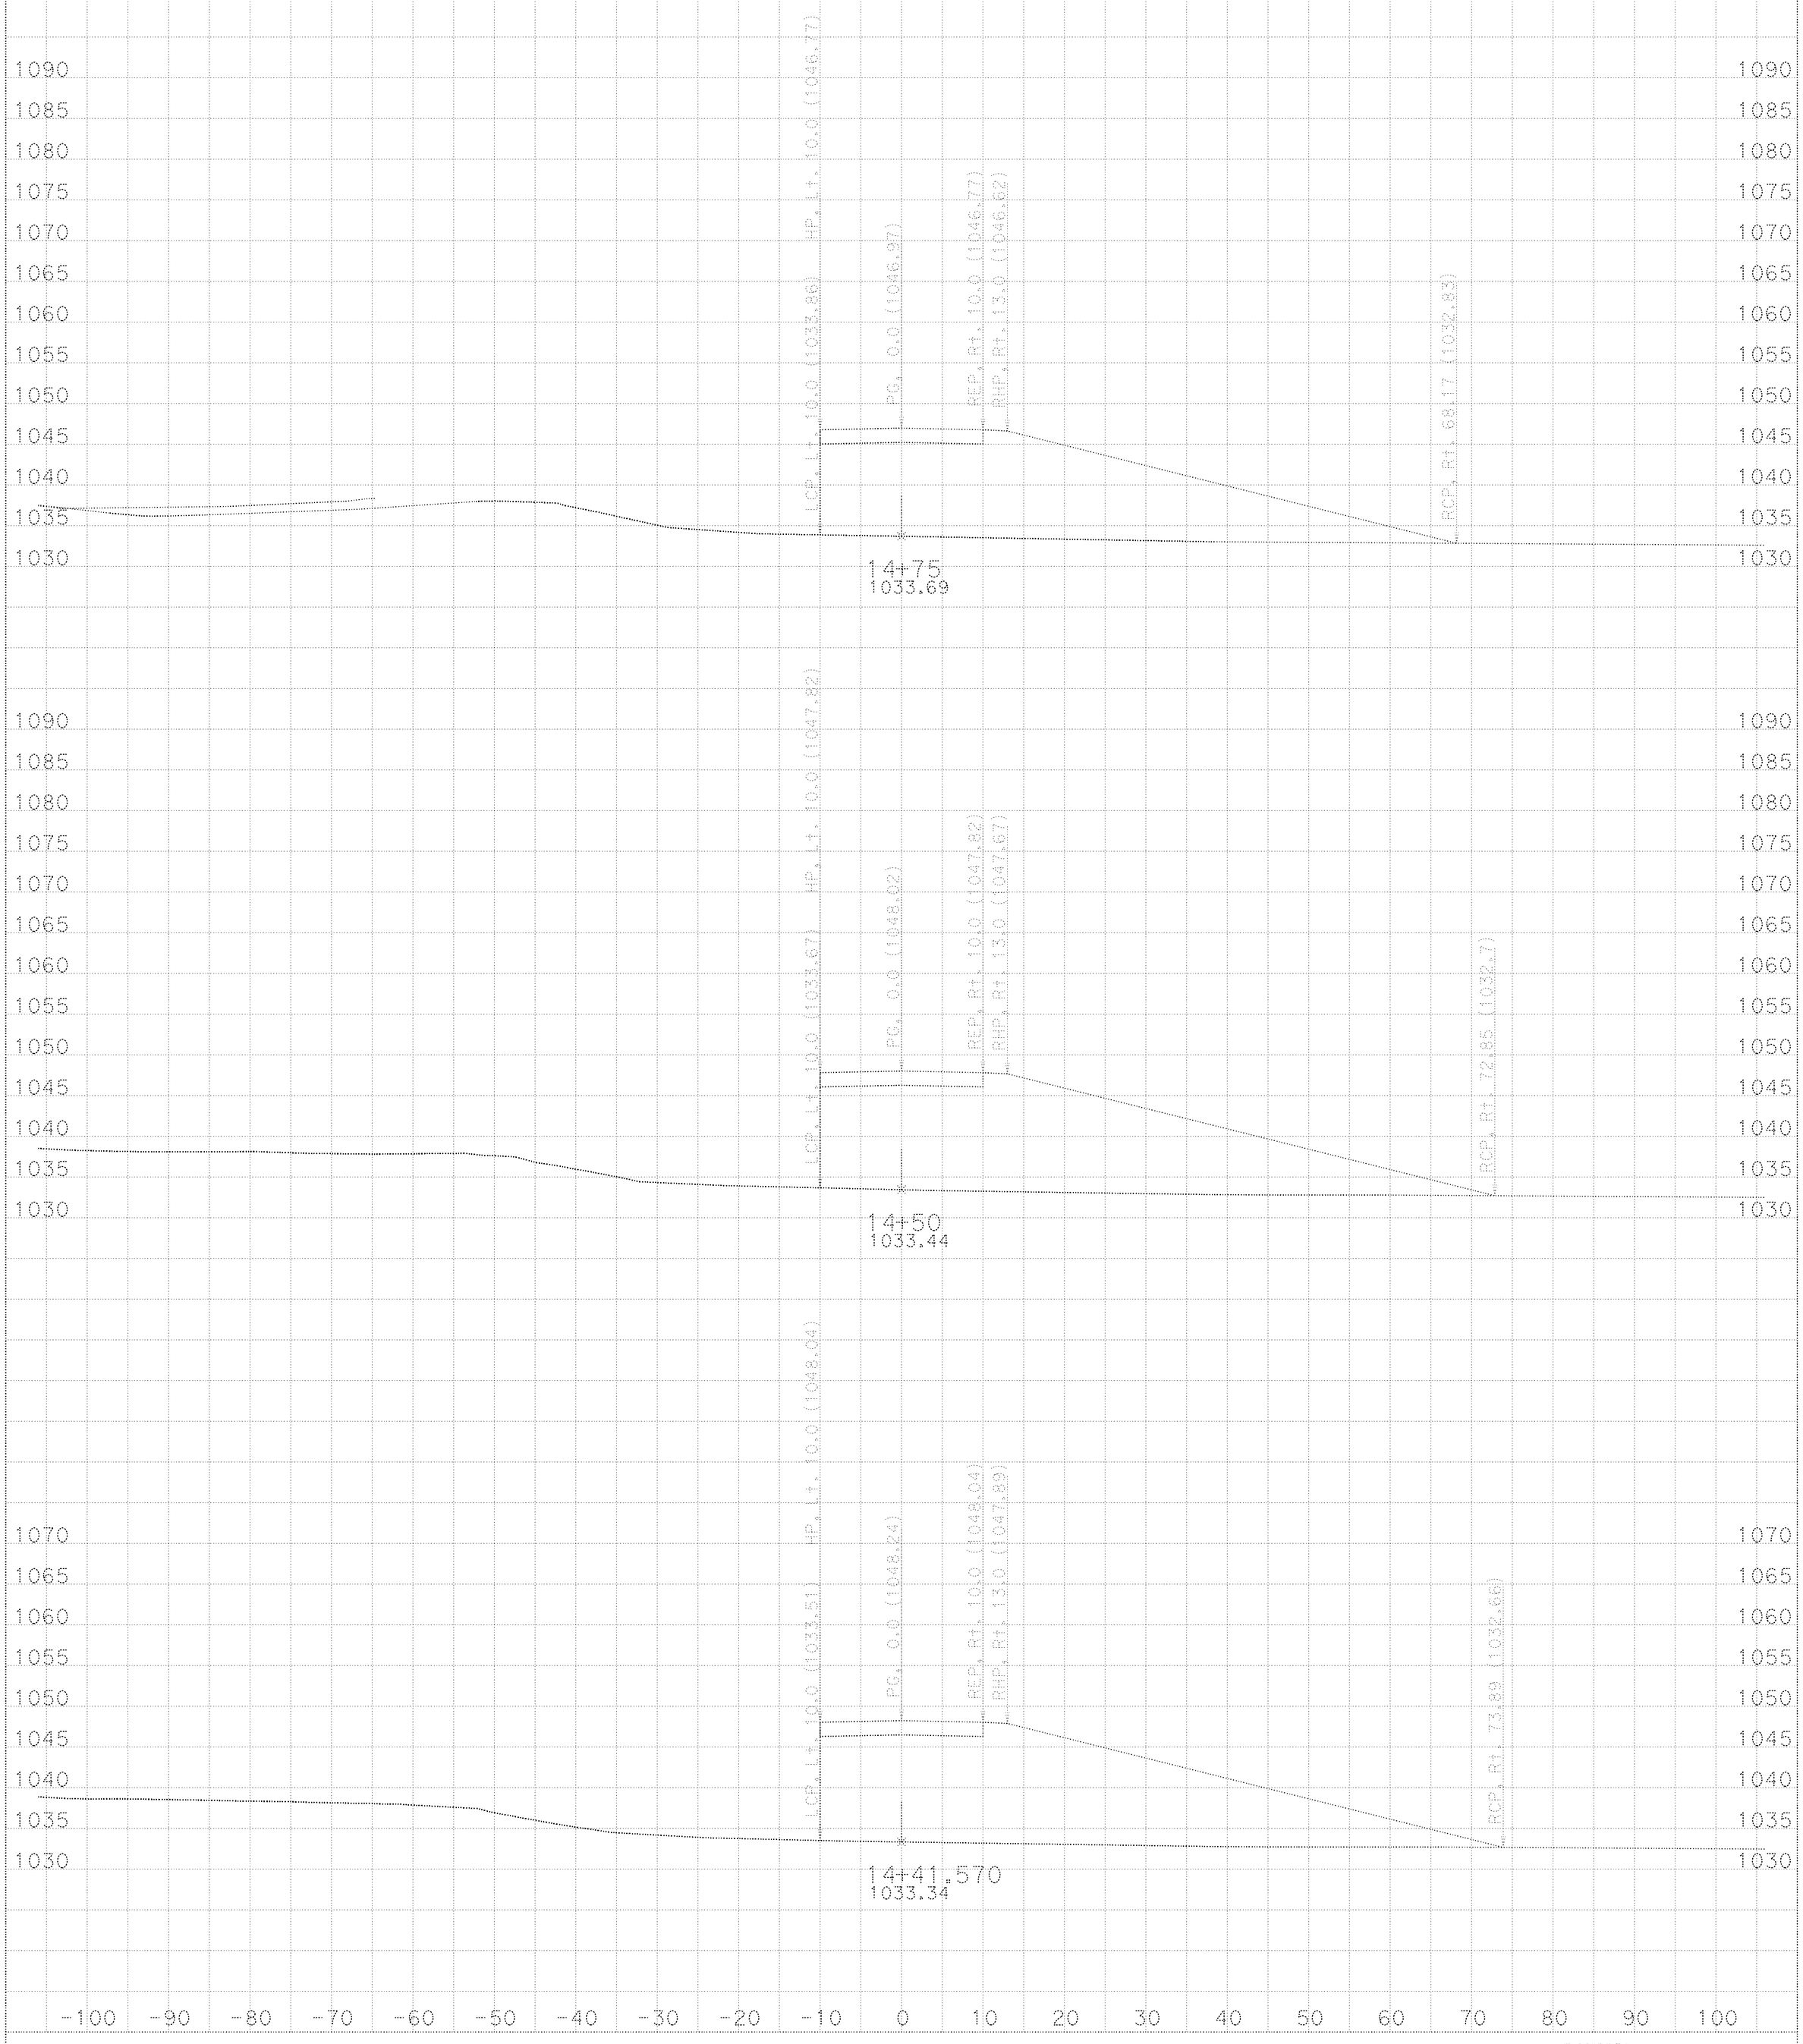

CREATED BY: Jose Bourlete DATE: 2/20/2015

All Dimensions are US Survey Feet

SCALE: 1" = 10' Horiz.
1" = 10' Vert.

DWY2b
CROSS SECTIONS

KC Project: DWY2 File: D:\Temp10\DWY2\DWY2B\EAR\FEATURES\subway2b.ear

SHEET 9 OF XXX

DESIGN STUDY ONLY

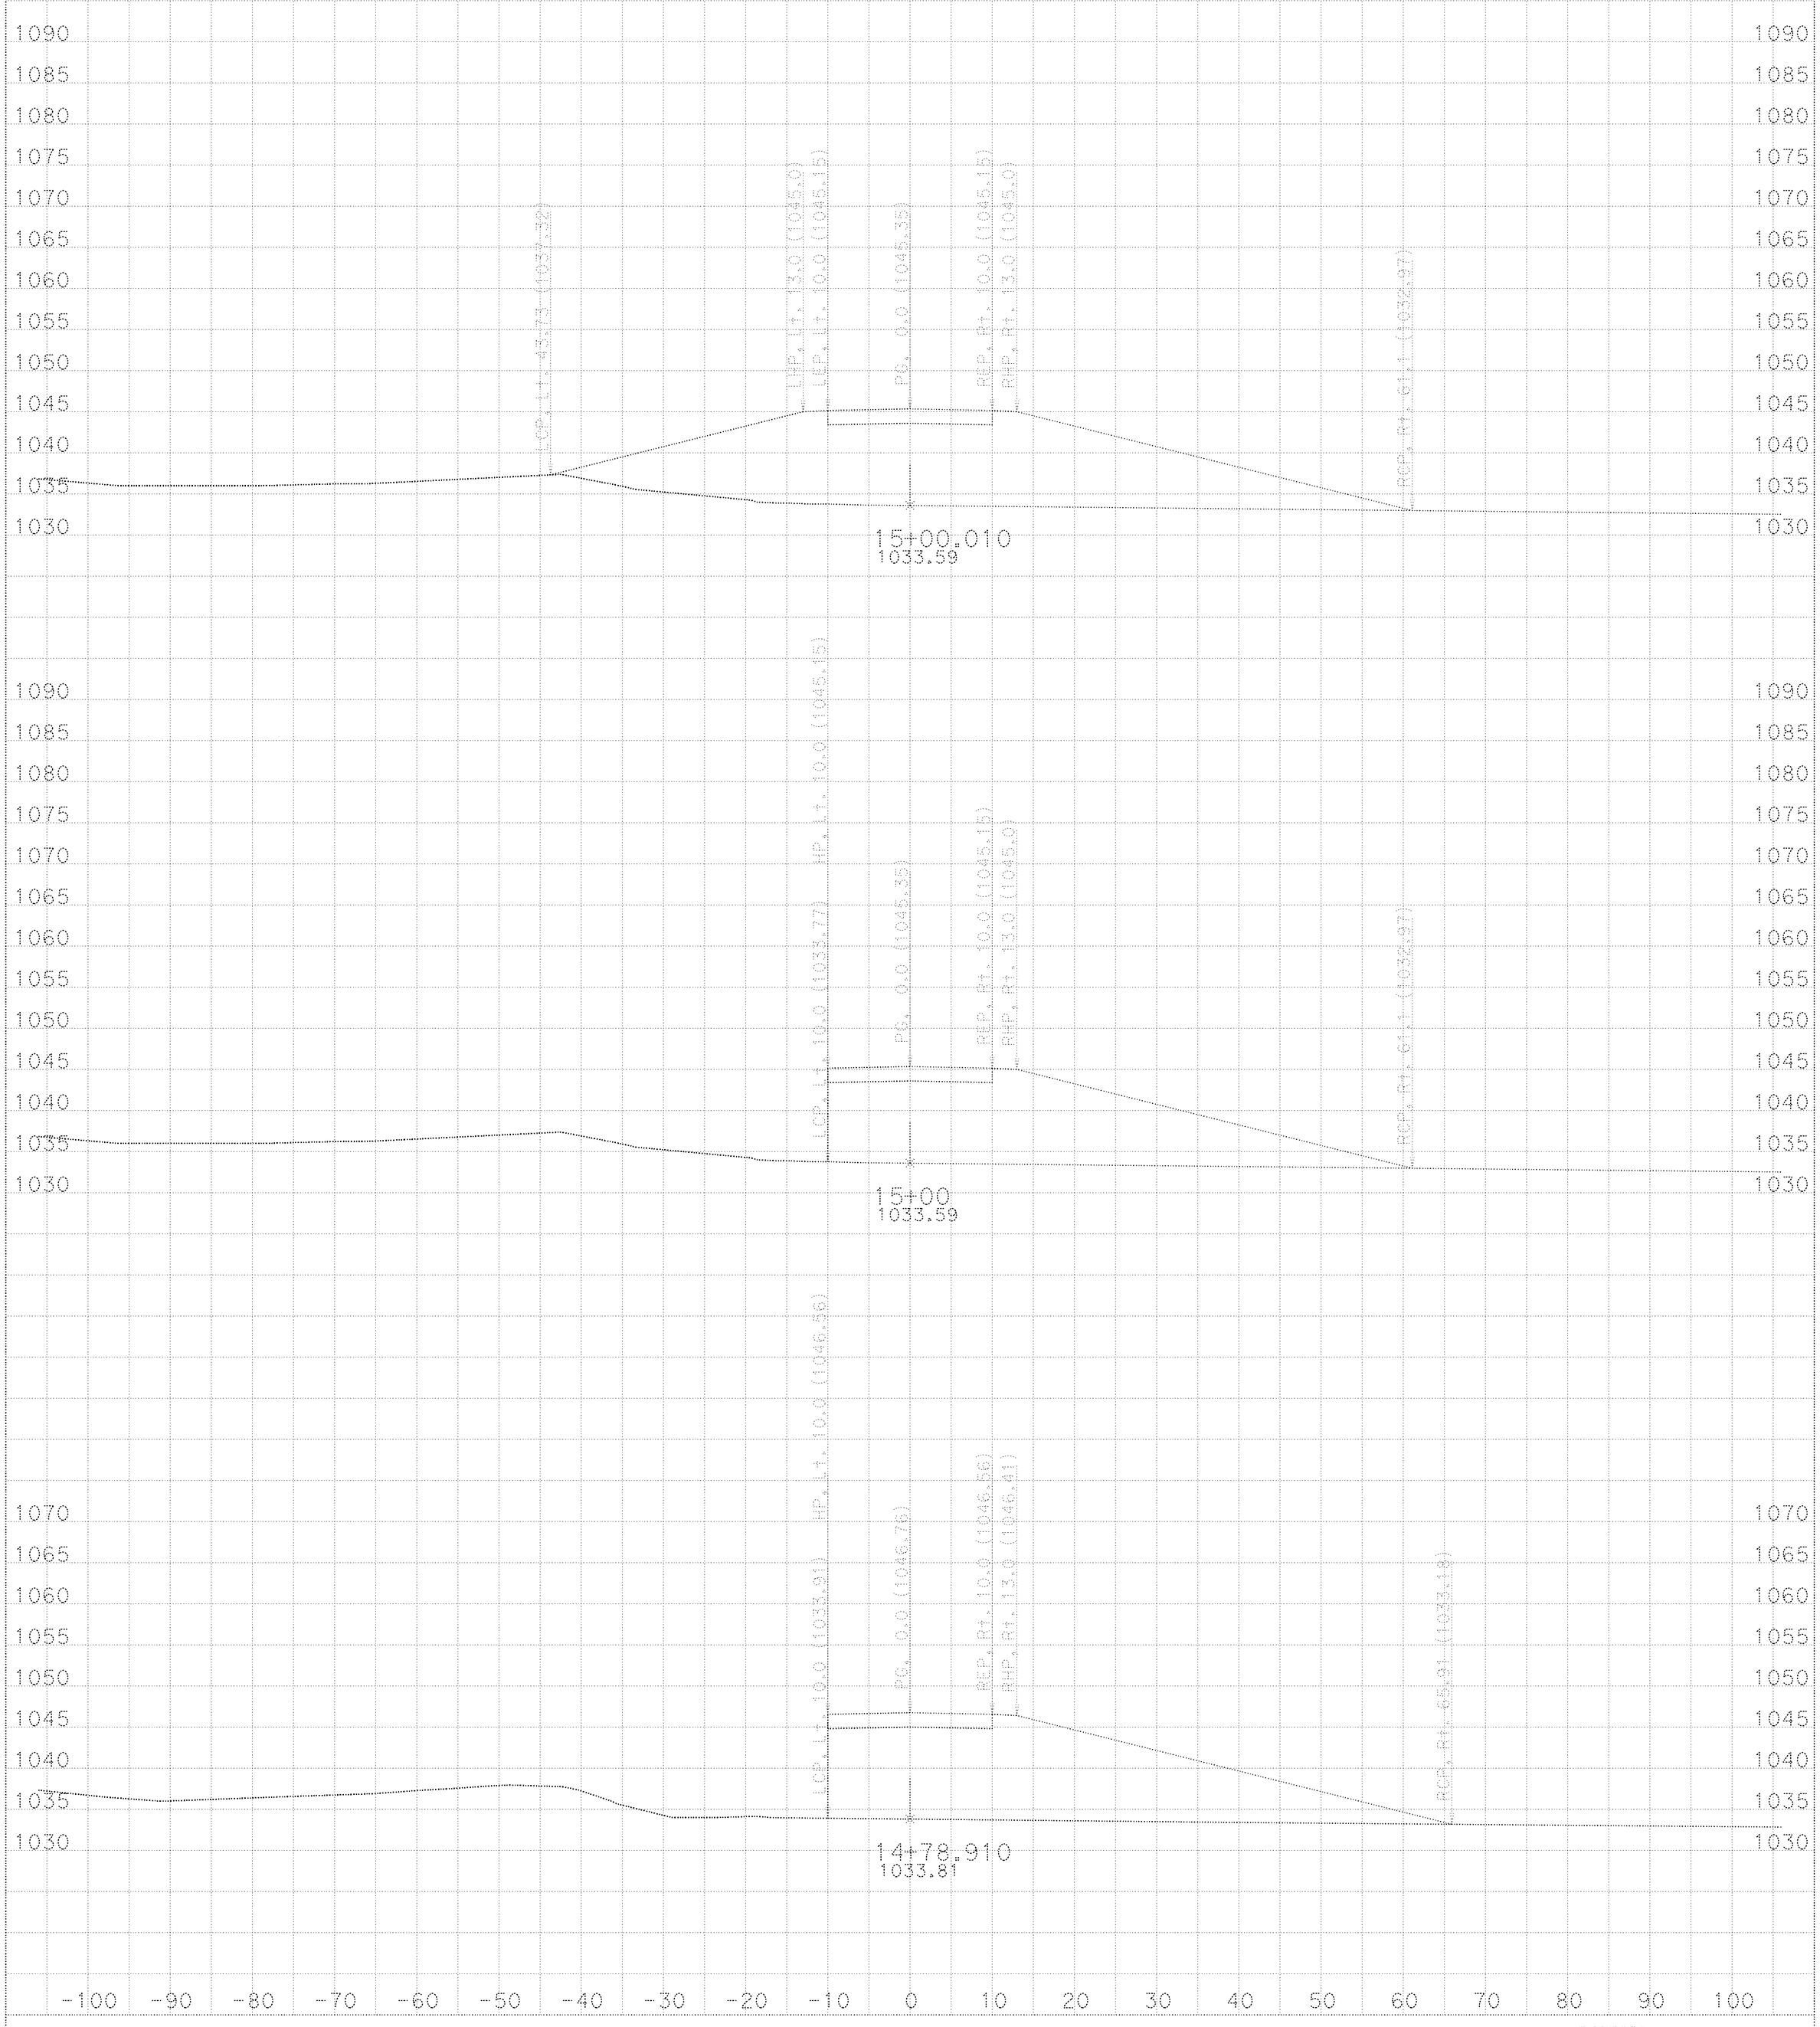

CREATED BY: Jose Bourlete DATE: 2/20/2015

All Dimensions are US Survey Feet

SCALE: 1" = 10' Horiz.
1" = 10' Vert.

DWY2b
CROSS SECTIONS

KC Project: DWY2 File: D:\Temp10\DWY2\DWY2B\EAR\FEATURES\subway2b.ear

SHEET 10 OF XXX

DESIGN STUDY ONLY

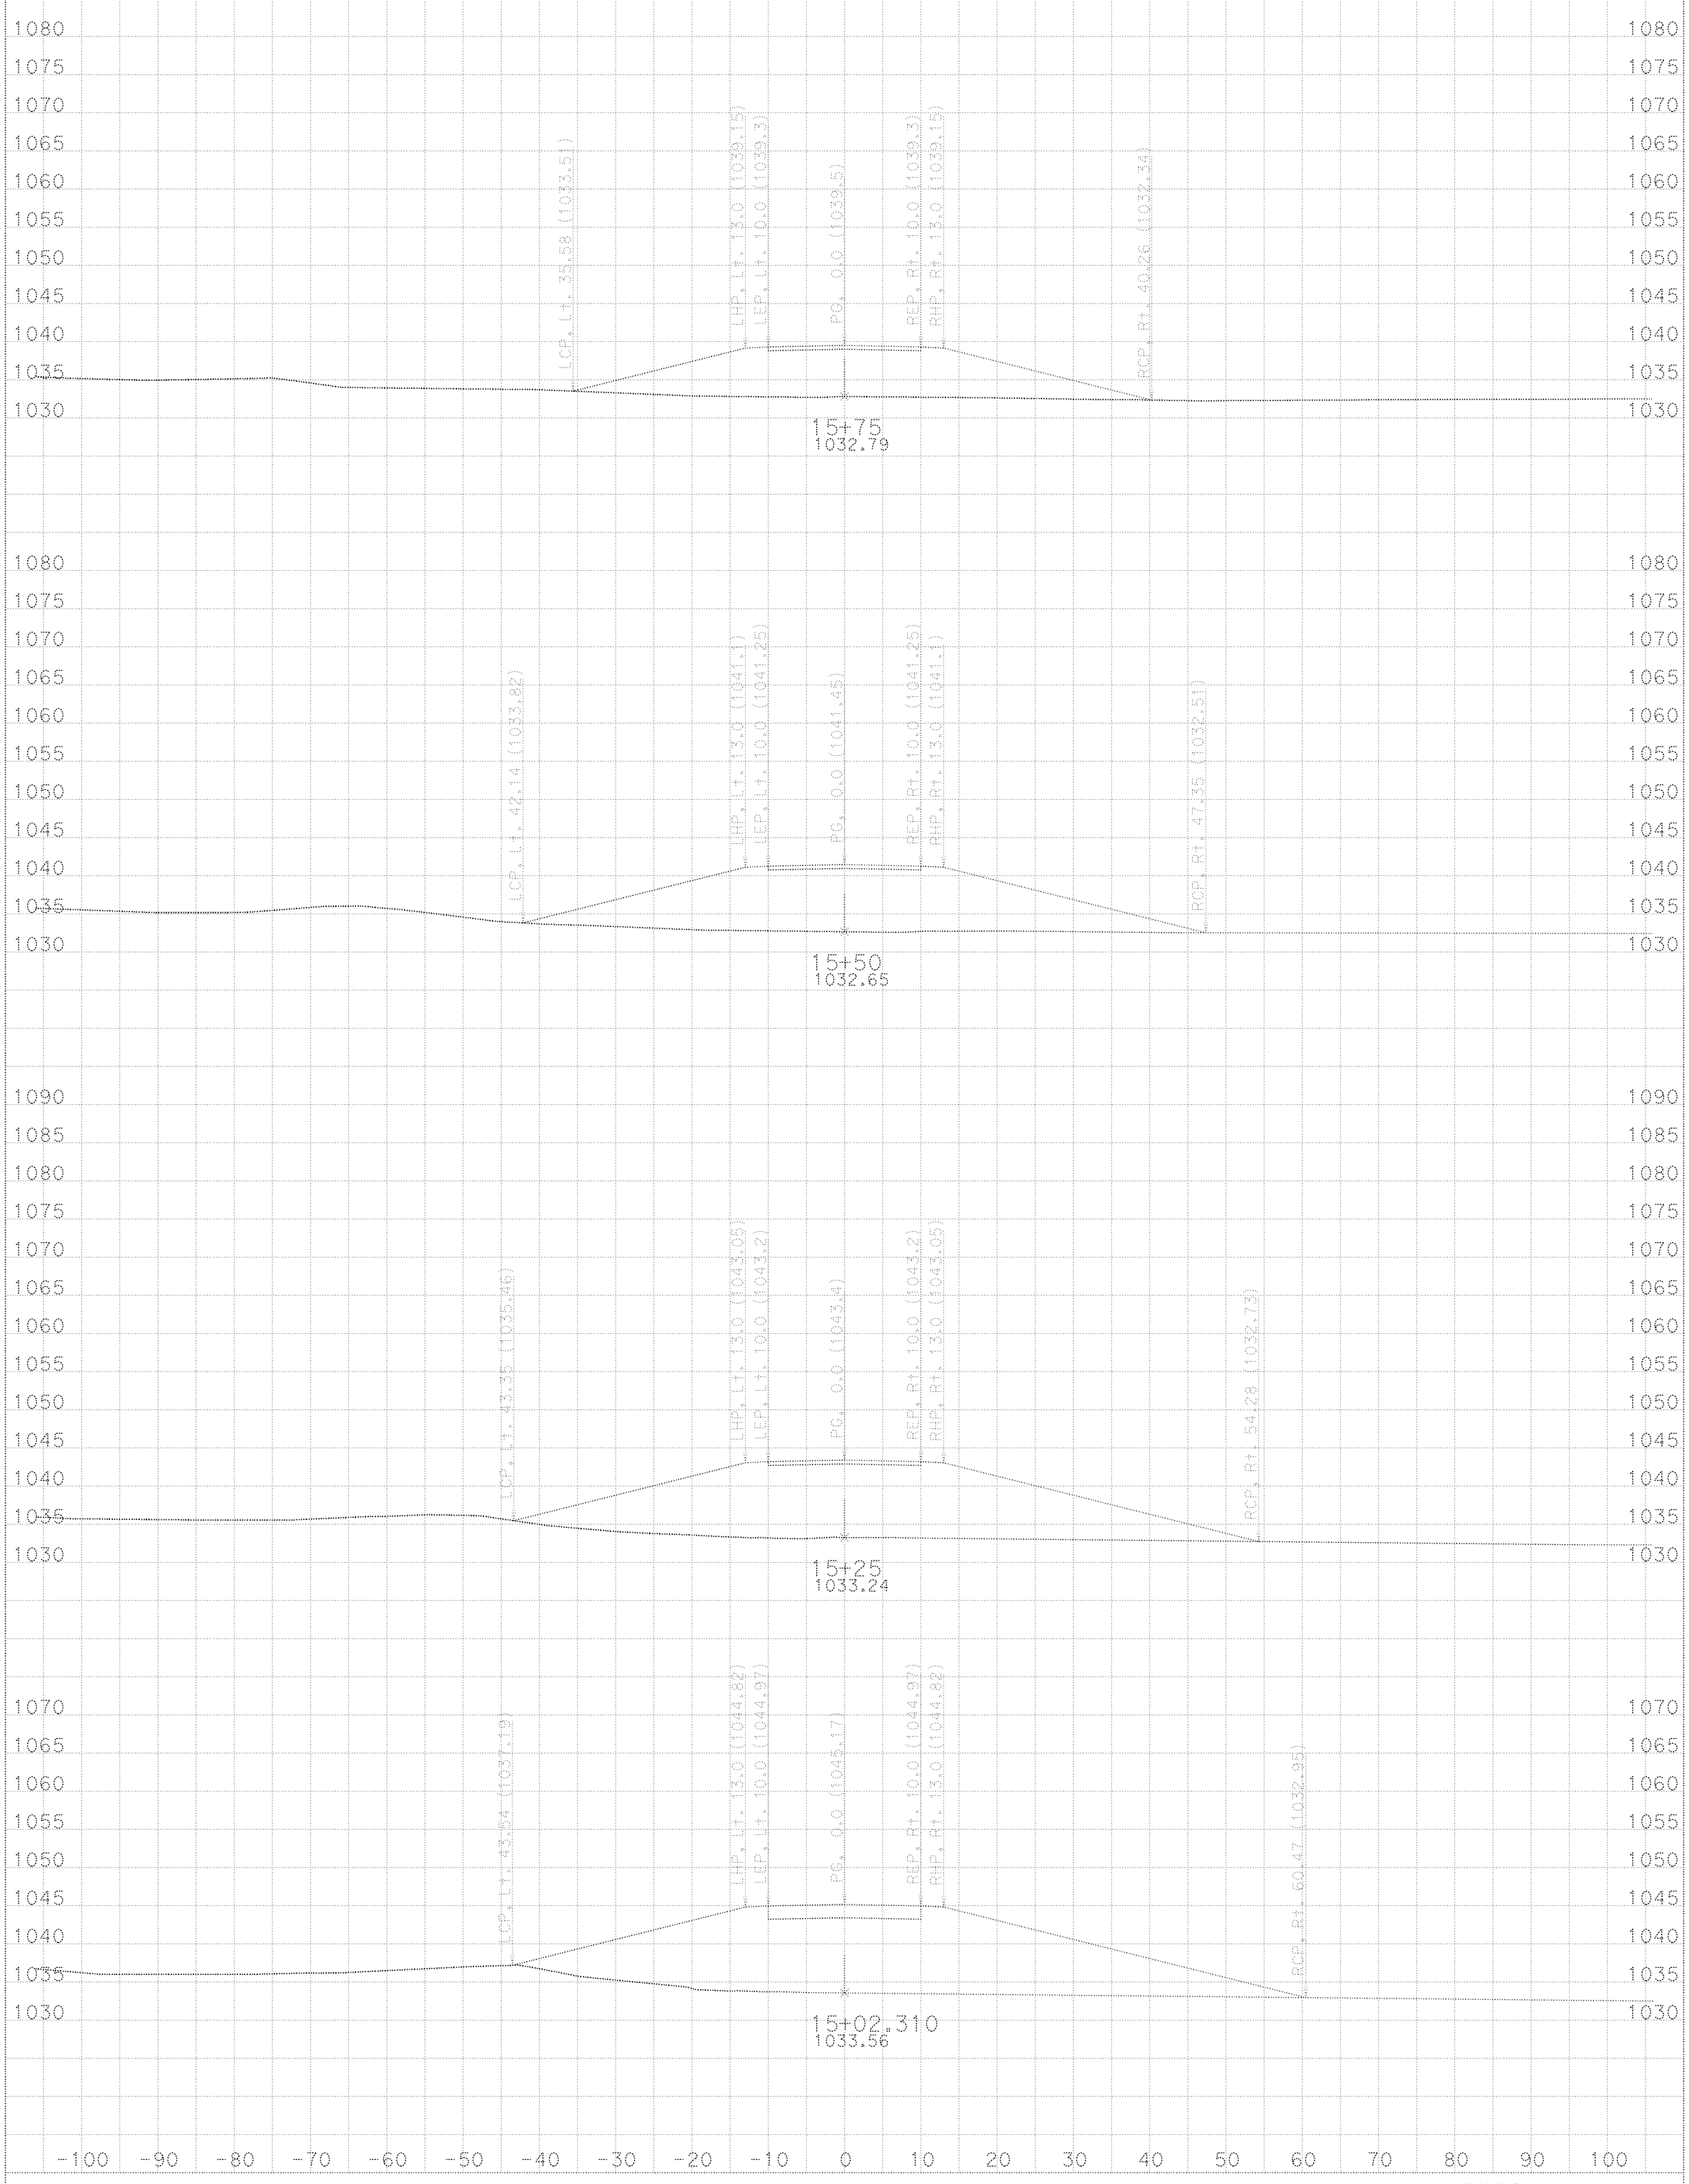

CREATED BY: Jose Bourlete DATE: 2/20/2015

All Dimensions are US Survey Feet

SCALE: 1" = 10' Horiz.
1" = 10' Vert.

DWY2b
CROSS SECTIONS

SHEET 11 OF XXX

KC Project: DWY2 File: D:\Temp10\DWY2\DWY2B\EAR\FEATURES\subway2b.ear

DESIGN STUDY ONLY

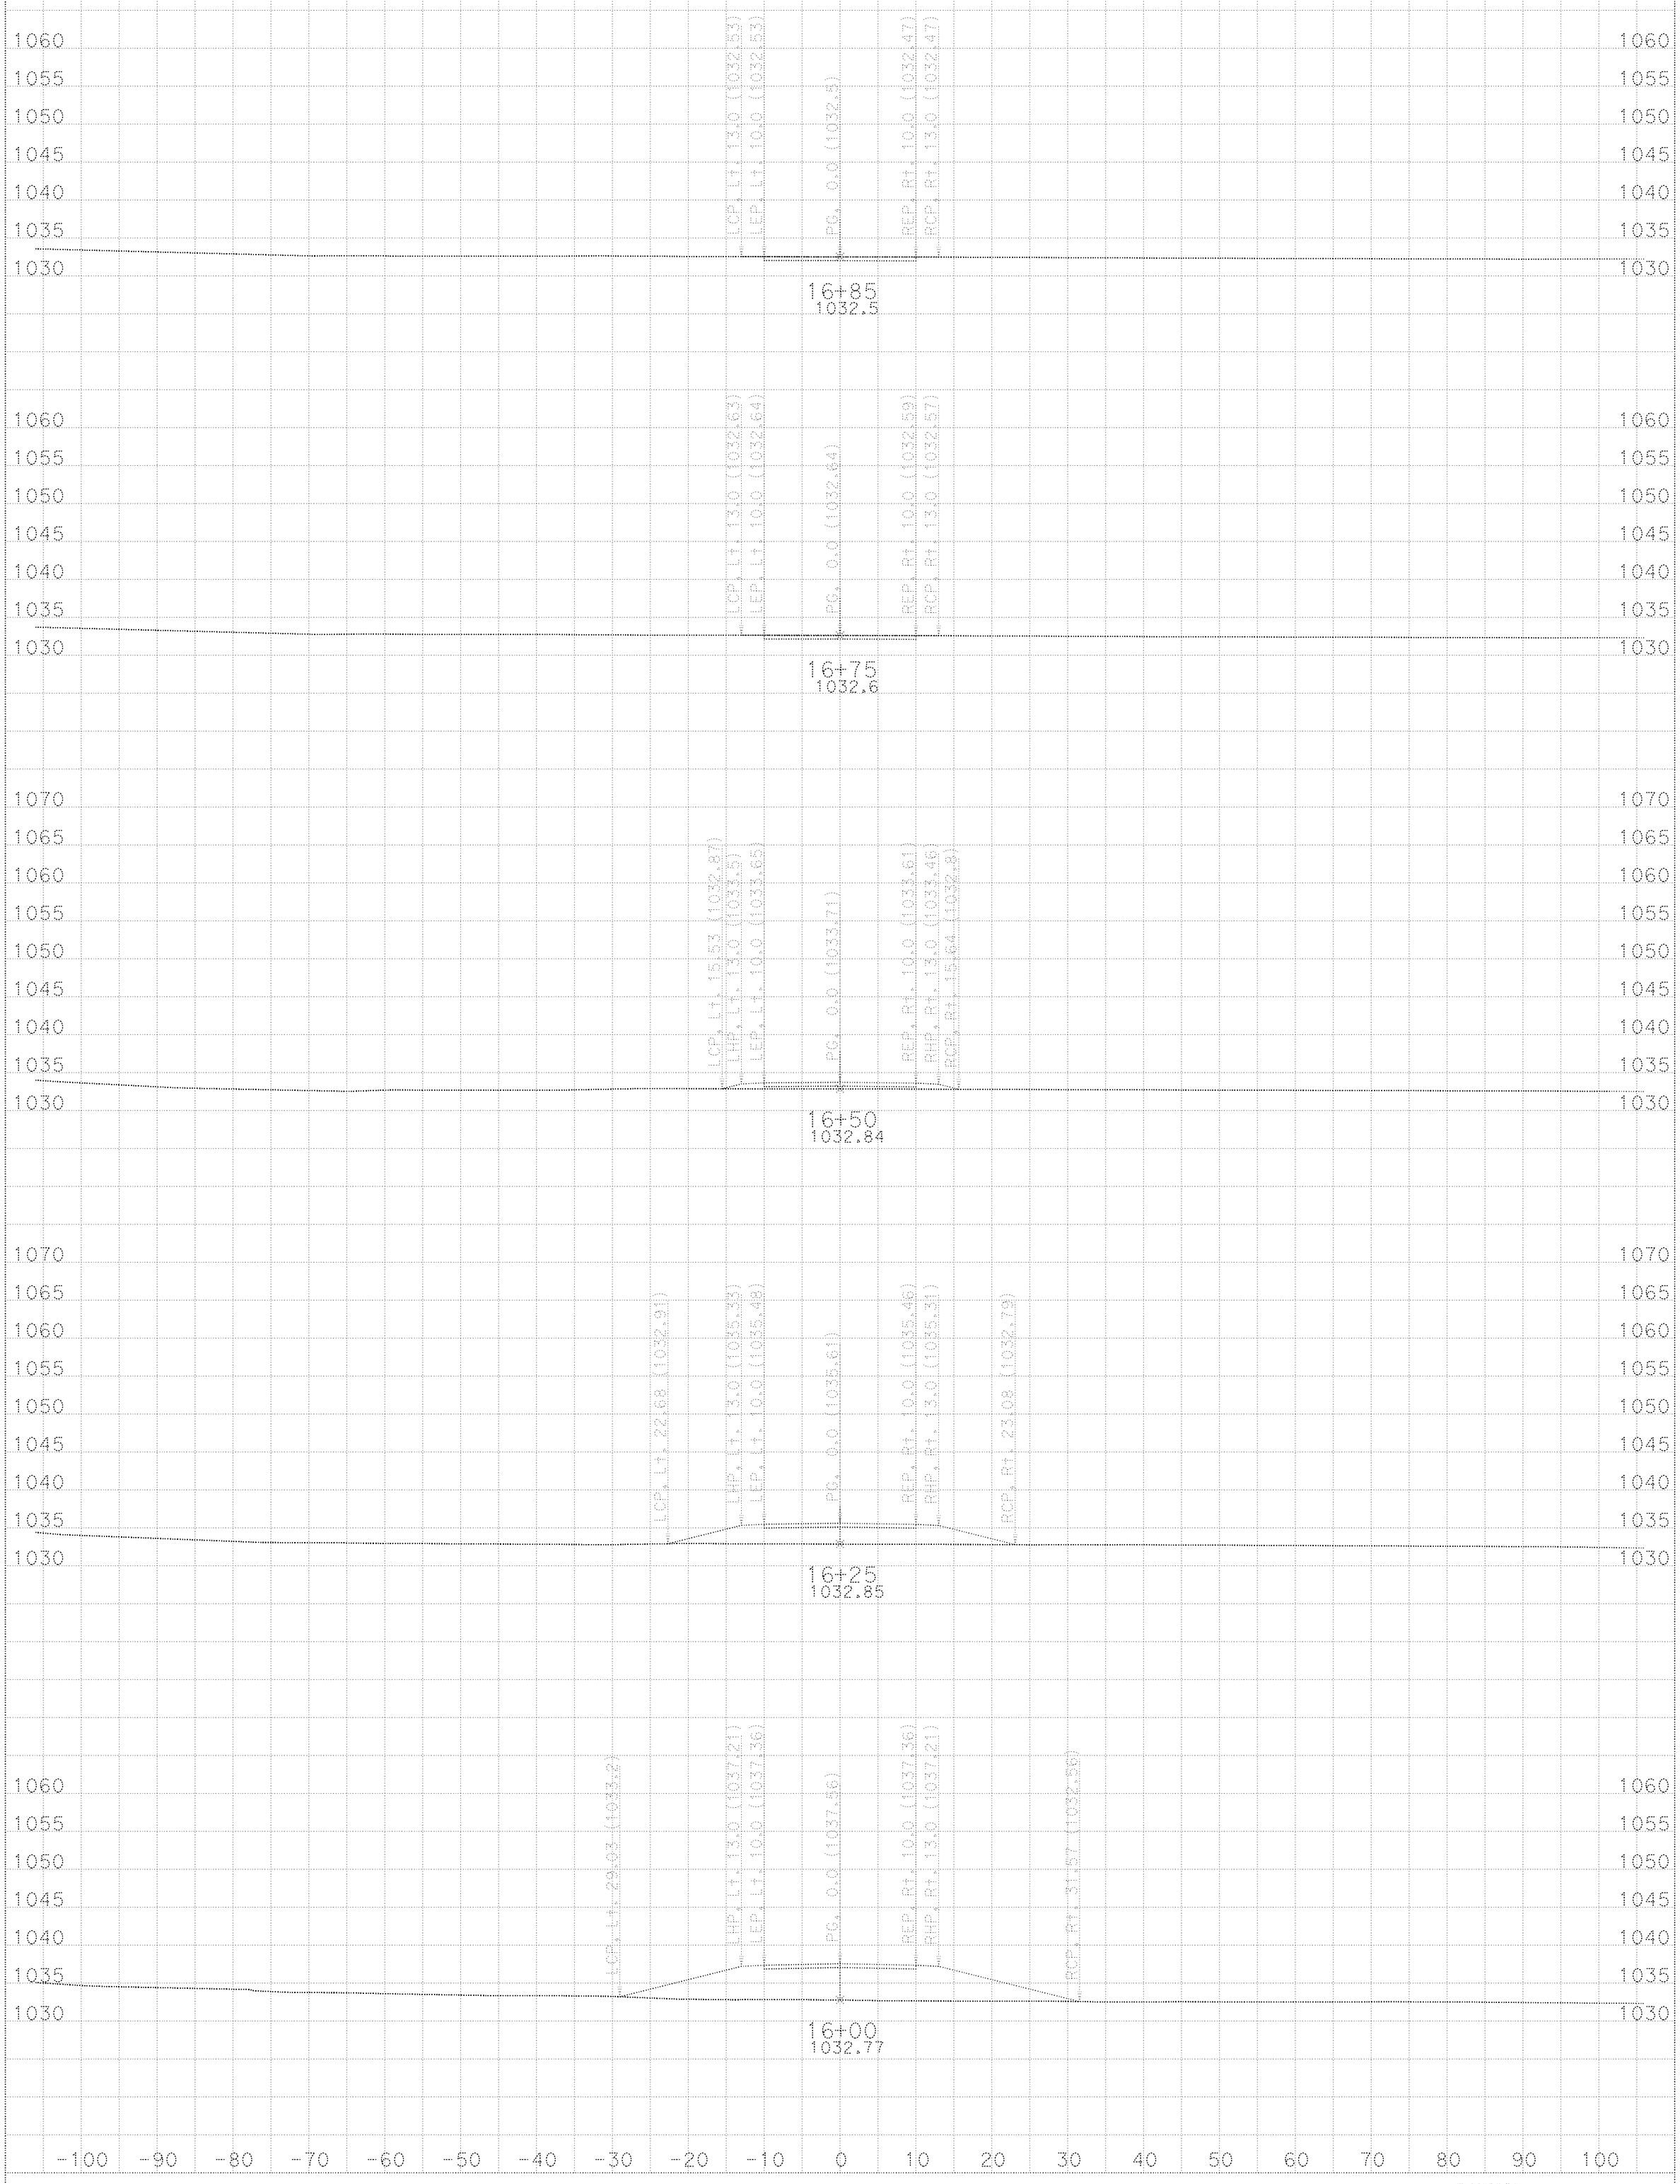

CREATED BY: Jose Bourlete DATE: 2/20/2015

All Dimensions are US Survey Feet

SCALE: 1" = 10' Horiz.
1" = 10' Vert.

DWY2b
CROSS SECTIONS

SHEET 12 OF XXX

KC Project: DWY2 File: D:\Temp10\DWY2\DWY2B\EAR\FEATURES\subway2b.ear