FOR EARTHWORK DEVELOPMENT ONLY

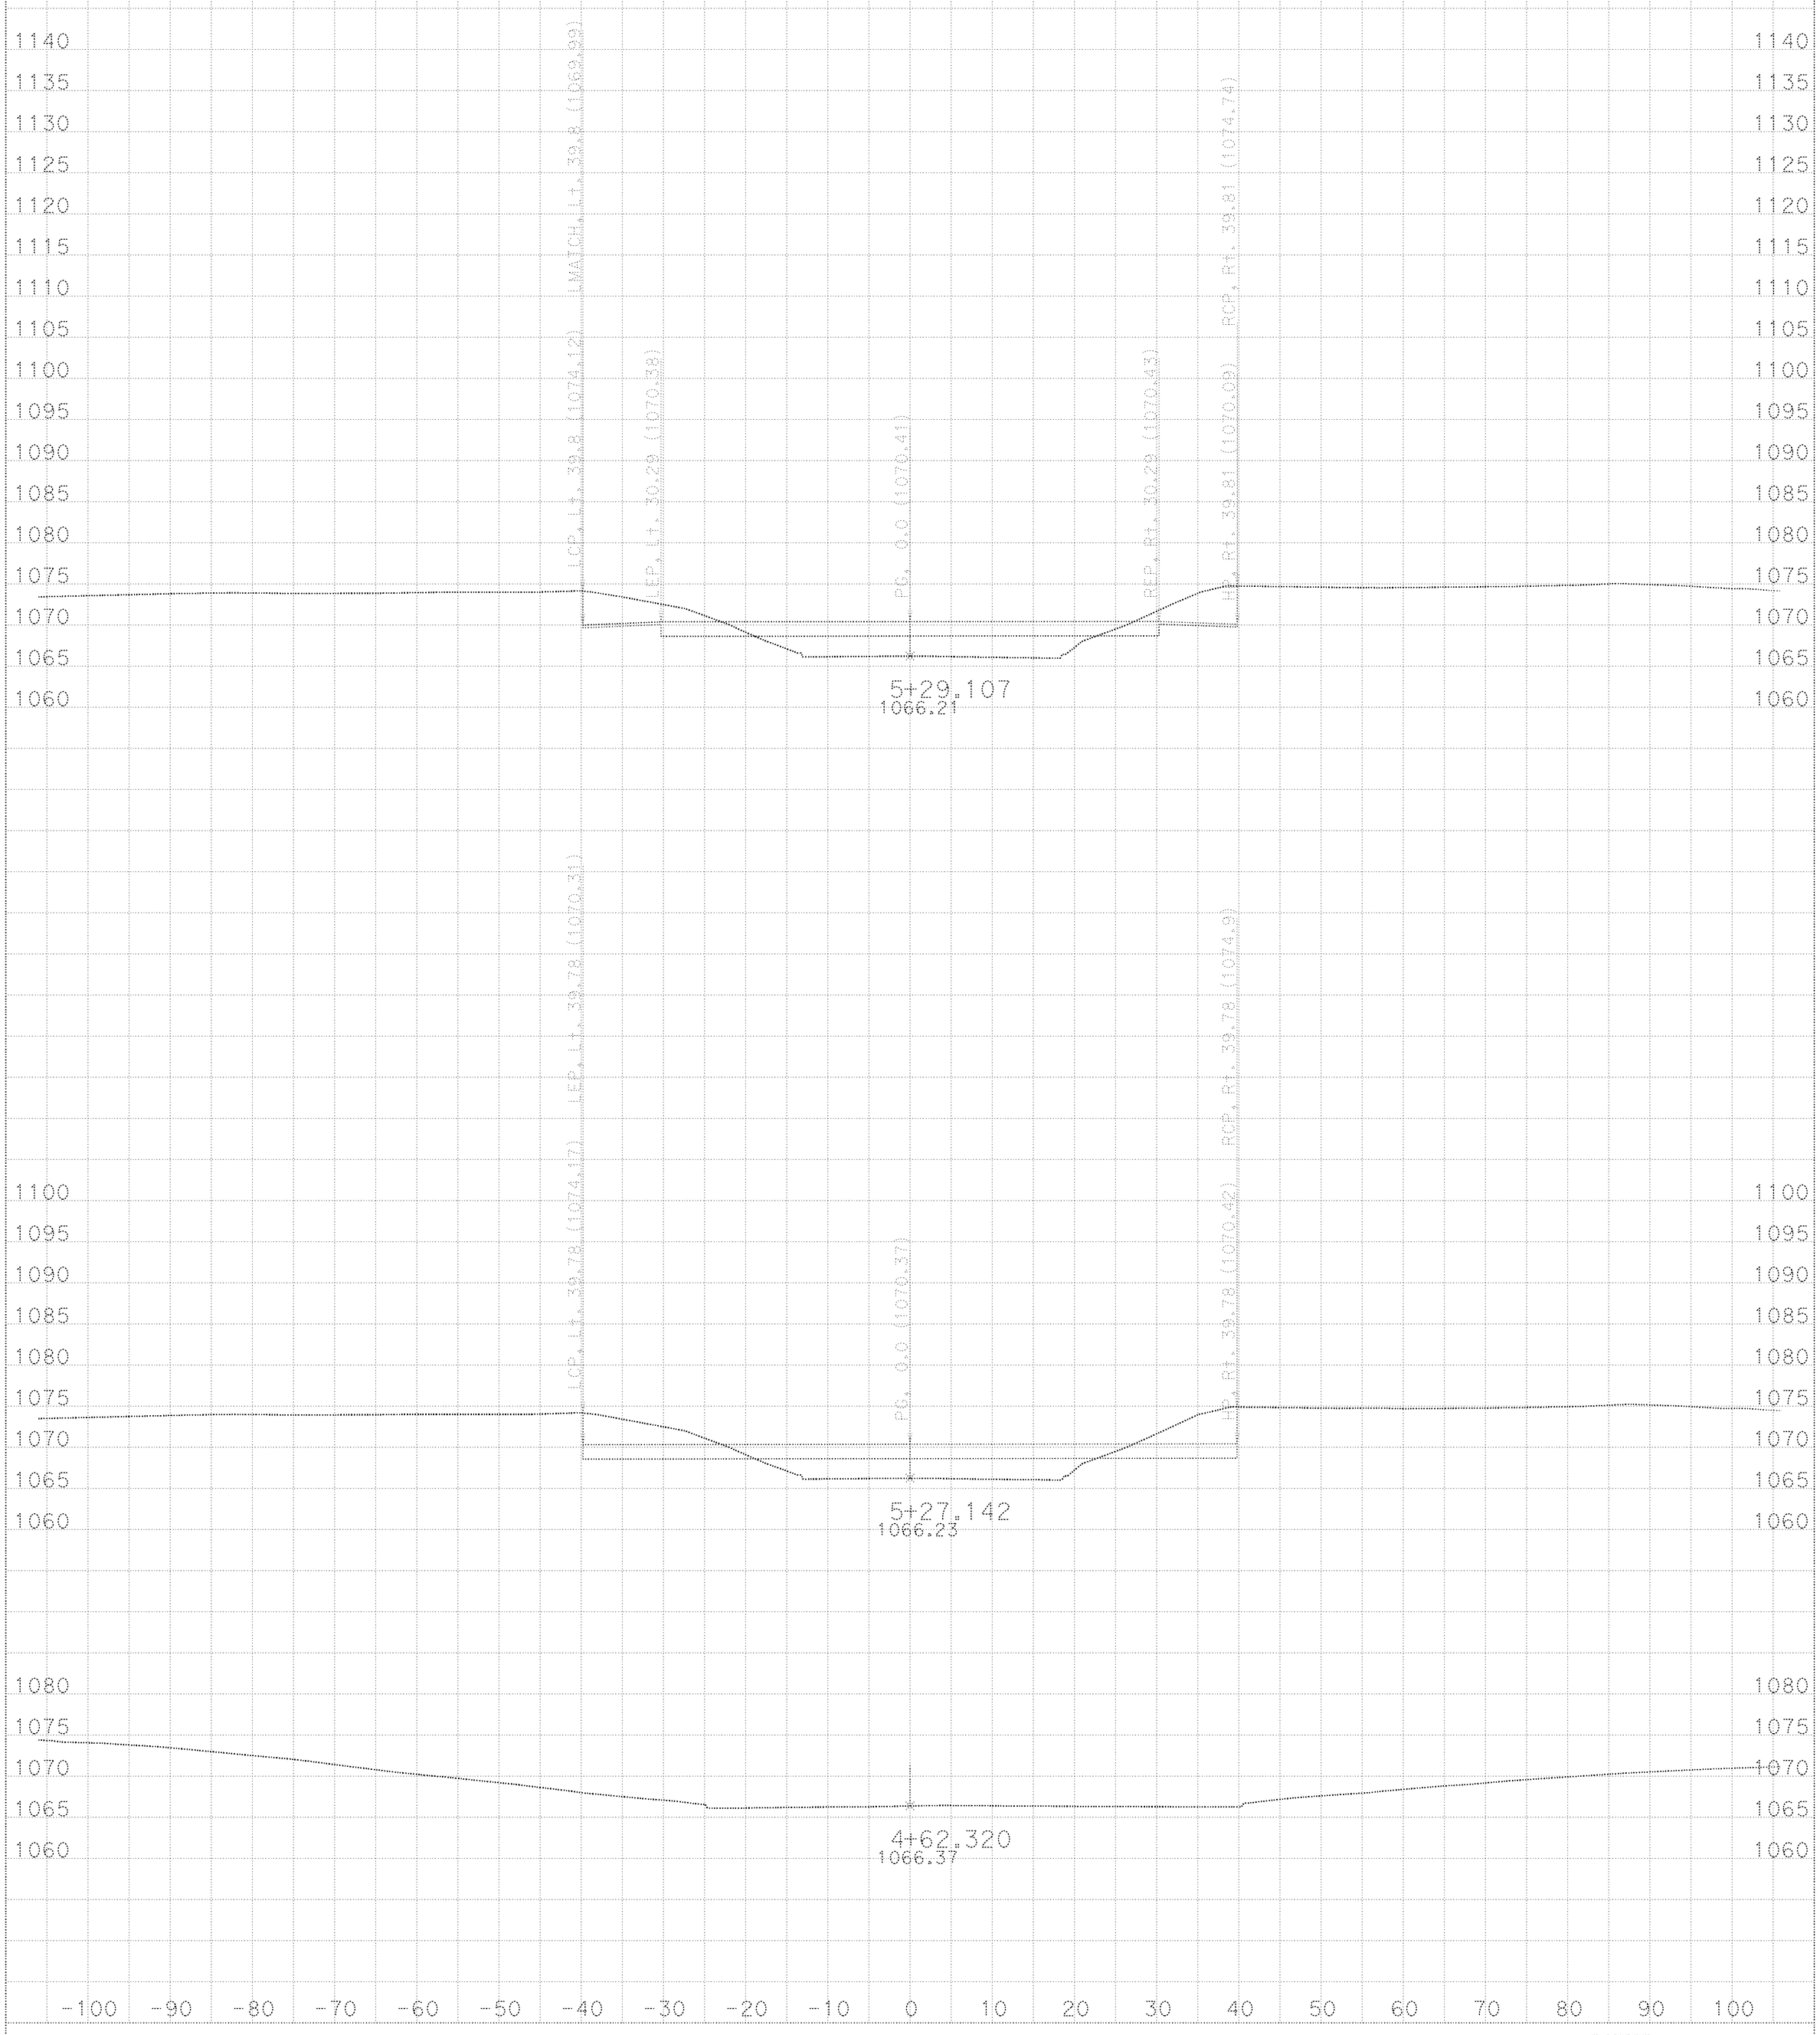

CREATED BY: Jose Bouriera DATE: 2/20/2015

All Dimensions are US Survey Feet

SCALE: 1" = 10' Horiz.
1" = 10' Vert.

DWY5
CROSS SECTIONS

KC Project: DWYS File: D:\Temp10\DWYS\EAR\FEATURES\subdwy5.ecr

SHEET 1 OF 7

FOR EARTHWORK DEVELOPMENT ONLY

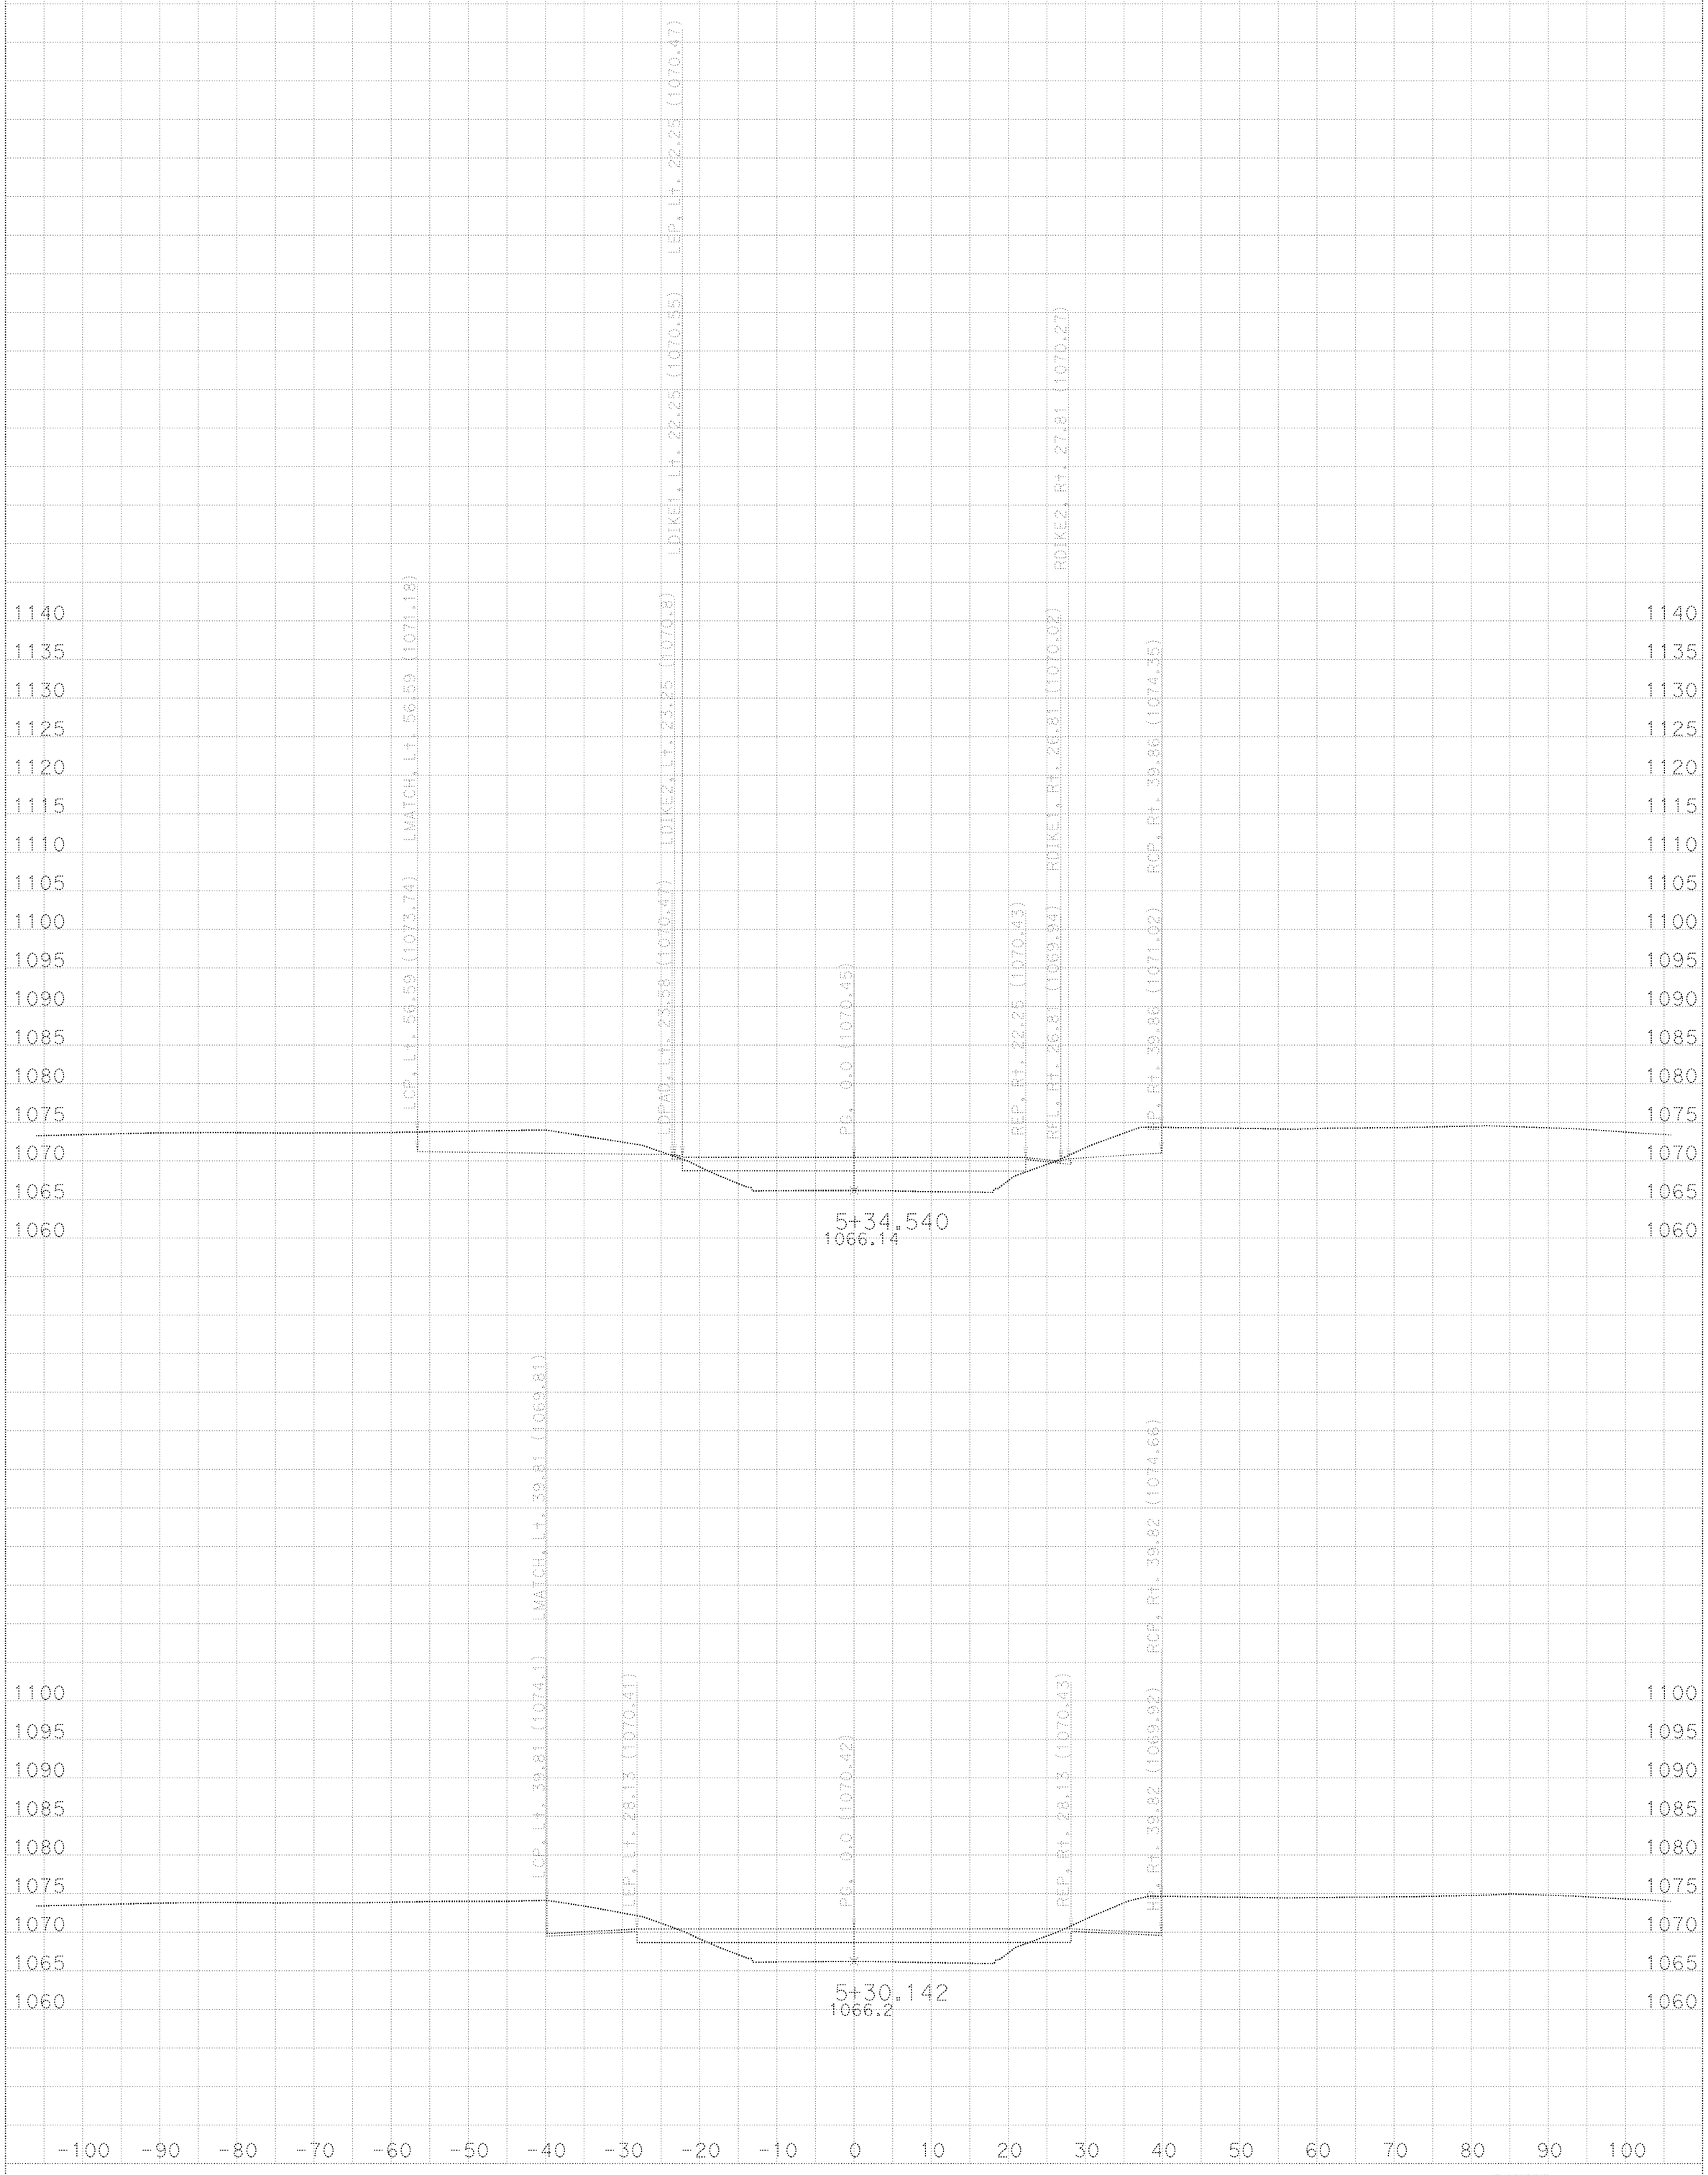

CREATED BY: Jose Bautista DATE: 2/20/2015

All Dimensions are US Survey Feet

SCALE: 1" = 10' Horiz. 1" = 10' Vert.

DWY5

CROSS SECTIONS

SHEET 2 OF 7

KC Project: DWY5 File: D:\Temp10\DWY5\EAR\FEATURES\subdwy5.ear

FOR EARTHWORK DEVELOPMENT ONLY

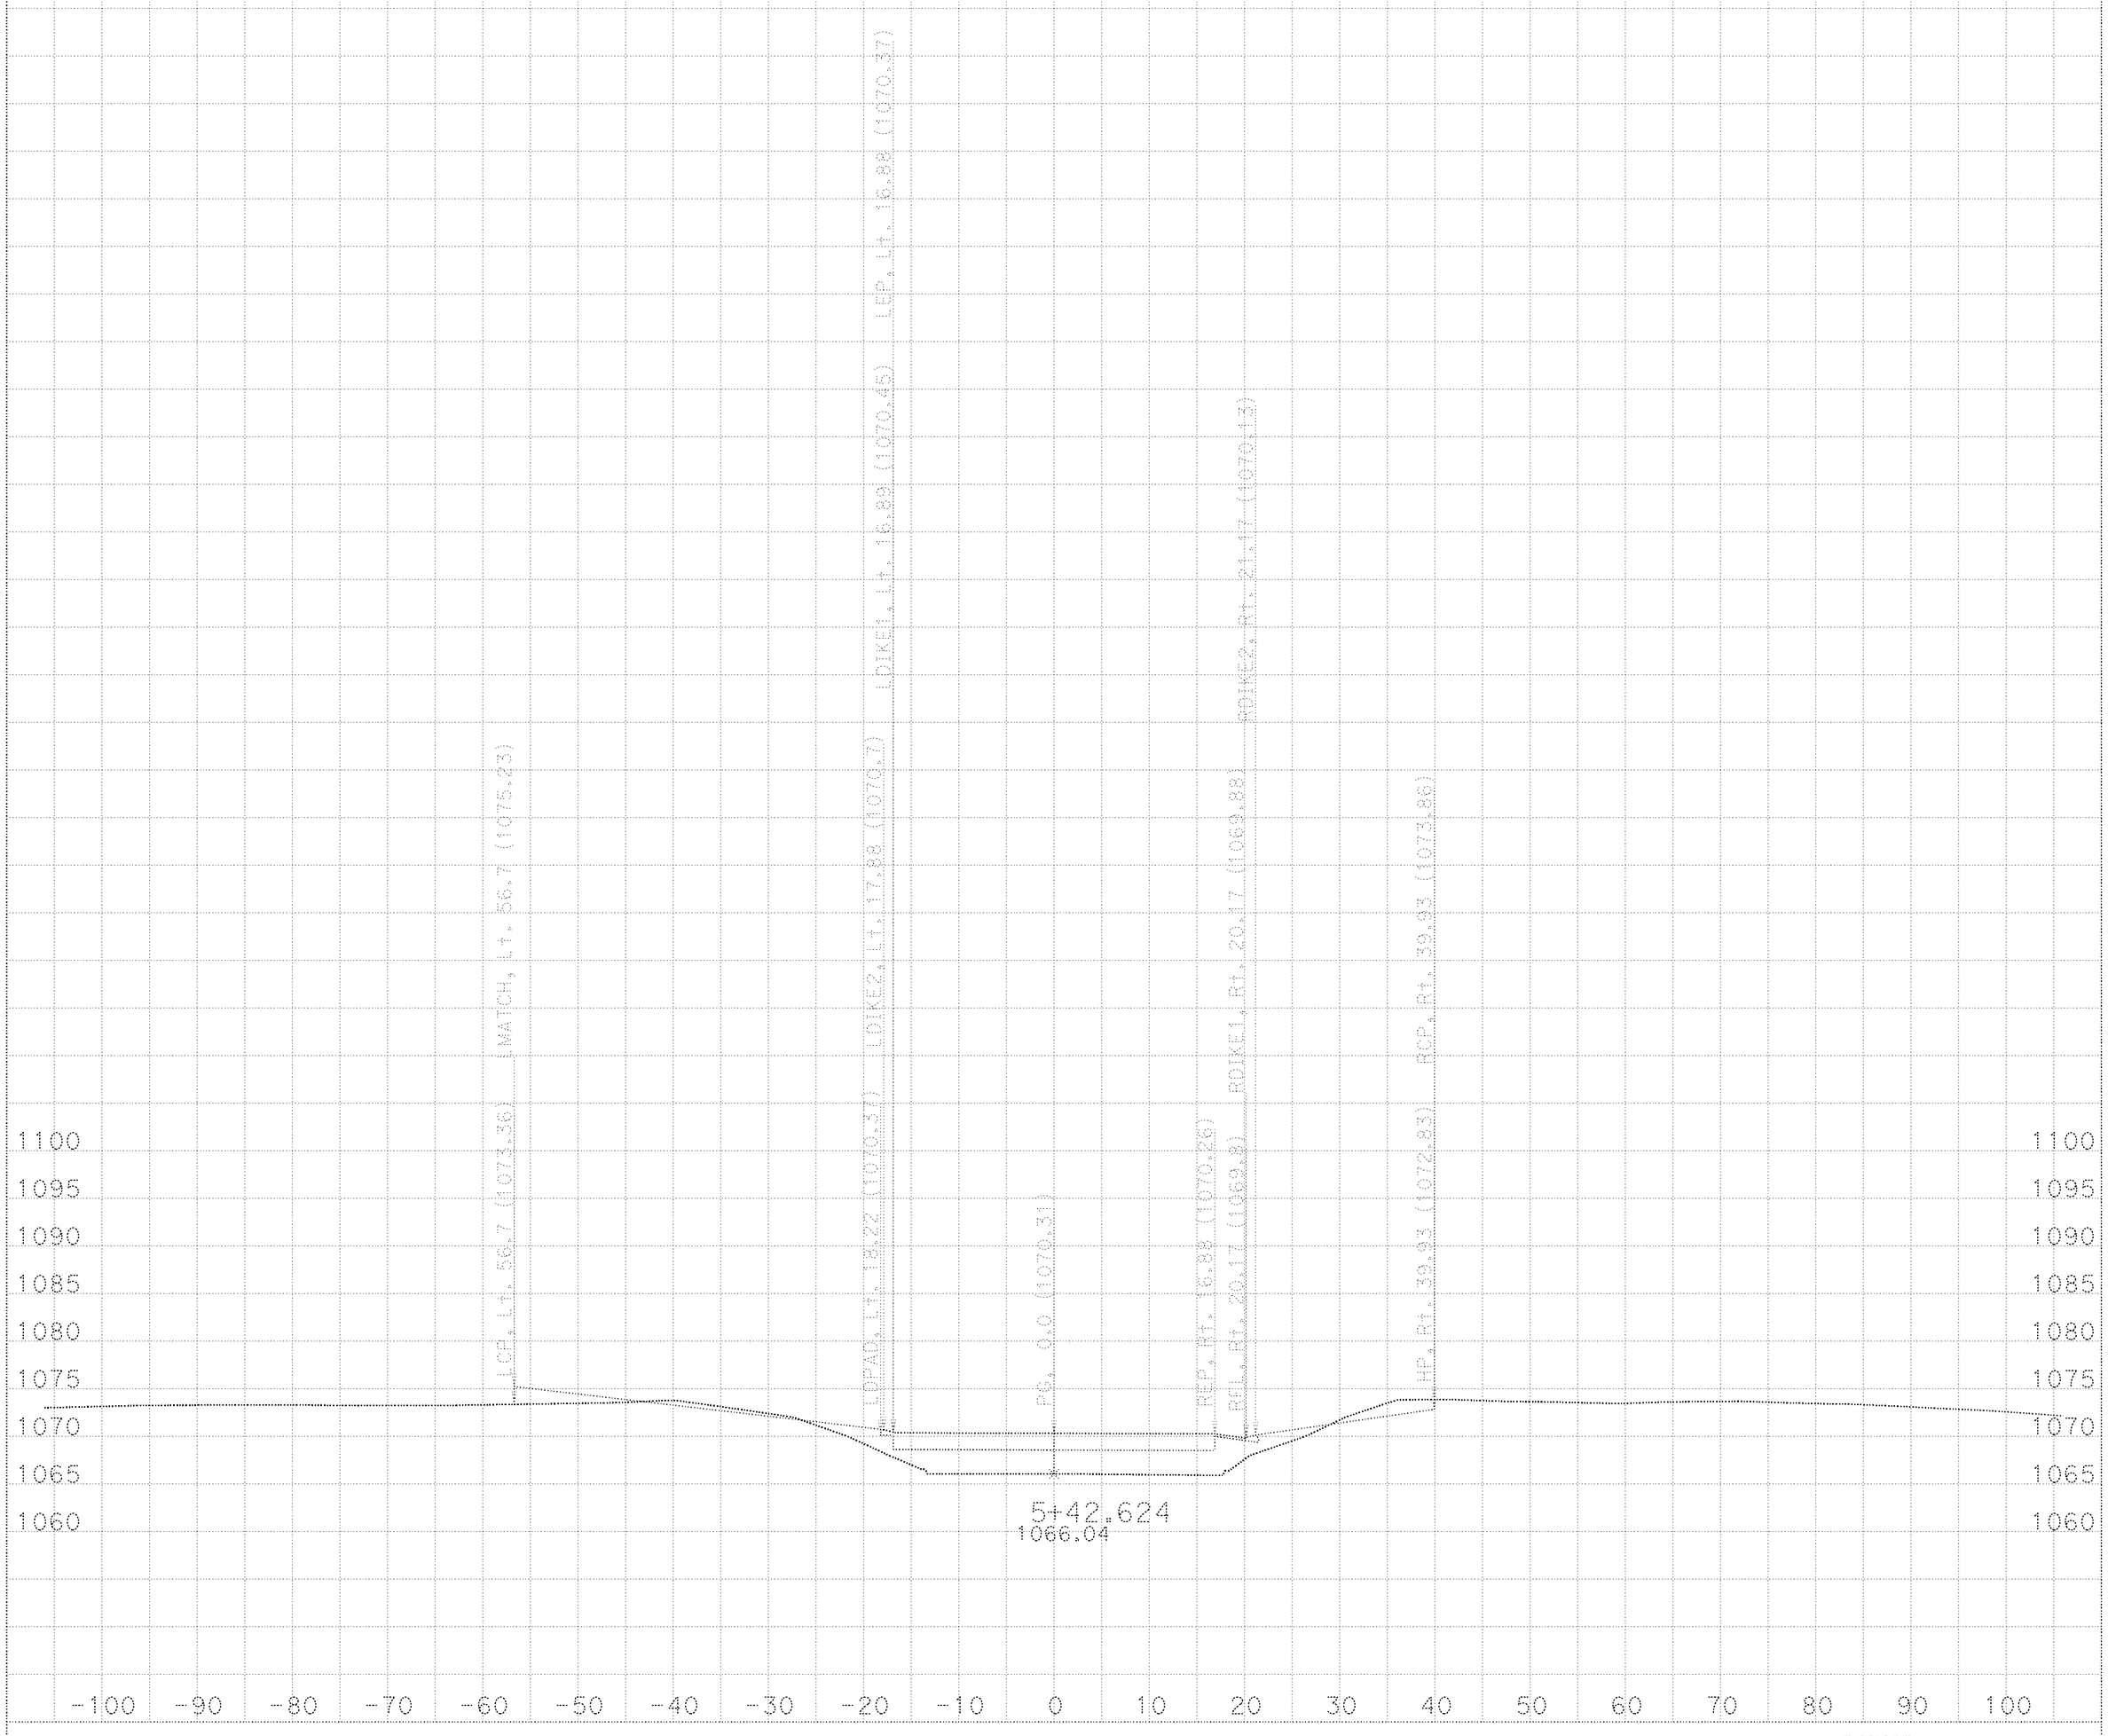

CREATED BY: Jose Bauista DATE: 2/20/2015

KC Project: DWY5 File: D:\Temp10\DWY5\EAR\FEATURES\subdwy5.ear

All Dimensions are US Survey Feet

SCALE: 1" = 10' Horiz.
1" = 10' Vert.

DWY5
CROSS SECTIONS

SHEET 3 OF 7

FOR EARTHWORK DEVELOPMENT ONLY

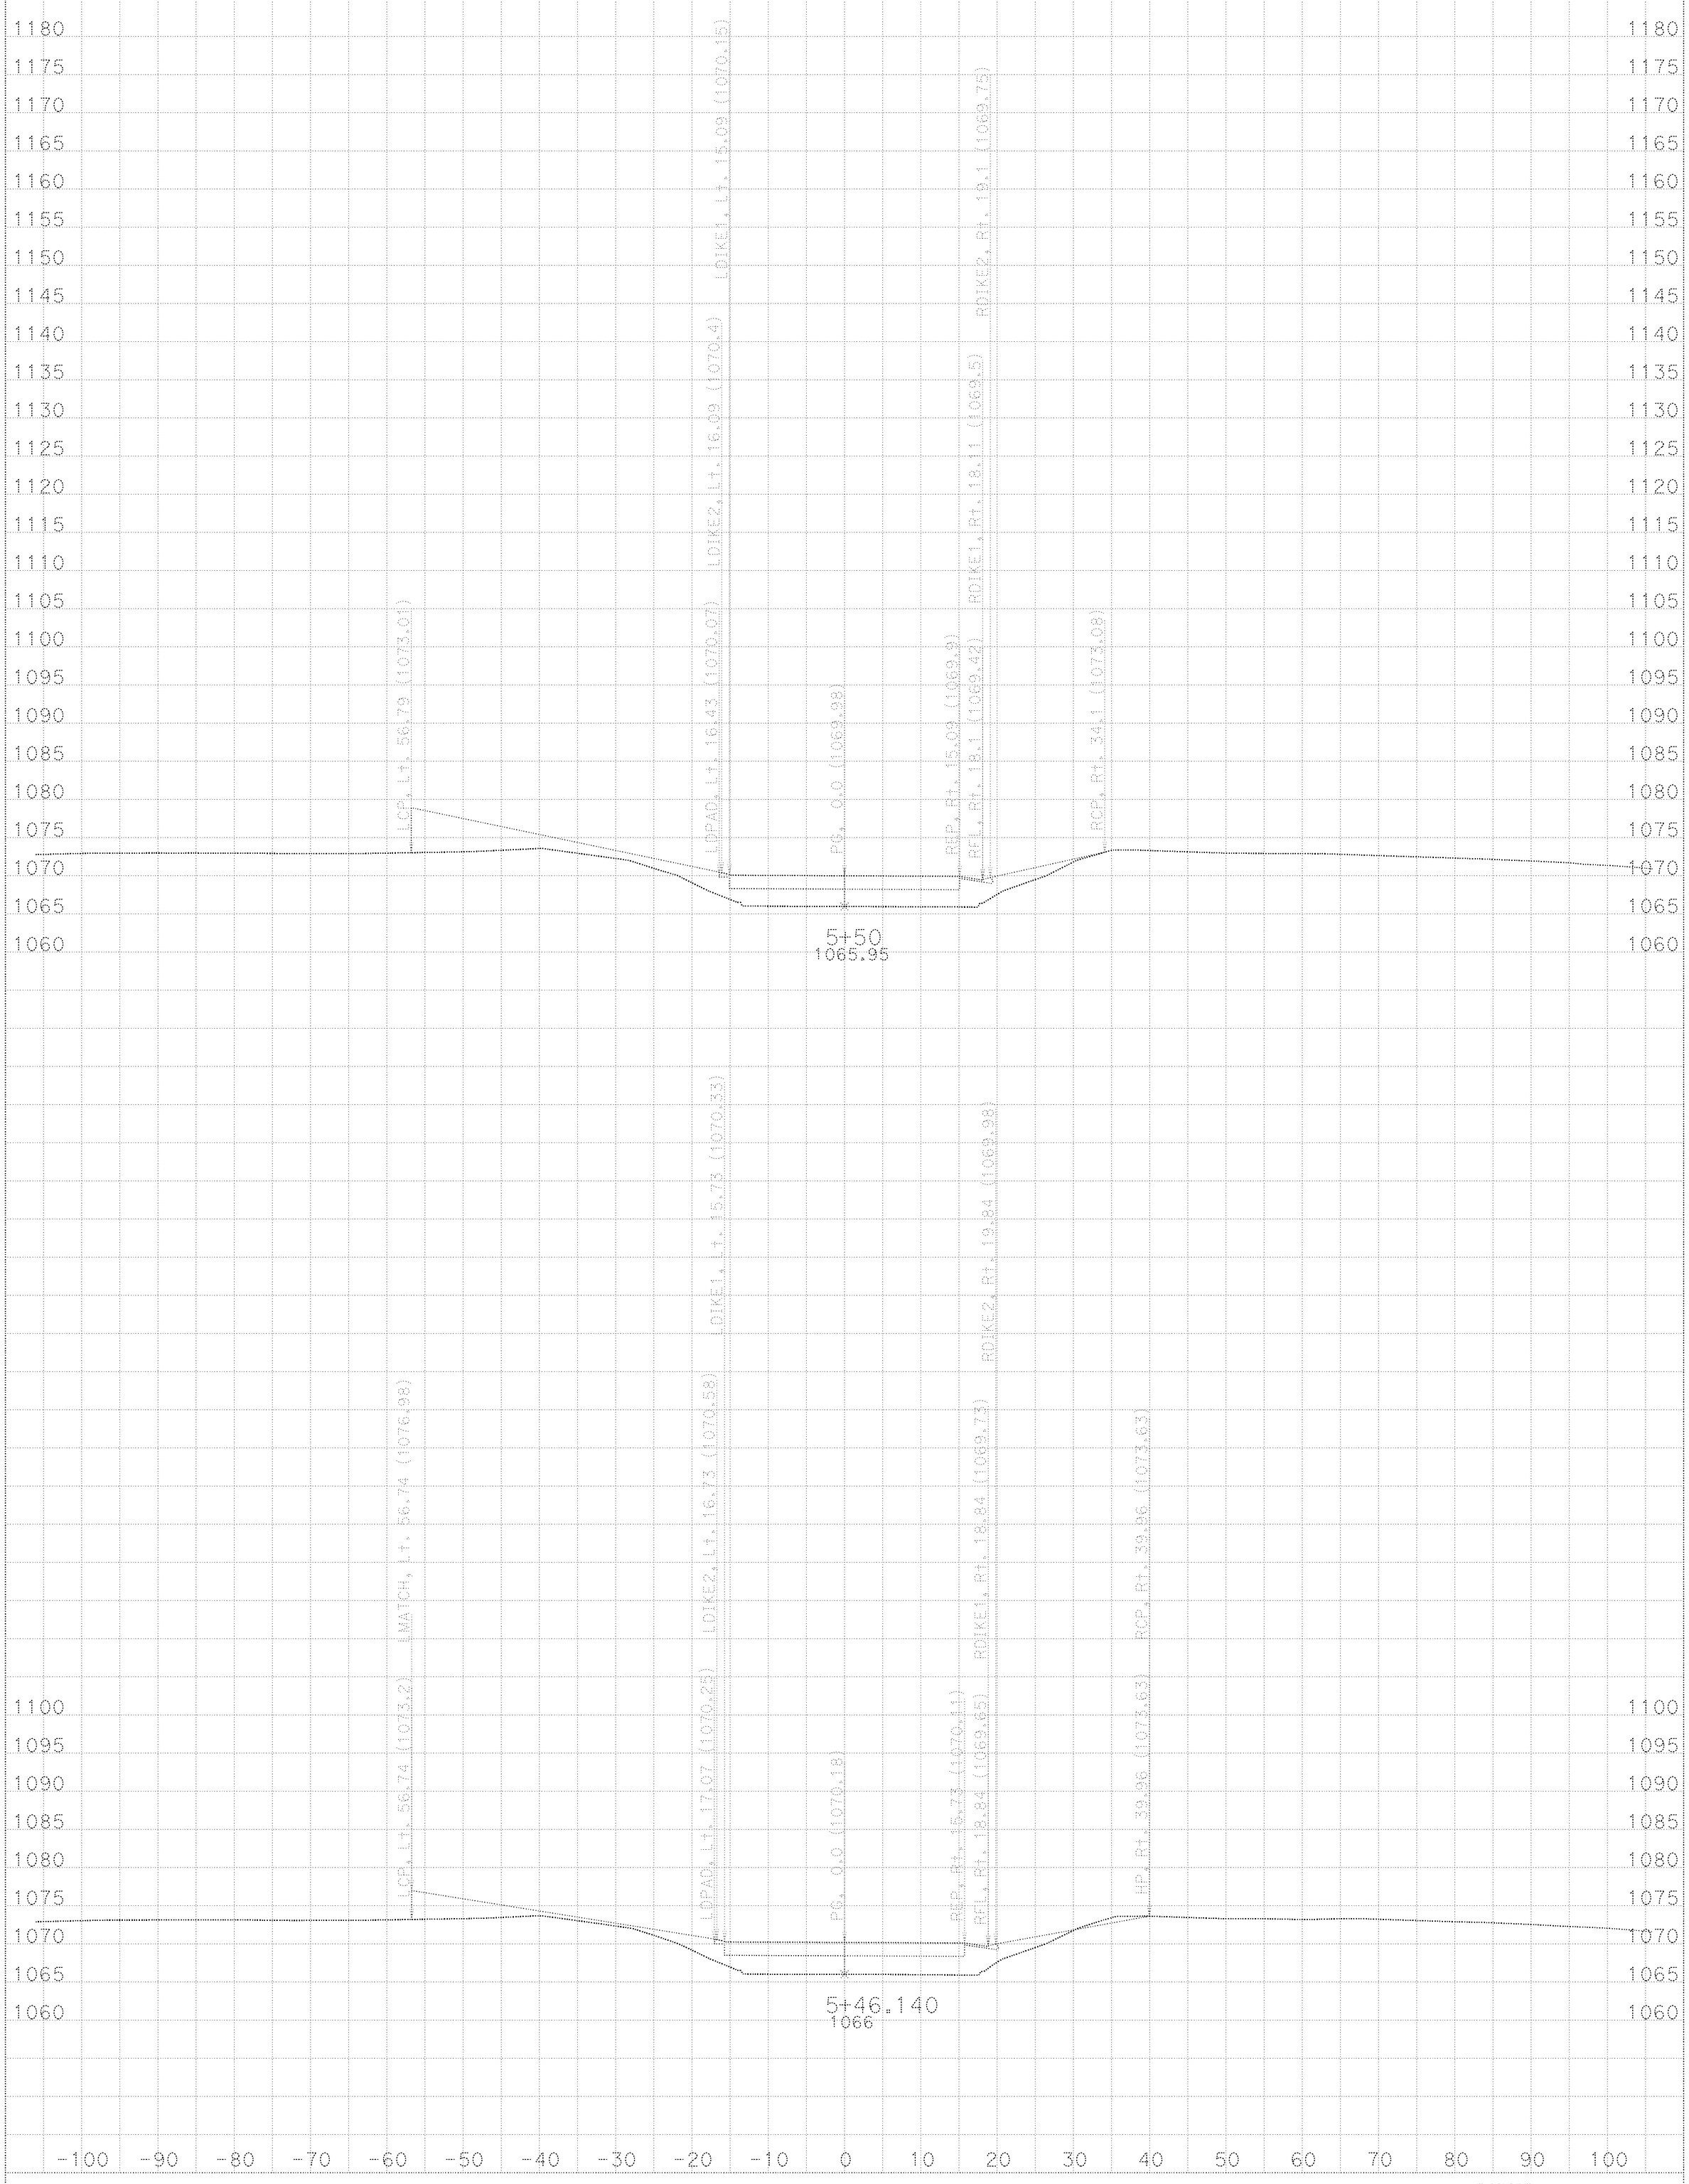

CREATED BY: Jose Bautista DATE: 2/20/2015

All Dimensions are US Survey Feet

SCALE: 1" = 10' Horiz.
1" = 10' Vert.

DWY5
CROSS SECTIONS

KC Project: DWY5 File: D:\Temp10\DWY5\EAR\FEATURES\subdwy5.ear

FOR EARTHWORK DEVELOPMENT ONLY

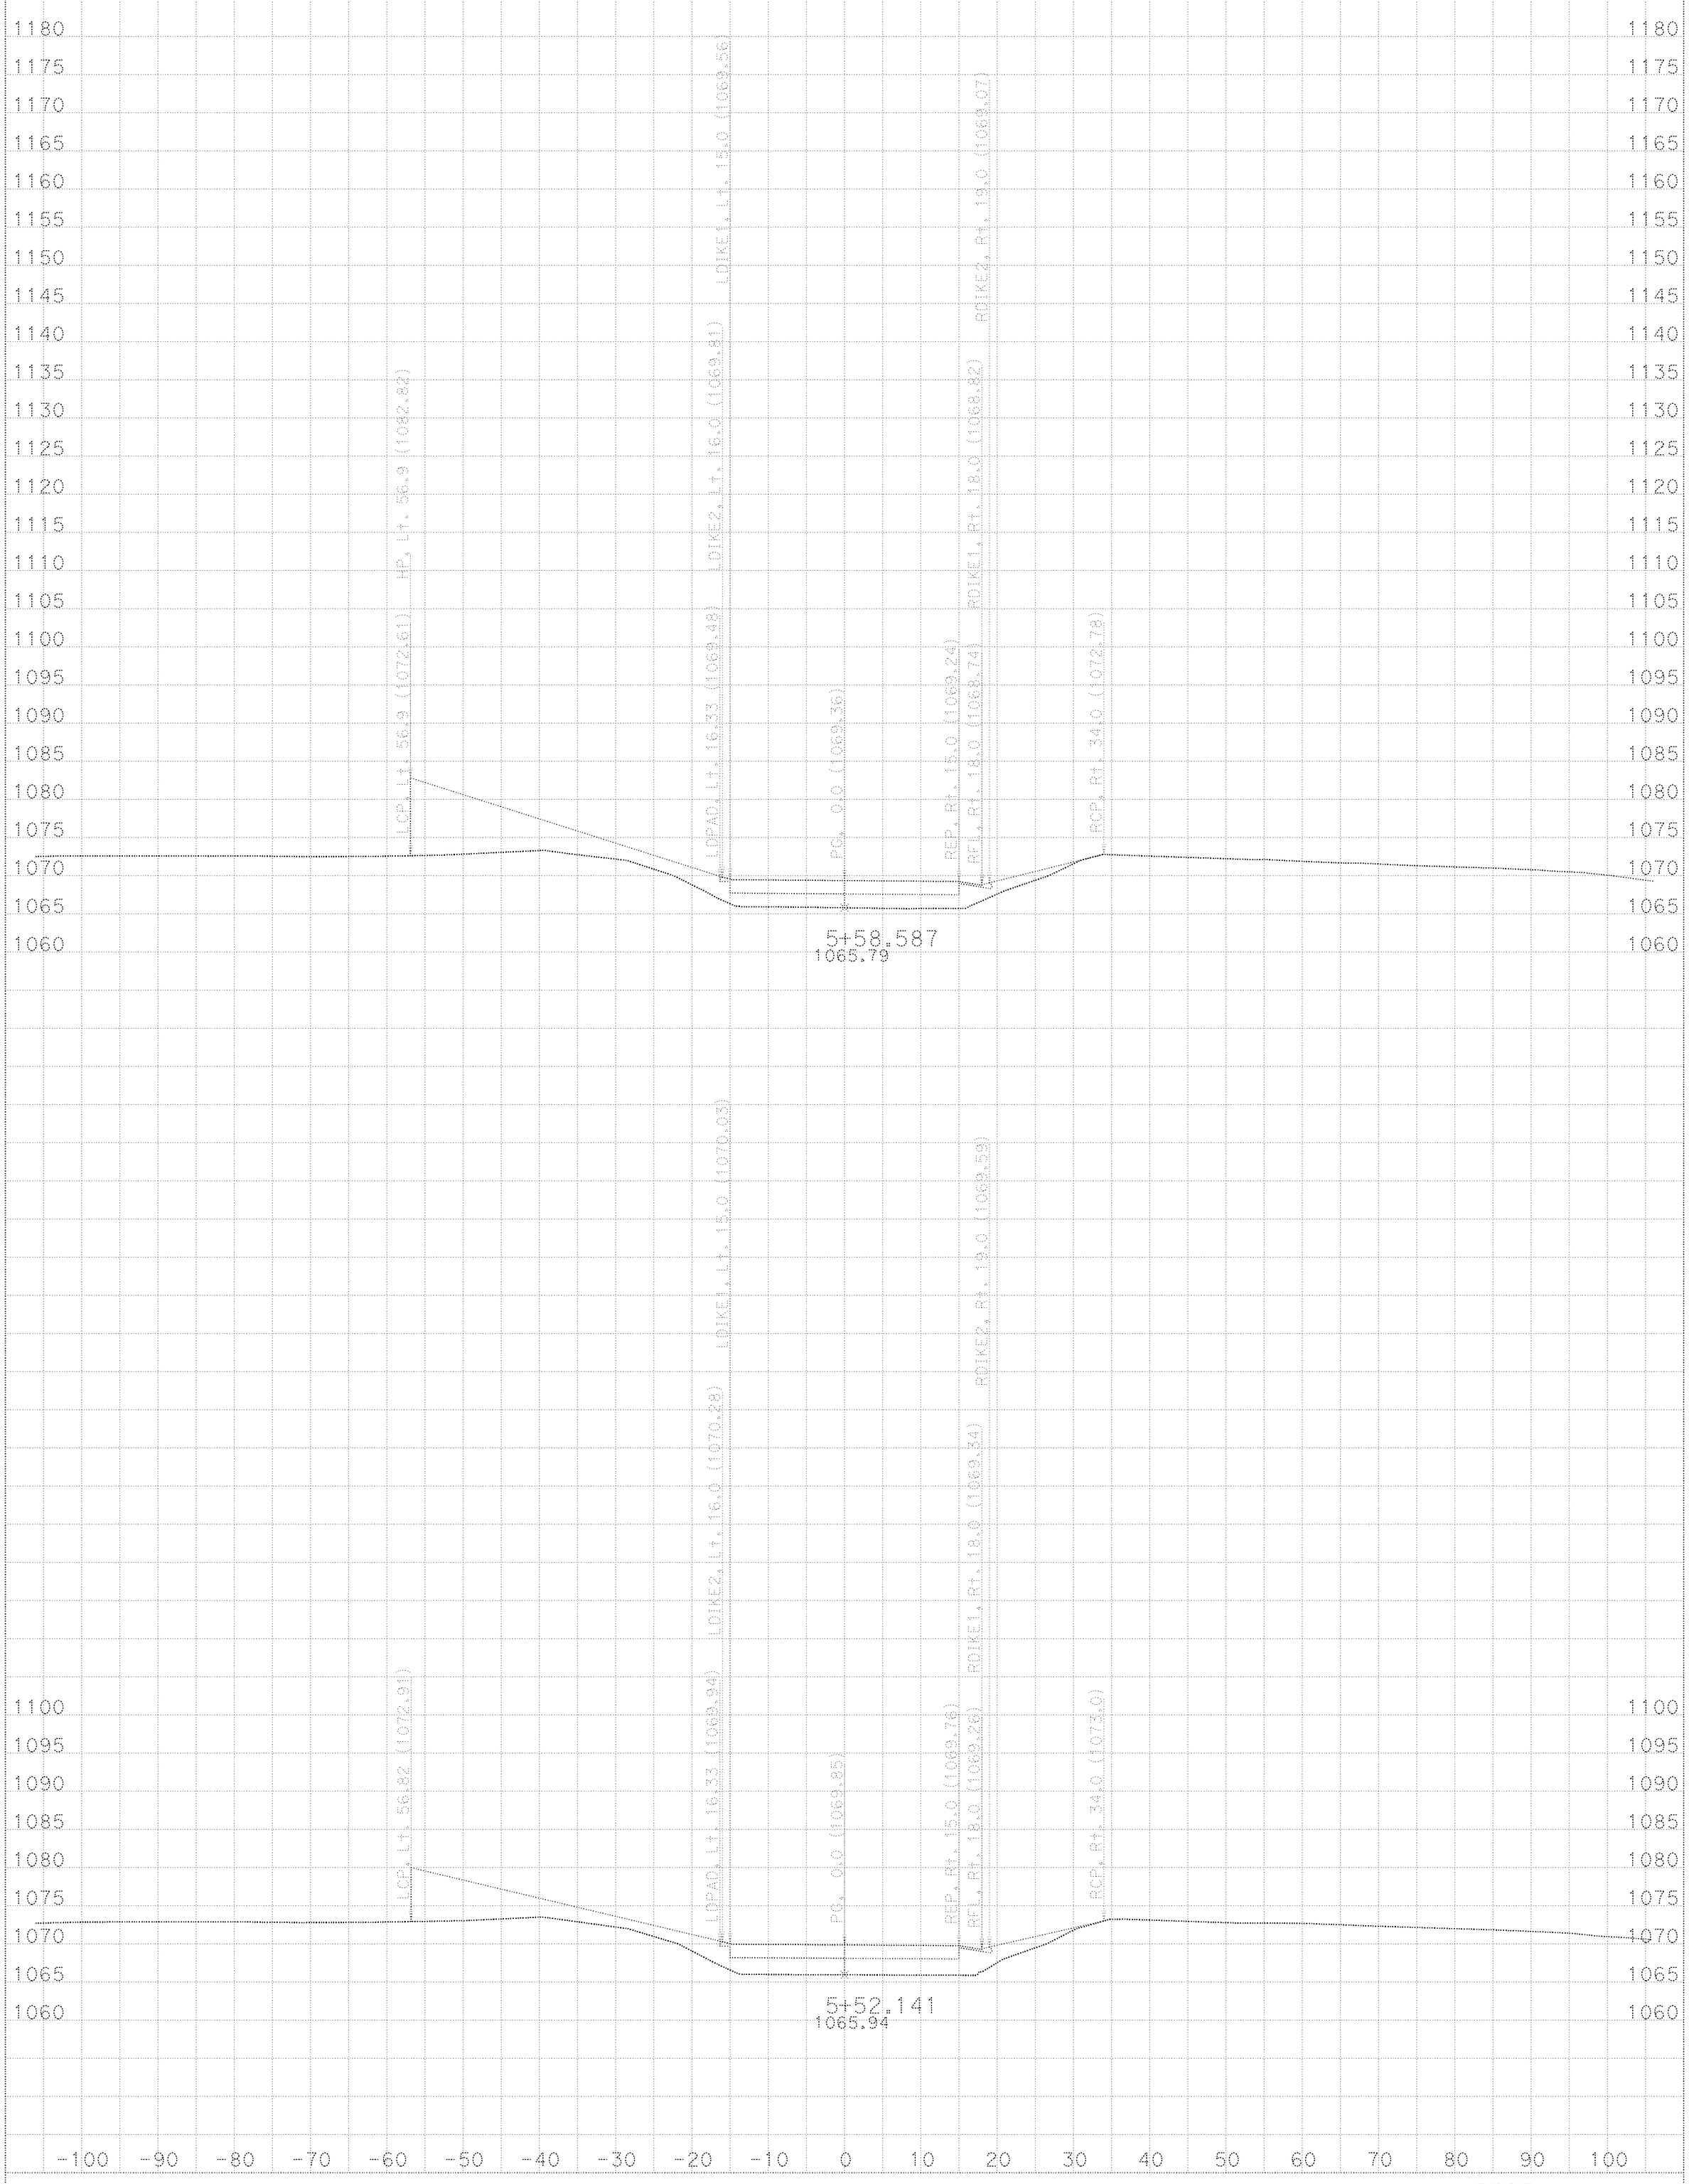

CREATED BY: Jose Bautista DATE: 2/20/2015

KC Project: DWY5 File: D:\Temp10\DWY5\EAR\FEATURES\subdwy5.ear

All Dimensions are US Survey Feet

SCALE: 1" = 10' Horiz.
1" = 10' Vert.

DWY5
CROSS SECTIONS

SHEET 5 OF 7

FOR EARTHWORK DEVELOPMENT ONLY

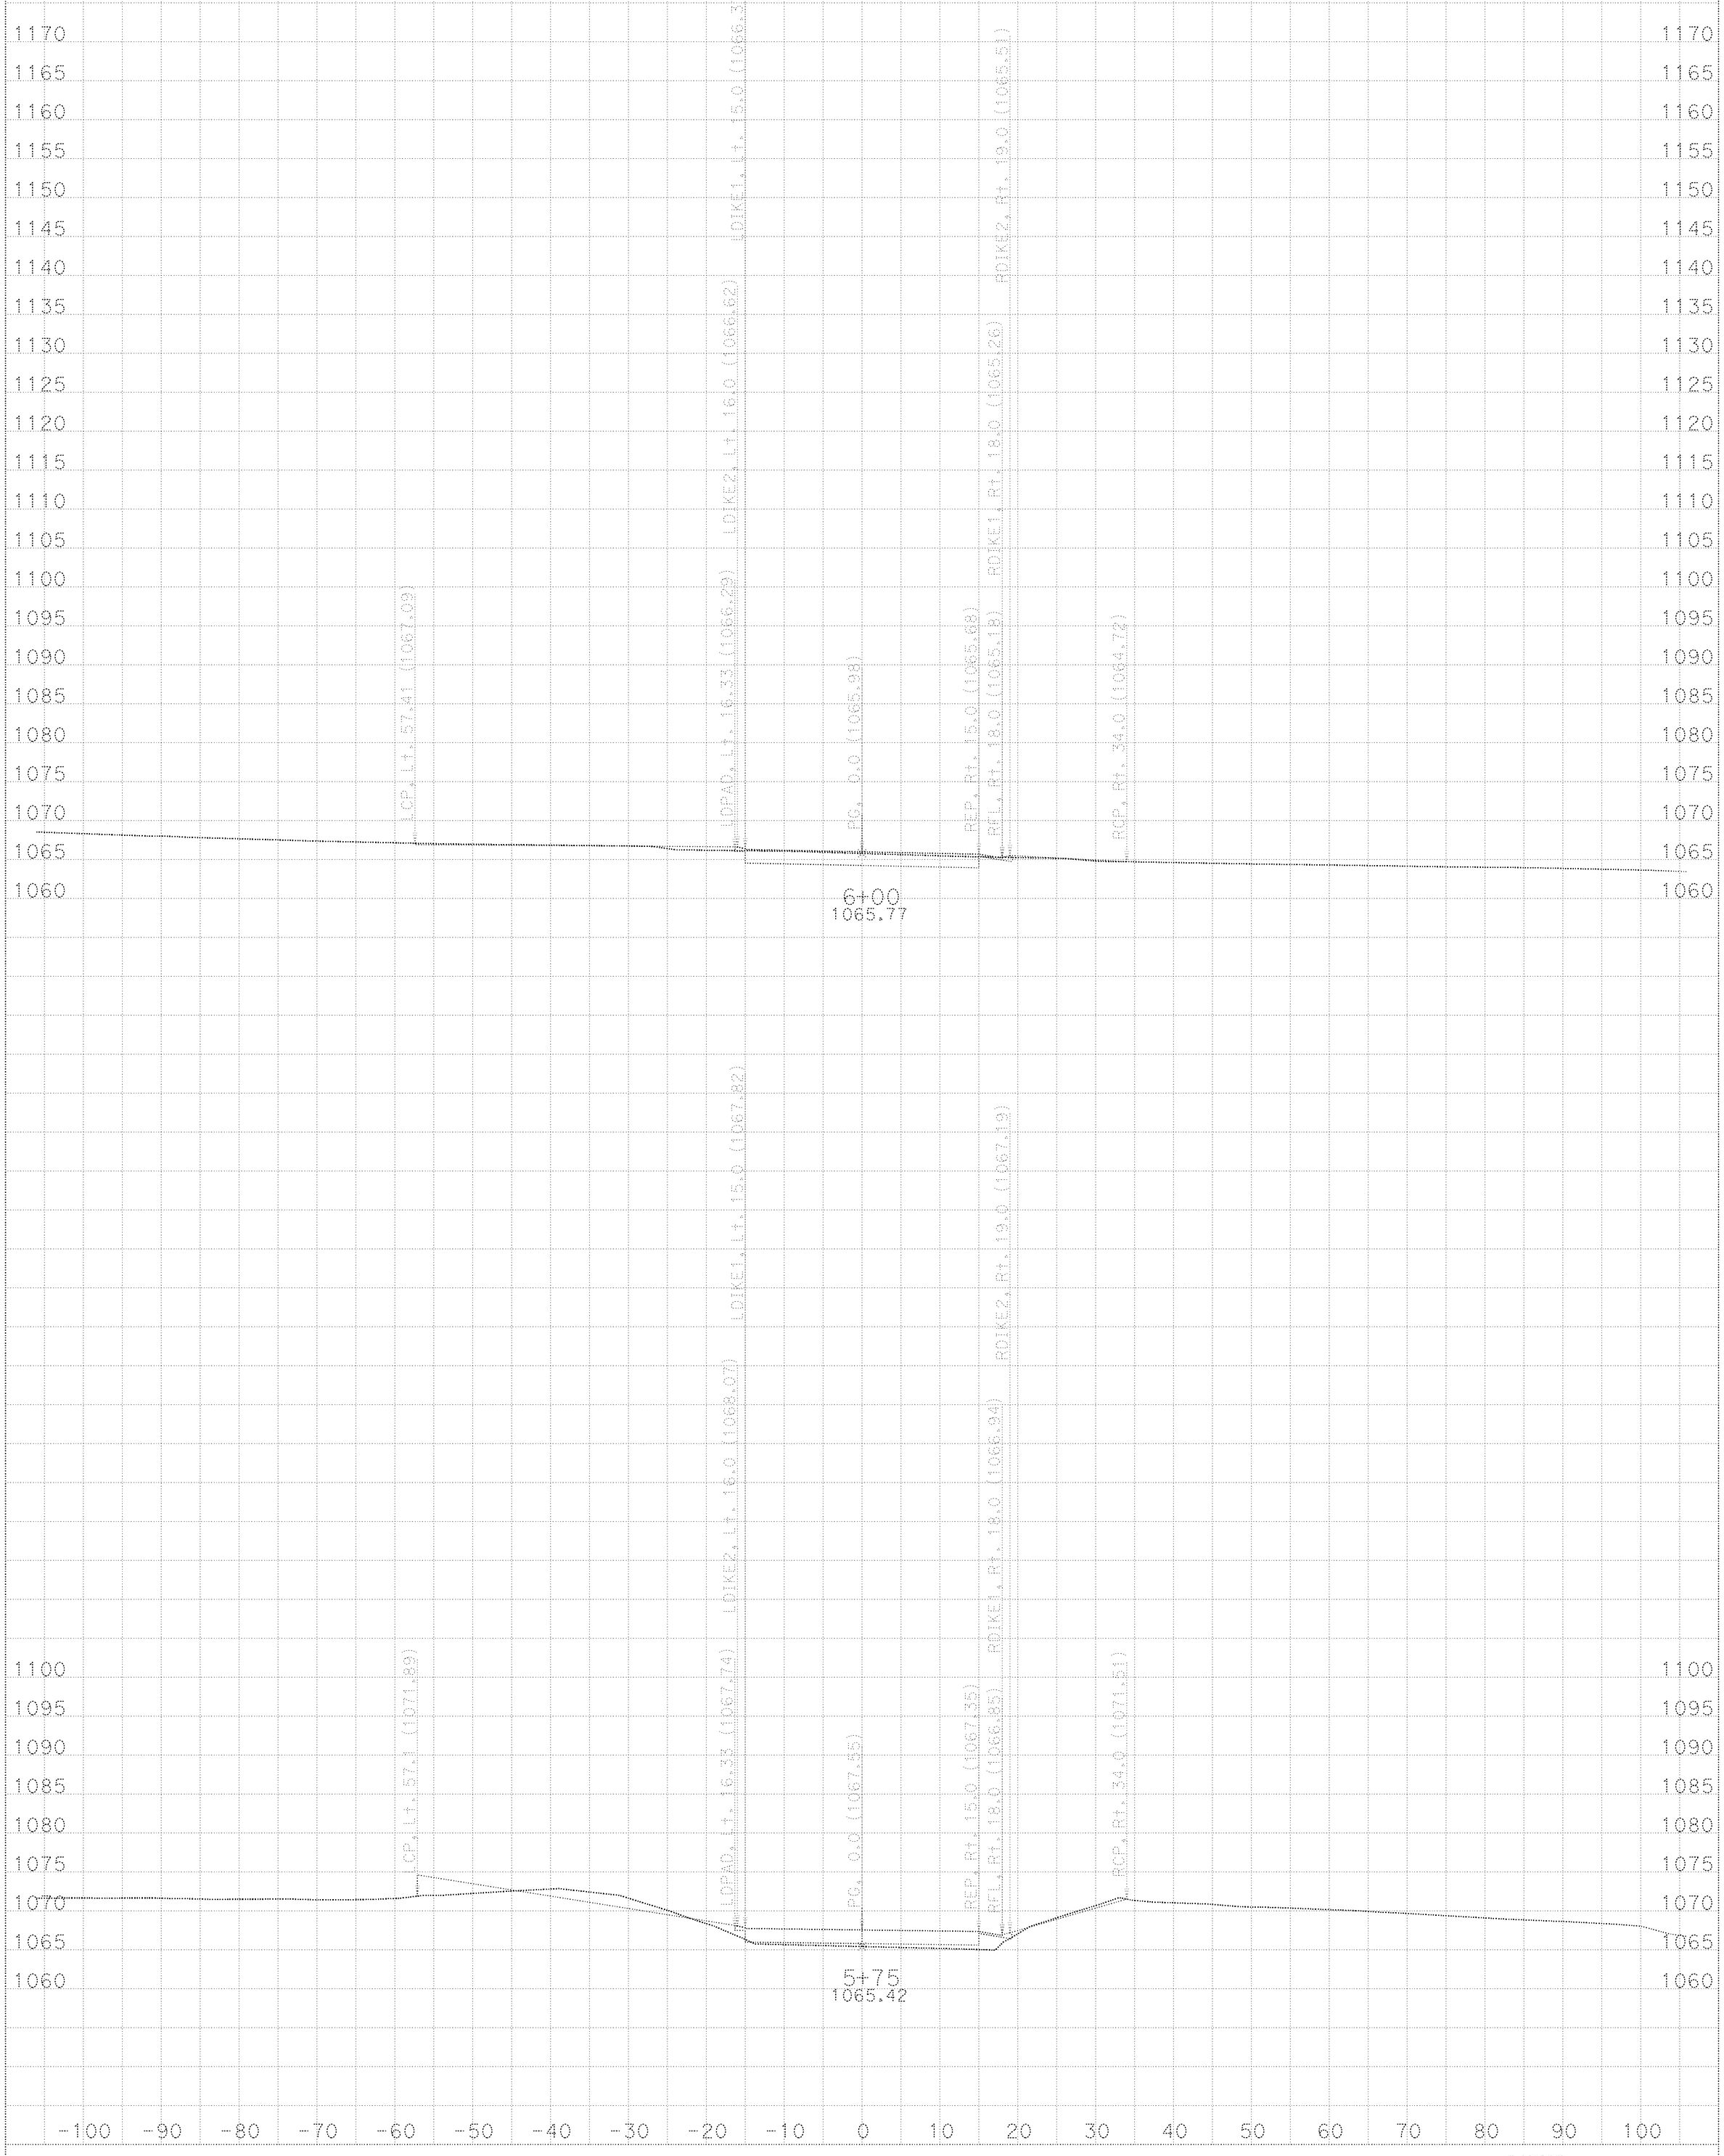

CREATED BY: Jose Bourista DATE: 2/20/2015

All Dimensions are US Survey Feet

SCALE: 1" = 10' Horiz.
1" = 10' Vert.

DWY5
CROSS SECTIONS

KC Project: DWY5 File: D:\Temp10\DWY5\EAR\FEATURES\subdwy5.ear

FOR EARTHWORK DEVELOPMENT ONLY

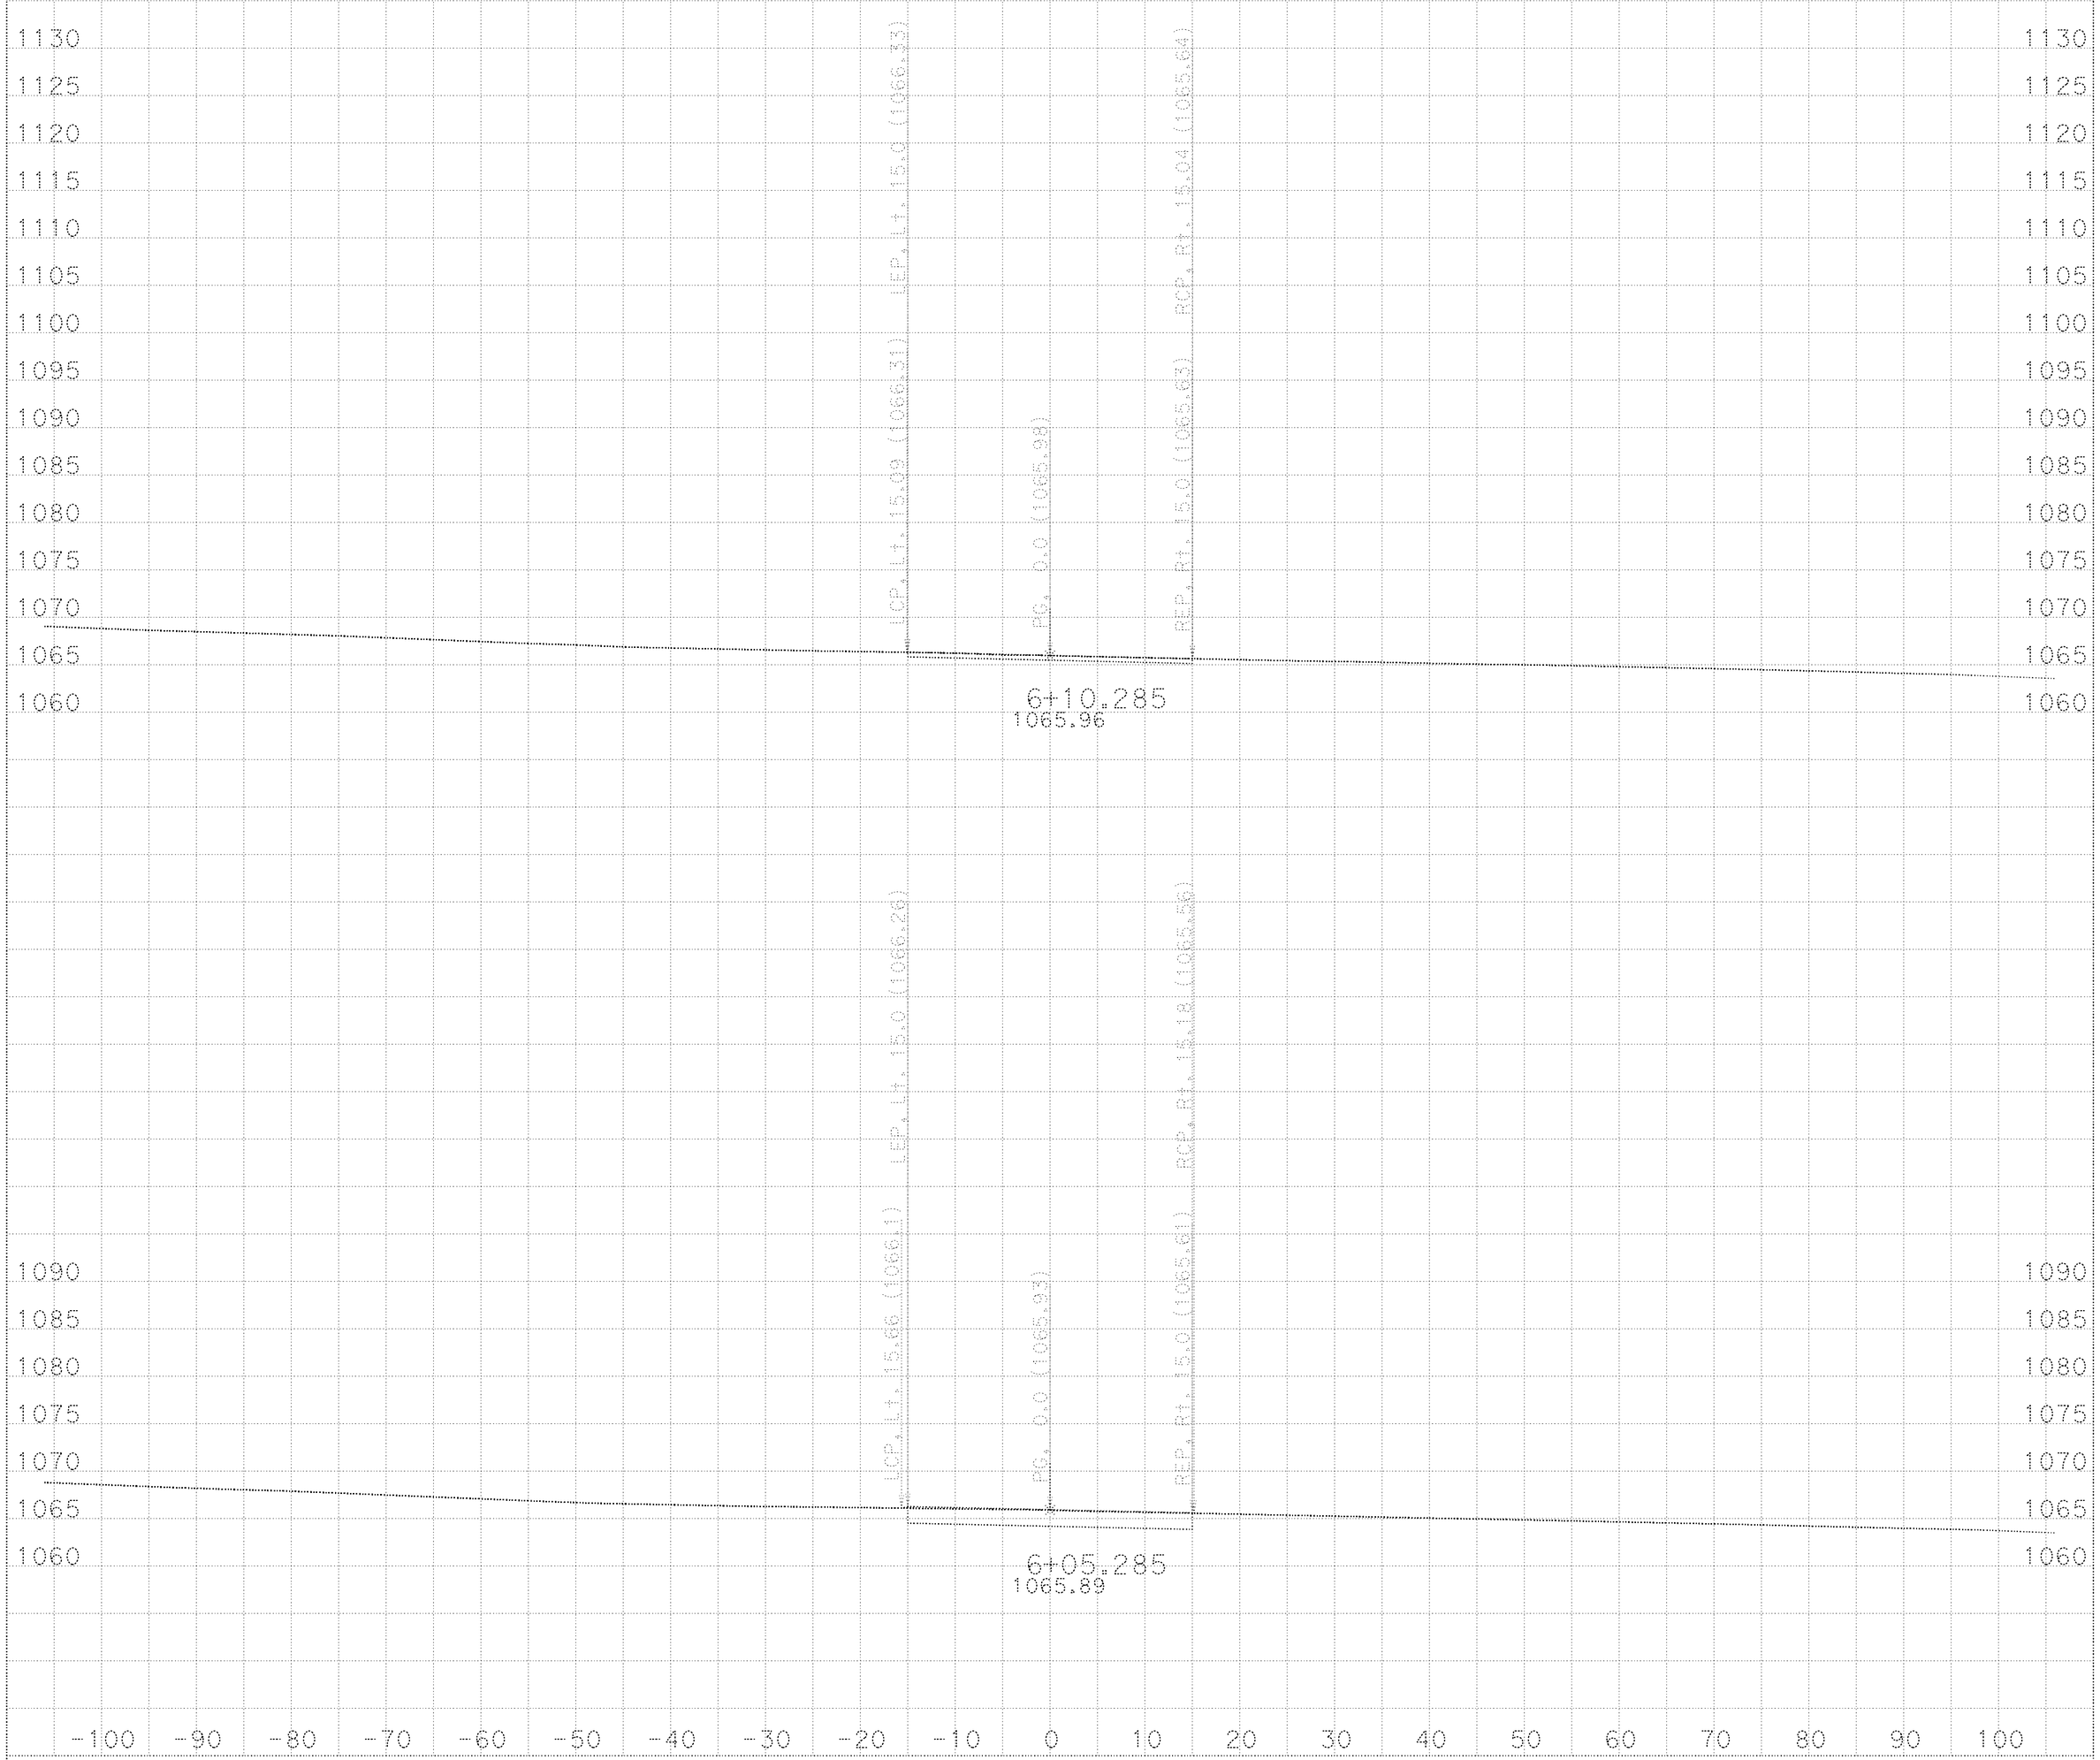

CREATED BY: Jose Bourista DATE: 2/20/2015

All Dimensions are US Survey Feet

SCALE: 1" = 10' Horiz.
1" = 10' Vert.

DWY5
CROSS SECTIONS

KC Project: DWY5 File: D:\Temp10\DWY5\EAR\FEATURES\subdwy5.ear