FOR EARTHWORK DEVELOPMENT ONLY

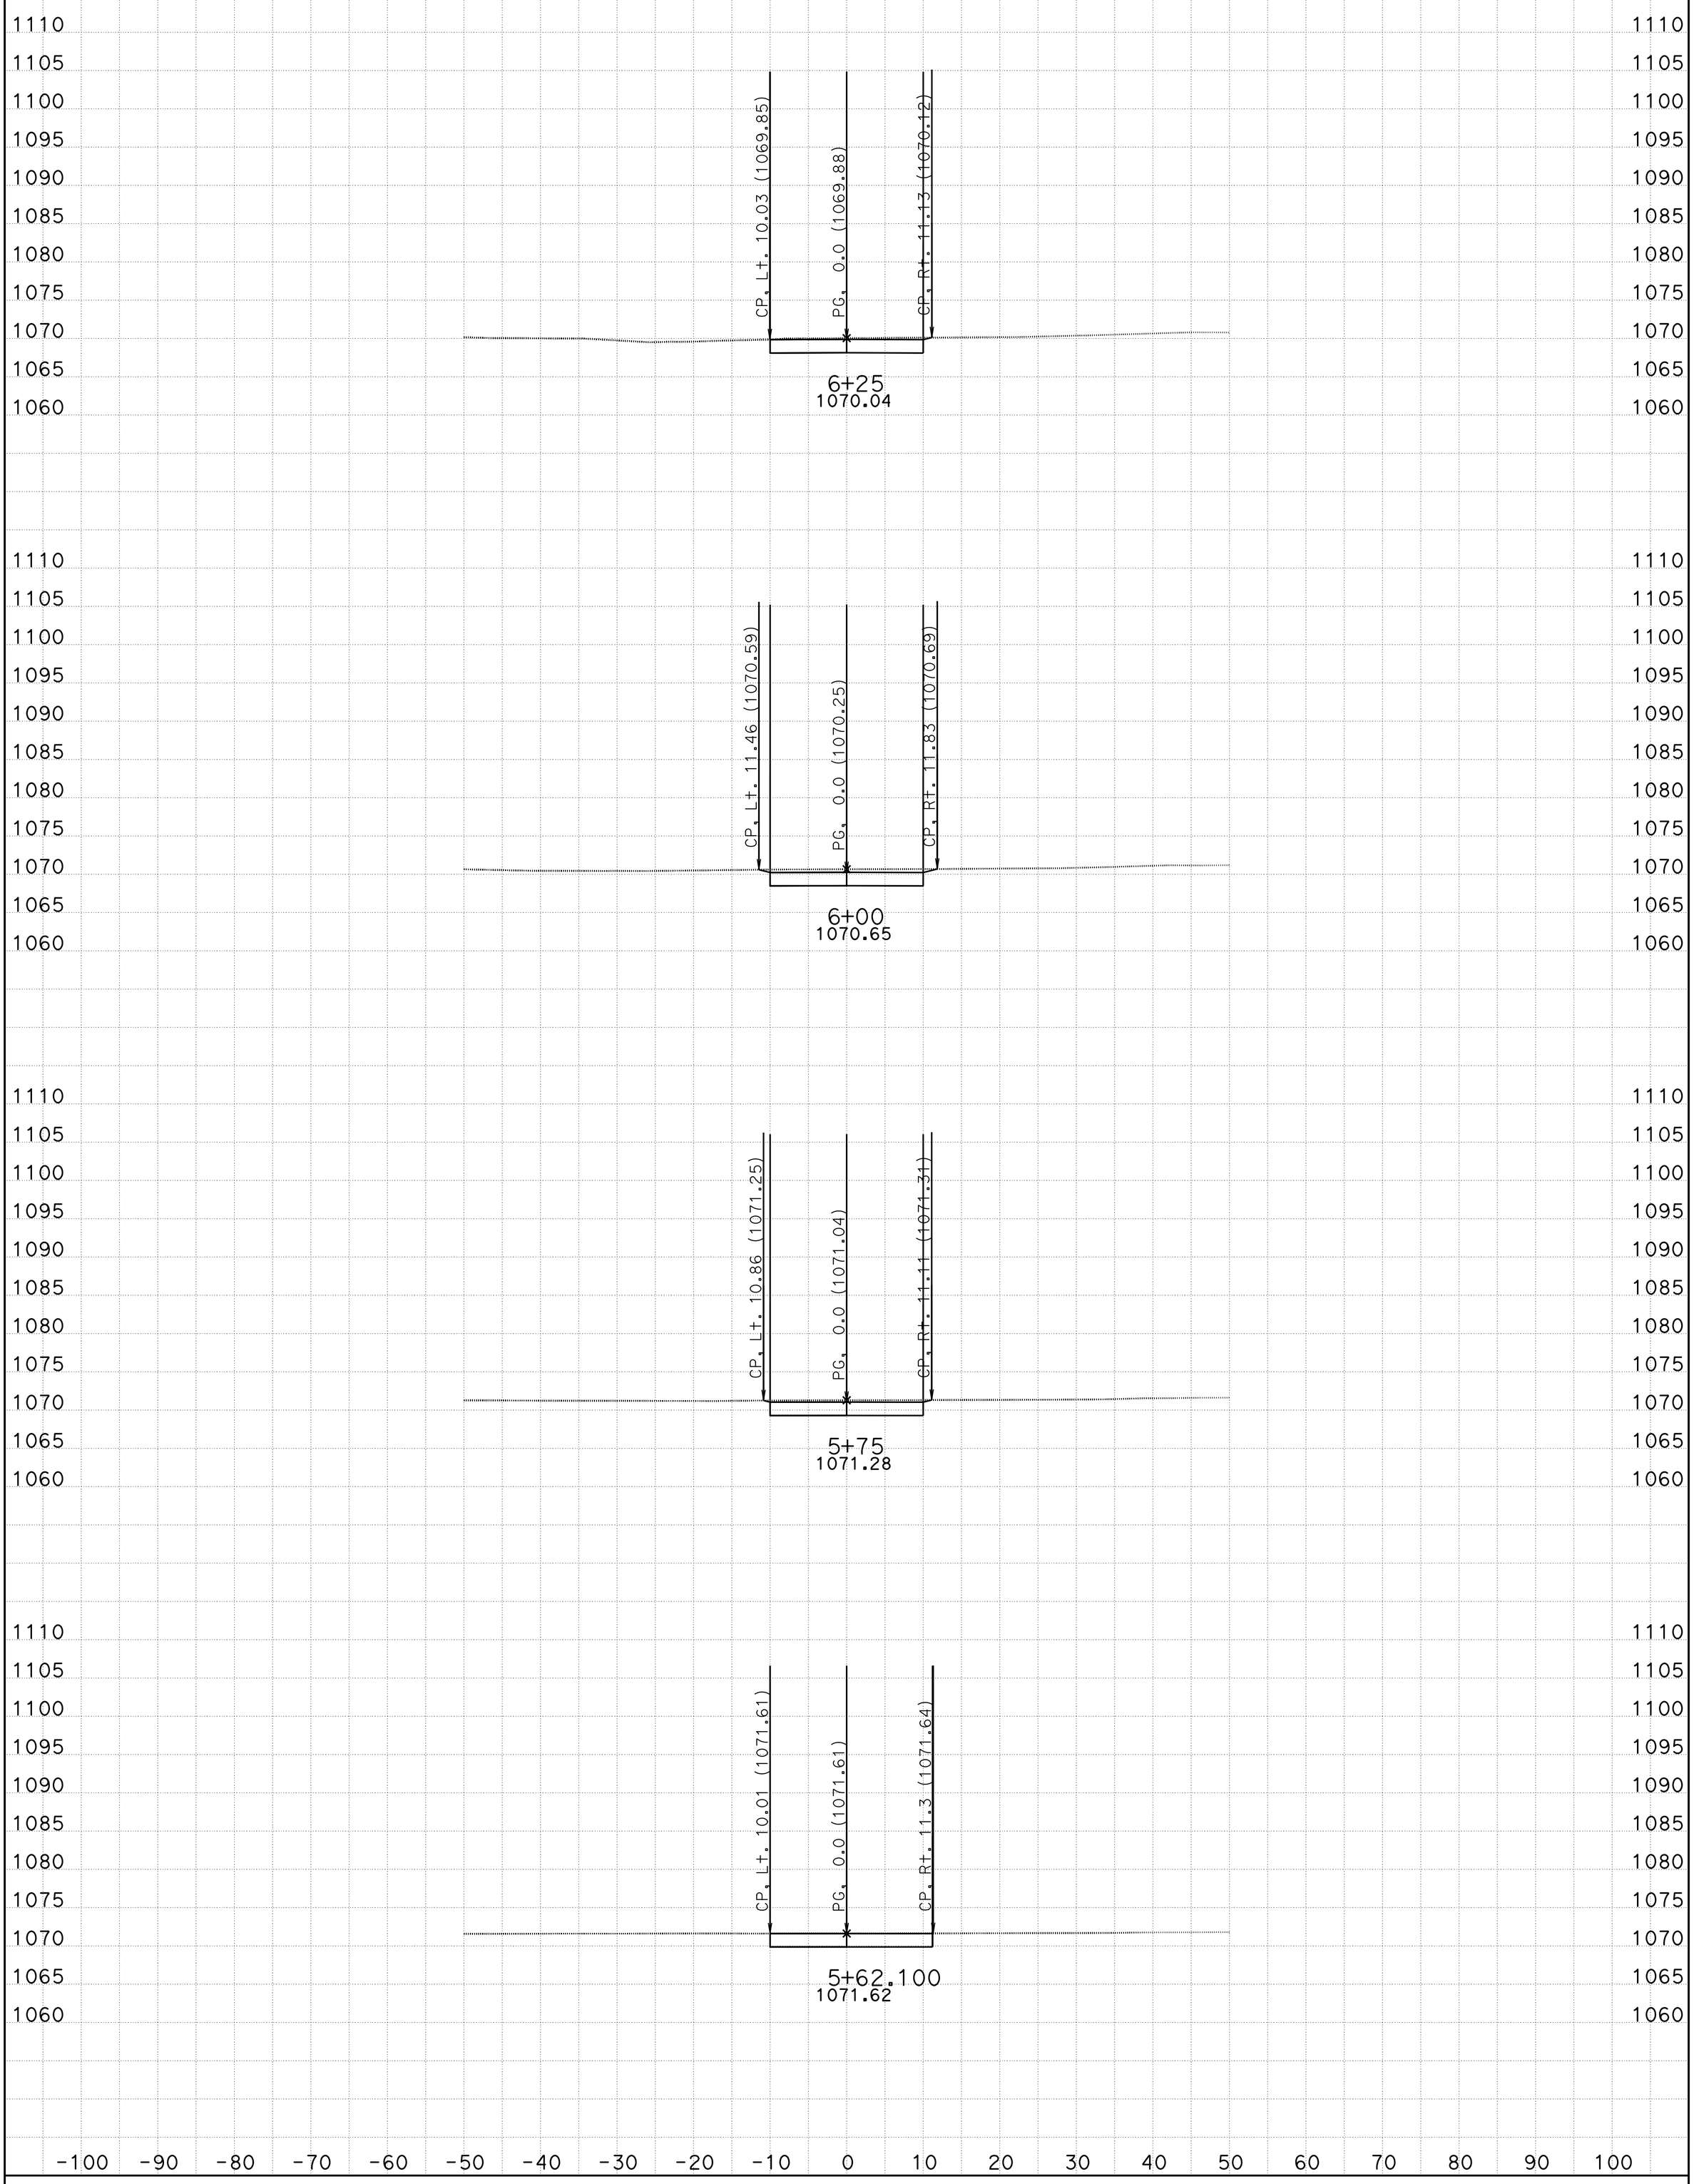

CREATED BY: Jose Bautista DATE: 2/25/2015 **All Dimensions are US Survey Feet**

KC Project: TEMP8 File: D:\Temp10\Stage Con\Stage 1\TEMP8\EAR\FEATURES\temp8sub.ear

SCALE: 1" = 10' Horiz.
1" = 10' Vert.

TPRVDWY8
CROSS SECTIONS

SHEET 1 OF XXX

FOR EARTHWORK DEVELOPMENT ONLY

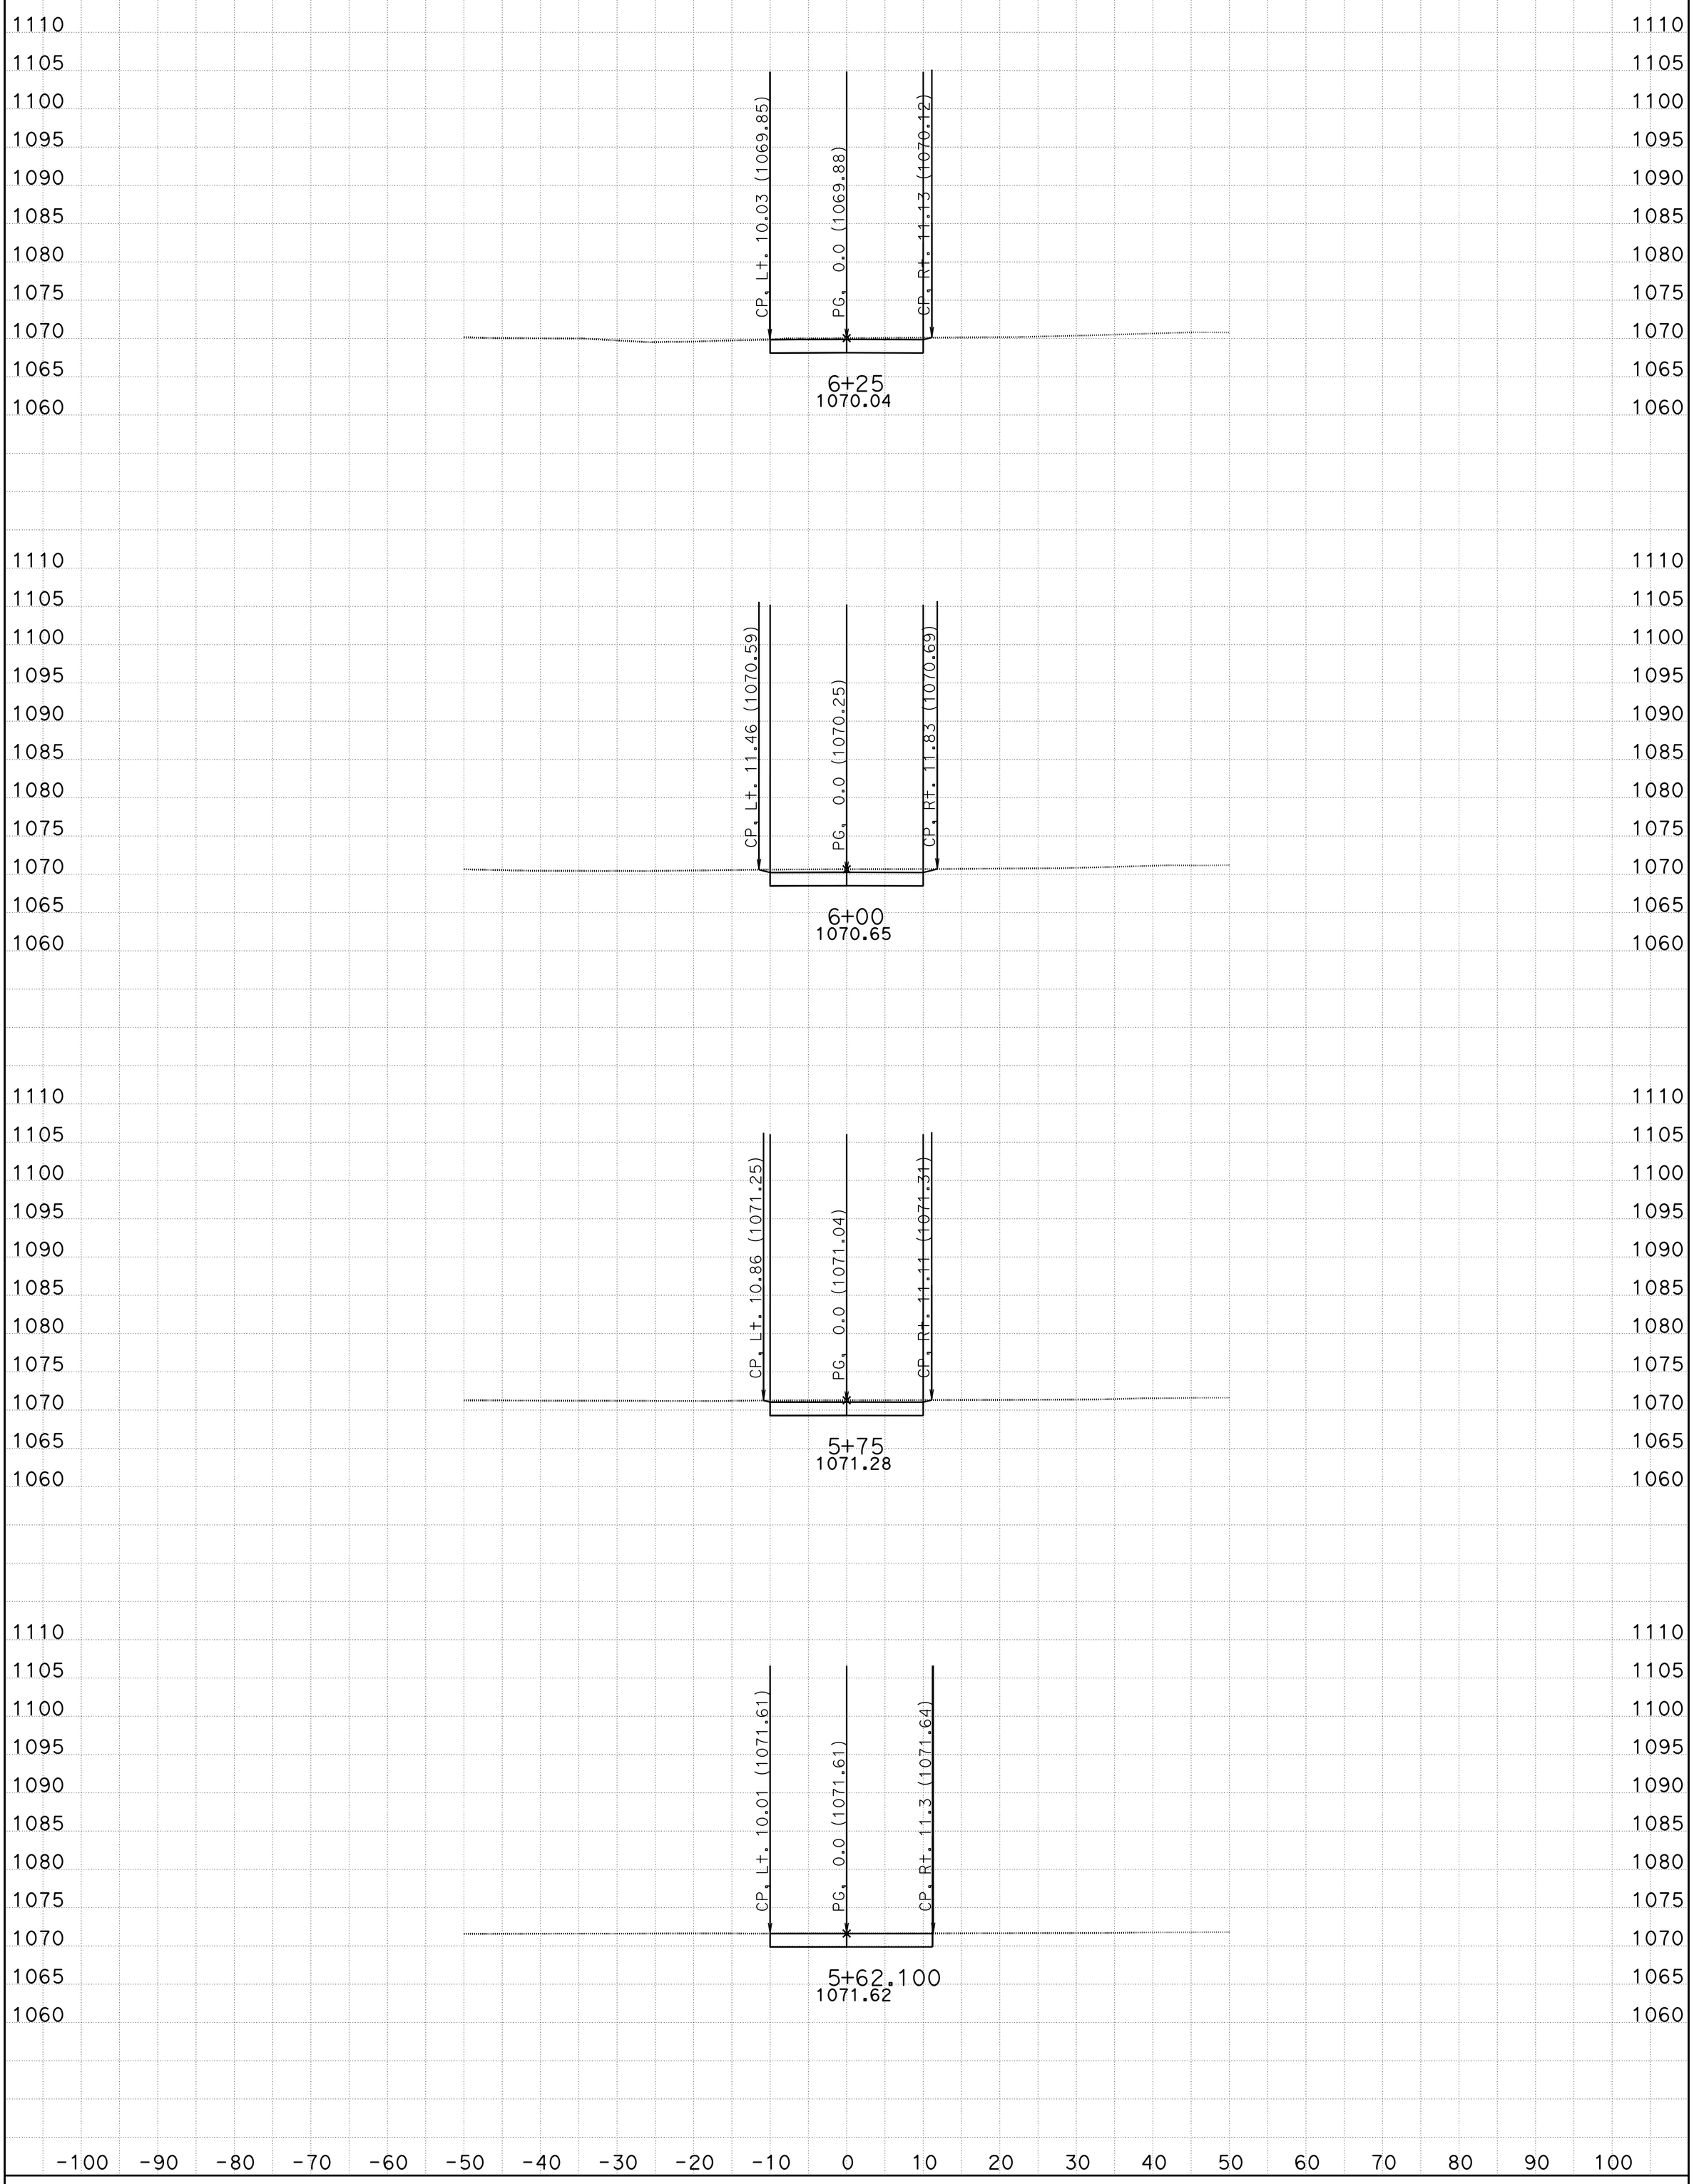

CREATED BY: Jose Bautista DATE: 2/25/2015 **All Dimensions are US Survey Feet**

KC Project: TEMP8 File: D:\Temp10\Stage Con\Stage 1\TEMP8\EAR\FEATURES\temp8sub.ear

SCALE: 1" = 10' Horiz.
1" = 10' Vert.

TPRVDWY8
CROSS SECTIONS

SHEET 1 OF XXX

FOR EARTHWORK DEVELOPMENT ONLY

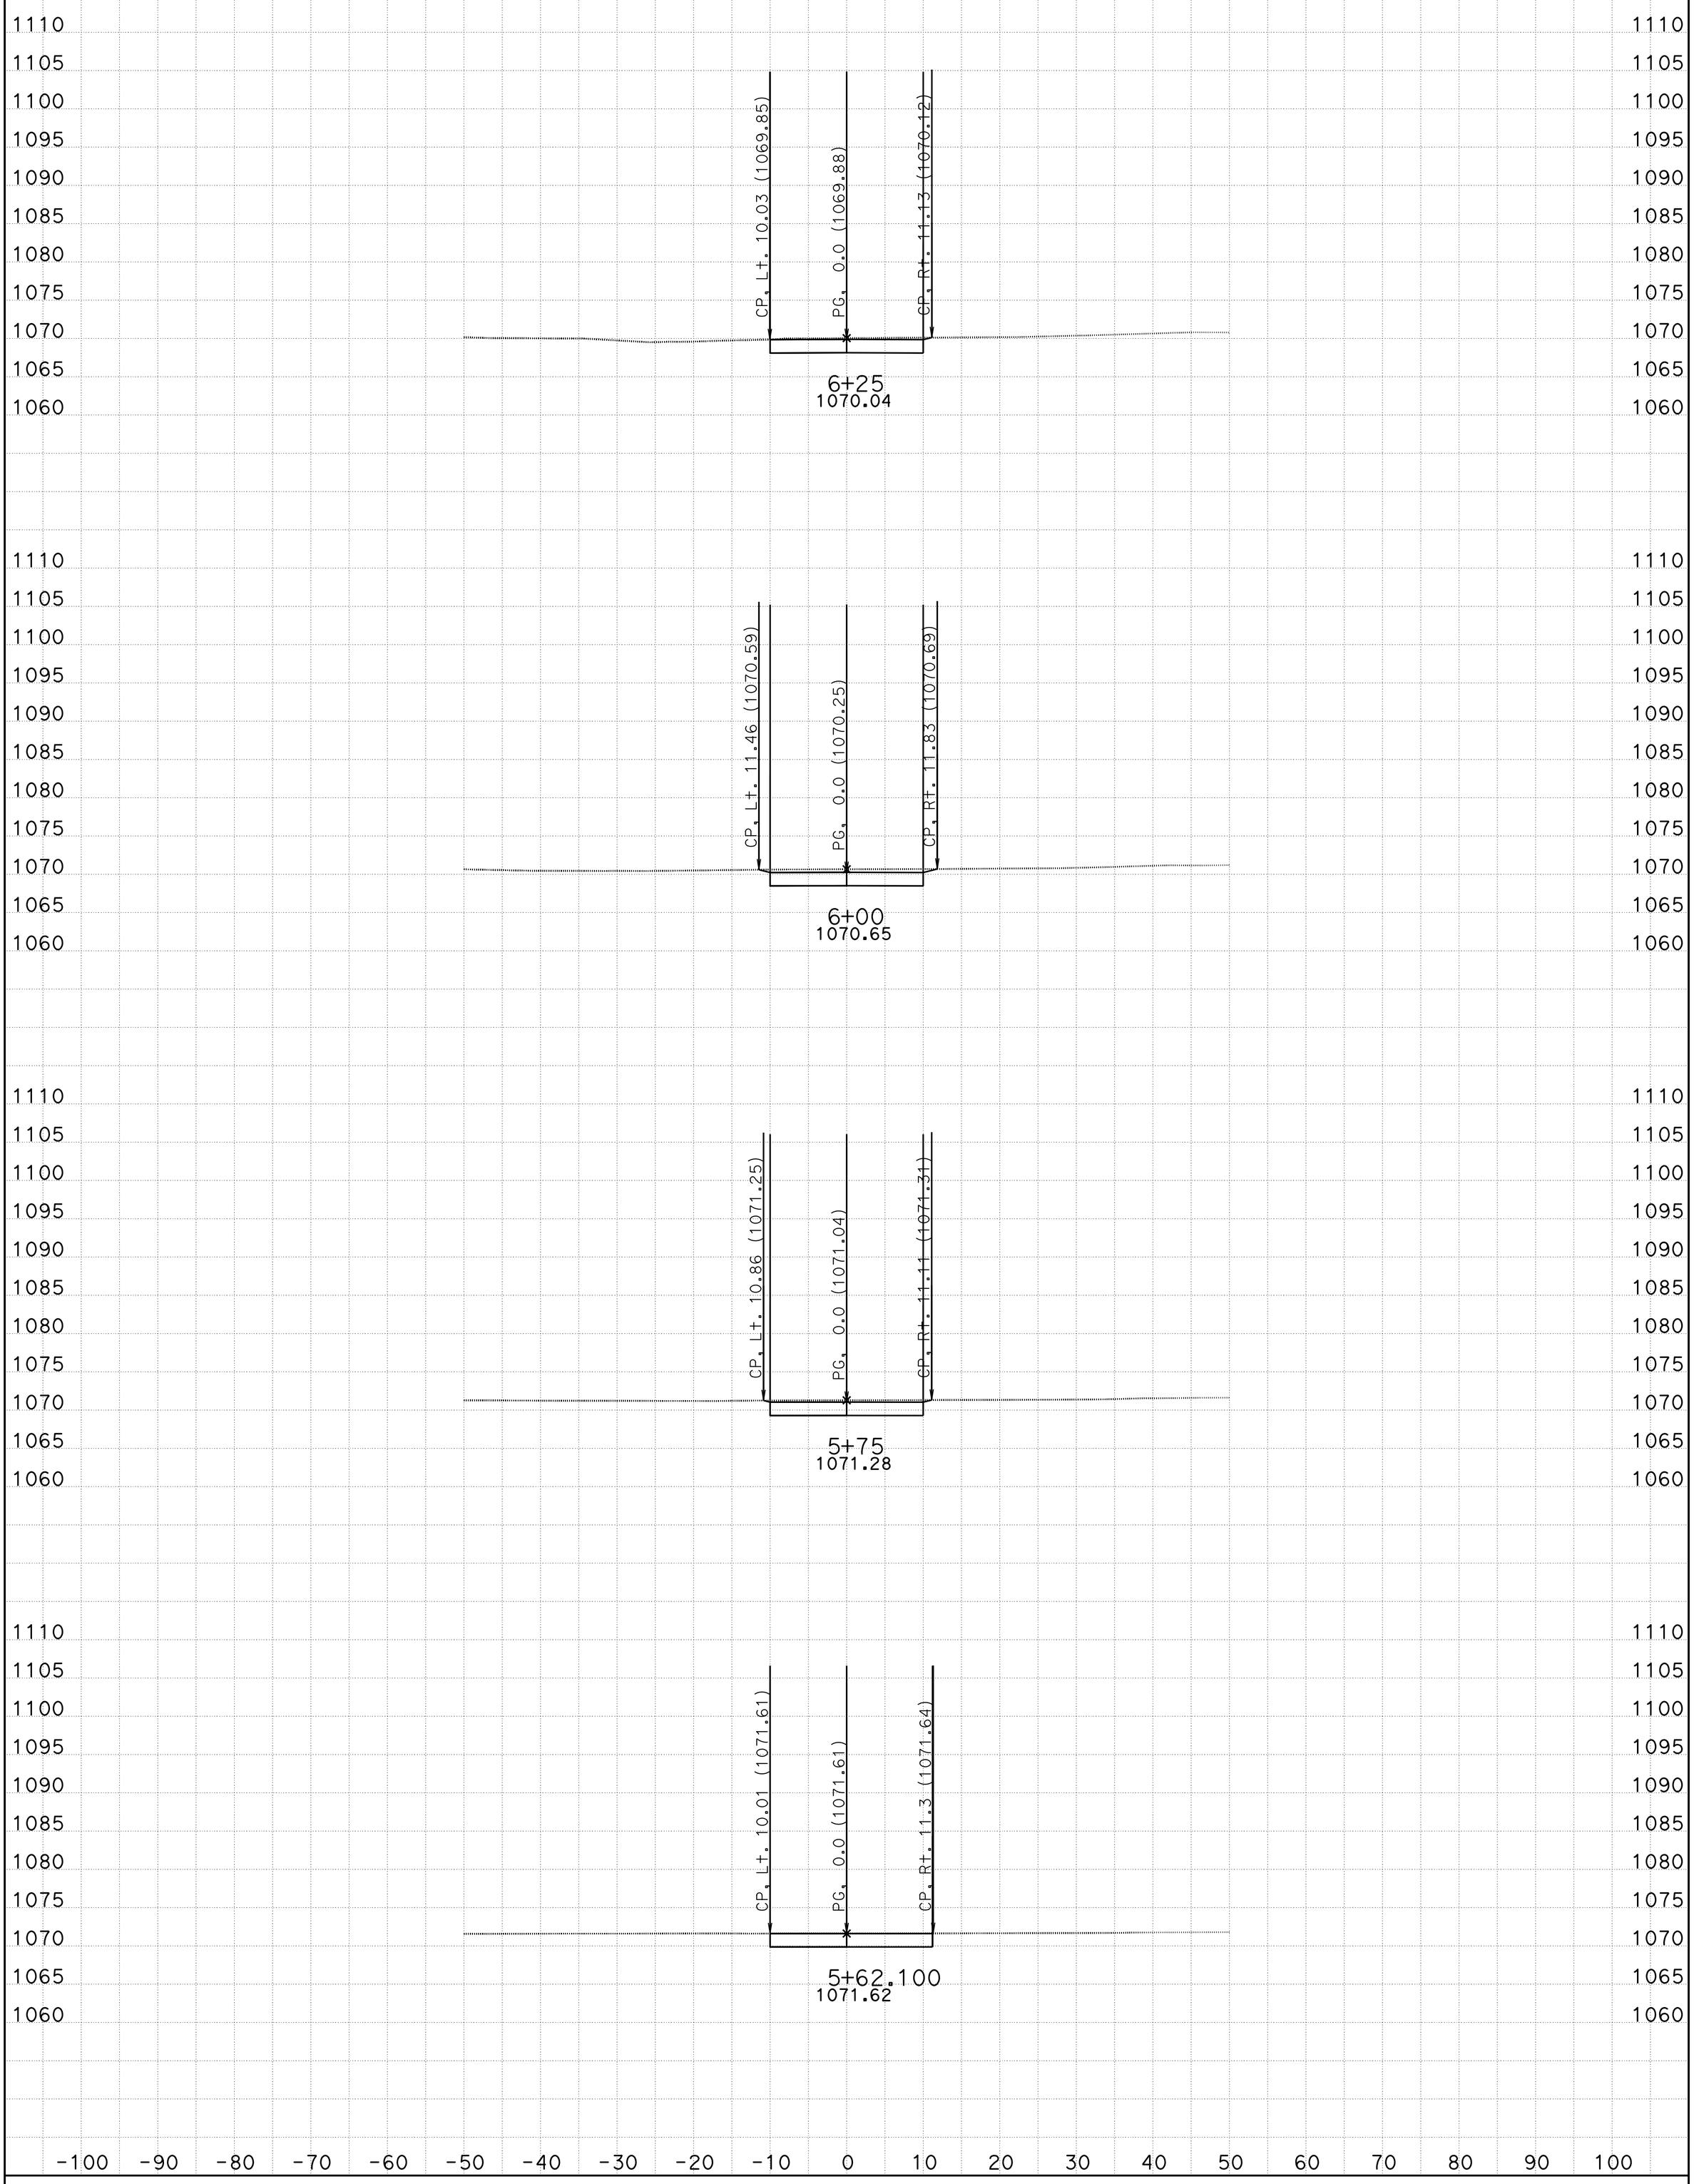

CREATED BY: Jose Bautista DATE: 2/25/2015 **All Dimensions are US Survey Feet**

KC Project: TEMP8 File: D:\Temp10\Stage Con\Stage 1\TEMP8\EAR\FEATURES\temp8sub.ear

SCALE: 1" = 10' Horiz.
1" = 10' Vert.

TPRVDWY8
CROSS SECTIONS

SHEET 1 OF XXX

FOR EARTHWORK DEVELOPMENT ONLY

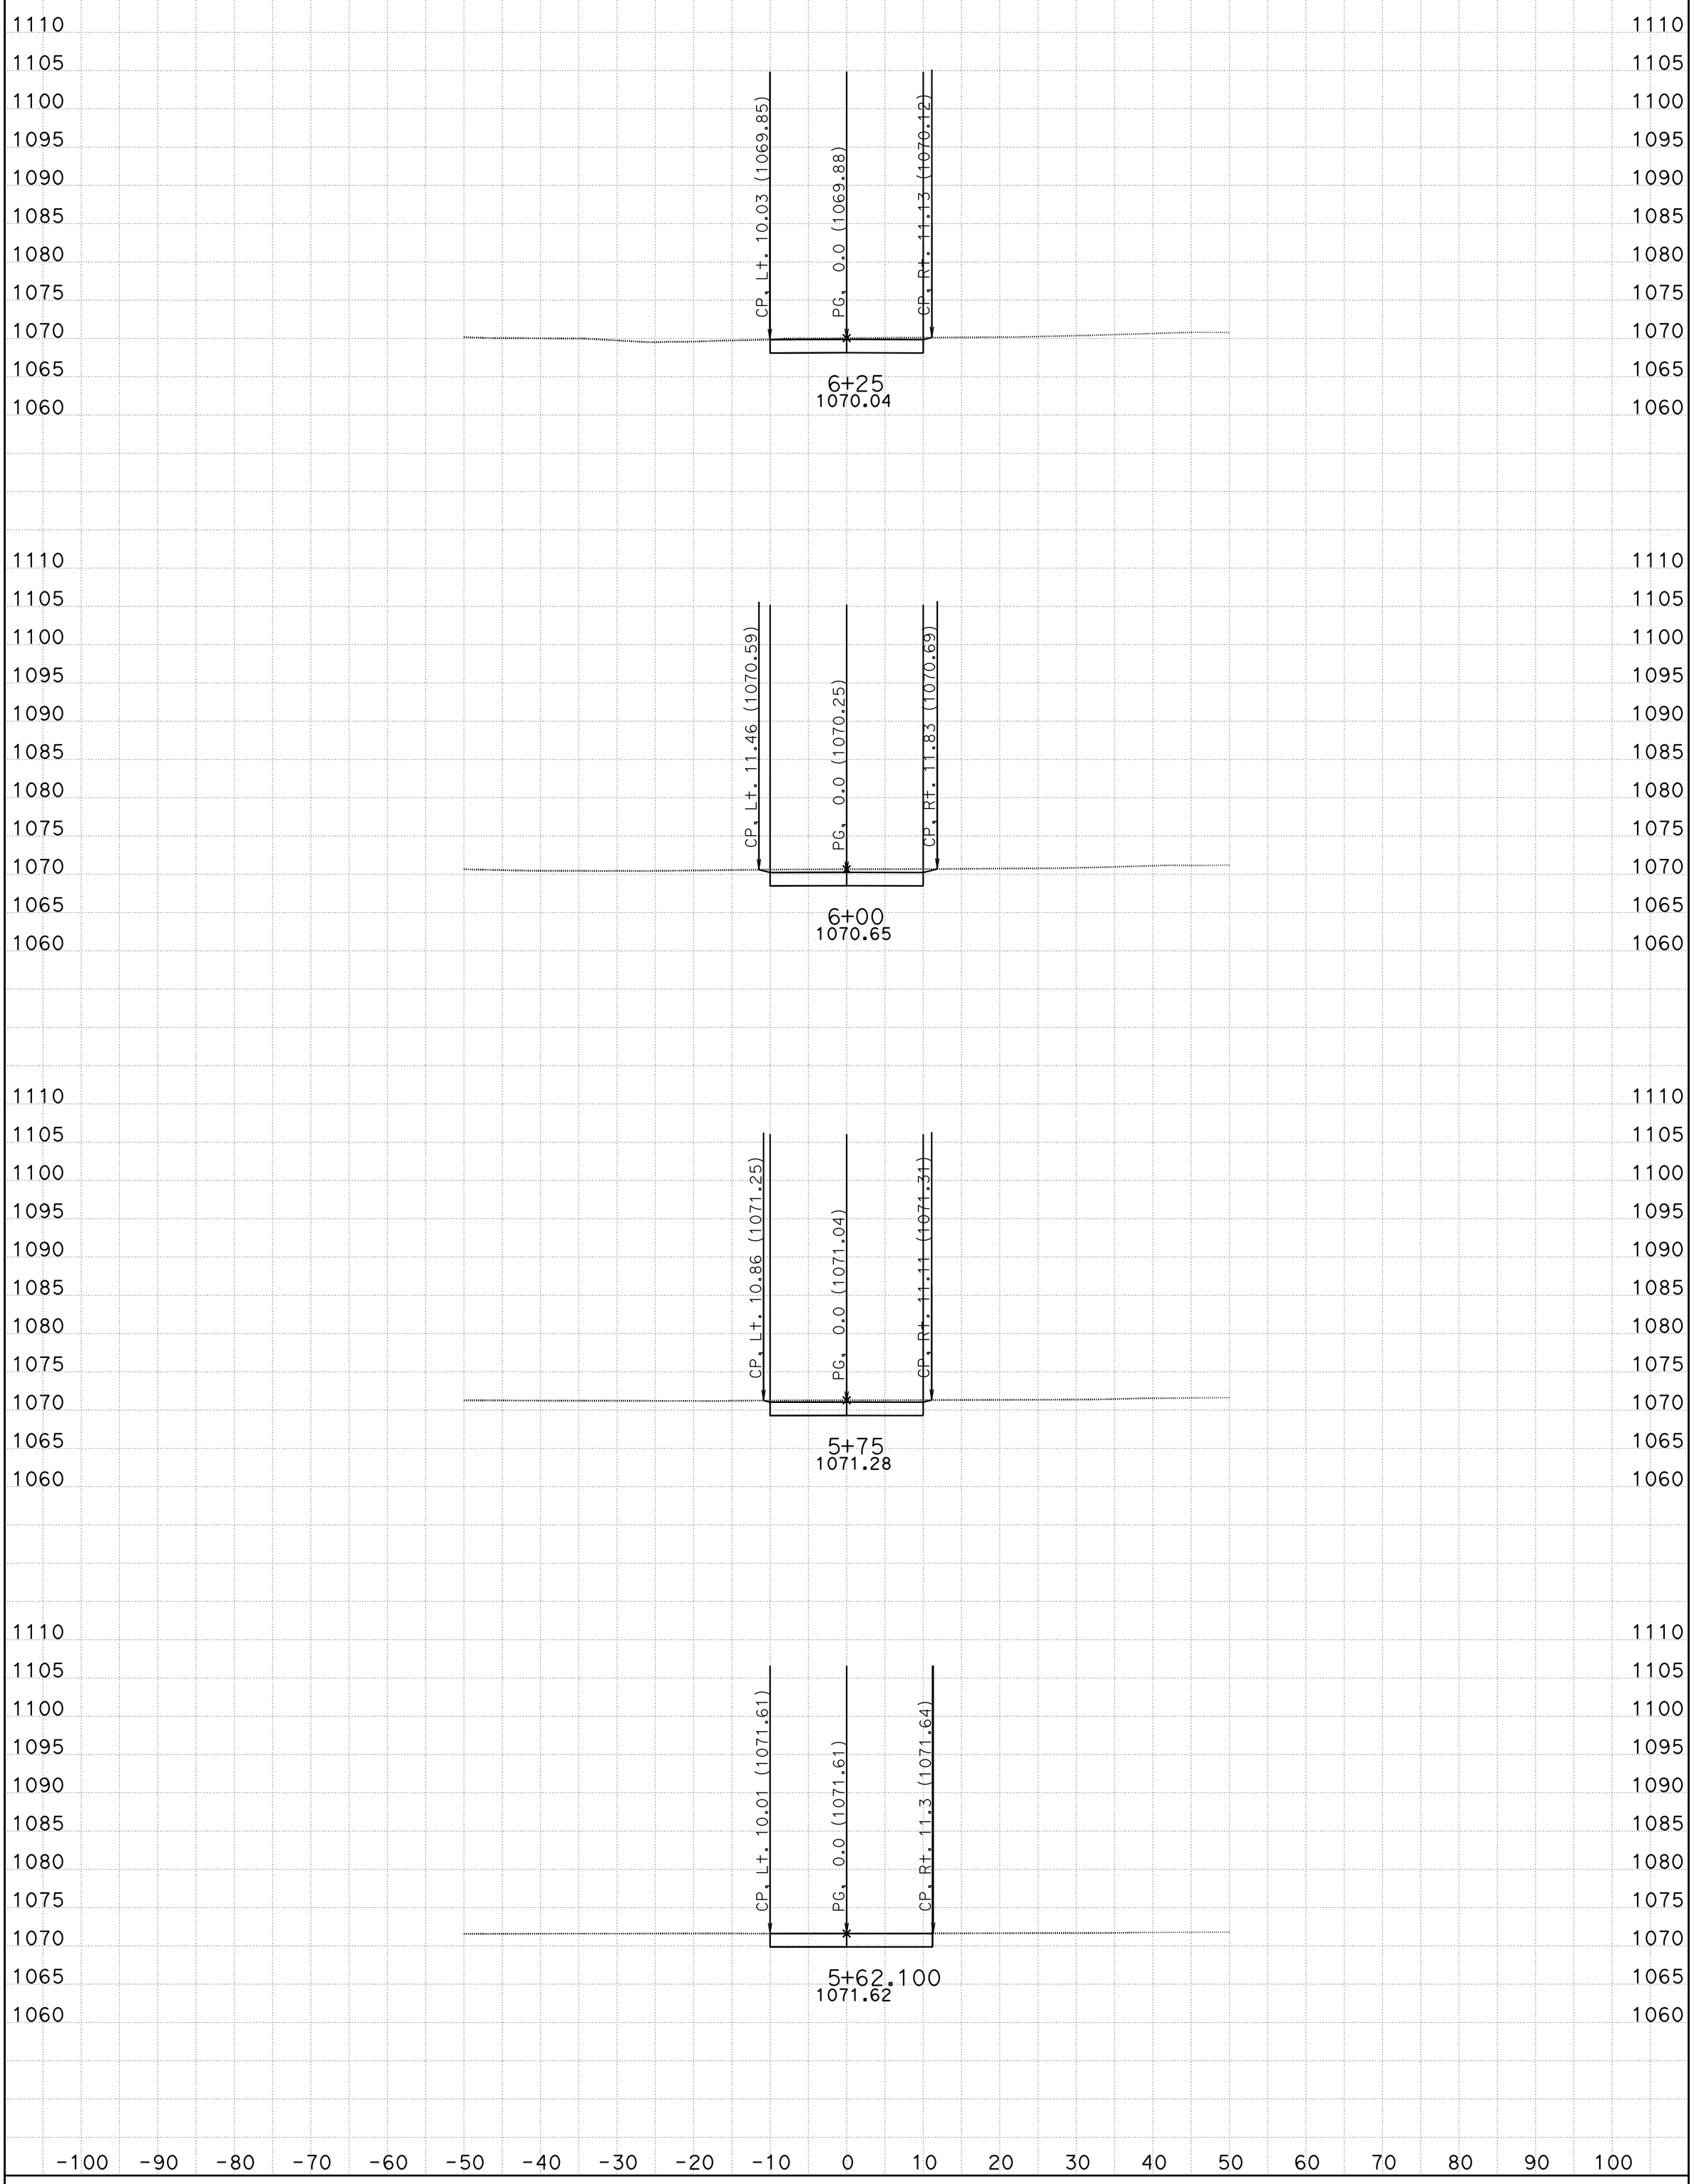

CREATED BY: Jose Bautista DATE: 2/25/2015 **All Dimensions are US Survey Feet**

KC Project: TEMP8 File: D:\Temp10\Stage Con\Stage 1\TEMP8\EAR\FEATURES\temp8sub.ear

SCALE: 1" = 10' Horiz.
1" = 10' Vert.

TPRVDWY8
CROSS SECTIONS

SHEET 1 OF XXX

FOR EARTHWORK DEVELOPMENT ONLY

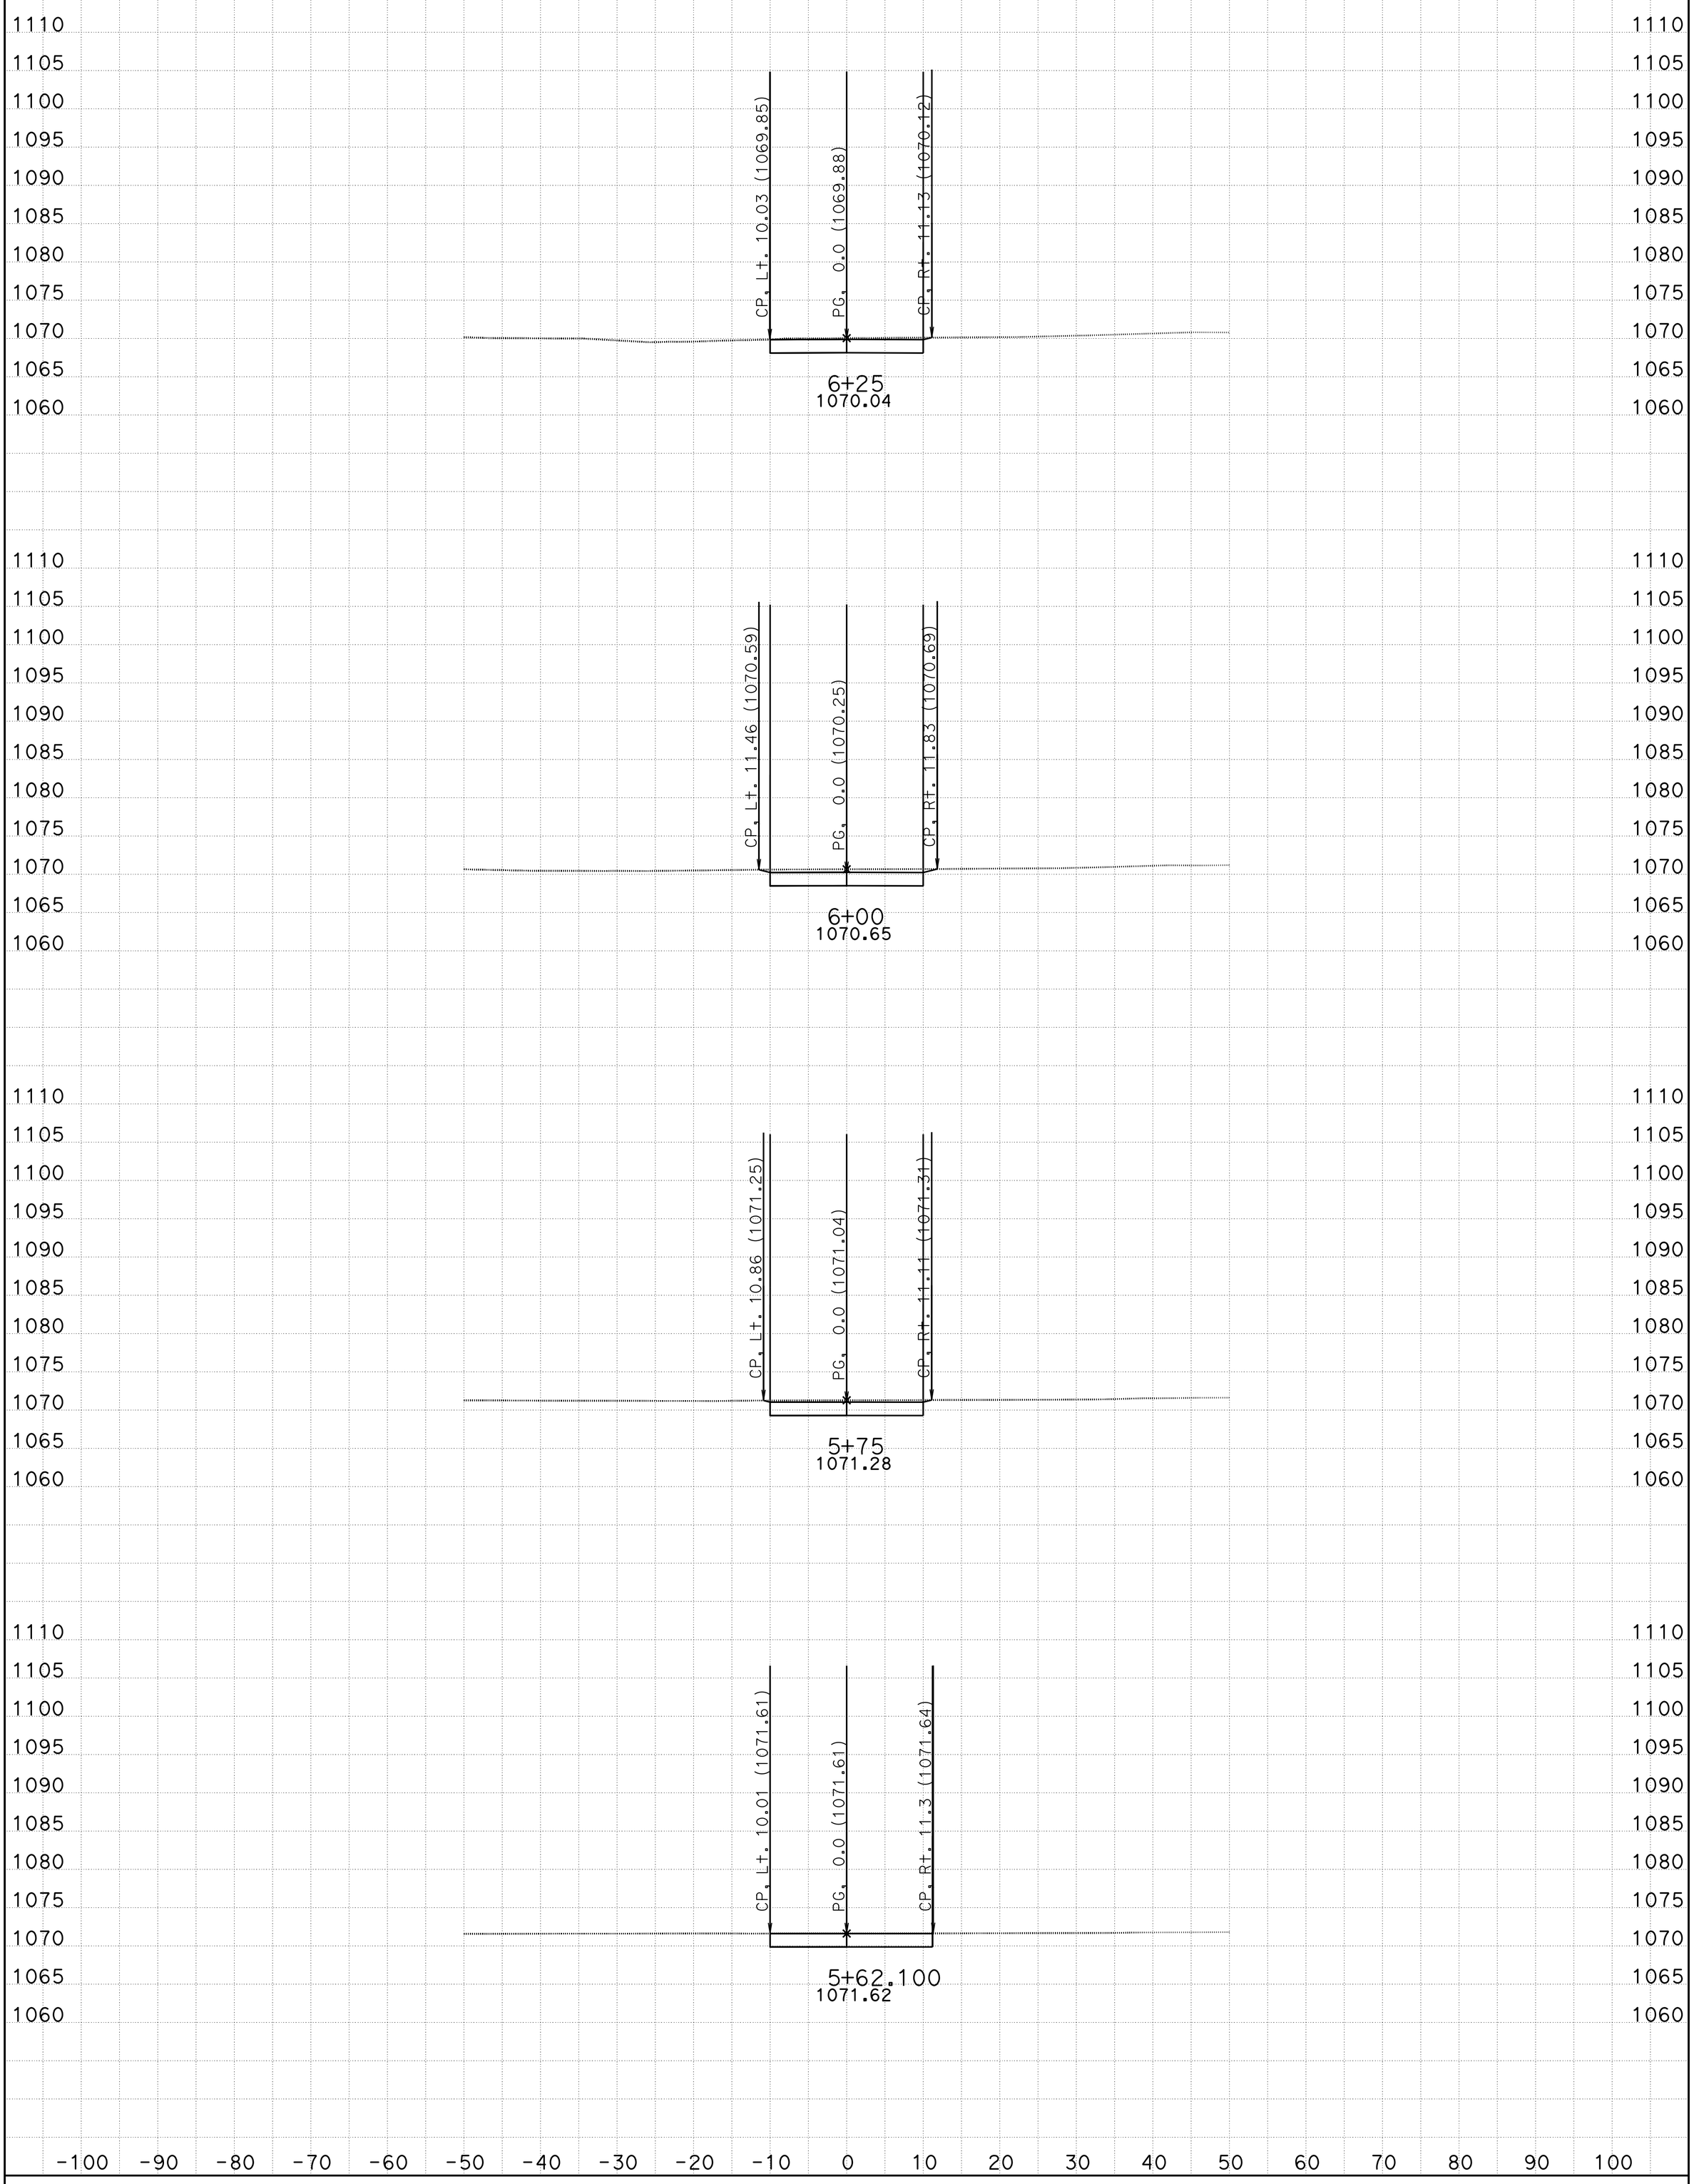

CREATED BY: Jose Bautista DATE: 2/25/2015 **All Dimensions are US Survey Feet**

KC Project: TEMP8 File: D:\Temp10\Stage Con\Stage 1\TEMP8\EAR\FEATURES\temp8sub.ear

SCALE: 1" = 10' Horiz.
1" = 10' Vert.

TPRVDWY8
CROSS SECTIONS

SHEET 1 OF XXX